






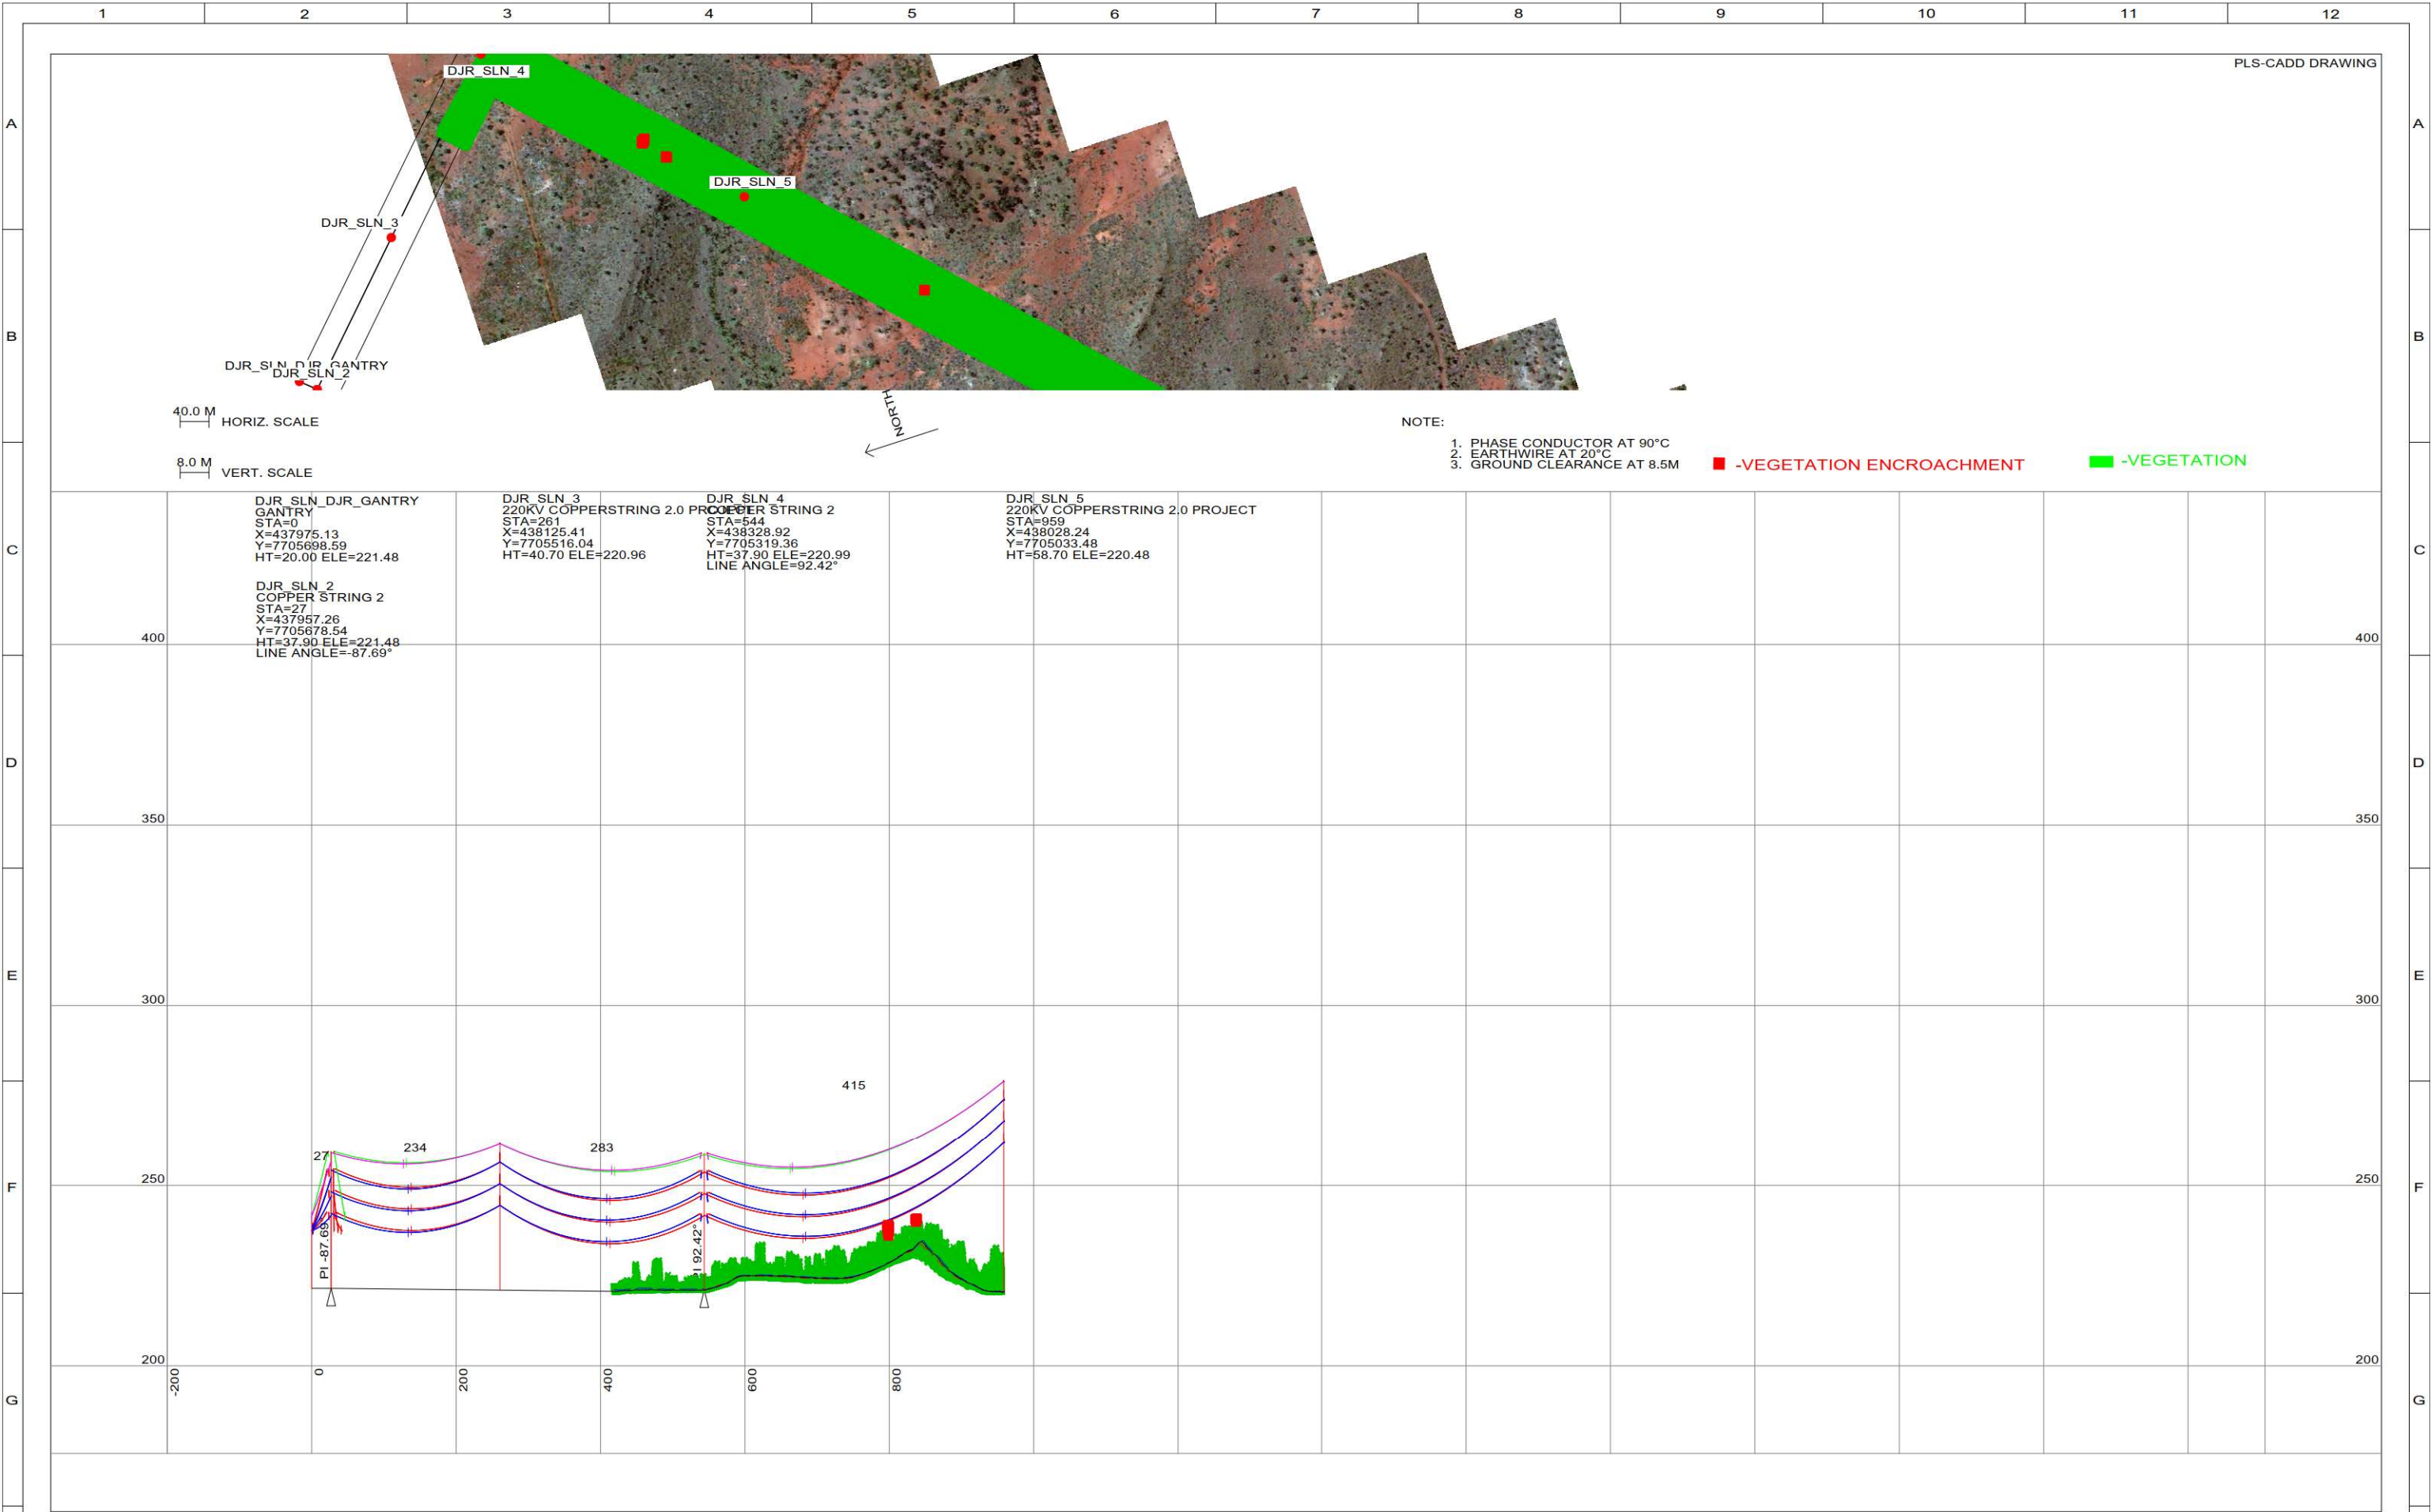


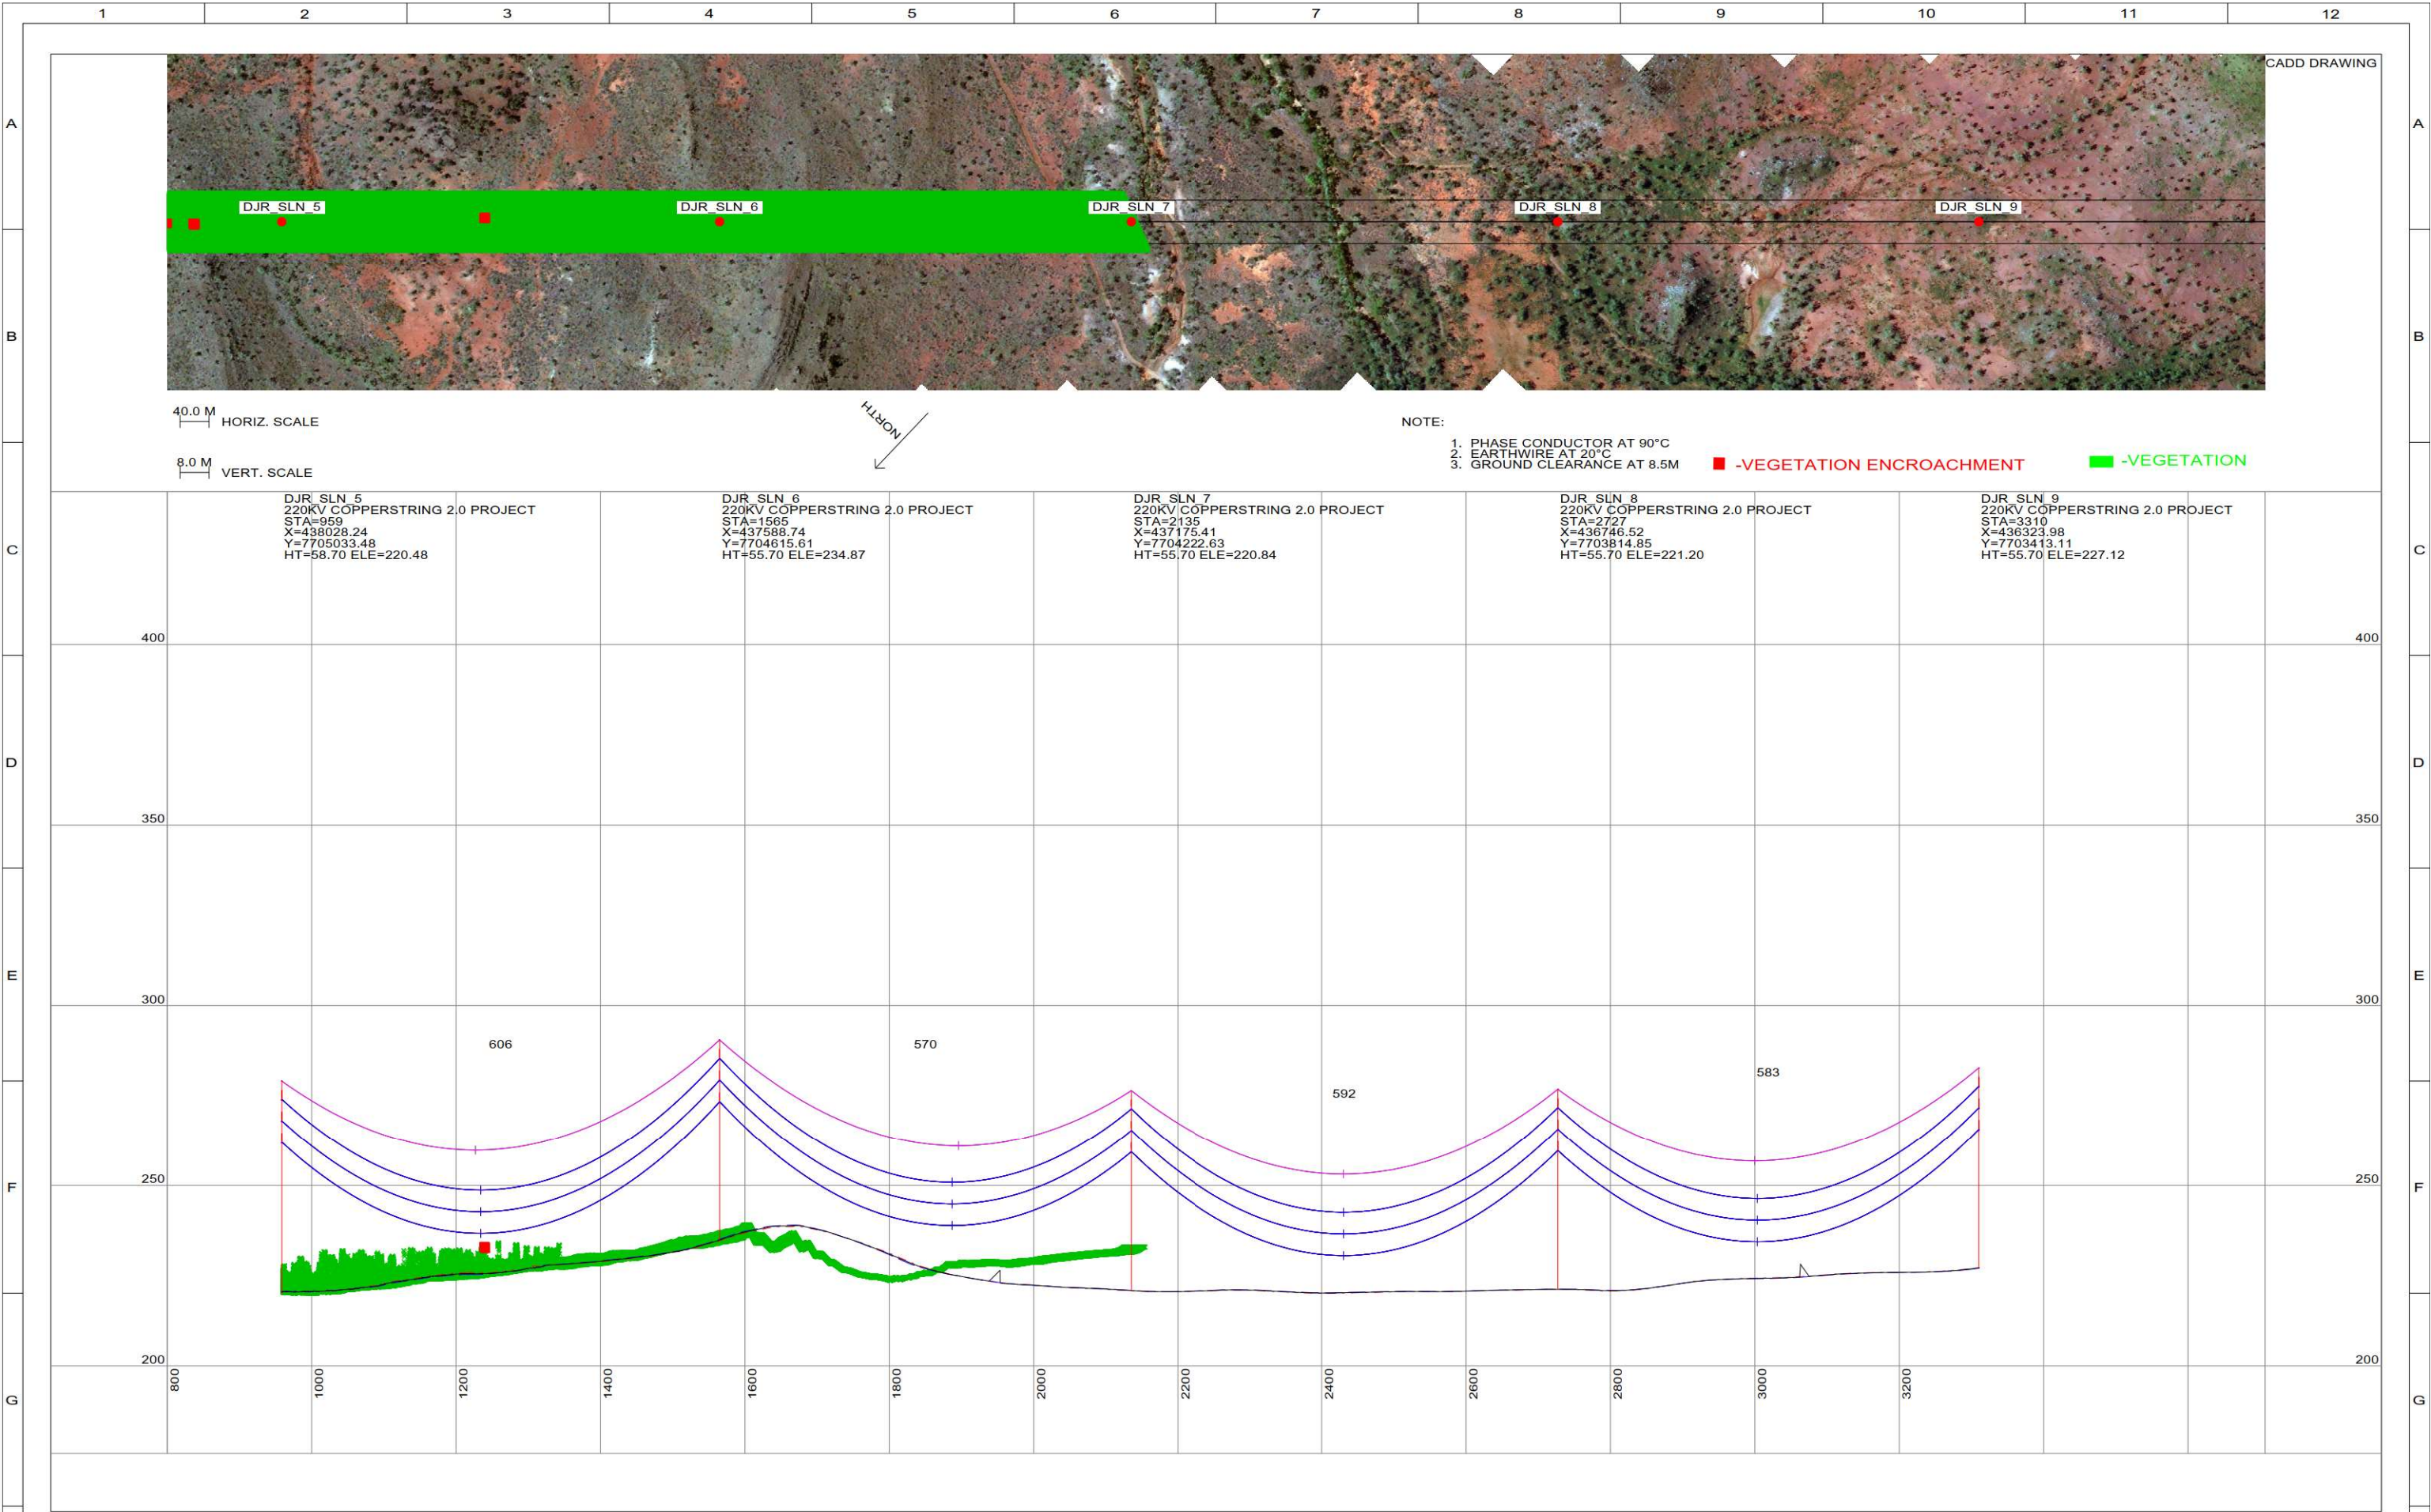

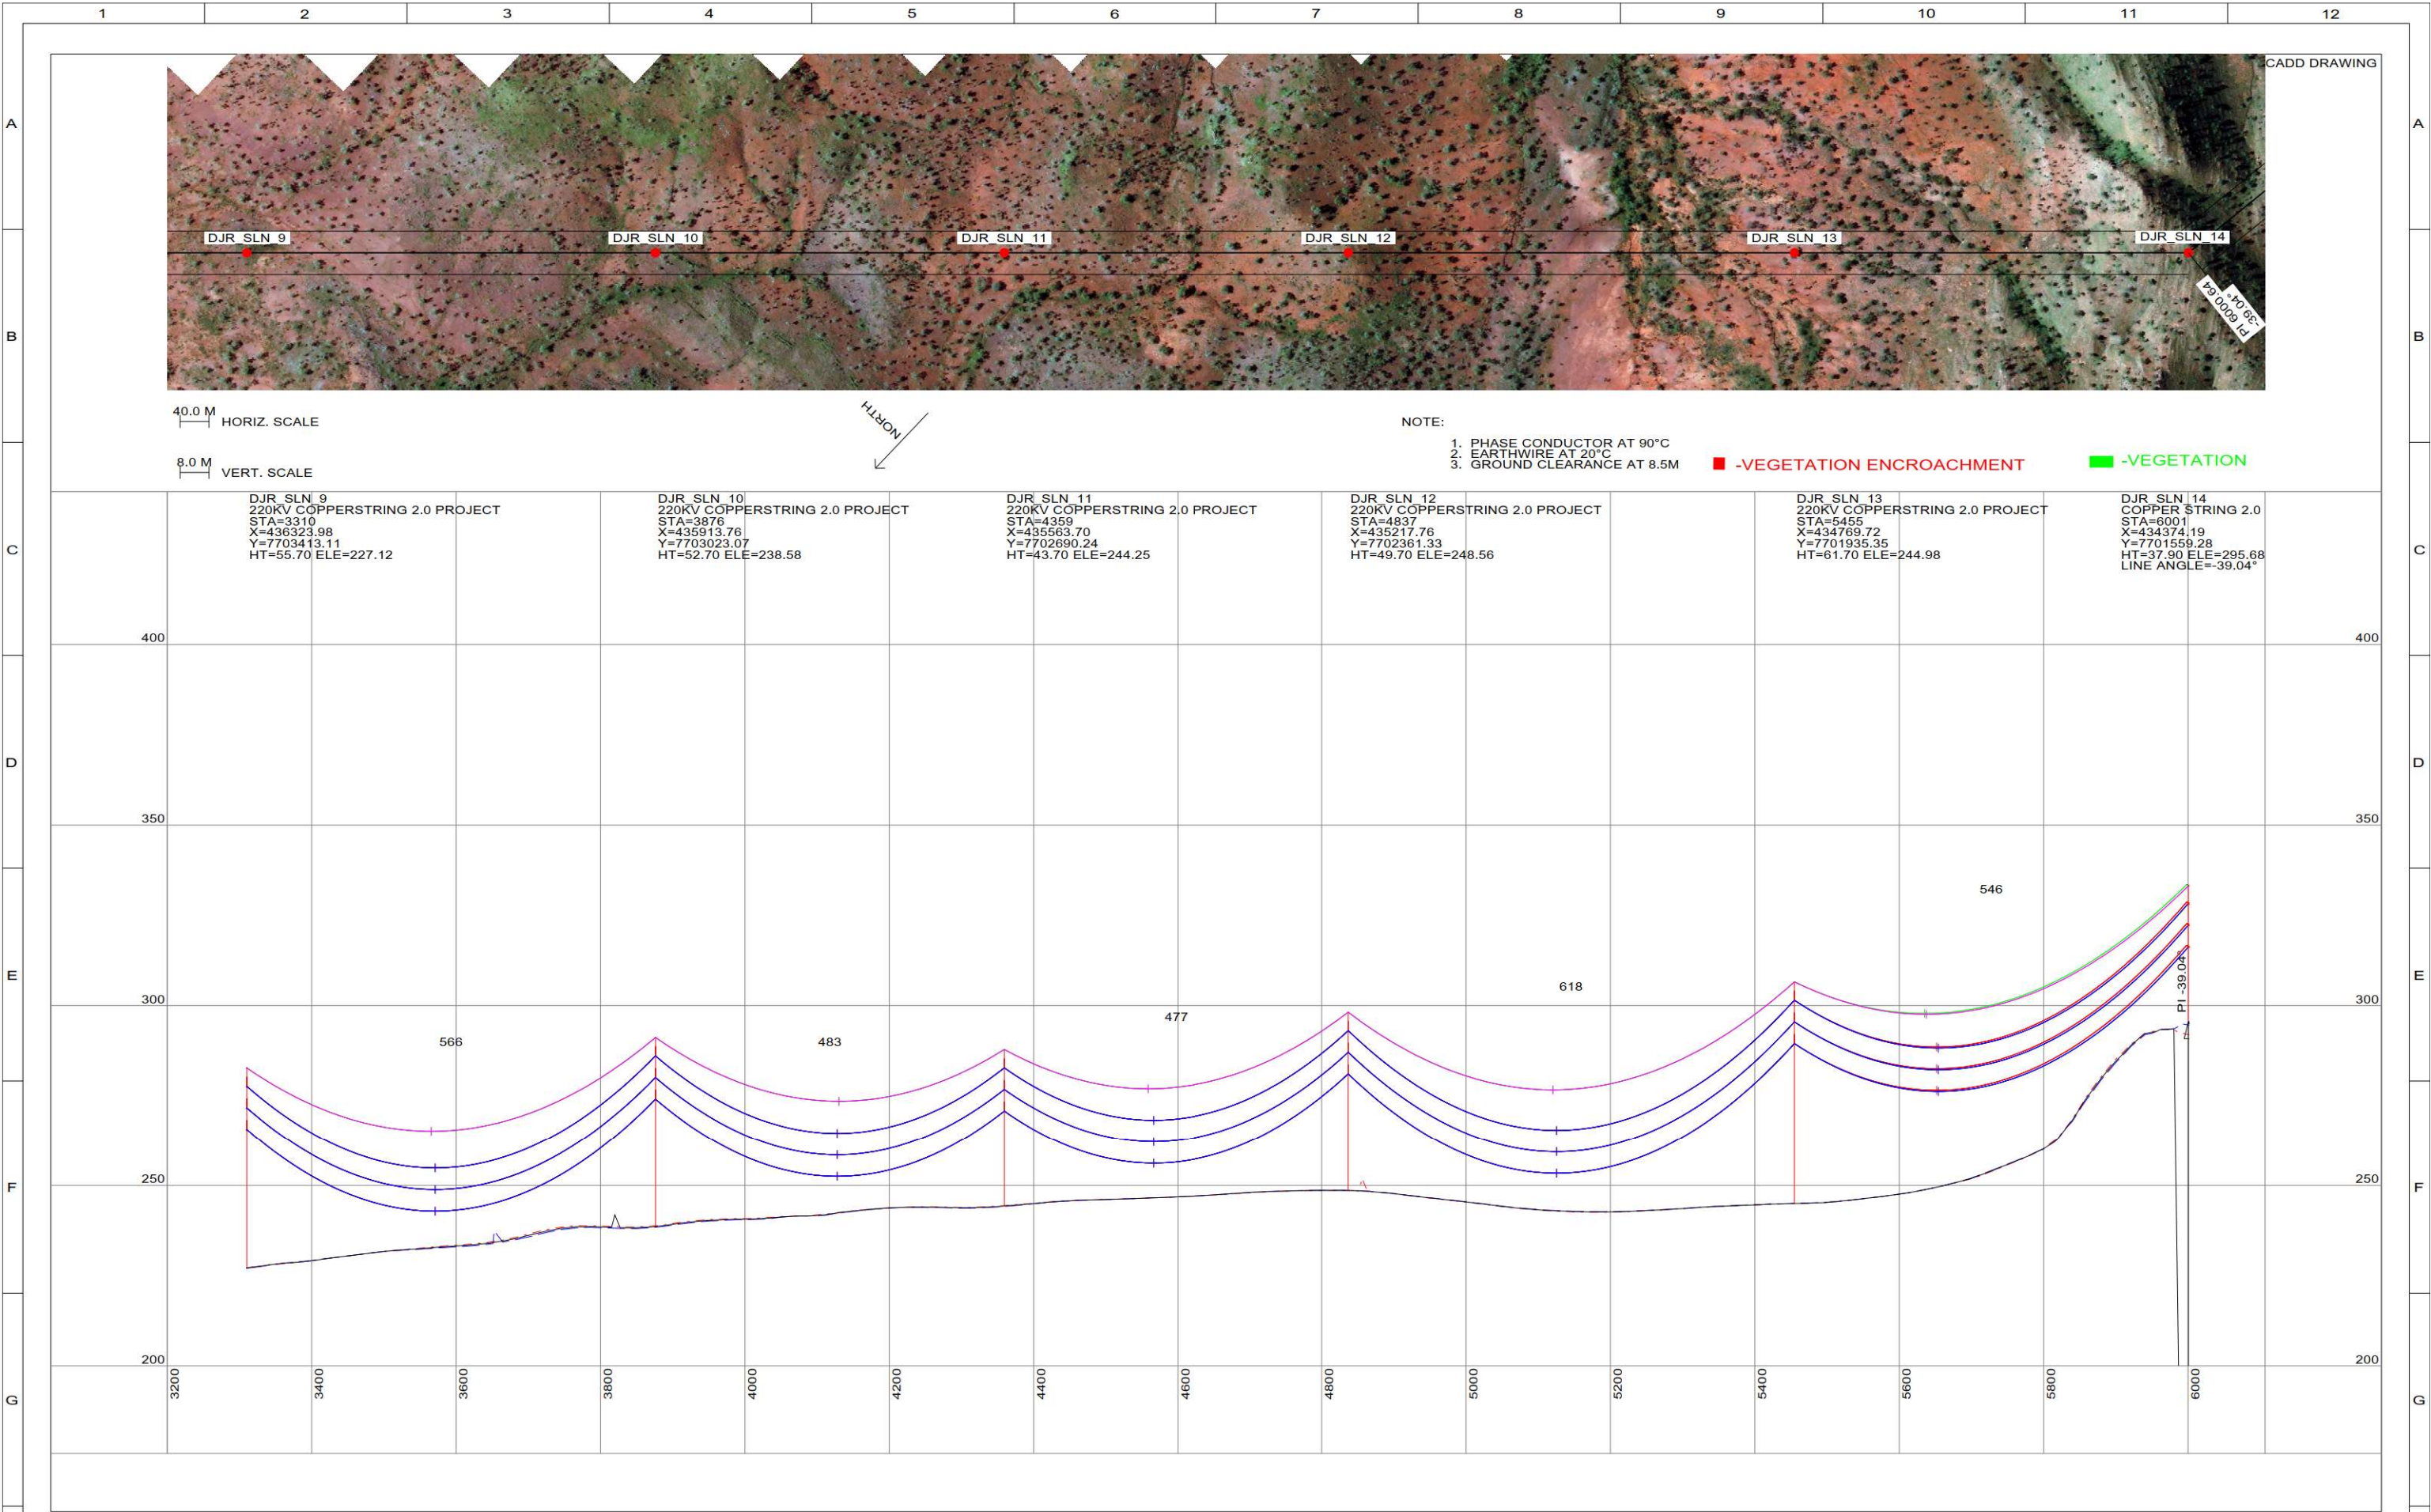

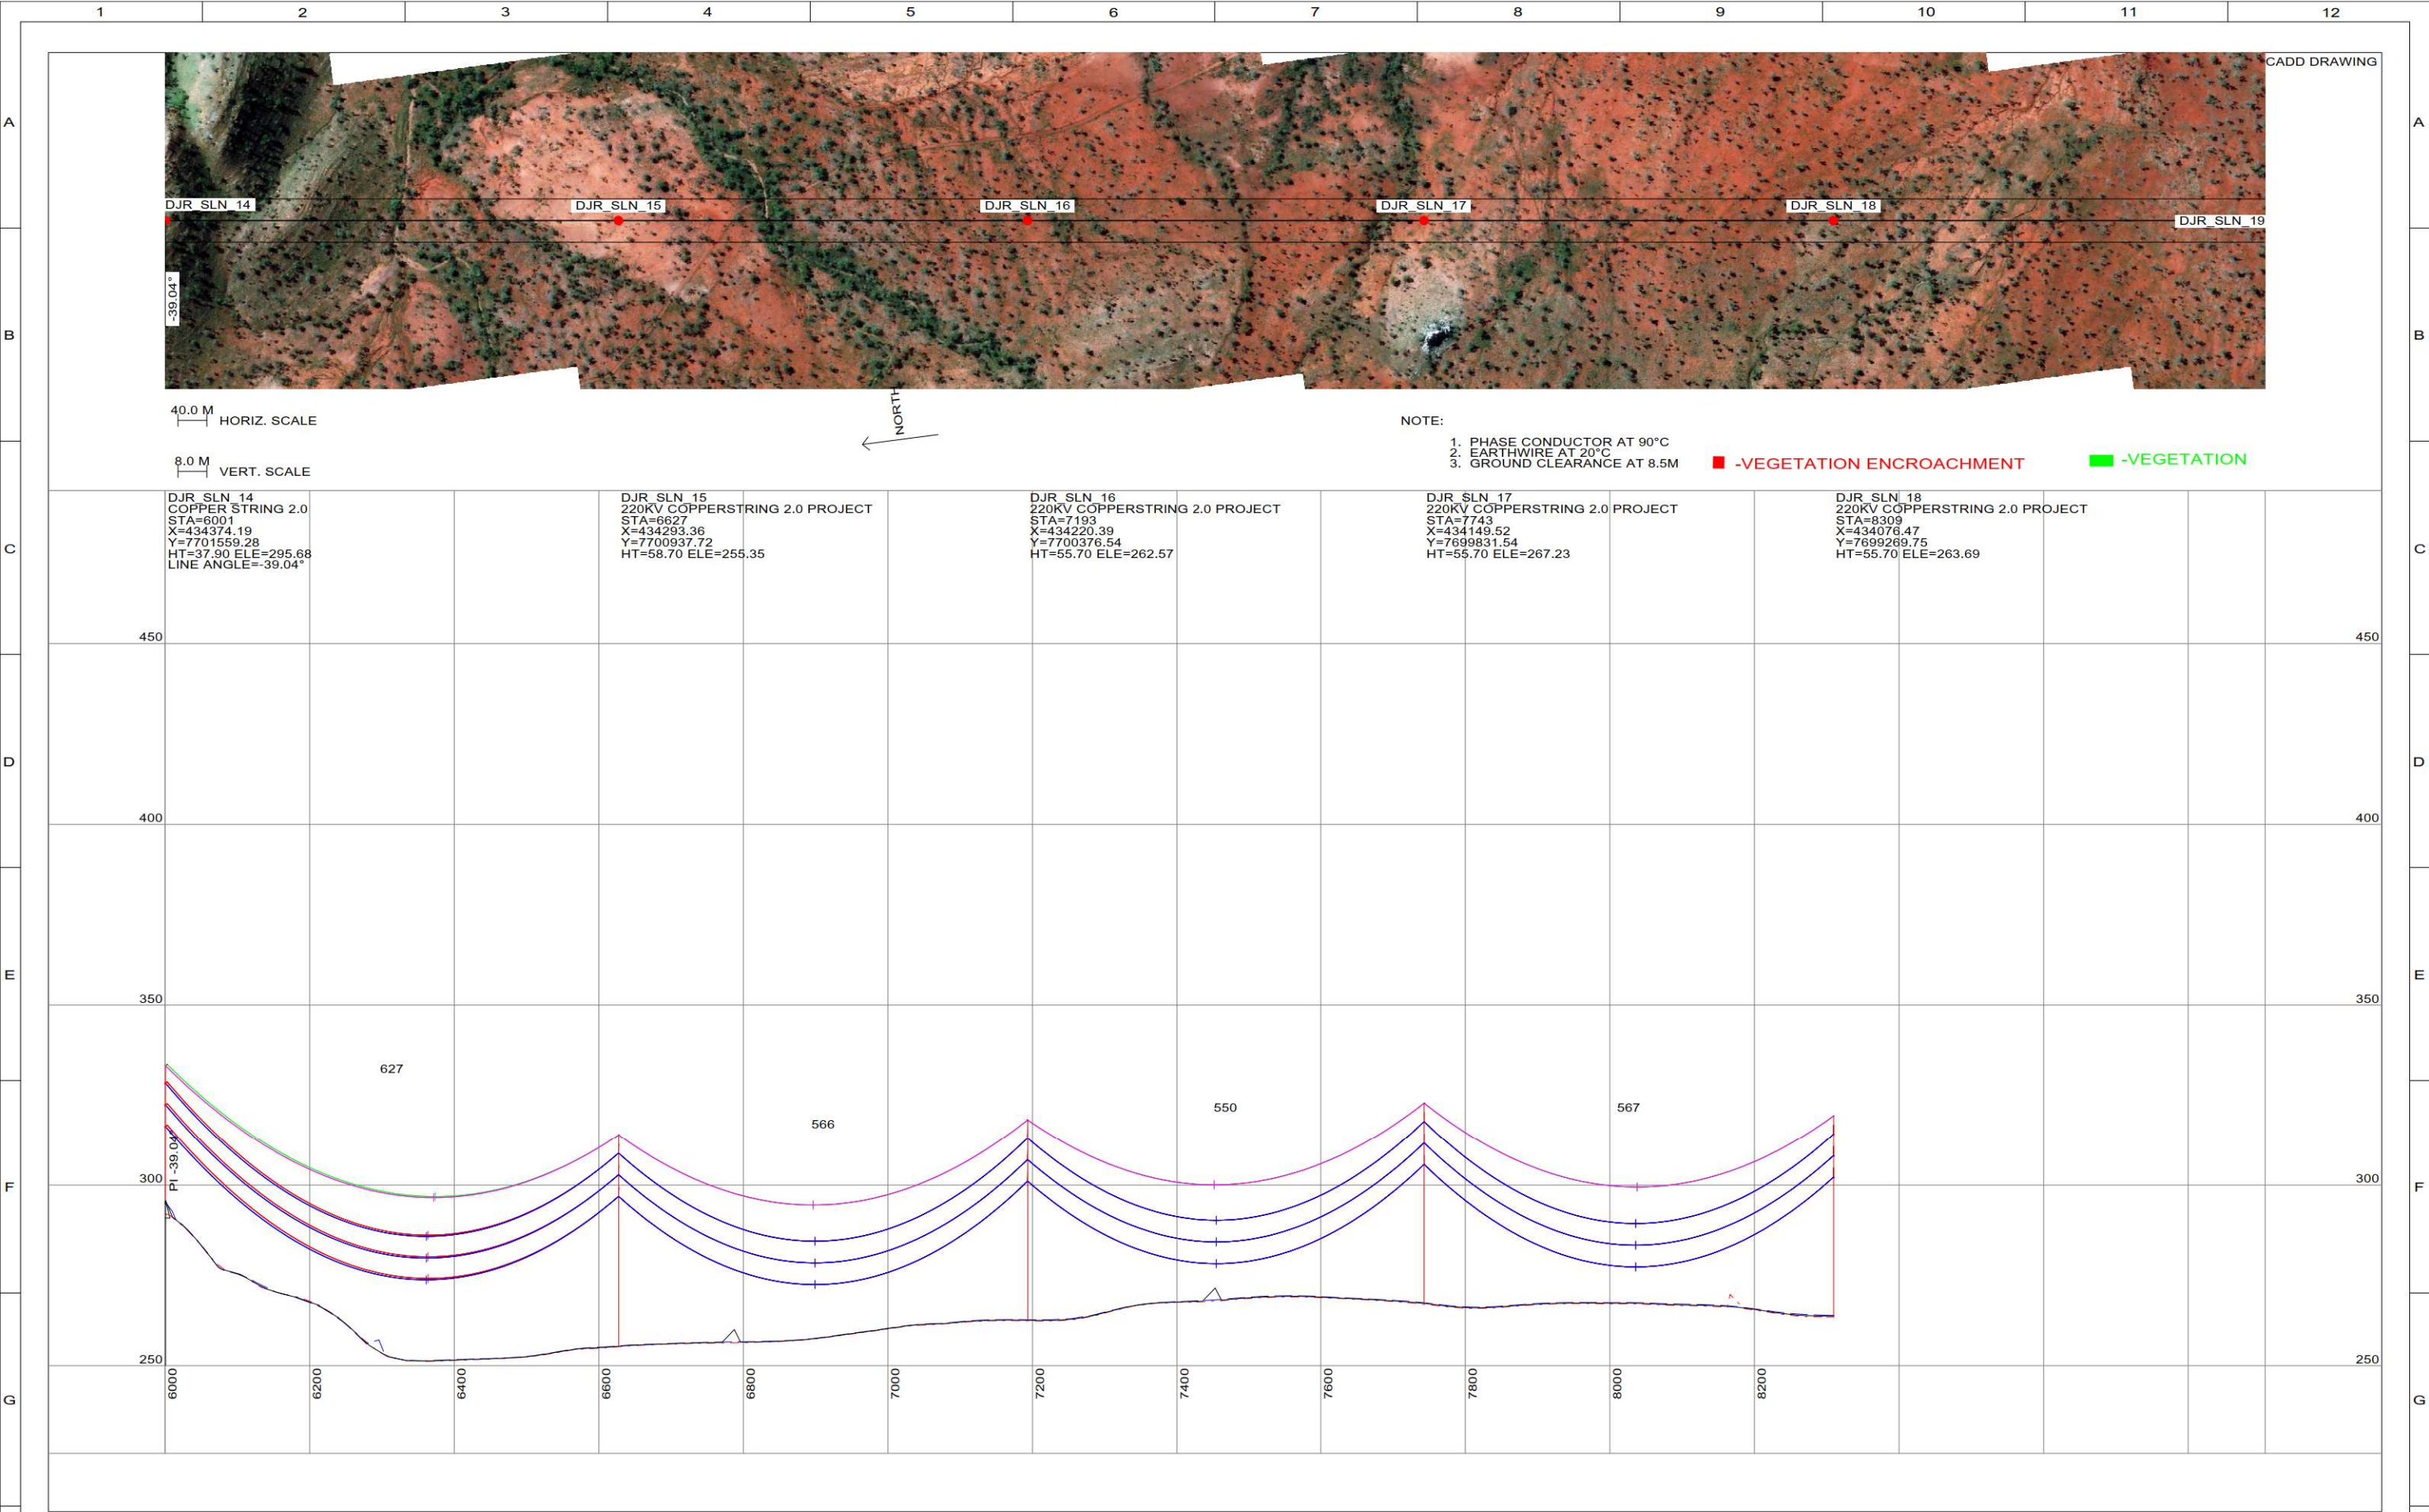

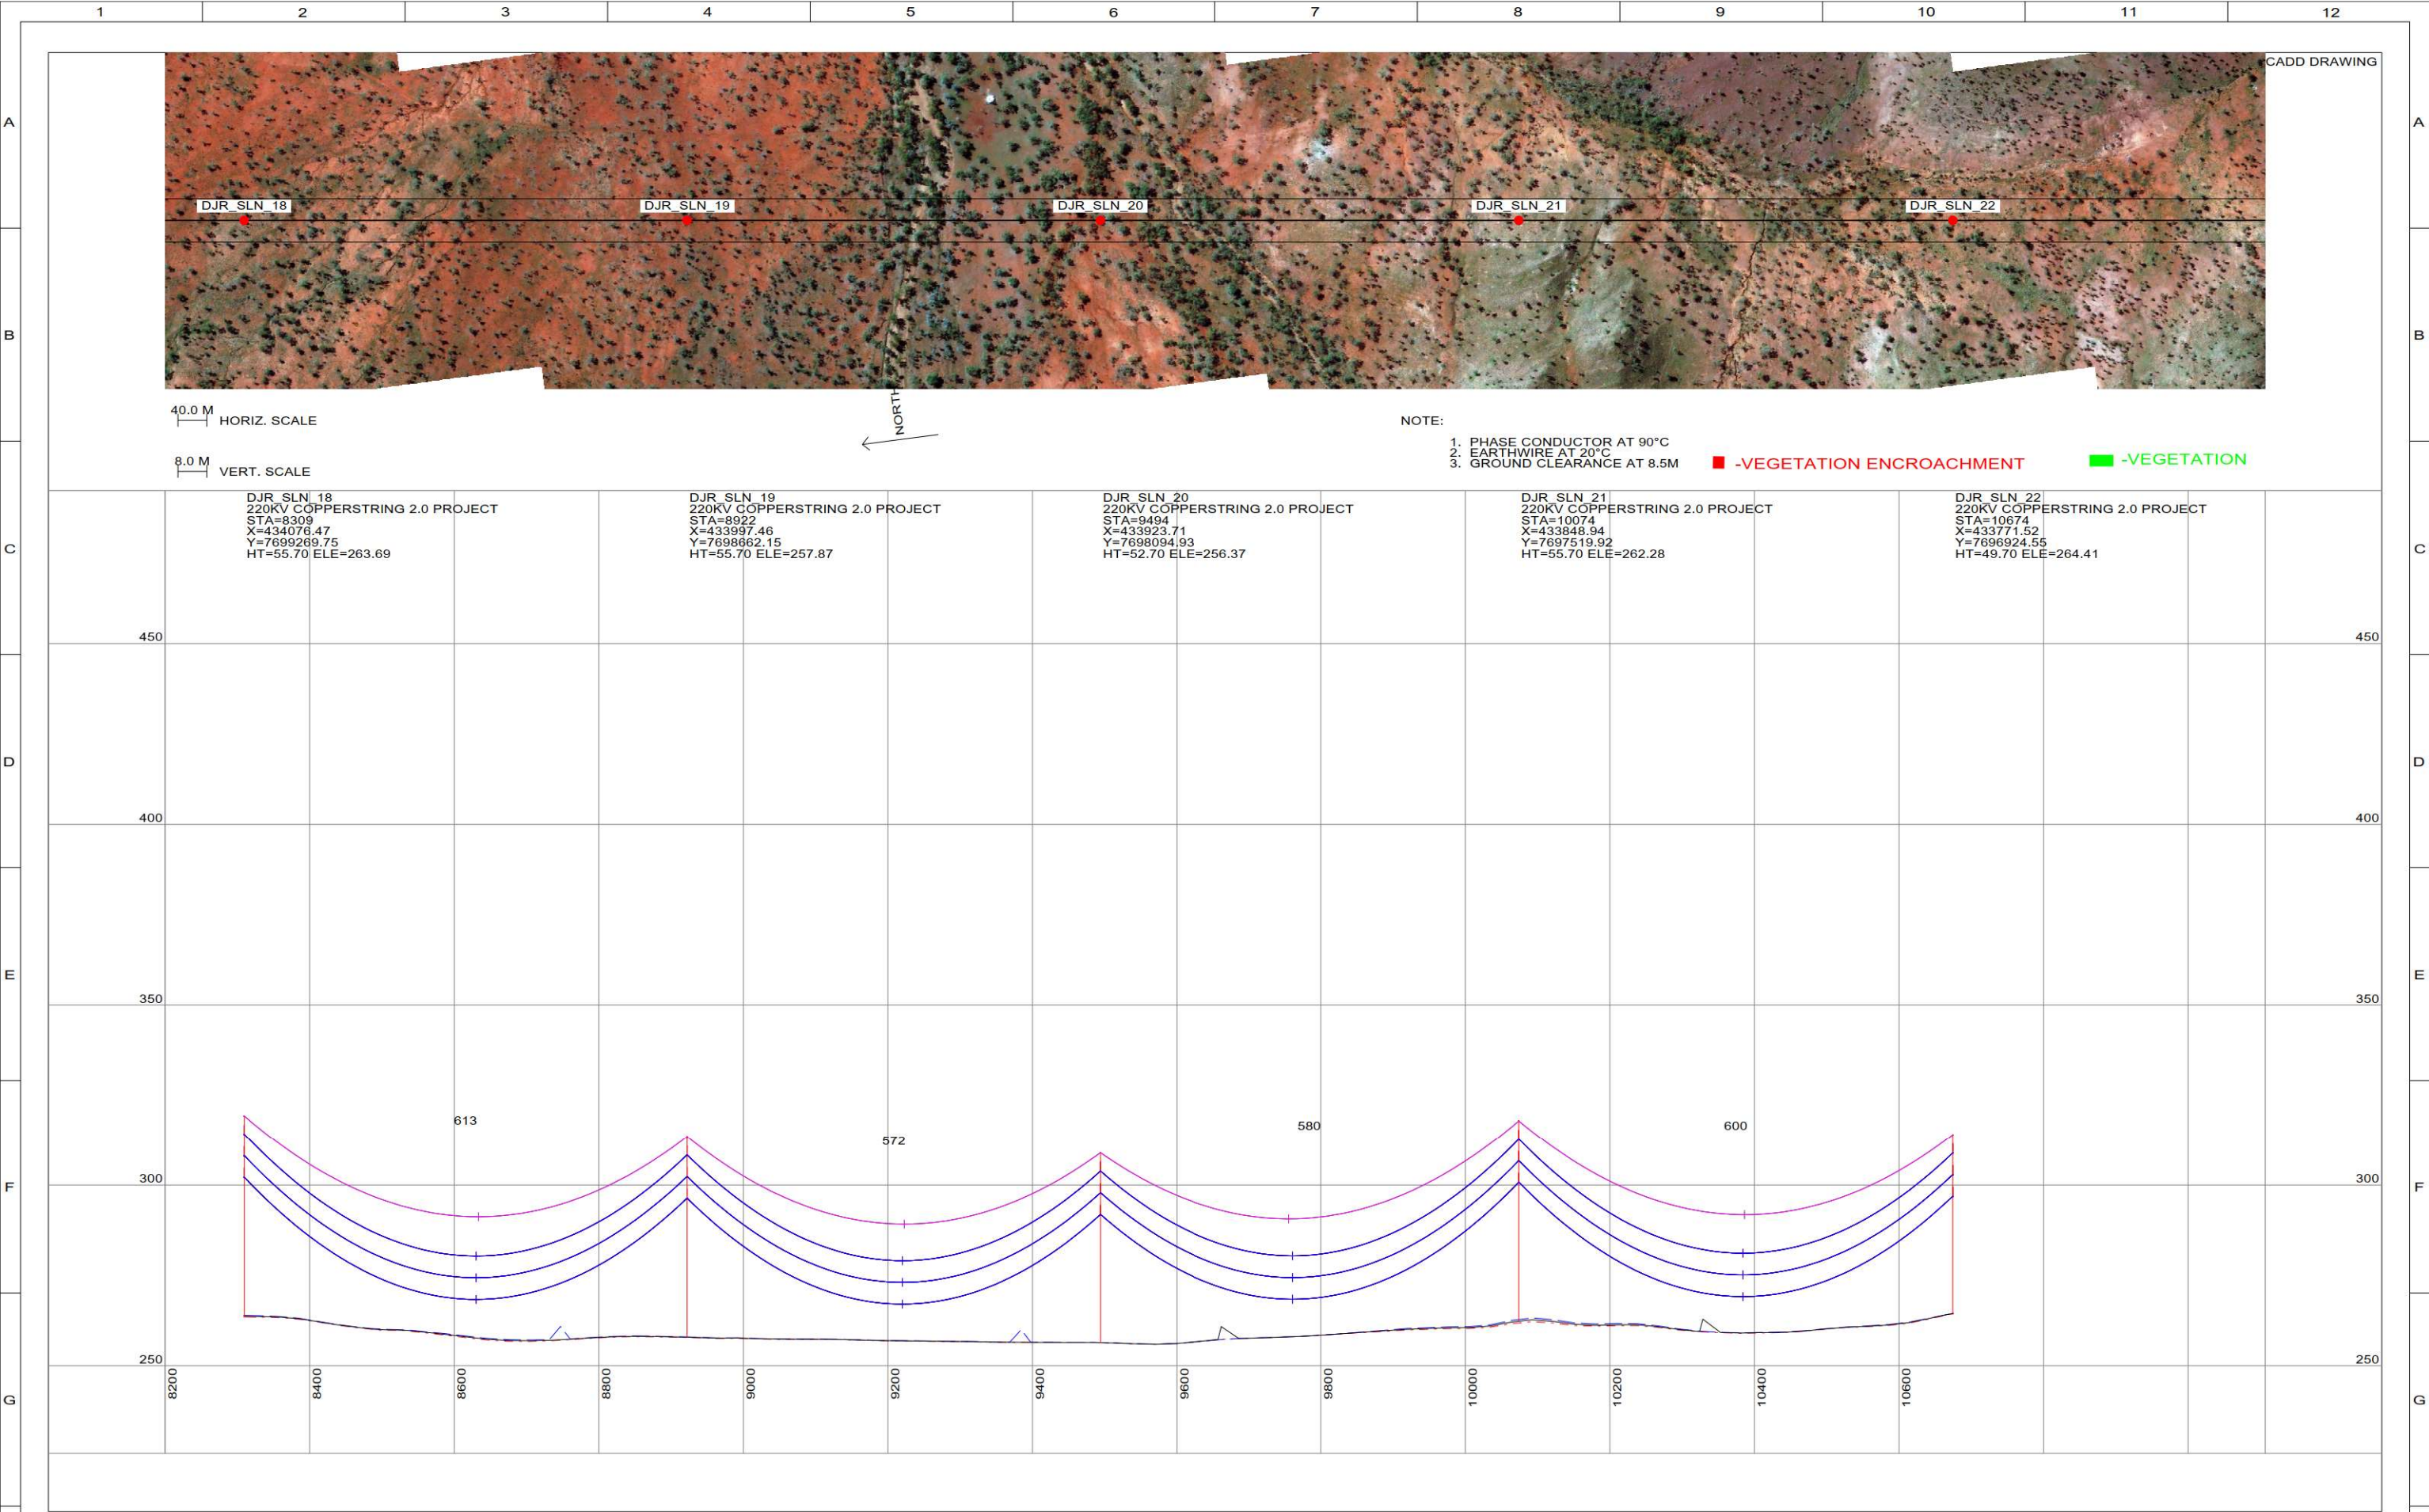

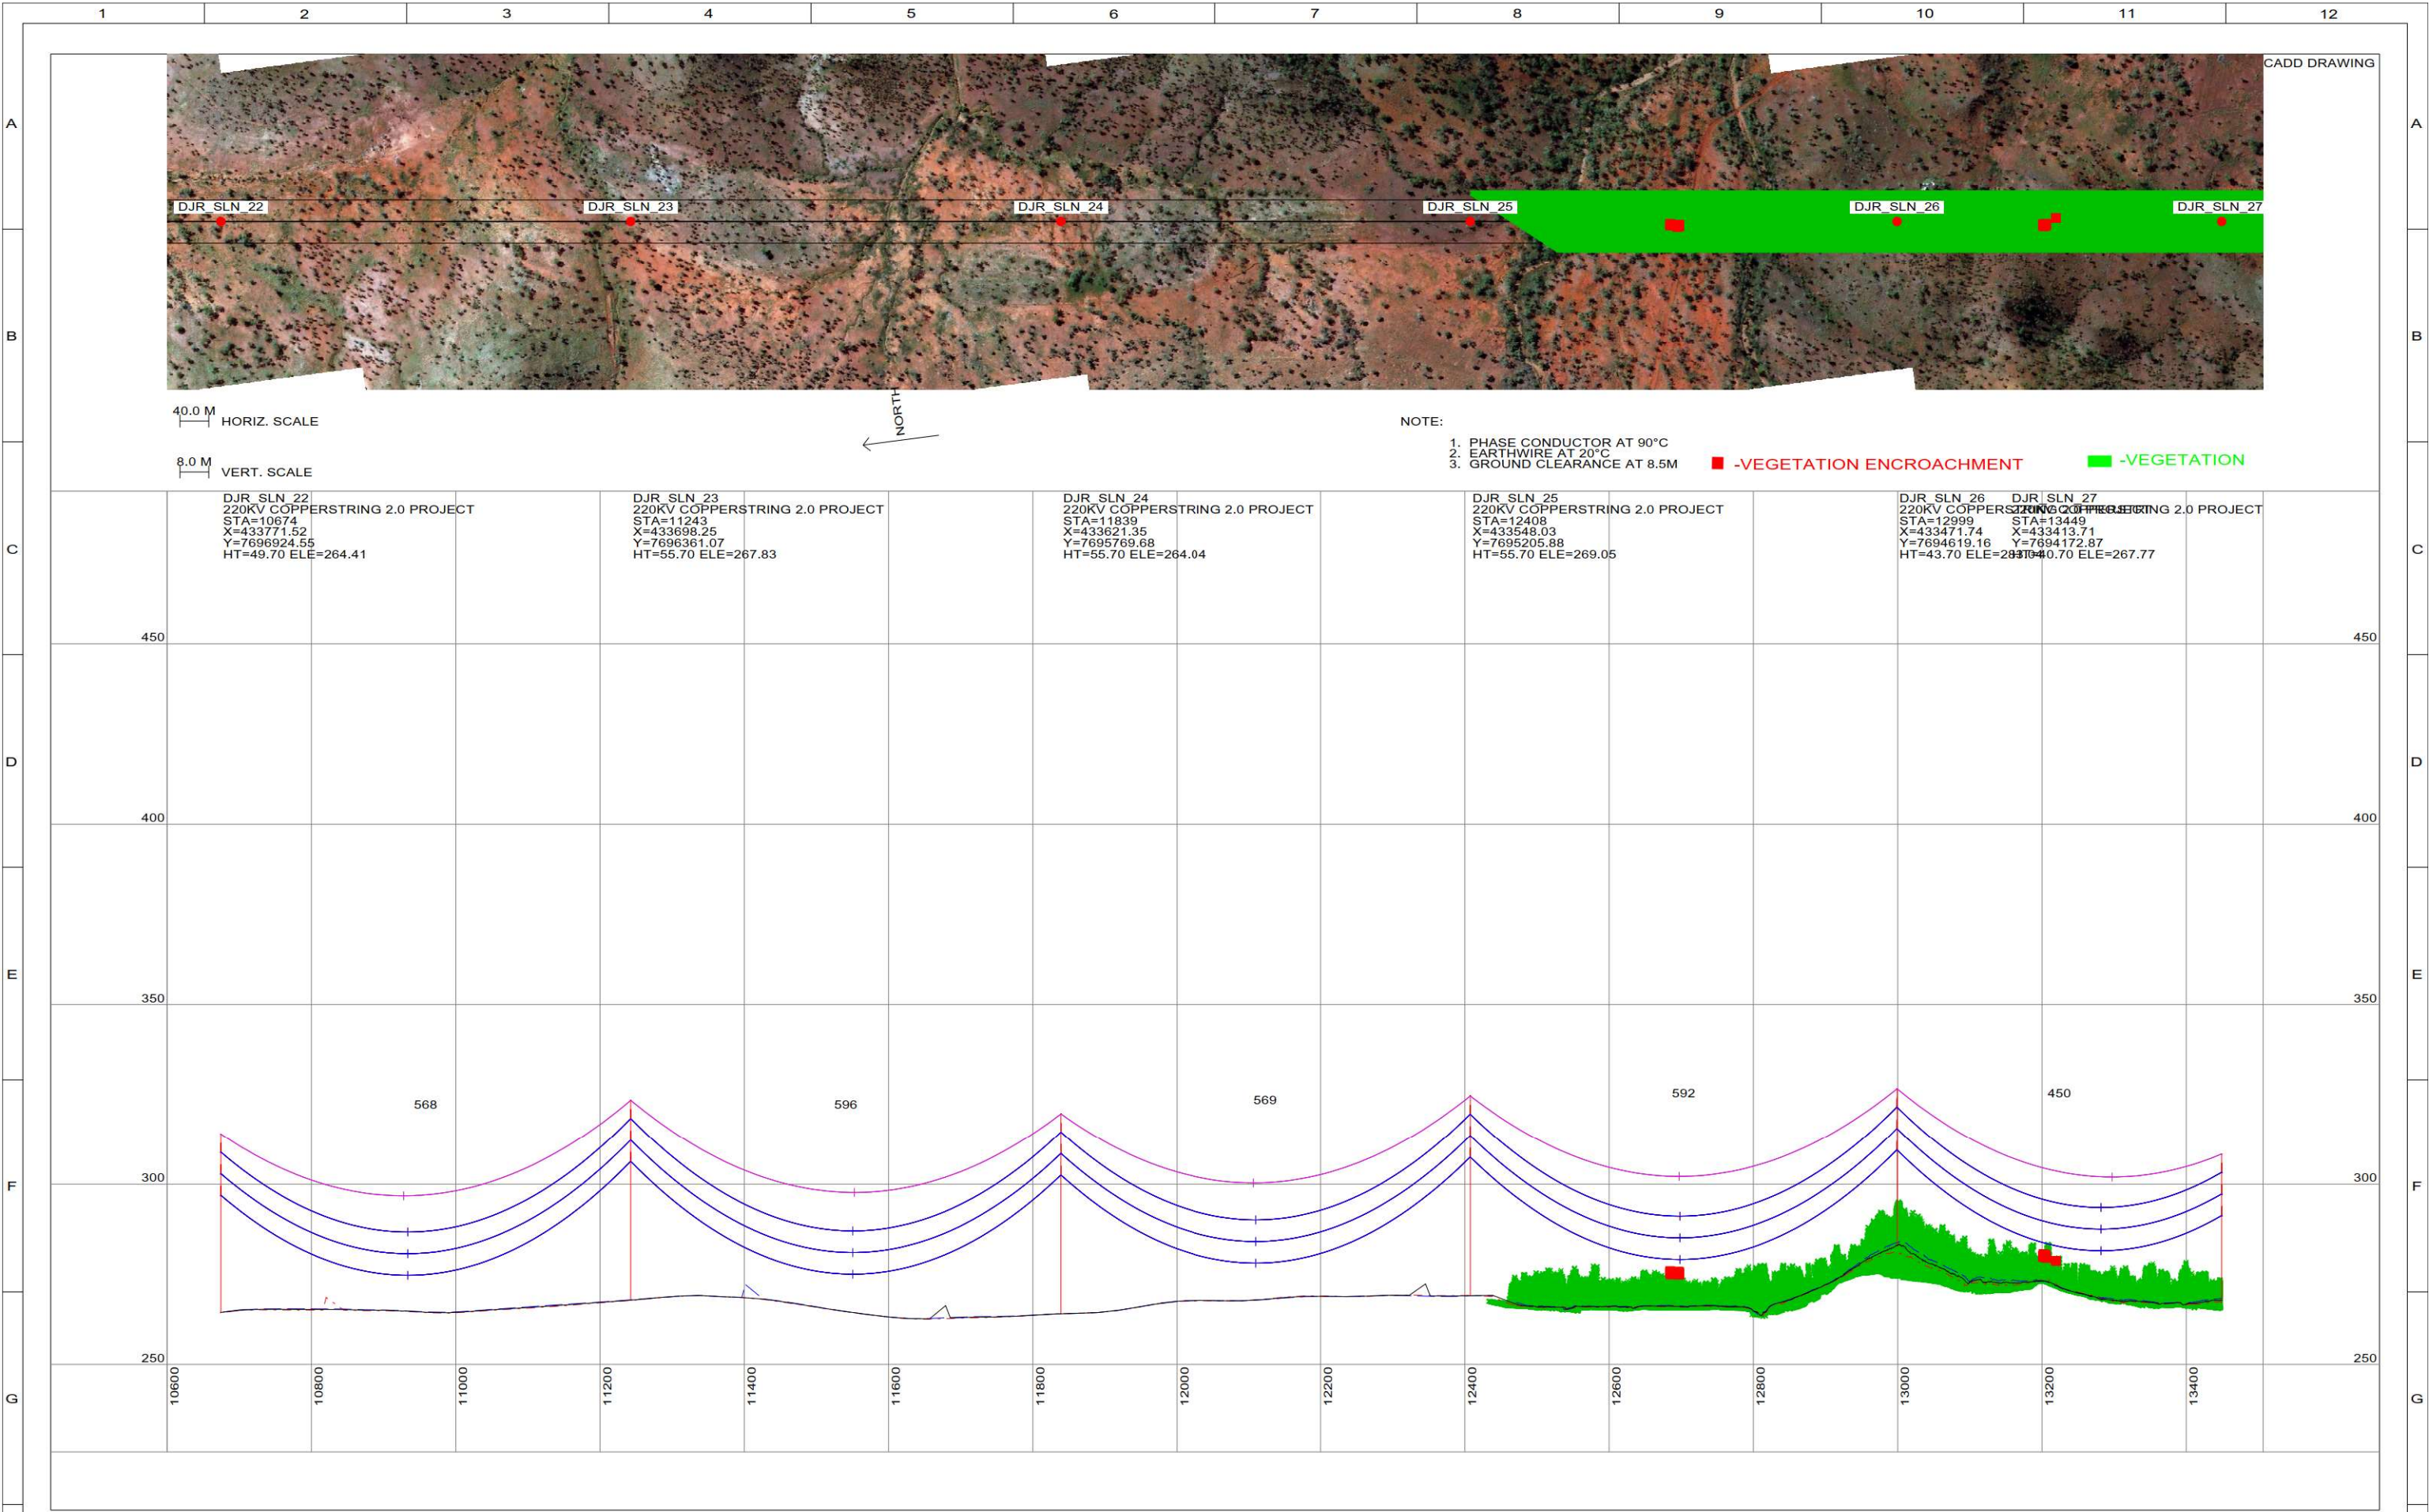

This drawing is the exclusive property of UGL Limited (here & after UGL) and must not be copied or reproduced in any way whatsoever without the express consent in writing of UGL. The drawing is to be used only for the purpose for which it is supplied & must be returned on demand. The contents of the drawing must not be disclosed to any third party without the express consent in writing of UGL.

AMDT	AMENDMENT DETAILS	DESIGN	CHK'D	DRAWN	CHK'D	APP'D	DATE
1							
2							
3							
4							

UGL
ABN 96 096 365 972
40 MILLER STREET
NORTH SYDNEY NSW 2060
WWW.UGLLIMITED.COM

CIMIC
A MEMBER OF THE CIMIC GROUP

DESIGNED
CHECKED
DRAWN
CHECKED
APPROVED

A1
SCALE@A1
AS SHOWN

UGL
COPPERSTRING 2.0
DAJARRA ROAD TO PHOSPHATEHILL
220KV D/C TRANSMISSION LINE
PLAN AND PROFILE
SHEET 6 OF 62

CLIENT
COPPERSTRING


UGL DRAWING NO.
3200-0643-DP6-DRG-06


SHEET
6


AMDT
A

CONFIRM SCALE

100mm ON A1 ORIGINAL

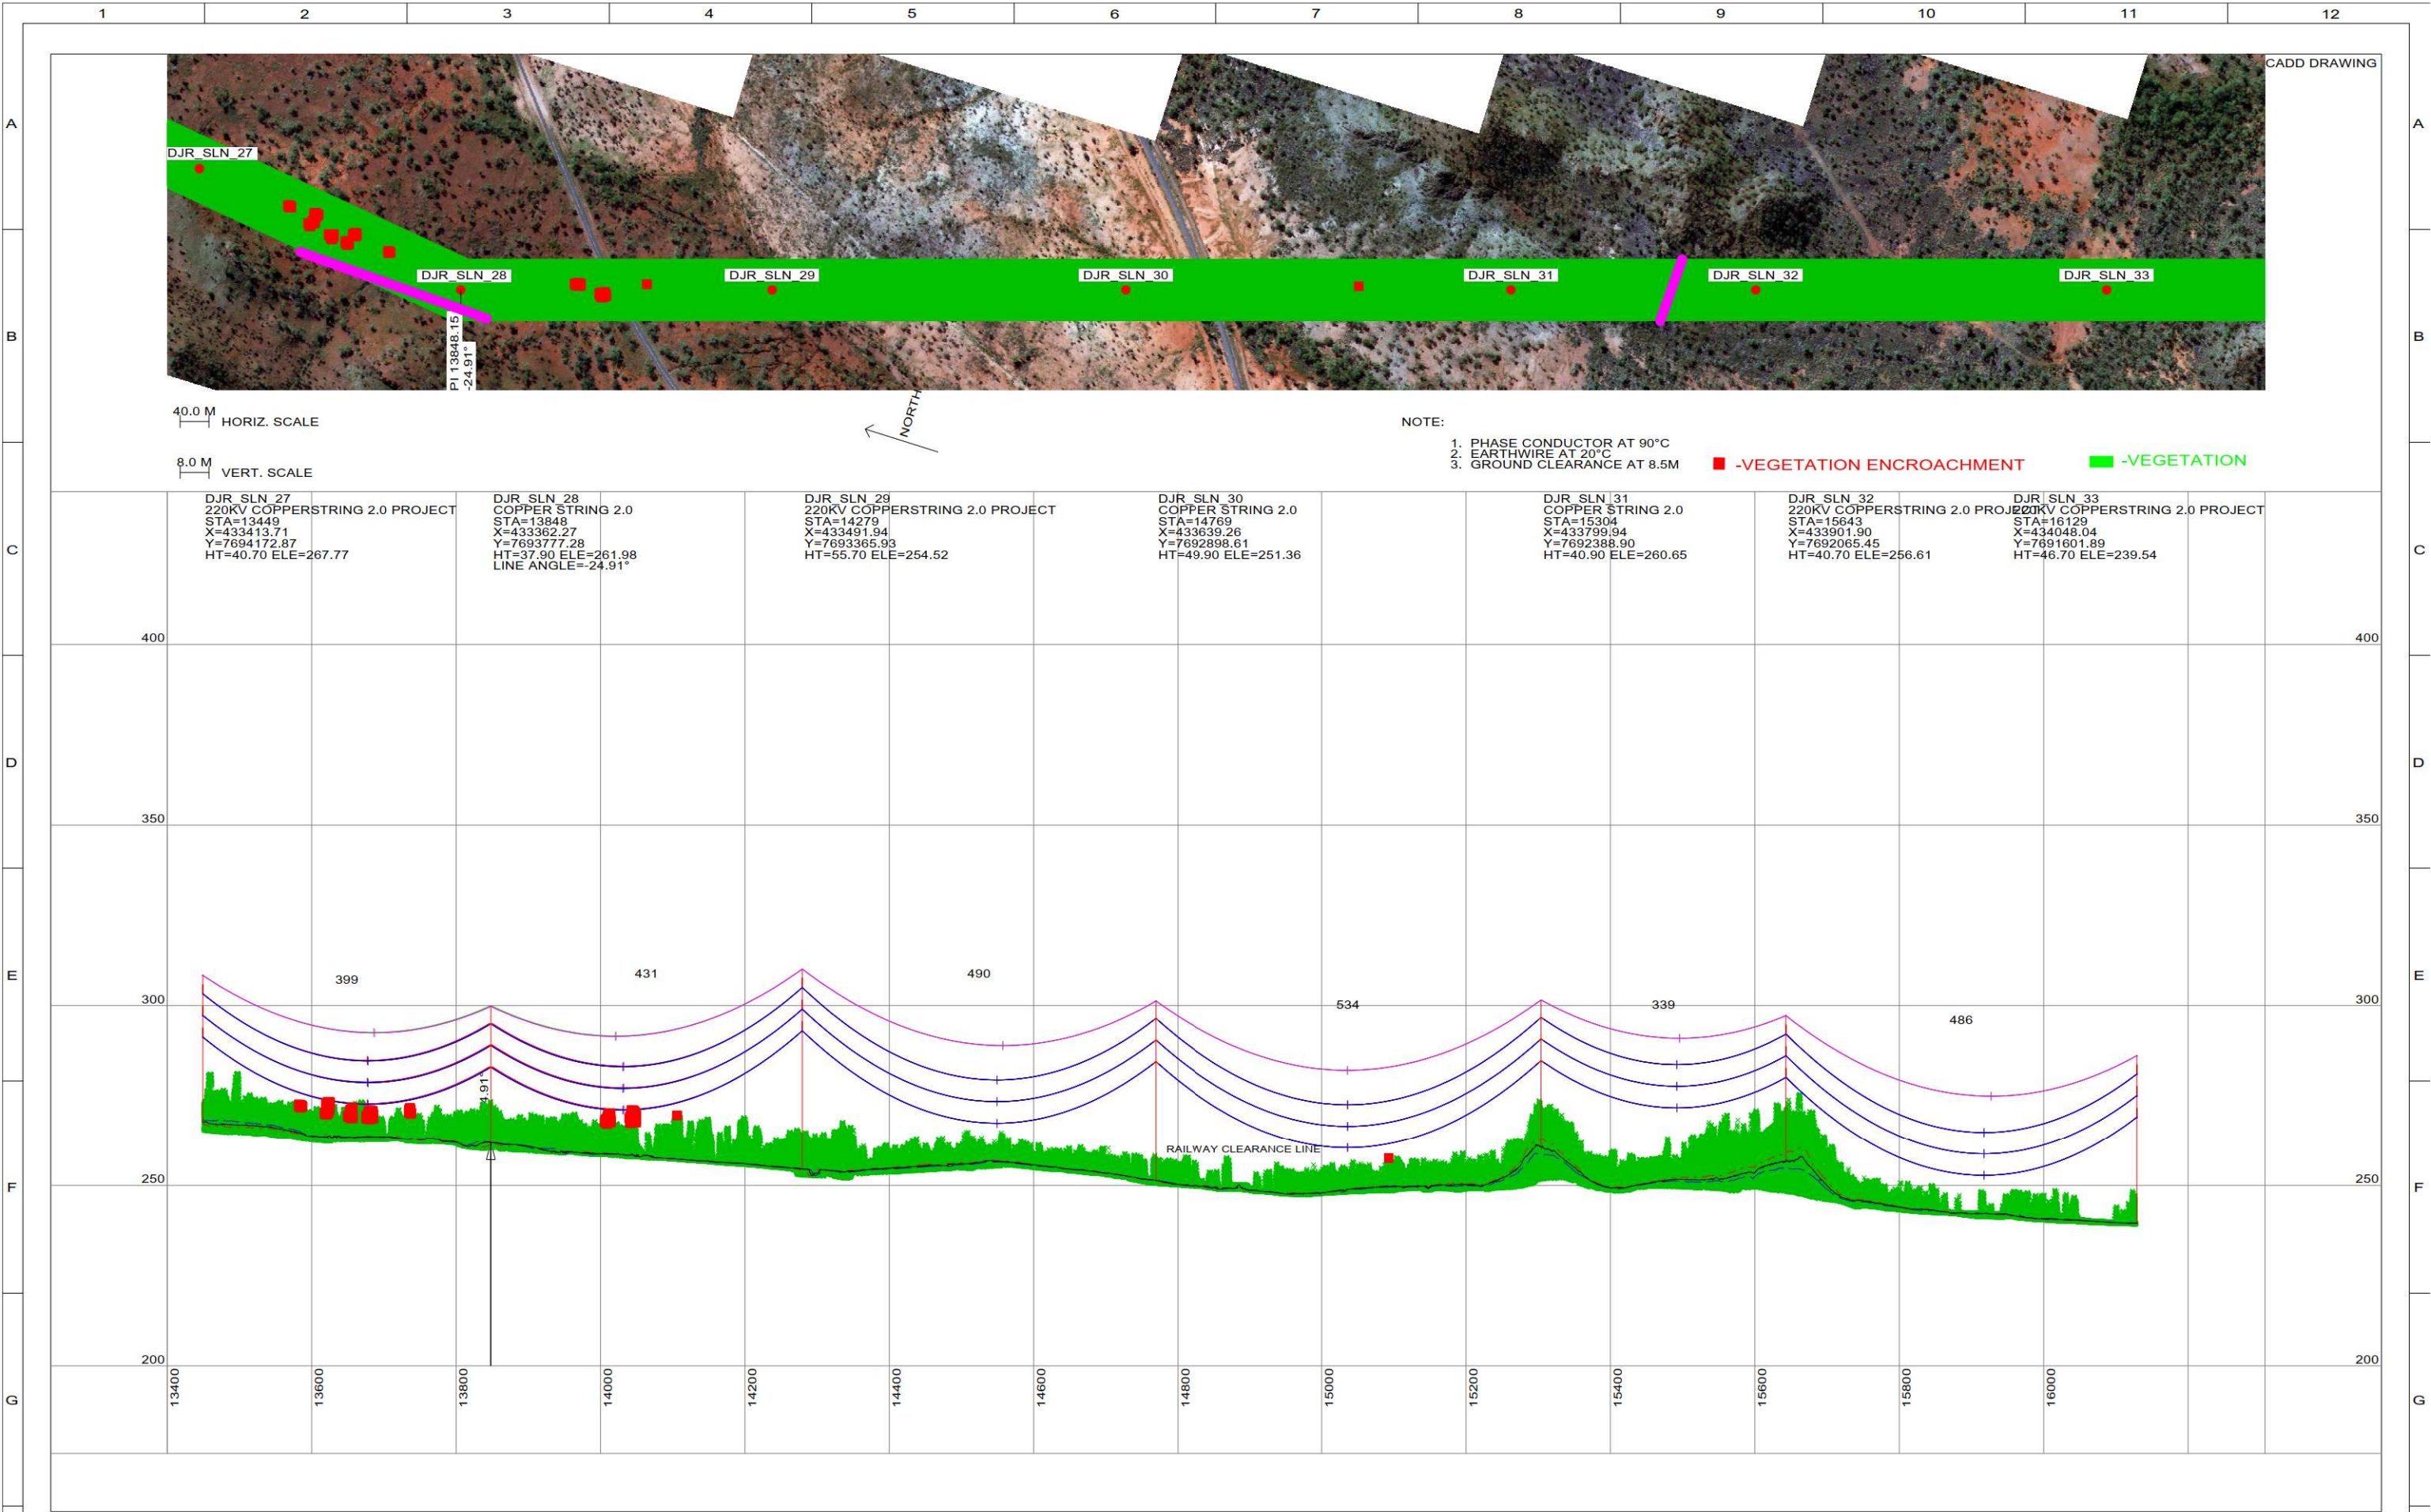

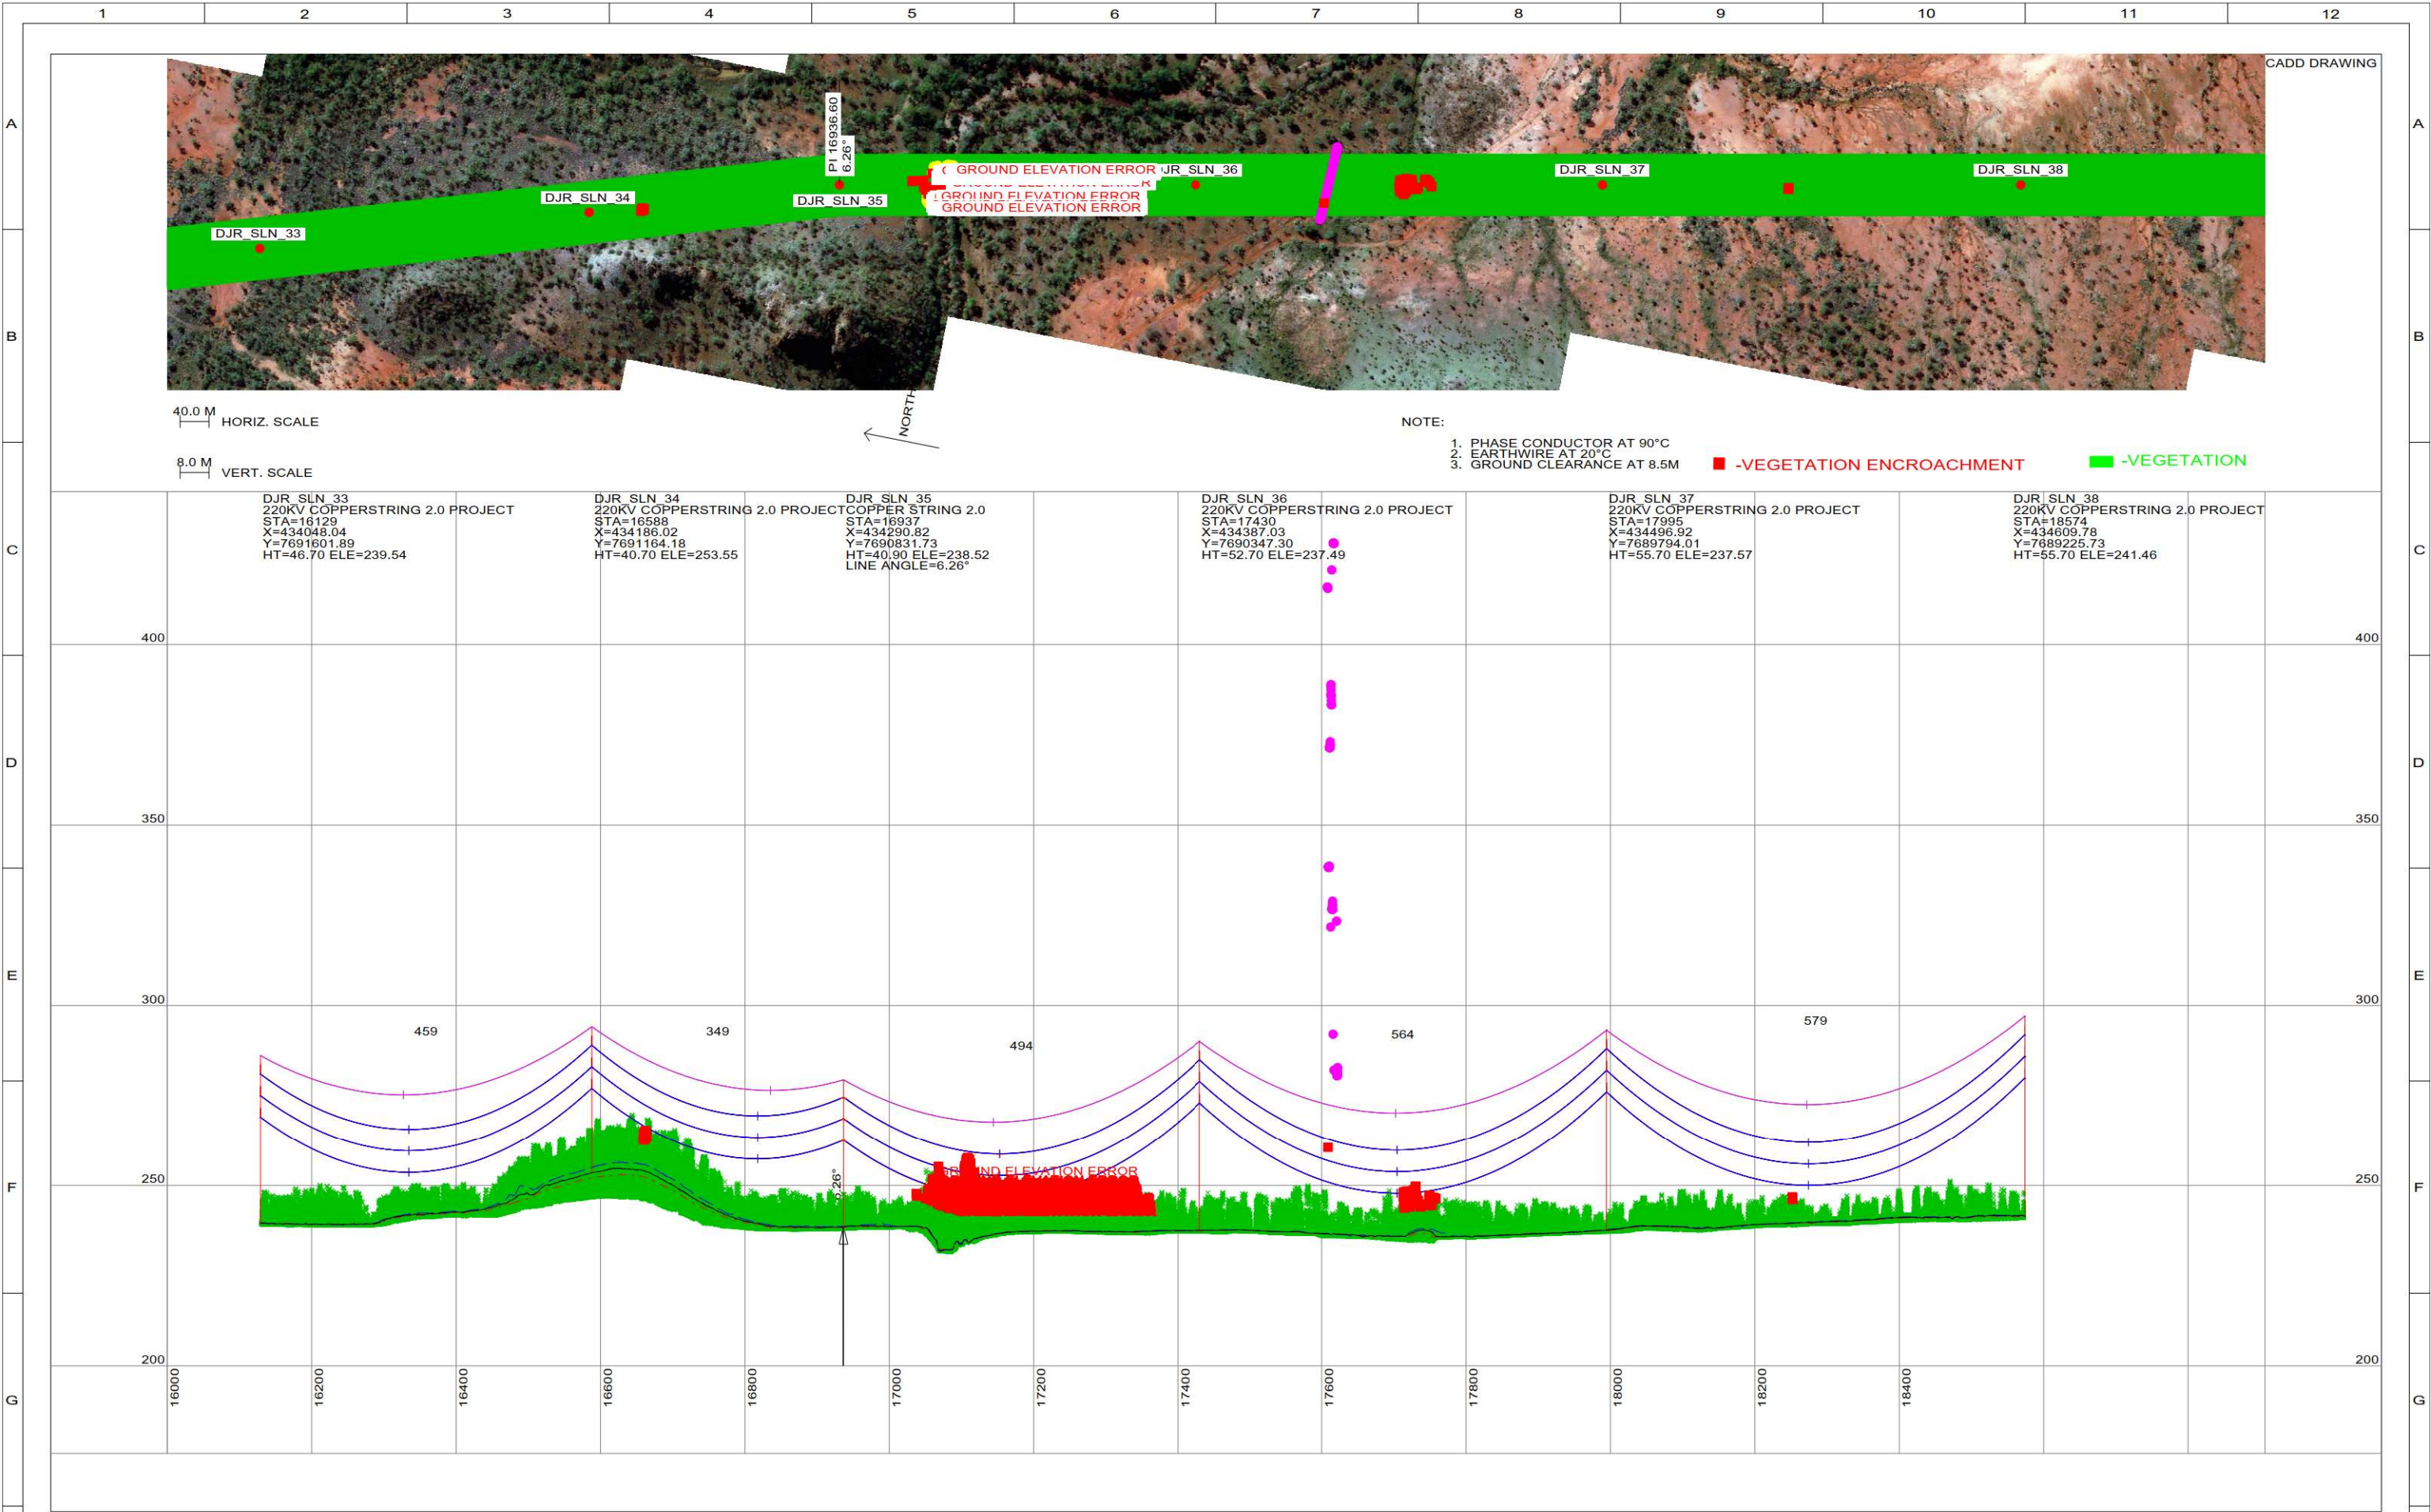

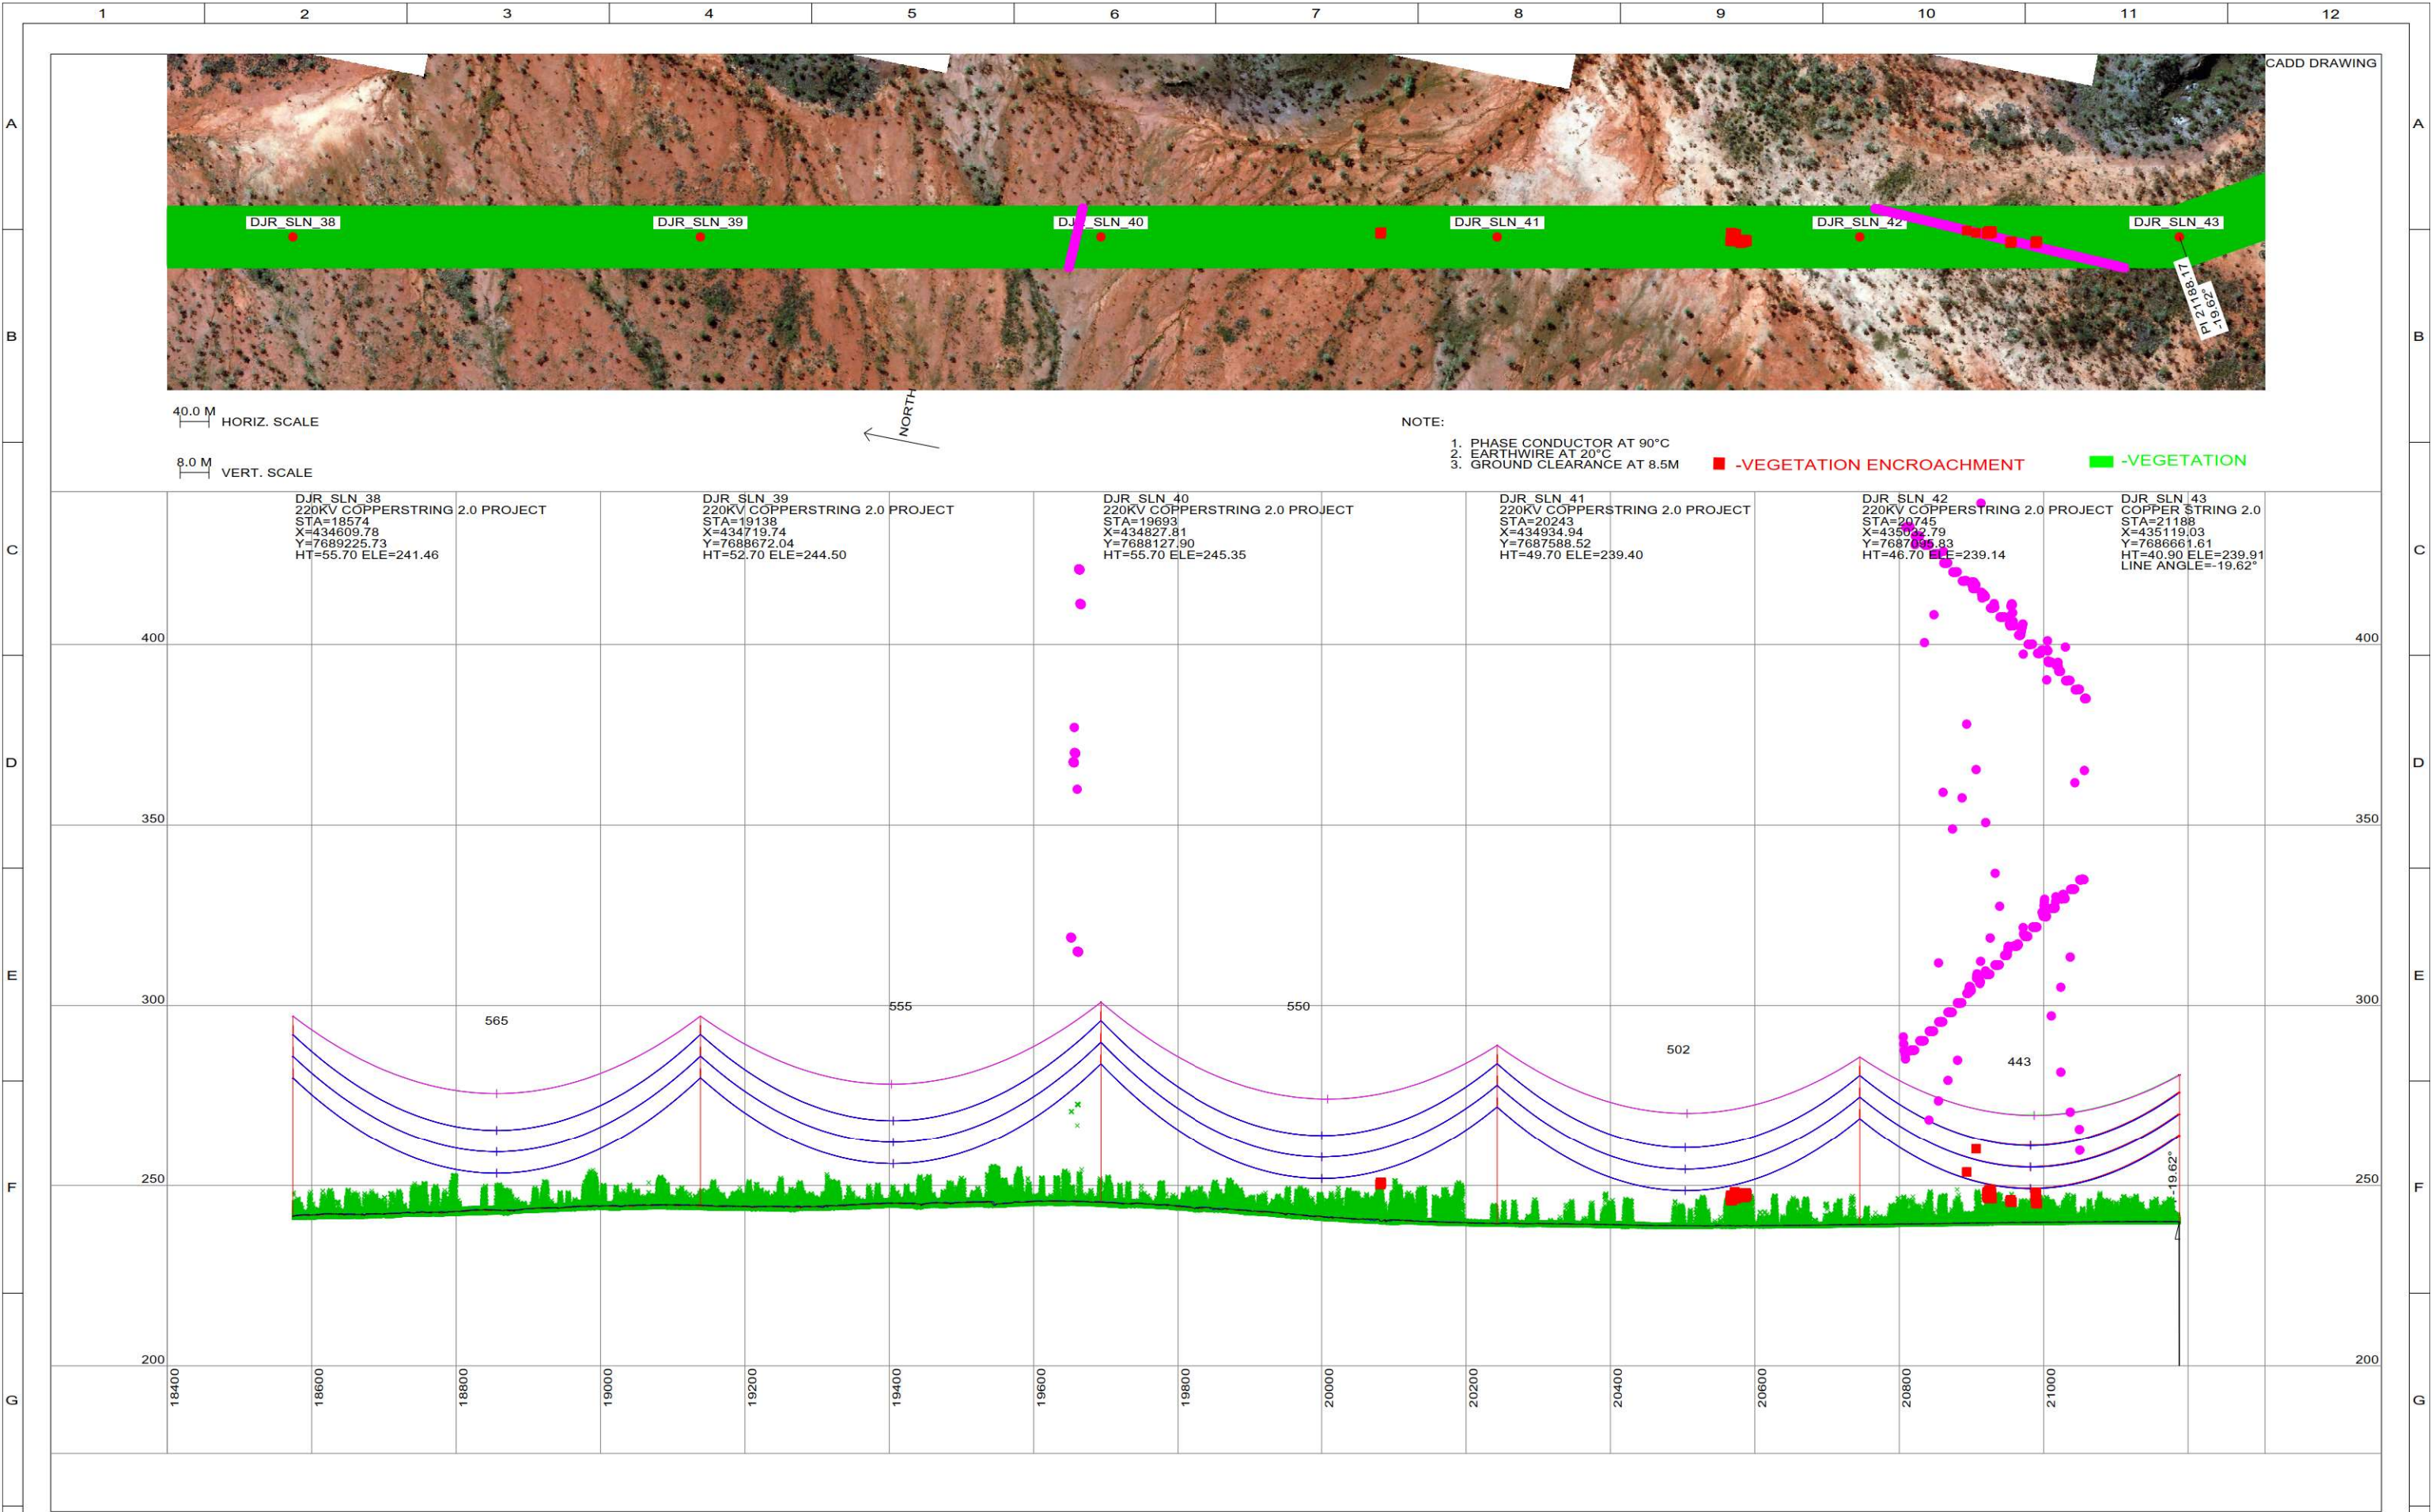

This drawing is the exclusive property of UGL Limited (here & after UGL) and must not be copied or reproduced in any way whatsoever without the express consent in writing of UGL. The drawing is to be used only for the purpose for which it is supplied & must be returned on demand. The contents of the drawing must moreover be treated as strictly confidential & must not be disclosed to any third party without the express consent in writing of UGL.


AMDT	AMENDMENT DETAILS	DESIGN	CHK'D	DRAWN	CHK'D	APP'D	DATE
1							
2							
3							
4							



DOCUMENT STATUS: UNLESS THIS DOCUMENT BEARS A RED STAMP IT IS UNCONTROLLED AND MAY NOT BE THE LATEST ISSUE. THEREFORE, VERIFY STATUS BEFORE USE.

DESIGNED	
CHECKED	
DRAWN	
CHECKED	
APPROVED	
A1	SCALE@A1 AS SHOWN

UGL			
COPPERSTRING 2.0			
DAJARRA ROAD TO PHOSPHATEHILL			
220KV D/C TRANSMISSION LINE			
PLAN AND PROFILE			
SHEET 9 OF 62			
CLIENT	COPPERSTRING	UGL DRAWING NO.	3200-0643-DP6-DRG-09
CONFIRM SCALE		SHEET	9
		AMDT	A

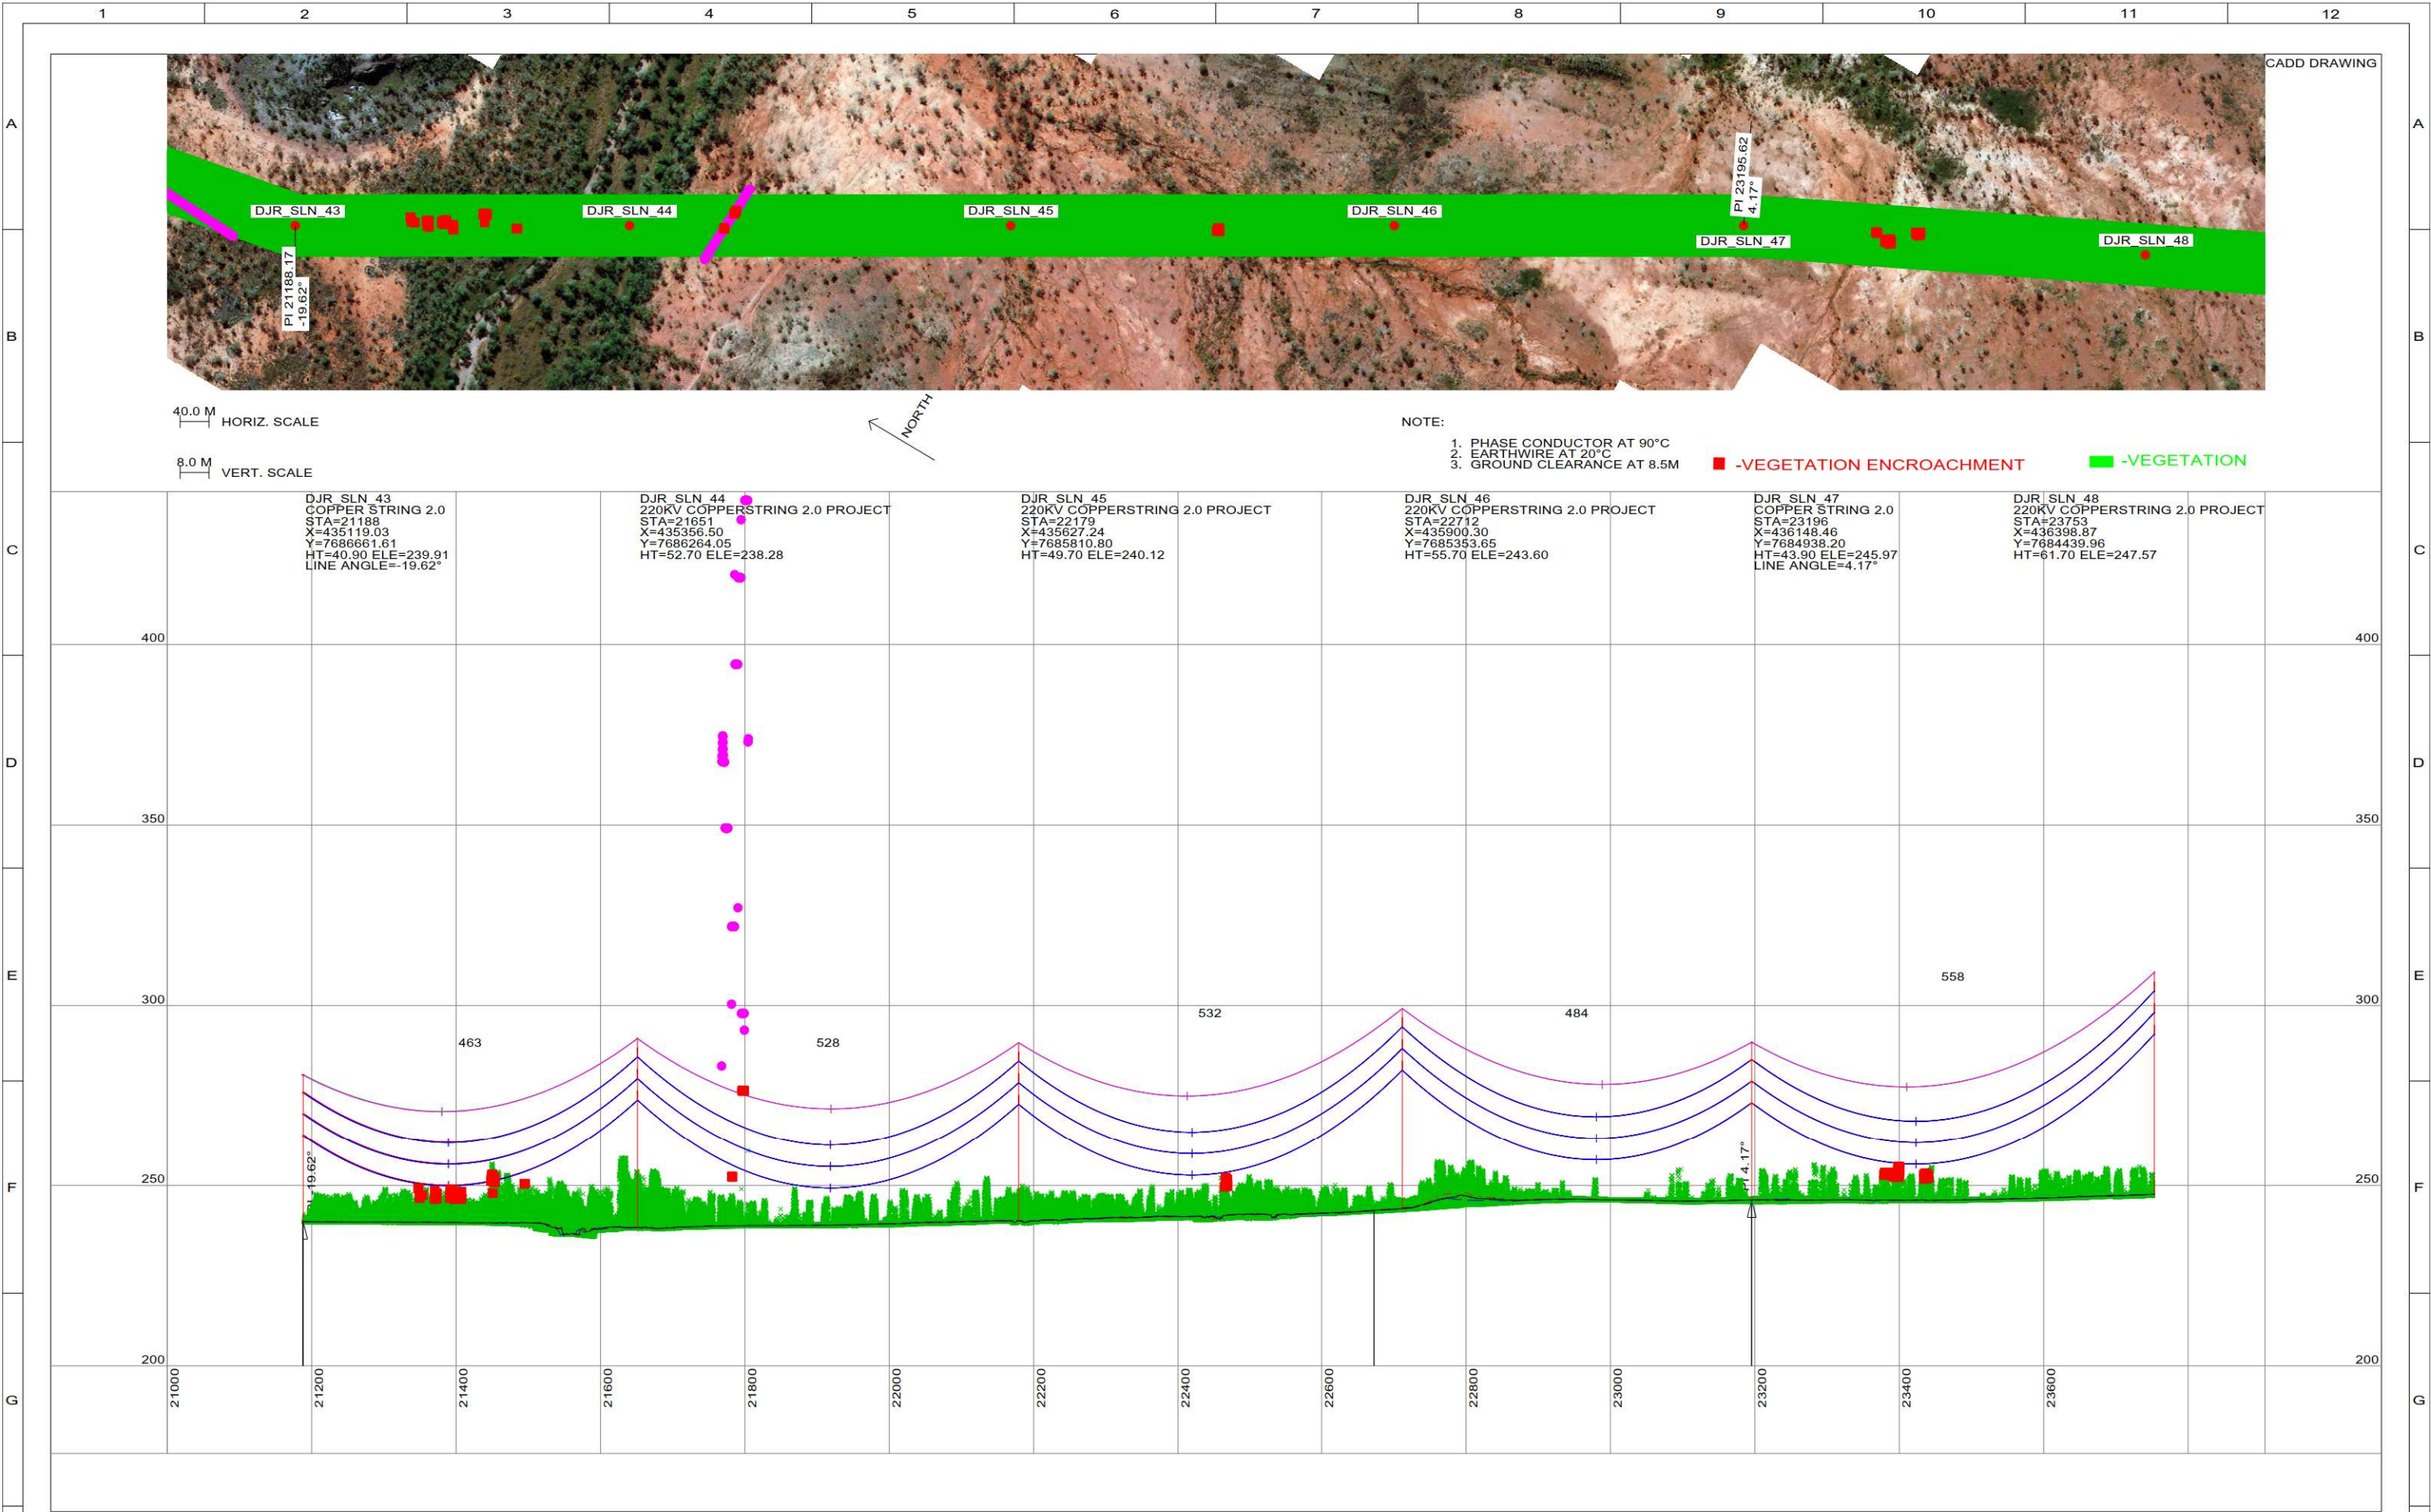


This drawing is the exclusive property of UGL Limited here & after UGL and must not be copied or reproduced in any way whatsoever without the express consent in writing of UGL. The drawing is to be used only for the purpose for which it is supplied & must be returned on demand. The contents of the drawing must not be disclosed to any third party without the express consent in writing of UGL.

AMDT	AMENDMENT DETAILS	DESIGN	CHK'D	DRAWN	CHK'D	APP'D	DATE
1							
2							
3							
4							



DESIGNED	
CHECKED	
DRAWN	
CHECKED	
APPROVED	
A1	SCALE@A1 AS SHOWN

UGL			
COPPERSTRING 2.0			
DAJARRA ROAD TO PHOSPHATEHILL			
220KV D/C TRANSMISSION LINE			
PLAN AND PROFILE			
SHEET 10 OF 62			
CLIENT	COPPERSTRING	UGL DRAWING NO.	3200-0643-DP6-DRG-010
CONFIRM SCALE		SHEET	10
		AMDT	A

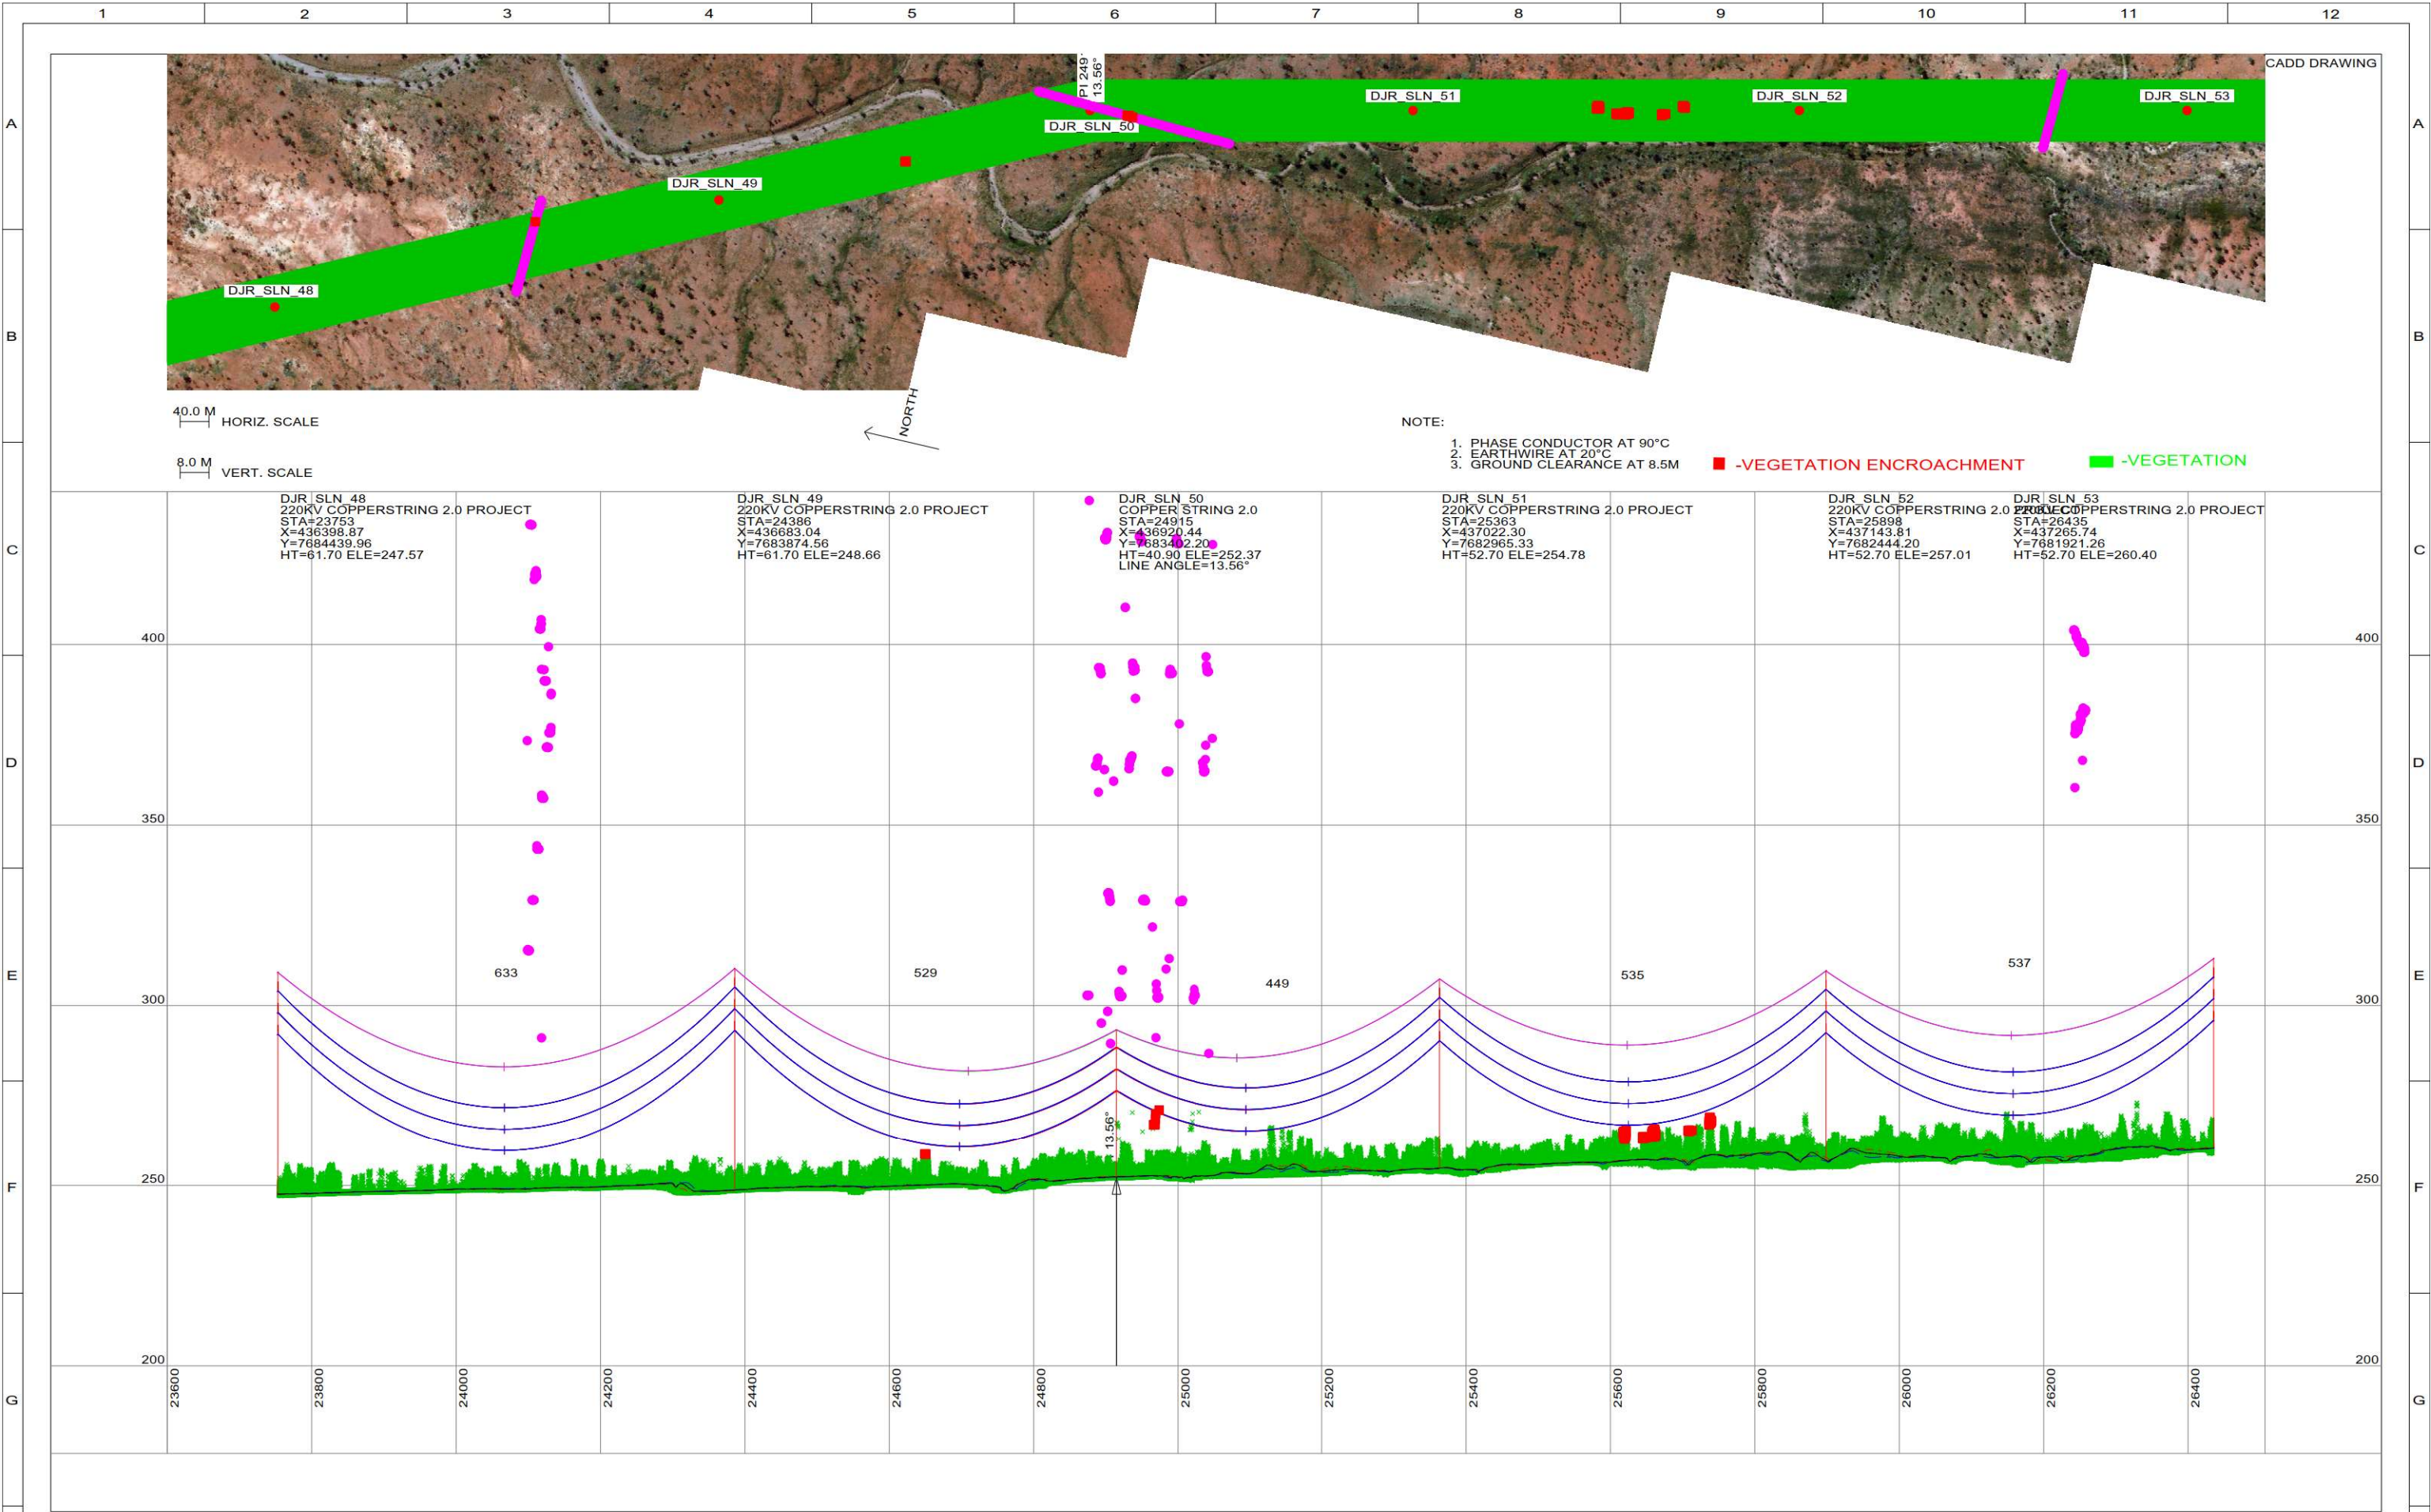

NOTE:
1. PHASE CONDUCTOR AT 90°C
2. EARTHWIRE AT 20°C
3. GROUND CLEARANCE AT 8.5M

■ -VEGETATION ENCROACHMENT ■ -VEGETATION

DJR SLN 48 220KV COPPERSTRING 2.0 PROJECT STA=23753 X=436398.87 Y=7684439.96 HT=61.70 ELE=247.57	DJR SLN 49 220KV COPPERSTRING 2.0 PROJECT STA=24386 X=436683.04 Y=7683874.56 HT=61.70 ELE=248.66	DJR SLN 50 220KV COPPERSTRING 2.0 PROJECT STA=24915 X=436920.44 Y=7683402.20 HT=40.90 ELE=252.37 LINE ANGLE=13.56°	DJR SLN 51 220KV COPPERSTRING 2.0 PROJECT STA=25363 X=437022.30 Y=7682965.33 HT=52.70 ELE=254.78	DJR SLN 52 220KV COPPERSTRING 2.0 PROJECT STA=25898 X=437143.81 Y=7682444.20 HT=52.70 ELE=257.01	DJR SLN 53 220KV COPPERSTRING 2.0 PROJECT STA=26435 X=437265.74 Y=7681921.26 HT=52.70 ELE=260.40
---	---	--	---	---	---


This drawing is the exclusive property of UGL Limited (here & after UGL) and must not be copied or reproduced in any way whatsoever without the express consent in writing of UGL. The drawing is to be used only for the purpose for which it is supplied & must be returned on demand. The contents of the drawing must not be disclosed to any third party without the express consent in writing of UGL.


AMDT	AMENDMENT DETAILS	DESIGN	CHK'D	DRAWN	CHK'D	APP'D	DATE
1							
2							
3							
4							





DESIGNED	
CHECKED	
DRAWN	
CHECKED	
APPROVED	
A1	SCALE@A1 AS SHOWN

UGL			
COPPERSTRING 2.0			
DAJARRA ROAD TO PHOSPHATEHILL			
220KV D/C TRANSMISSION LINE			
PLAN AND PROFILE			
SHEET 11 OF 62			
CLIENT	COPPERSTRING	UGL DRAWING NO.	3200-0643-DP6-DRG-011
CONFIRM SCALE		SHEET	11
		AMDT	A

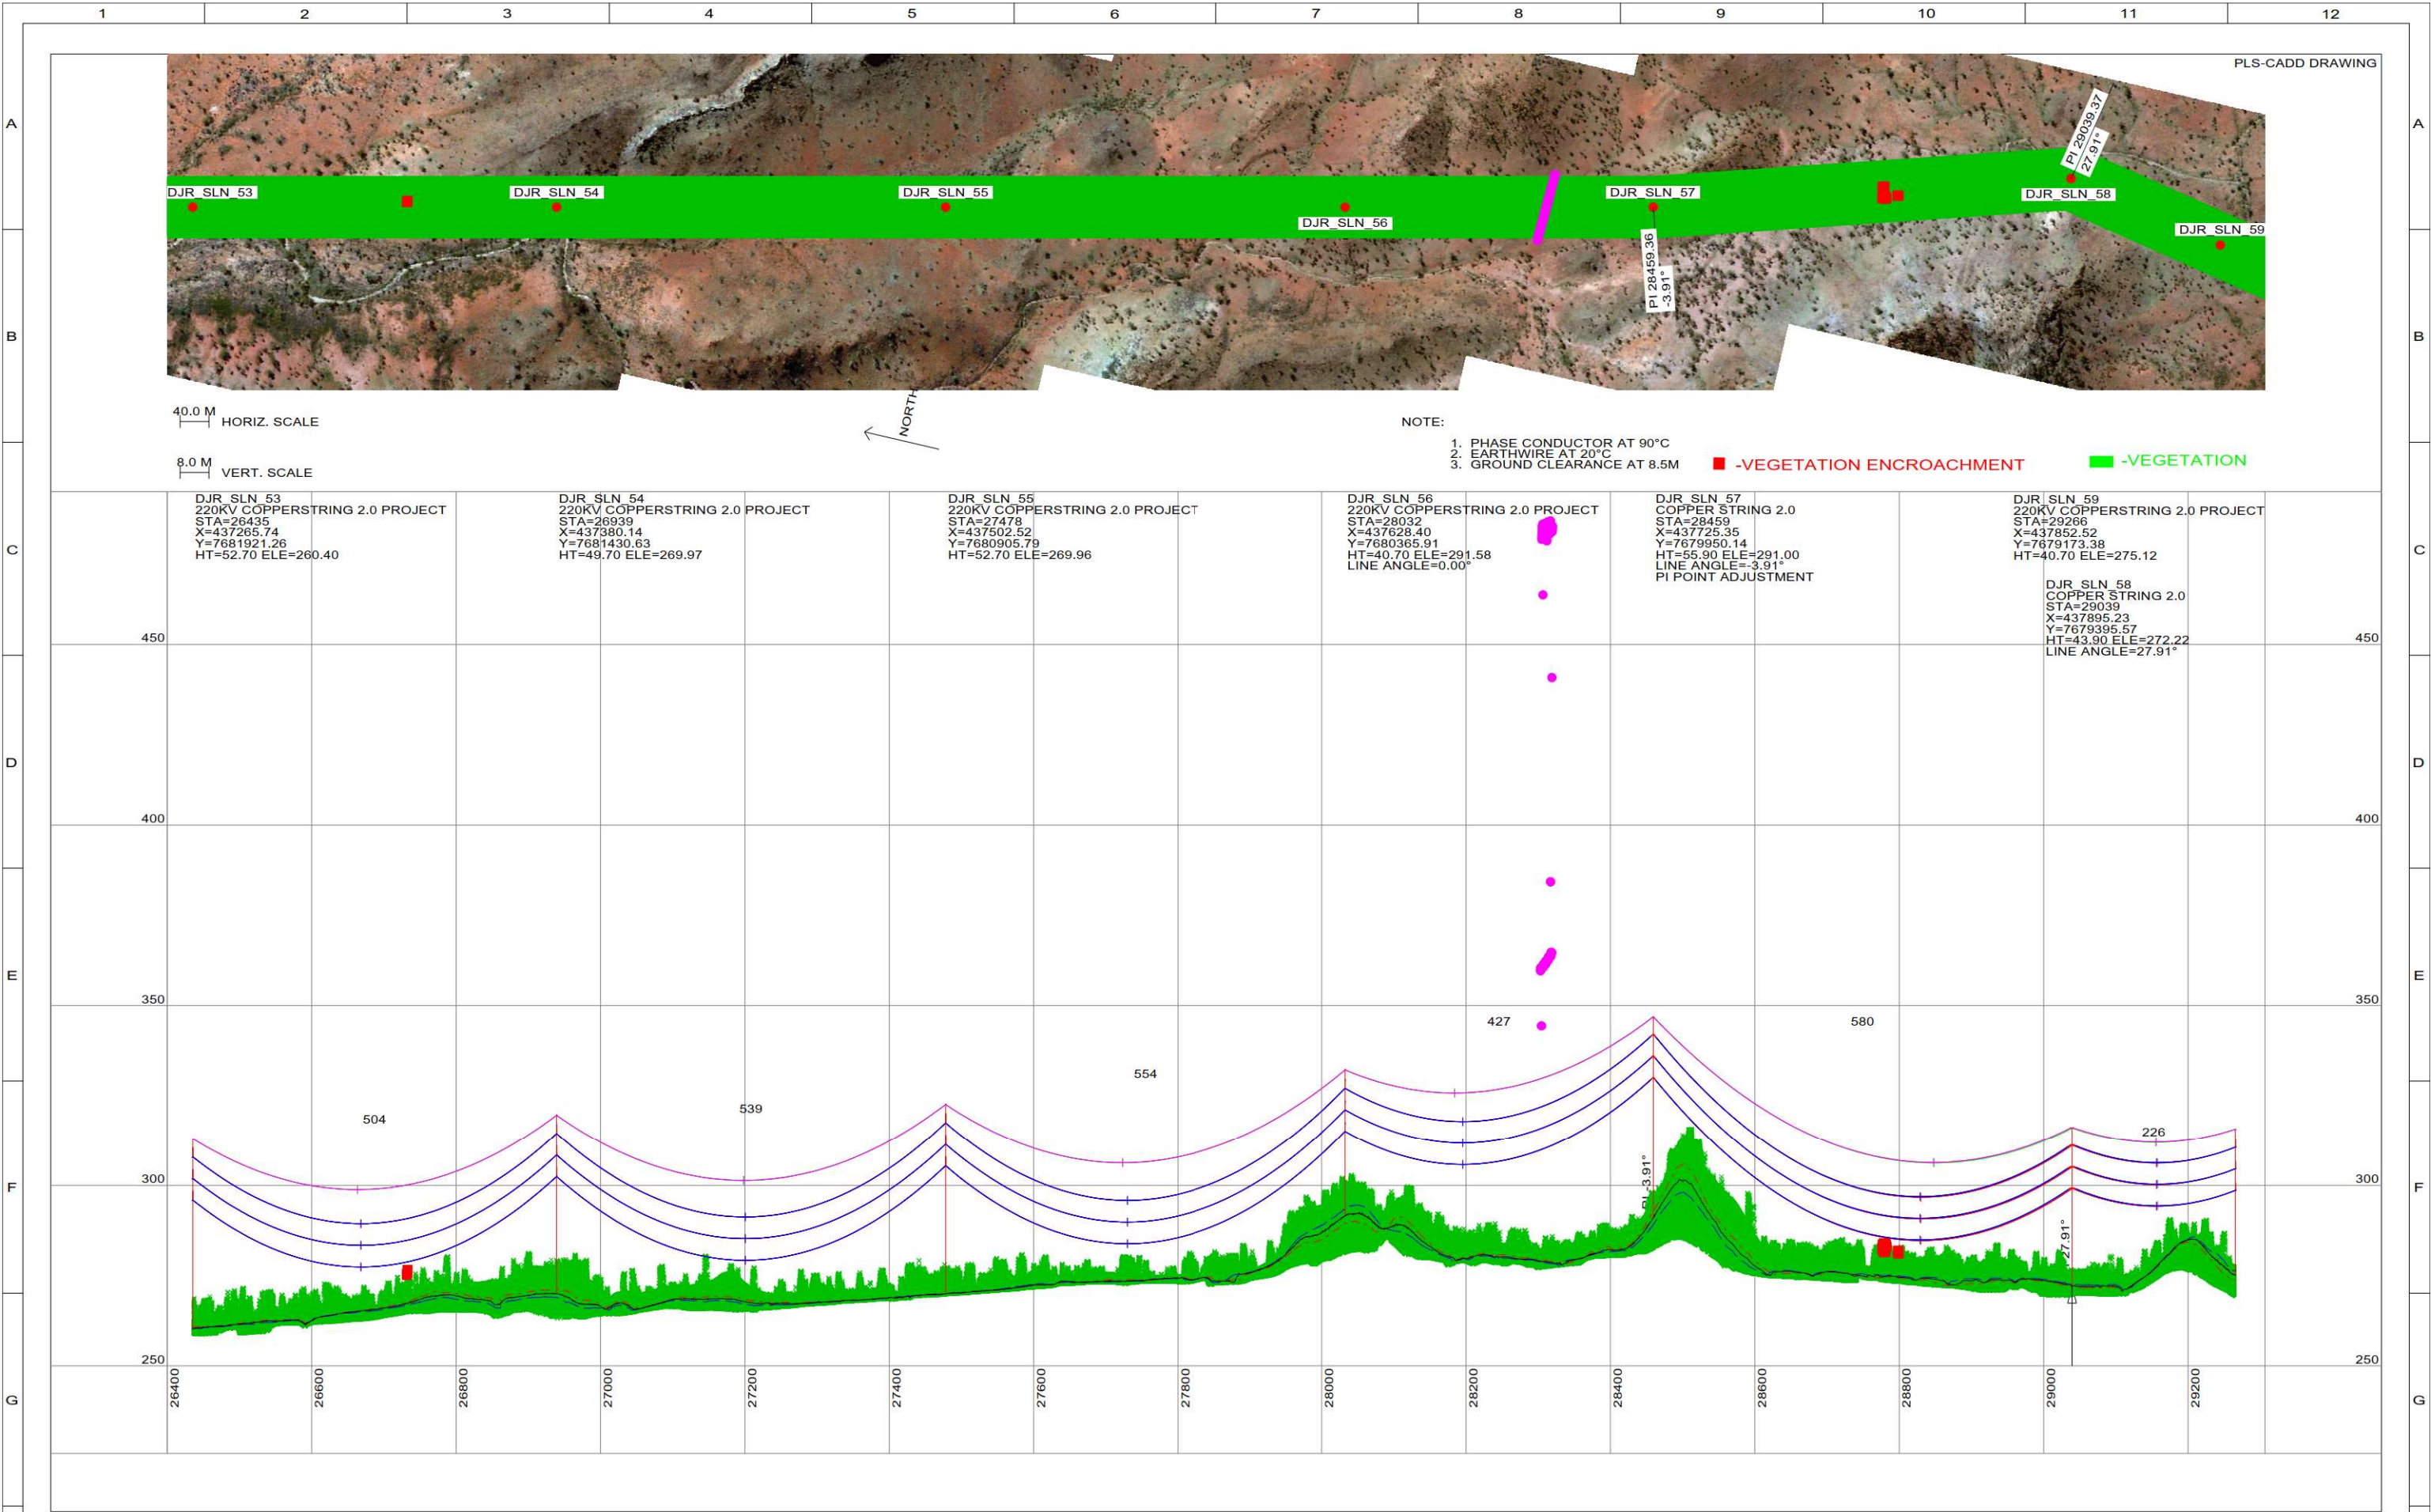

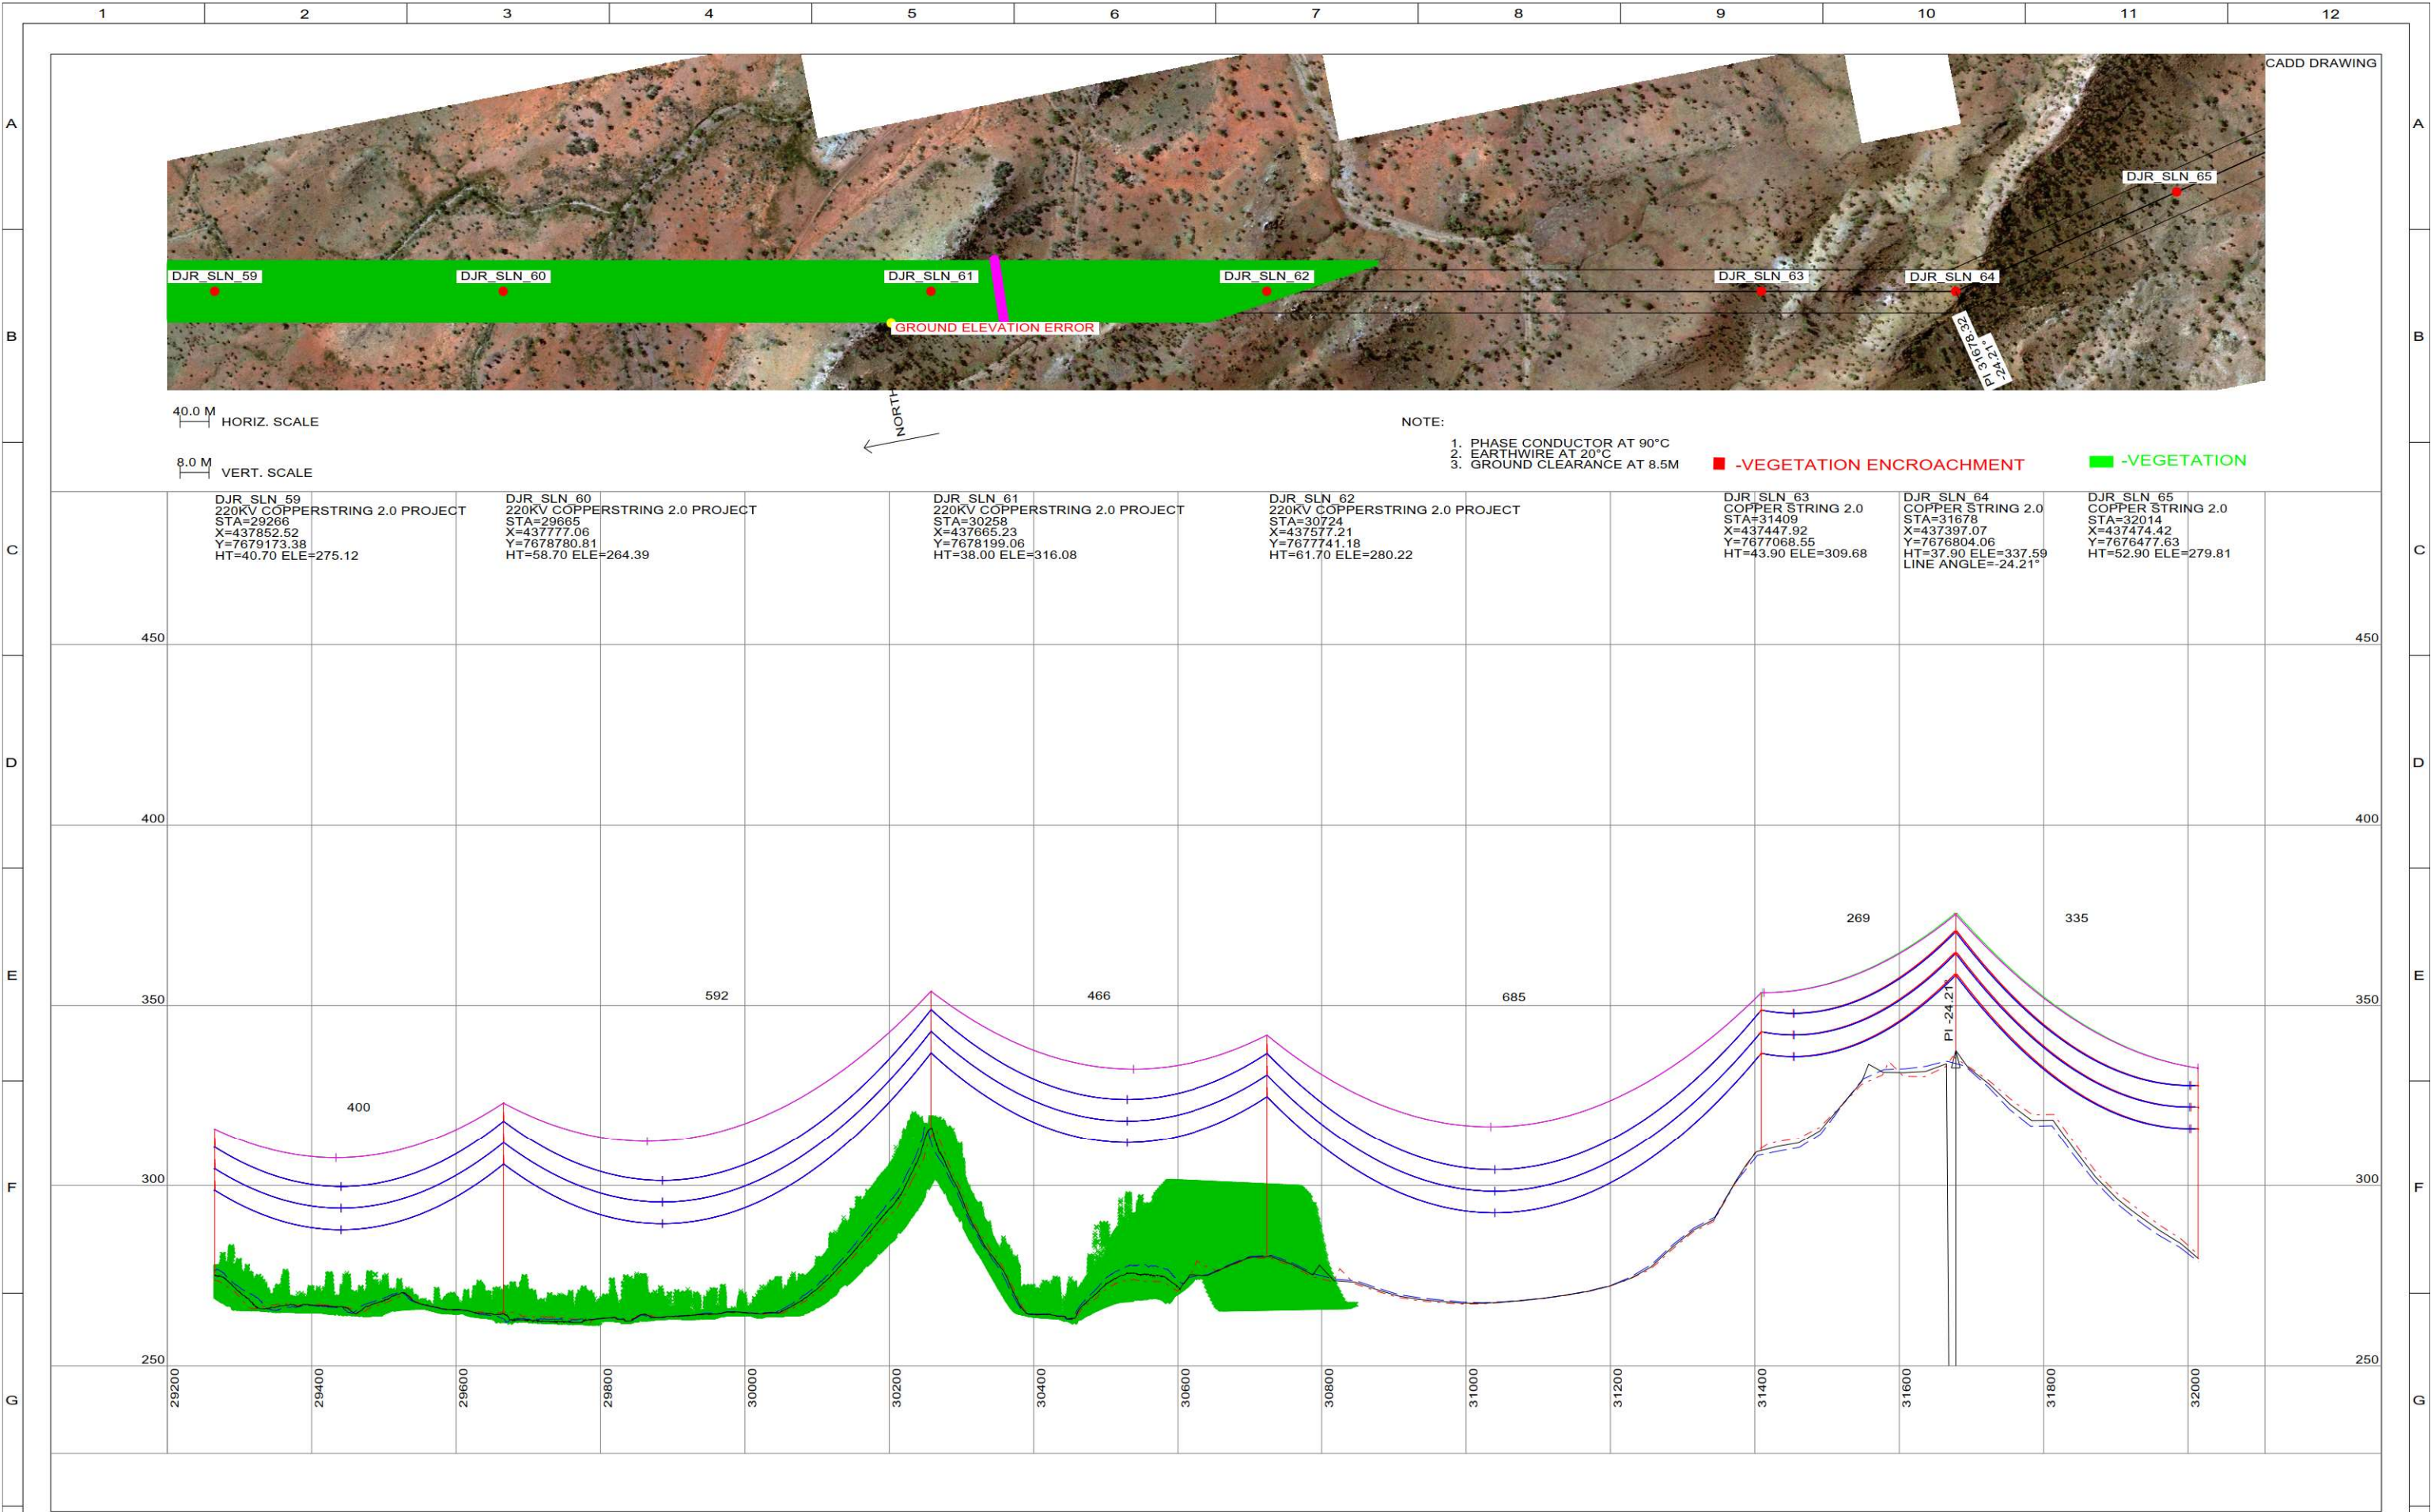

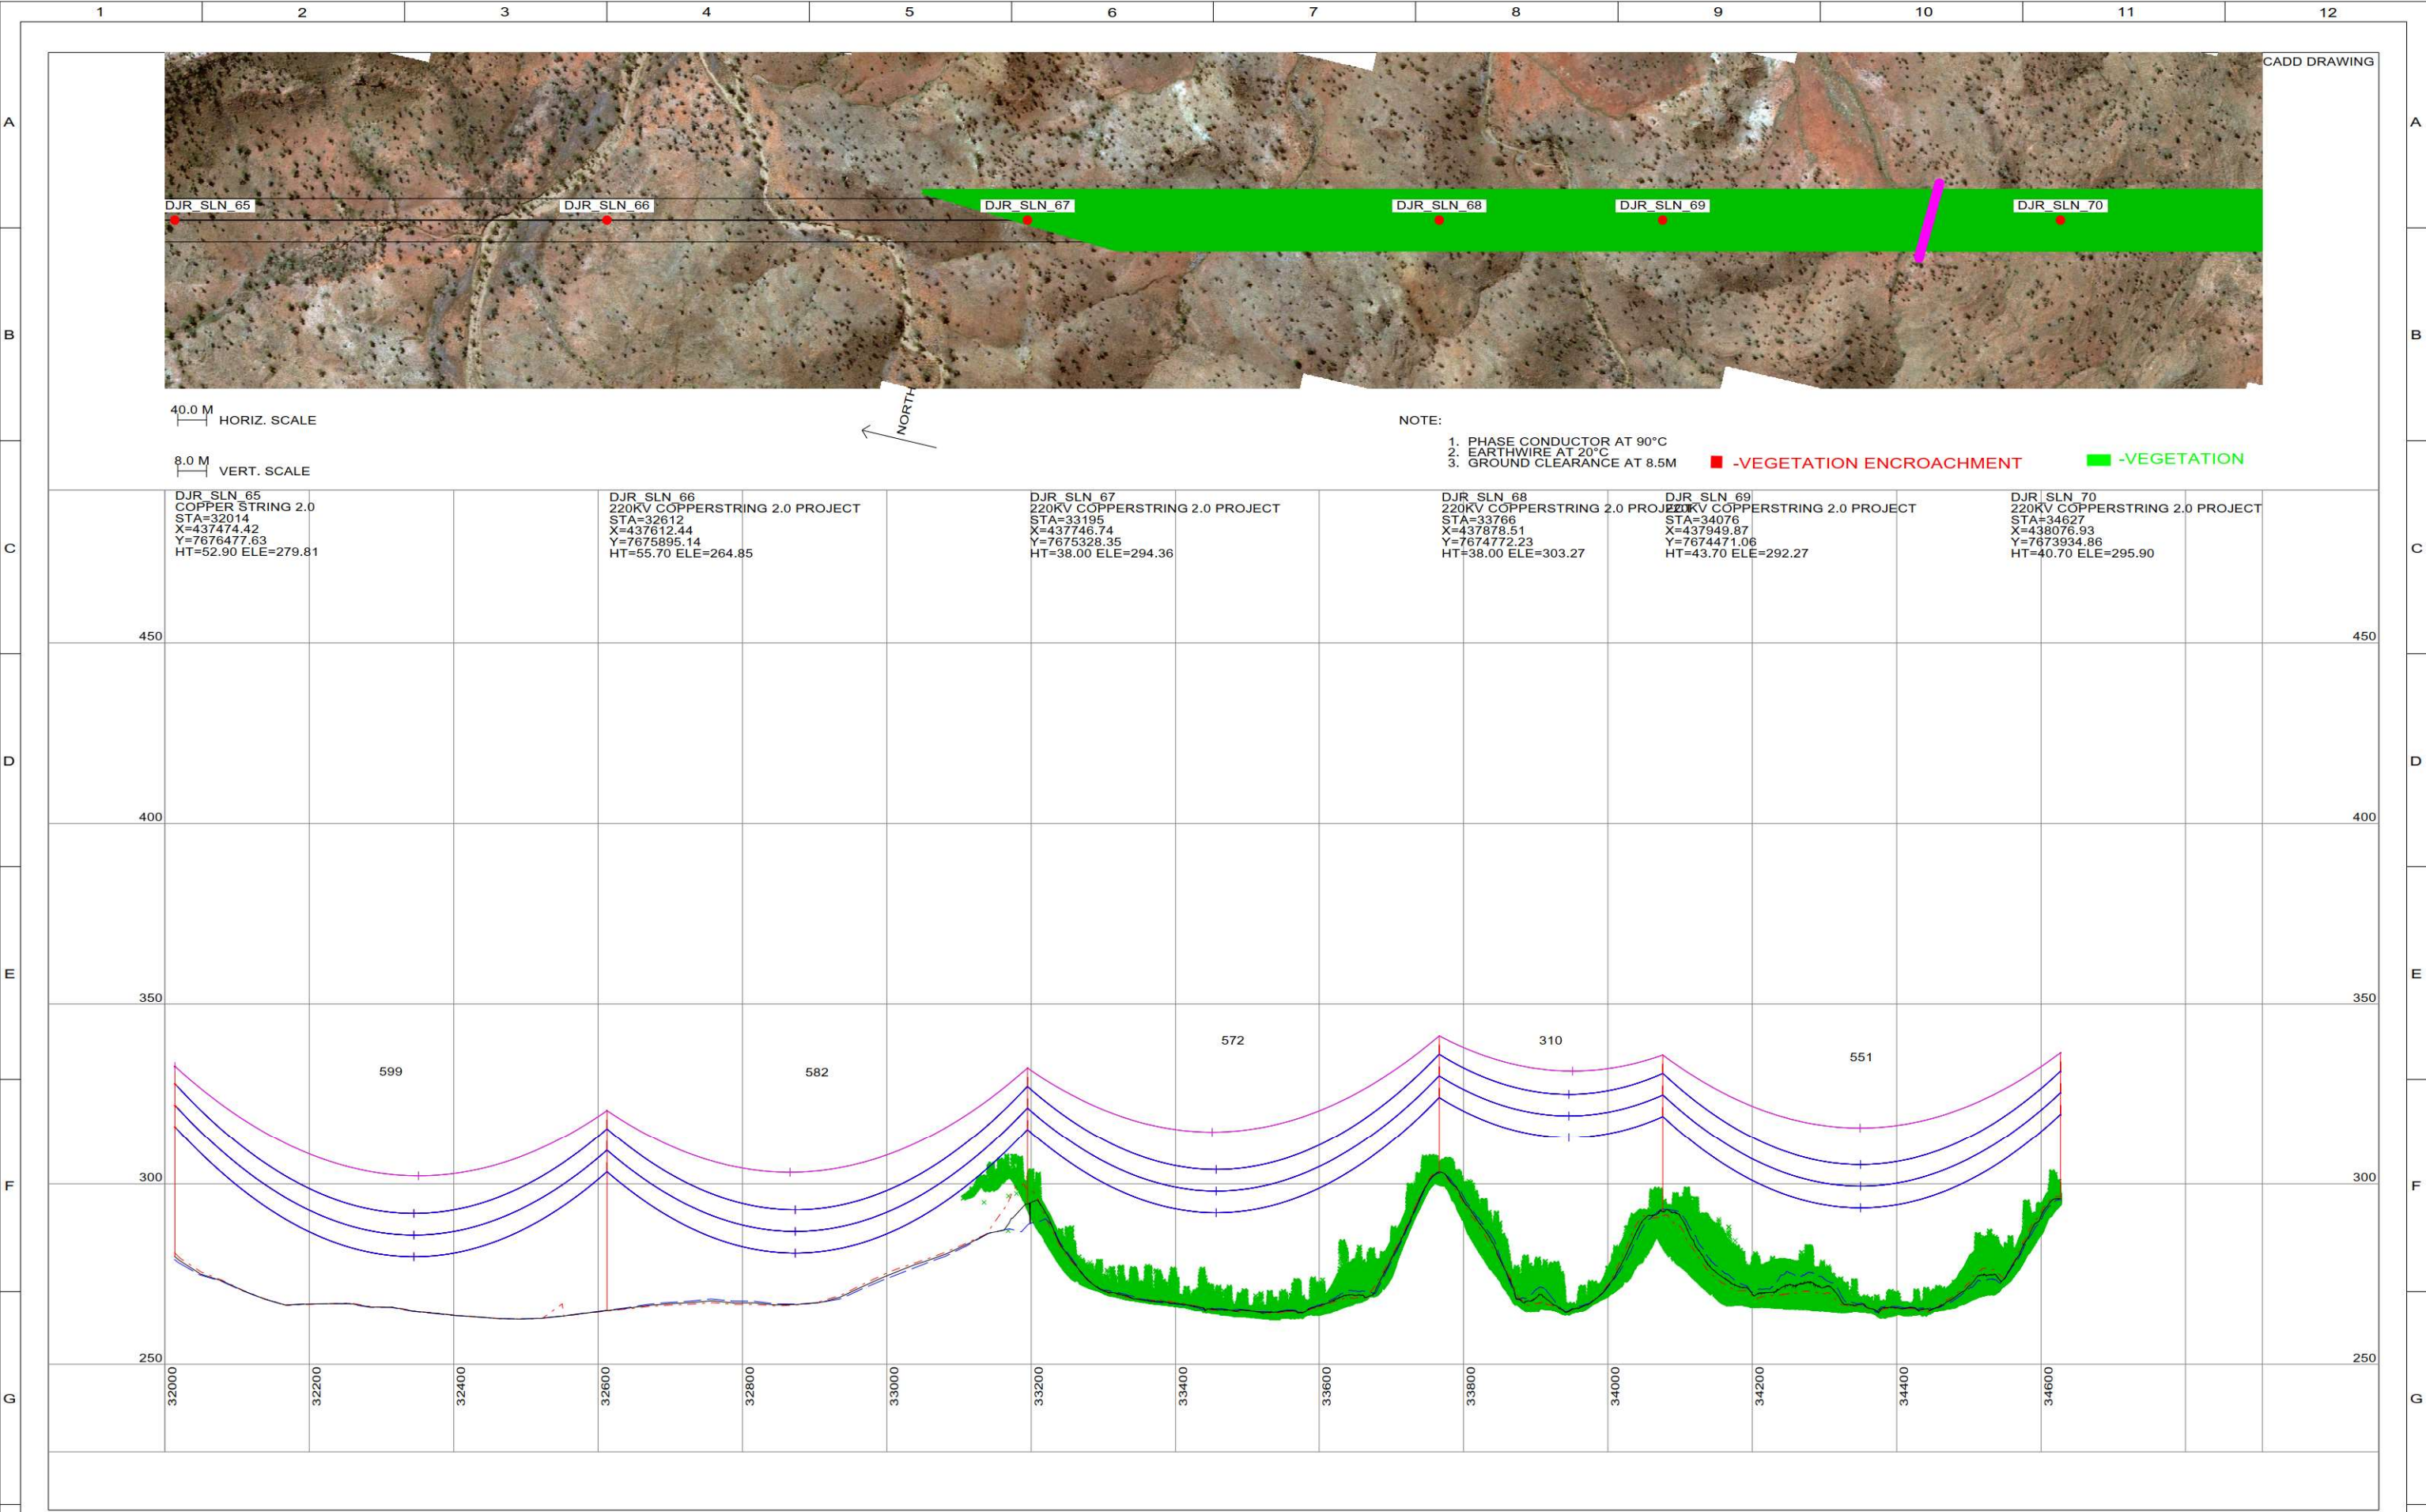

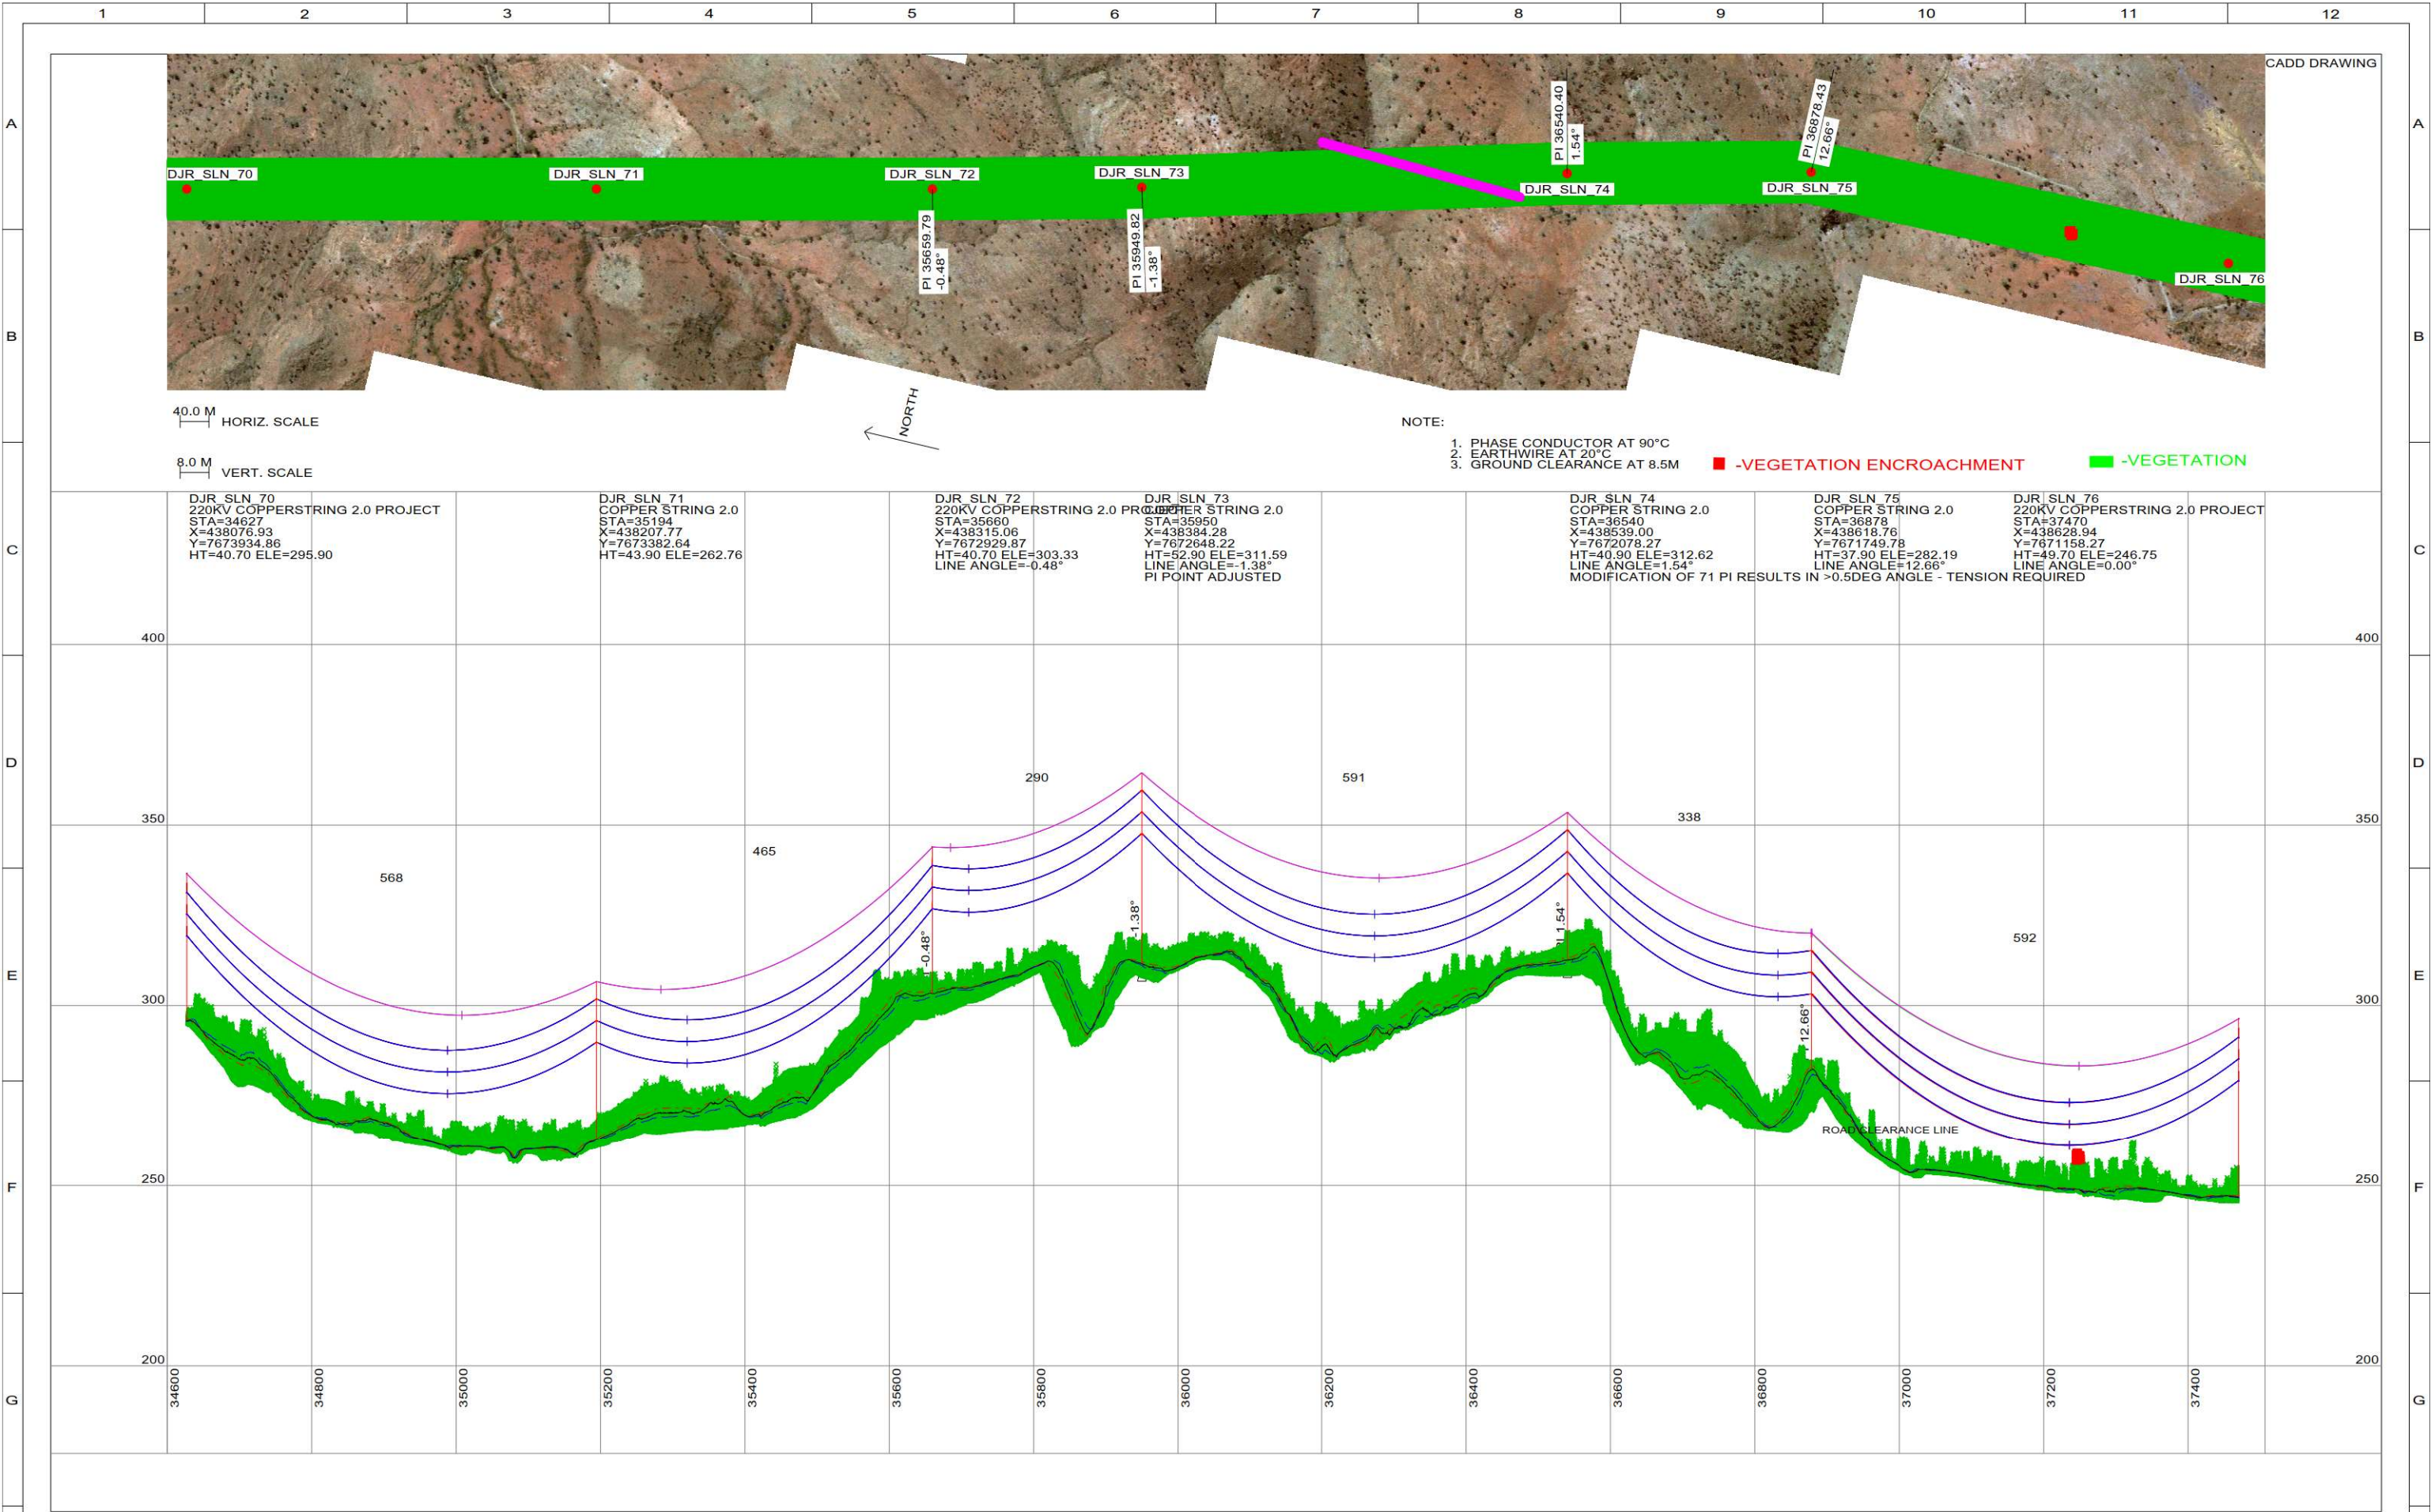

This drawing is the exclusive property of UGL Limited here & after UGL and must not be copied or reproduced in any way whatsoever without the express consent in writing of UGL. The drawing is to be used only for the purpose for which it is supplied & must be returned on demand. The contents of the drawing must not be disclosed to any third party without the express consent in writing of UGL.


AMDT	AMENDMENT DETAILS	DESIGN	CHK'D	DRAWN	CHK'D	APP'D	DATE
1							
2							
3							
4							





DESIGNED	
CHECKED	
DRAWN	
CHECKED	
APPROVED	
A1	SCALE@A1 AS SHOWN


UGL			
COPPERSTRING 2.0			
DAJARRA ROAD TO PHOSPHATEHILL			
220KV D/C TRANSMISSION LINE			
PLAN AND PROFILE			
SHEET 15 OF 62			
CLIENT	COPPERSTRING	UGL DRAWING NO.	3200-0643-DP6-DRG-015
SHEET	15	AMDT	A

CONFIRM SCALE 100mm ON A1 ORIGINAL

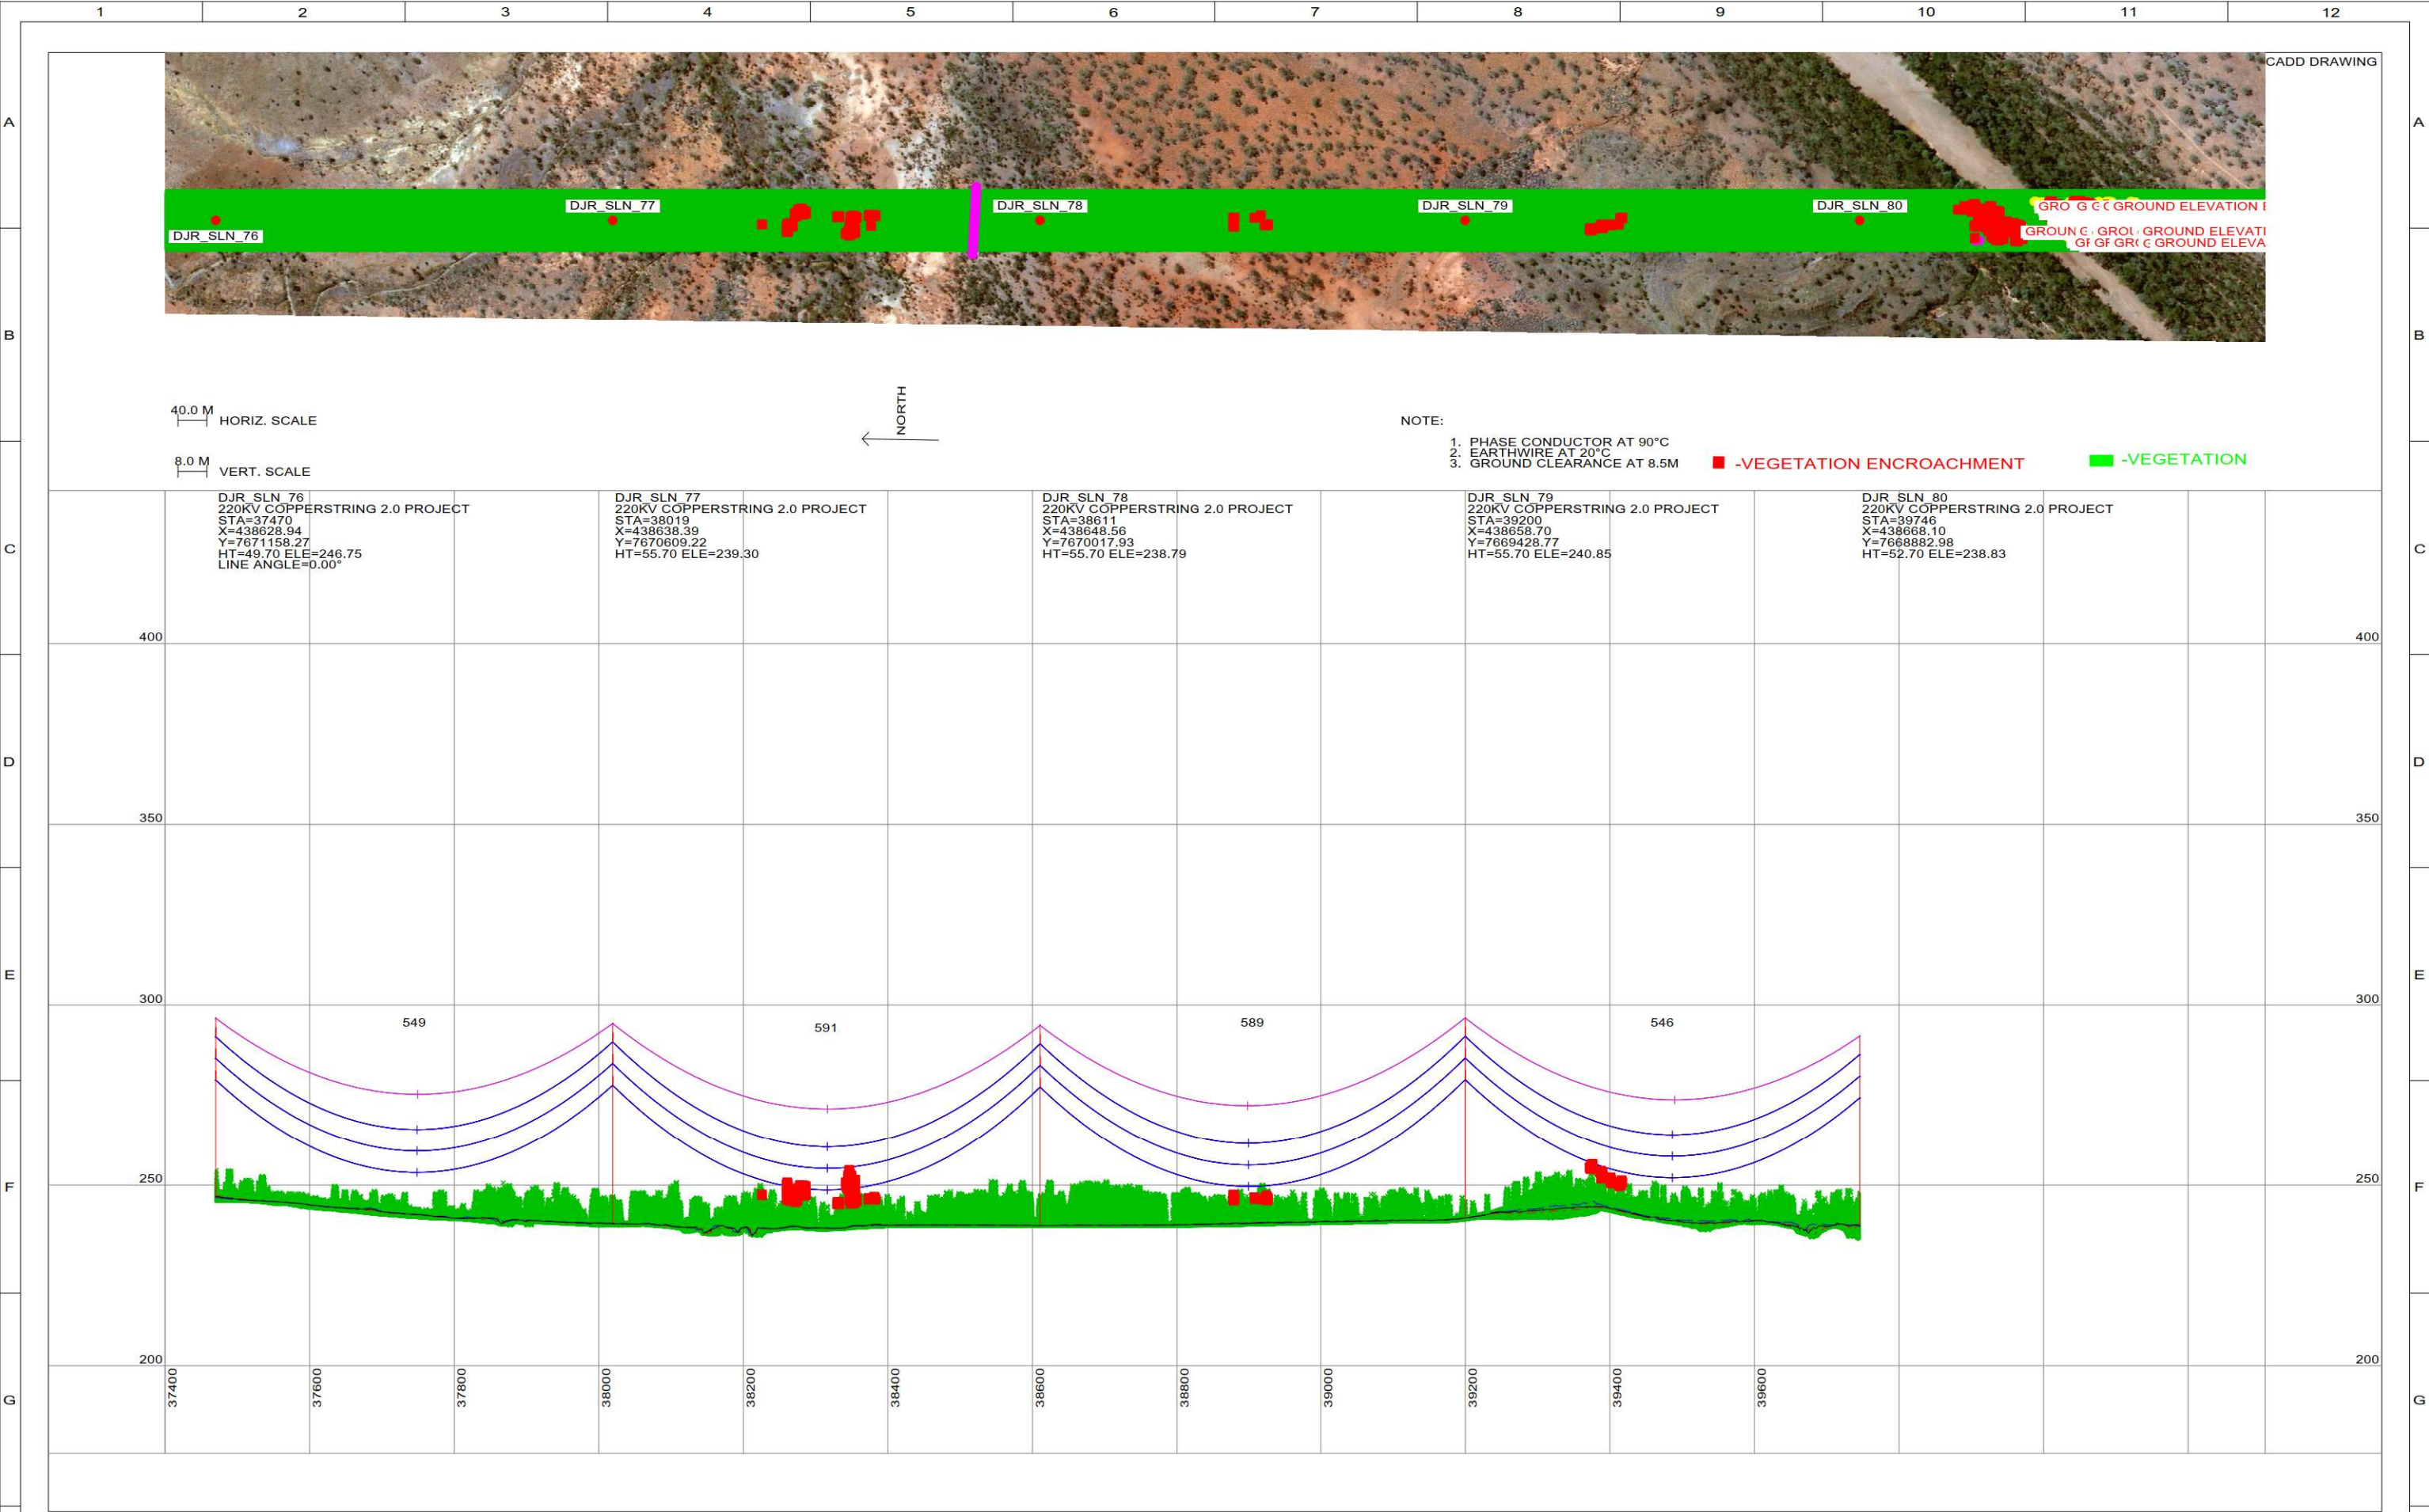

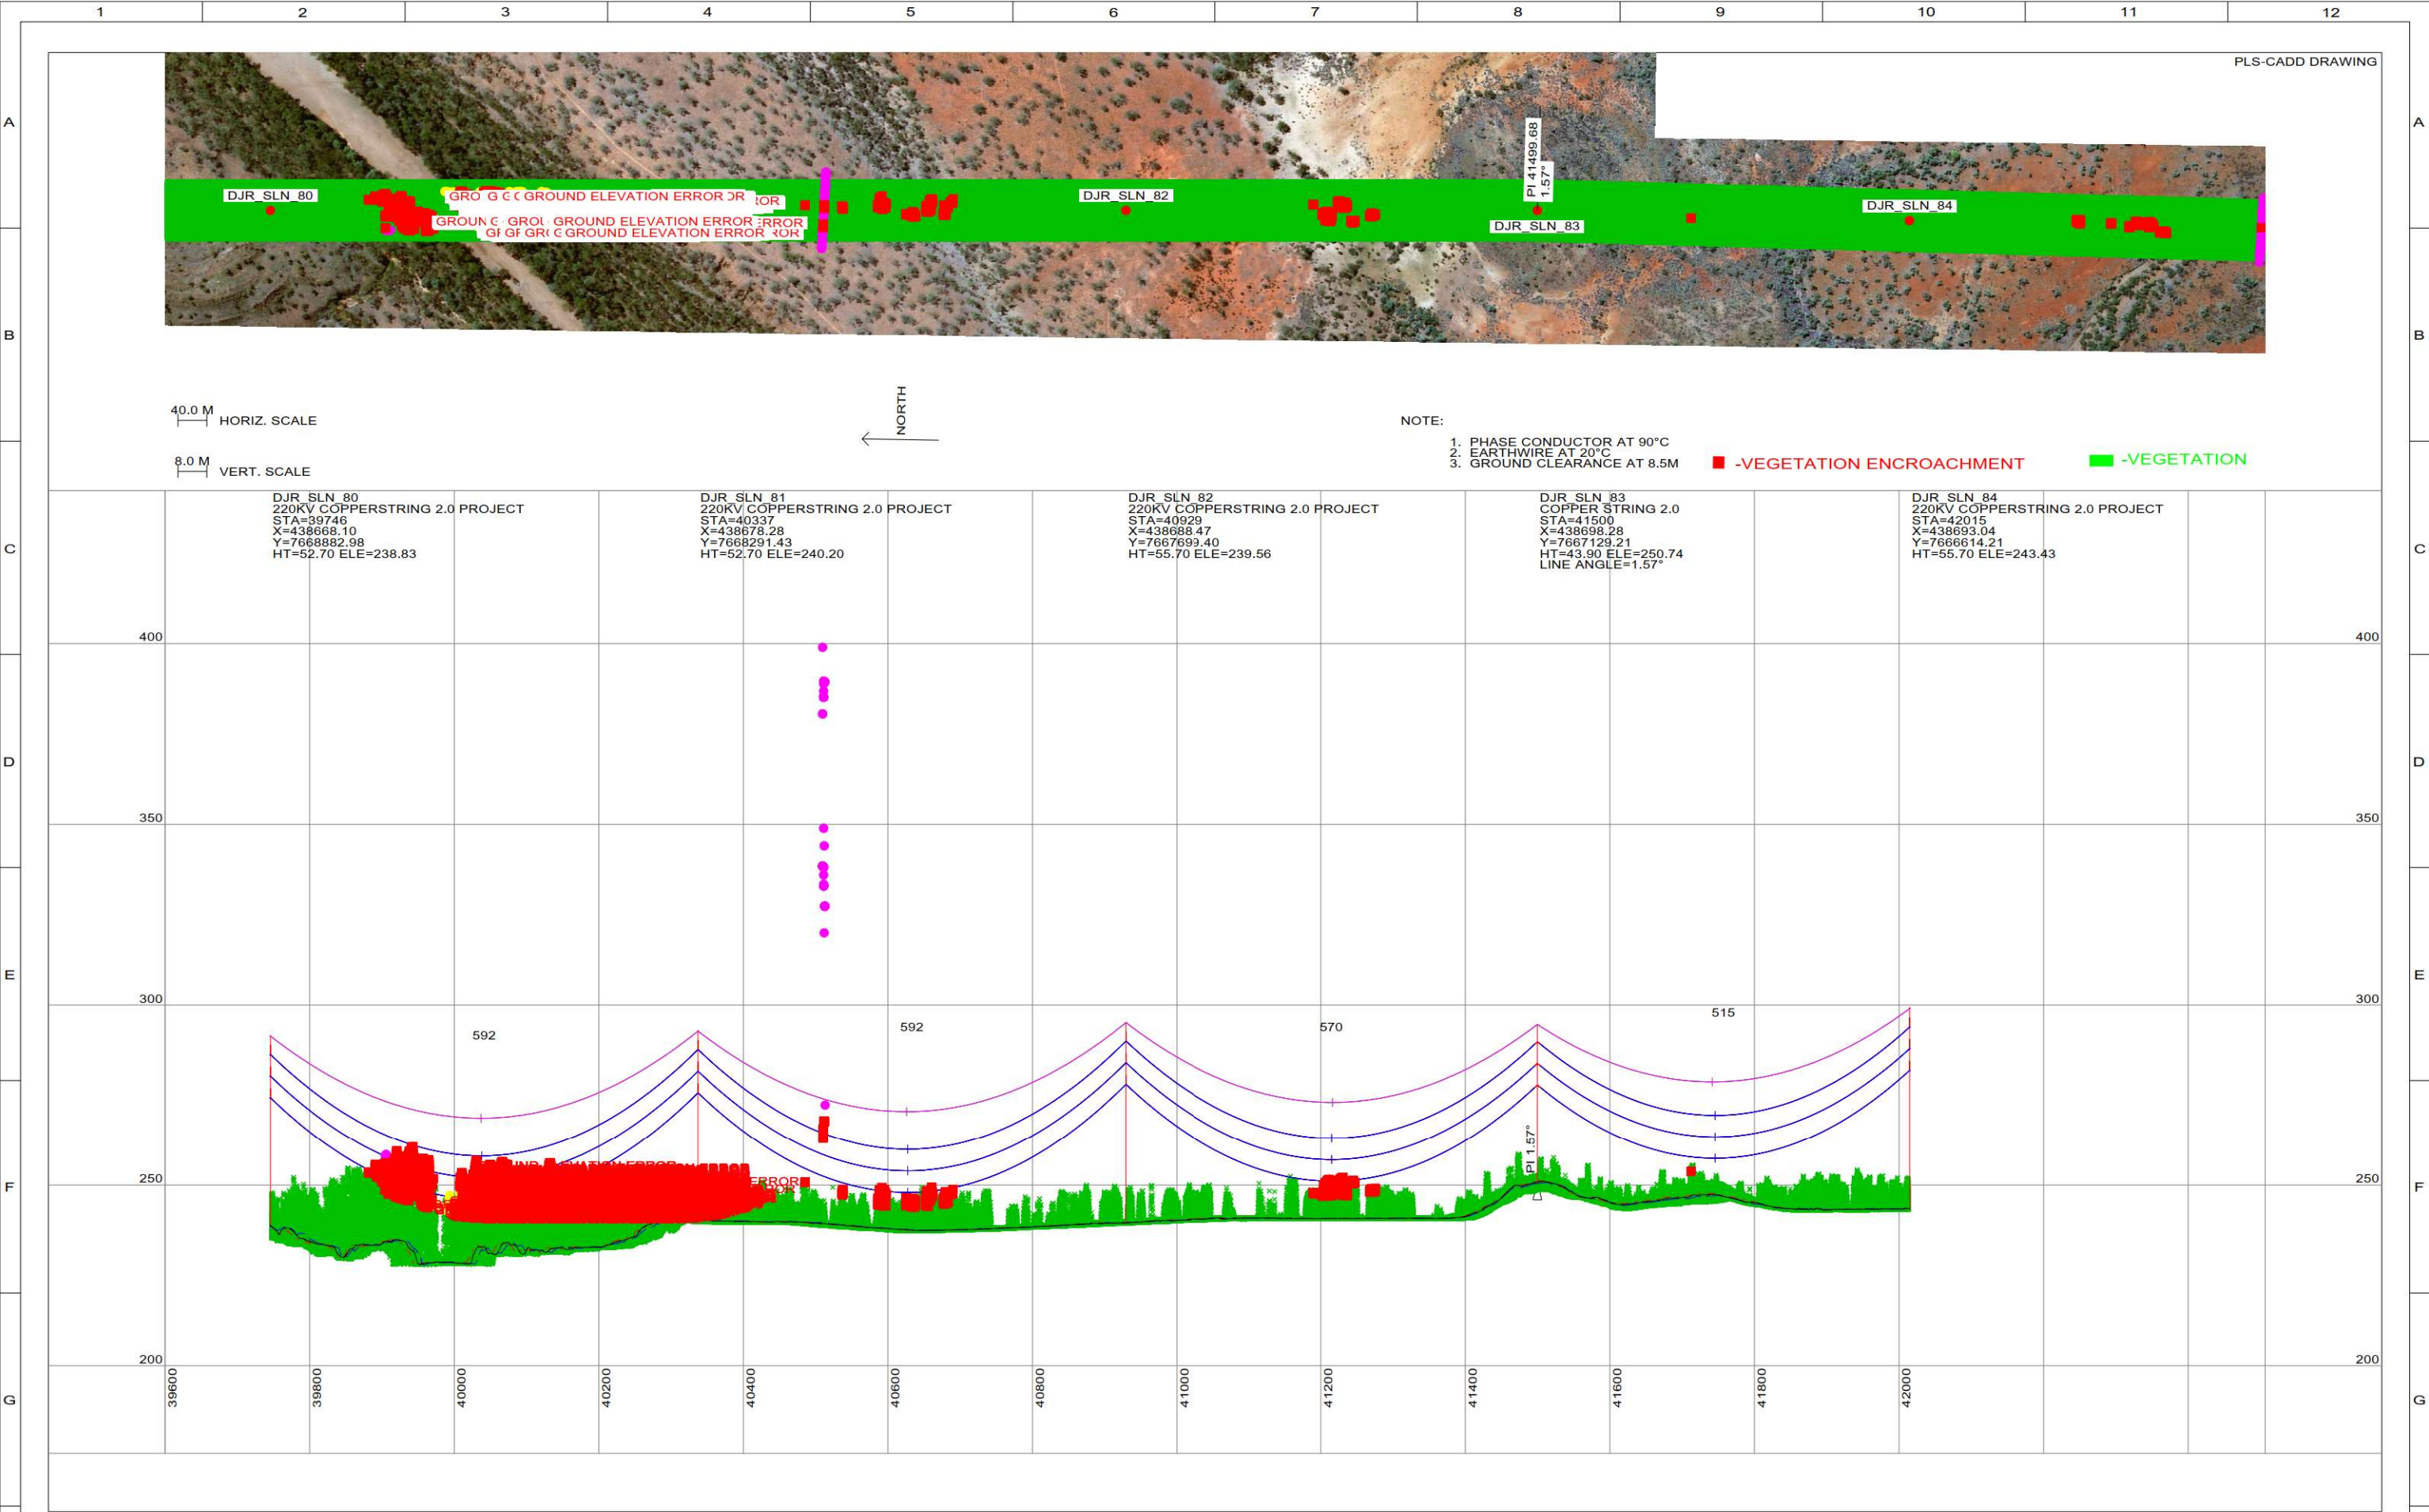

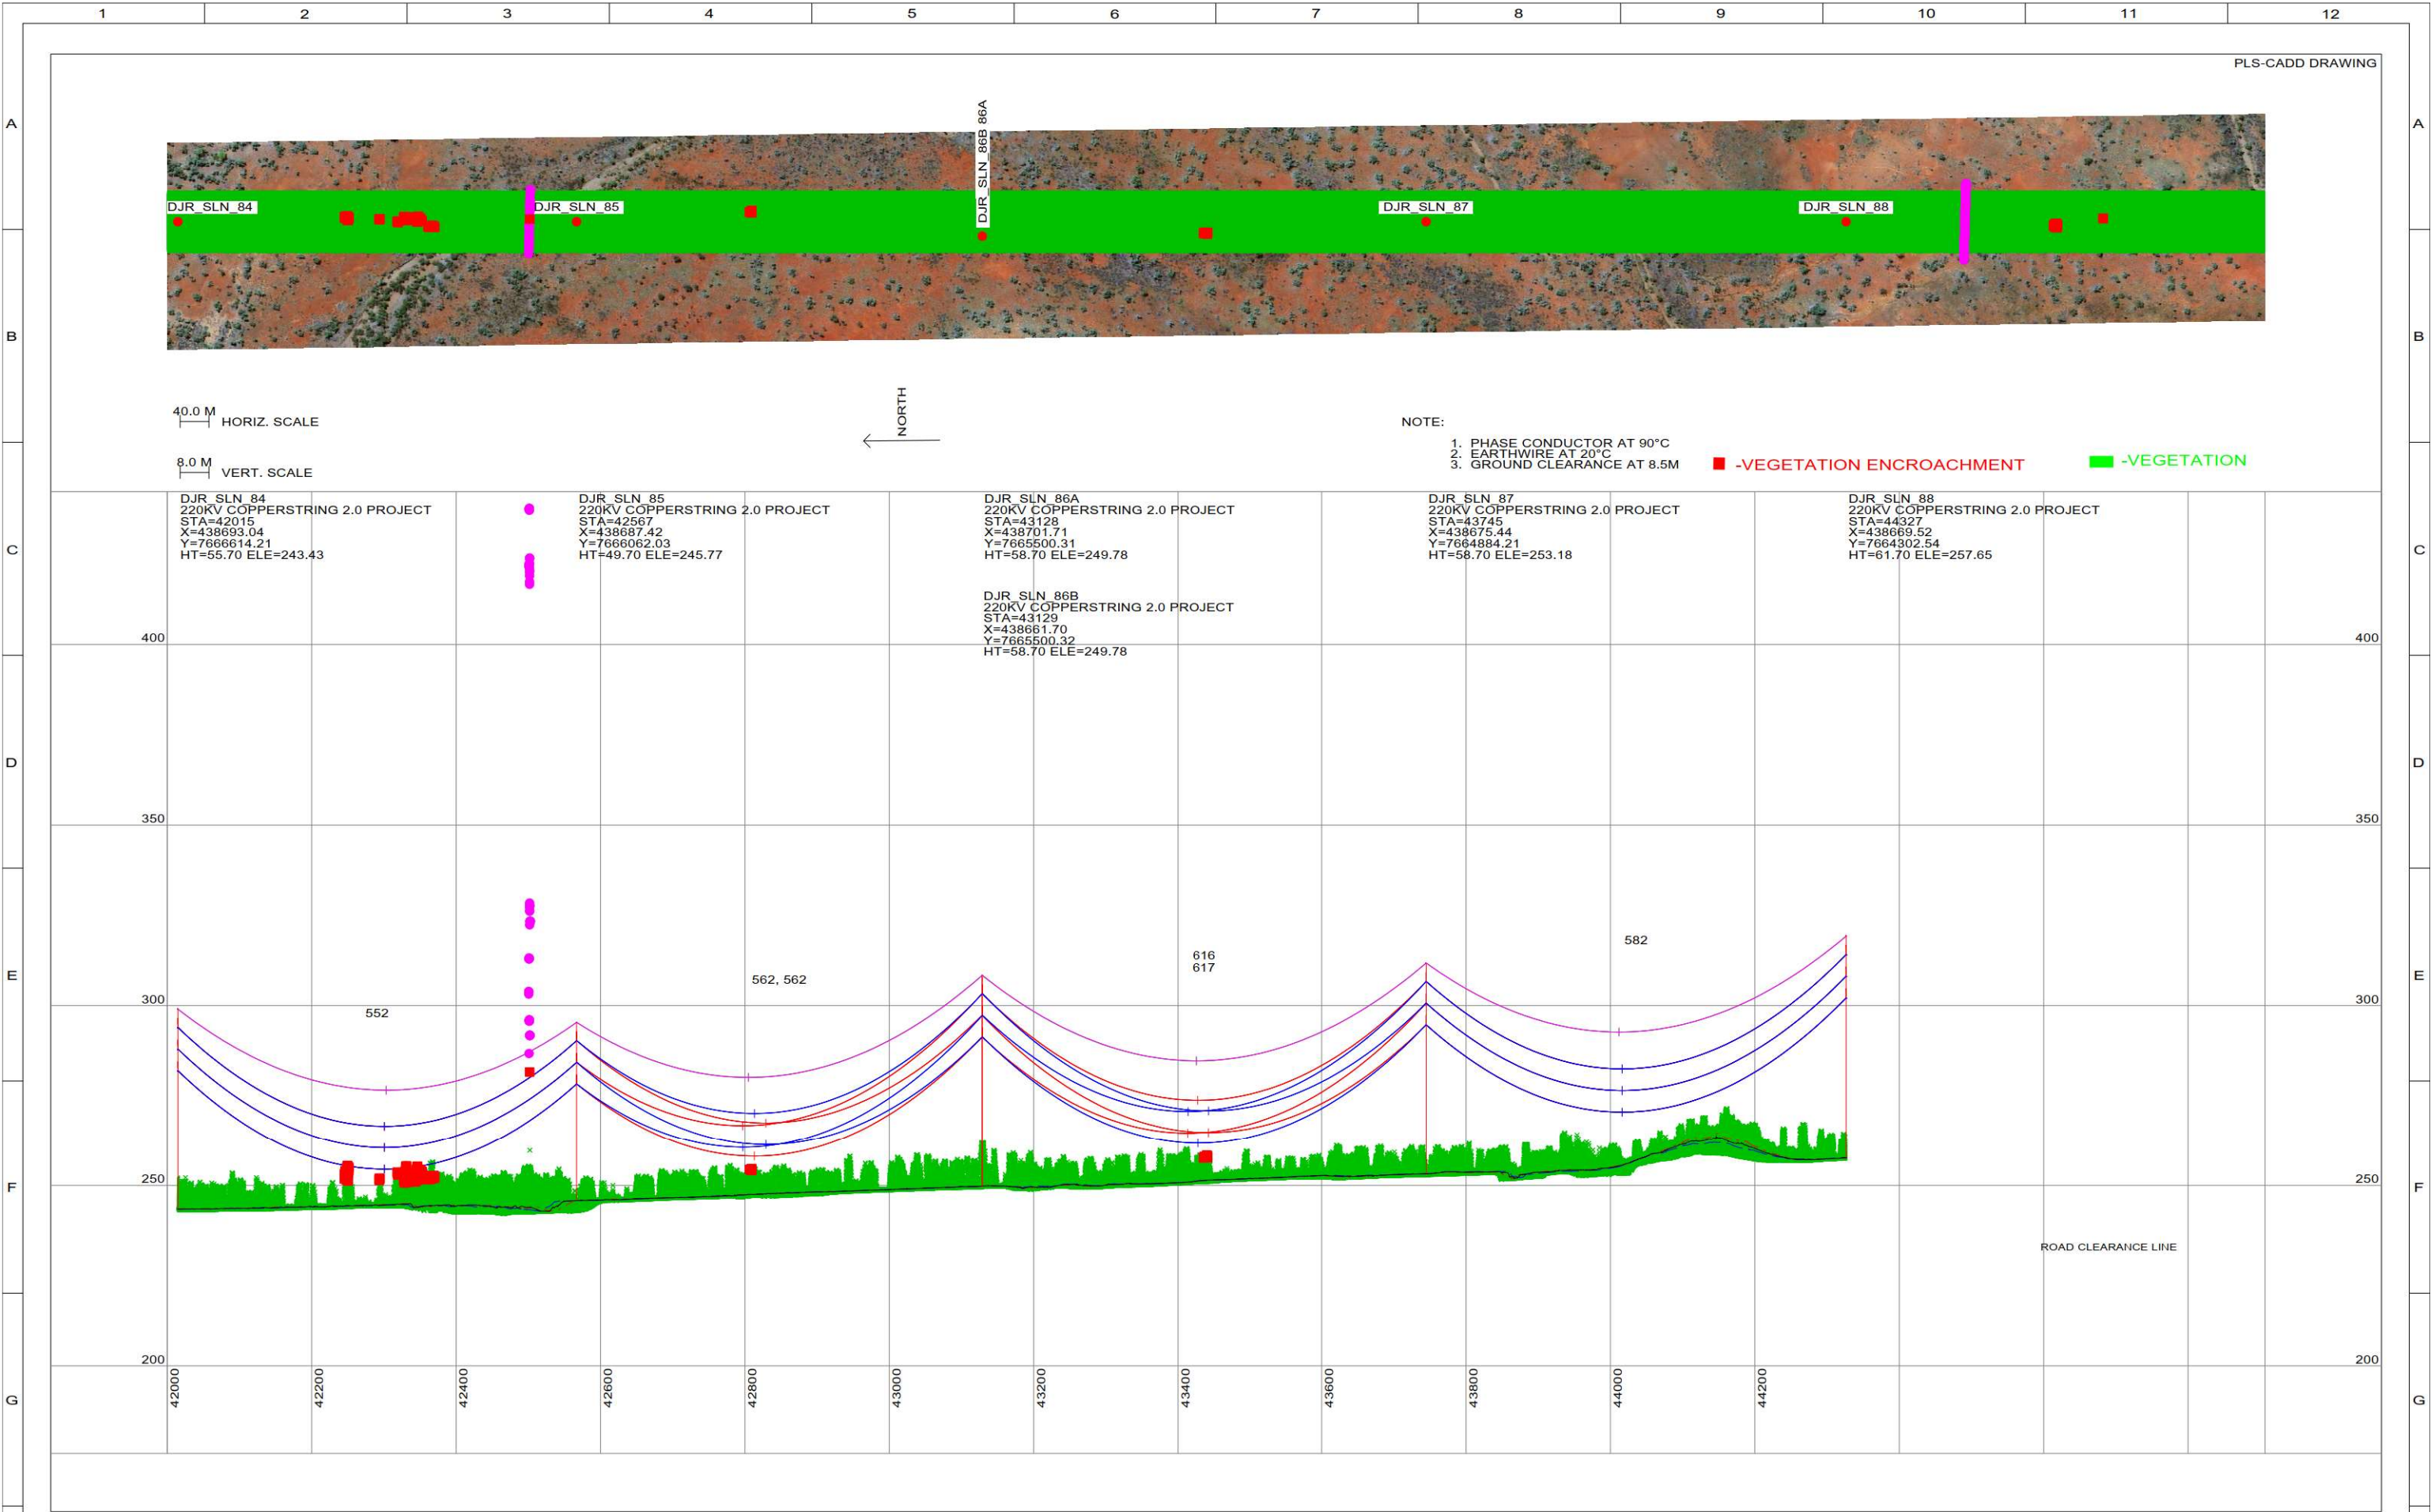

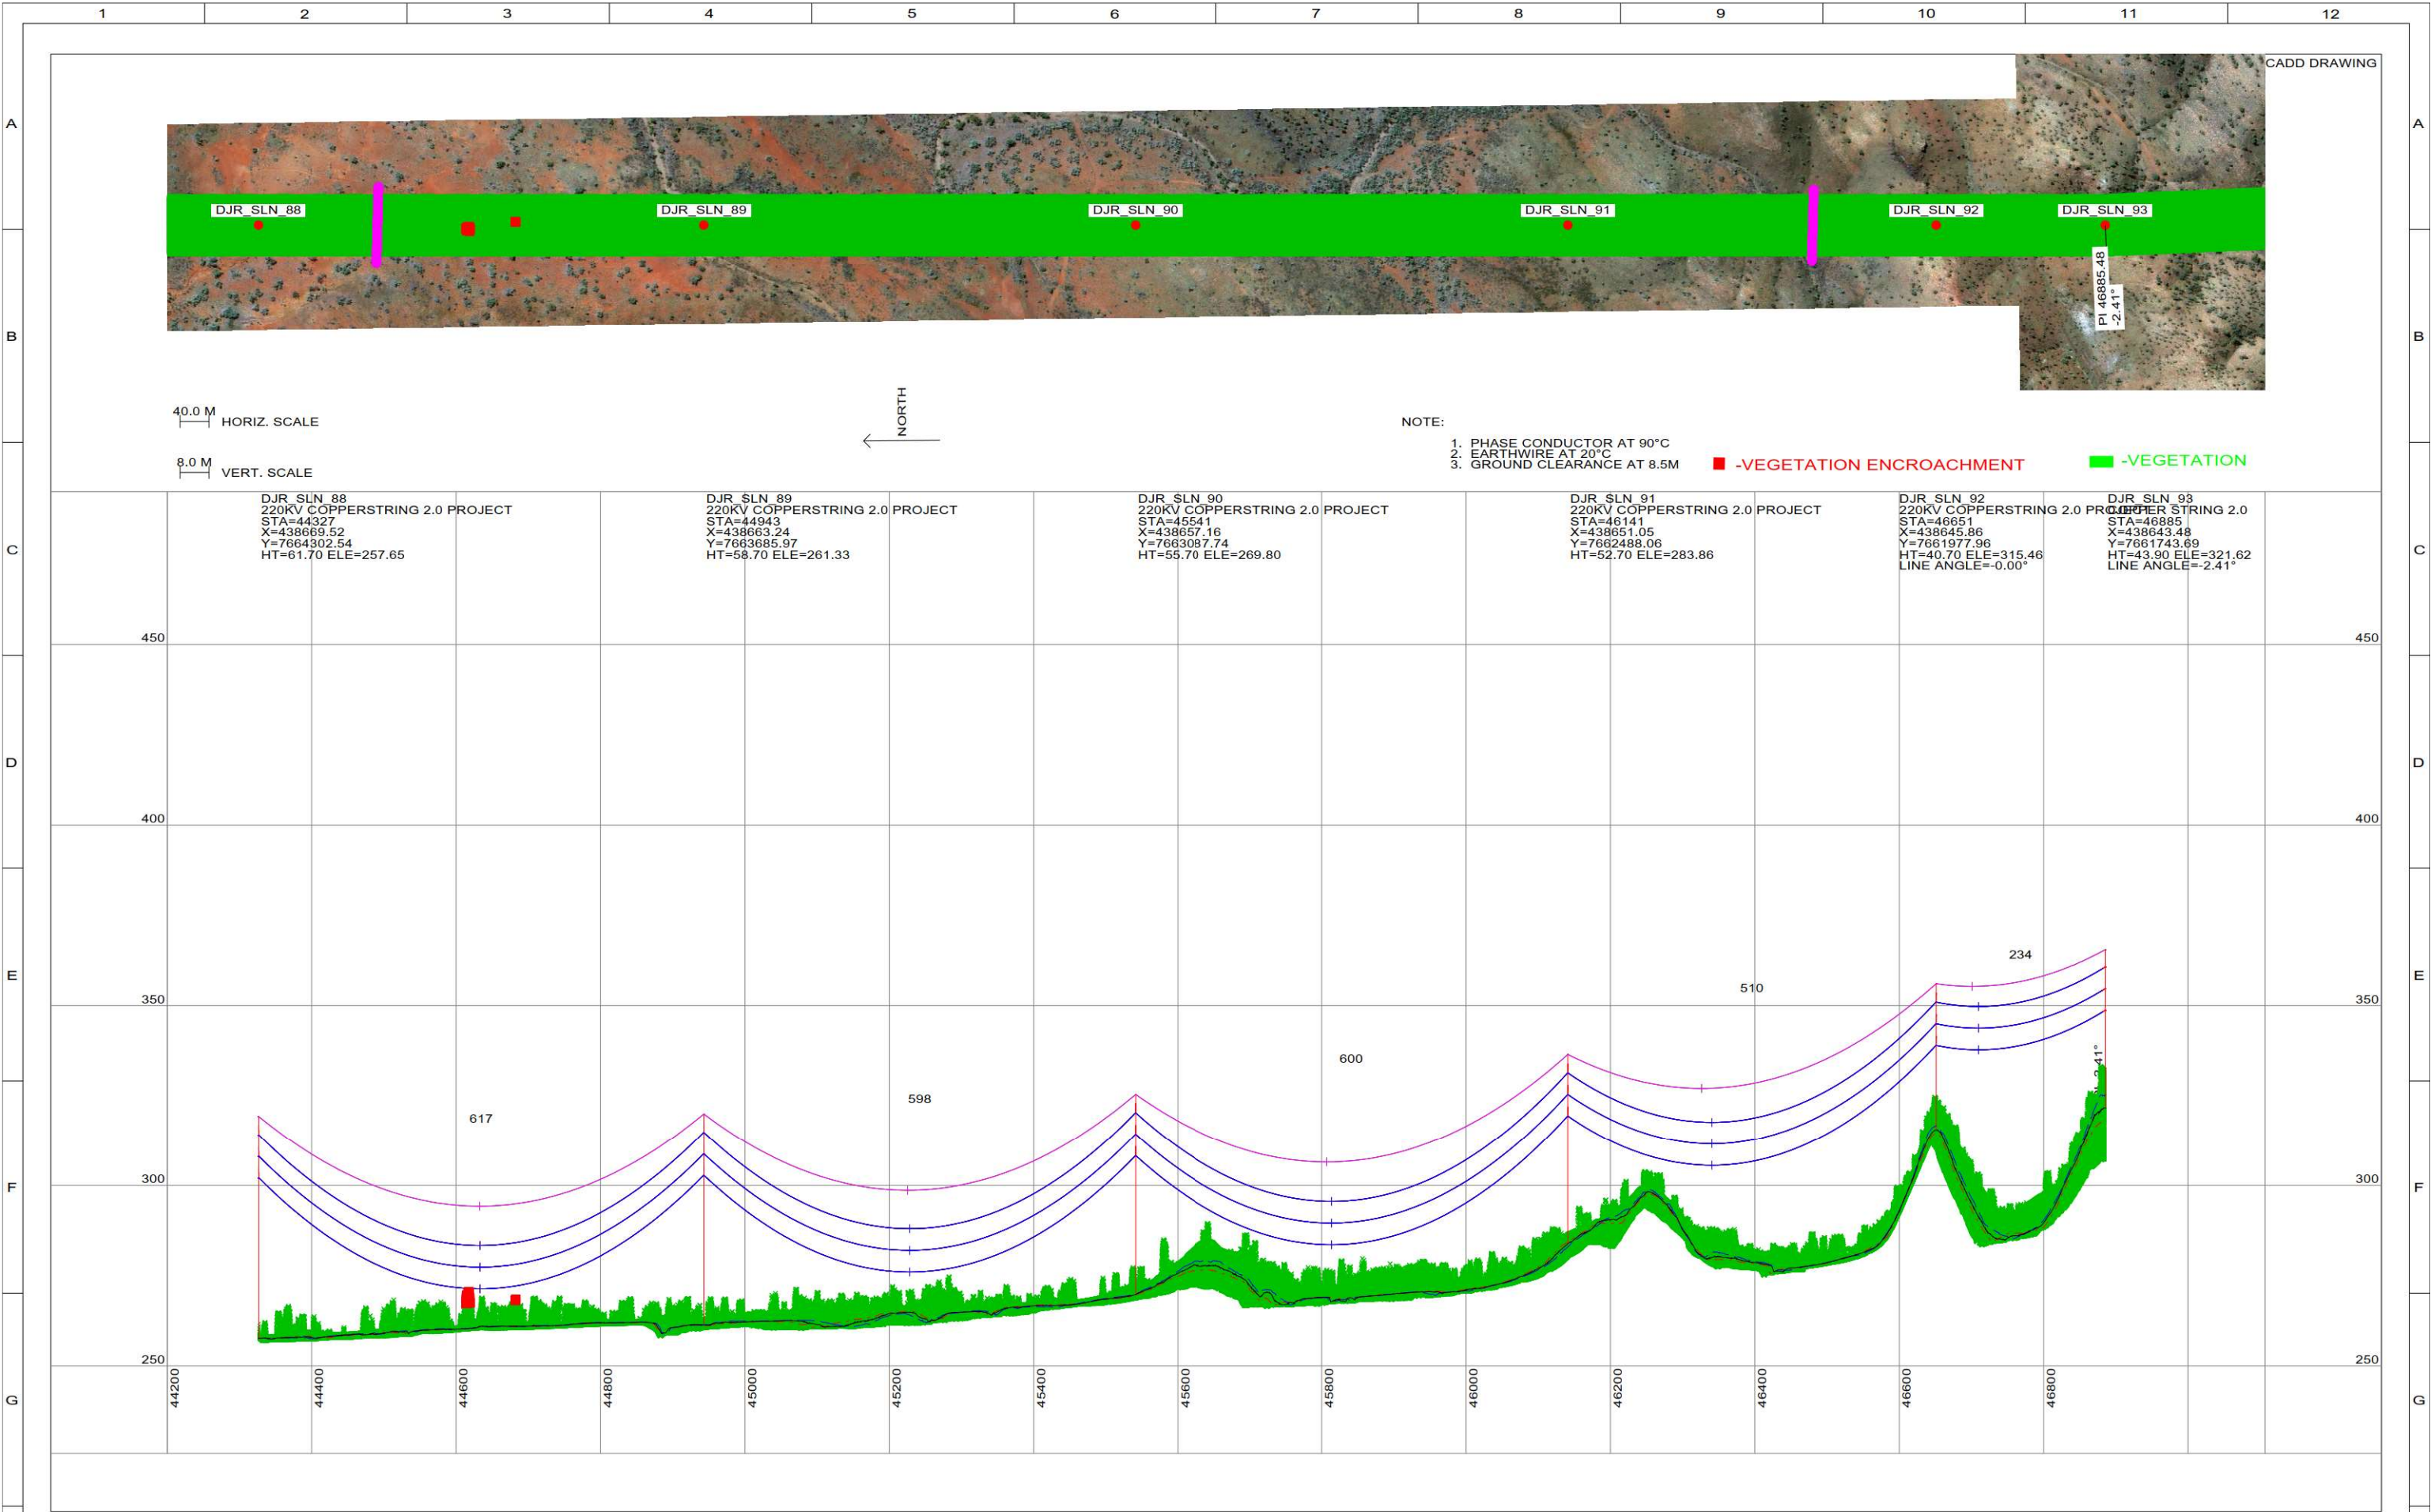


This drawing is the exclusive property of UGL Limited (here & after UGL) and must not be copied or reproduced in any way whatsoever without the express consent in writing of UGL. The drawing is to be used only for the purpose for which it is supplied & must be returned on demand. The contents of the drawing must not be disclosed to any third party without the express consent in writing of UGL.


AMDT	AMENDMENT DETAILS	DESIGN	CHK'D	DRAWN	CHK'D	APP'D	DATE
1							
2							
3							
4							





DESIGNED	
CHECKED	
DRAWN	
CHECKED	
APPROVED	
A1	SCALE@A1 AS SHOWN

UGL			
COPPERSTRING 2.0			
DAJARRA ROAD TO PHOSPHATEHILL			
220KV D/C TRANSMISSION LINE			
PLAN AND PROFILE			
SHEET 19 OF 62			
CLIENT	COPPERSTRING	UGL DRAWING NO.	3200-0643-DP6-DRG-019
SHEET	19	AMDT	A
CONFIRM SCALE		100mm ON A1 ORIGINAL	

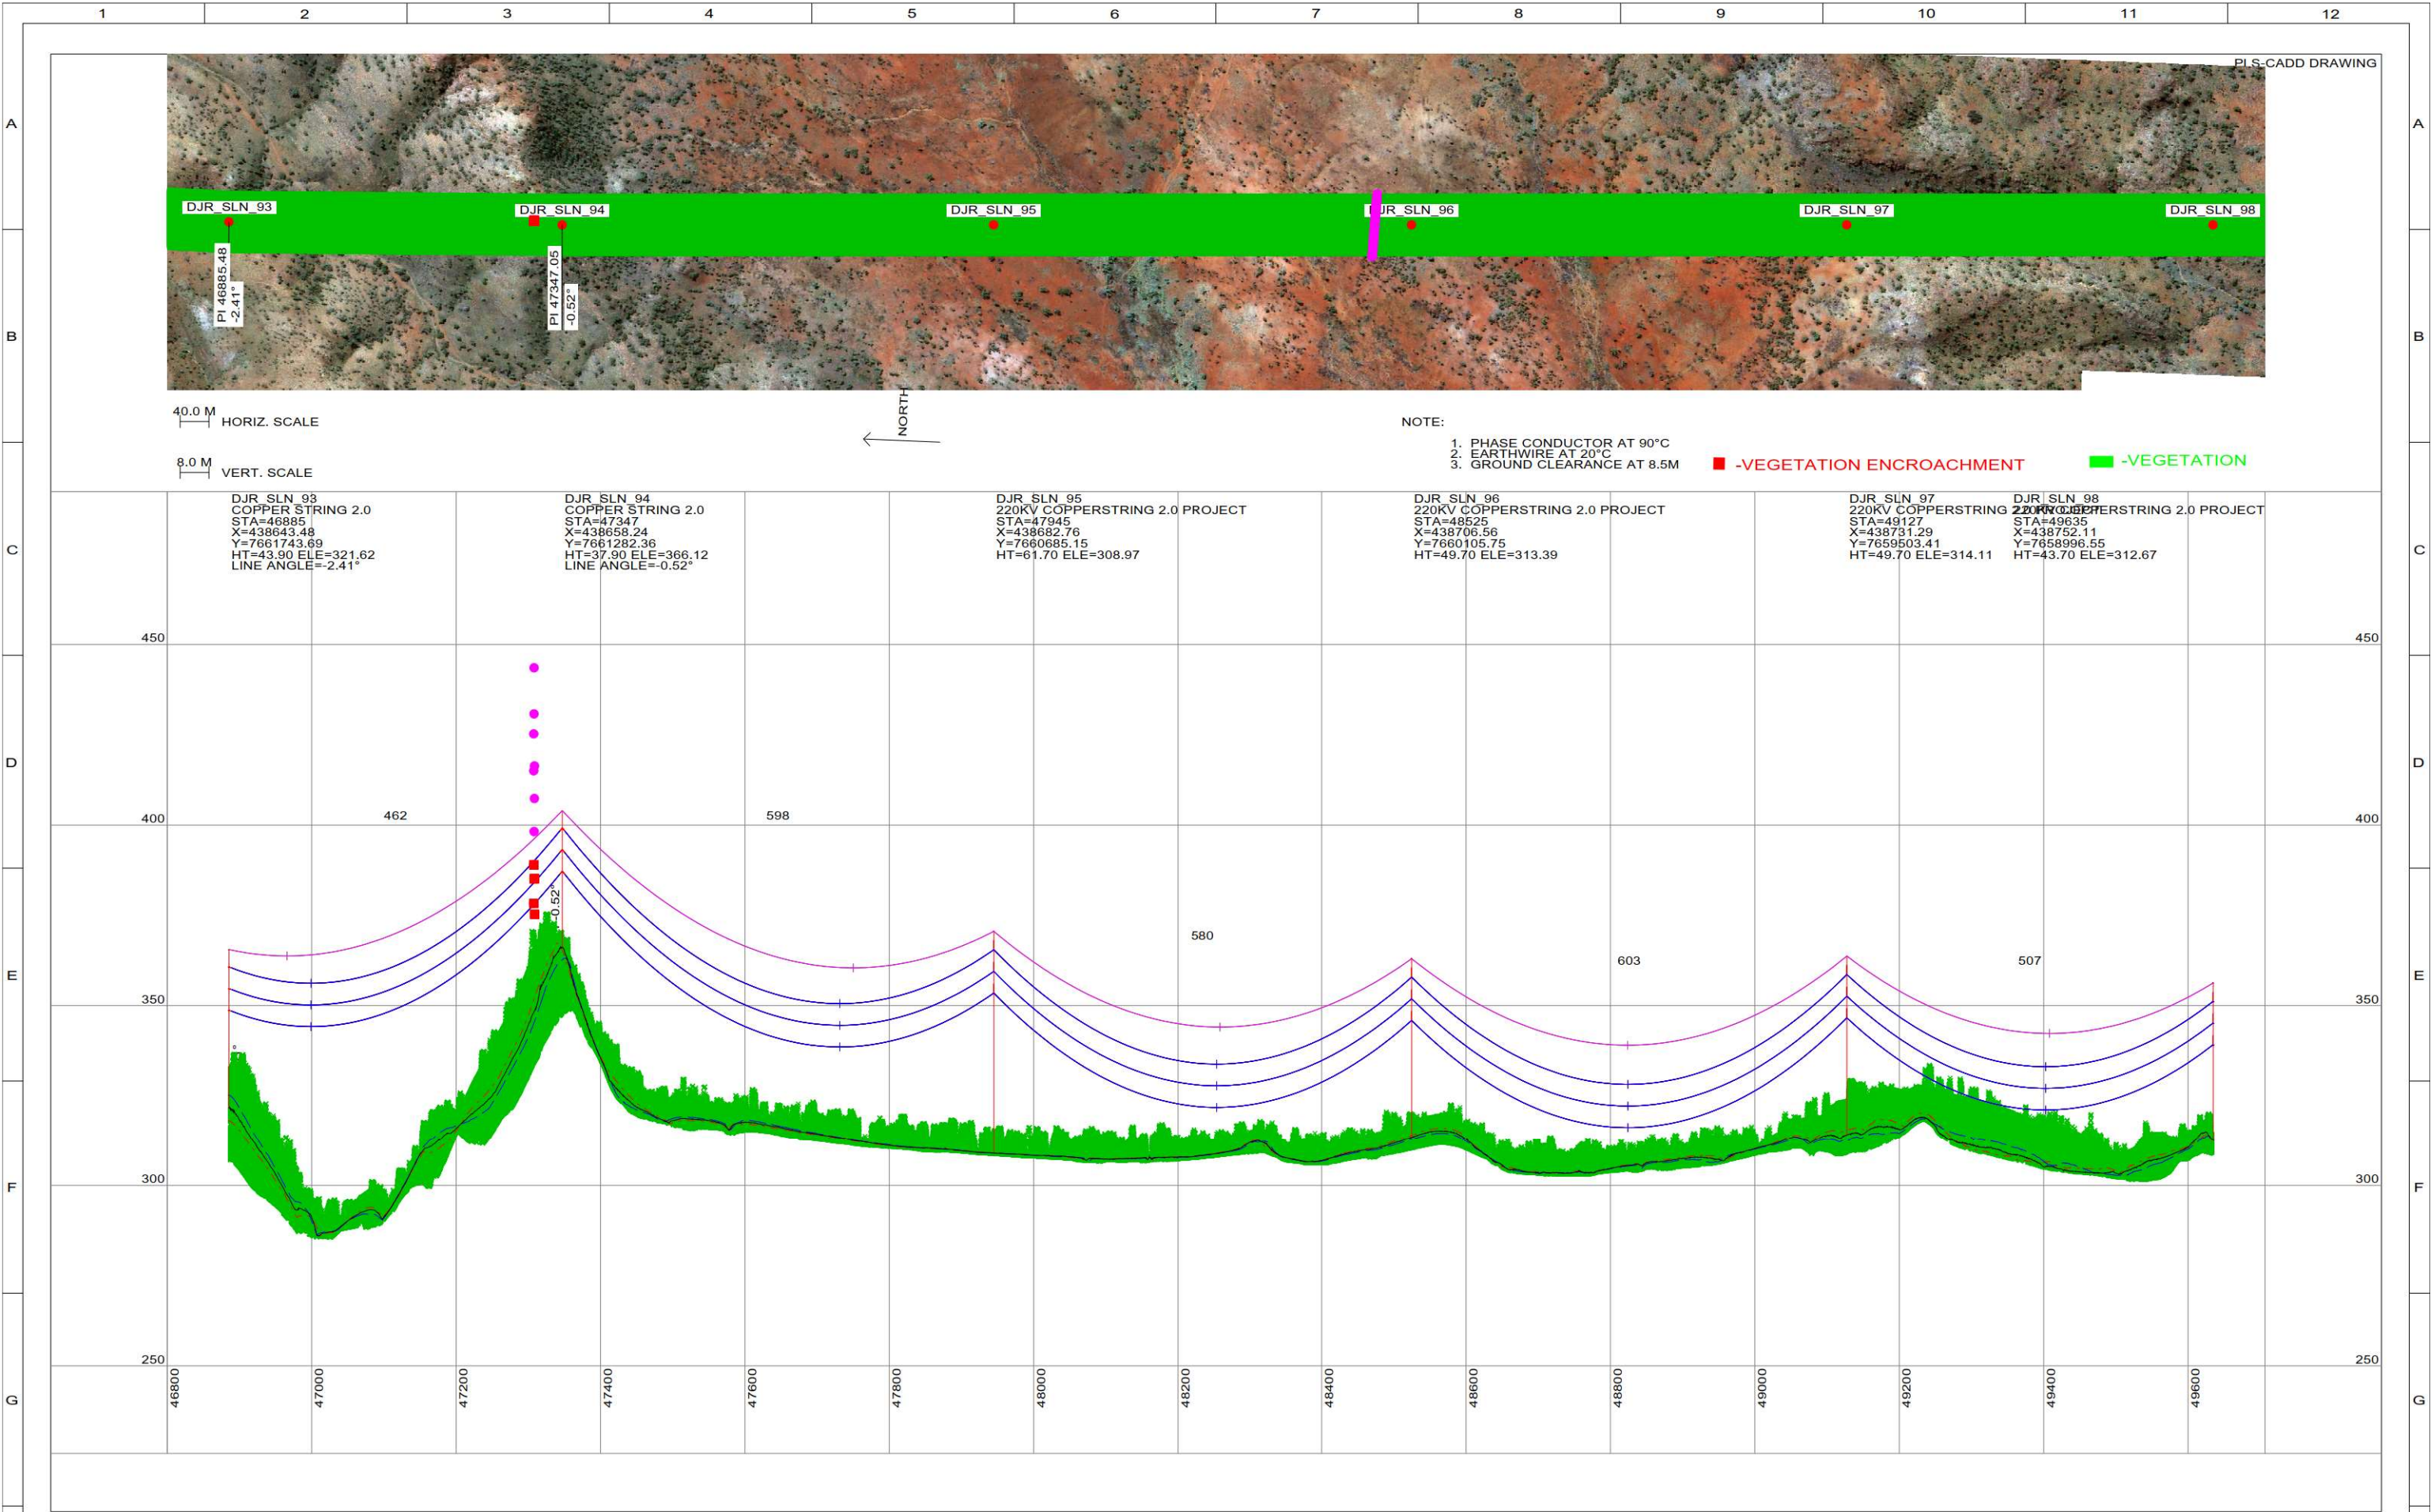

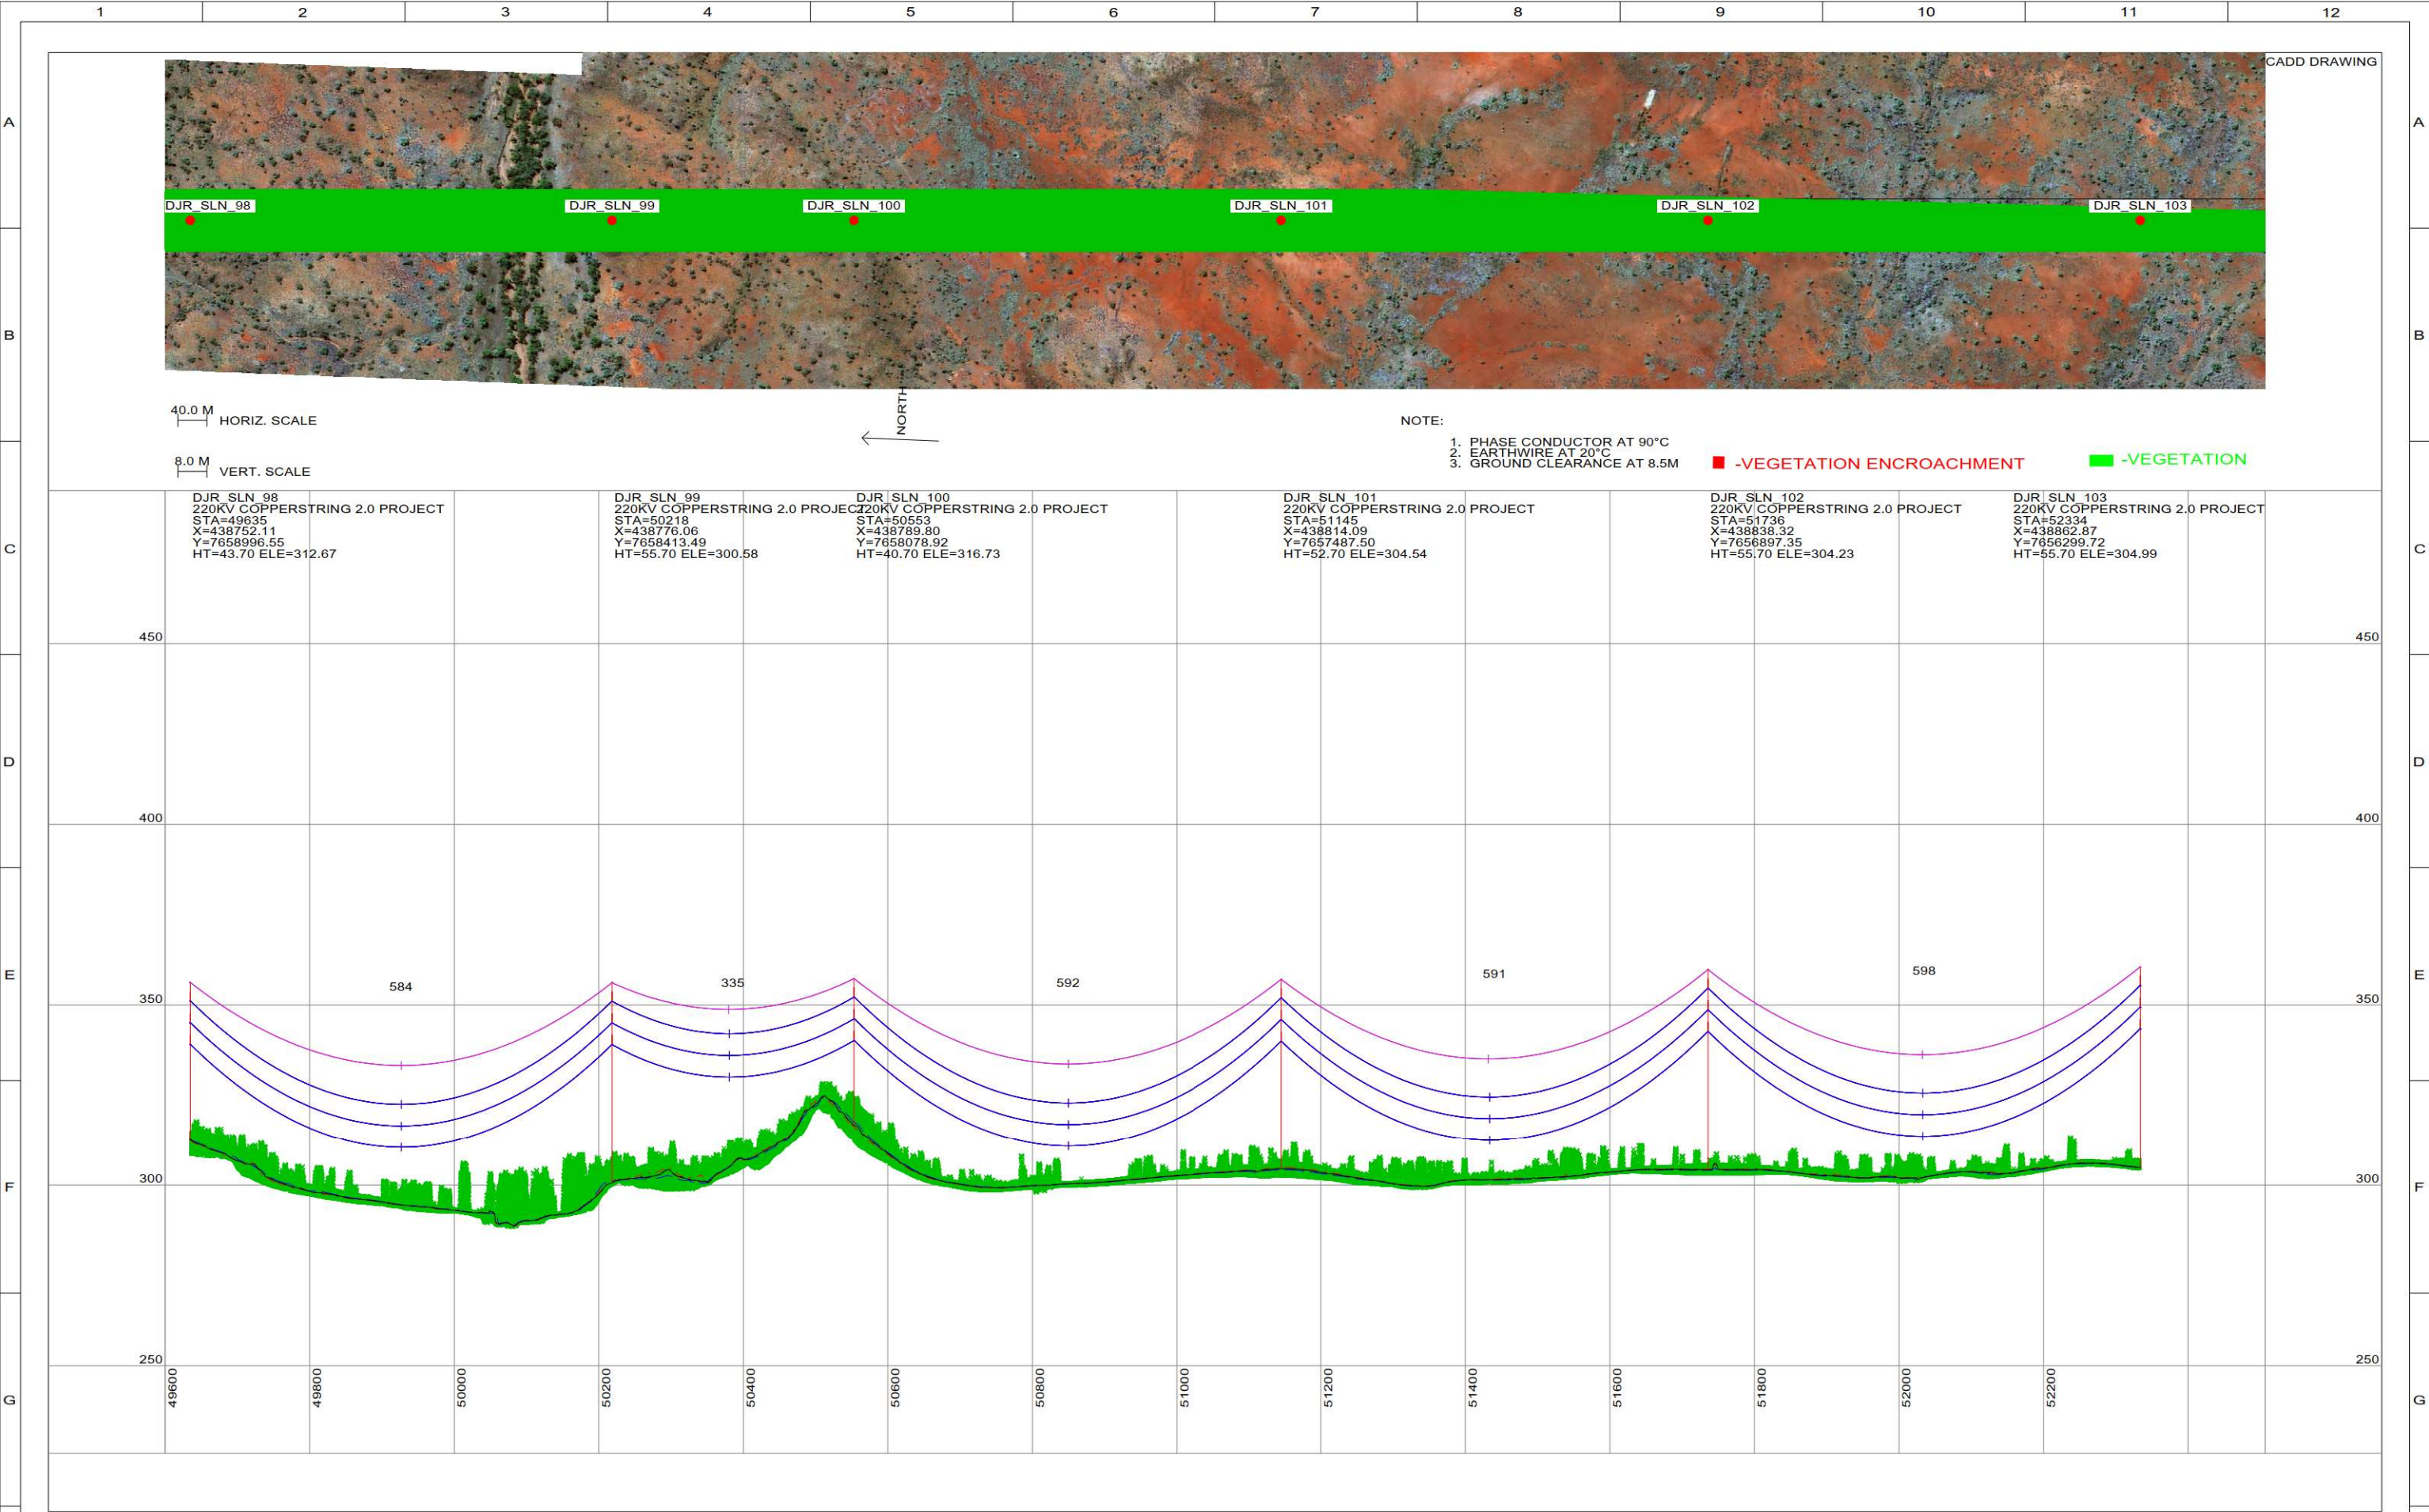

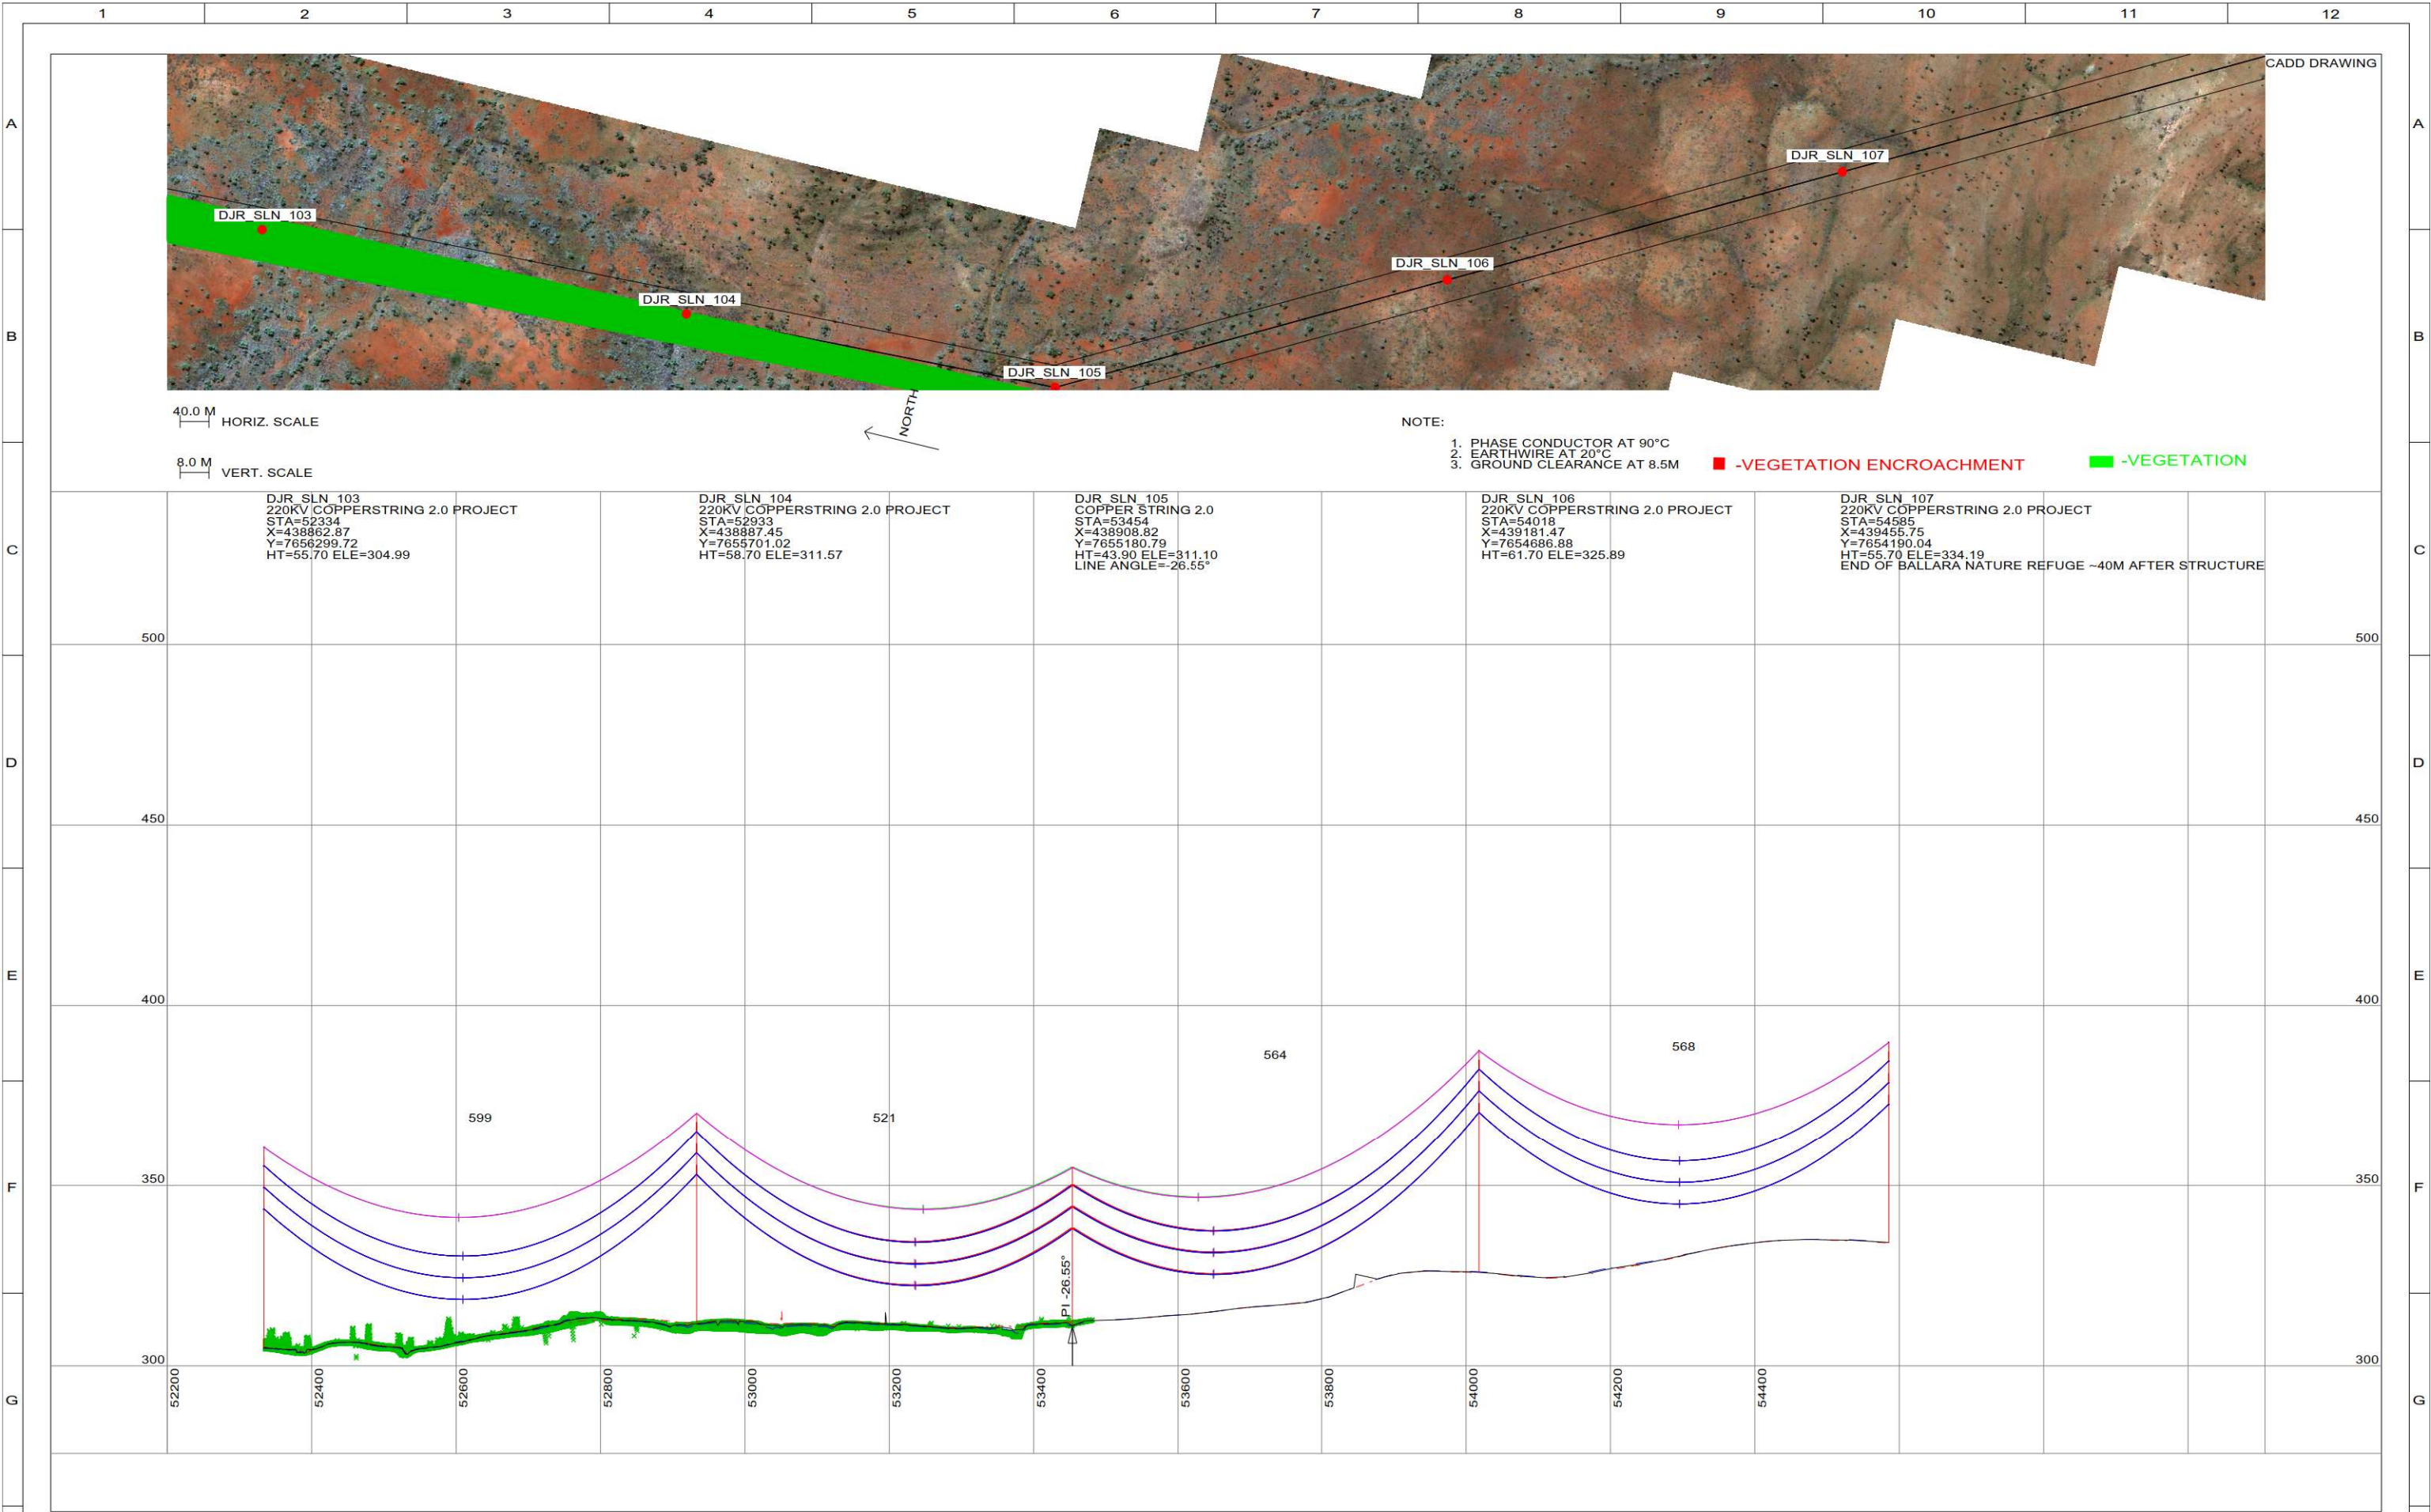

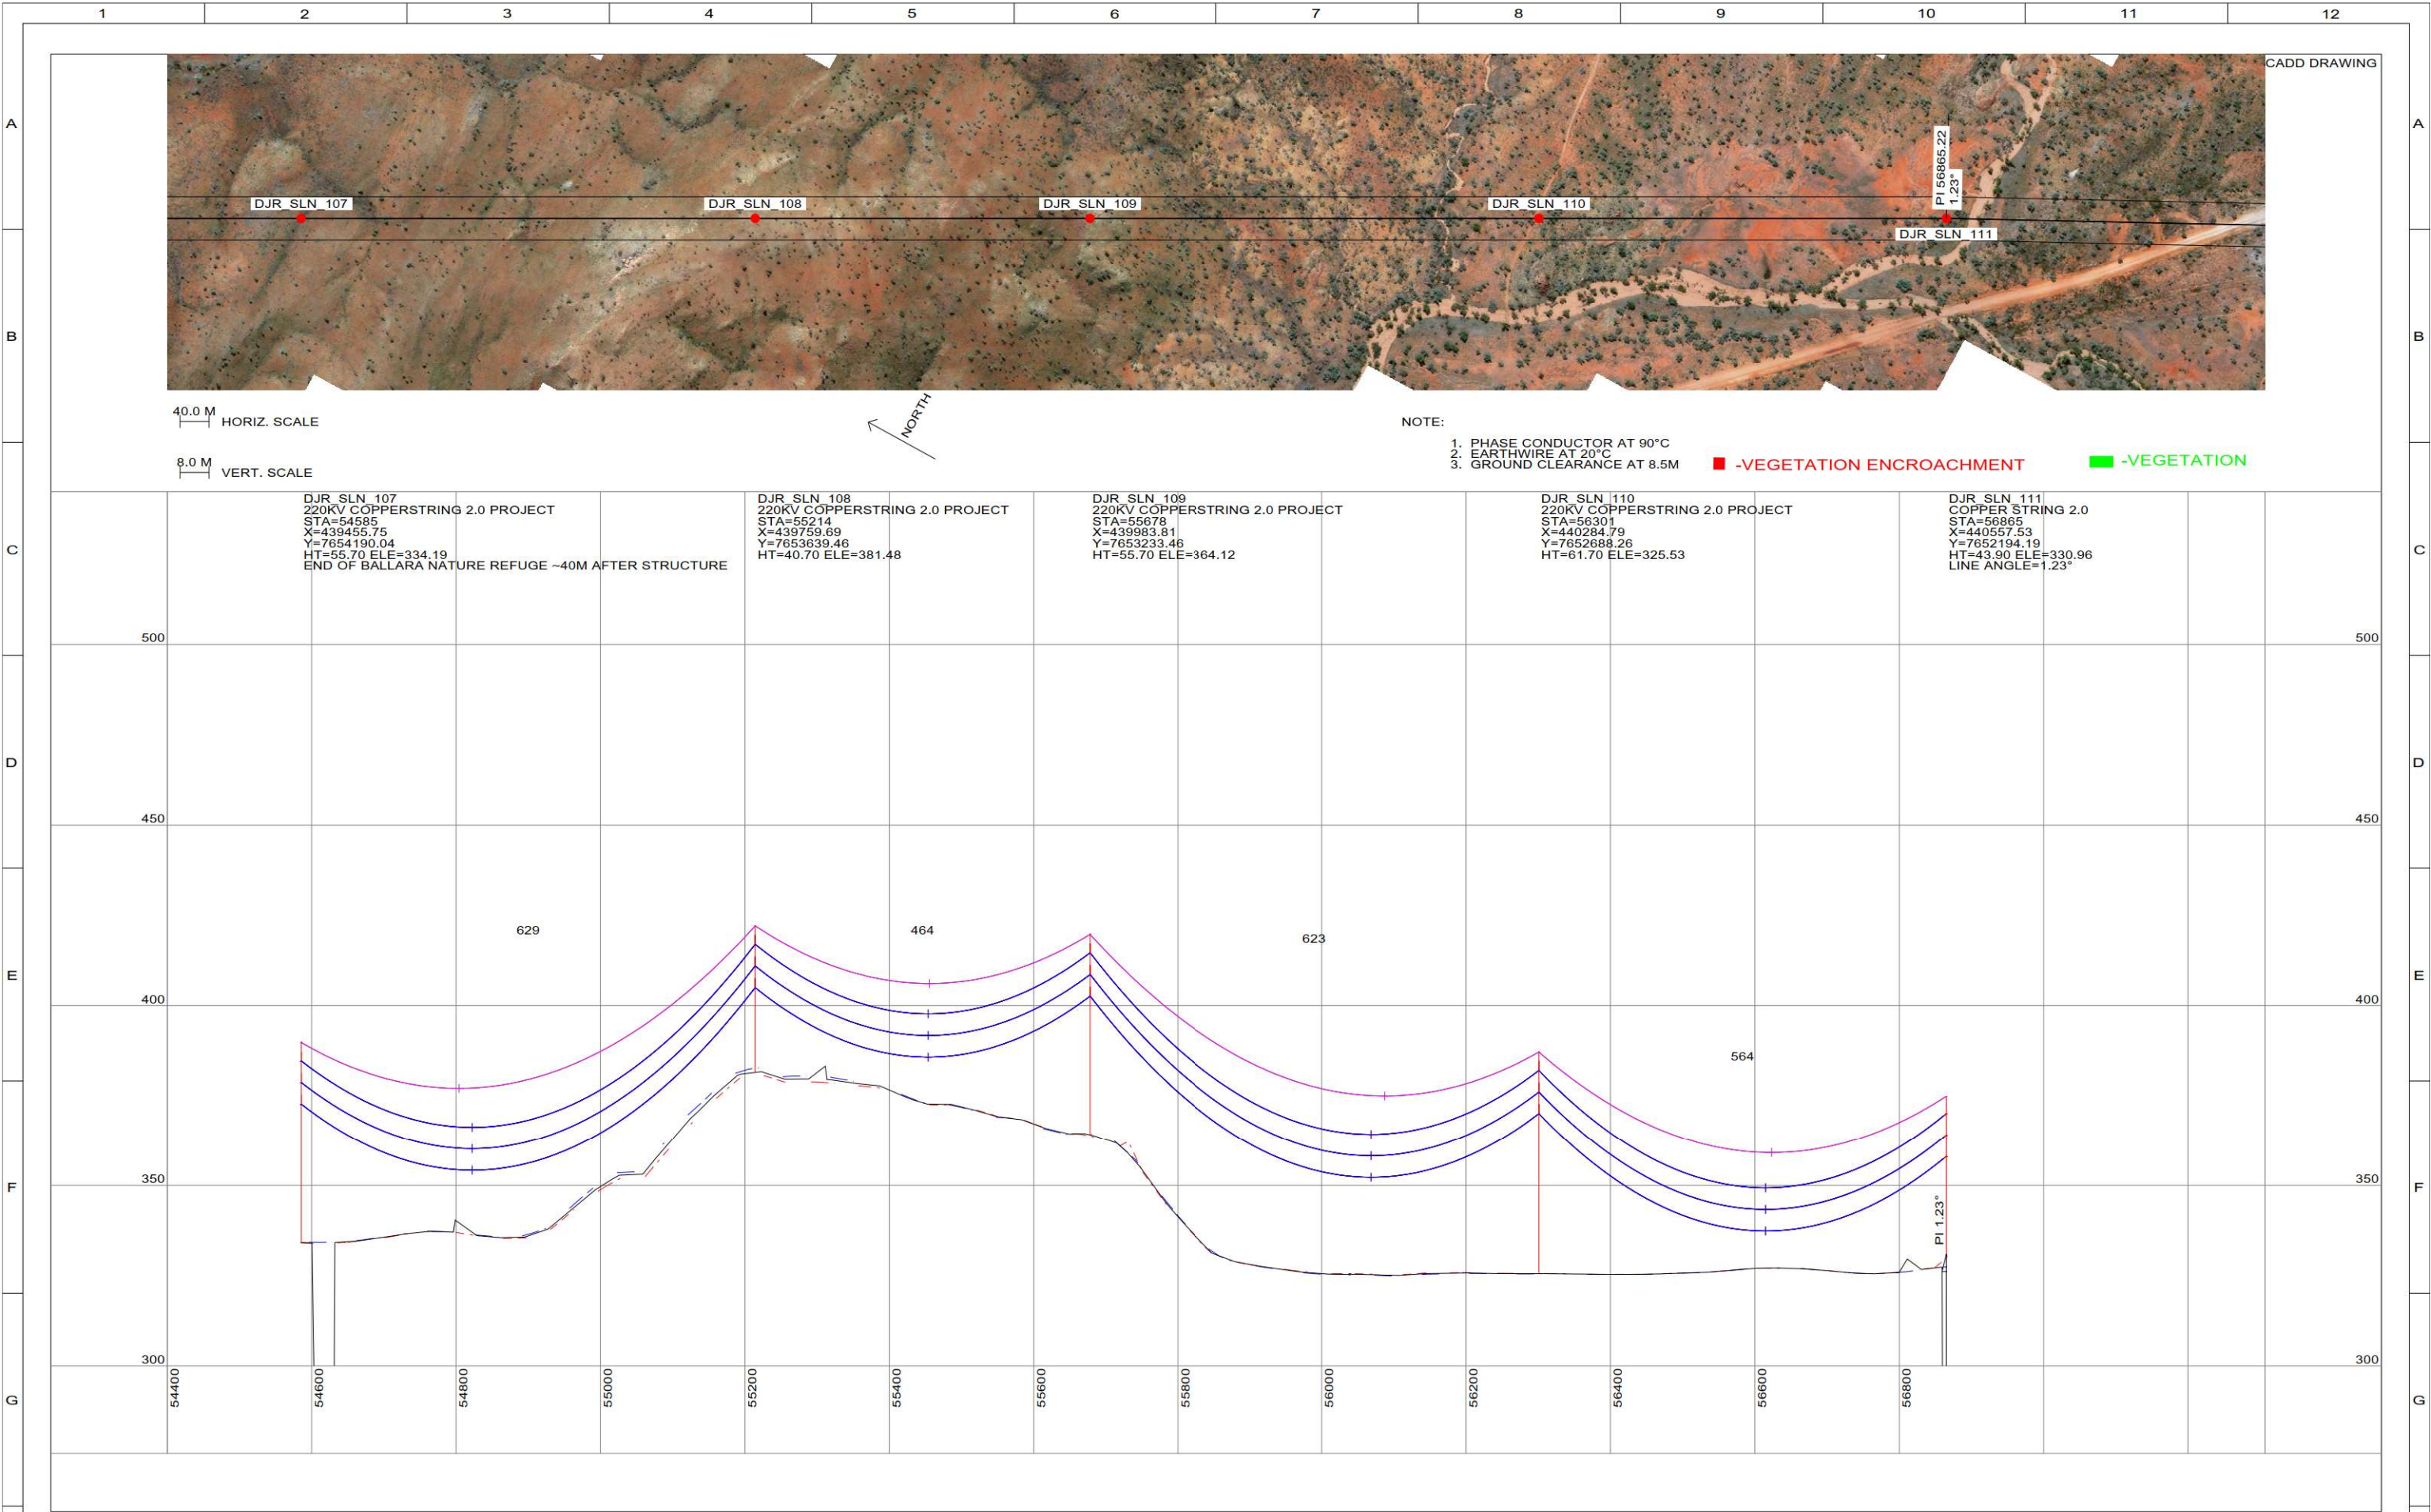

This drawing is the exclusive property of UGL Limited (here & after UGL) and must not be copied or reproduced in any way whatsoever without the express consent in writing of UGL. The drawing is to be used only for the purpose for which it is supplied & must be returned on demand. The contents of the drawing must not be disclosed to any third party without the express consent in writing of UGL.

AMDT	AMENDMENT DETAILS	DESIGN	CHK'D	DRAWN	CHK'D	APP'D	DATE
1							
2							
3							
4							




ABN 96 096 365 972
40 MILLER STREET
NORTH SYDNEY NSW 2060
WWW.UGLLIMITED.COM





DOCUMENT STATUS: UNLESS THIS DOCUMENT BEARS A RED STAMP IT IS UNCONTROLLED AND MAY NOT BE THE LATEST ISSUE. THEREFORE, VERIFY STATUS BEFORE USE.


DESIGNED	
CHECKED	
DRAWN	
CHECKED	
APPROVED	
A1	SCALE@A1 AS SHOWN

UGL			
COPPERSTRING 2.0			
DAJARRA ROAD TO PHOSPHATEHILL			
220KV D/C TRANSMISSION LINE			
PLAN AND PROFILE			
SHEET 23 OF 62			
CLIENT	UGL DRAWING NO.	SHEET	AMDT
COPPERSTRING	3200-0643-DP6-DRG-023	23	A
CONFIRM SCALE		100mm ON A1 ORIGINAL	

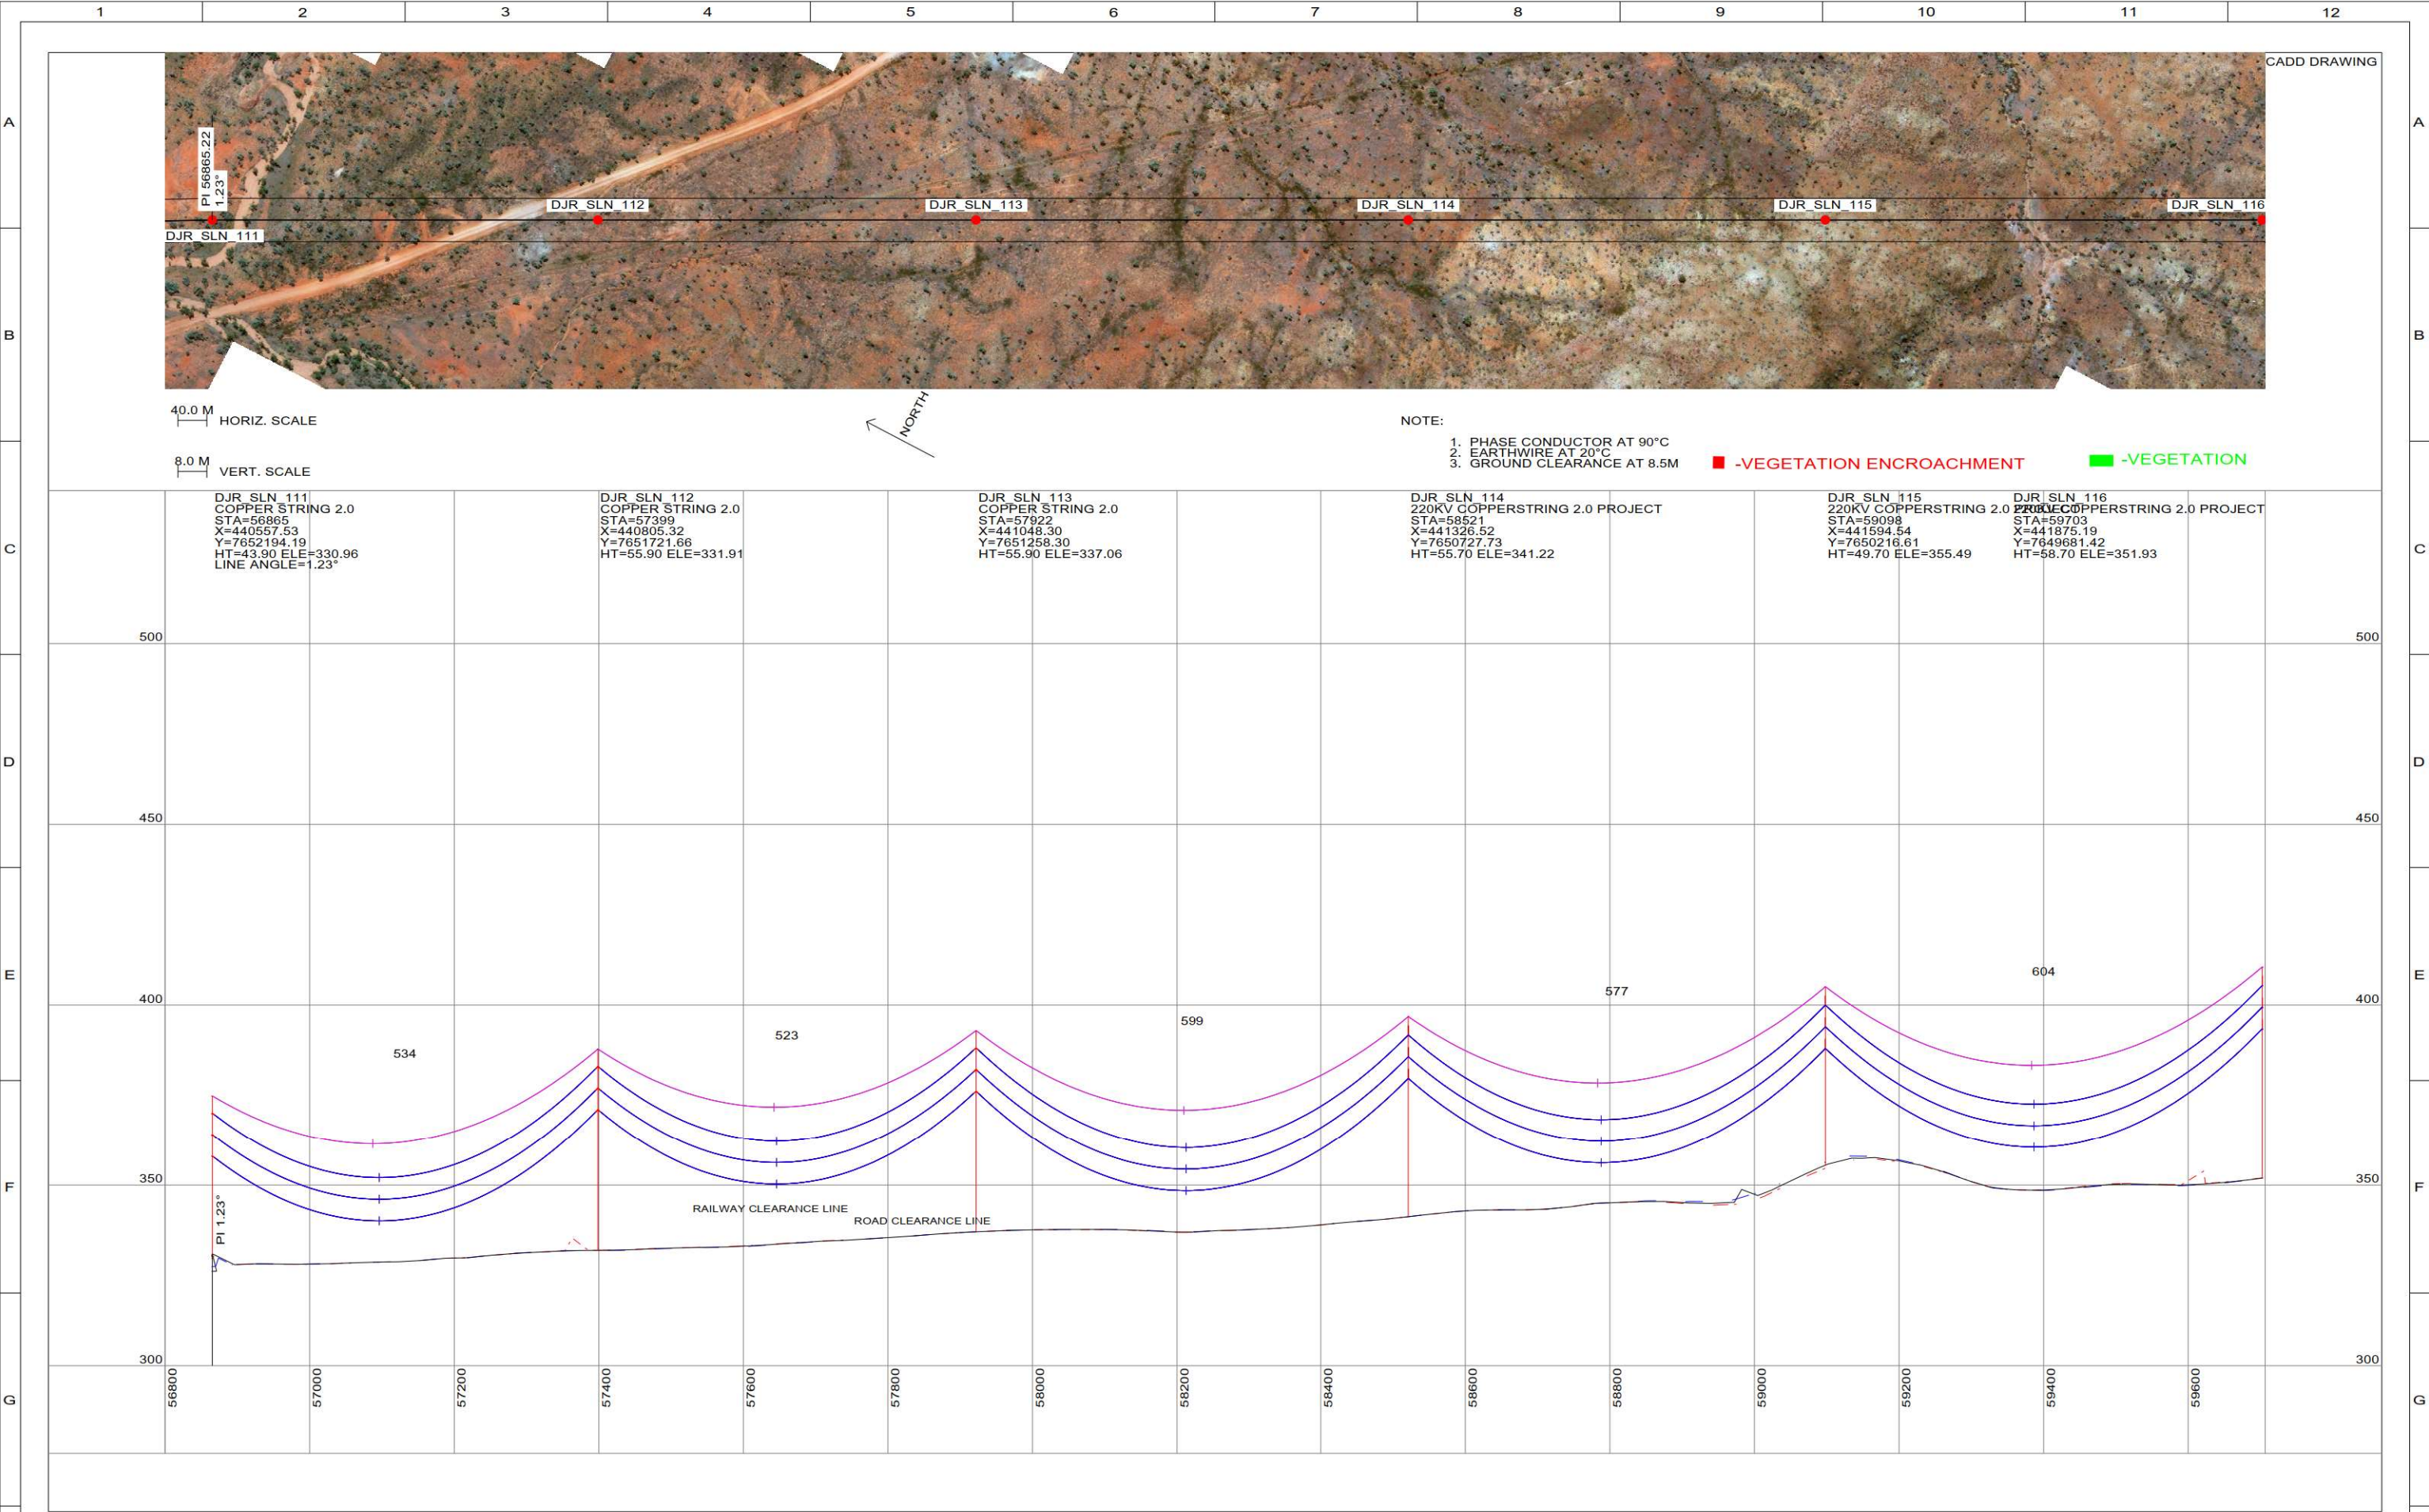

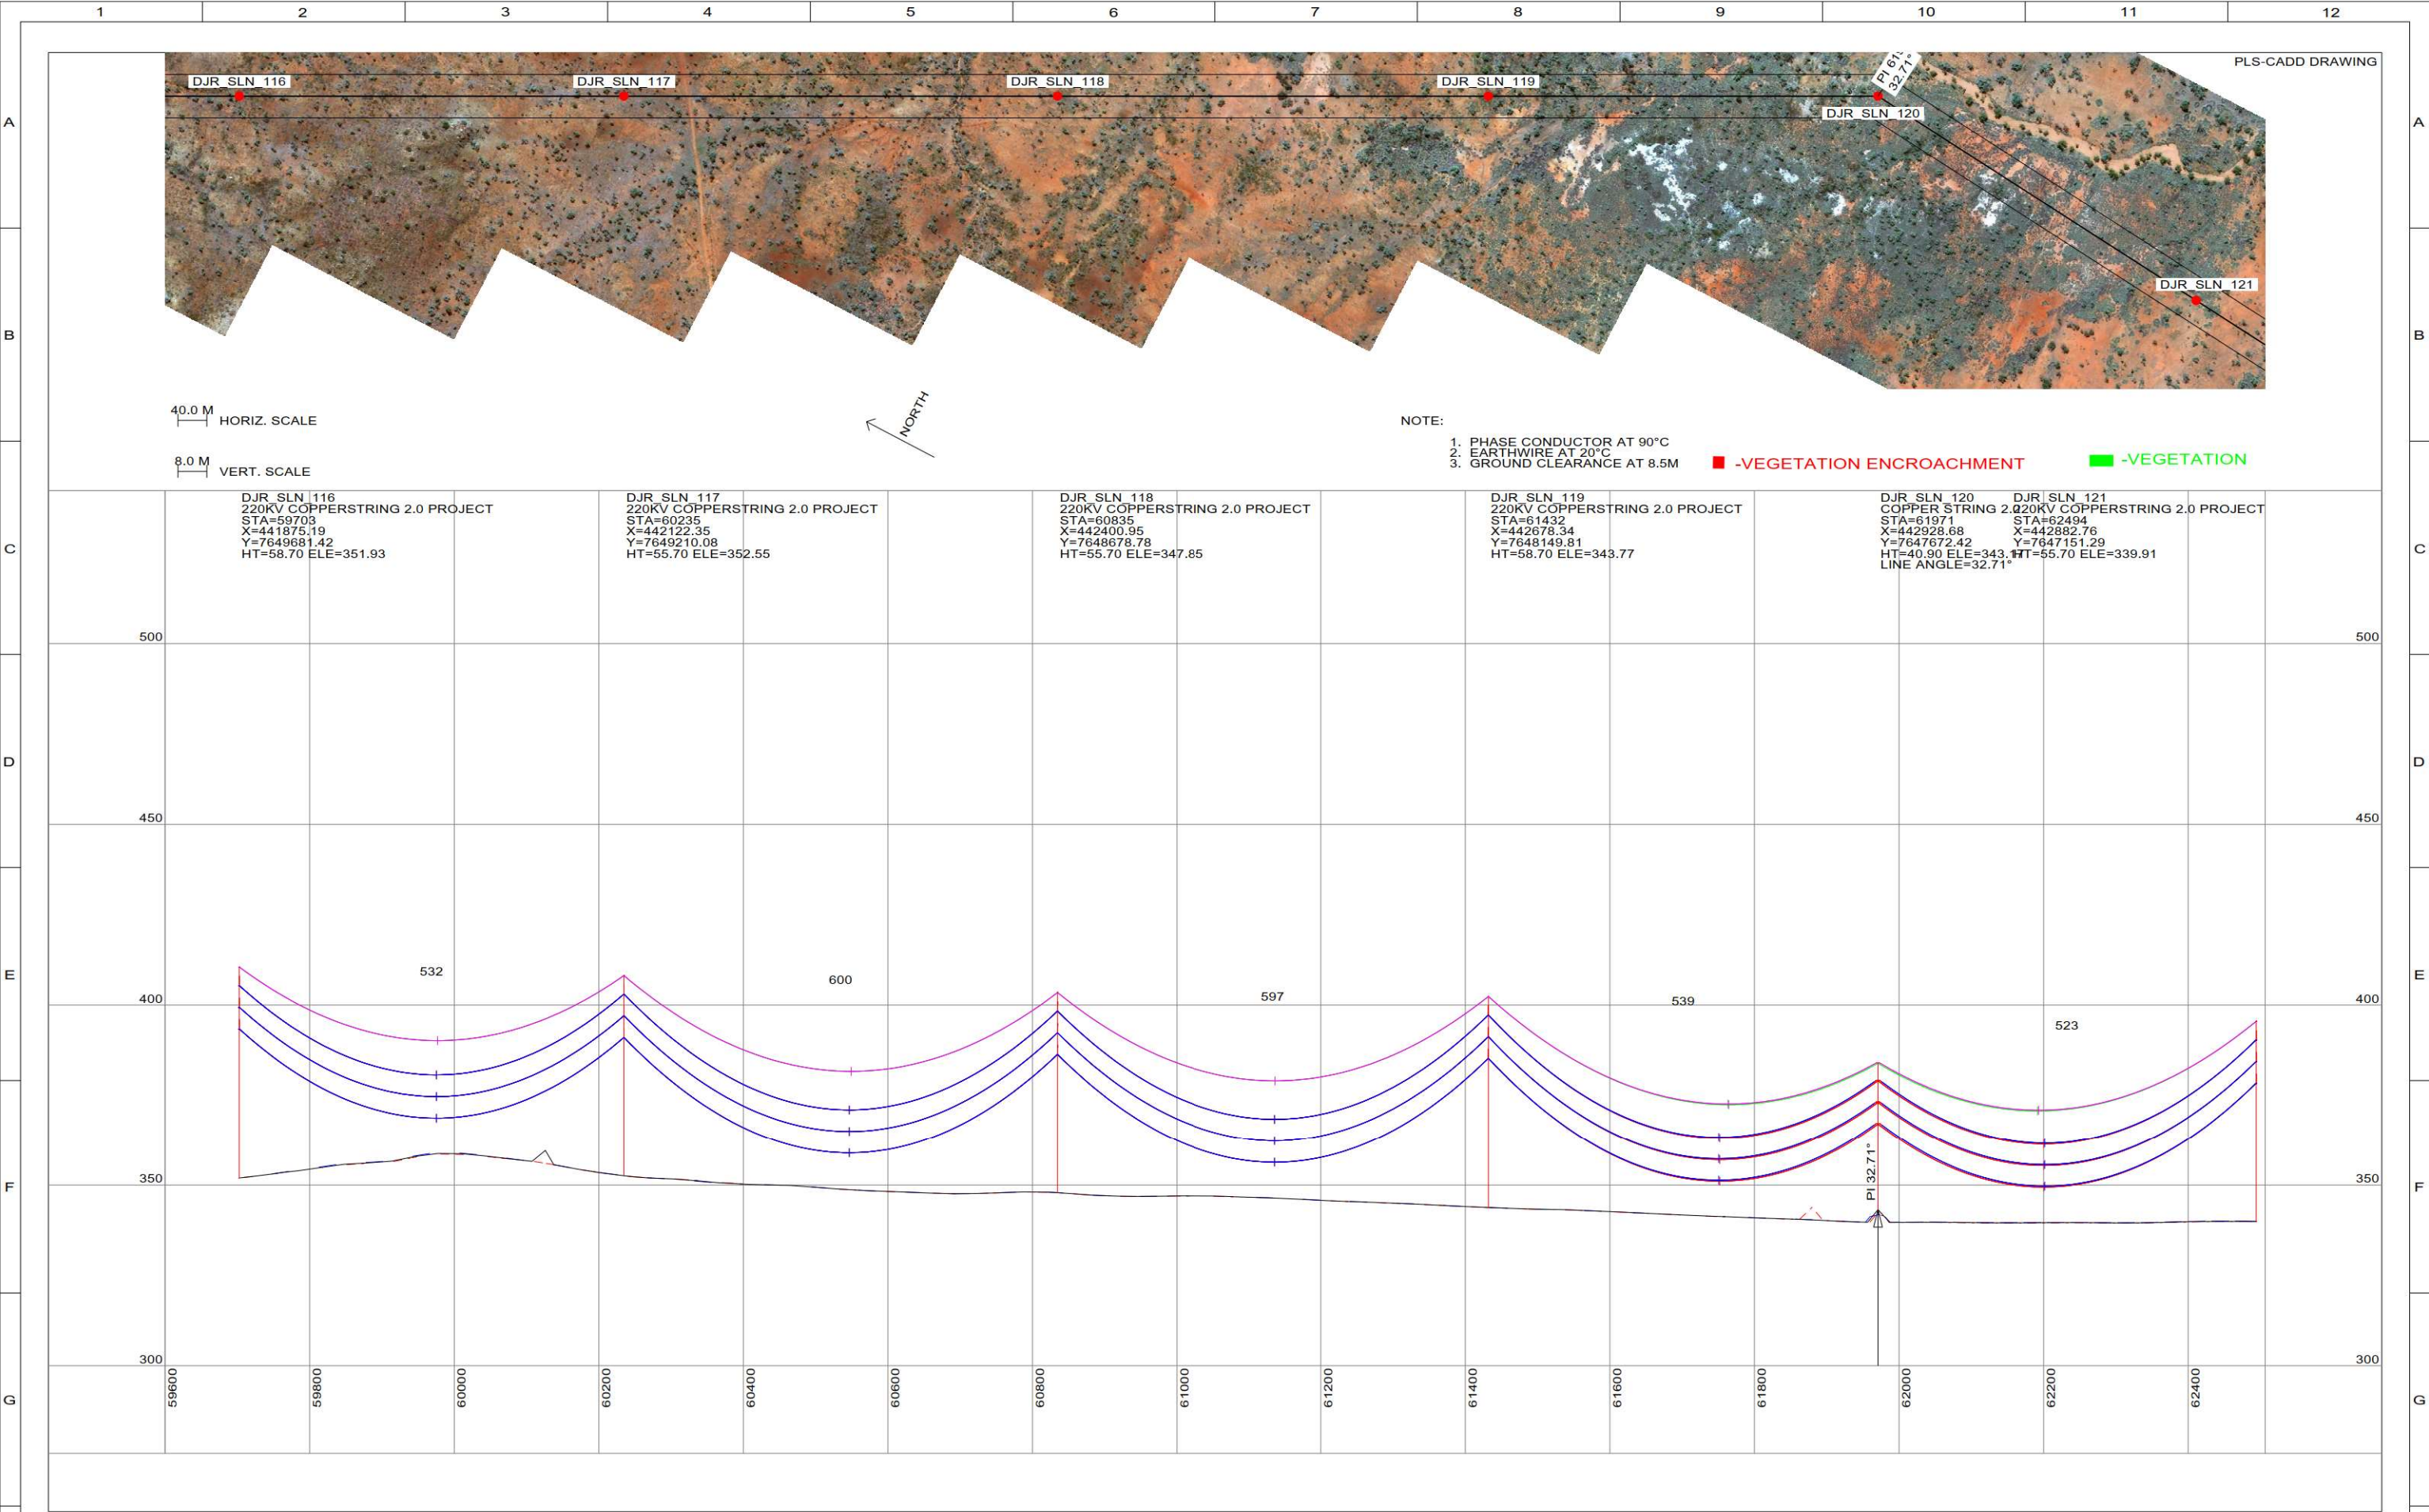

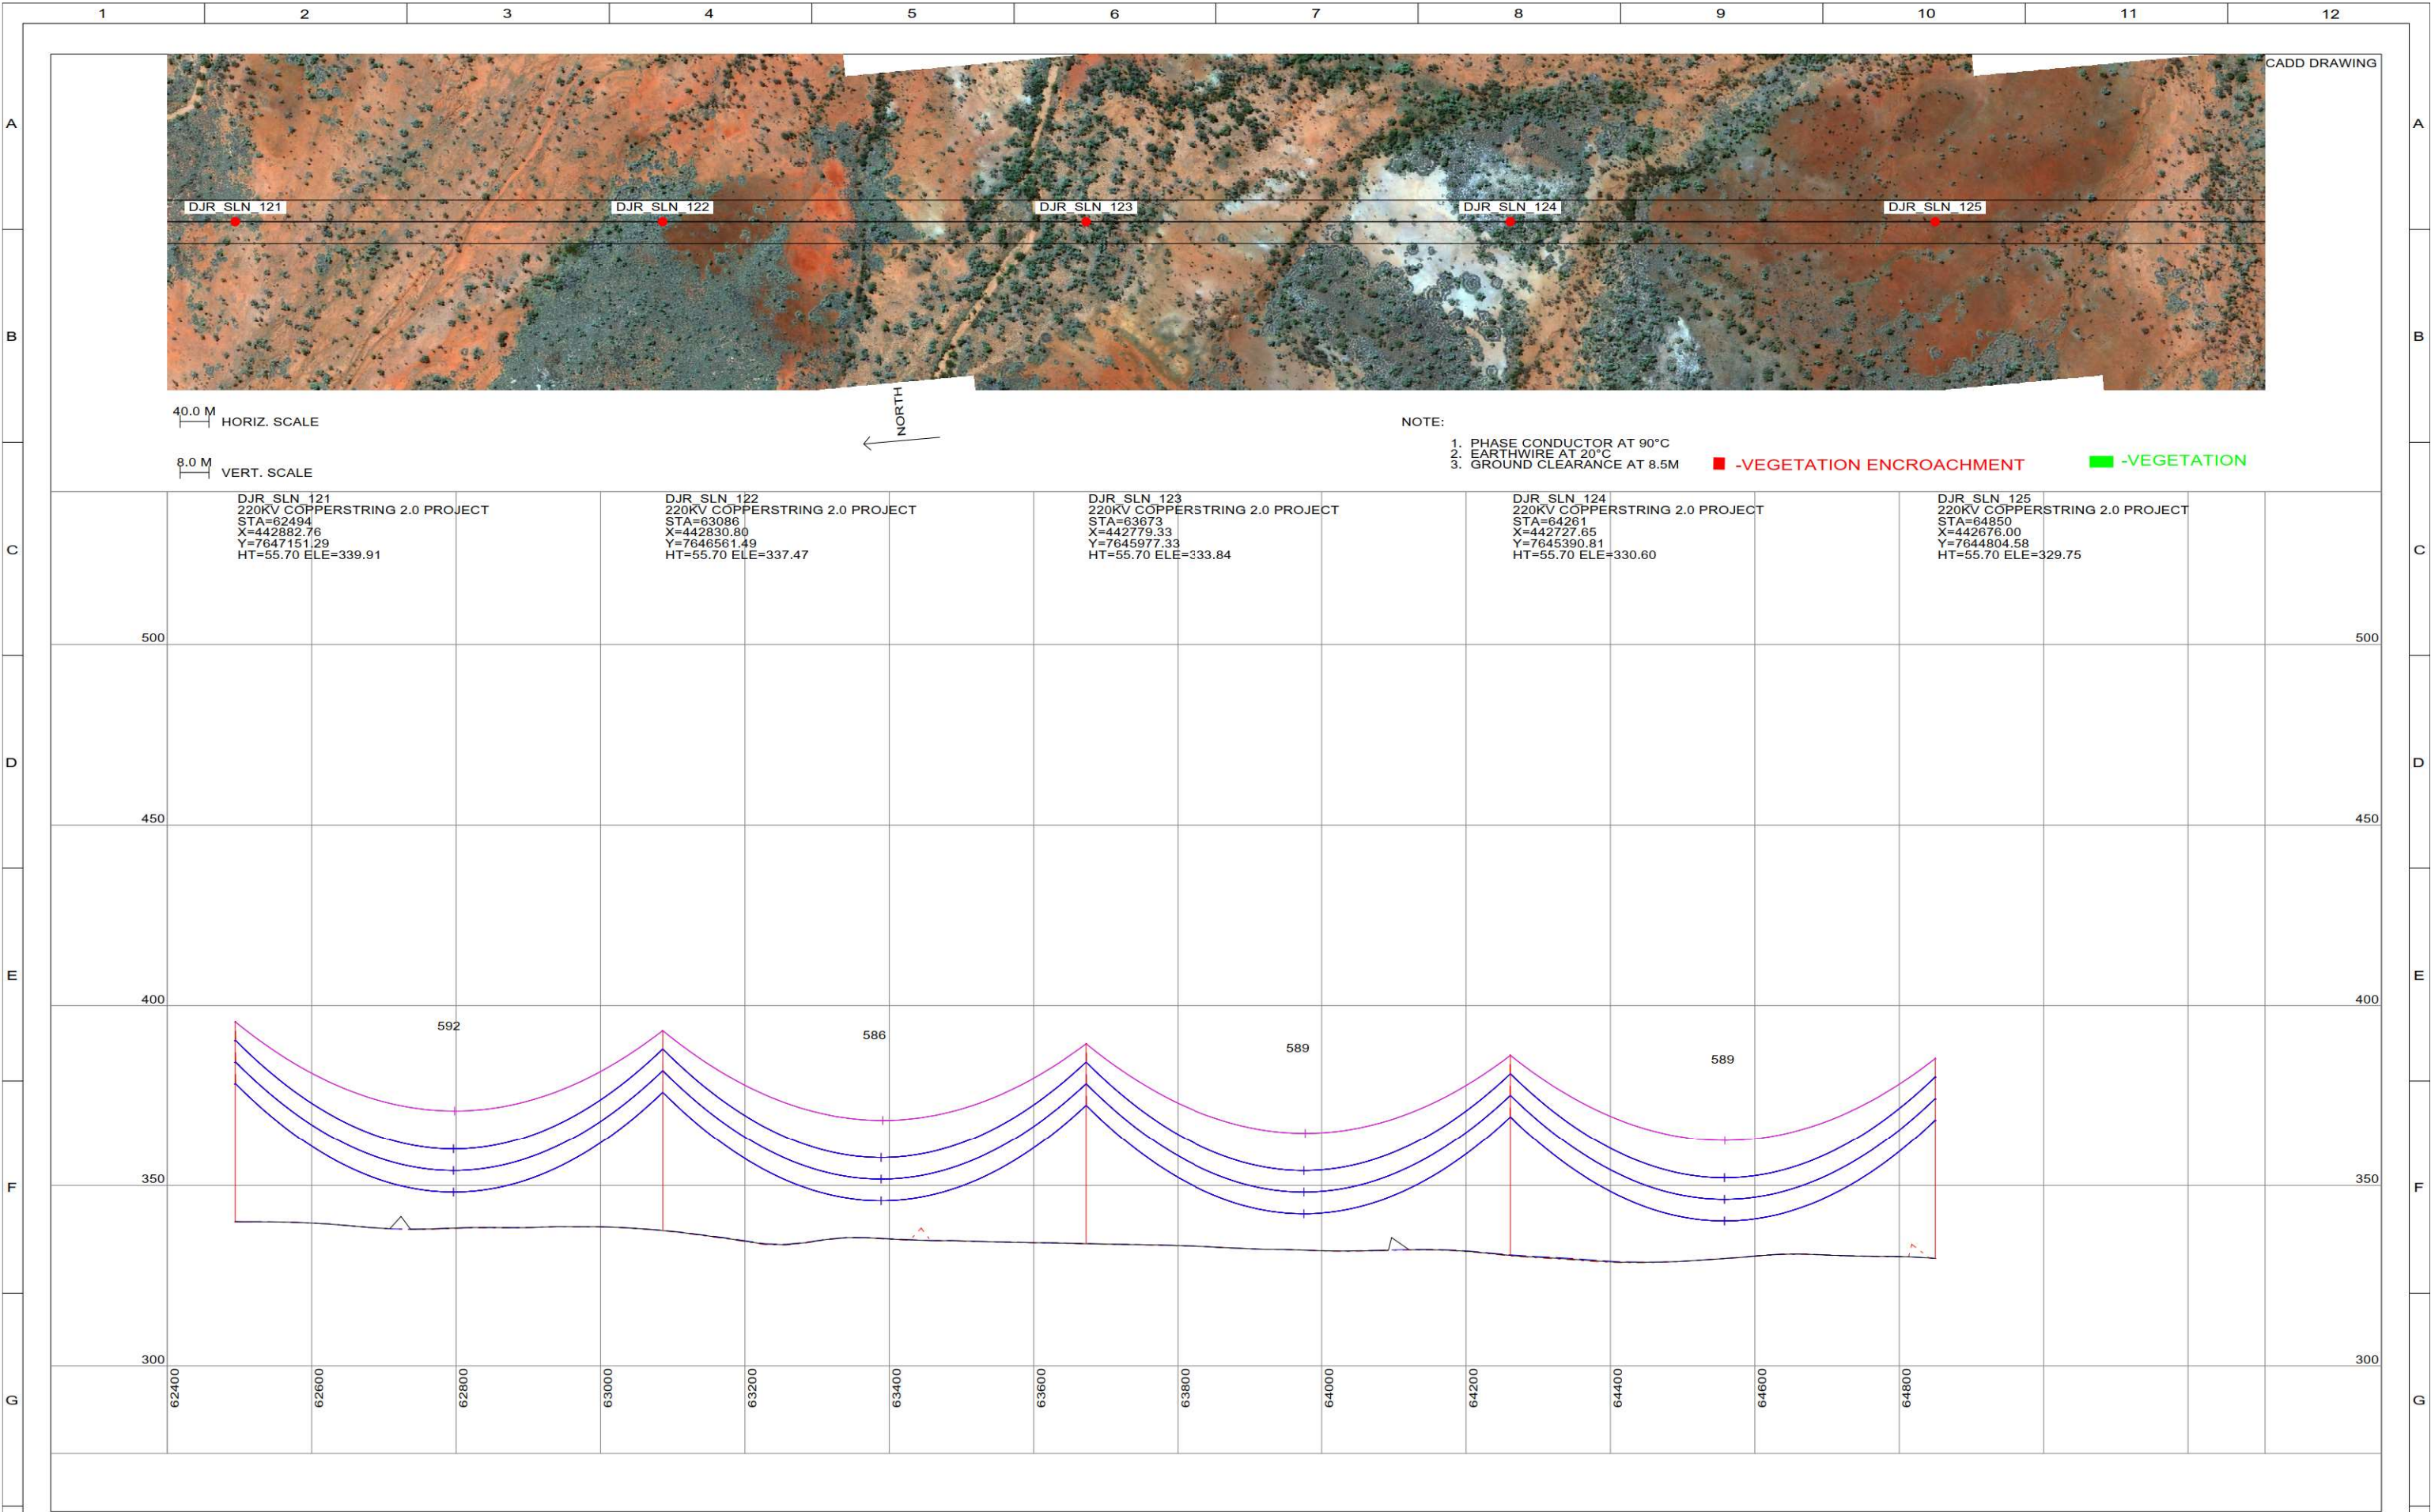

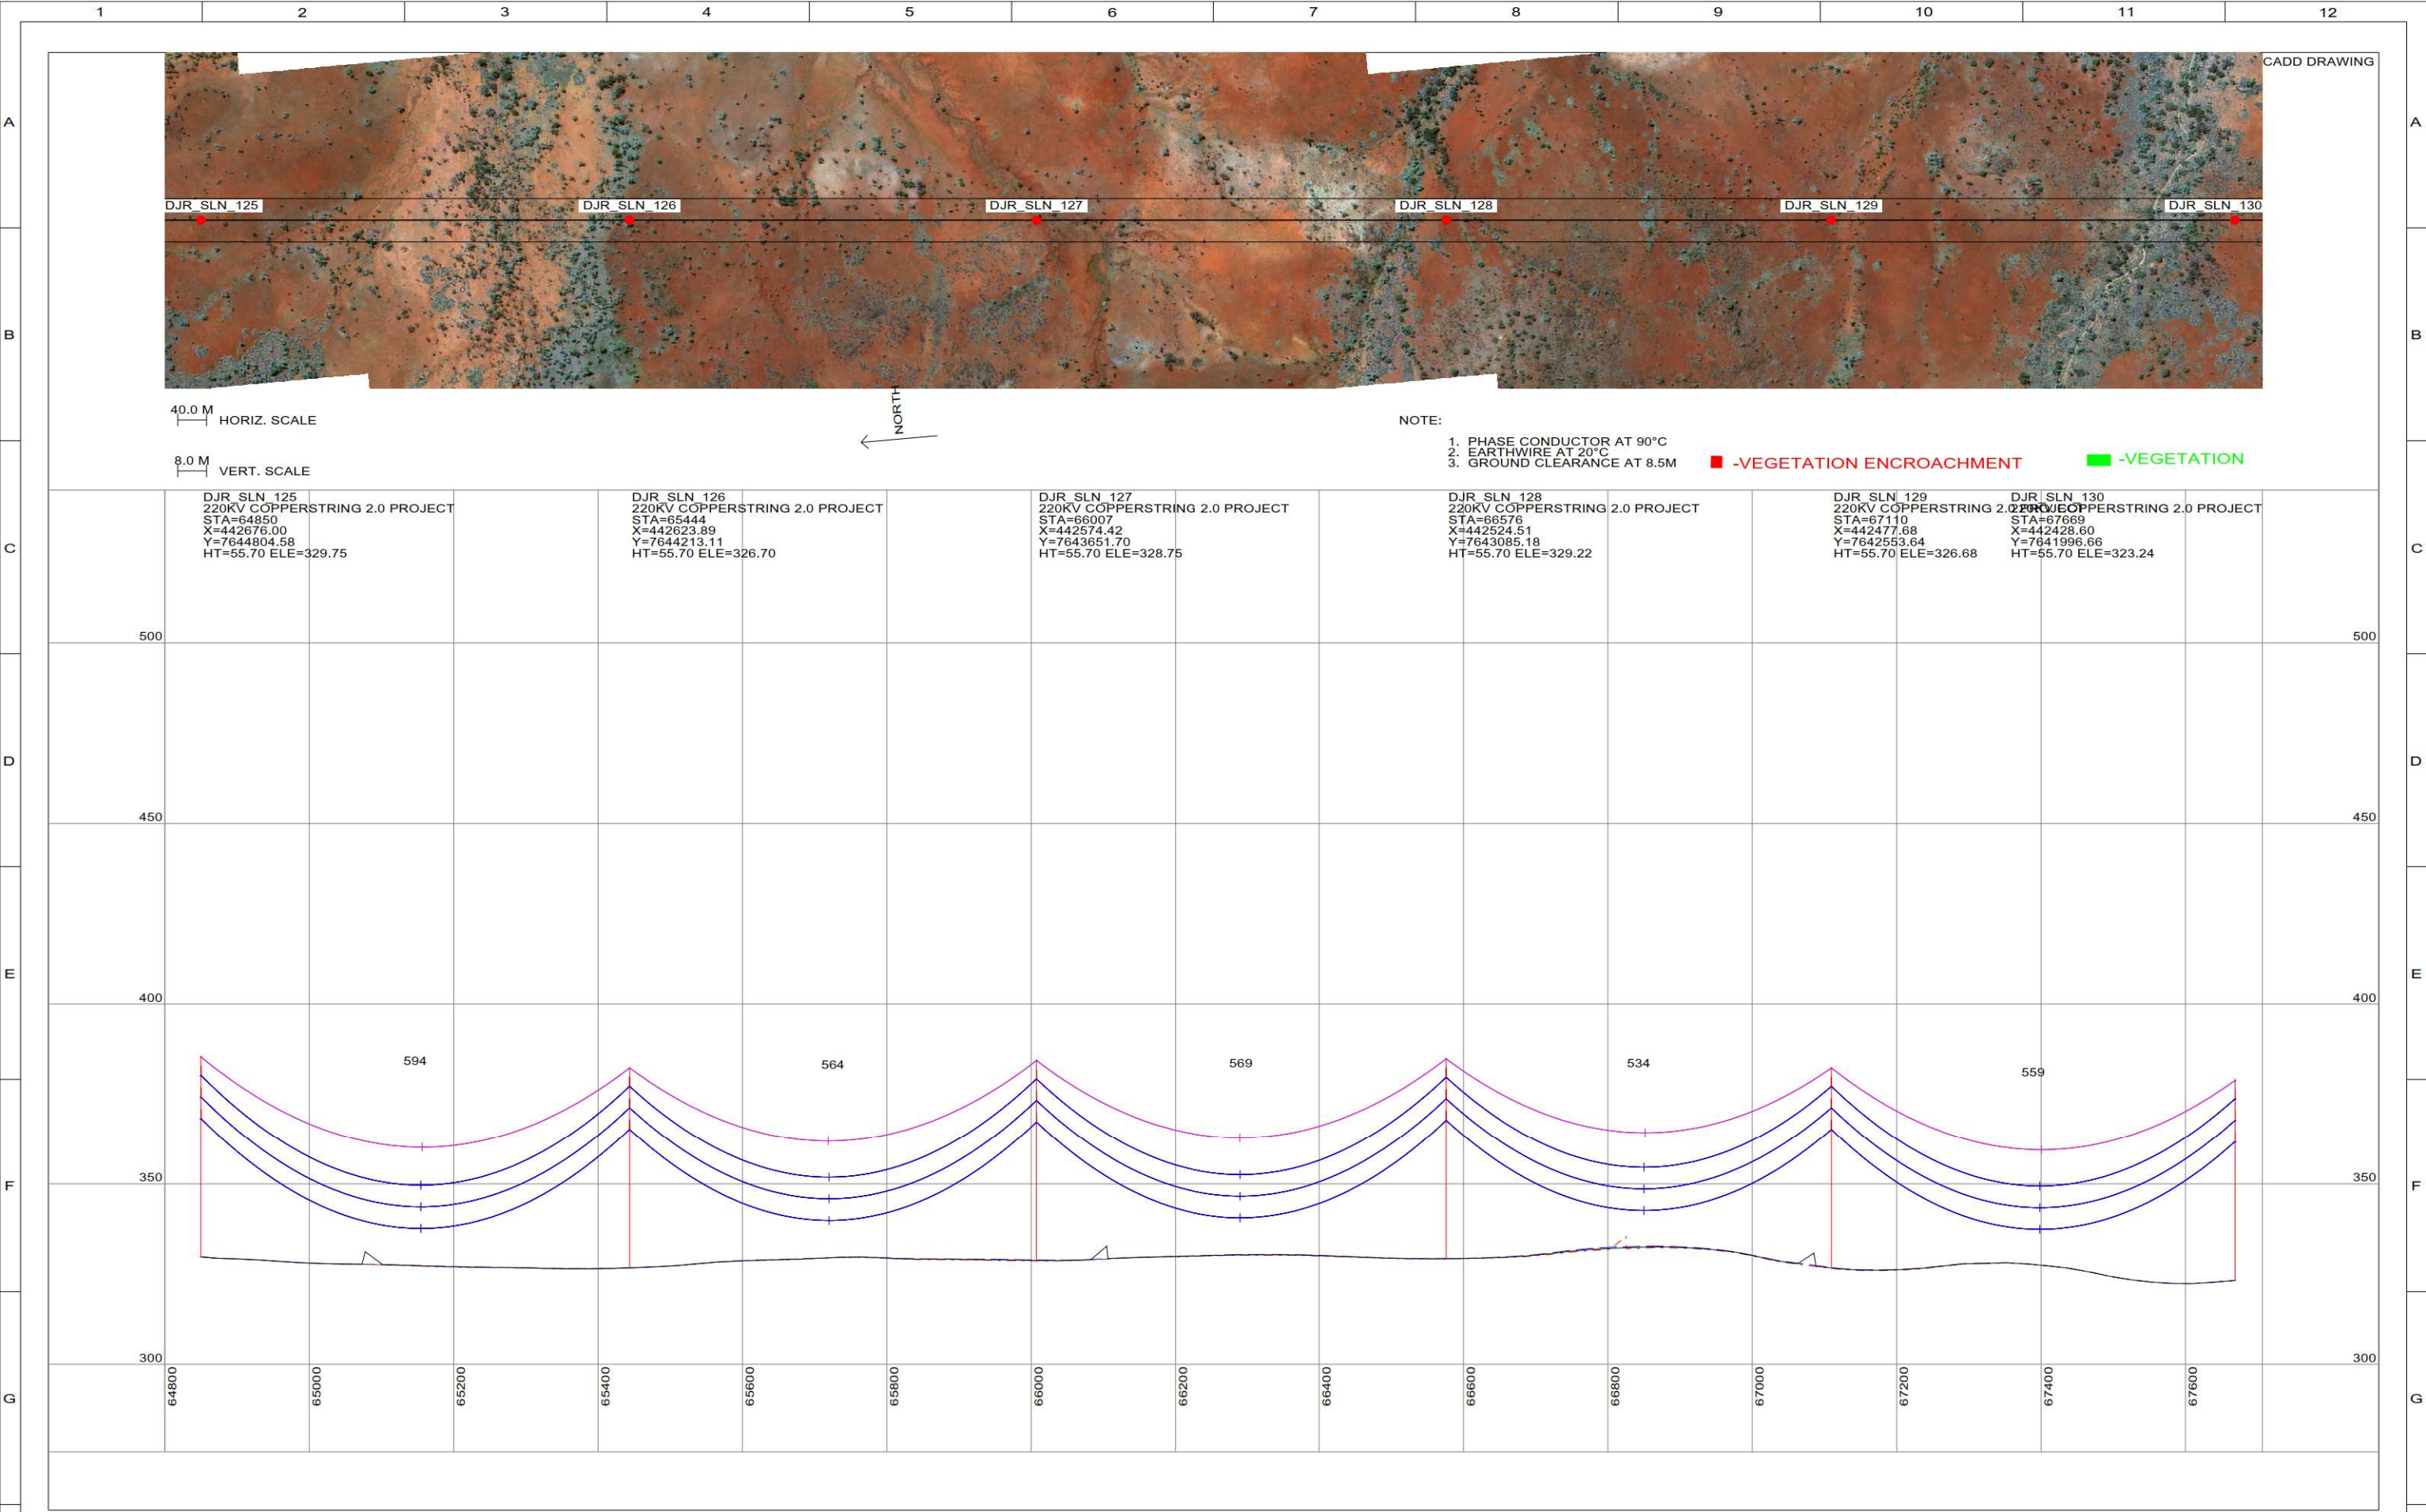

This drawing is the exclusive property of UGL Limited (here & after UGL) and must not be copied or reproduced in any way whatsoever without the express consent in writing of UGL. The drawing is to be used only for the purpose for which it is supplied & must be returned on demand. The contents of the drawing must moreover be treated as strictly confidential & must not be disclosed to any third party without the express consent in writing of UGL.

AMDT	AMENDMENT DETAILS					DESIGN	CHK'D	DRAWN	CHK'D	APP'D	DATE
1											
2											
CONFIRM SCALE											
100mm ON A1 ORIGINAL											

ABN 96 096 365 972
40 MILLER STREET
NORTH SYDNEY NSW 2060
WWW.UGLLIMITED.COM

DESIGNED

CHECKED

DRAWN

CHECKED

APPROVED

SCALE@A1
AS SHOWN


CLIENT
COPPERSTRING


UGL DRAWING NO.
3200-0643-DP6-DRG-027


SHEET
27


AMDT
A


UGL
COPPERSTRING 2.0
DAJARRA ROAD TO PHOSPHATEHILL
220KV D/C TRANSMISSION LINE
PLAN AND PROFILE
SHEET 27 OF 62

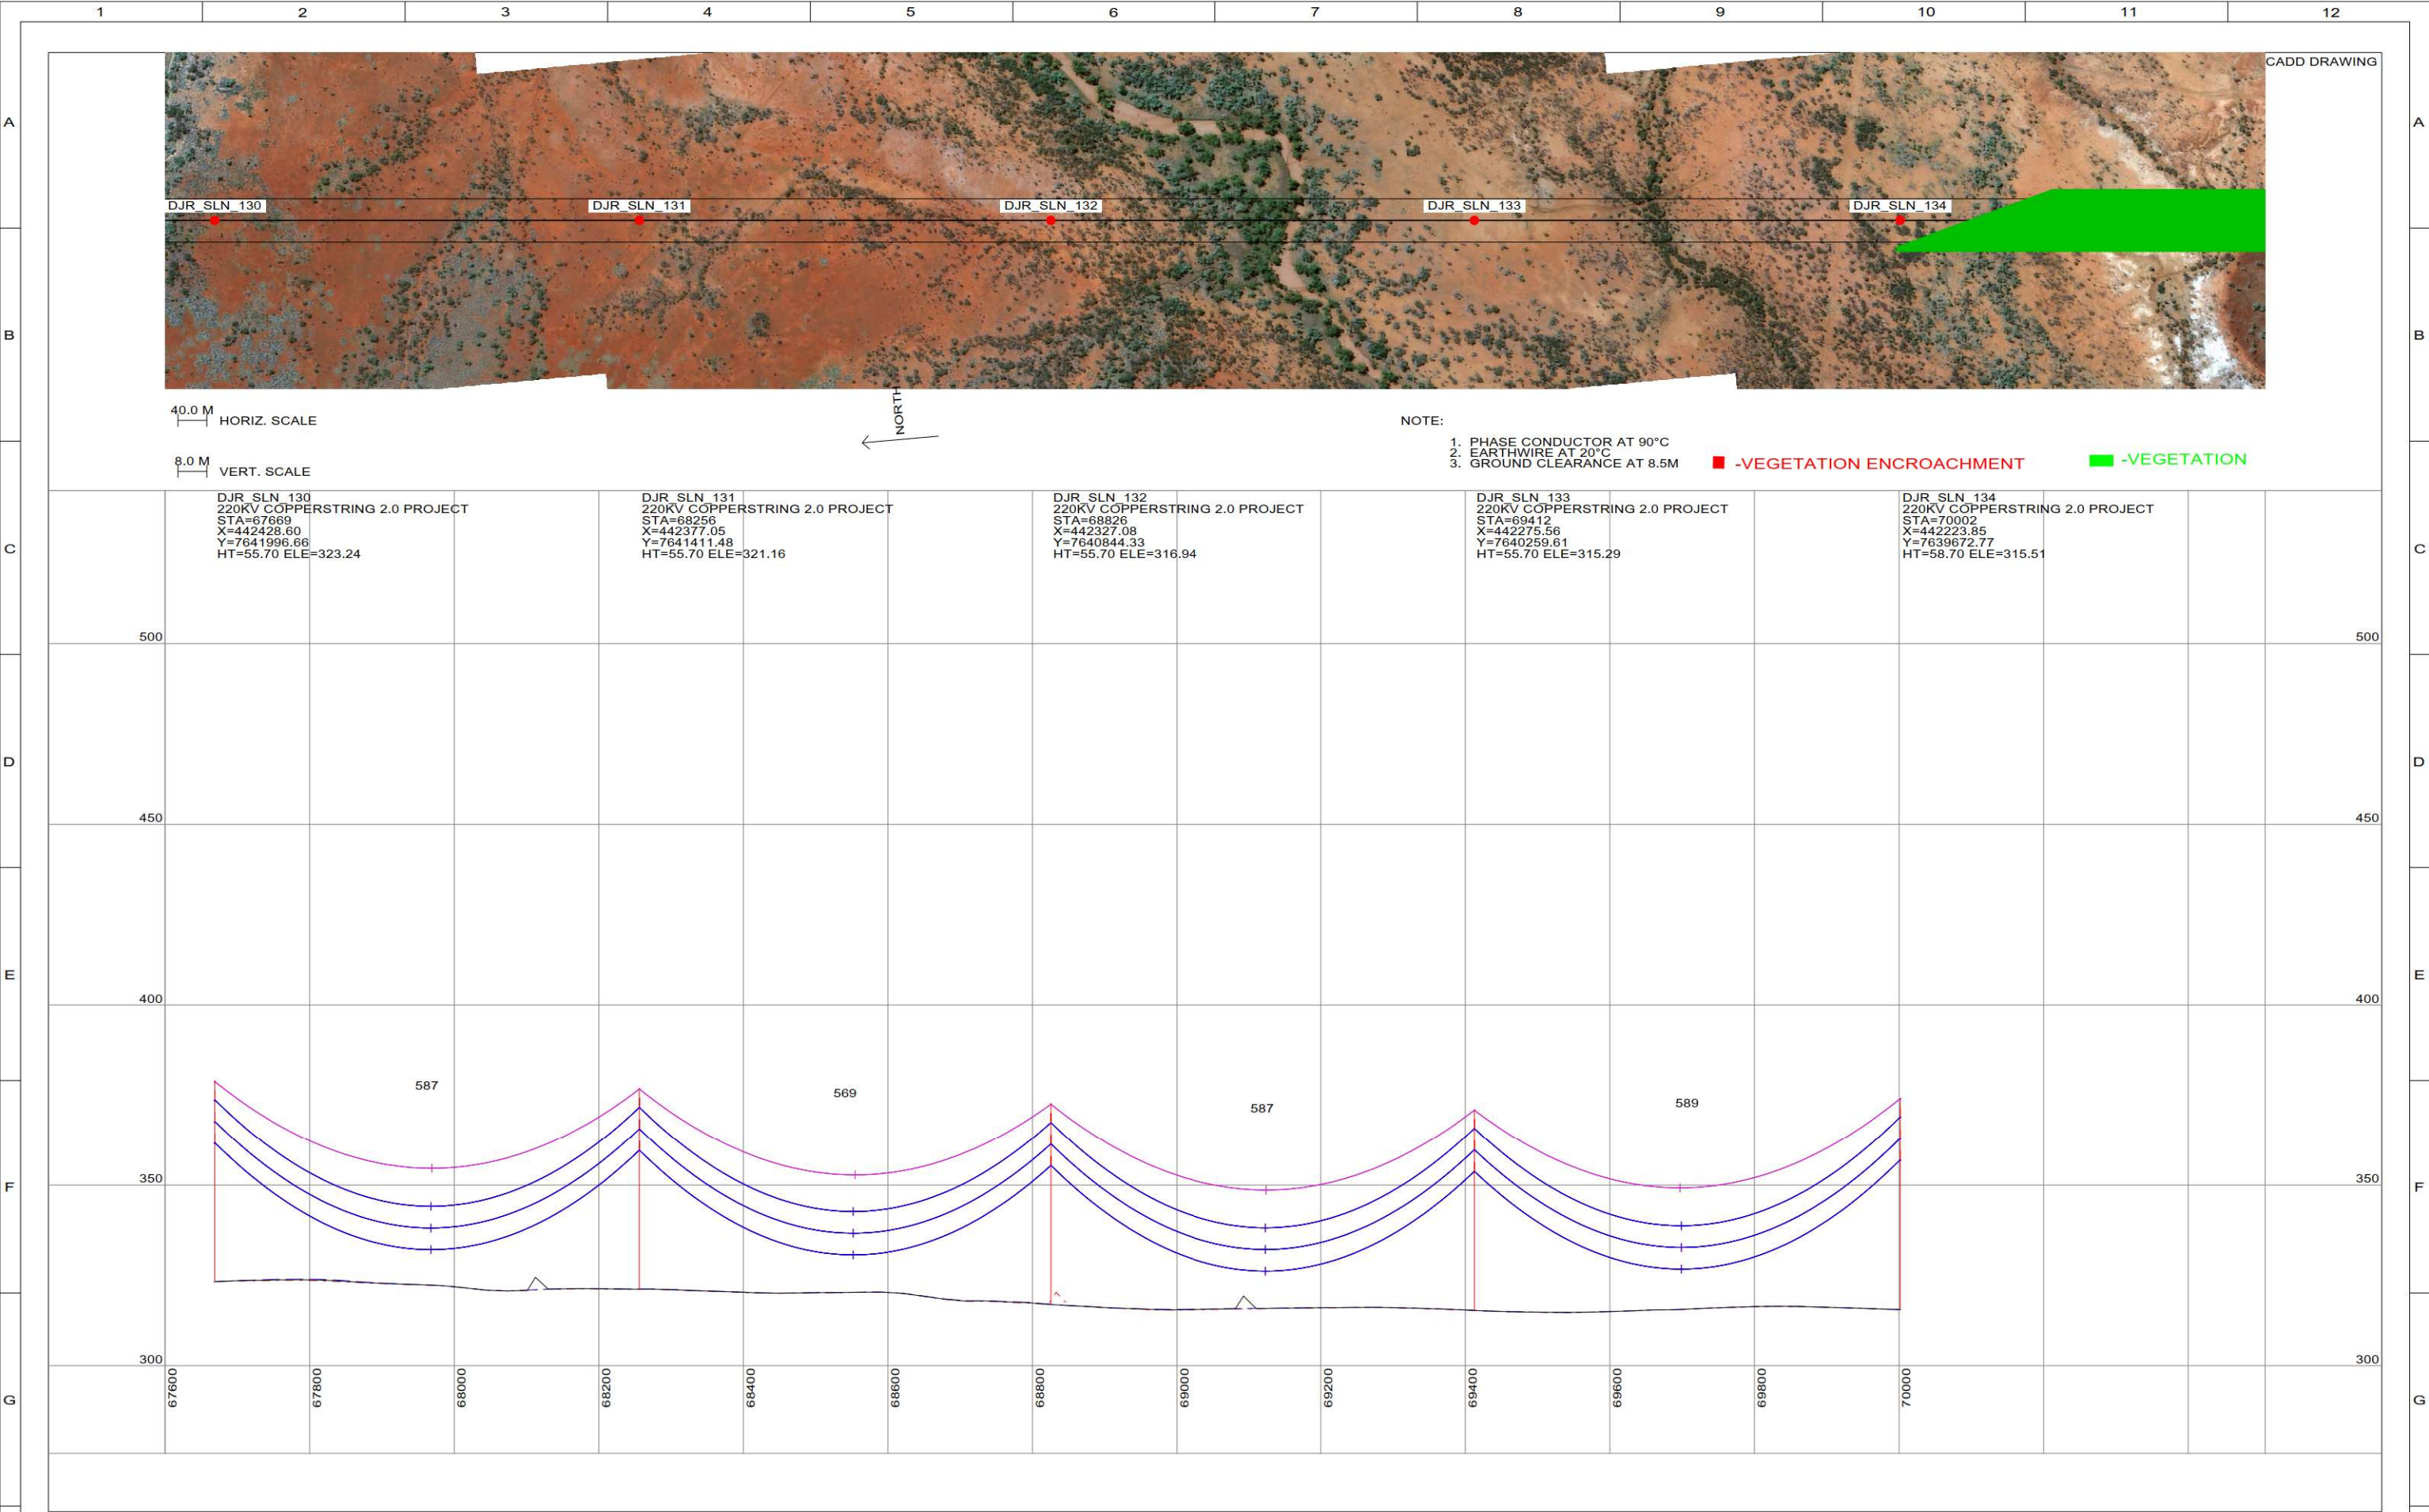


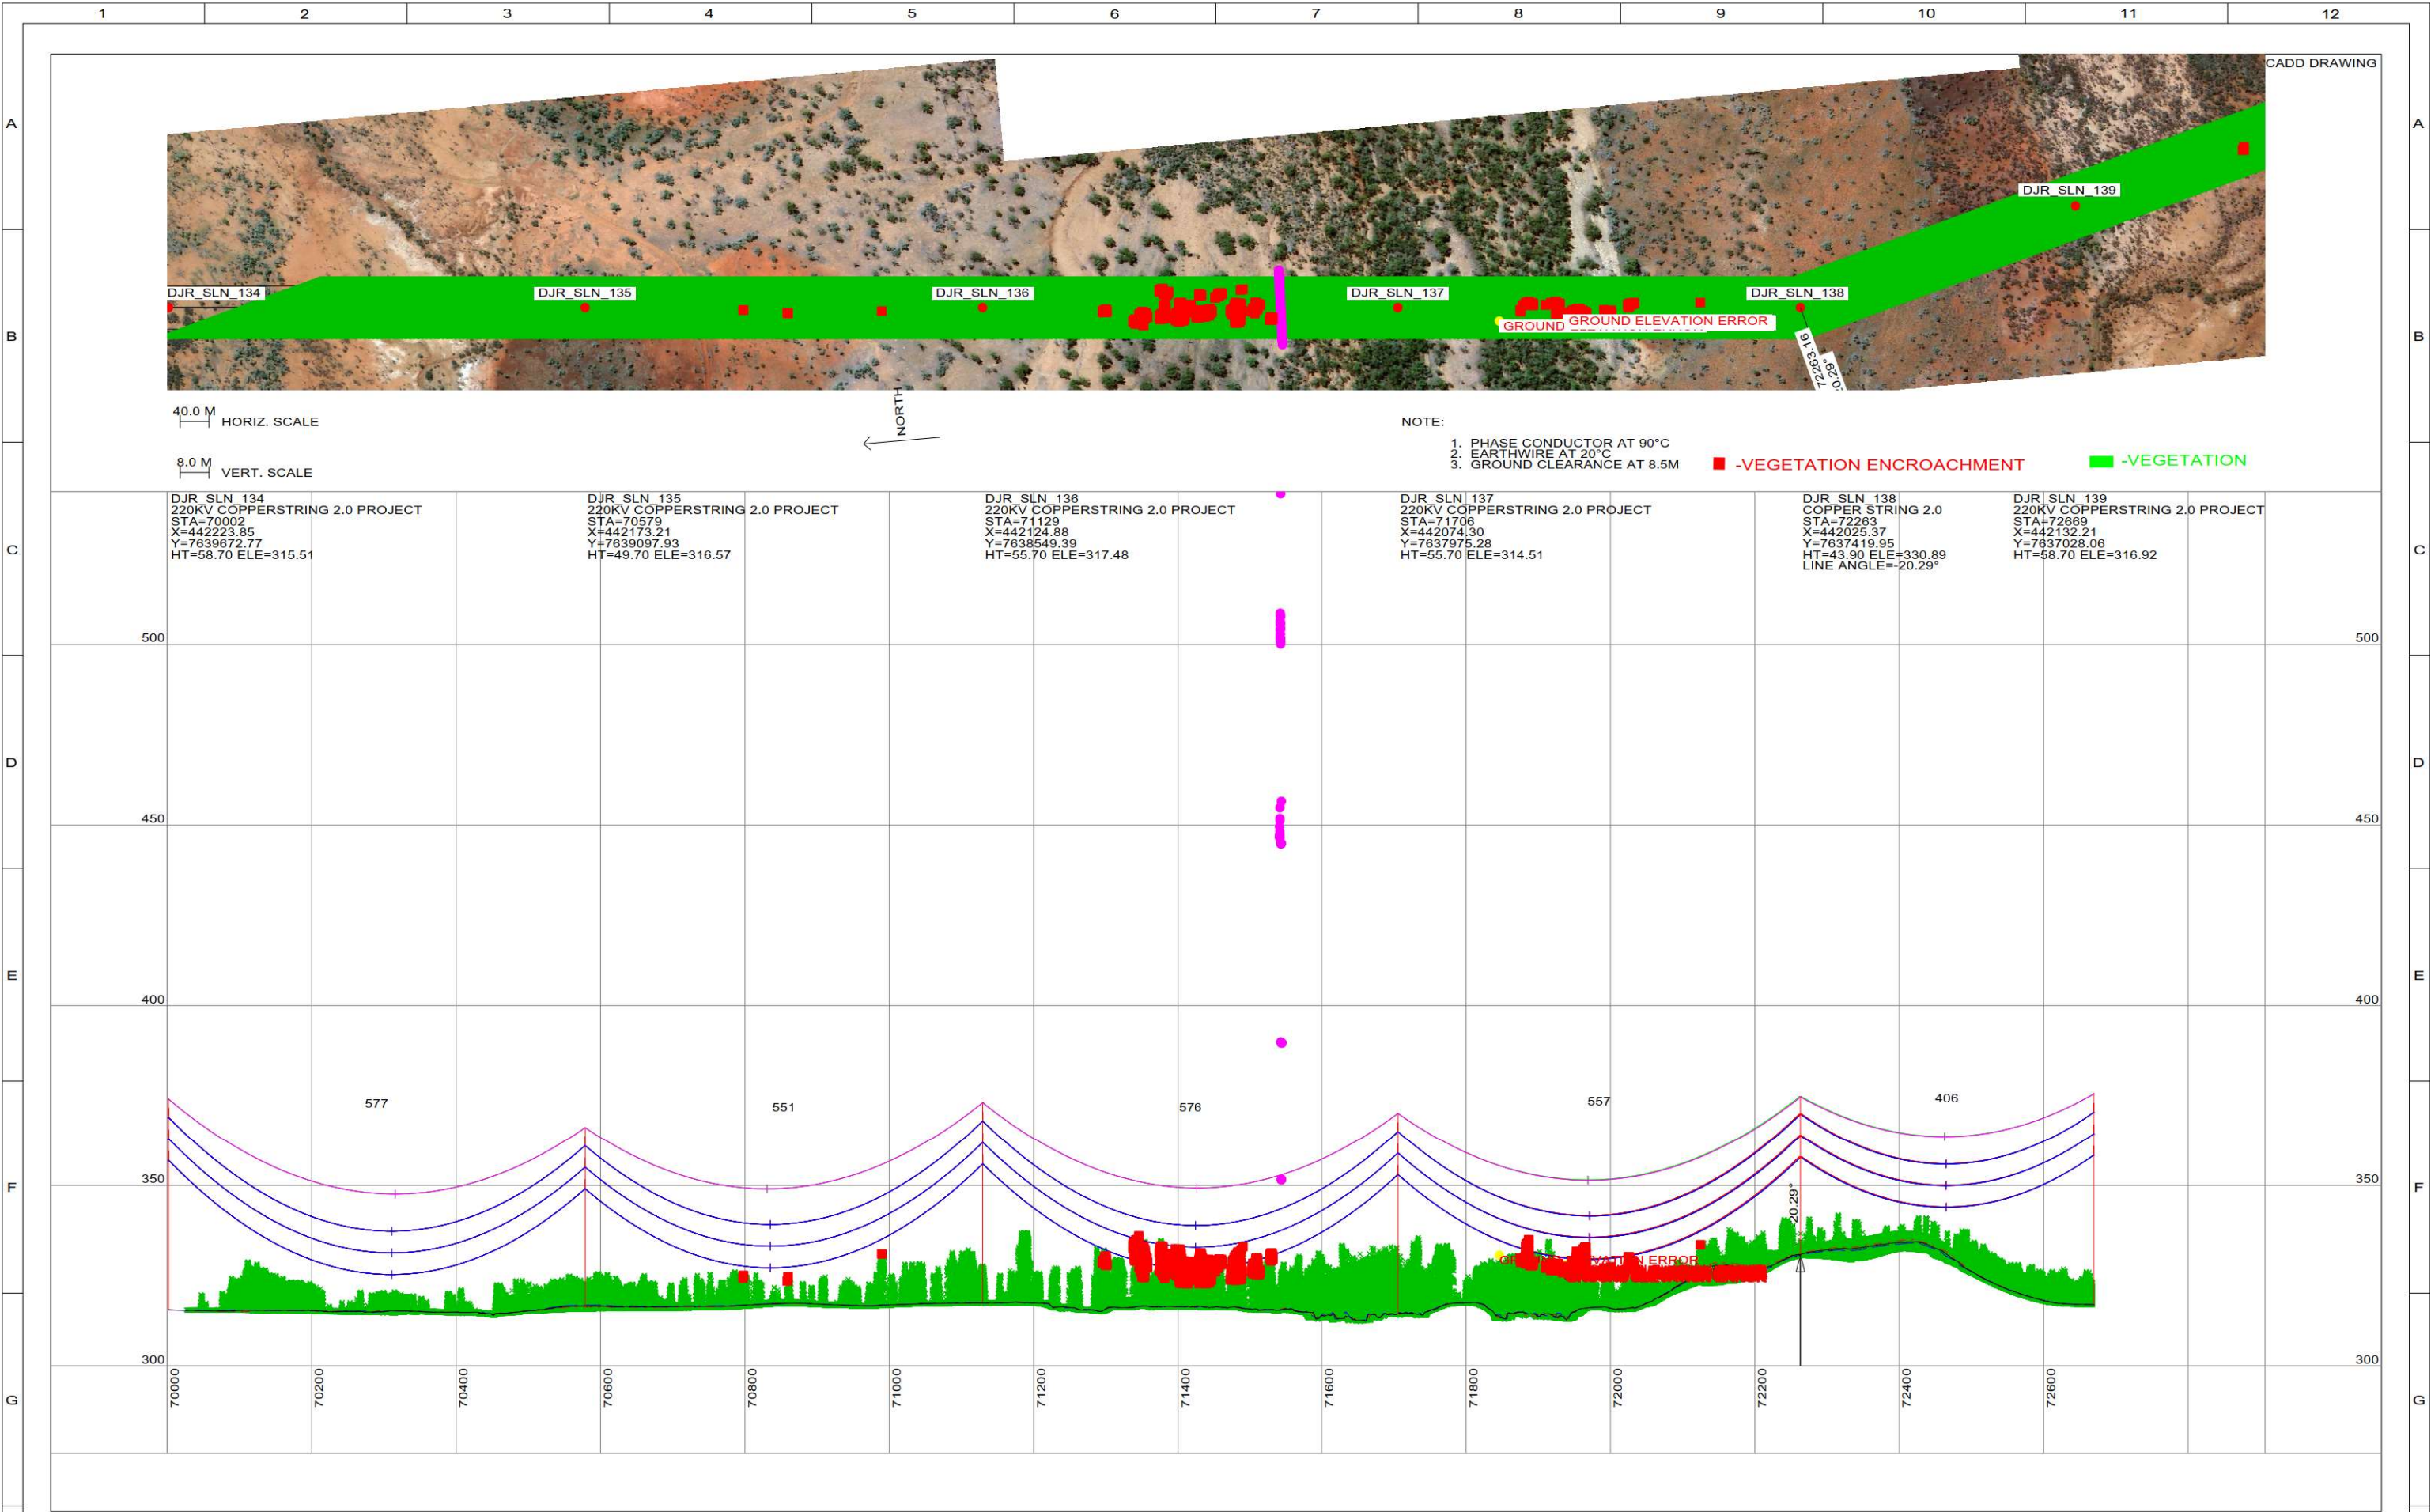


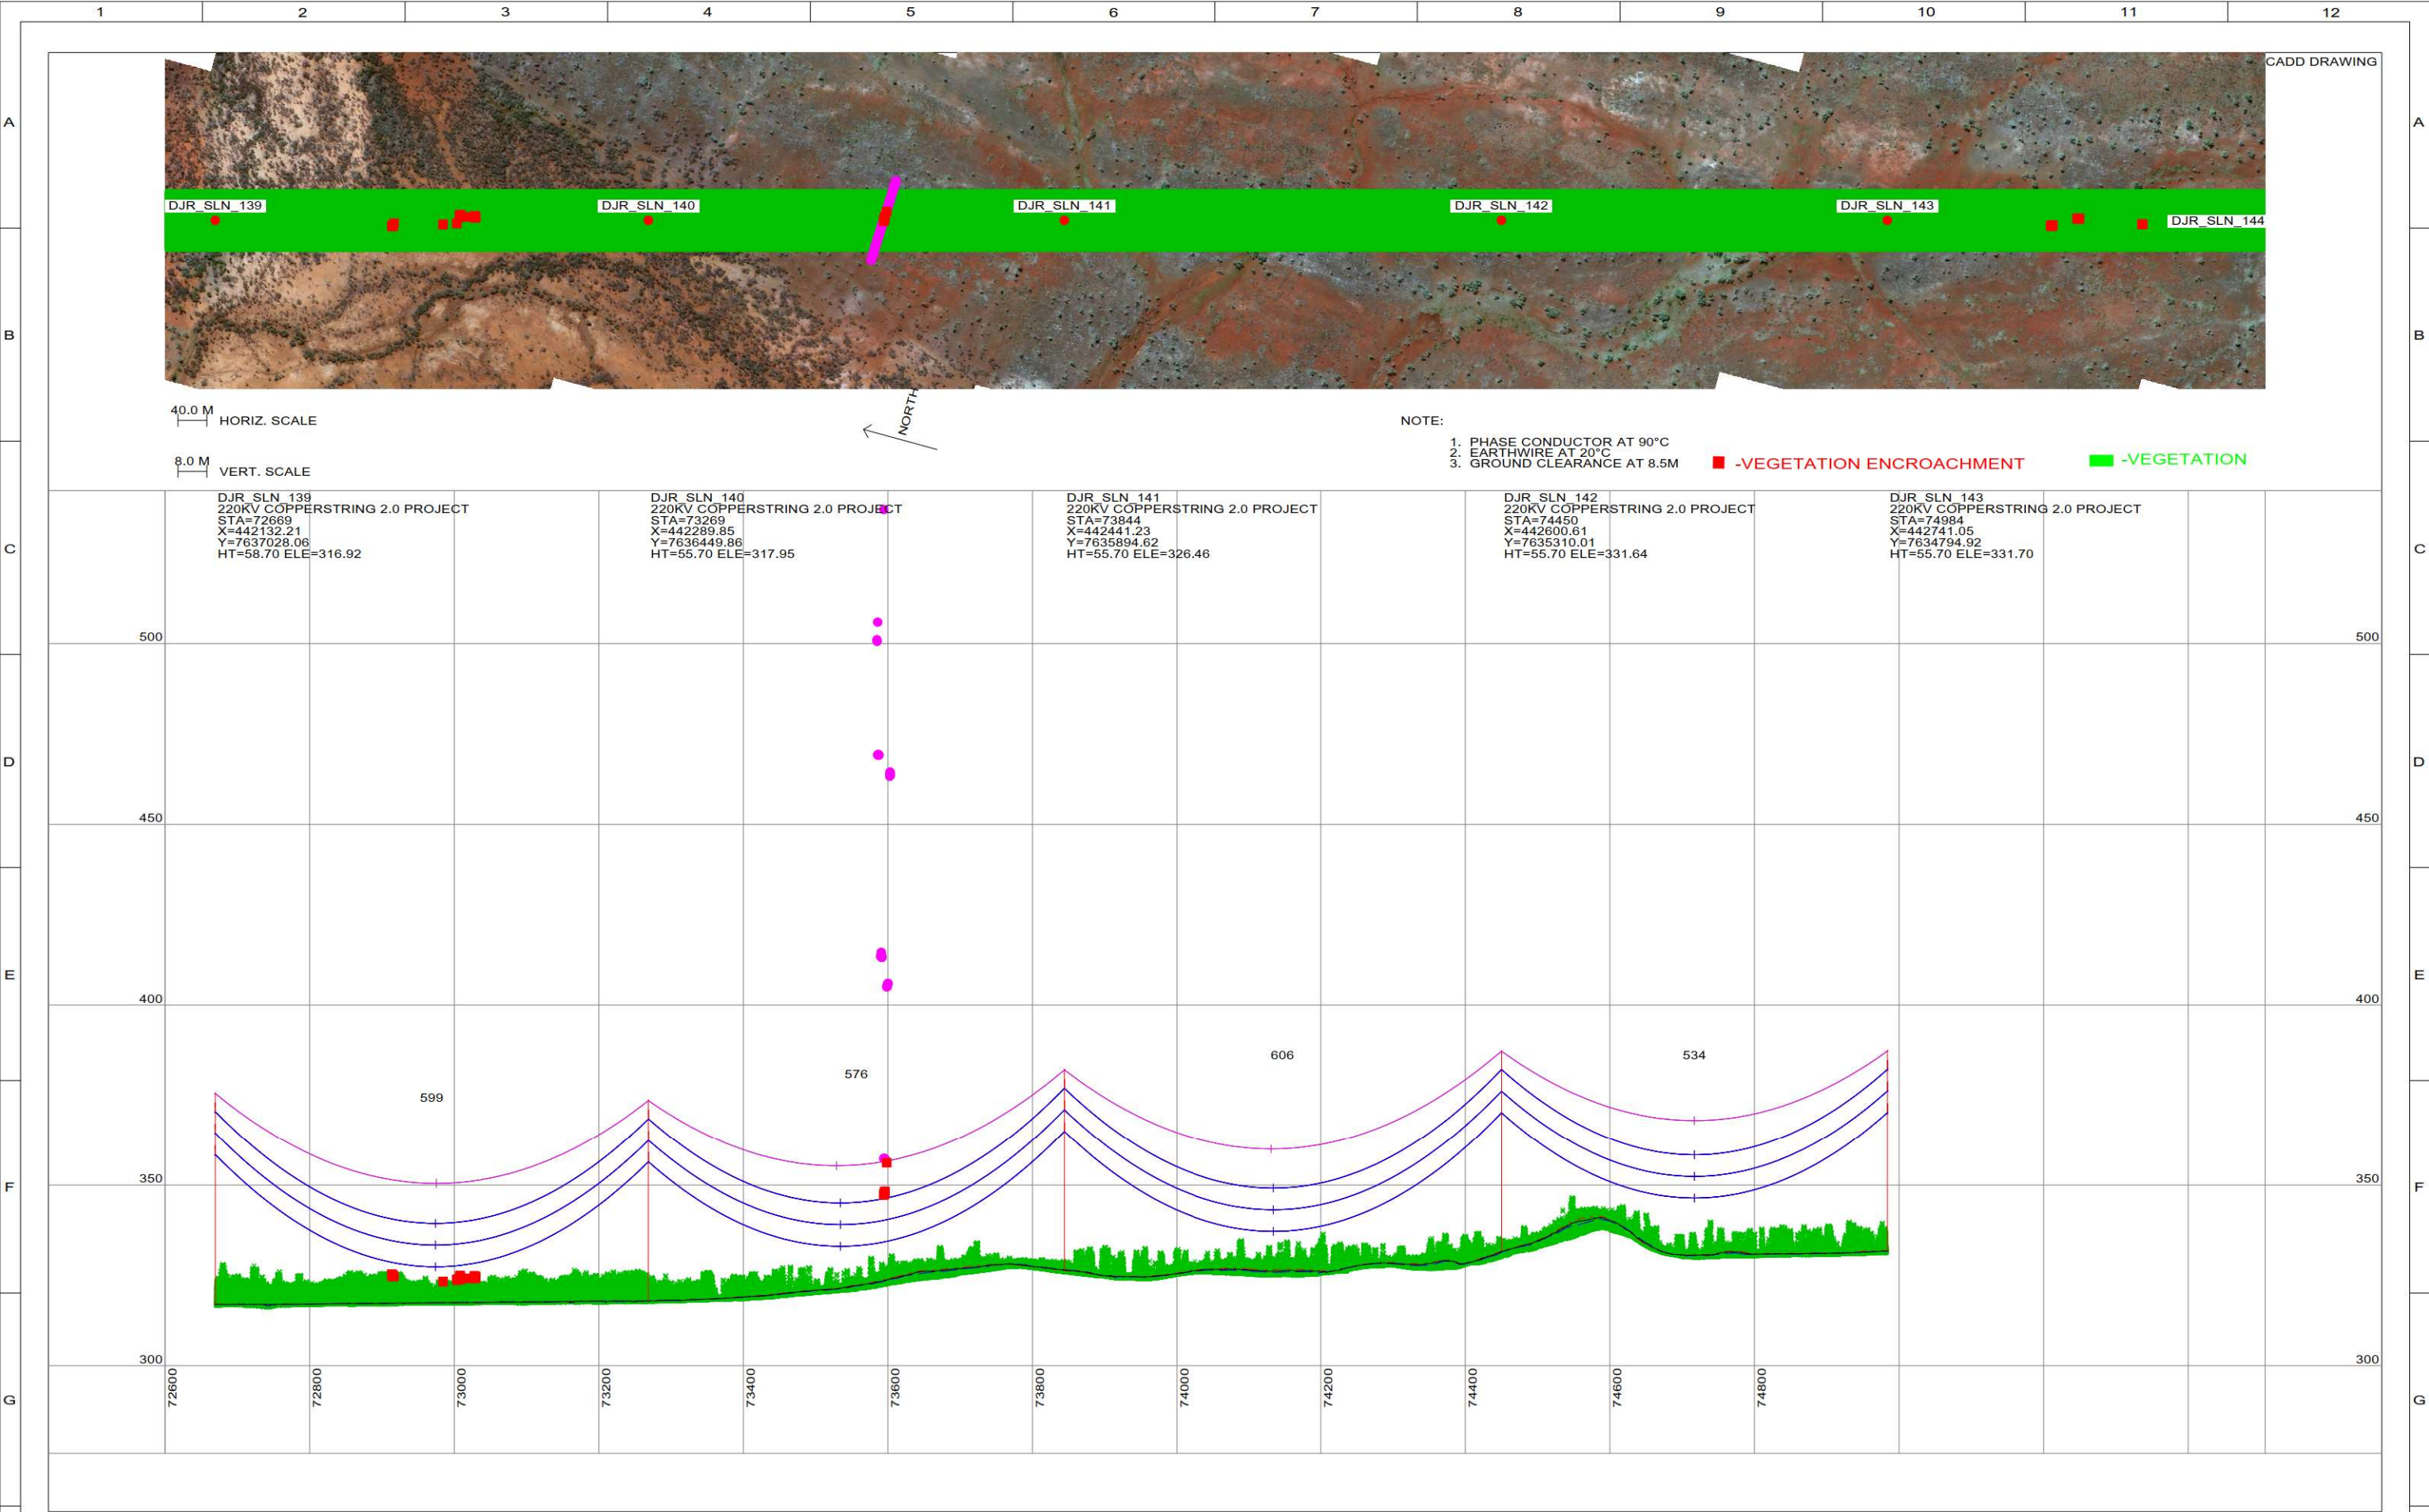


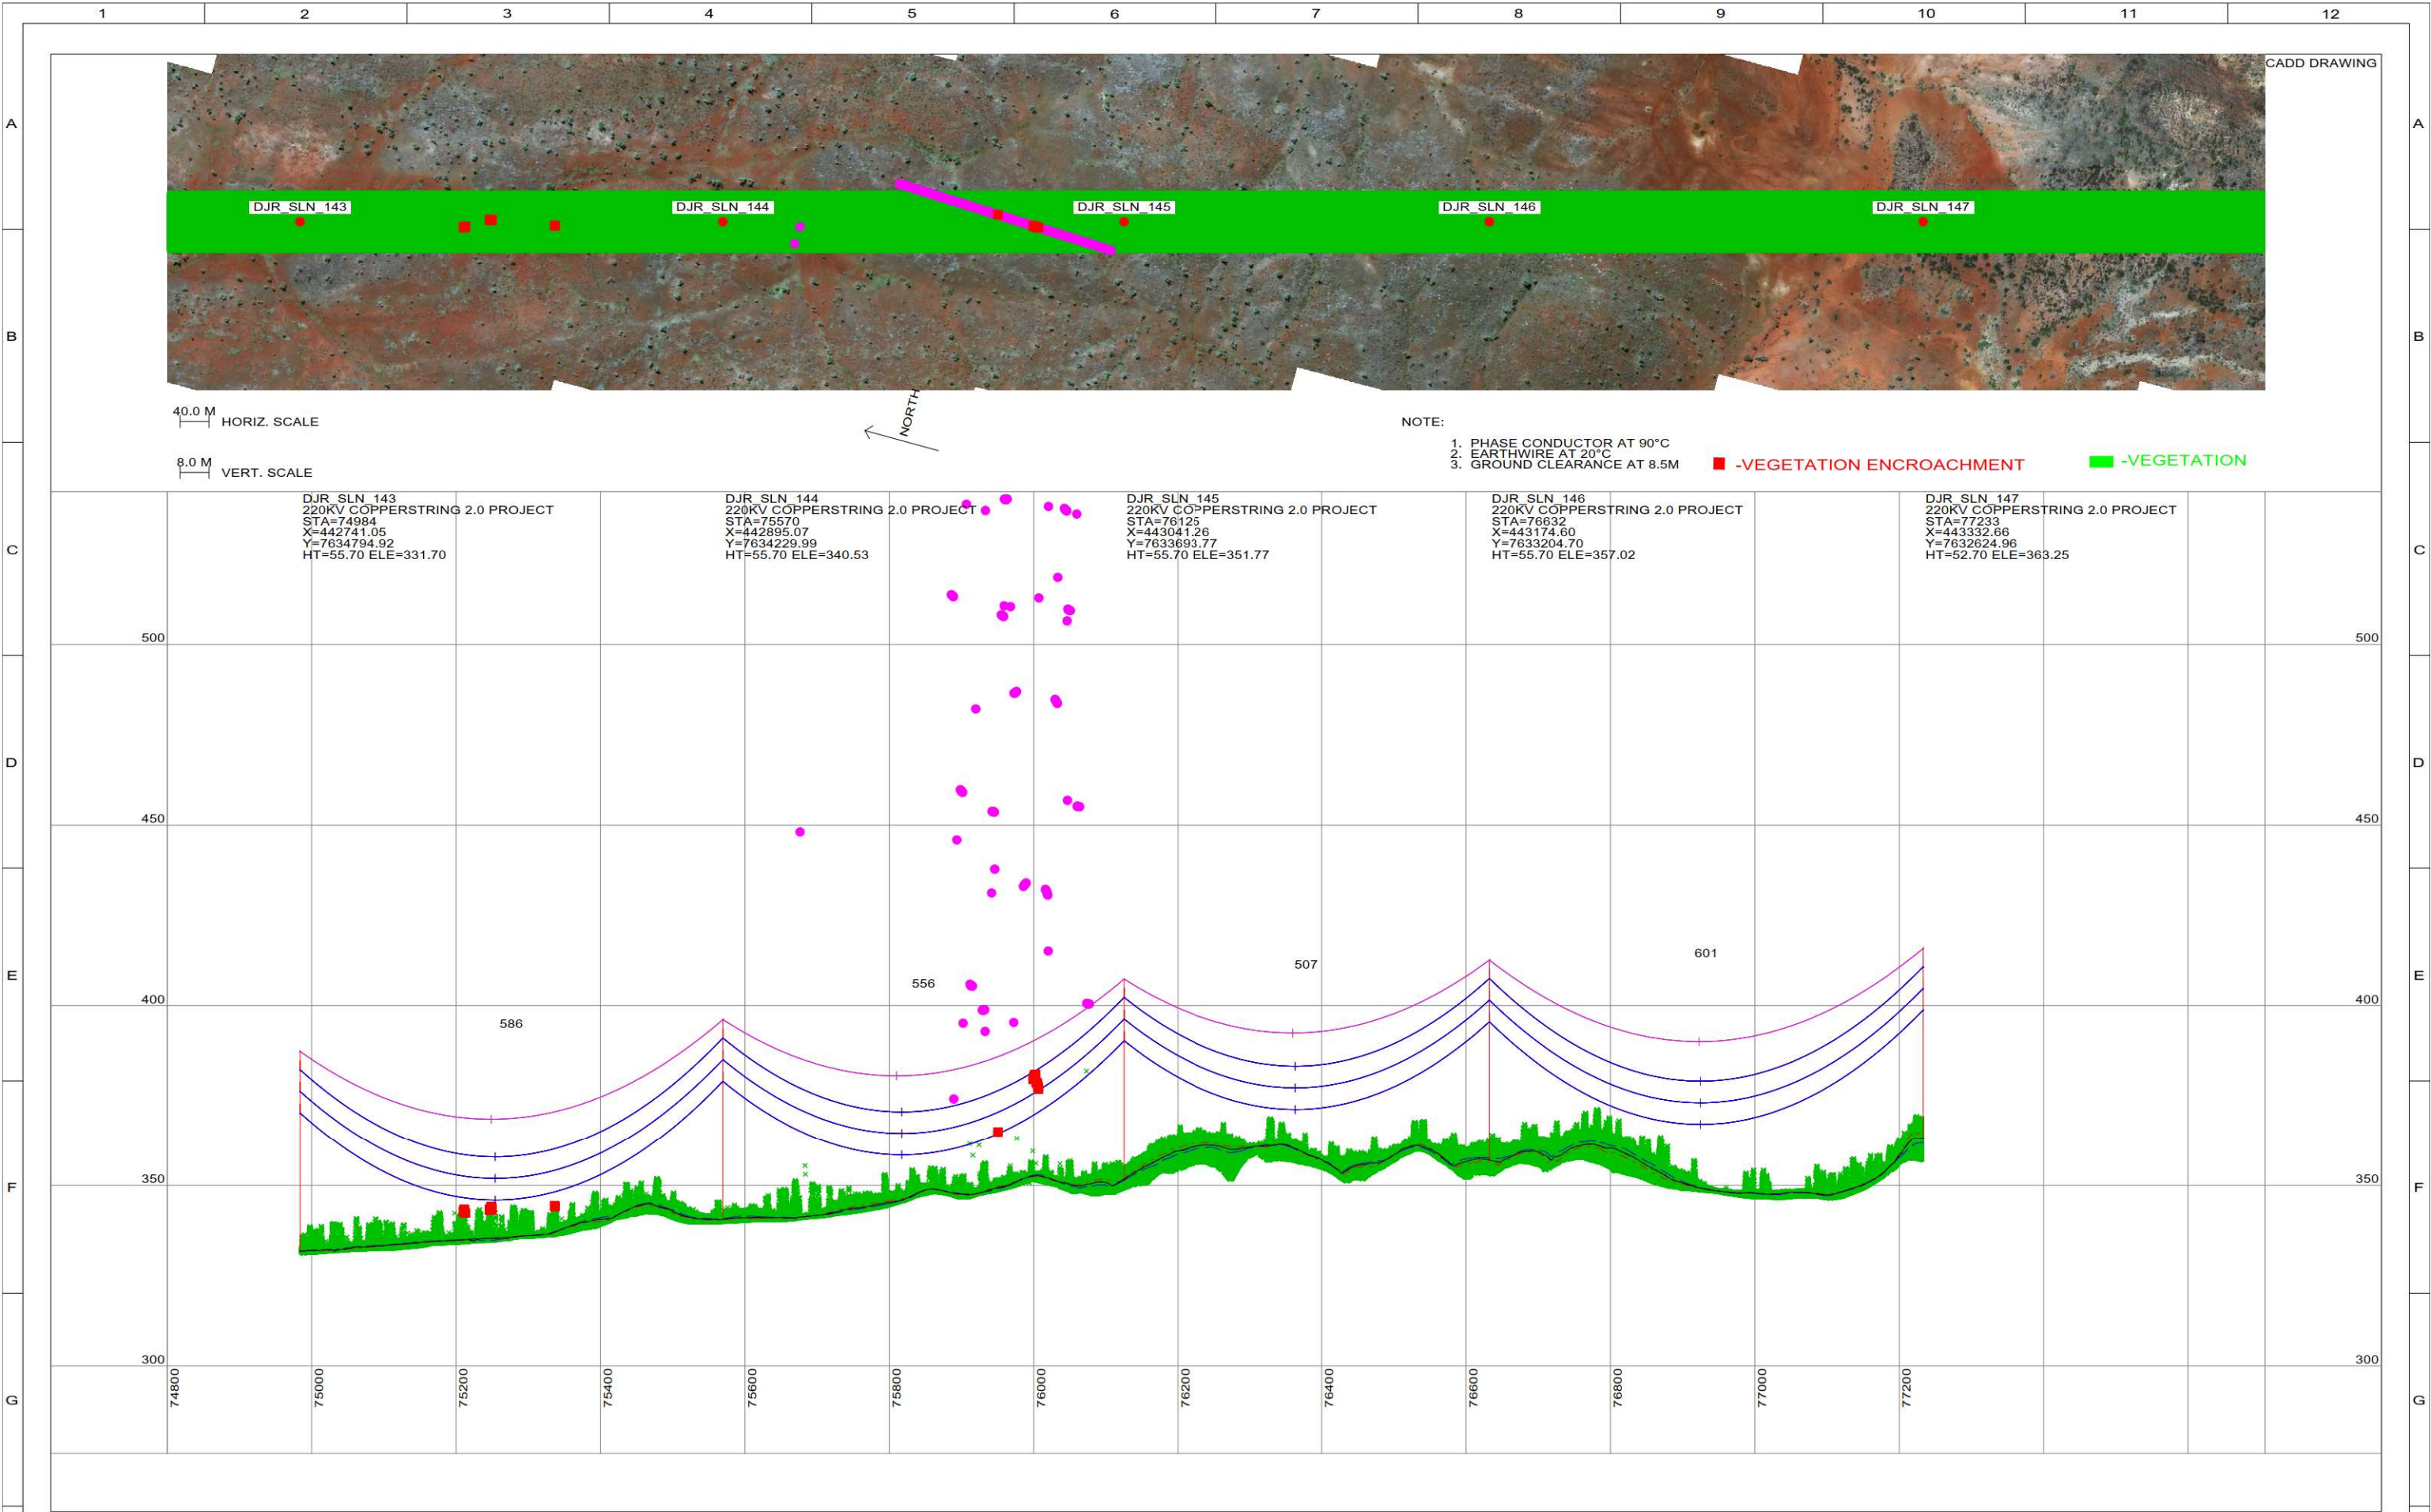


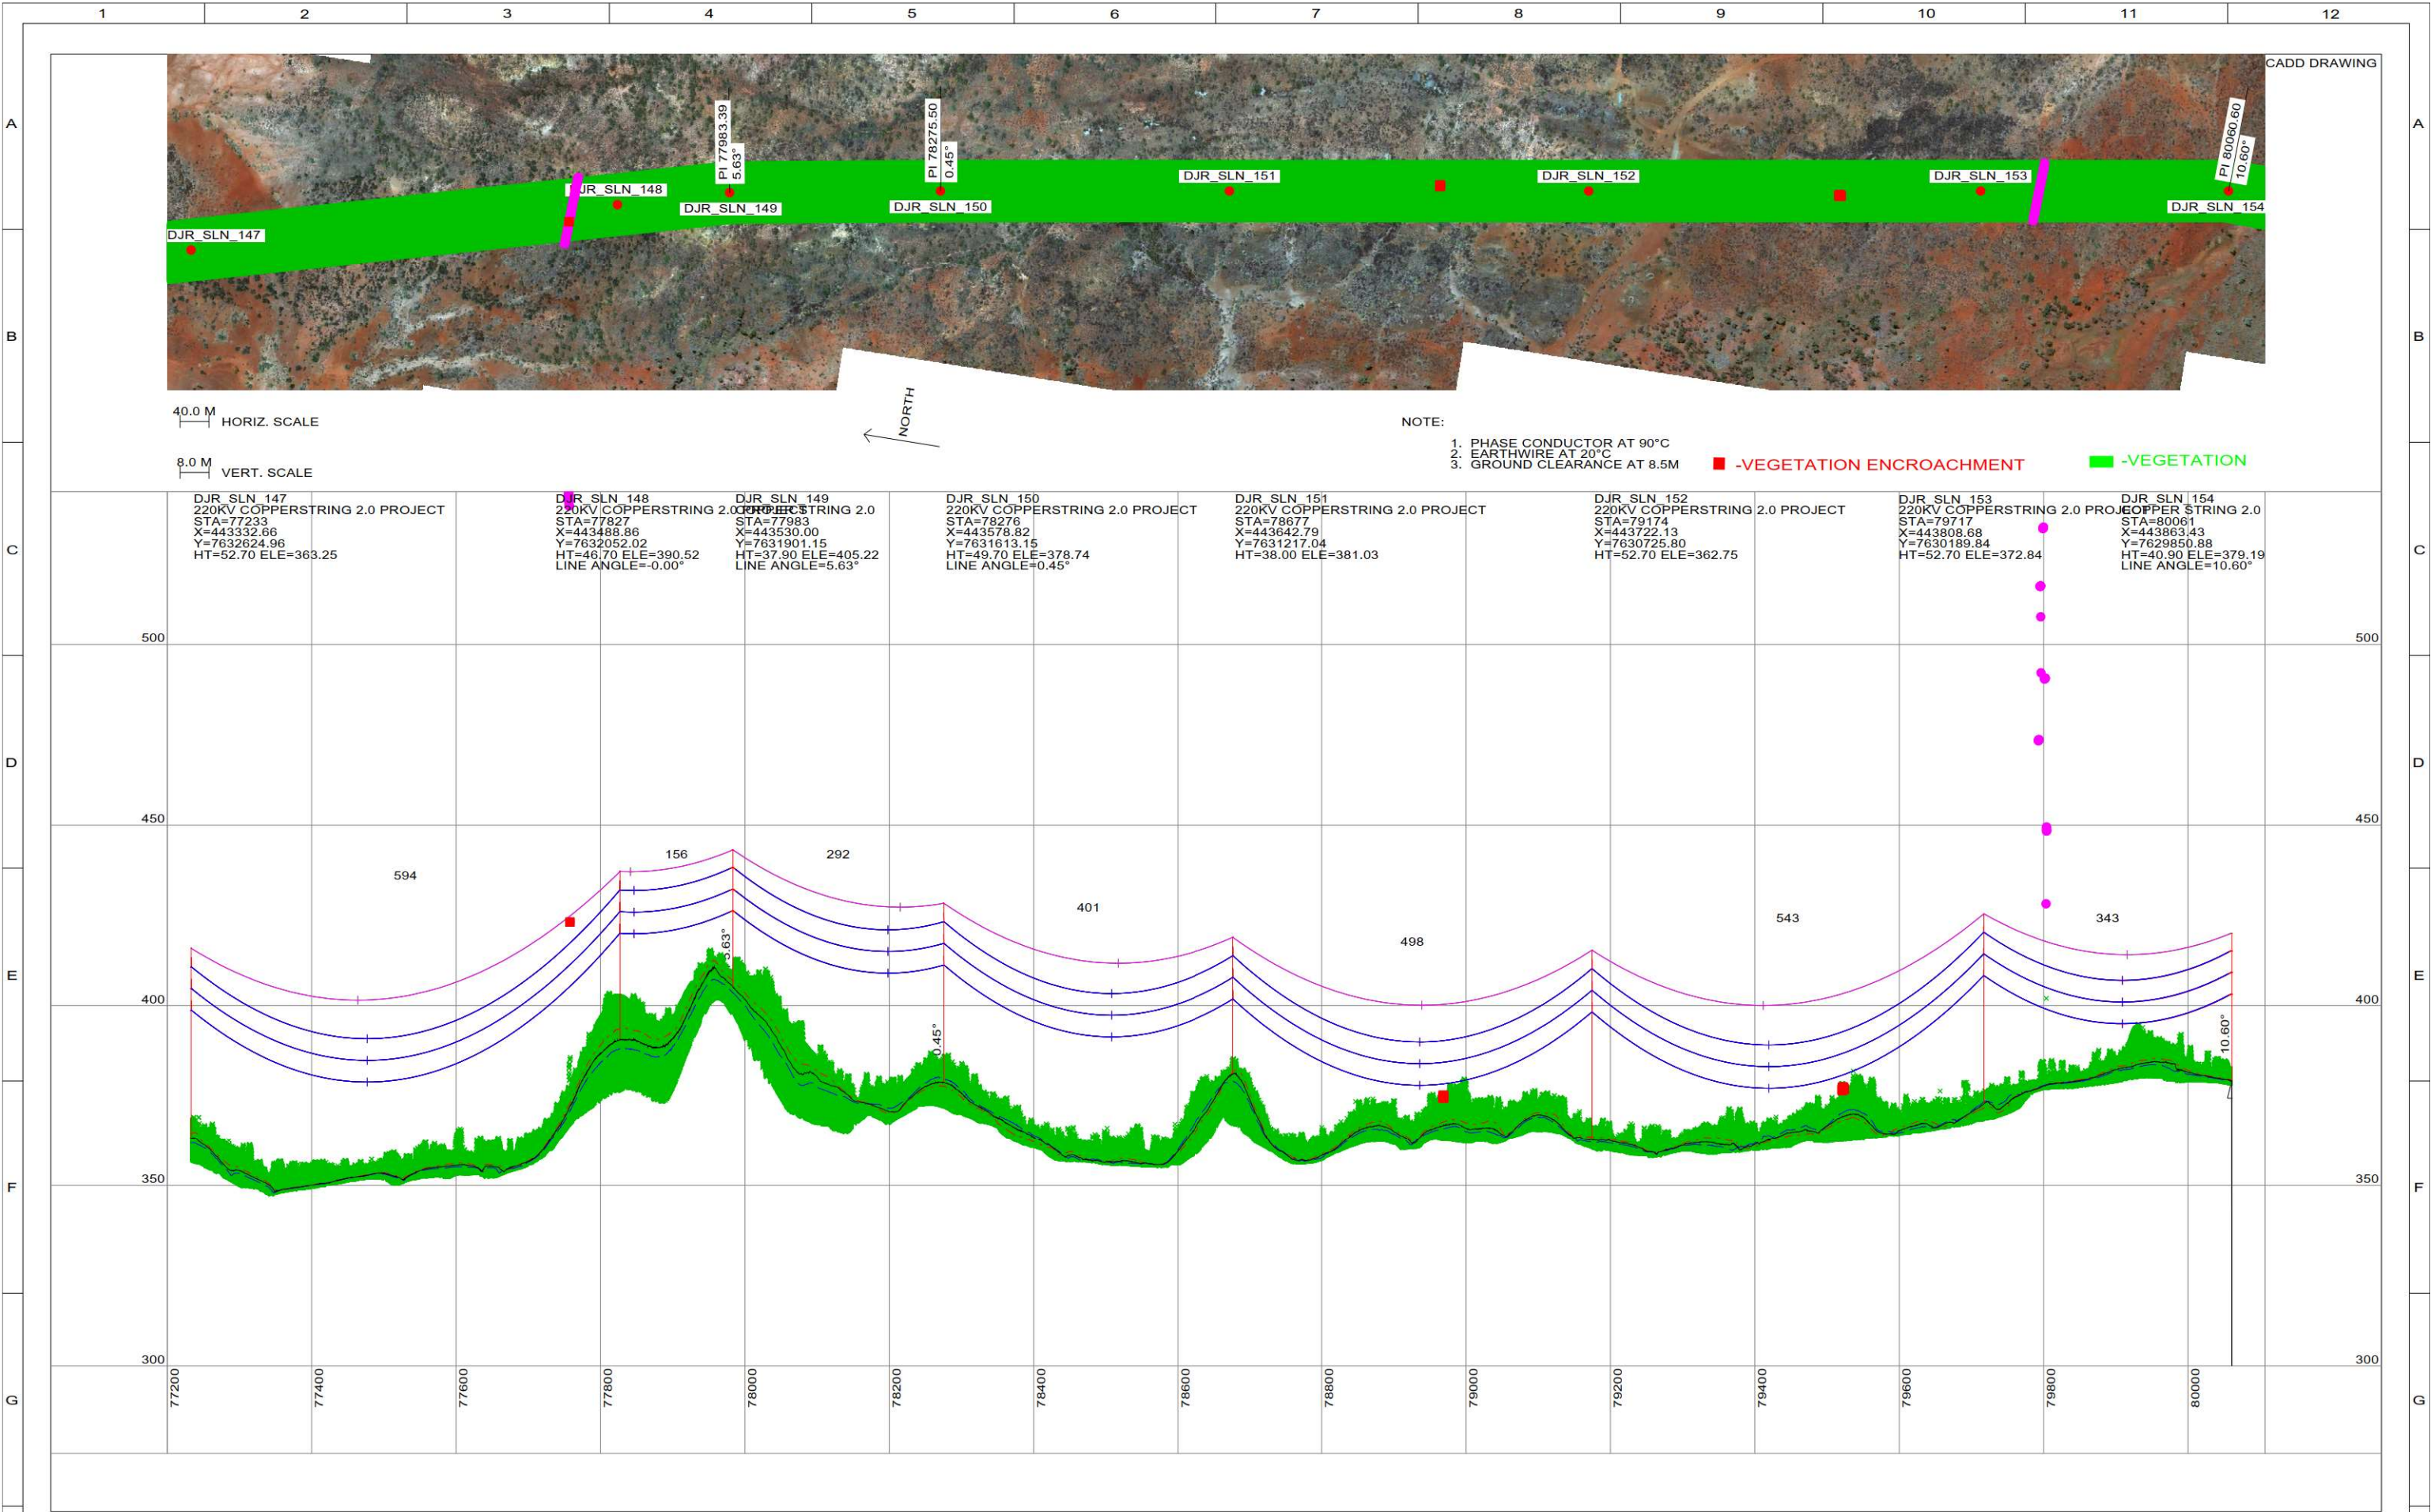

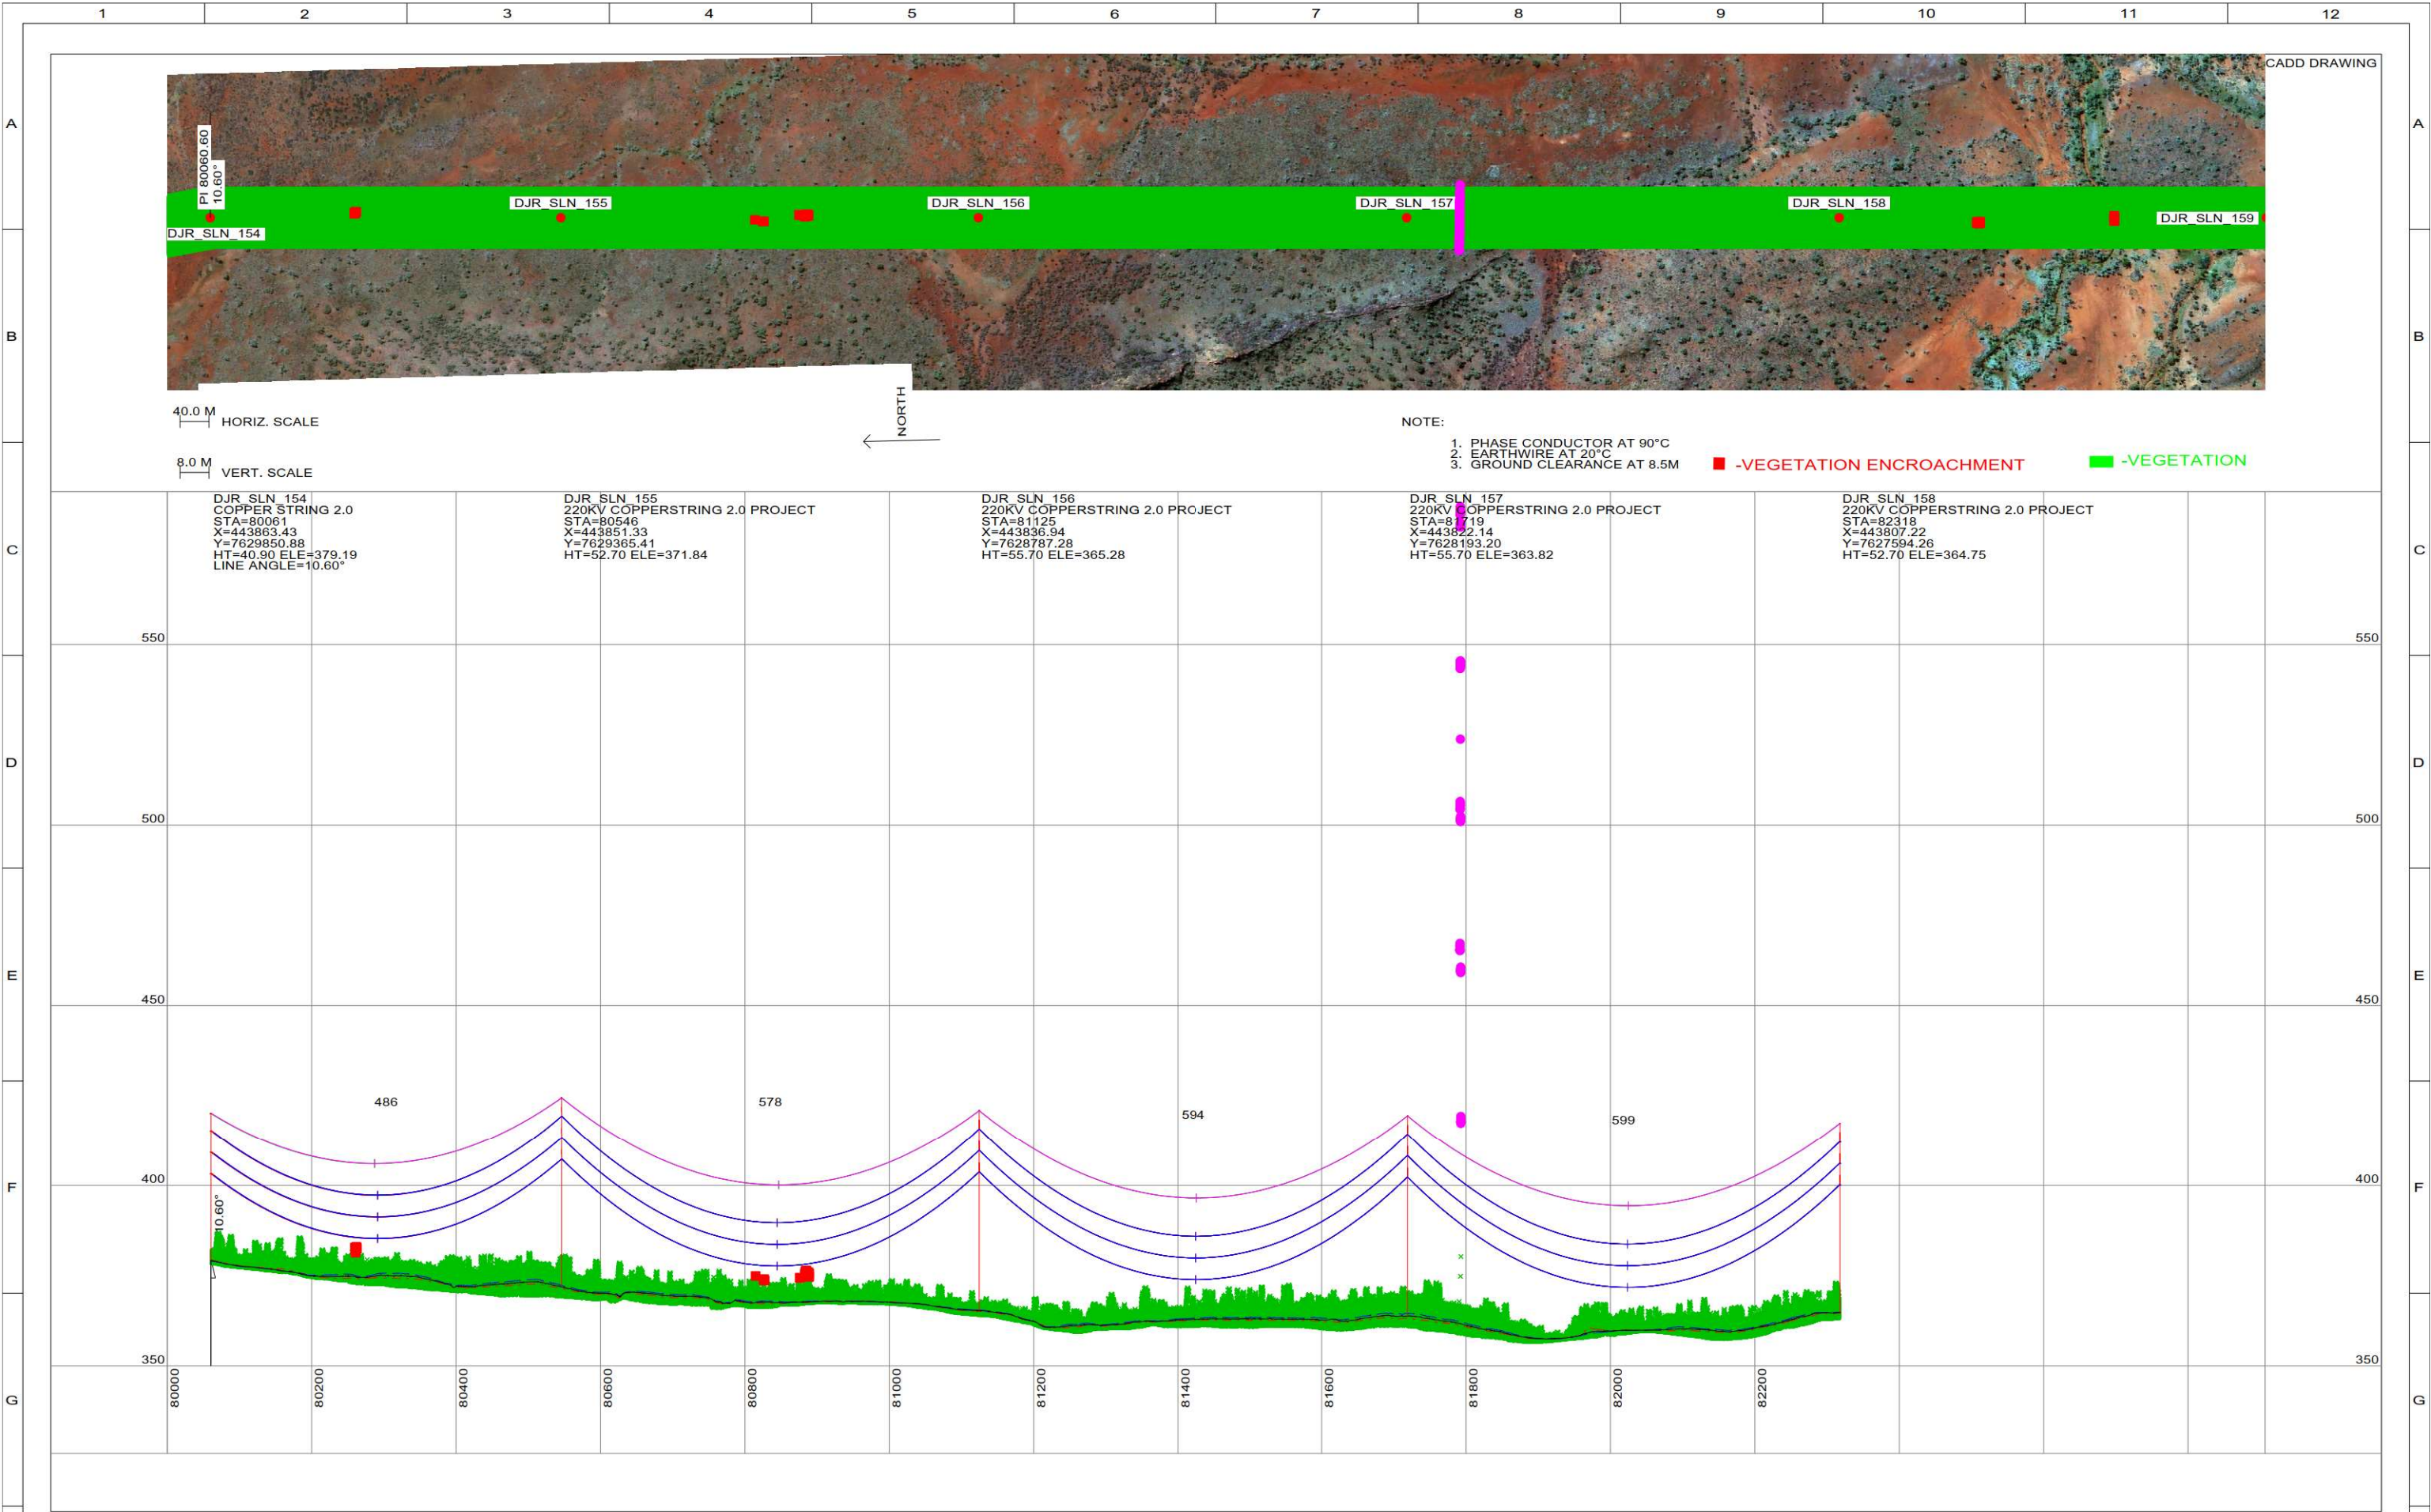

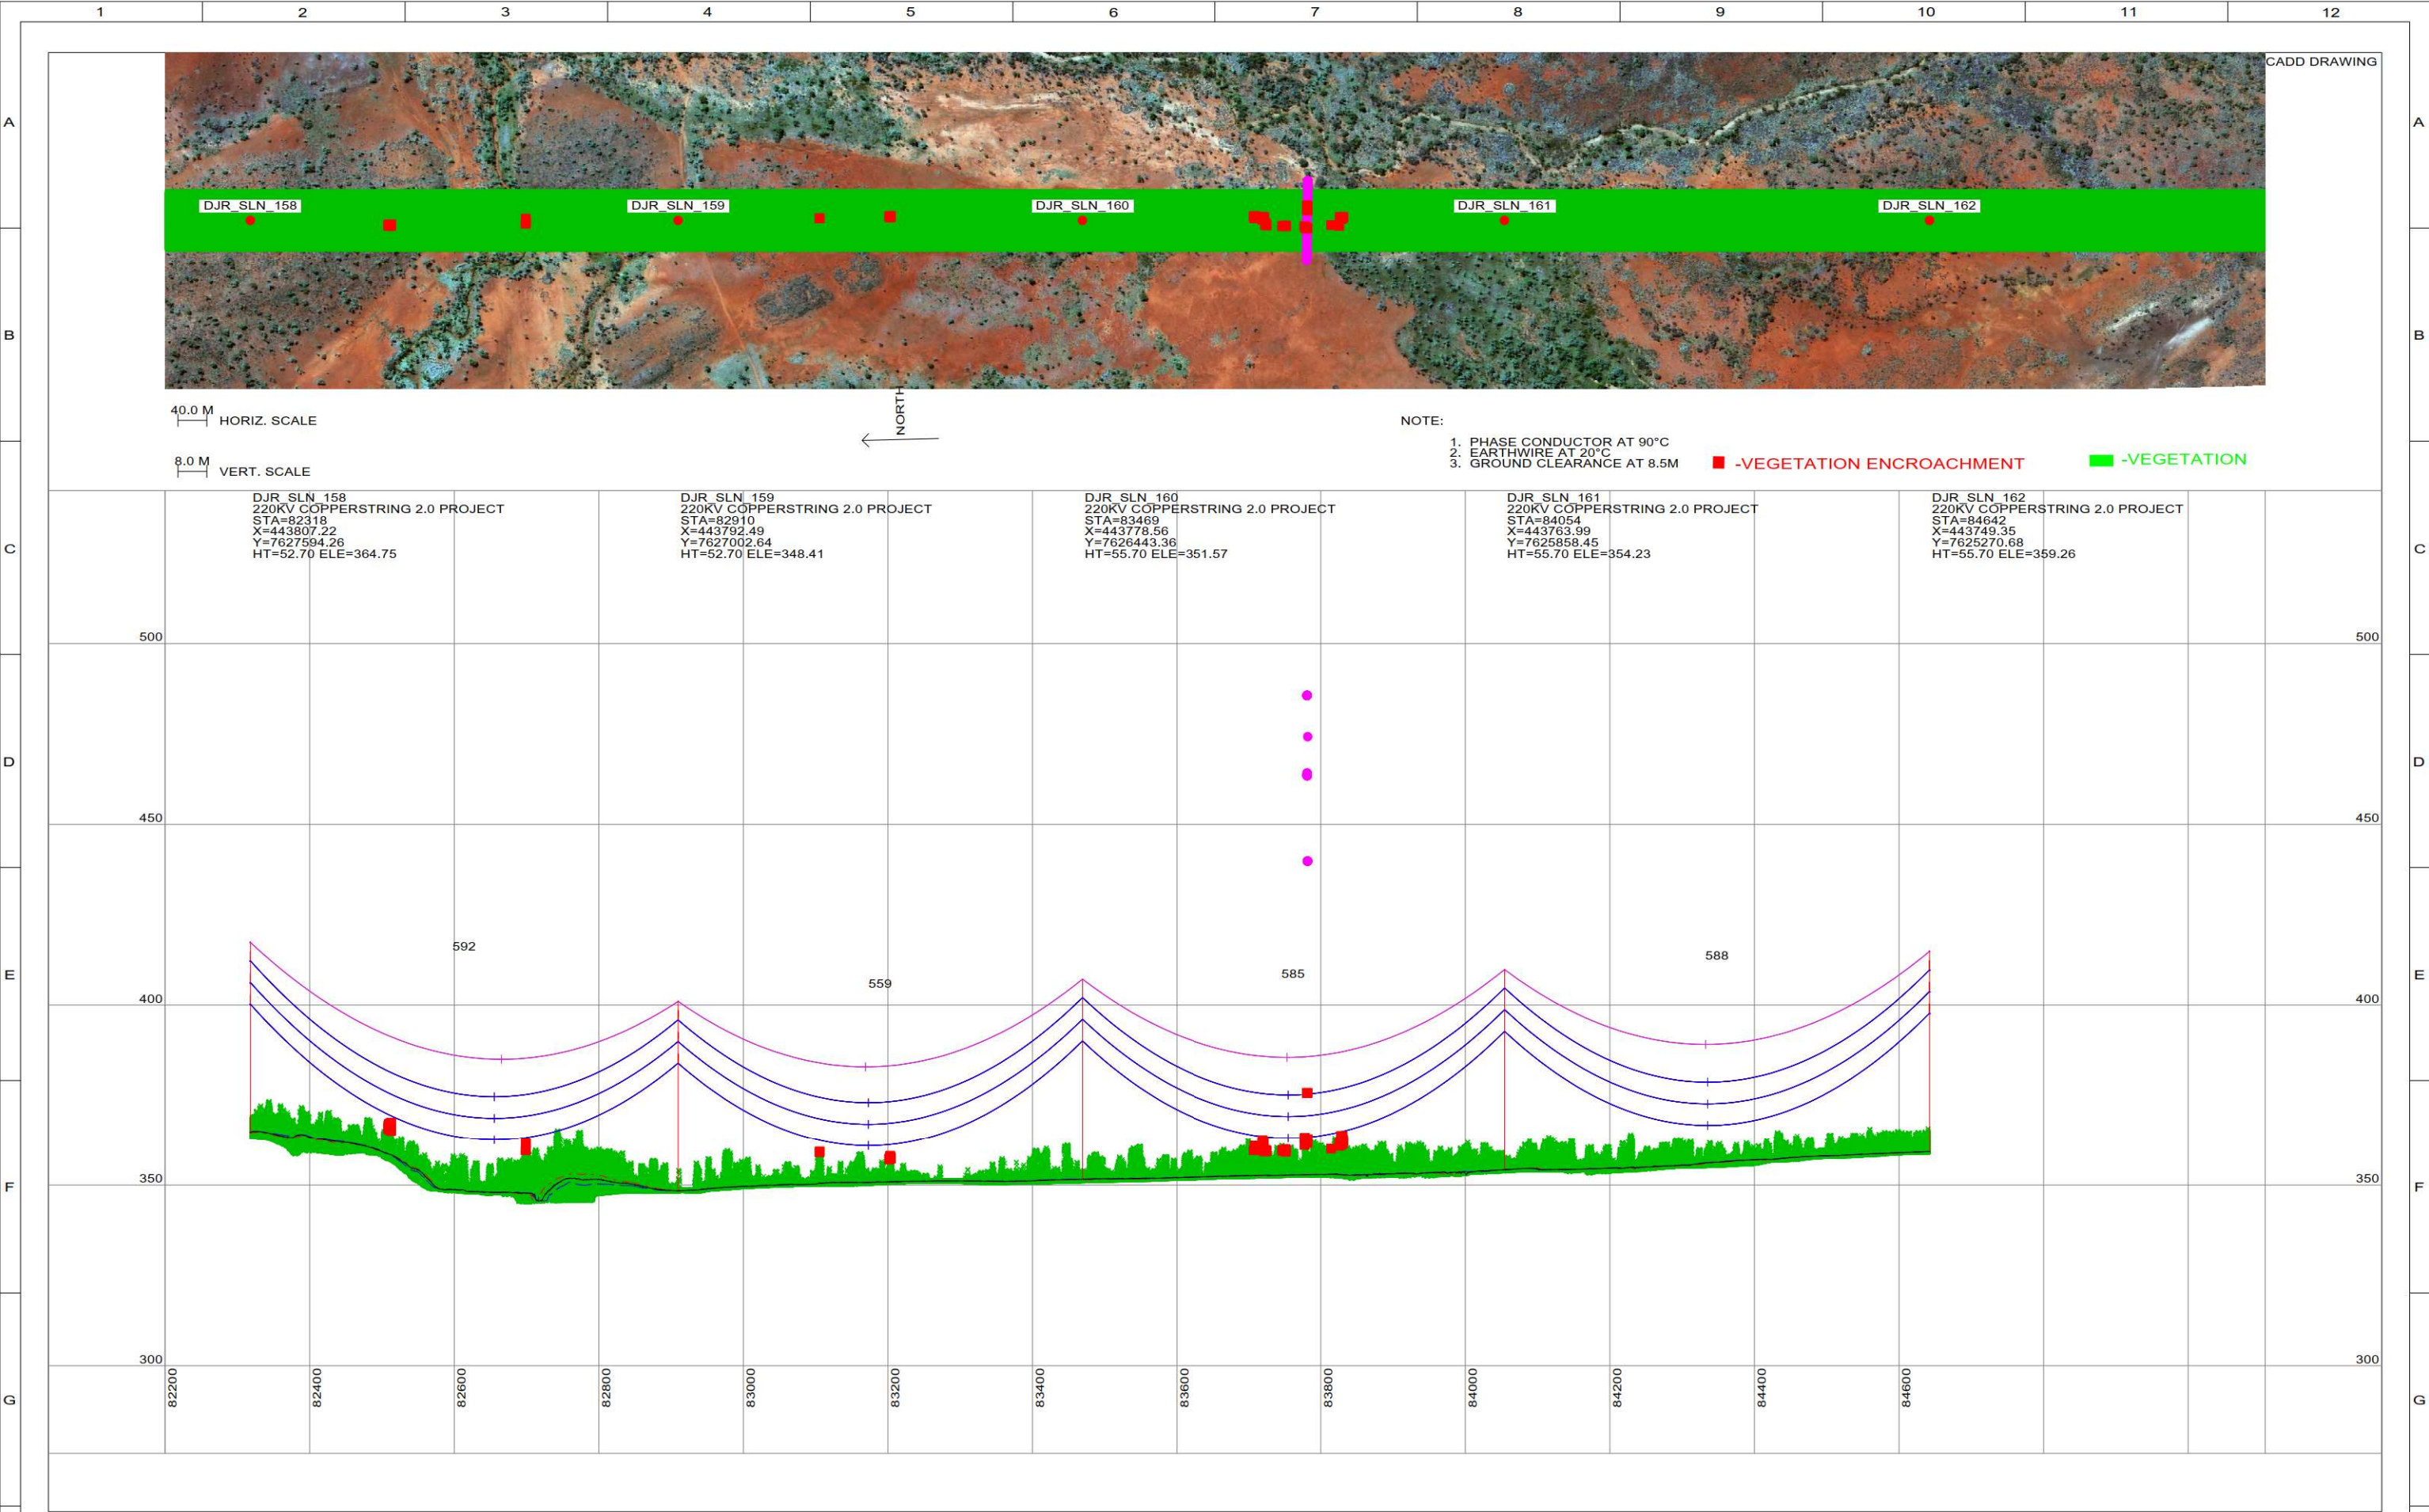

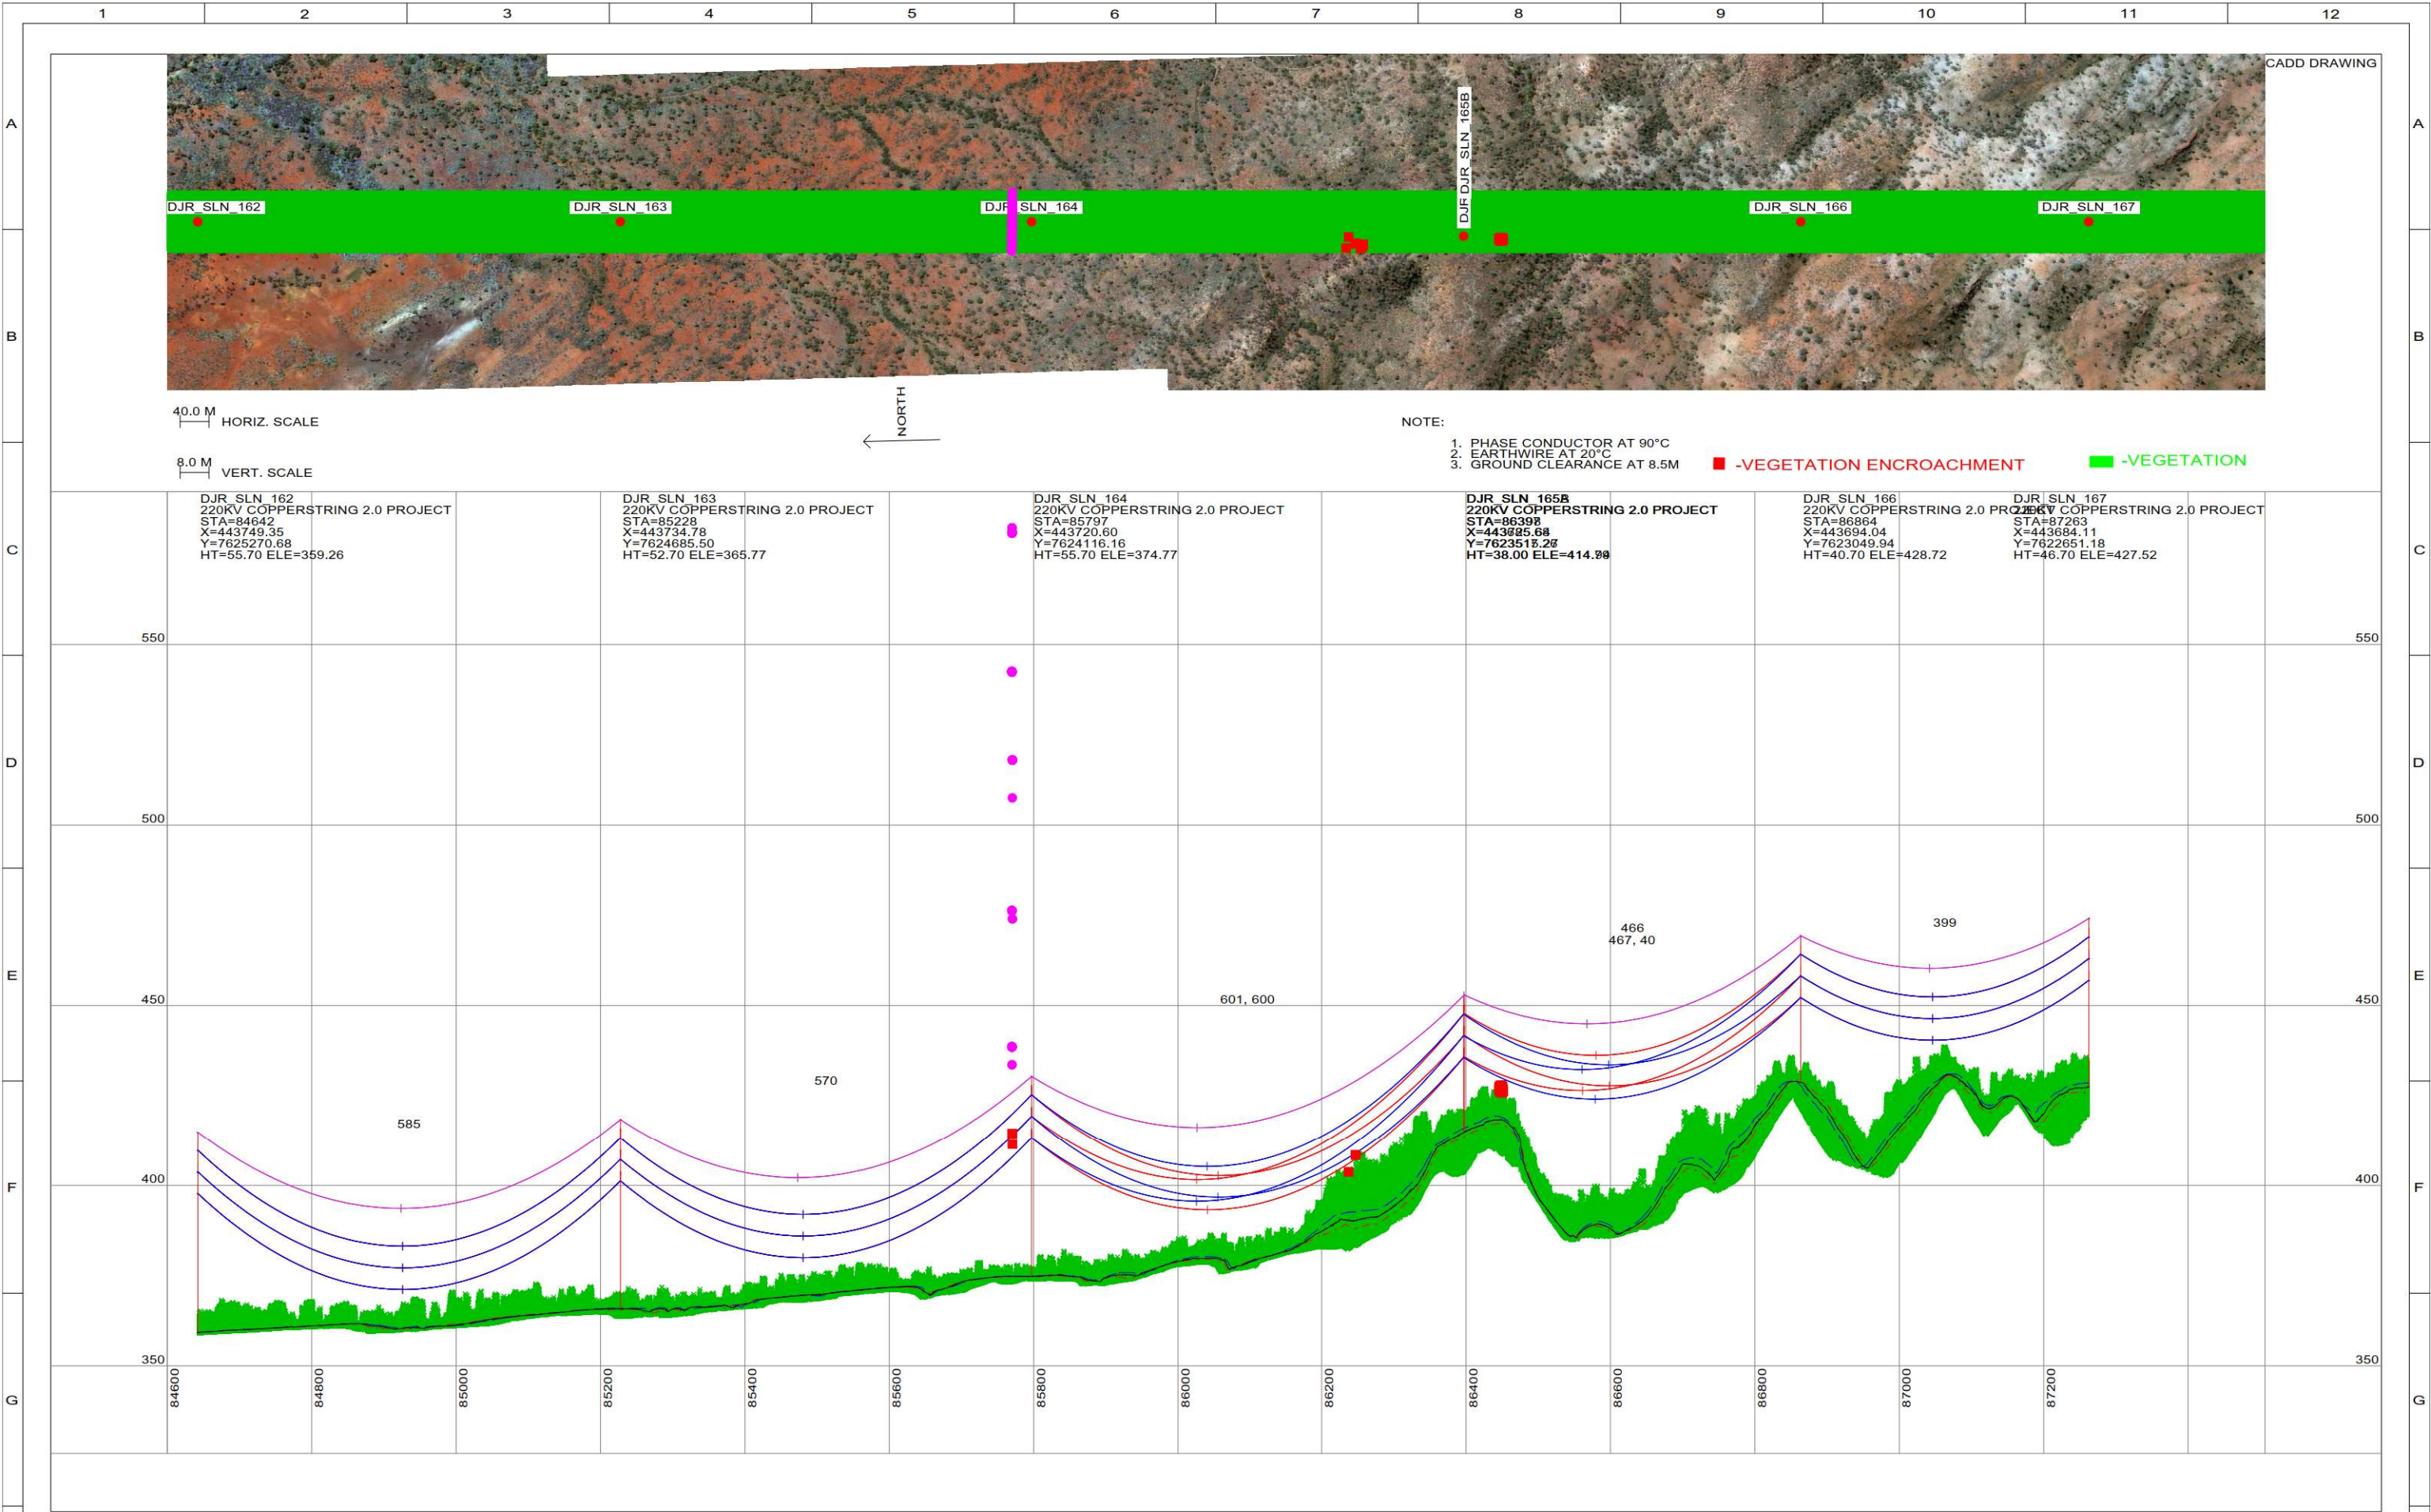

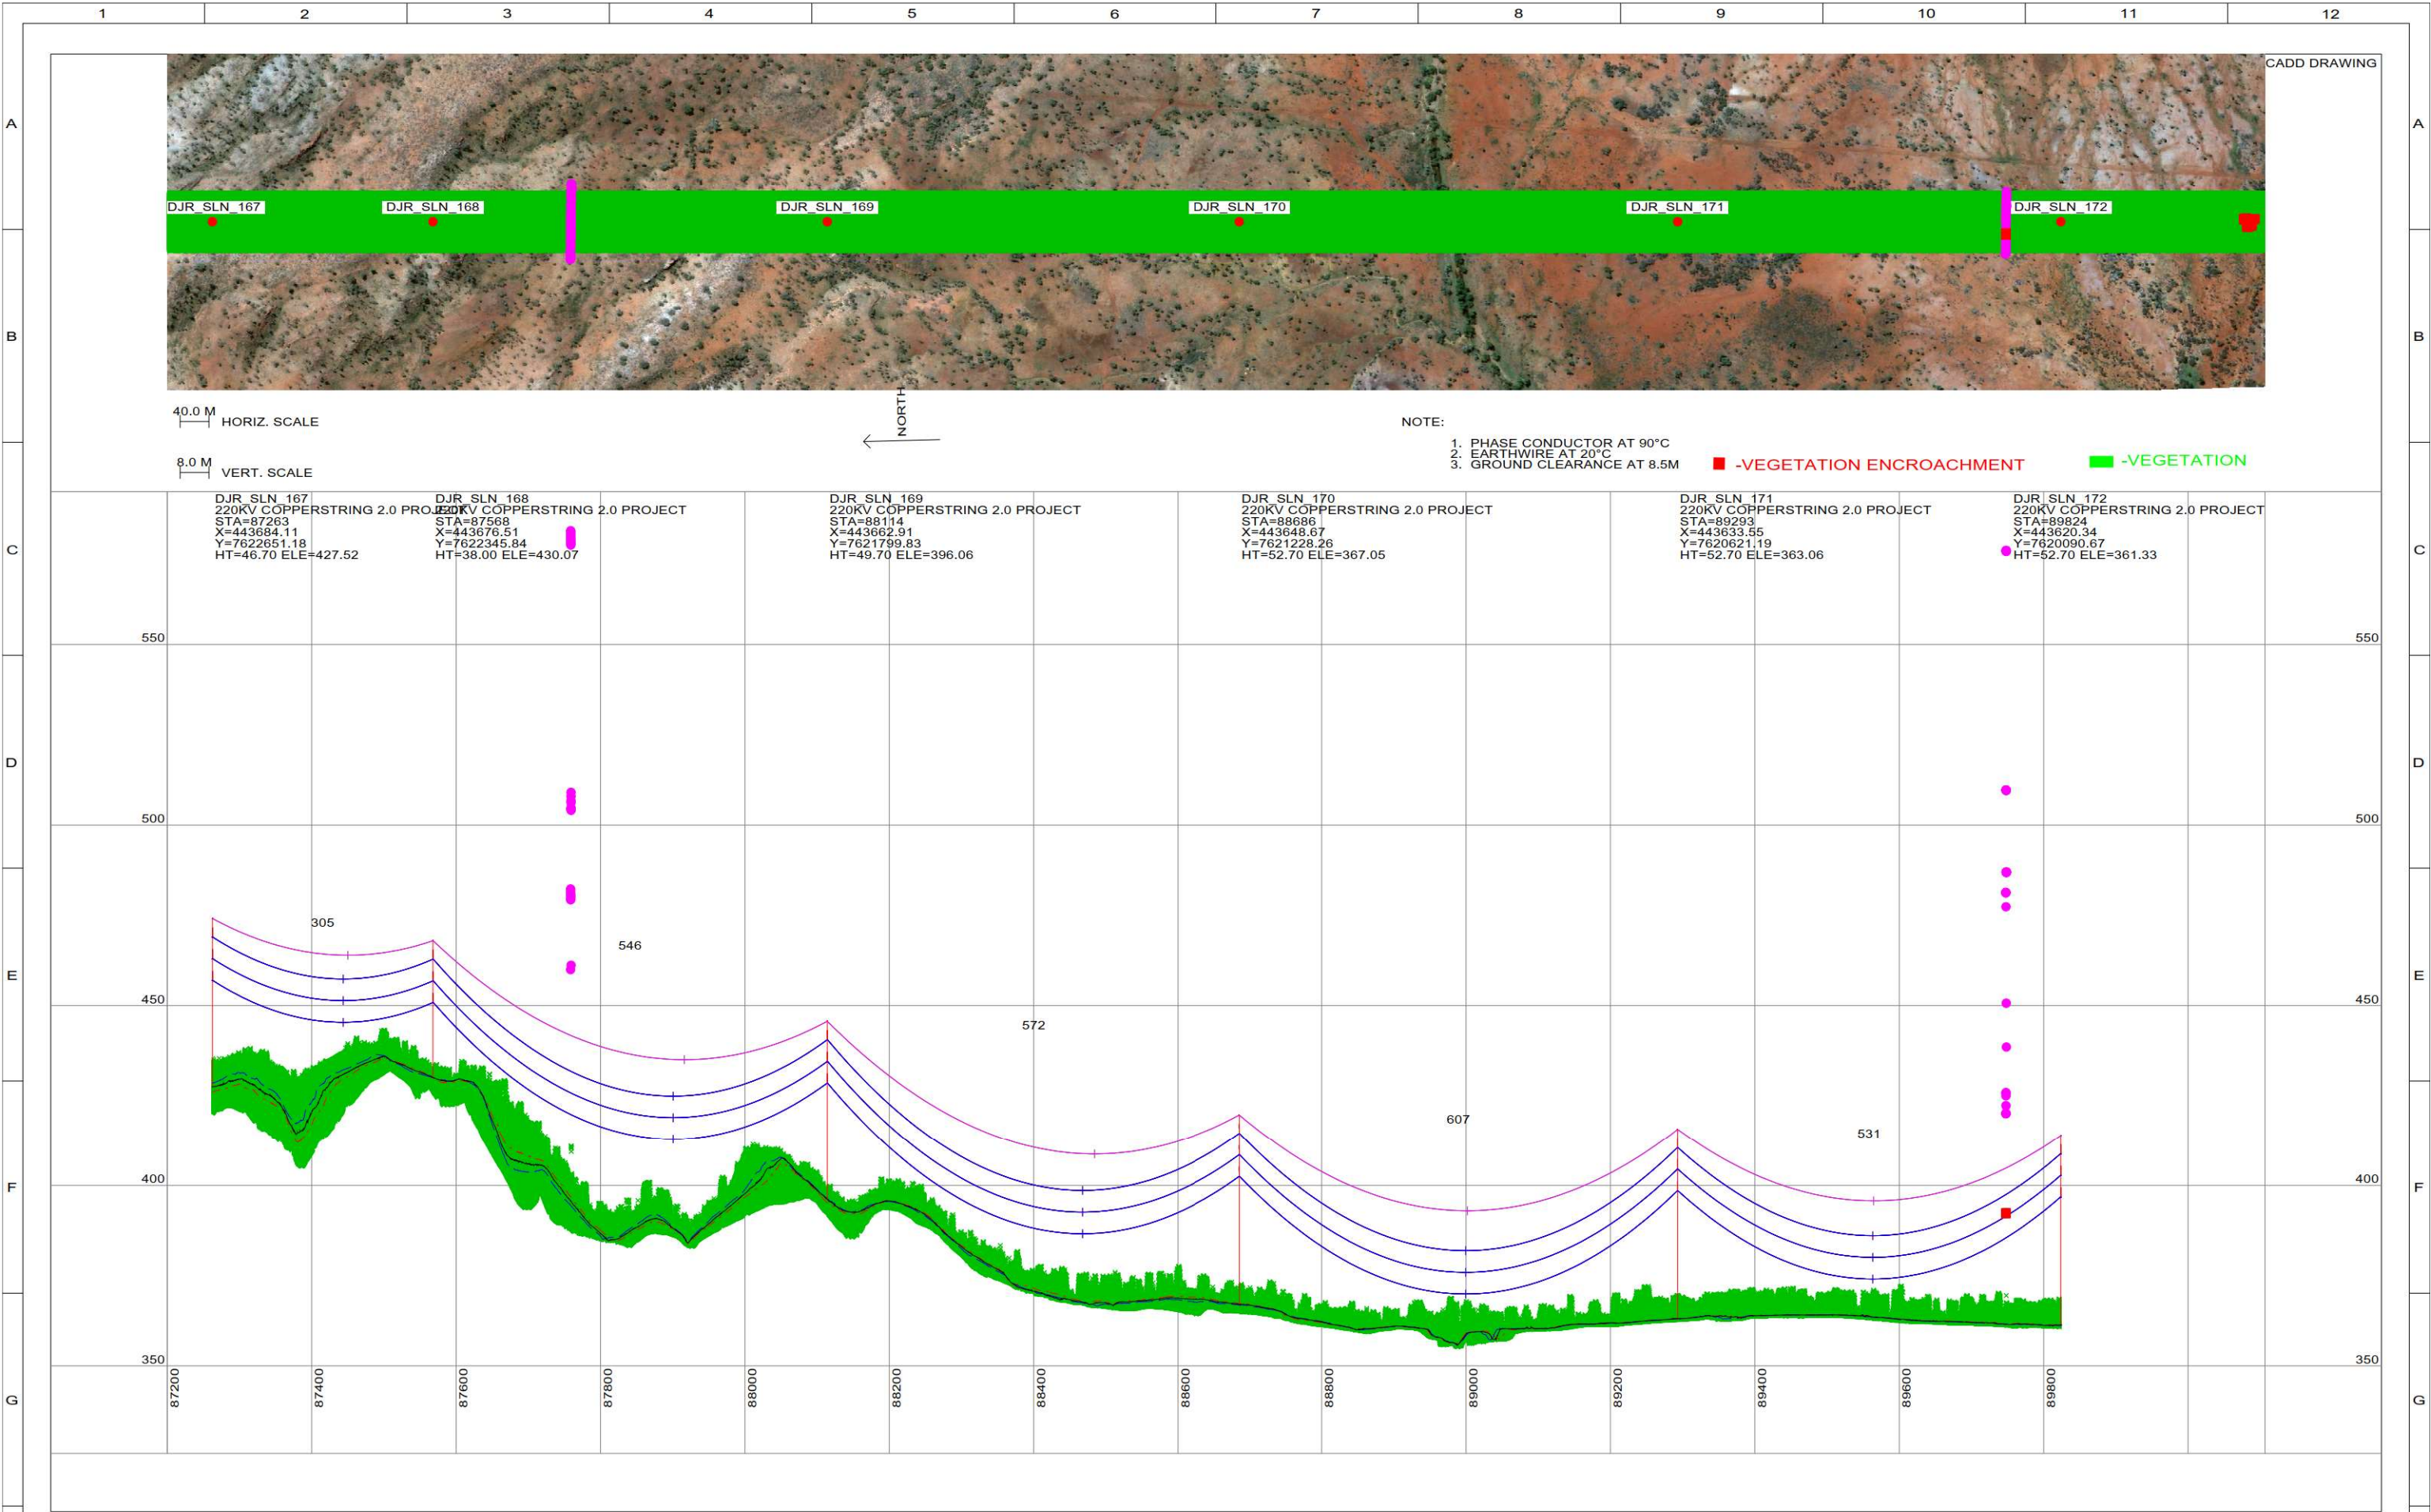

This drawing is the exclusive property of UGL Limited (here & after UGL) and must not be copied or reproduced in any way whatsoever without the express consent in writing of UGL. The drawing is to be used only for the purpose for which it is supplied & must be returned on demand. The contents of the drawing must not be disclosed to any third party without the express consent in writing of UGL.

AMDT	AMENDMENT DETAILS	DESIGN	CHK'D	DRAWN	CHK'D	APP'D	DATE
1							
2							
3							
4							



DESIGNED	
CHECKED	
DRAWN	
CHECKED	
APPROVED	
A1	SCALE@A1 AS SHOWN

UGL			
COPPERSTRING 2.0			
DAJARRA ROAD TO PHOSPHATEHILL			
220KV D/C TRANSMISSION LINE			
PLAN AND PROFILE			
SHEET 36 OF 62			
CLIENT	COPPERSTRING	UGL DRAWING NO.	3200-0643-DP6-DRG-036
SHEET	36	AMDT	A

CONFIRM SCALE 100mm ON A1 ORIGINAL

