






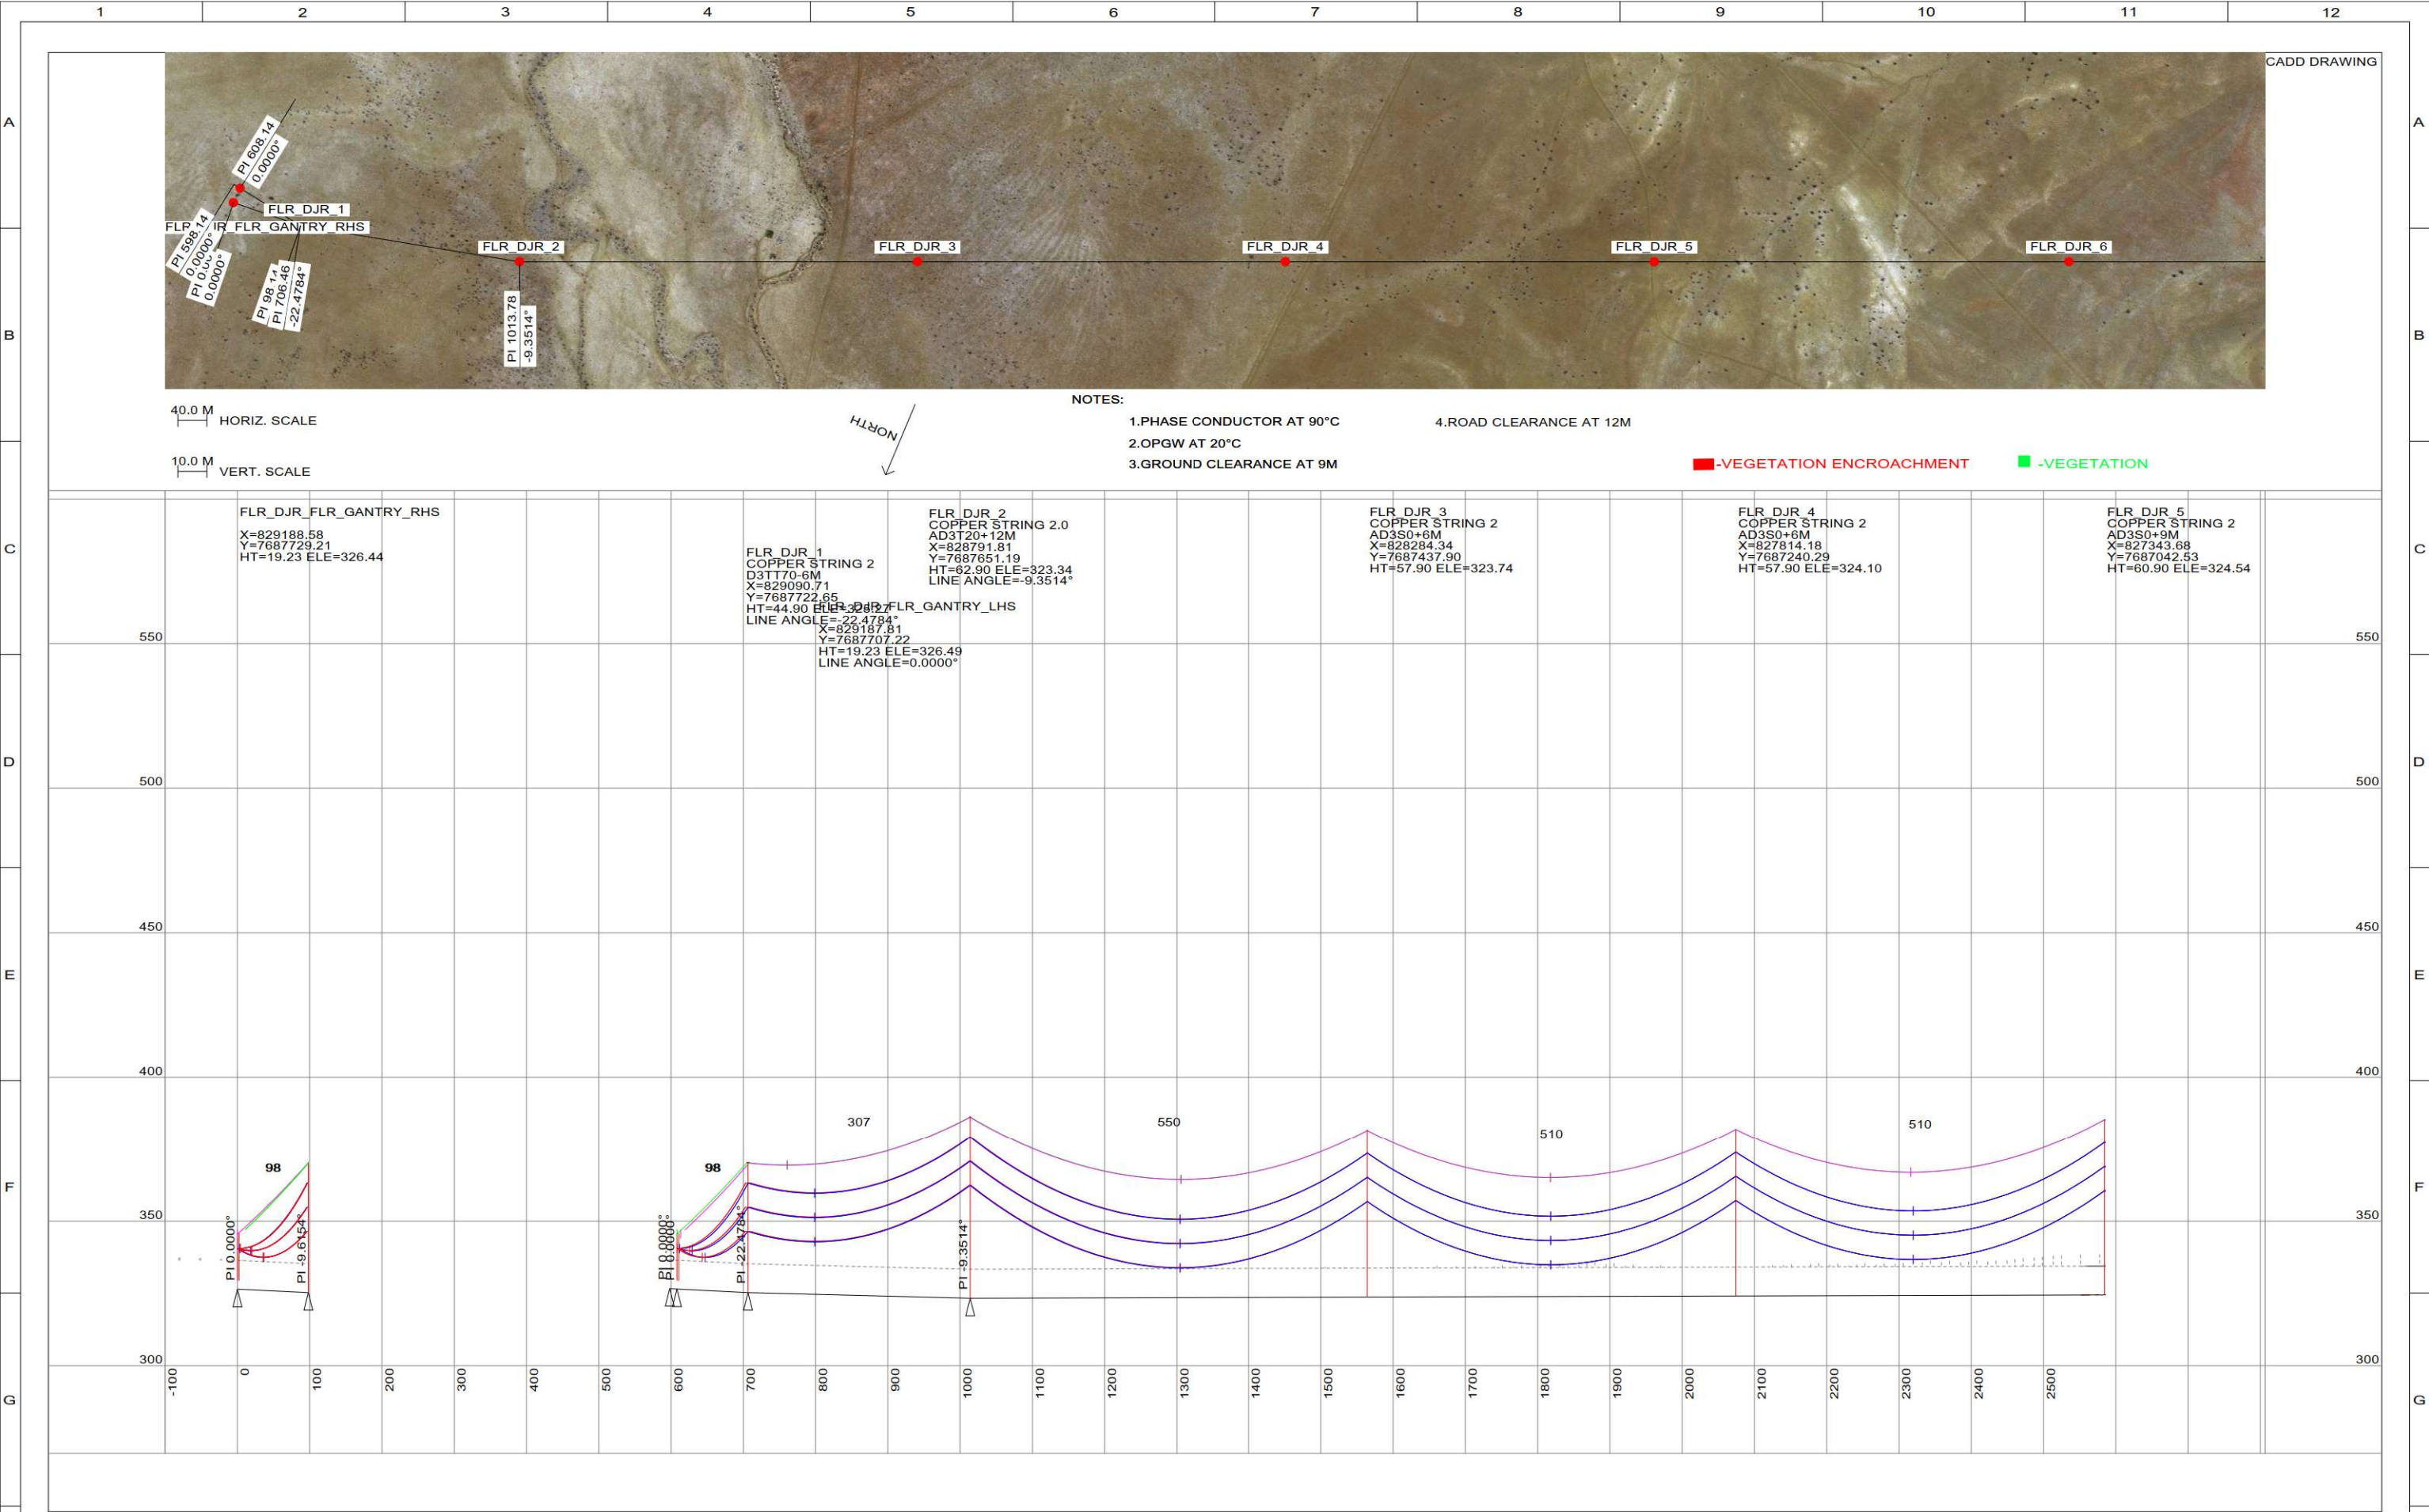


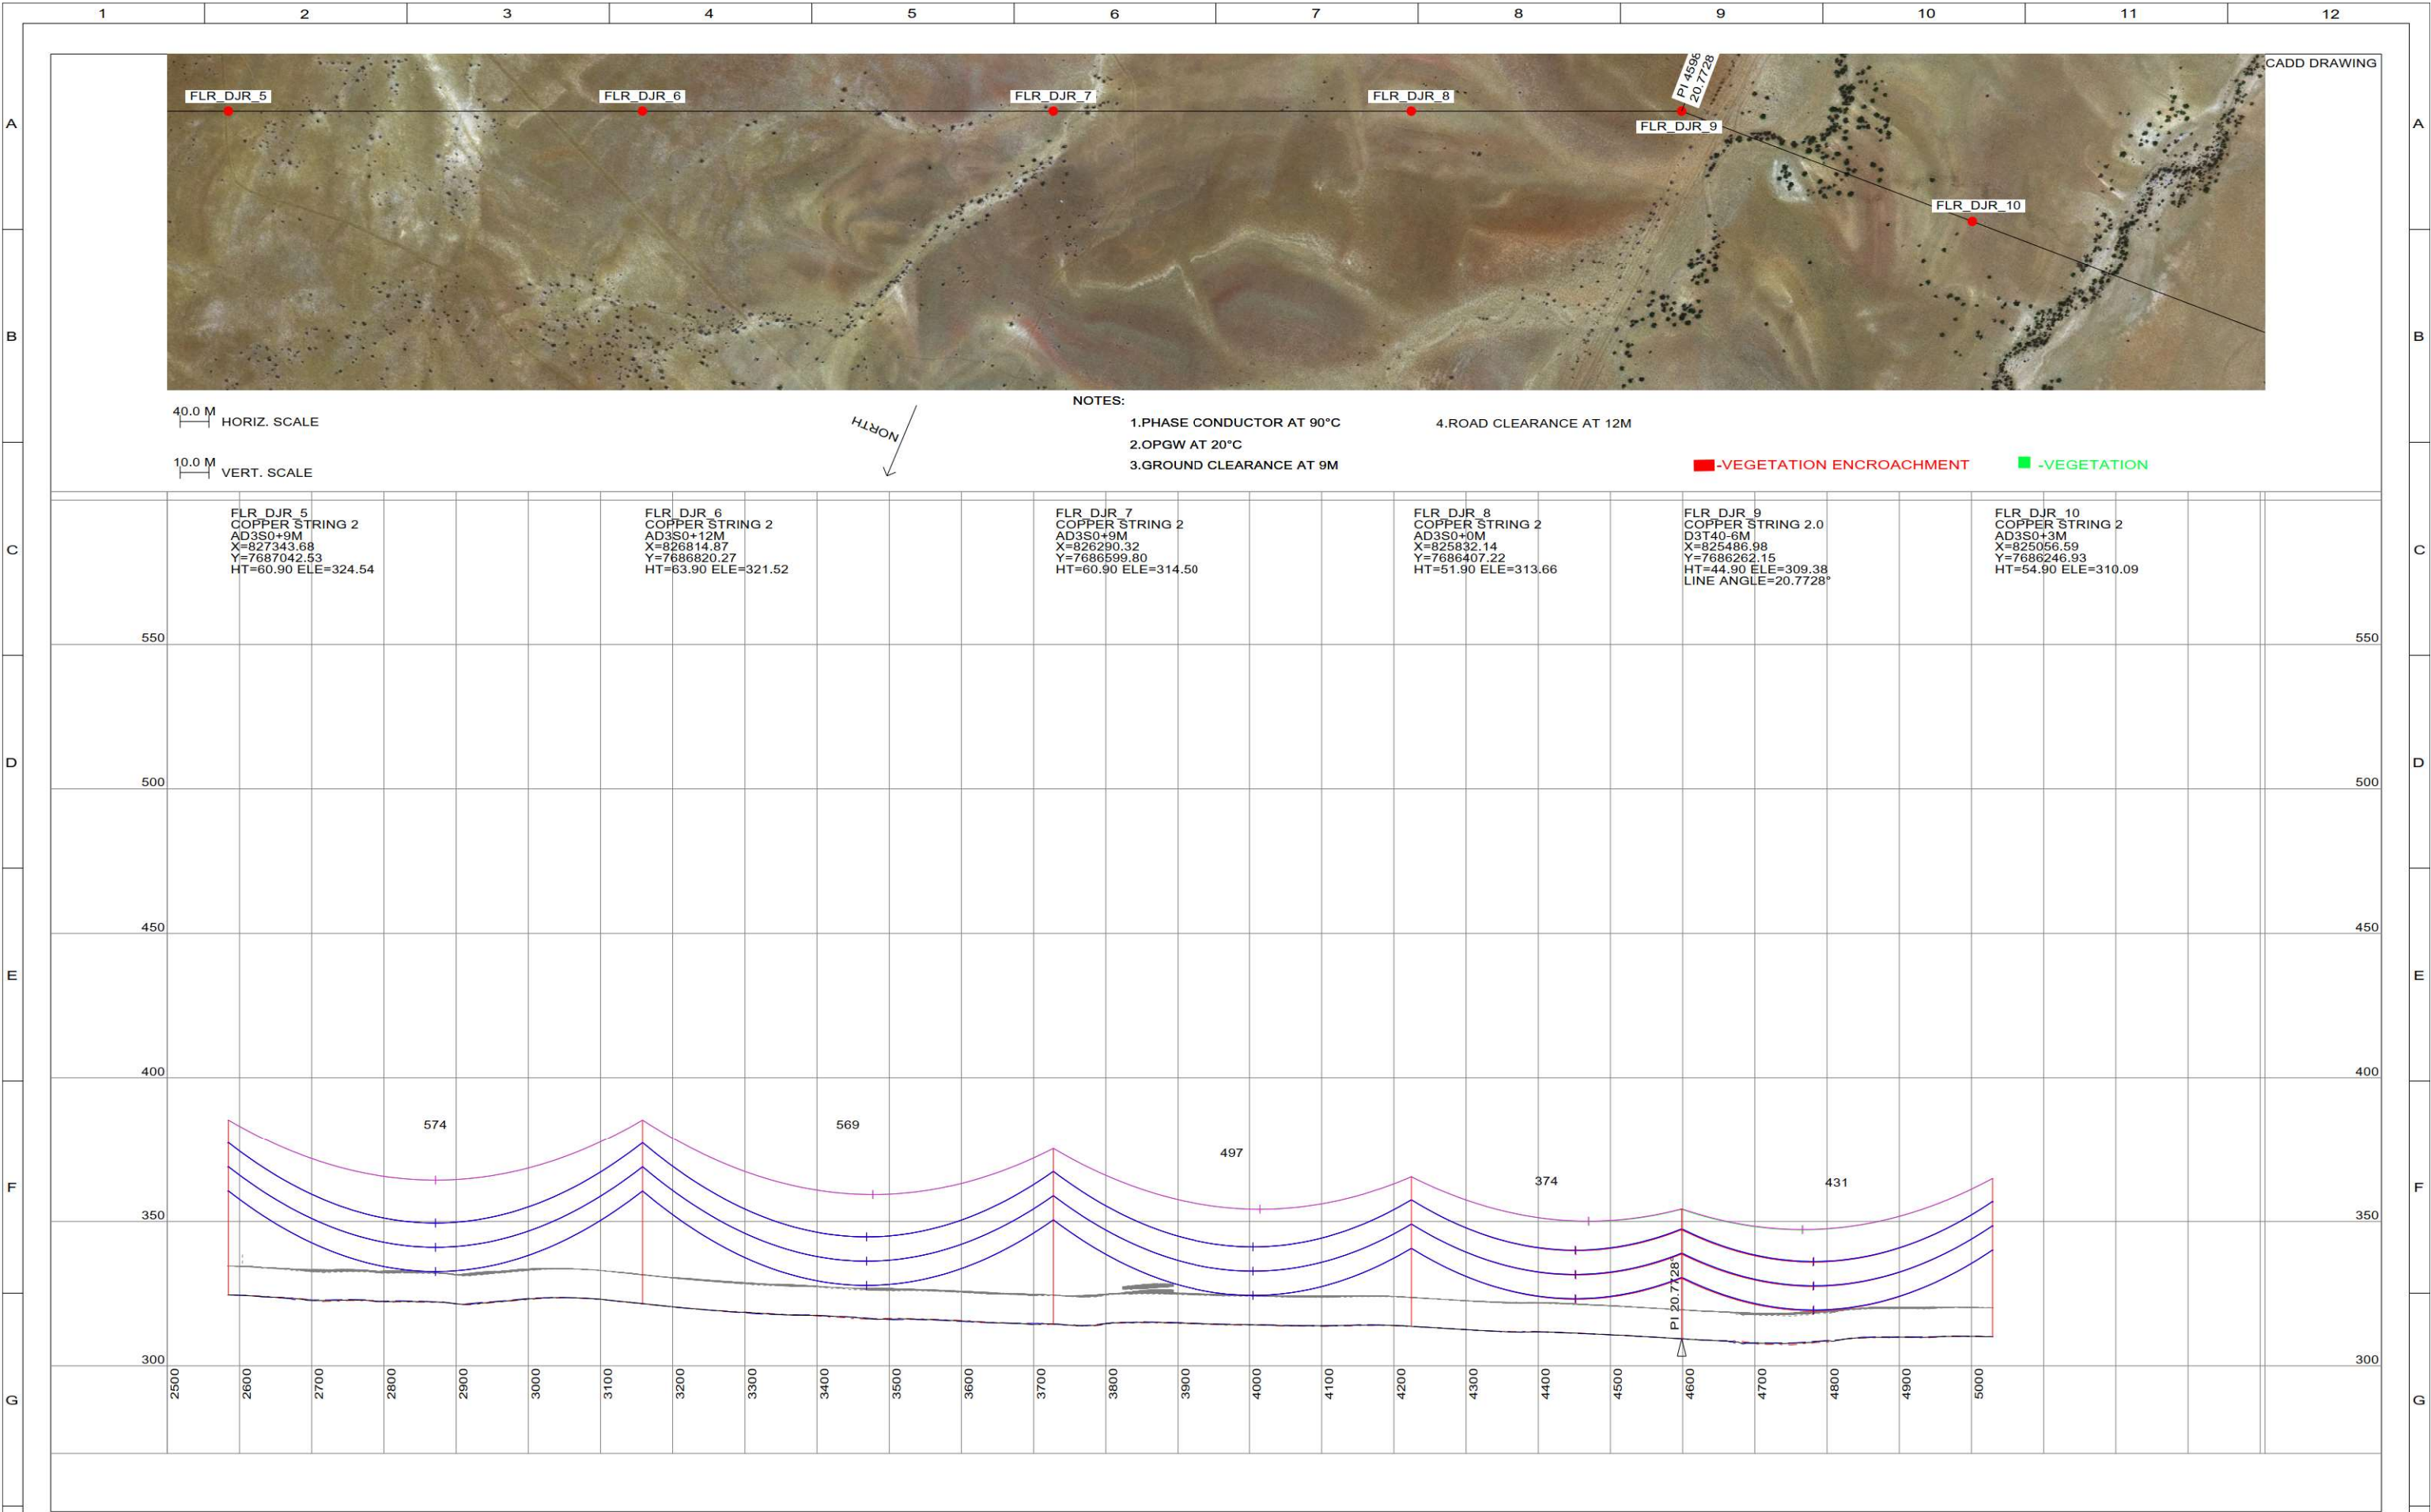


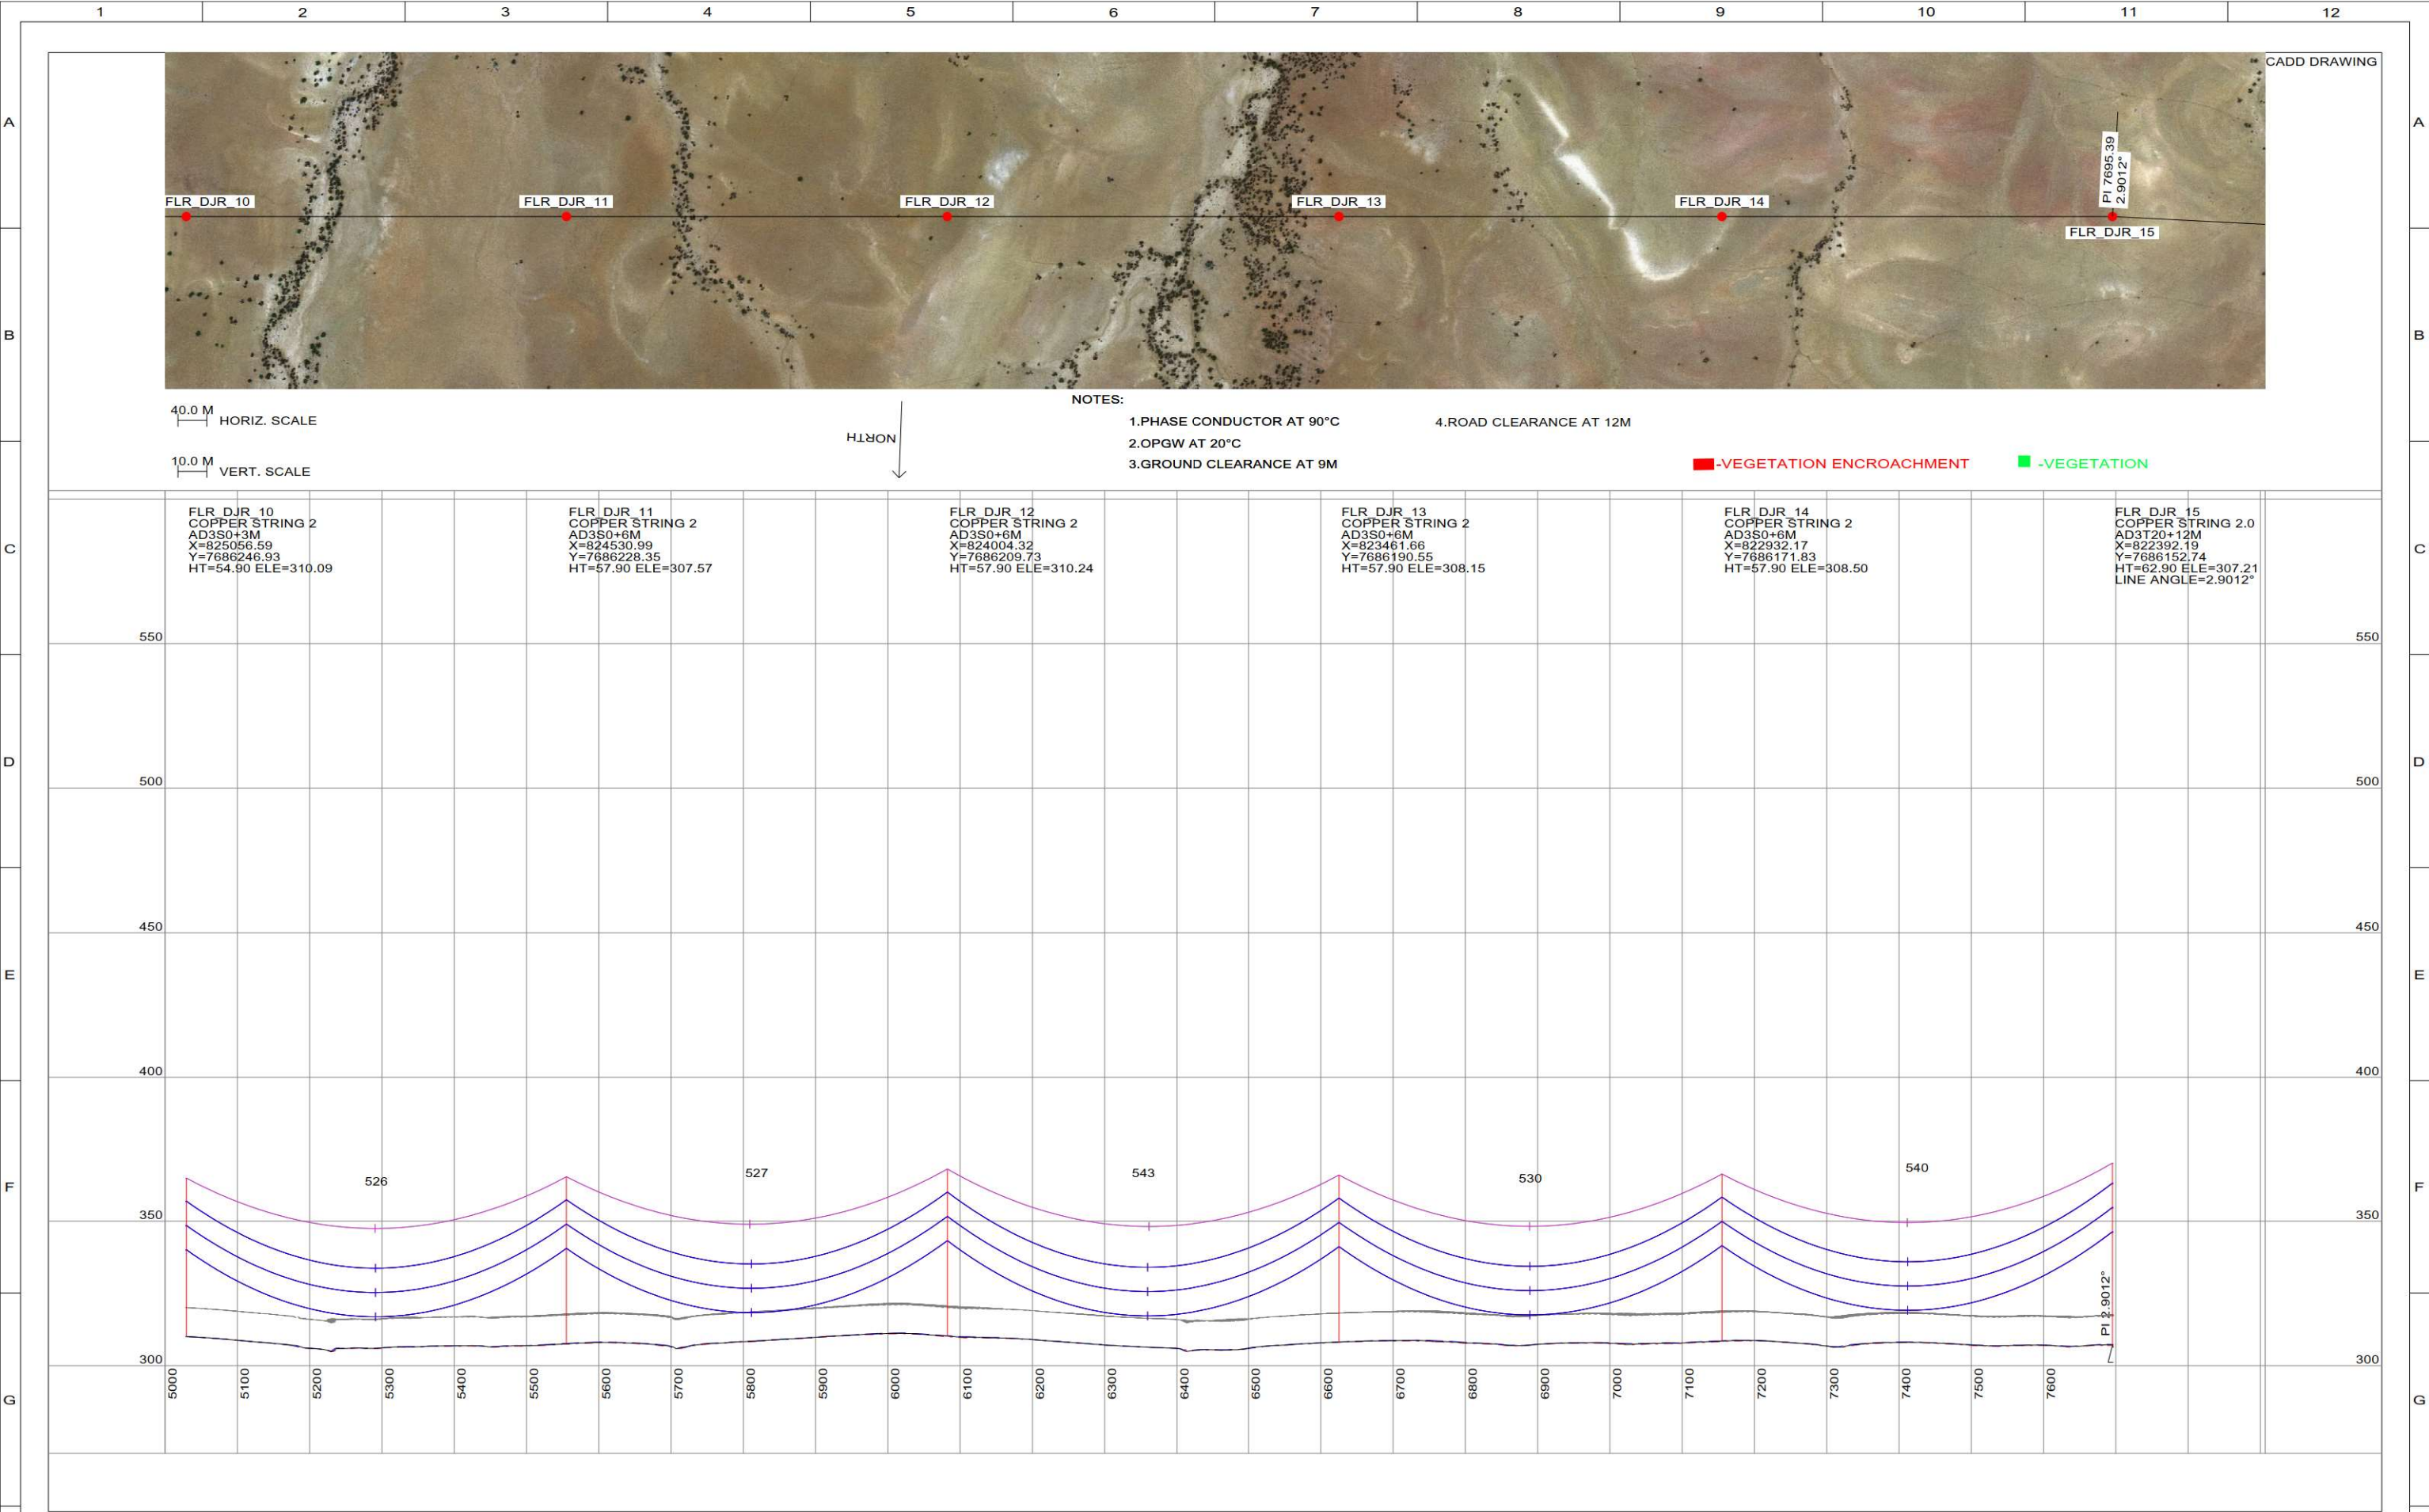


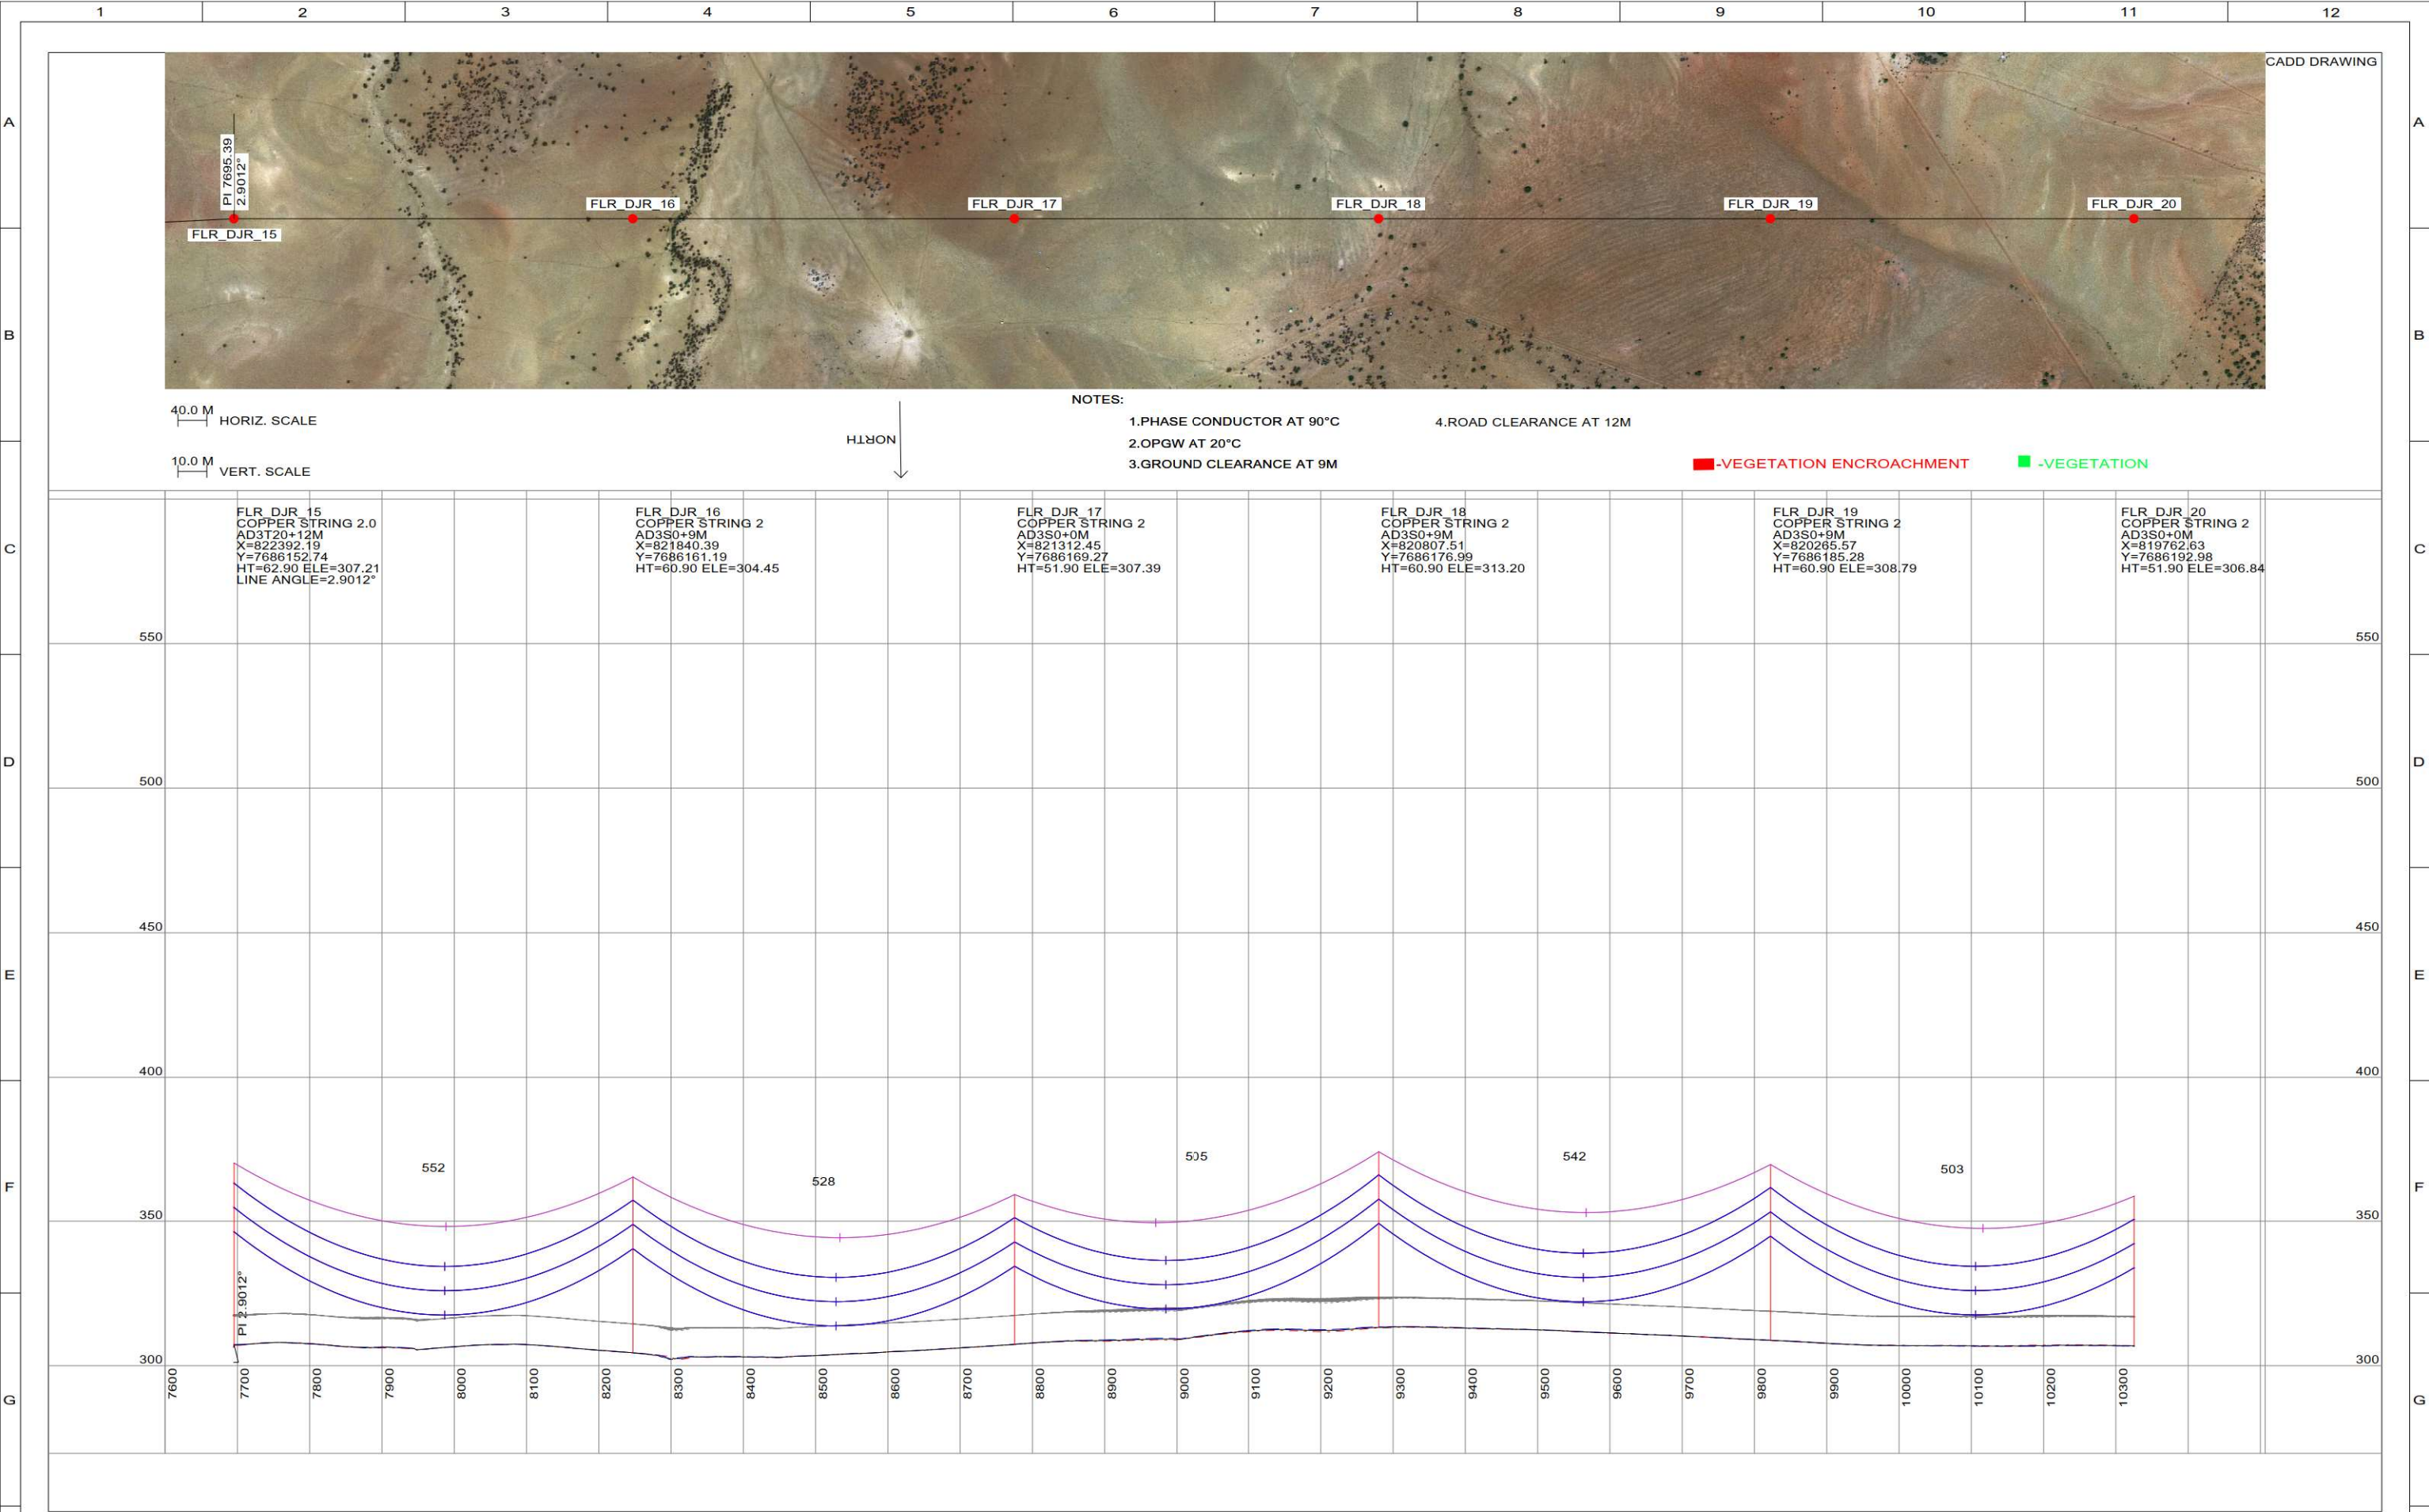


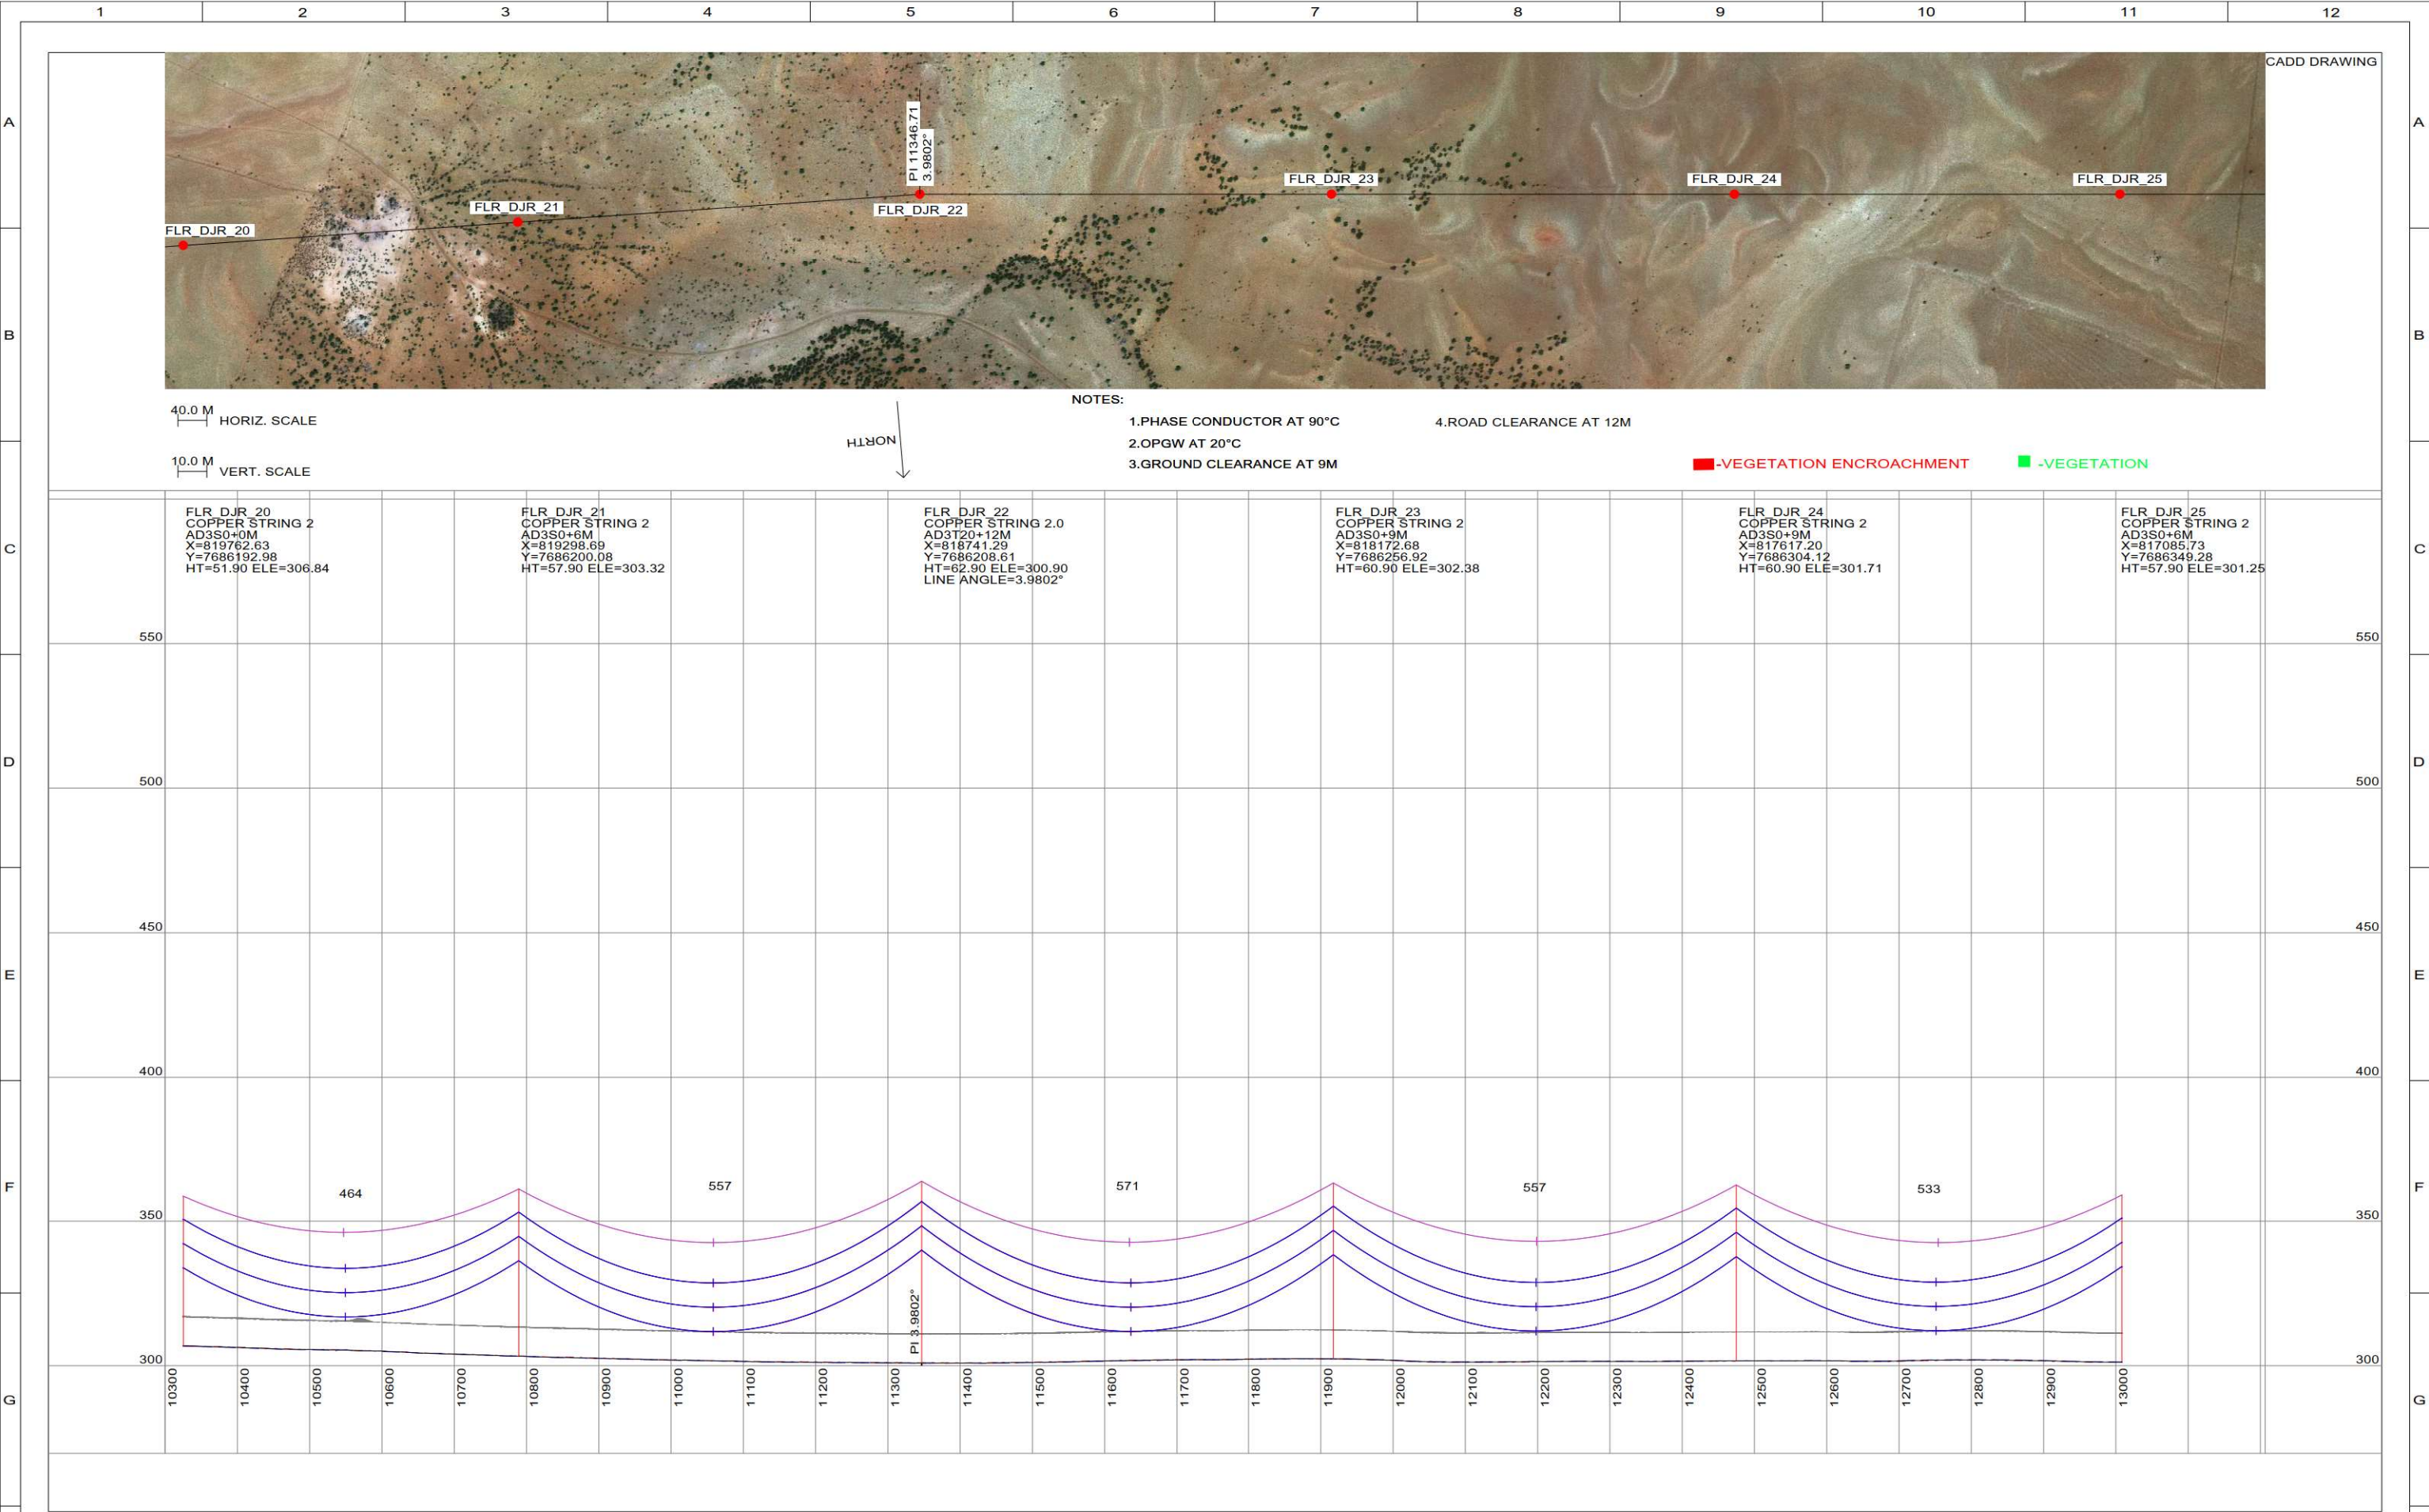


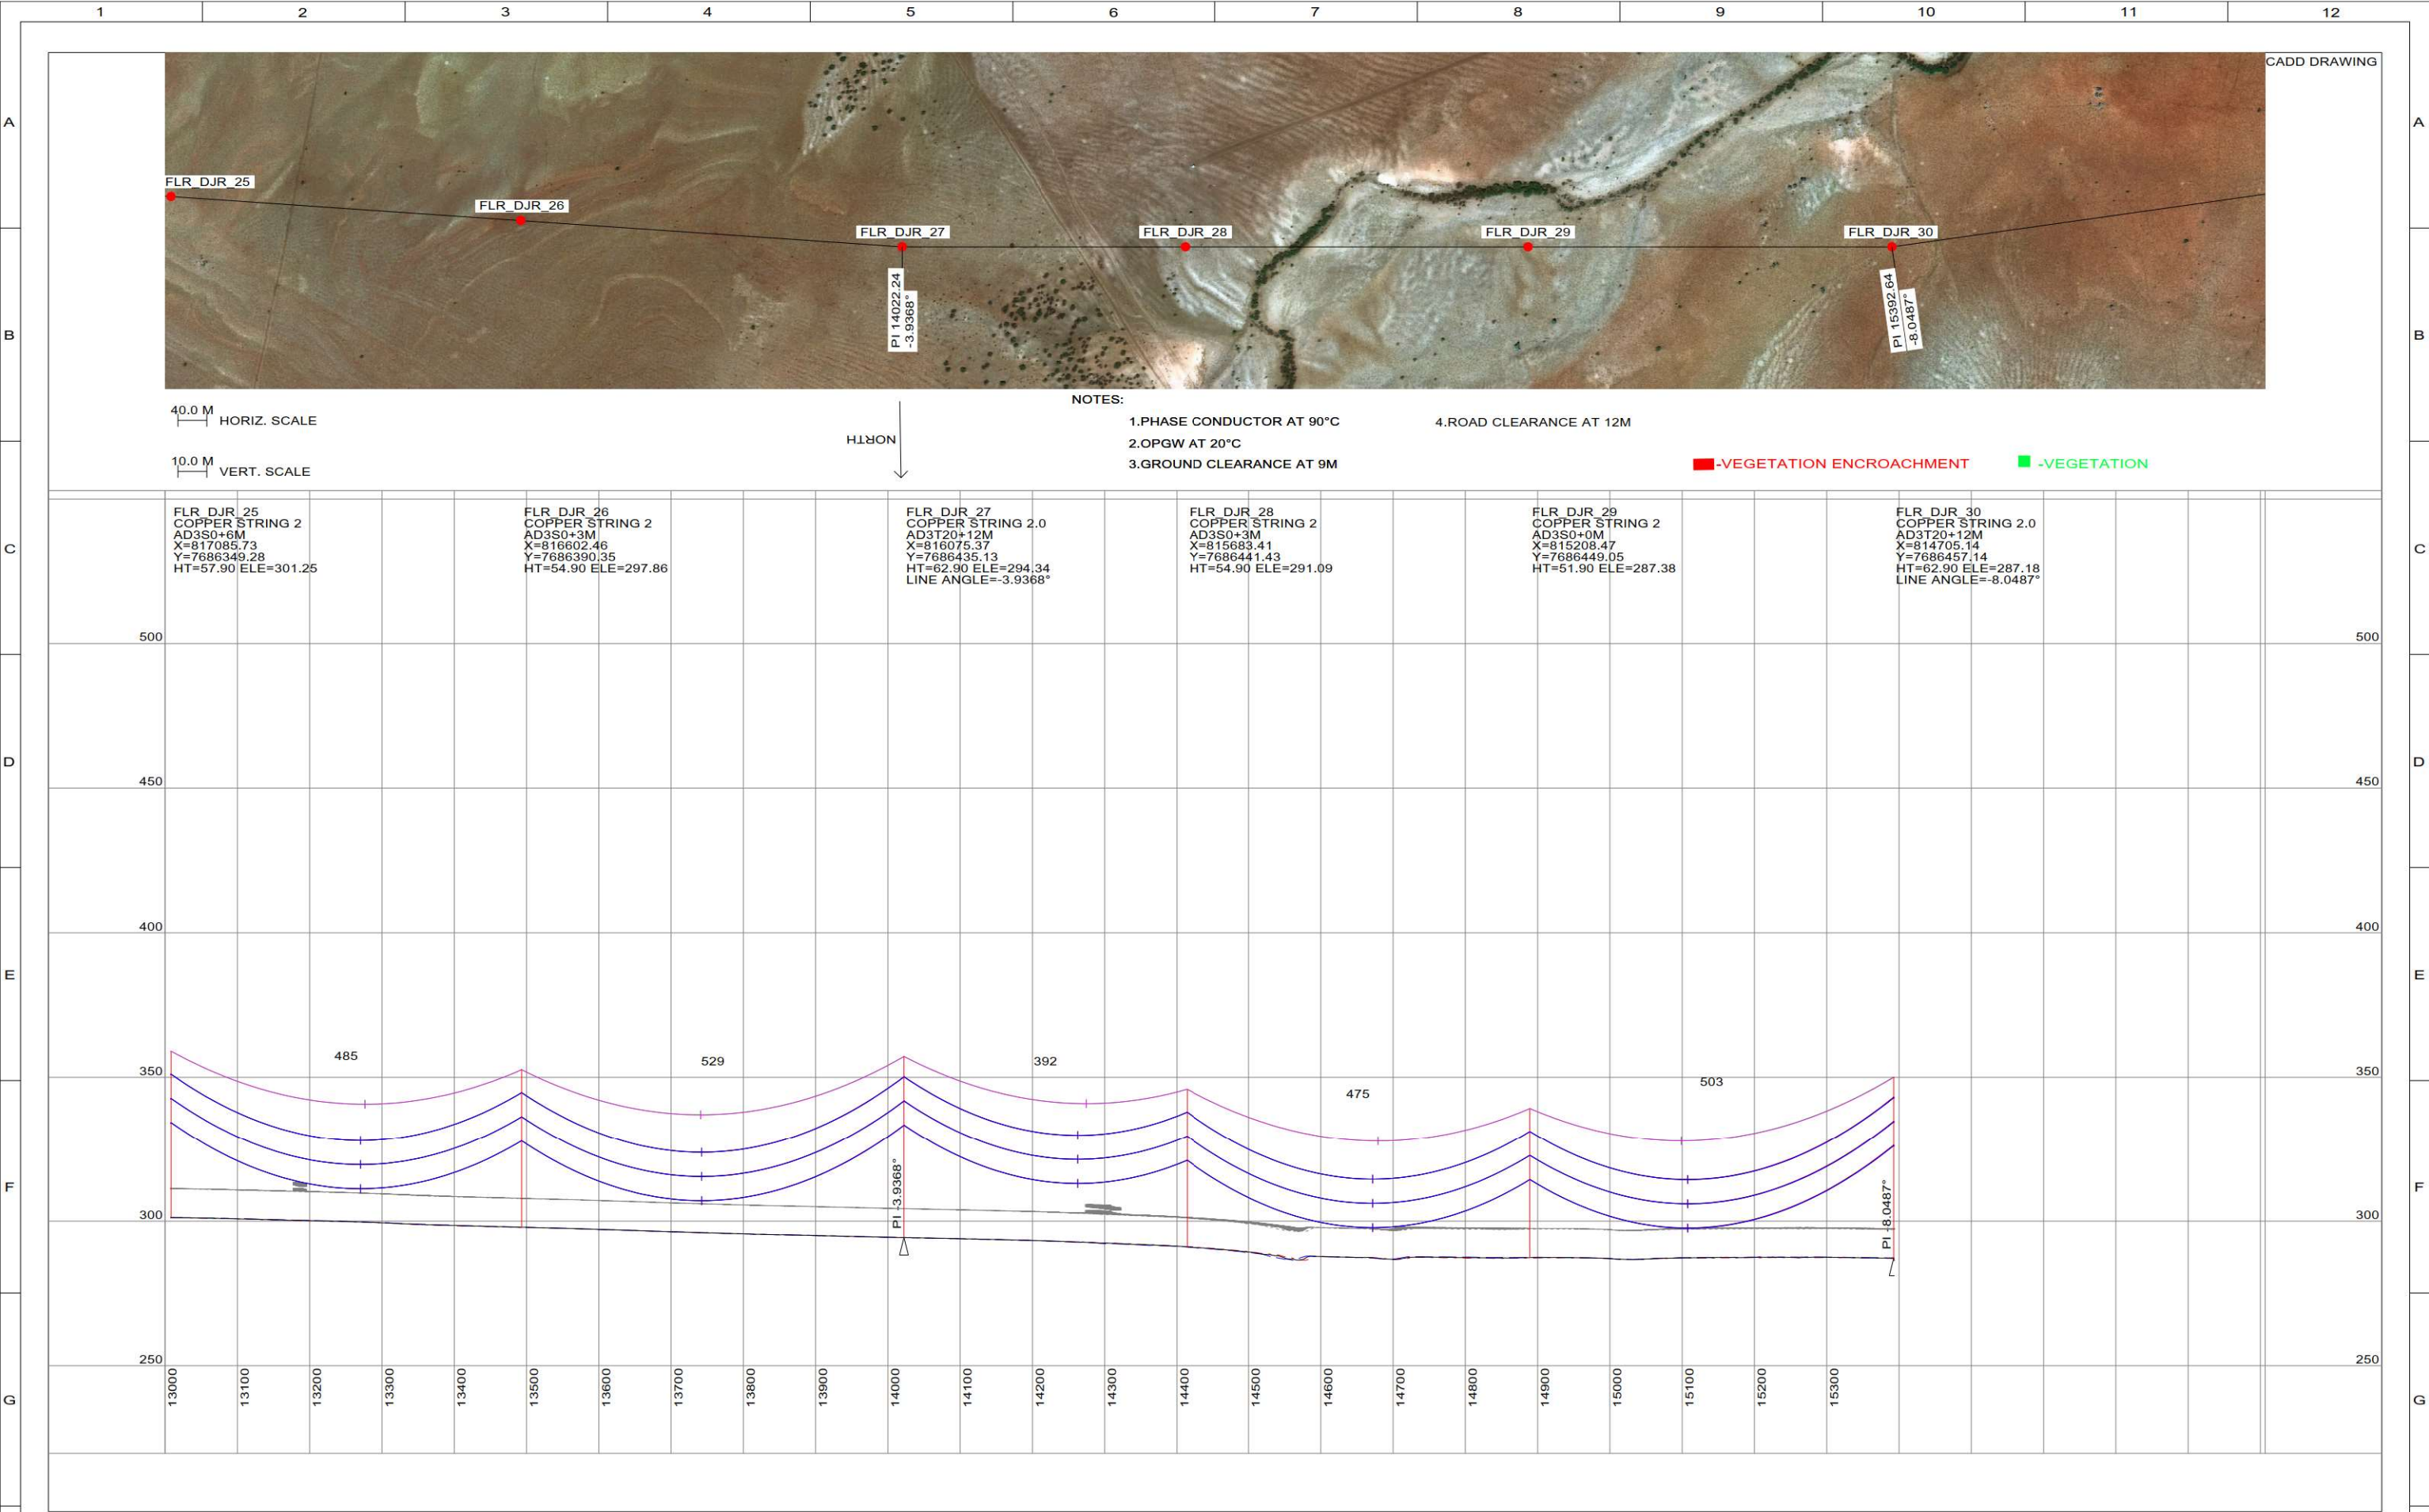


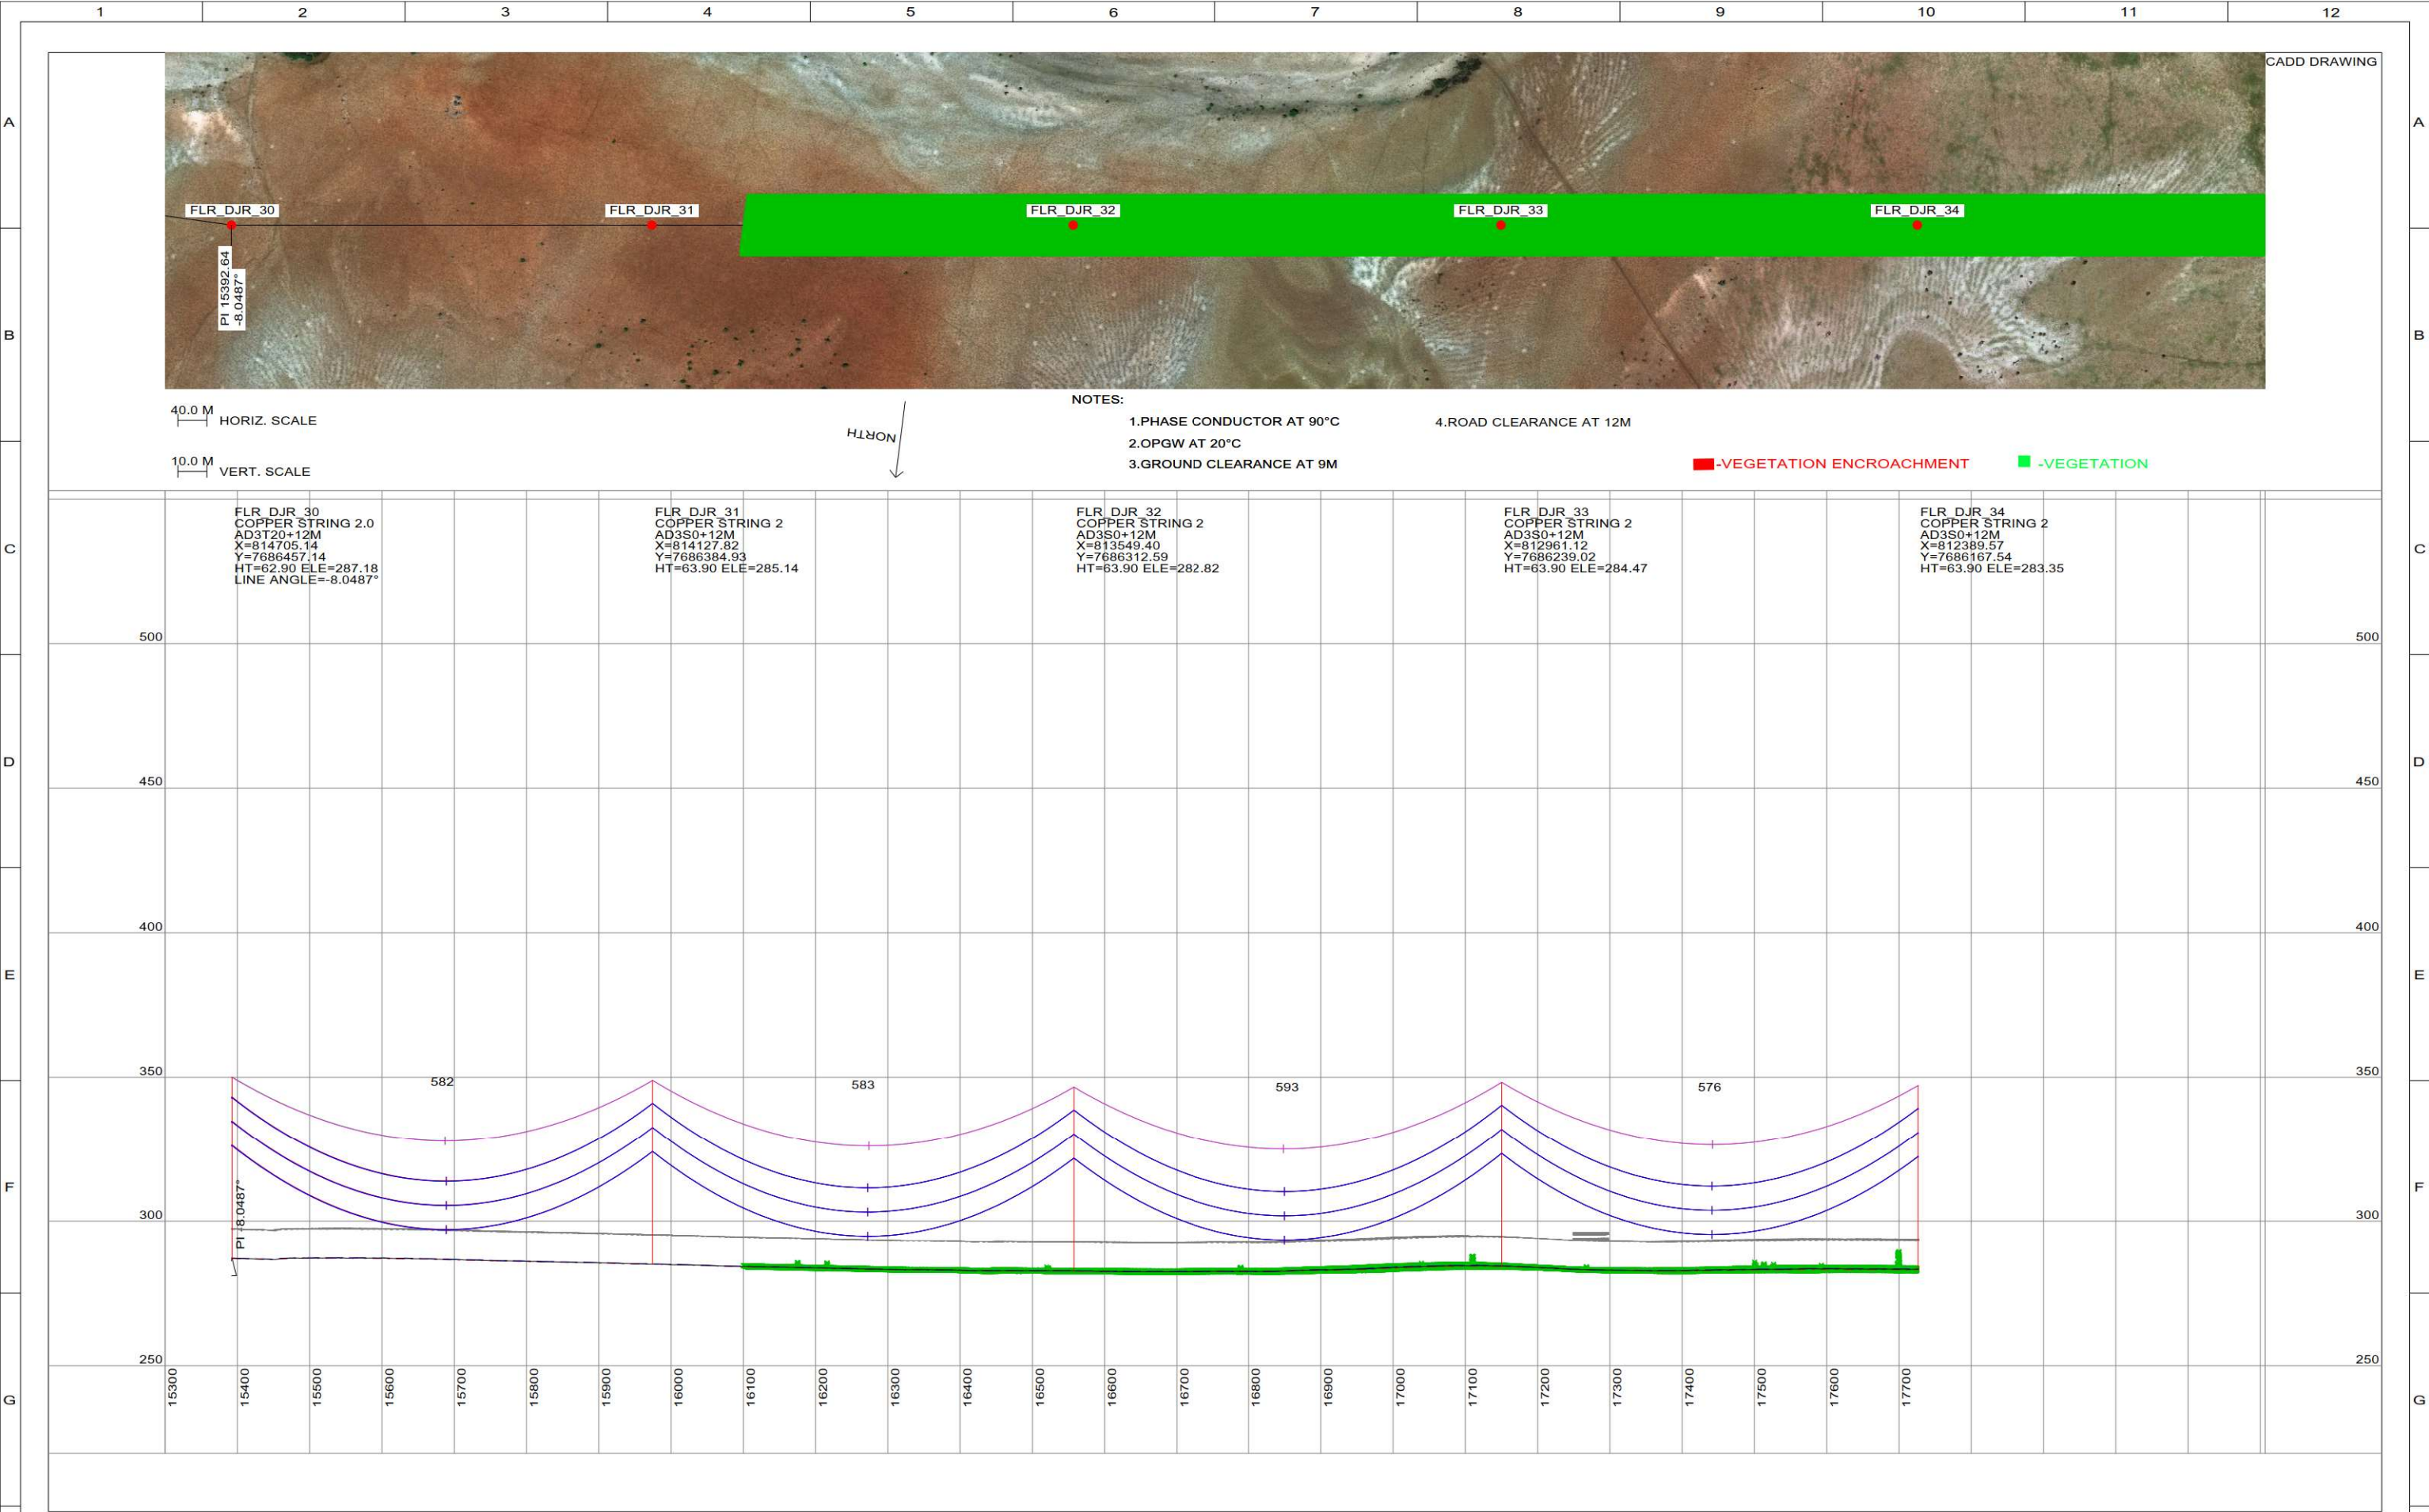


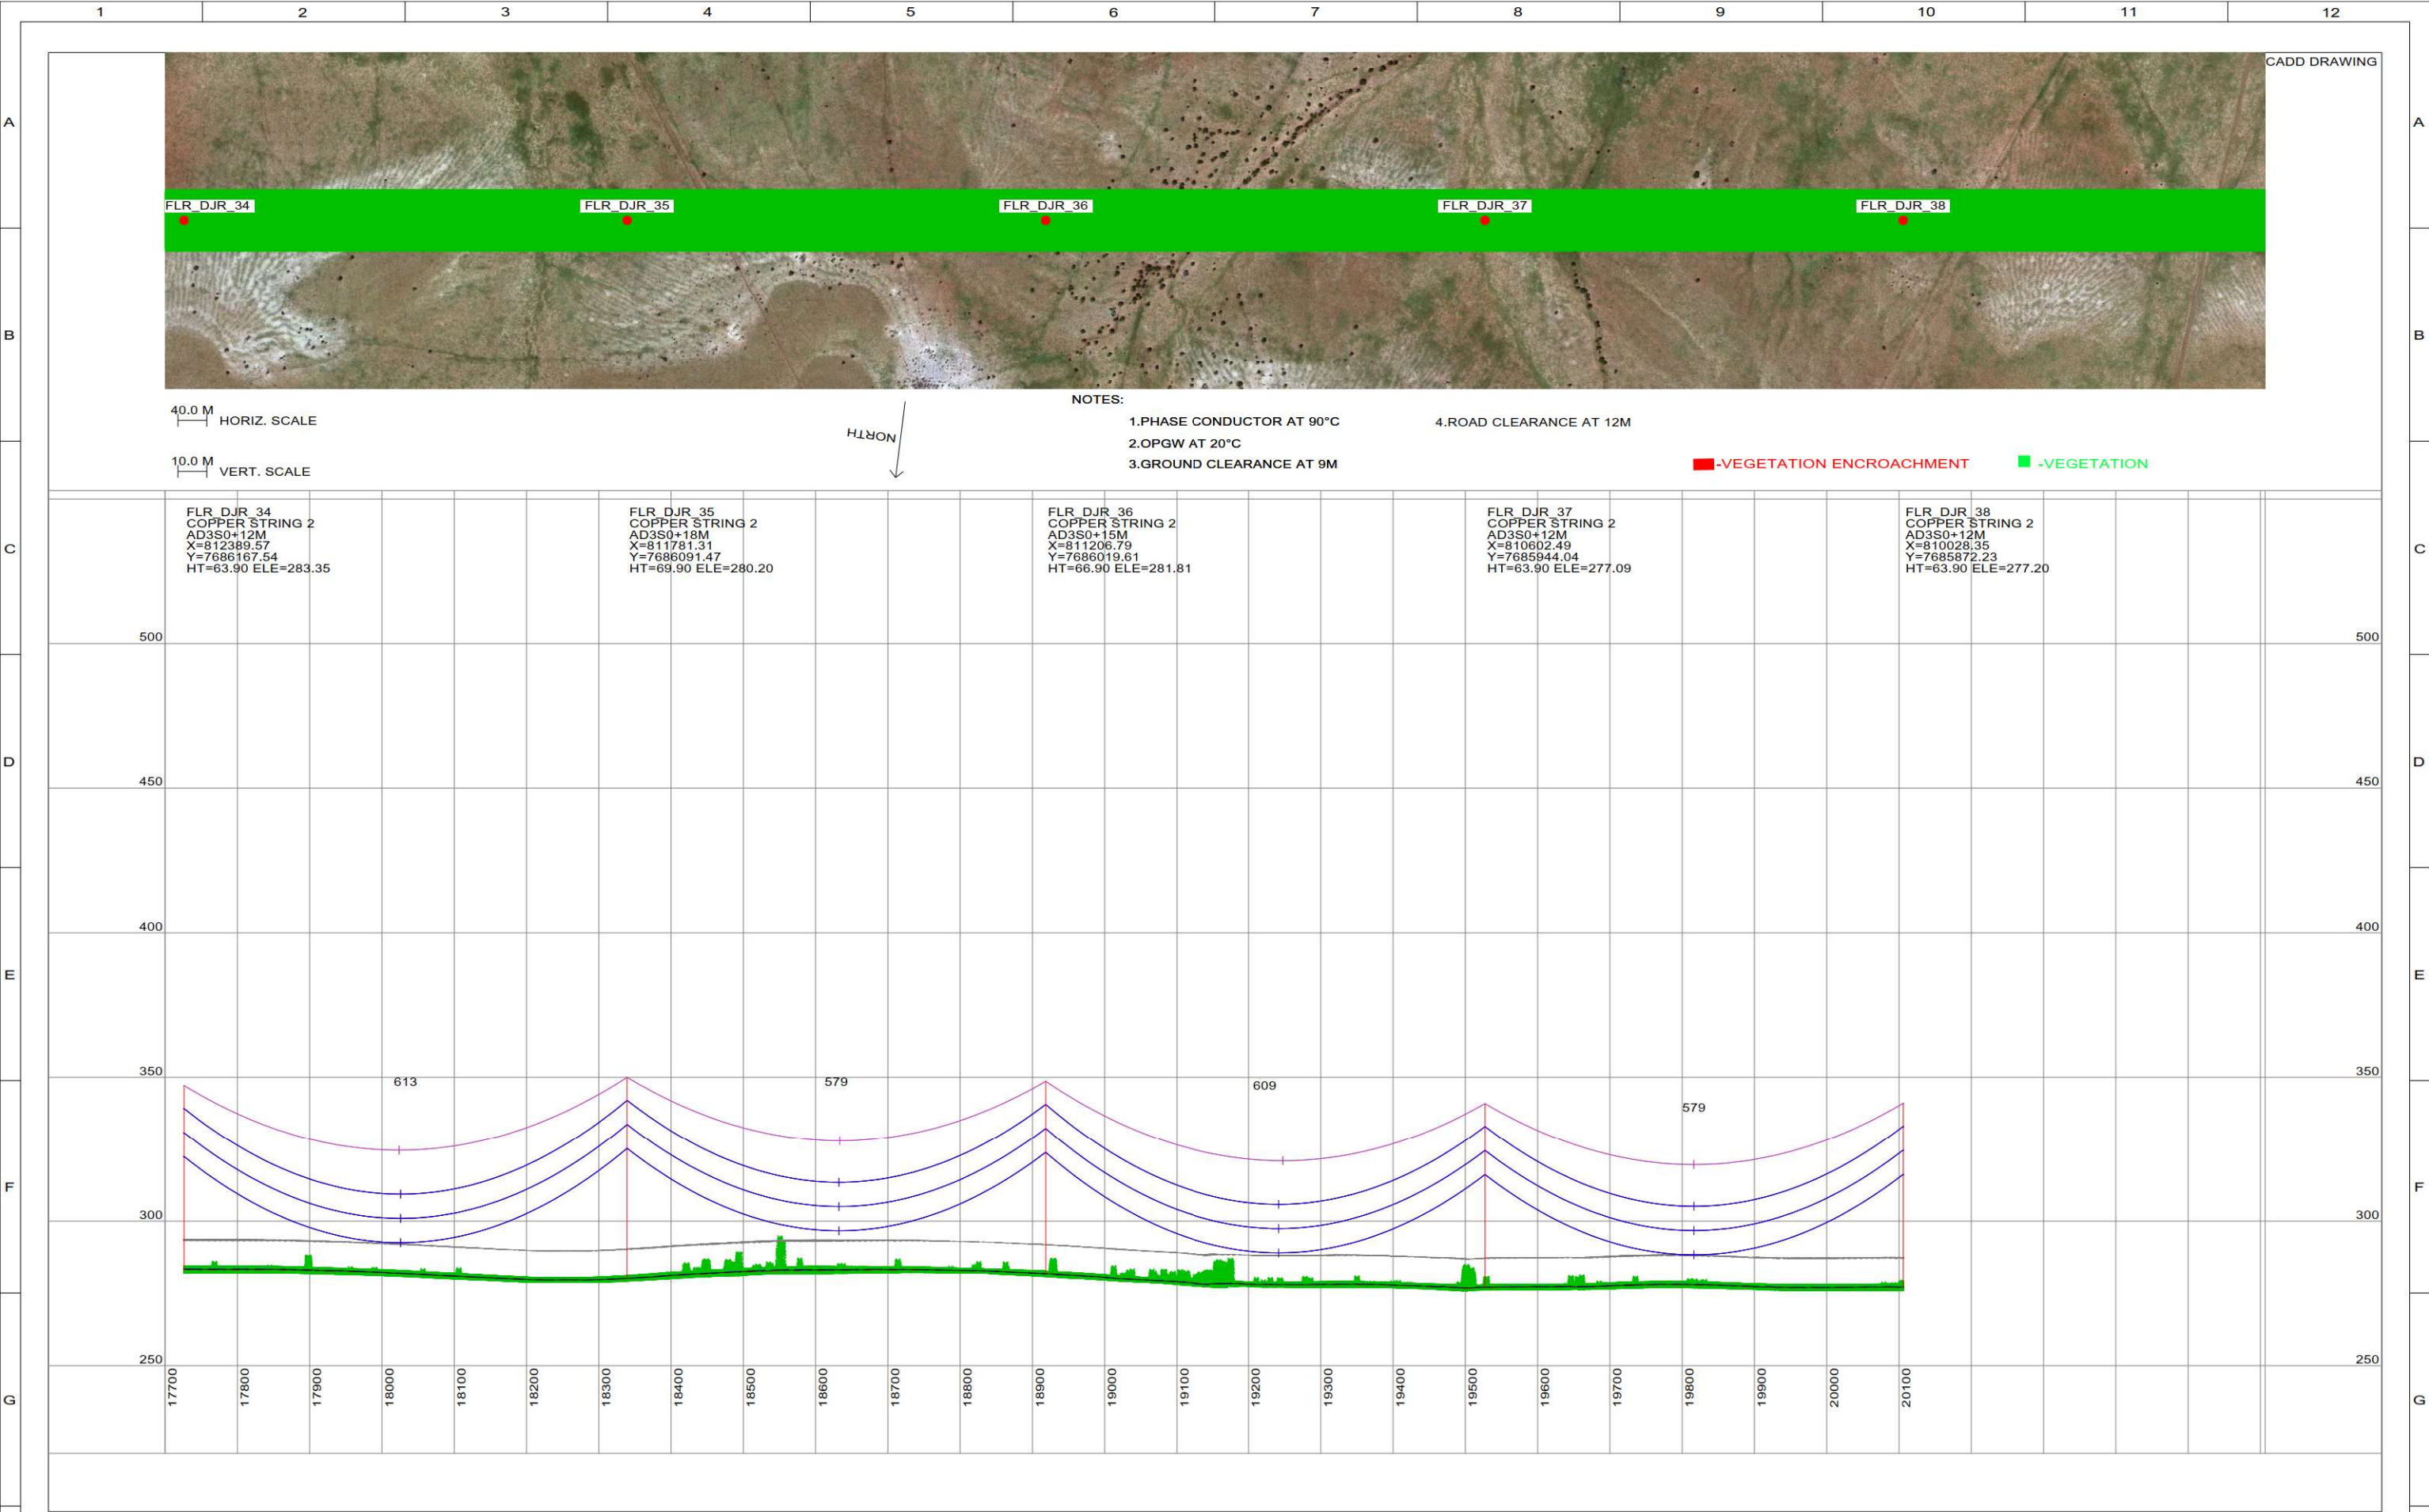


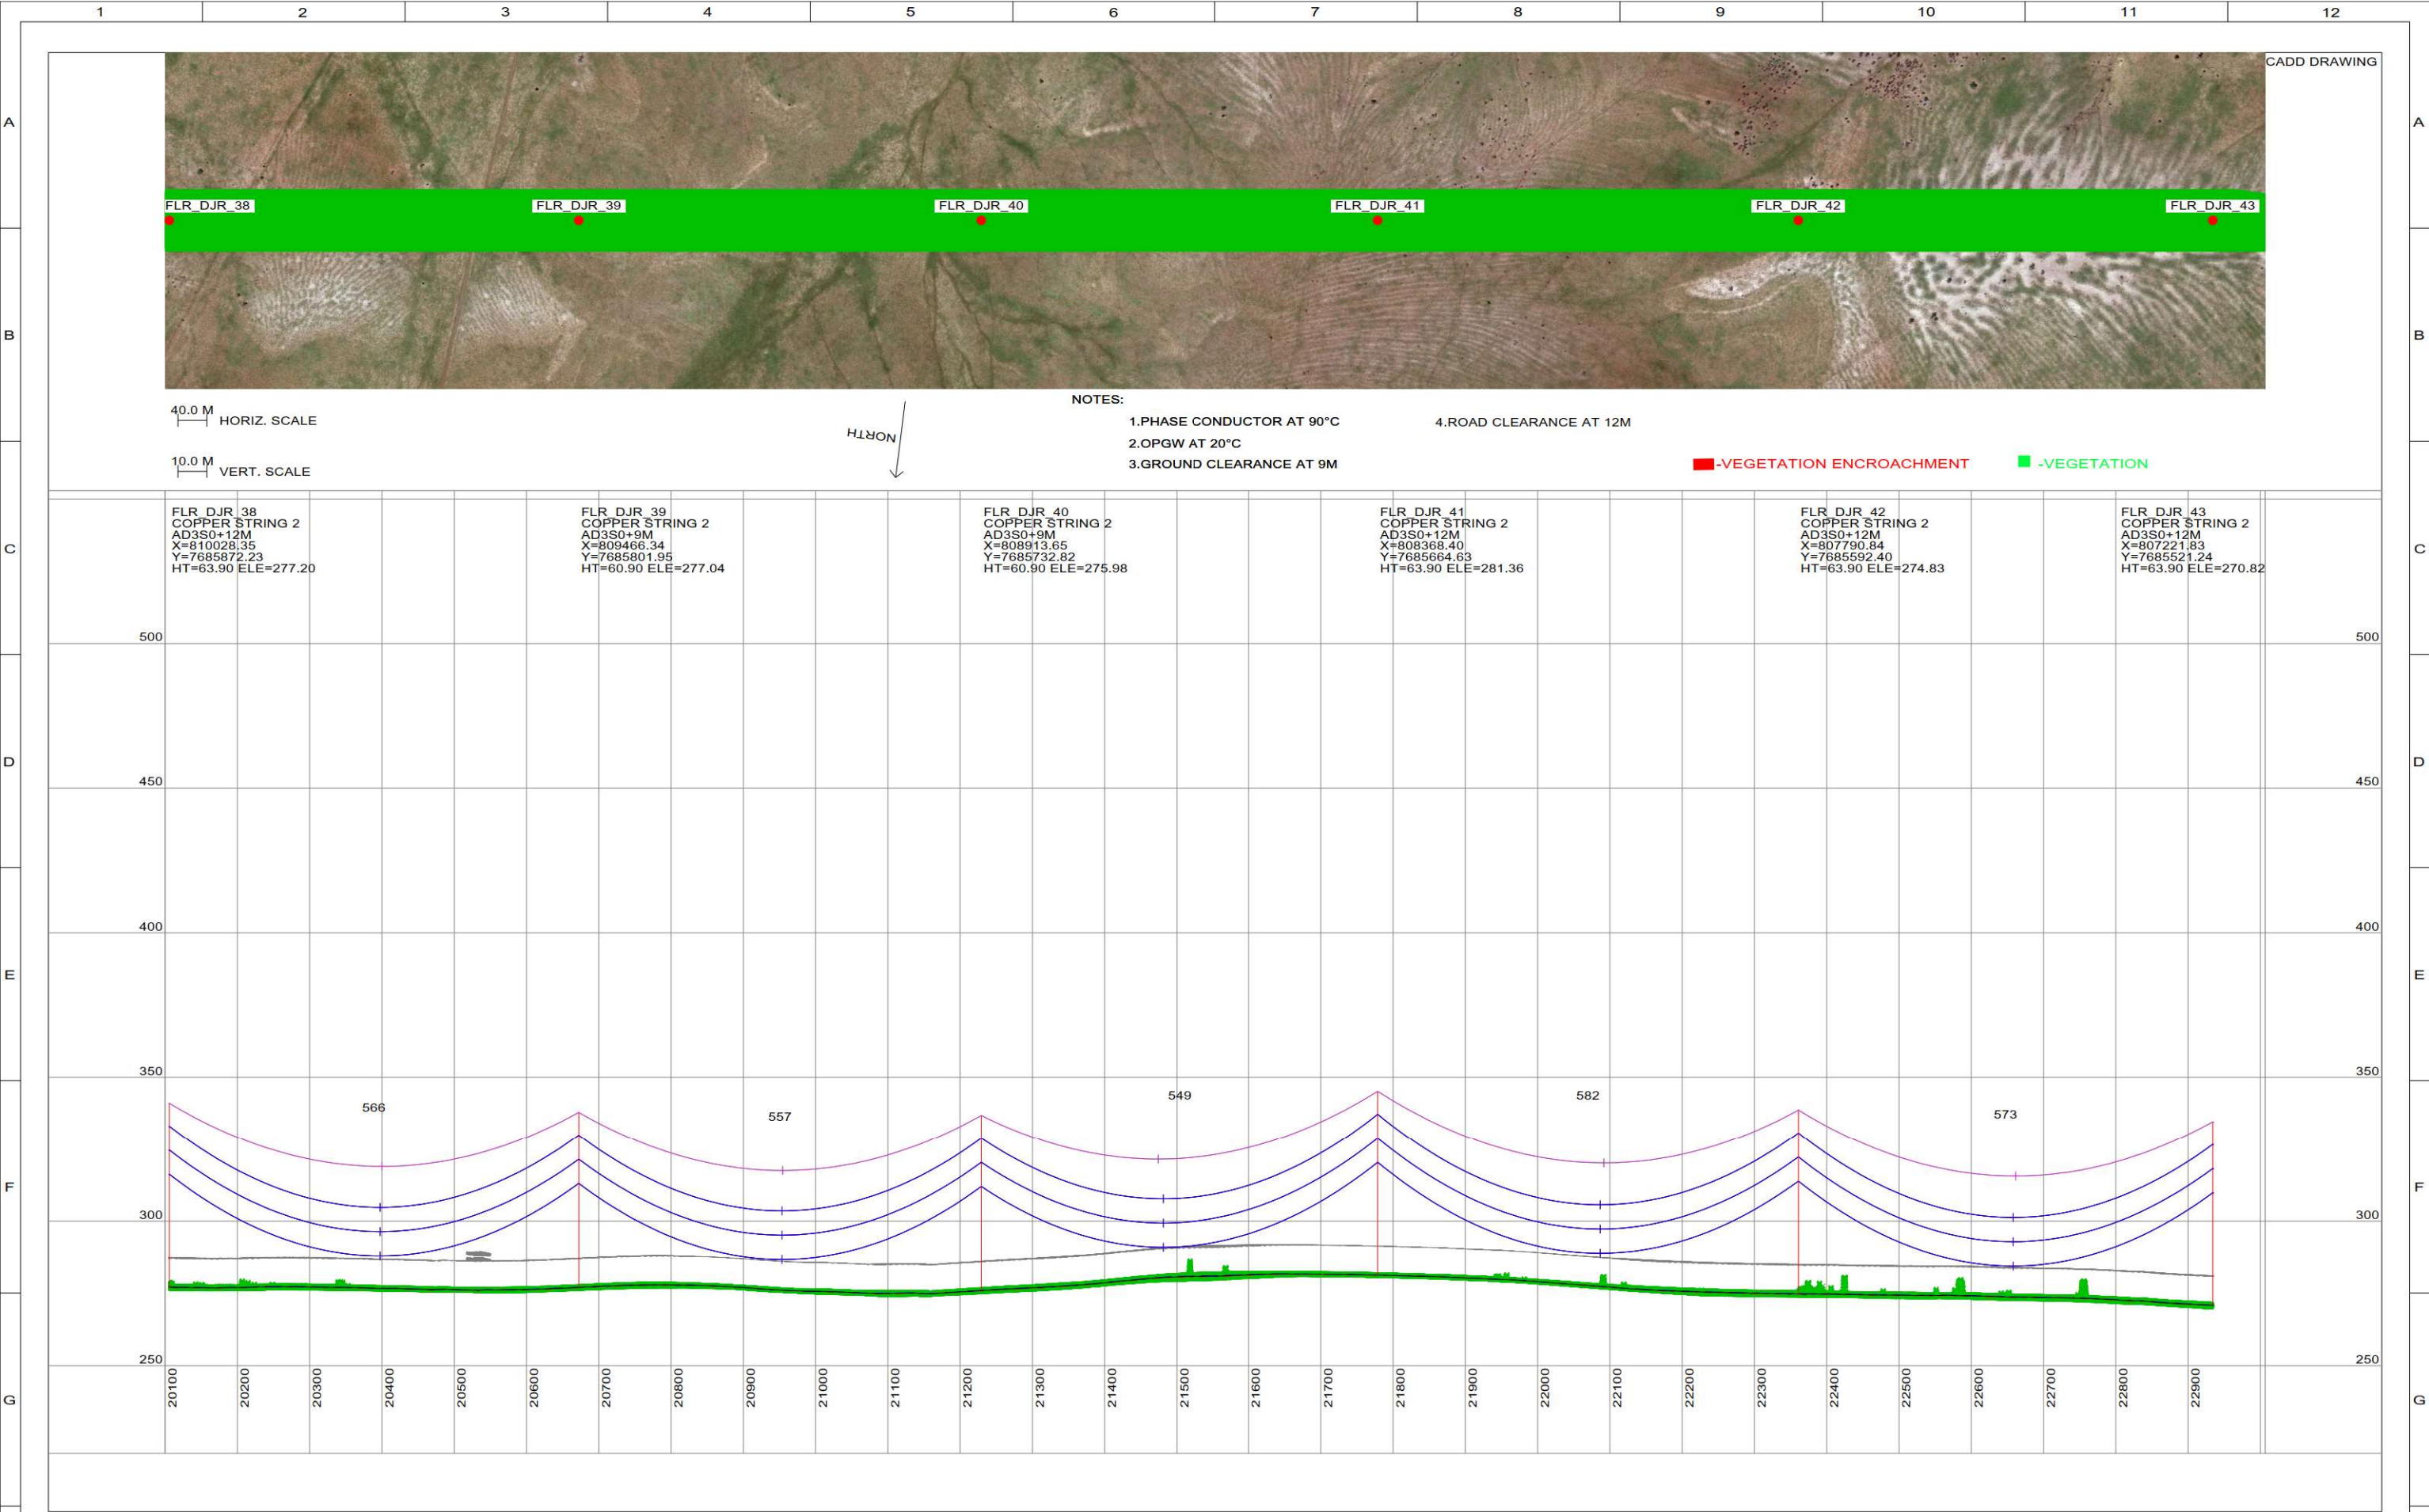


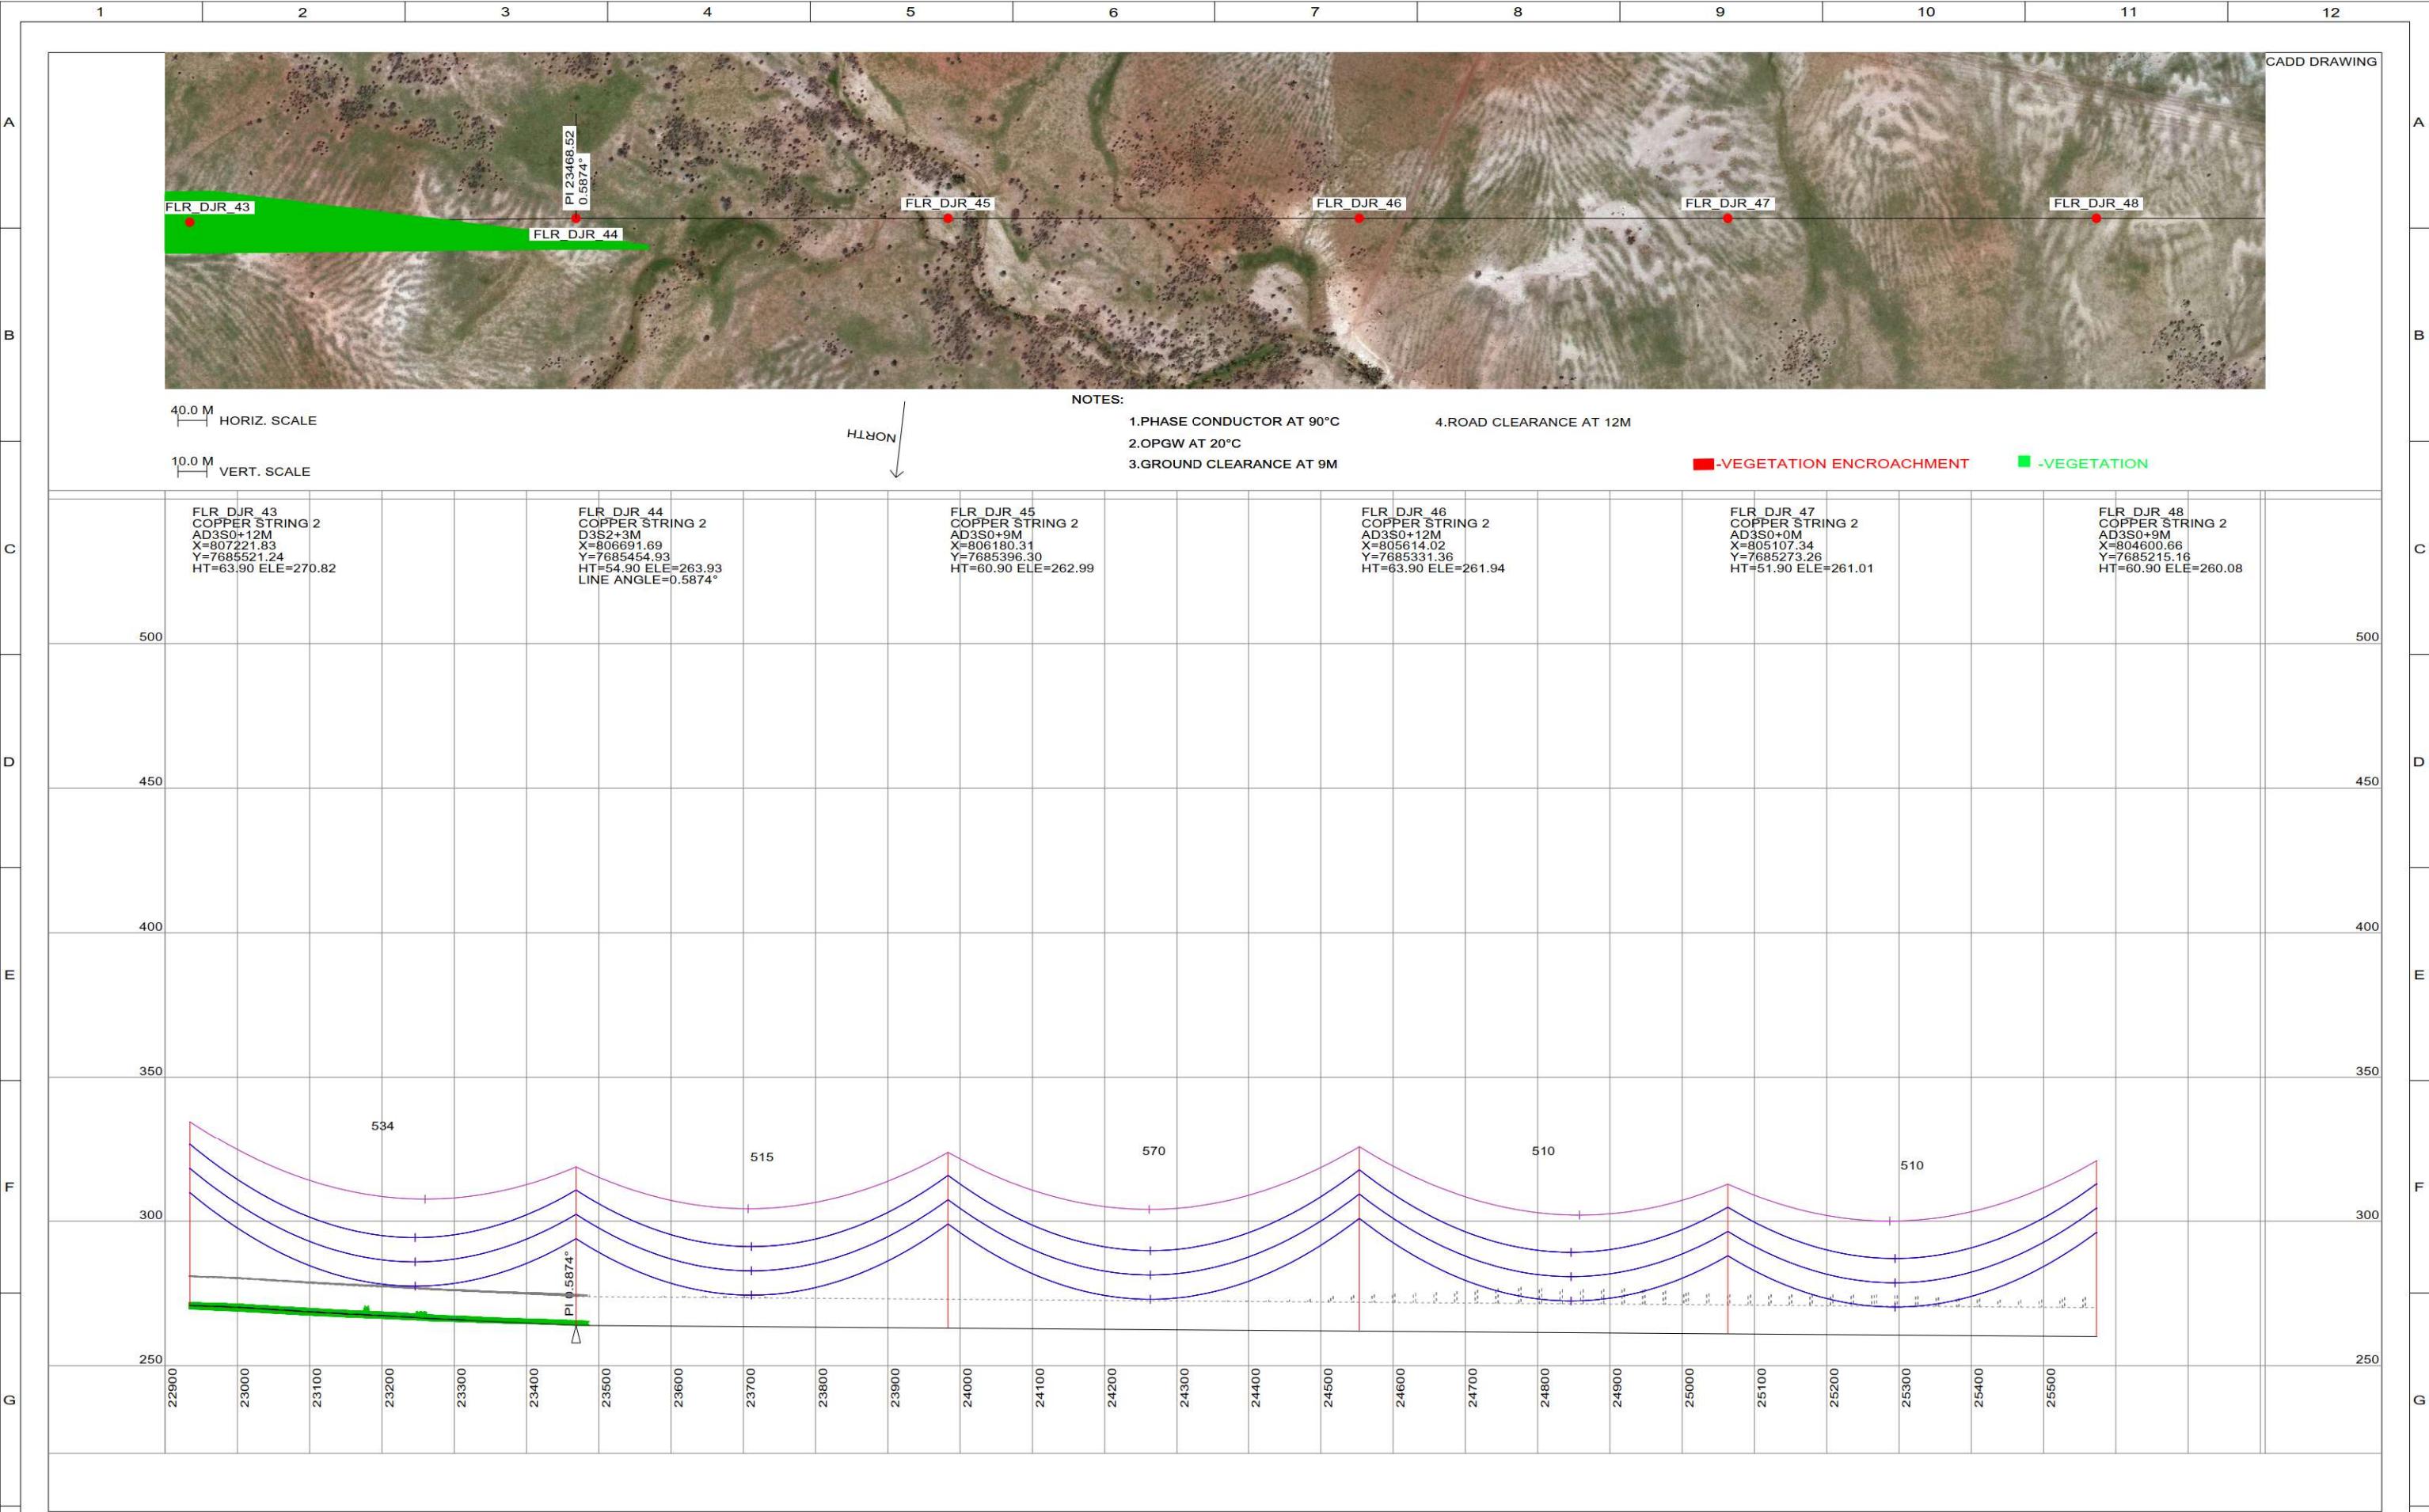


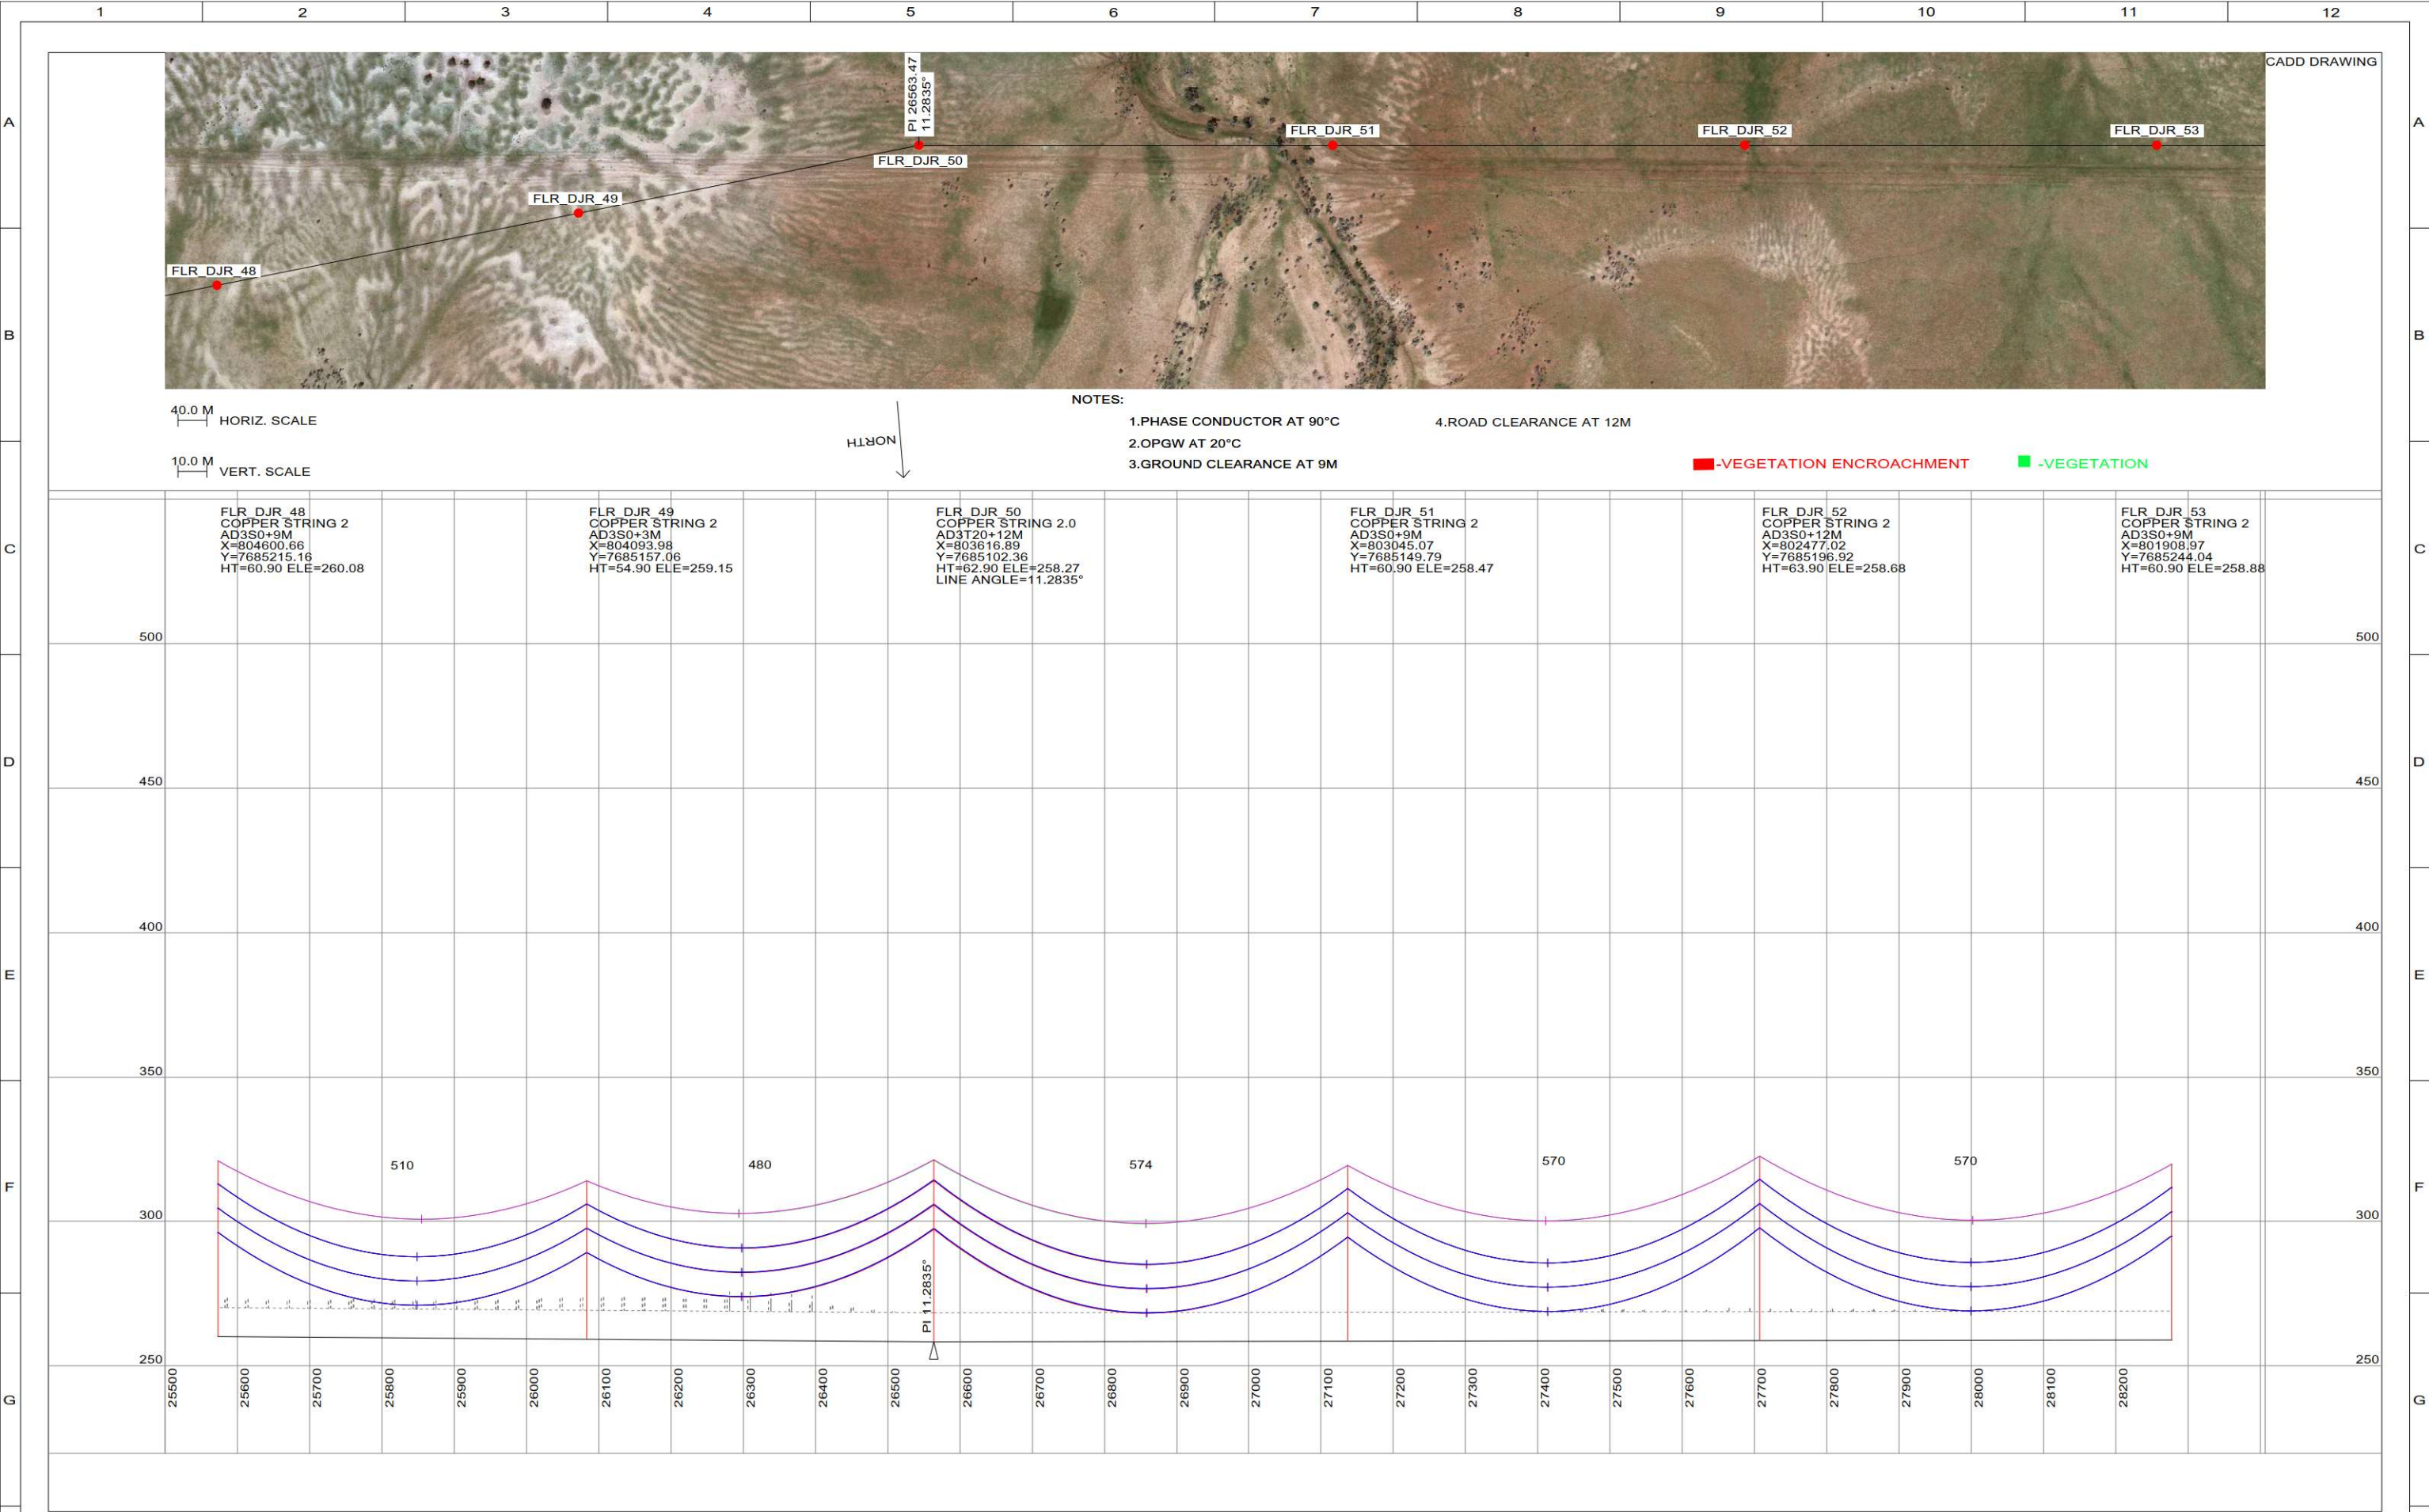

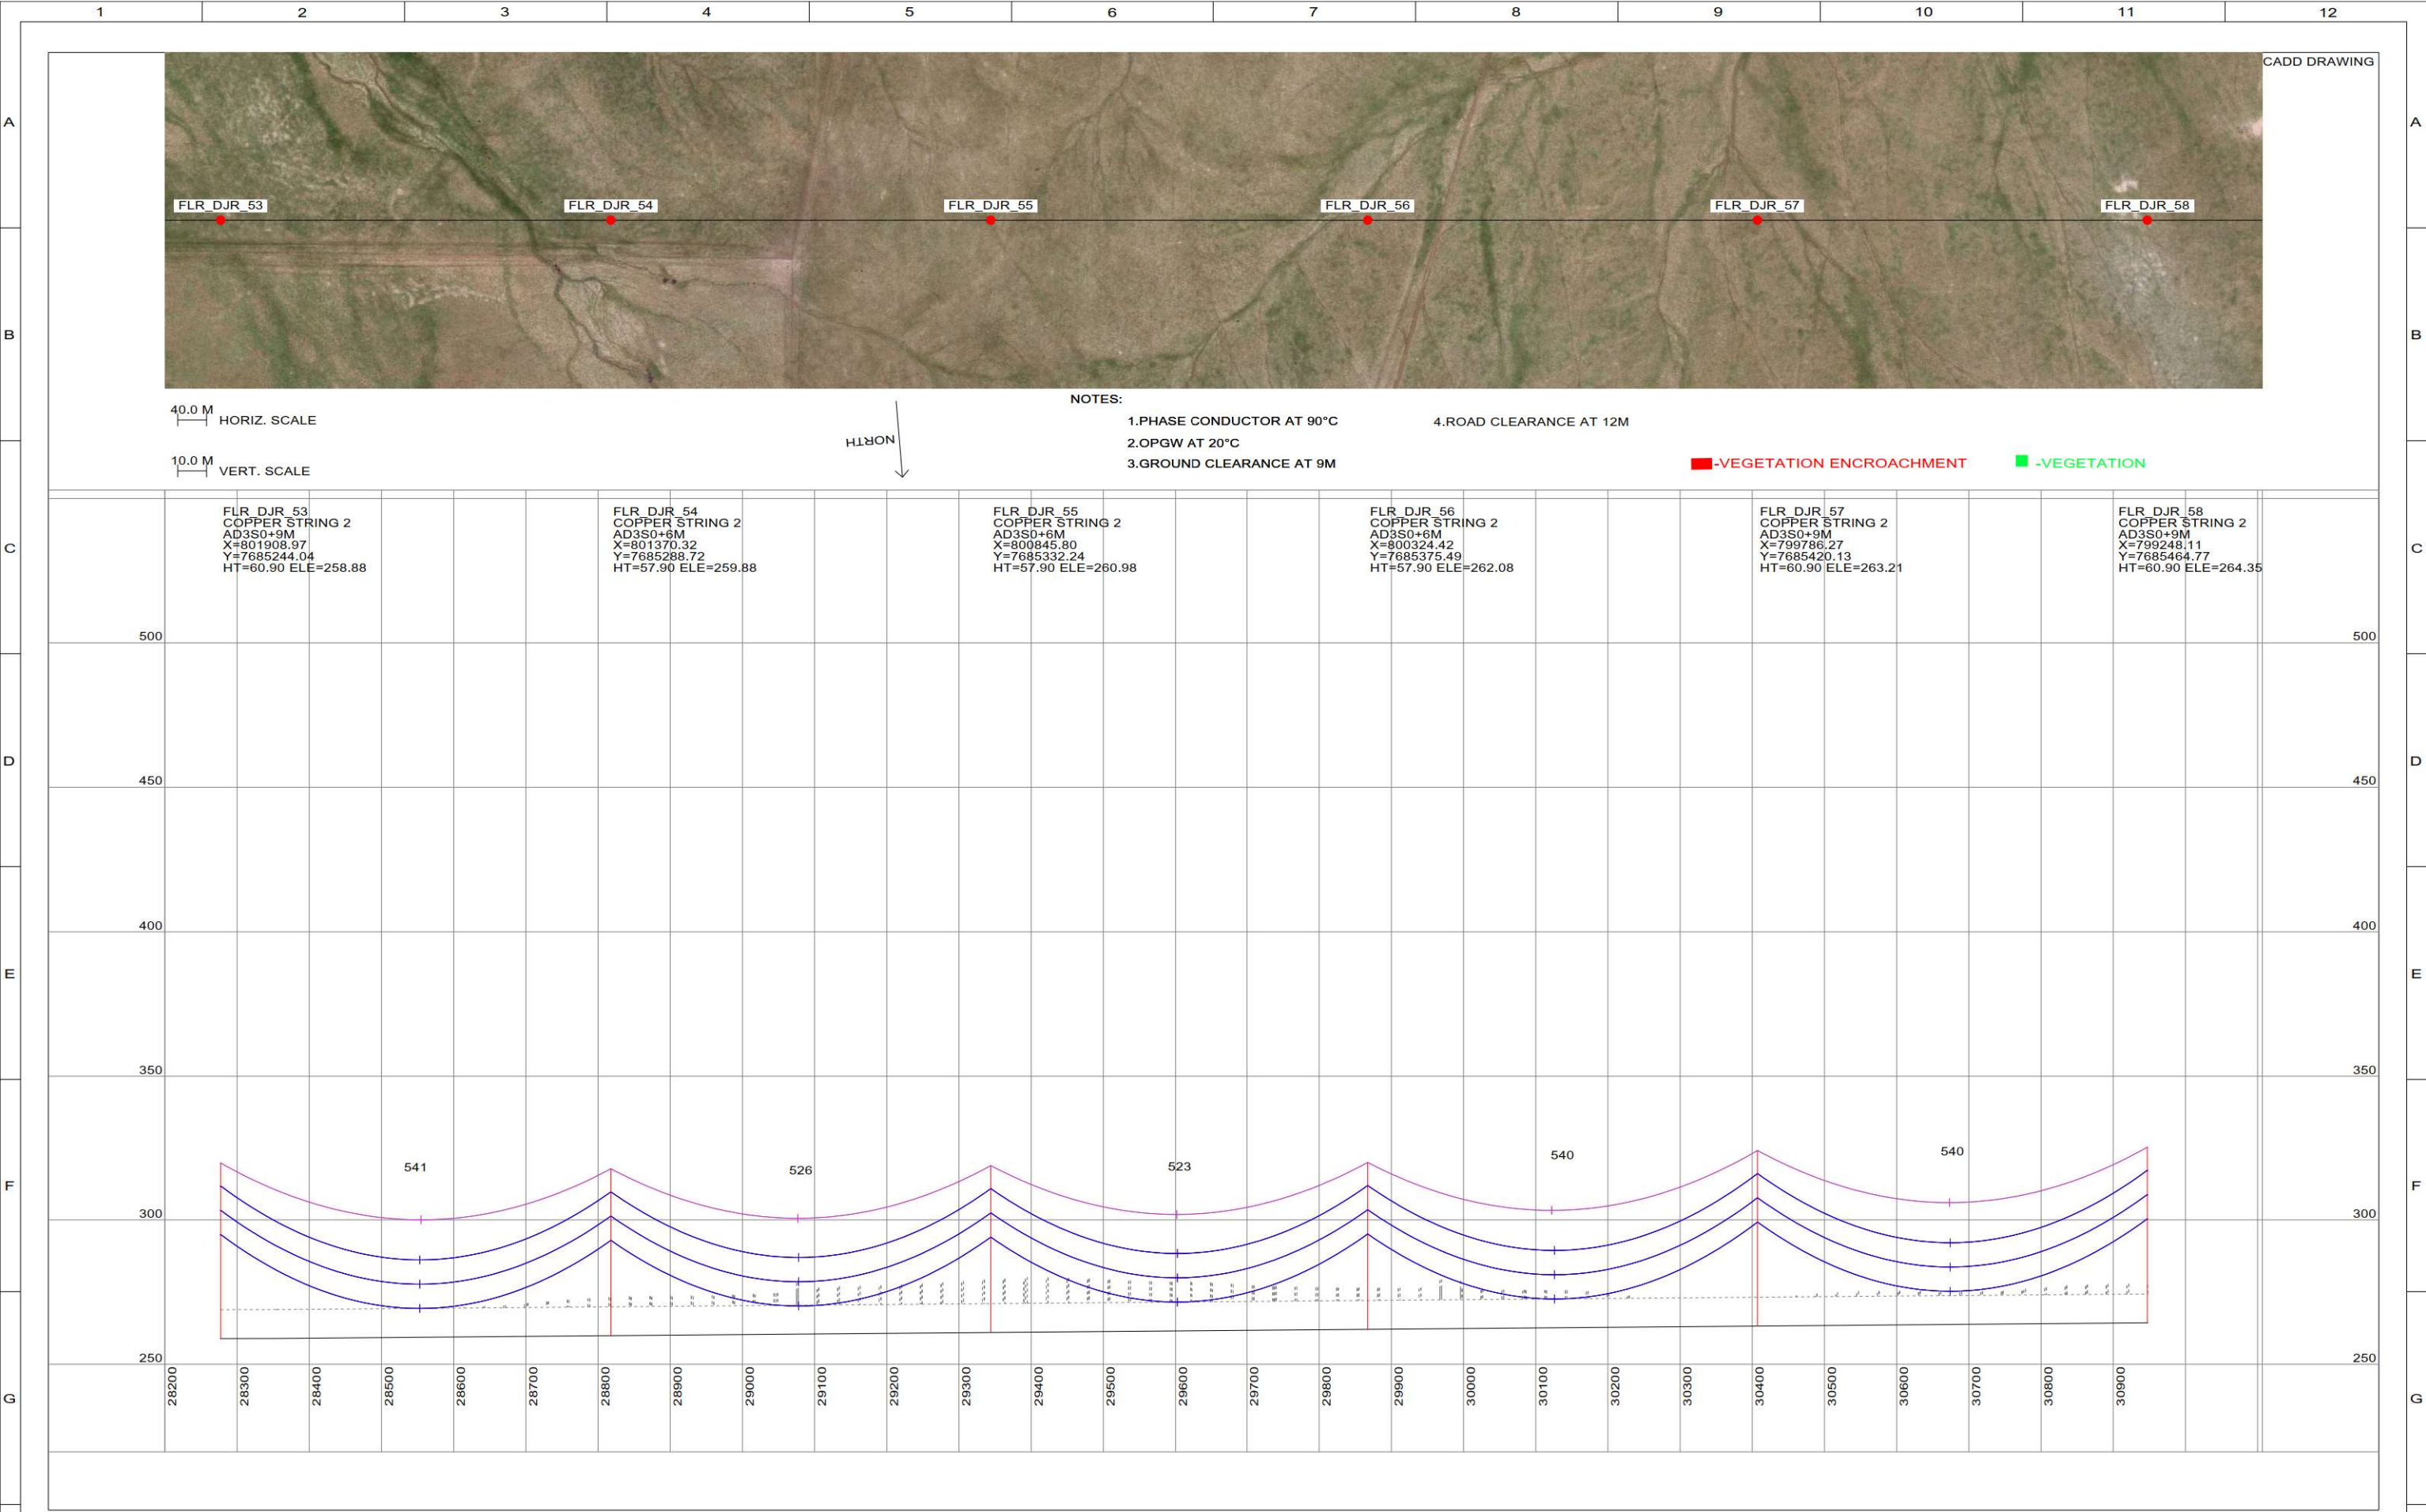

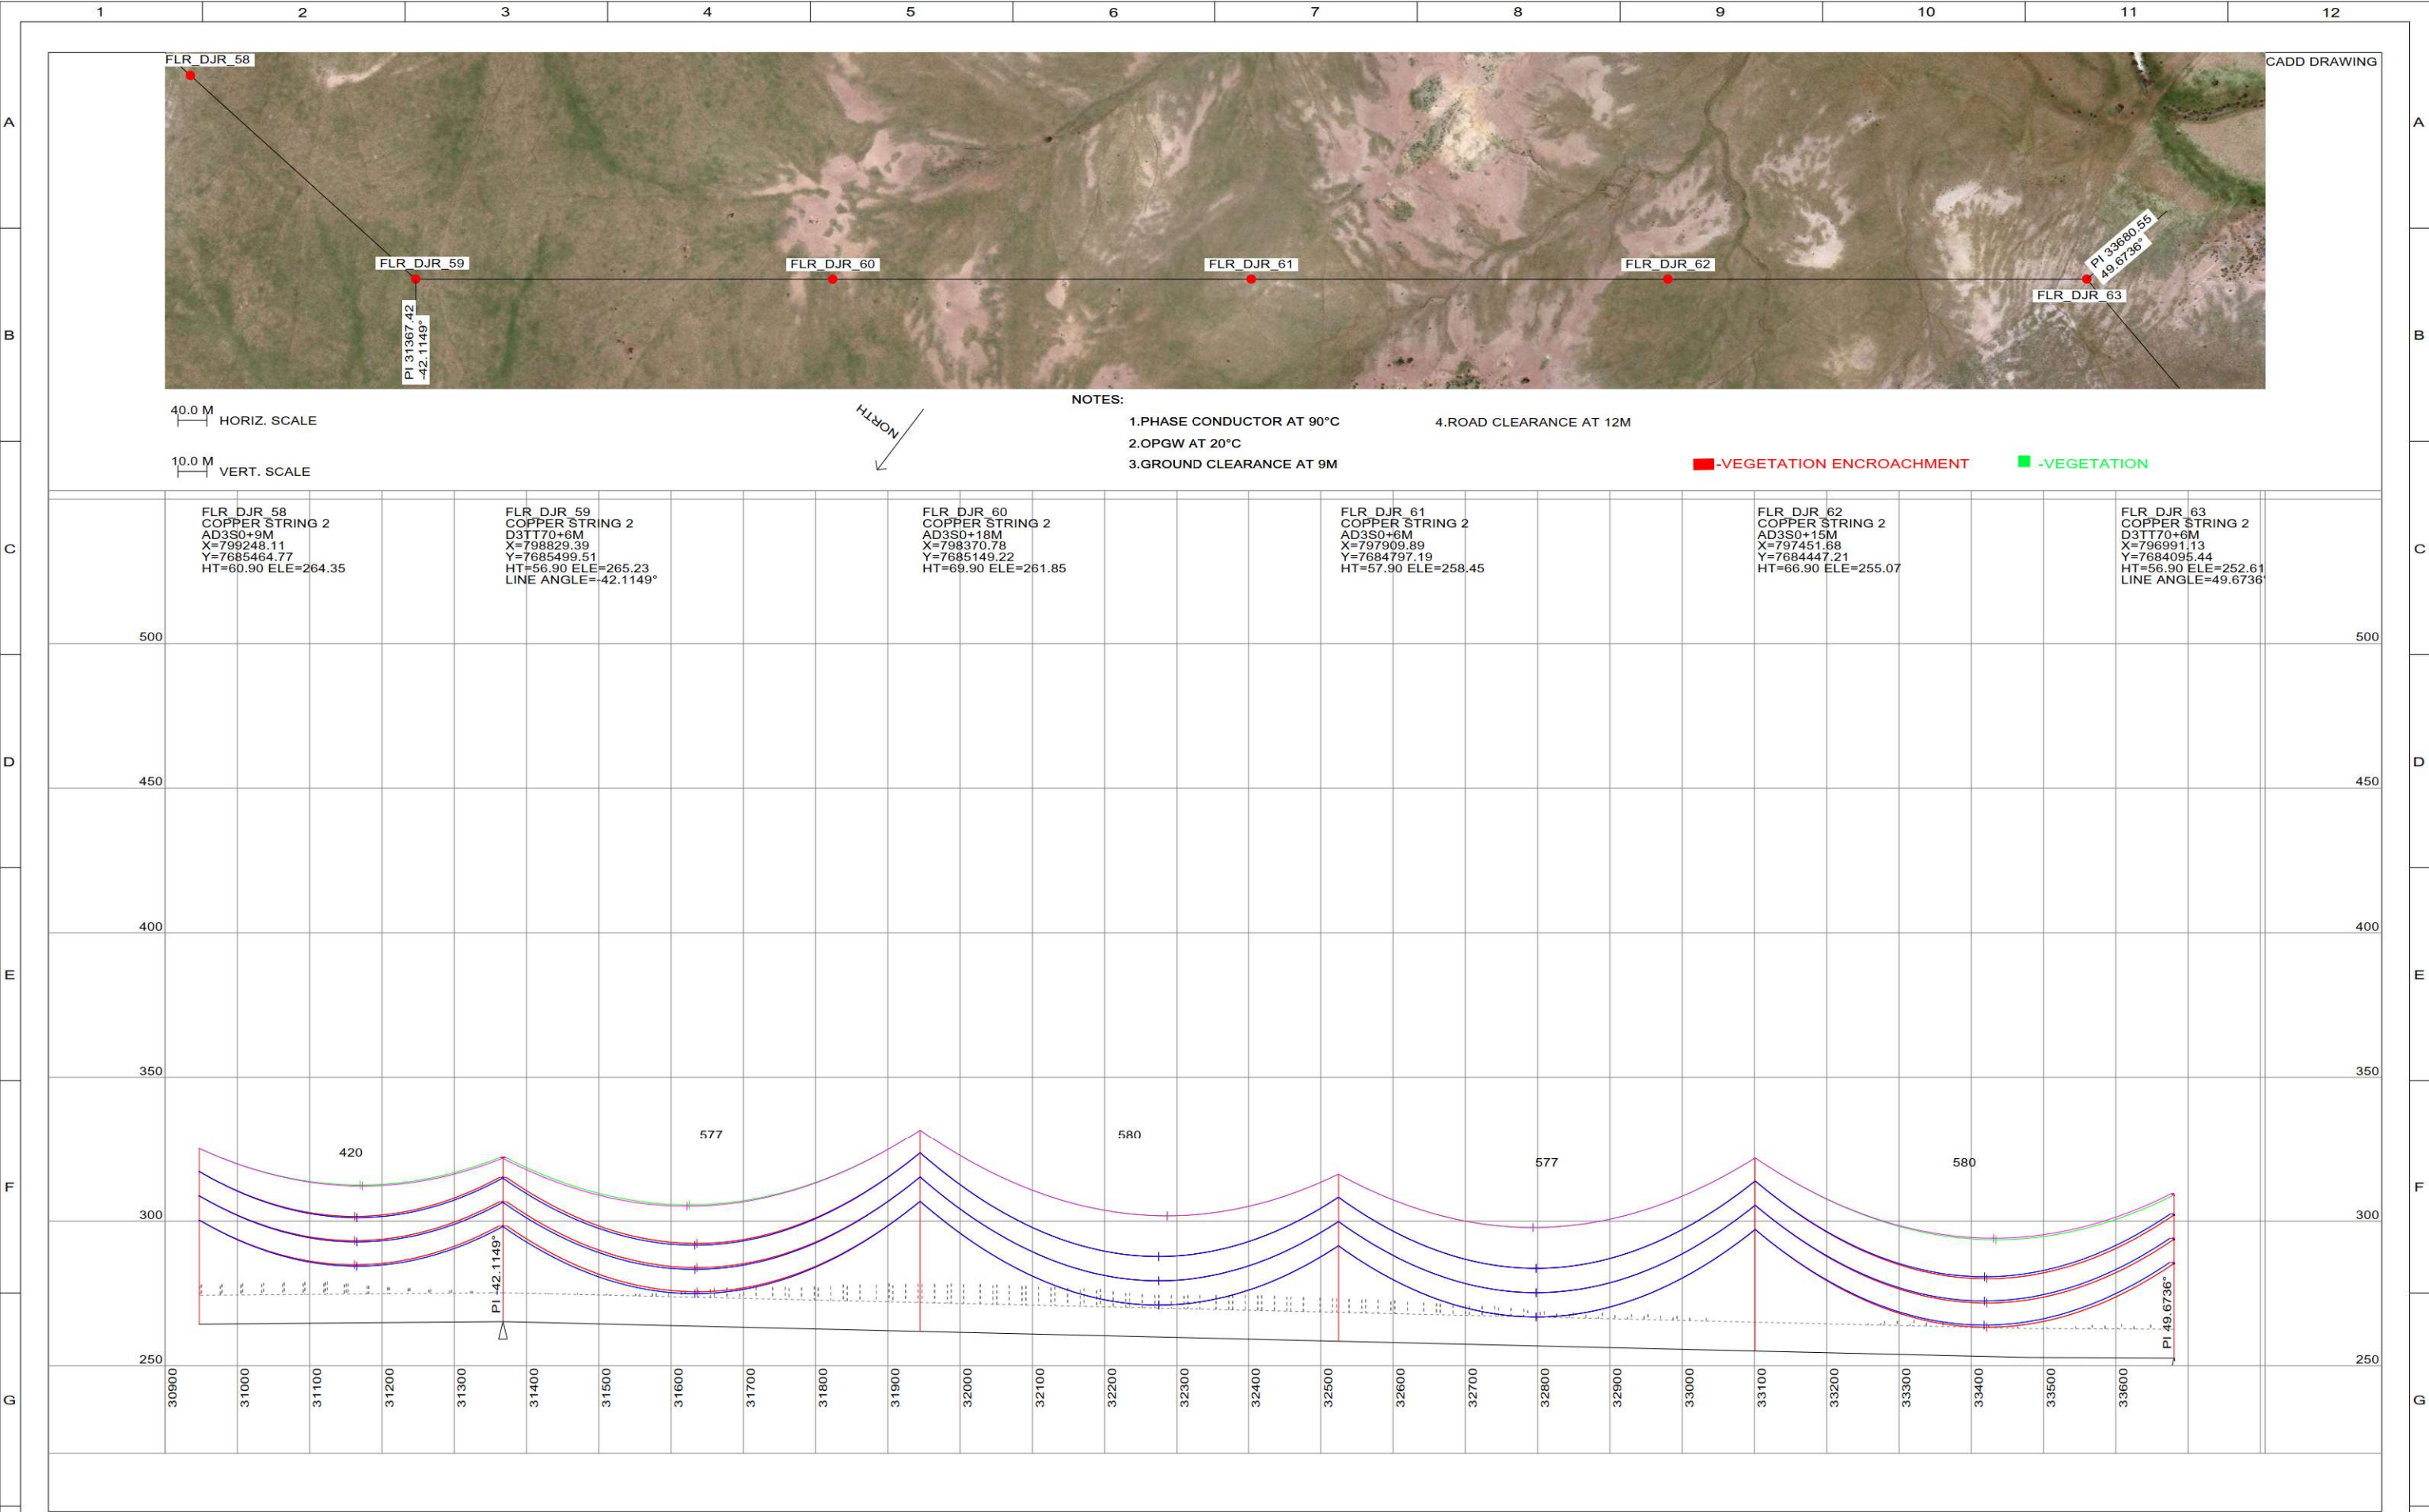


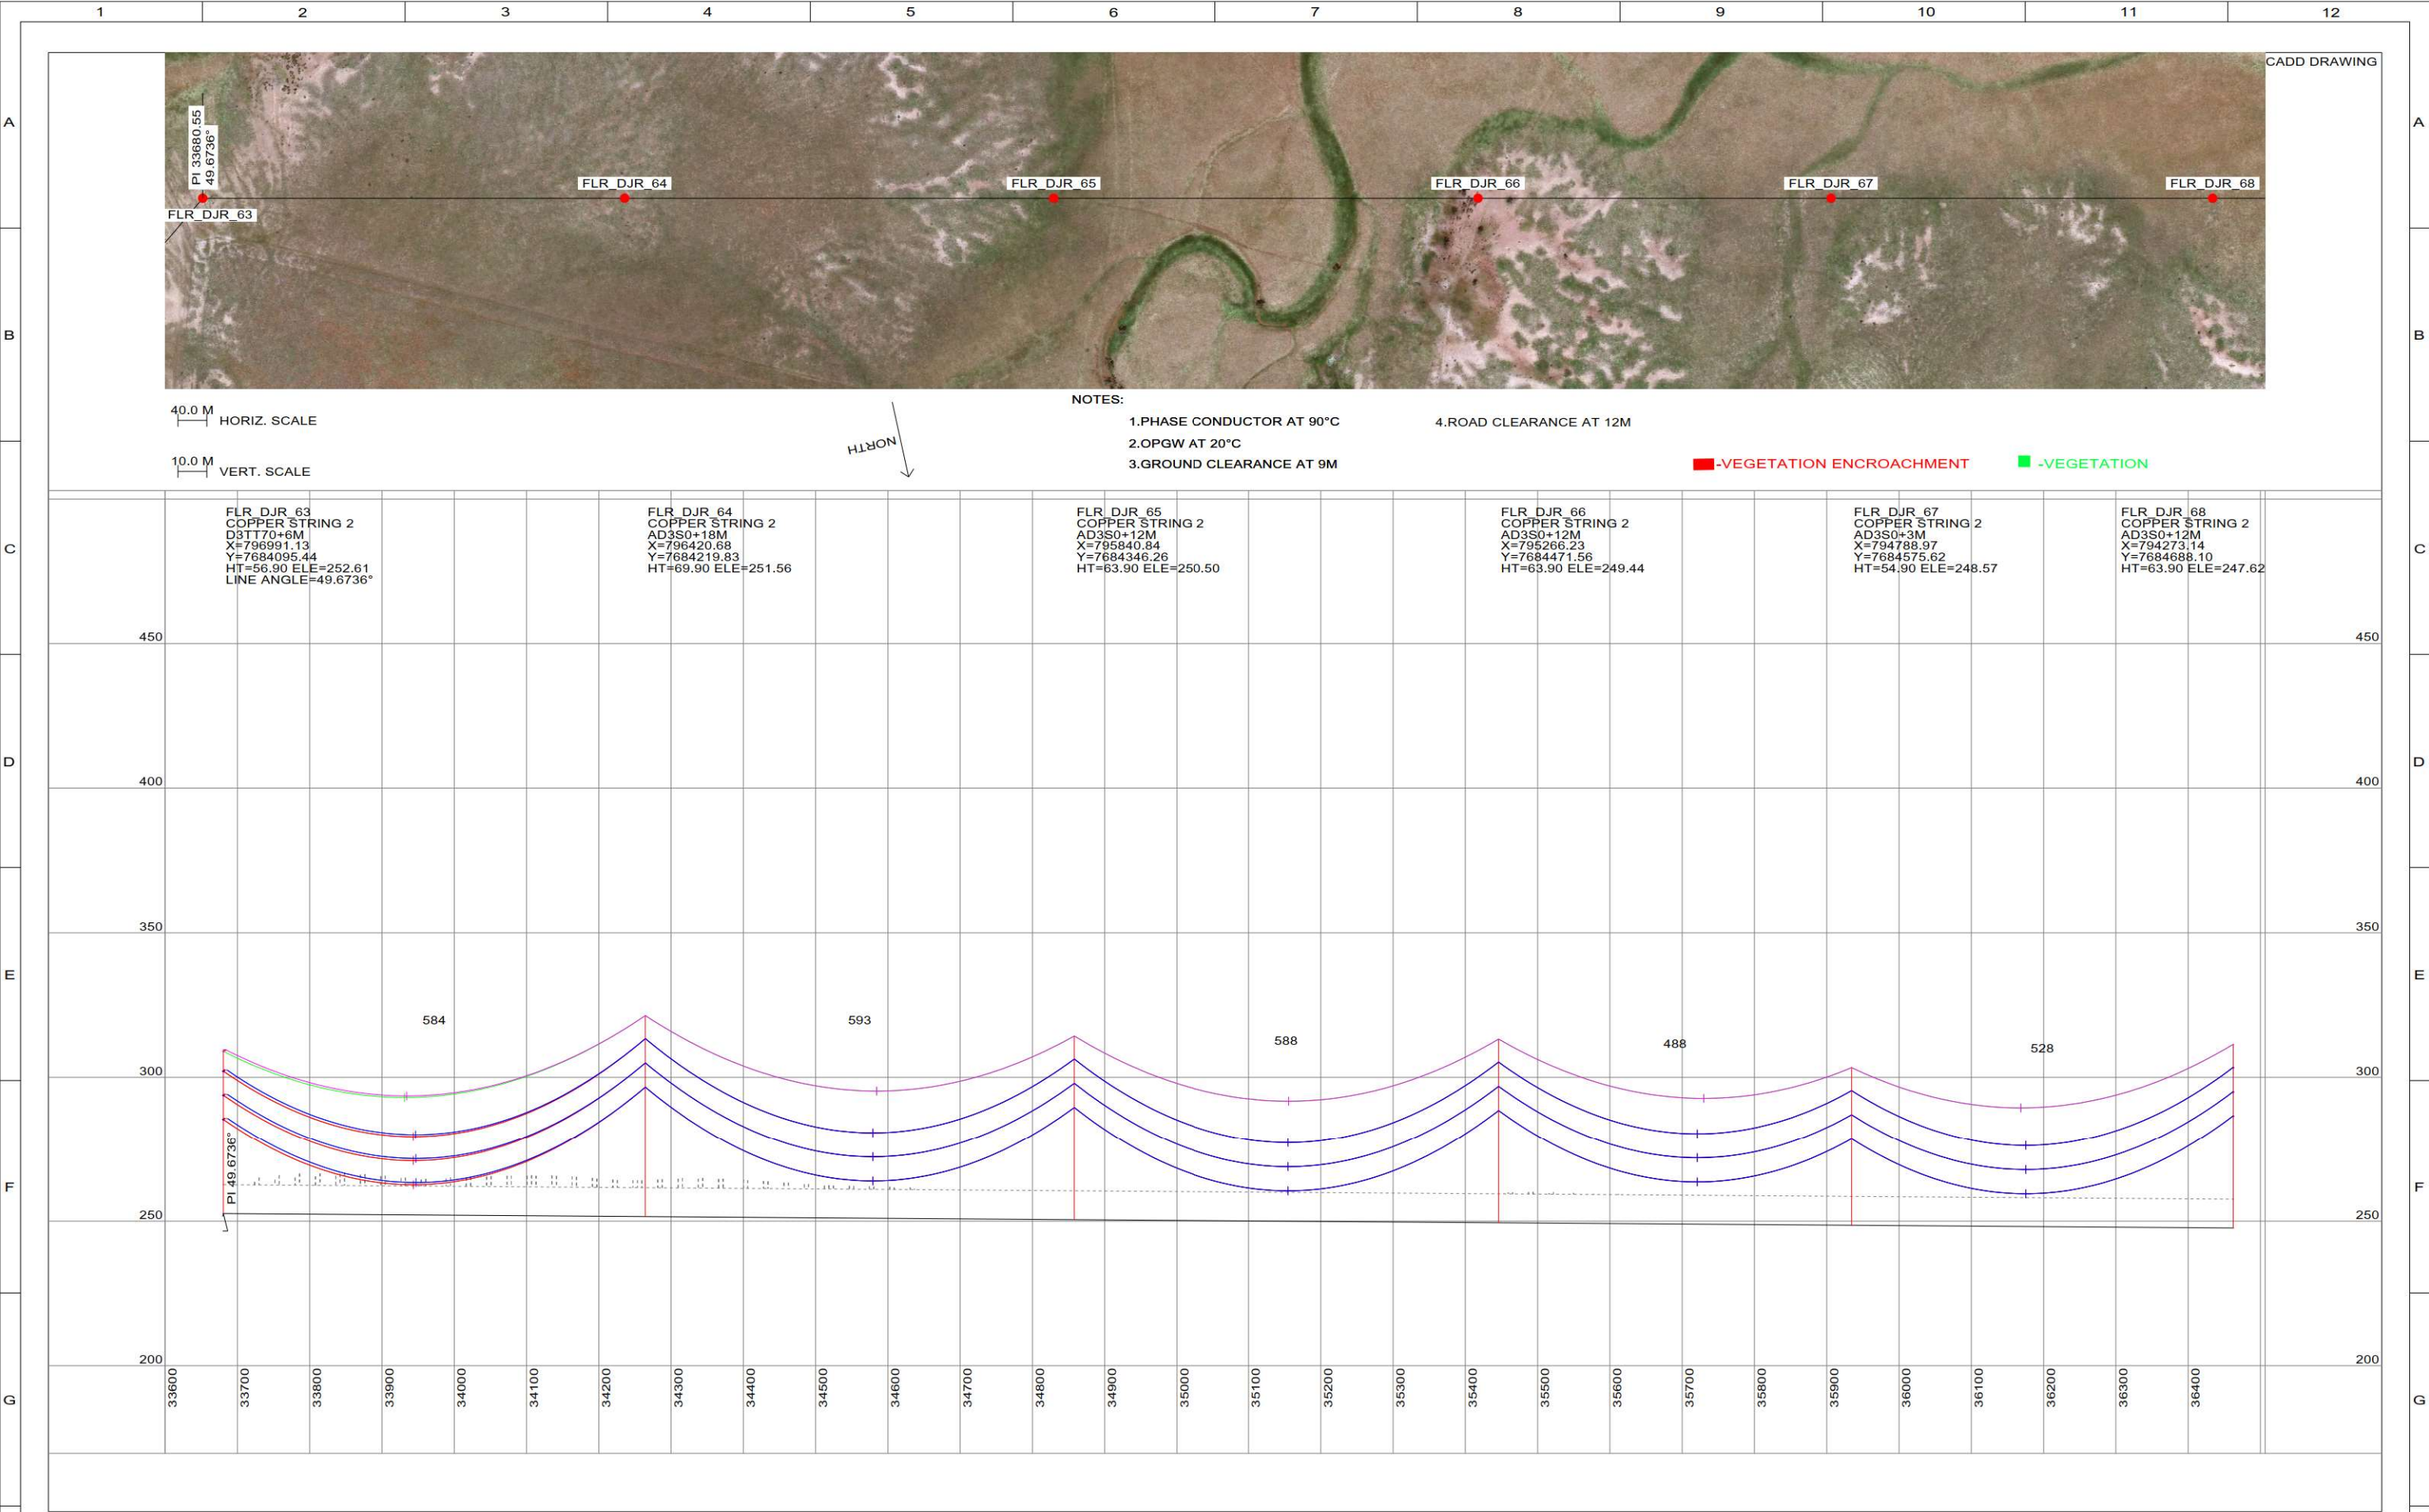


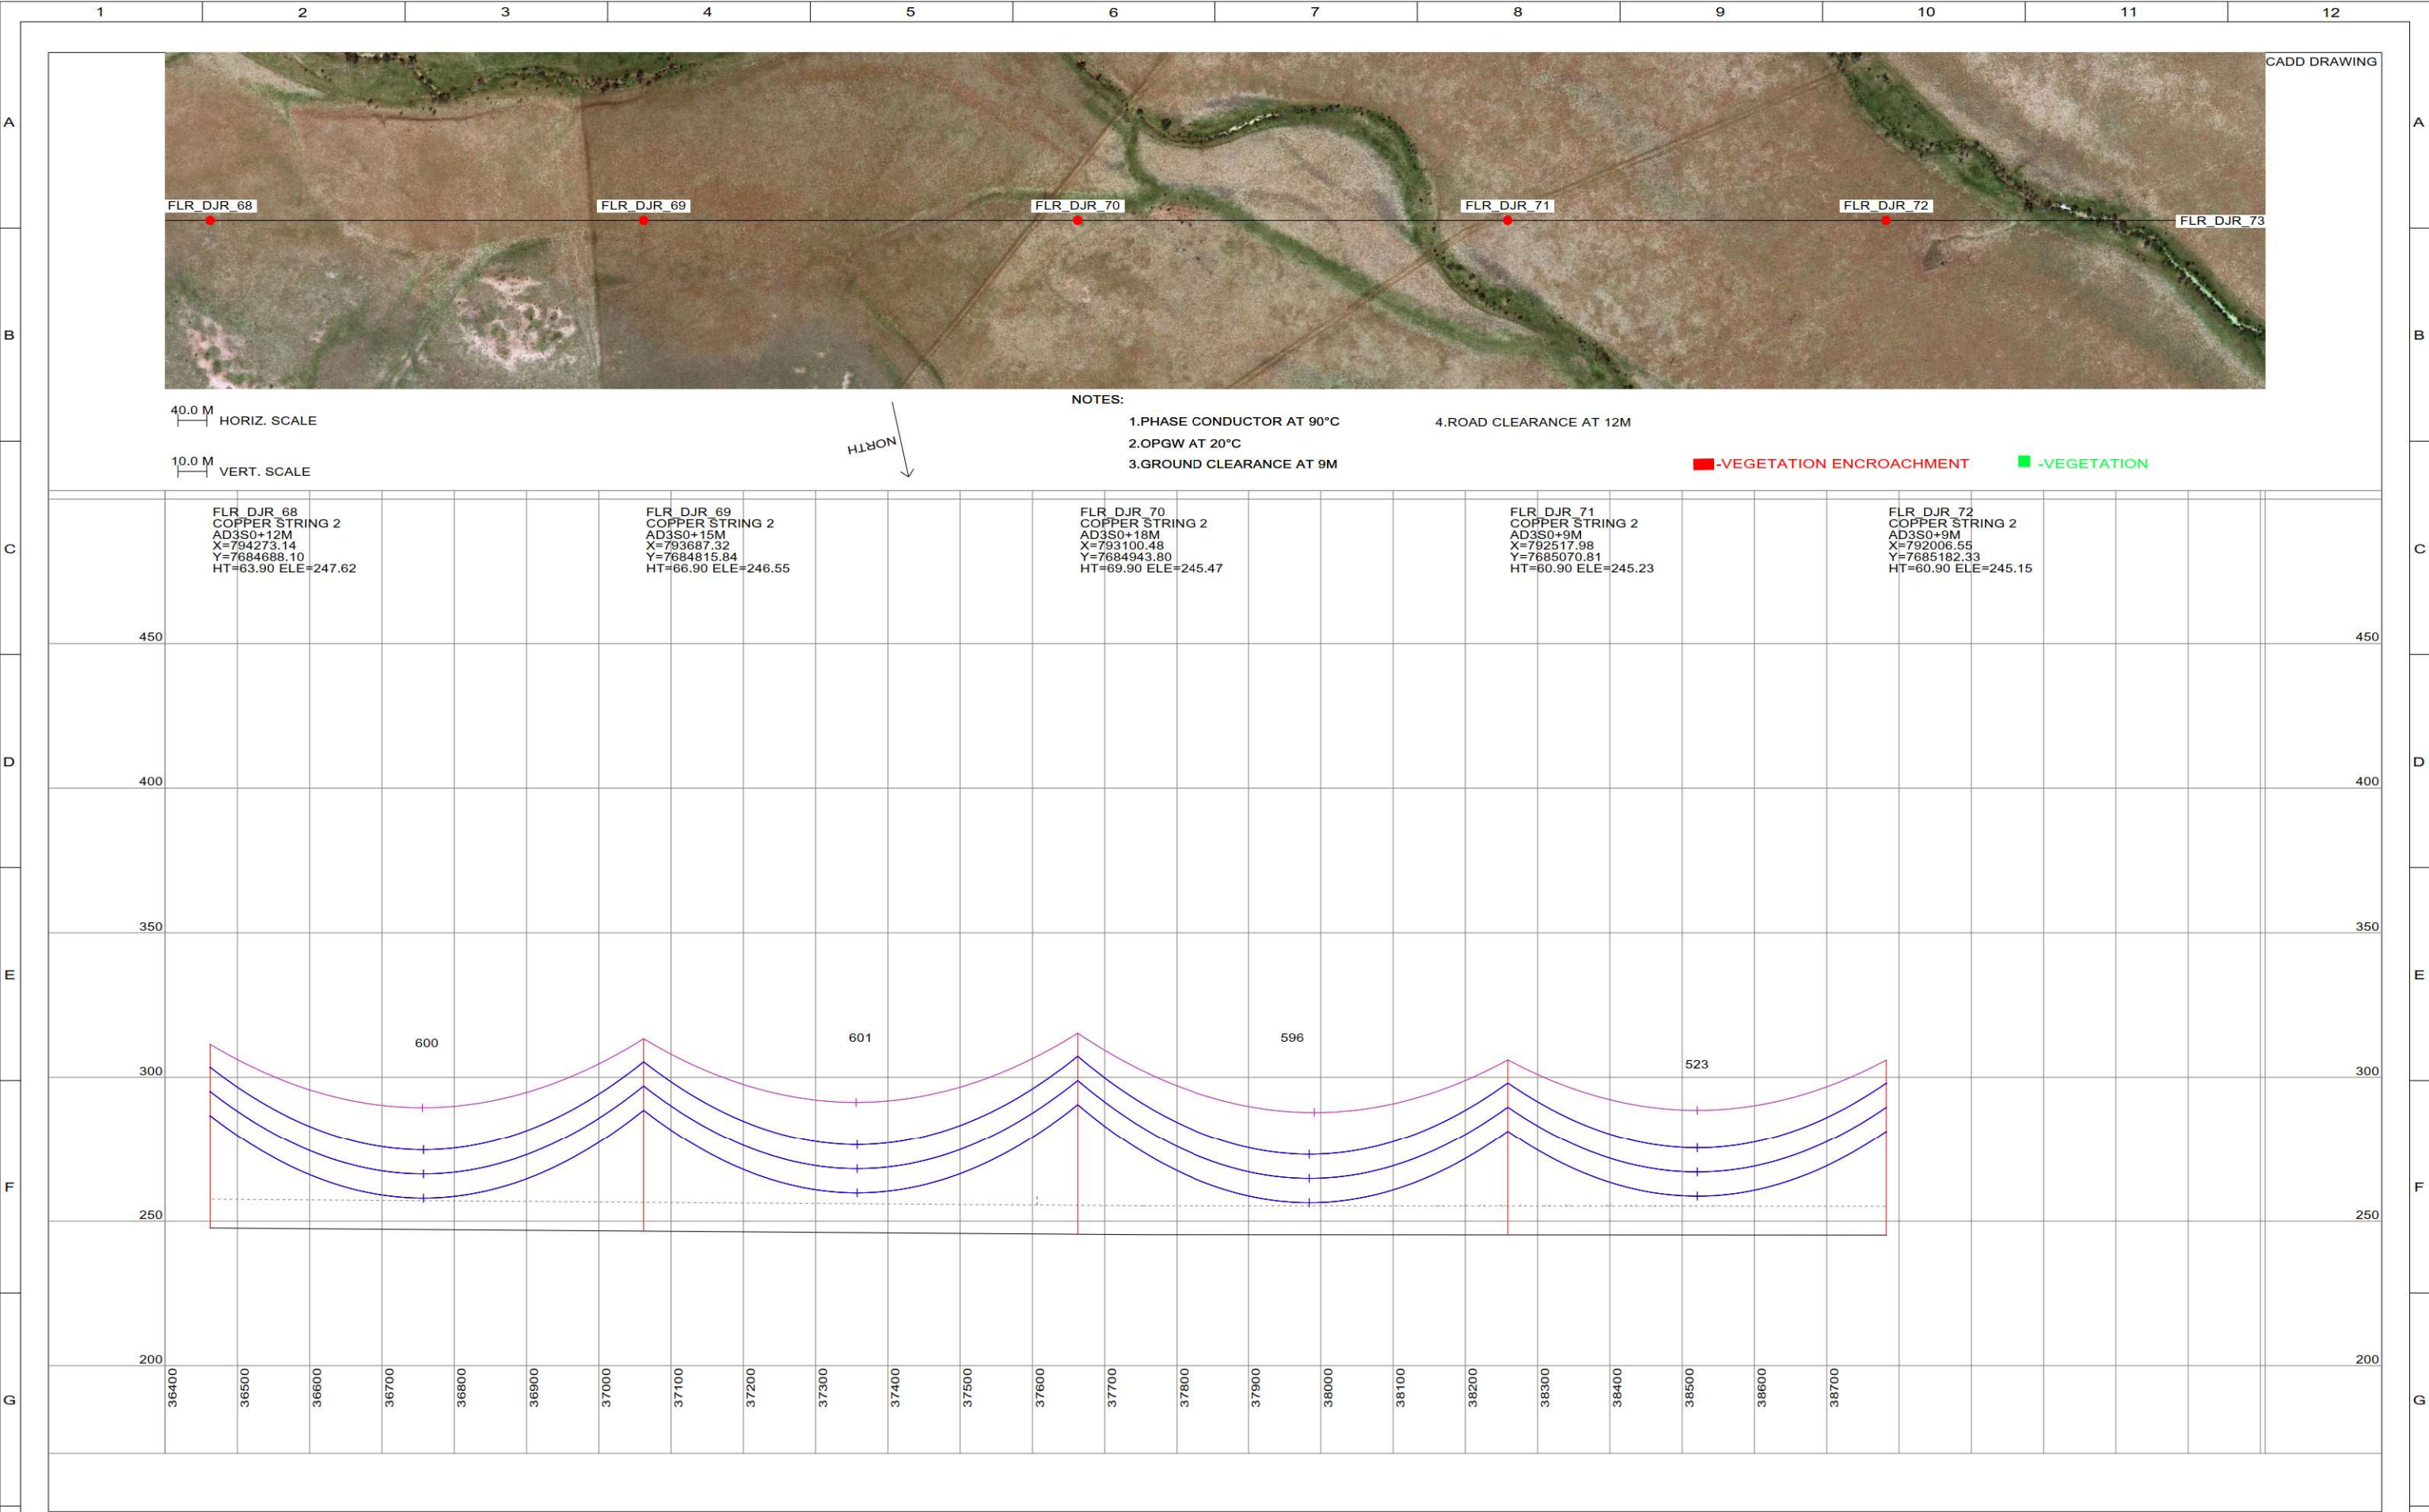







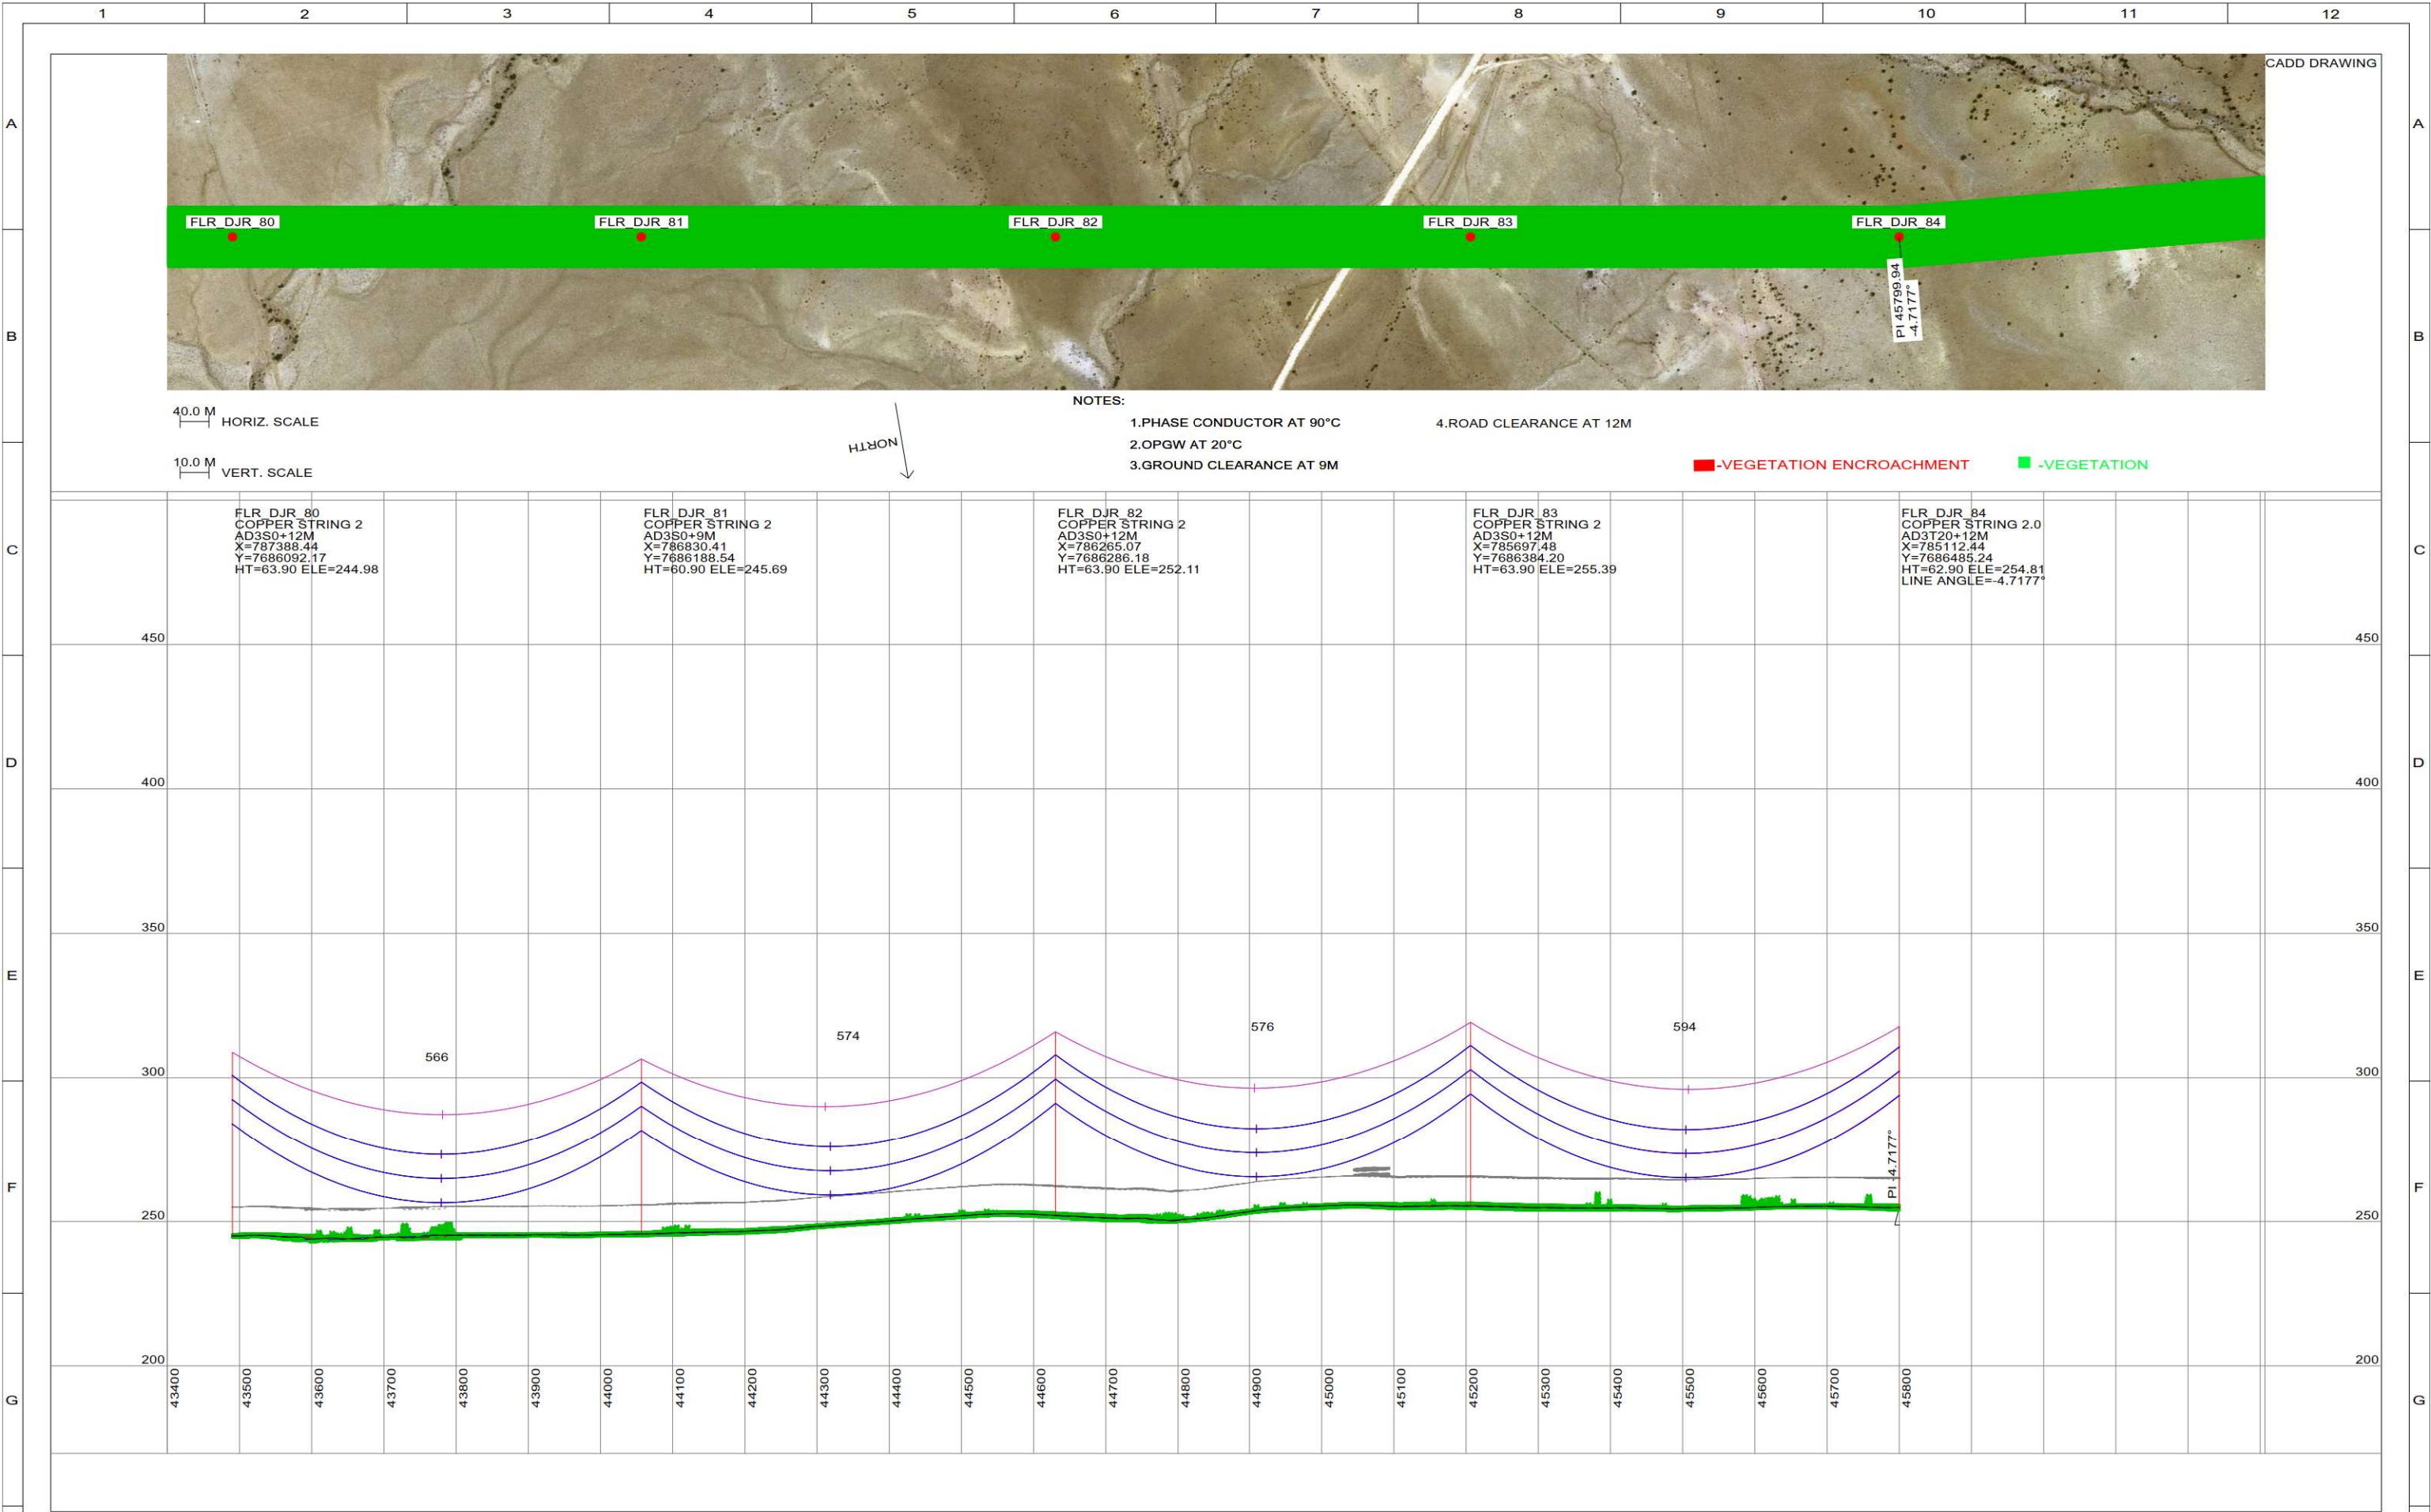


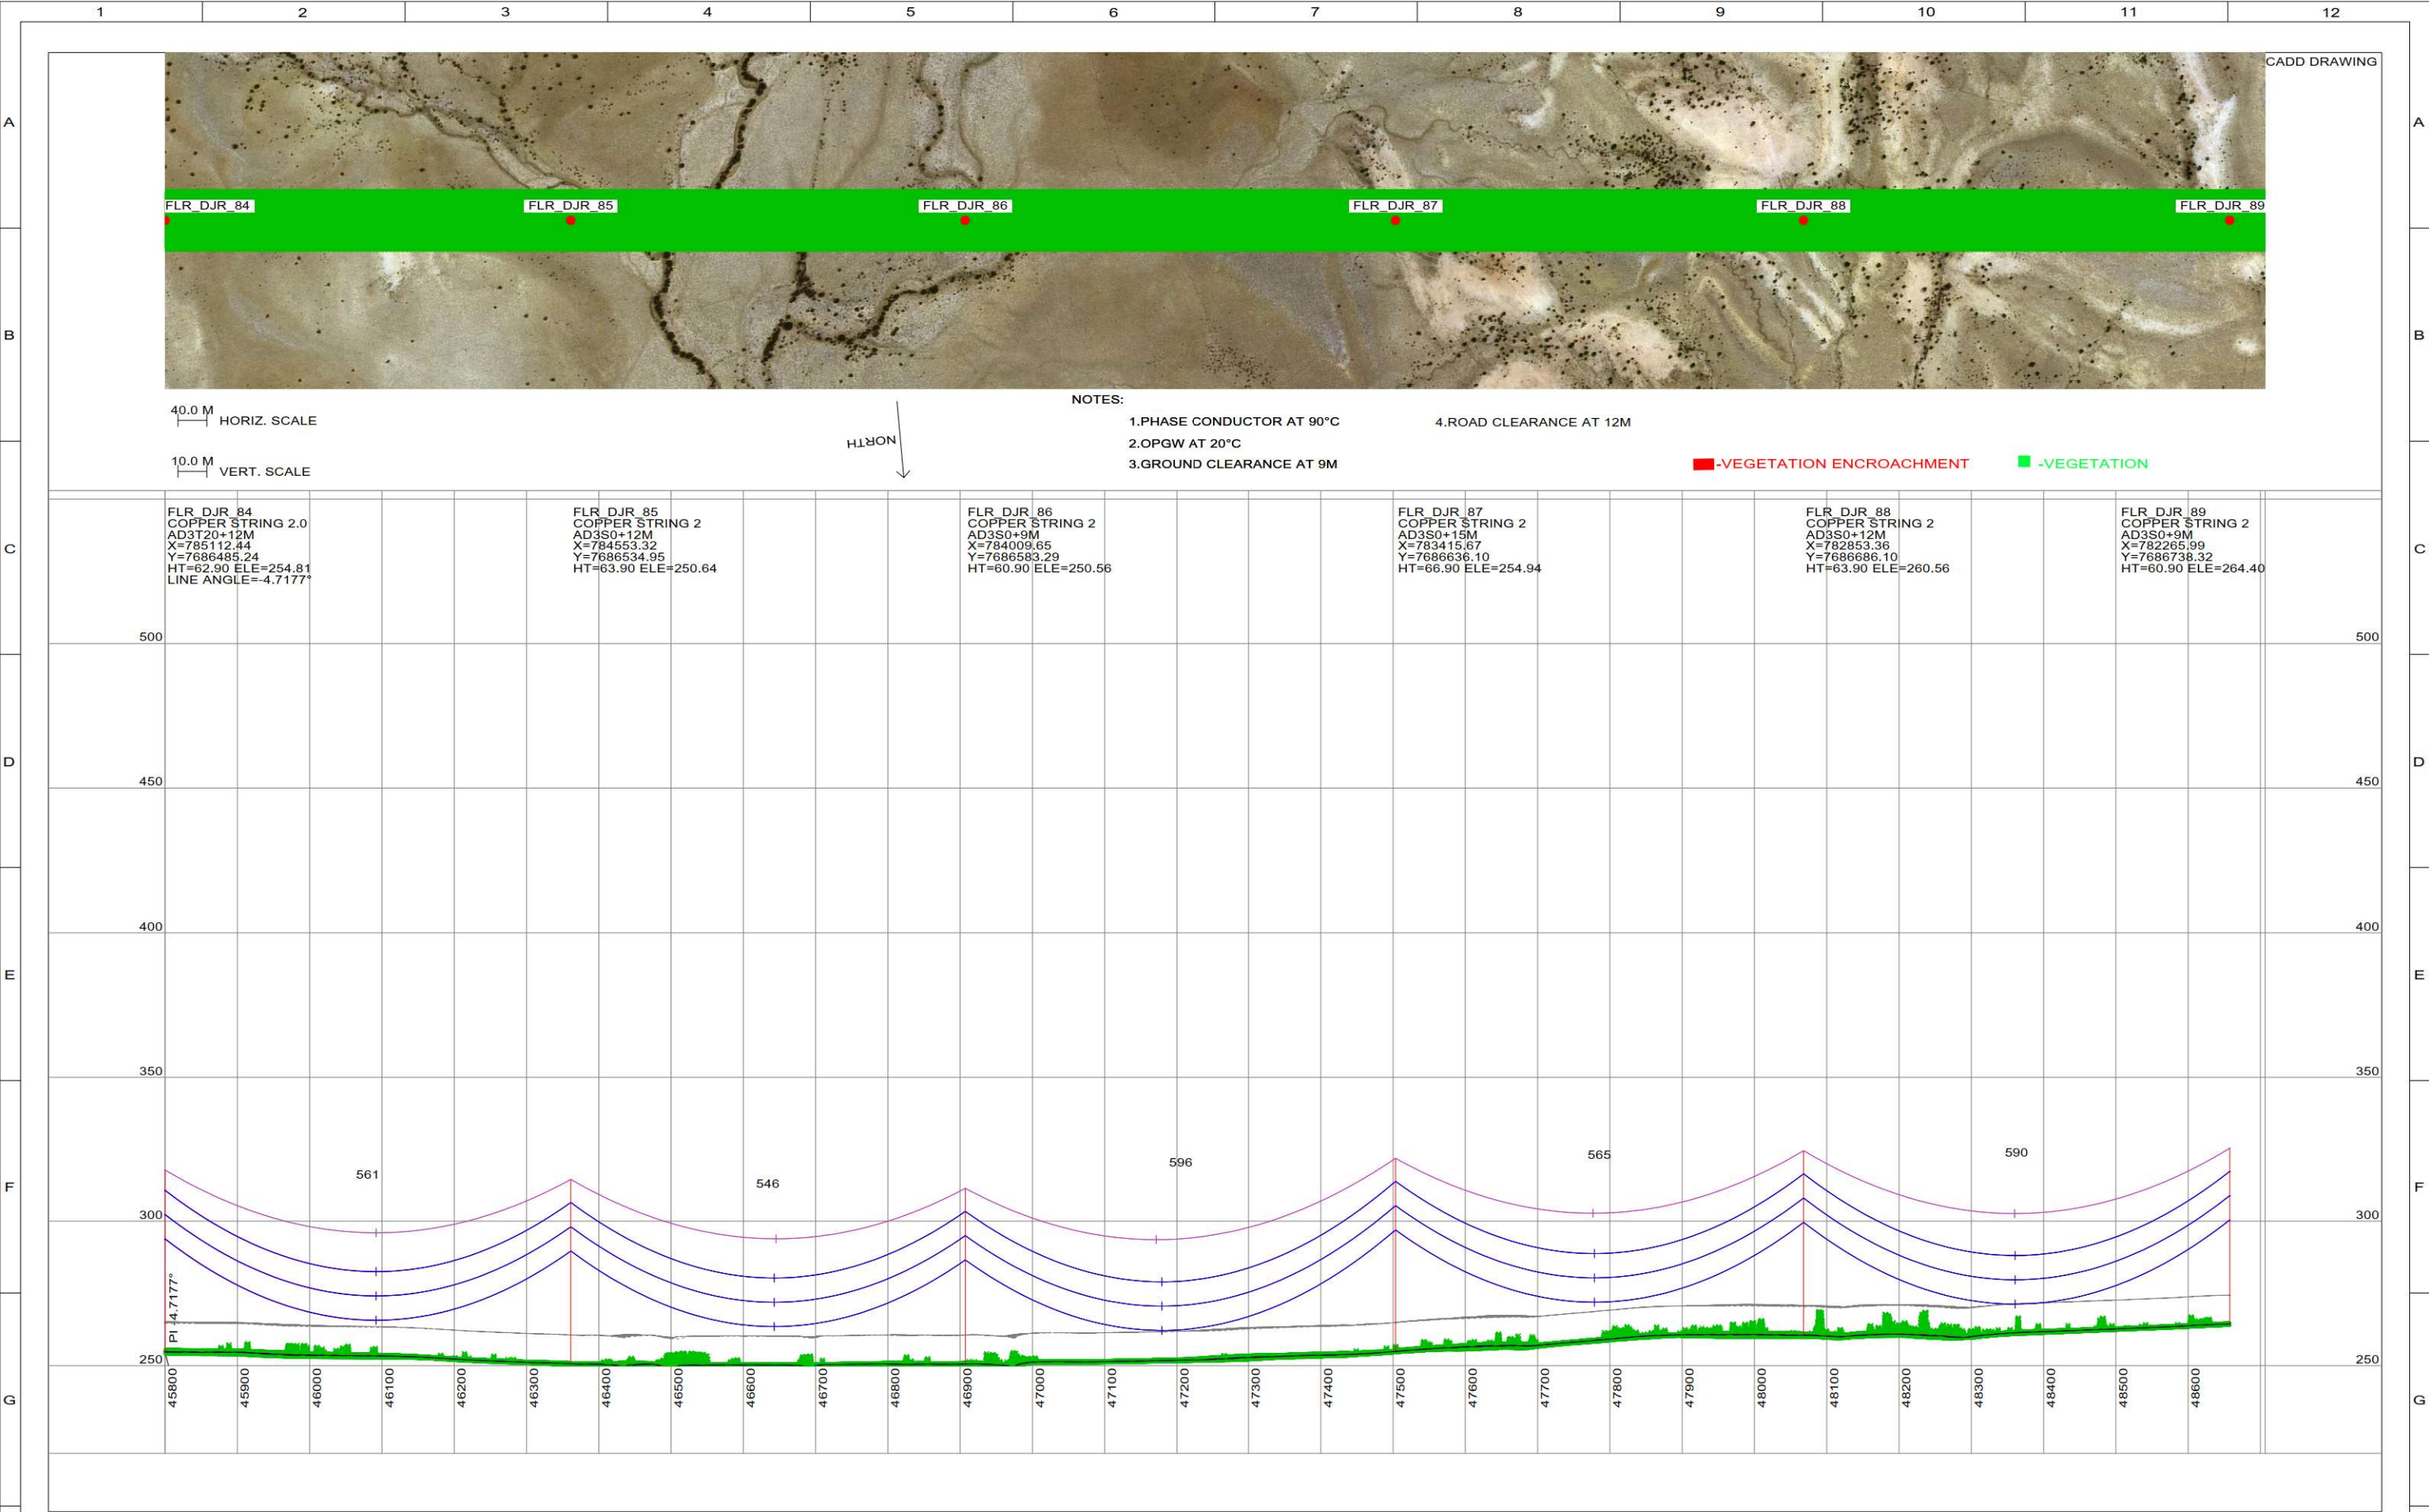


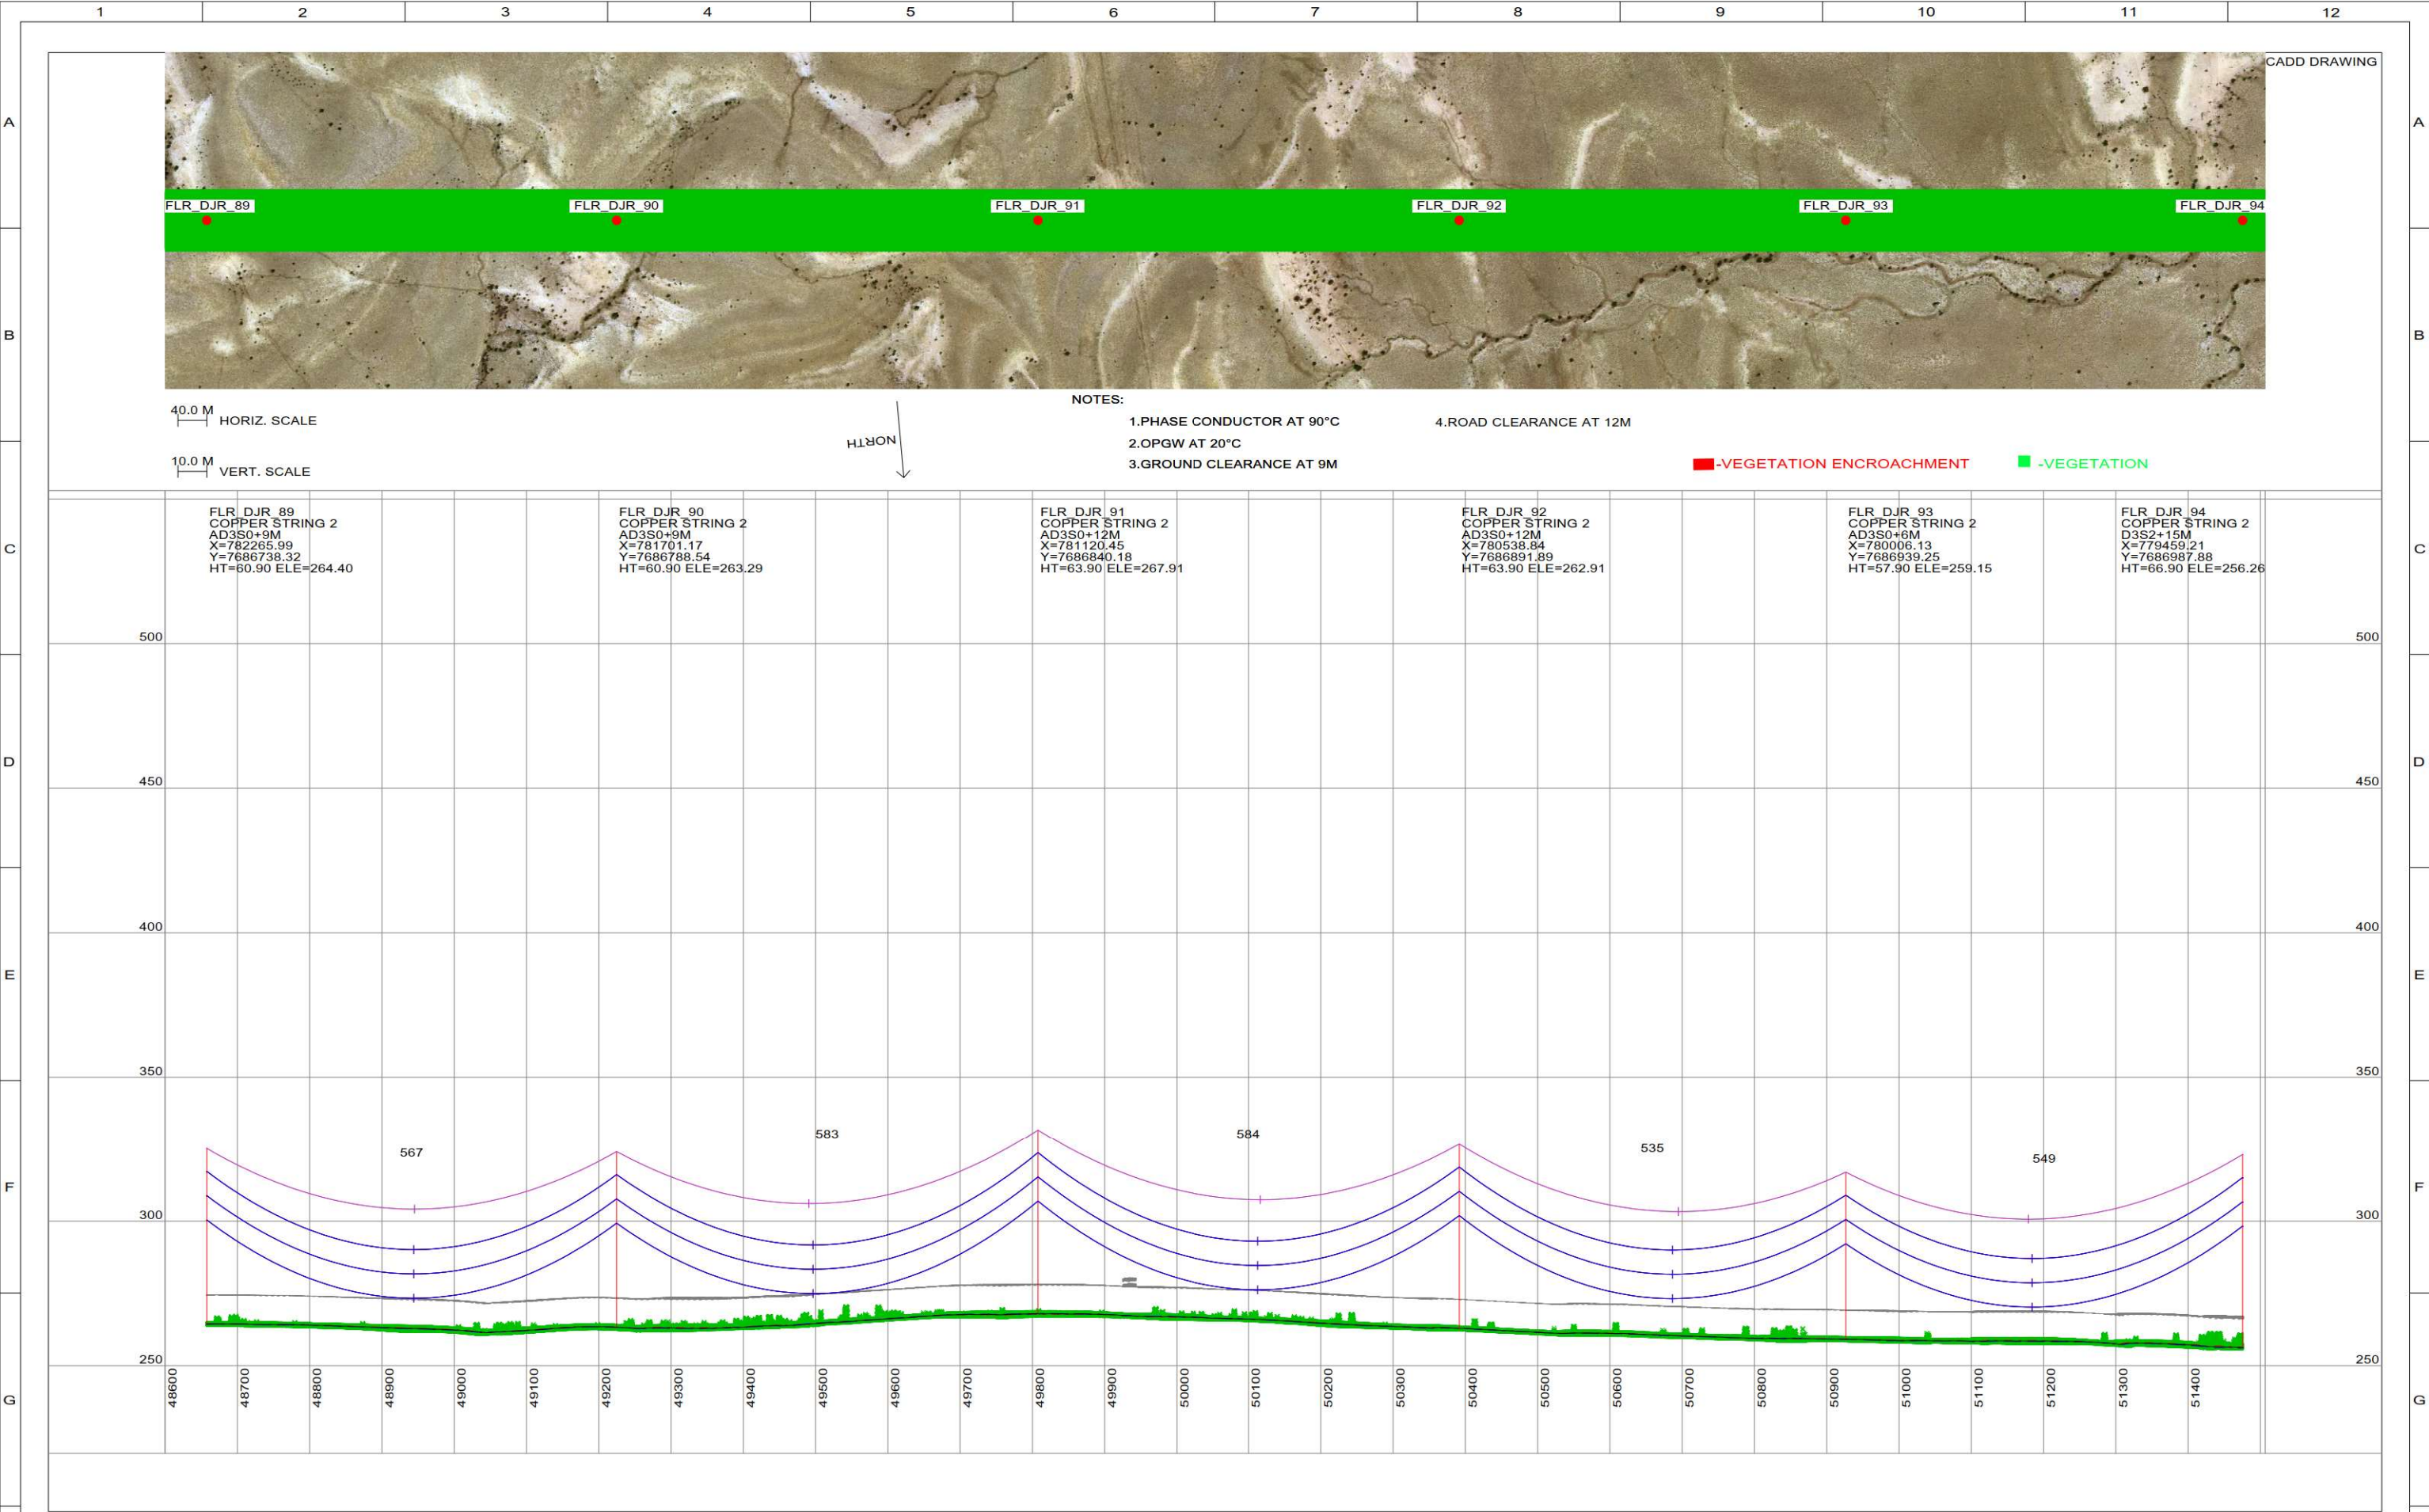


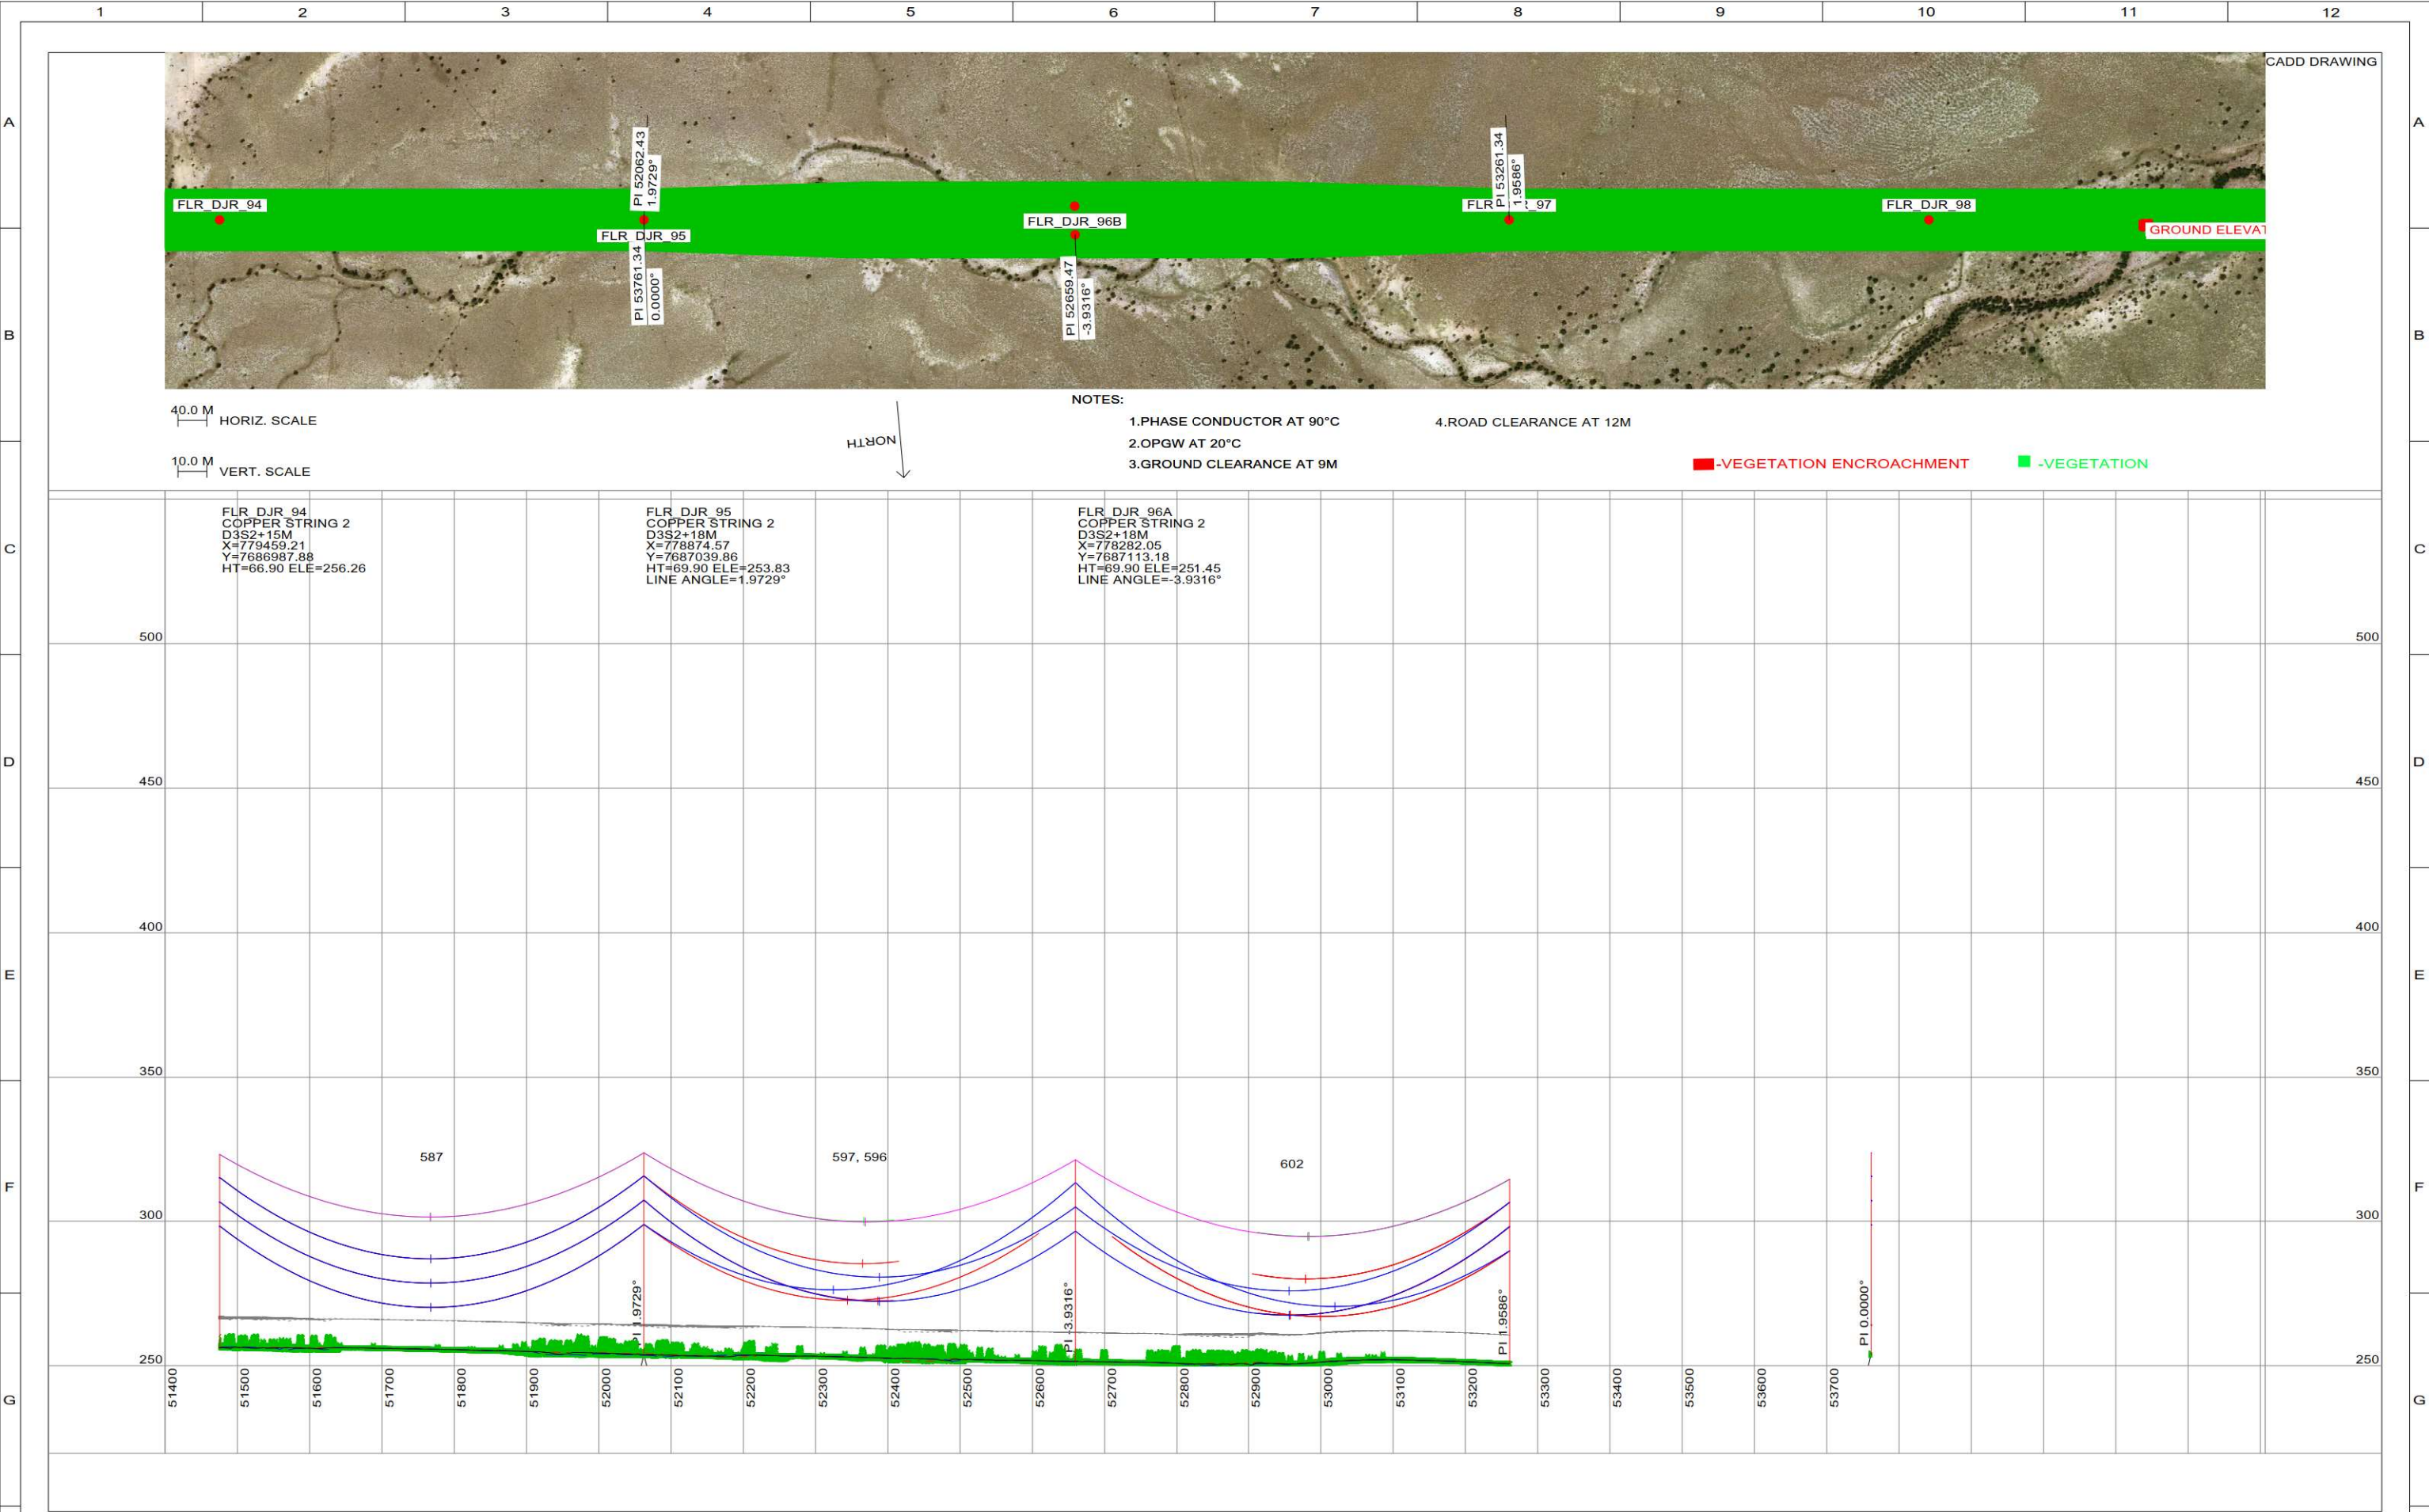




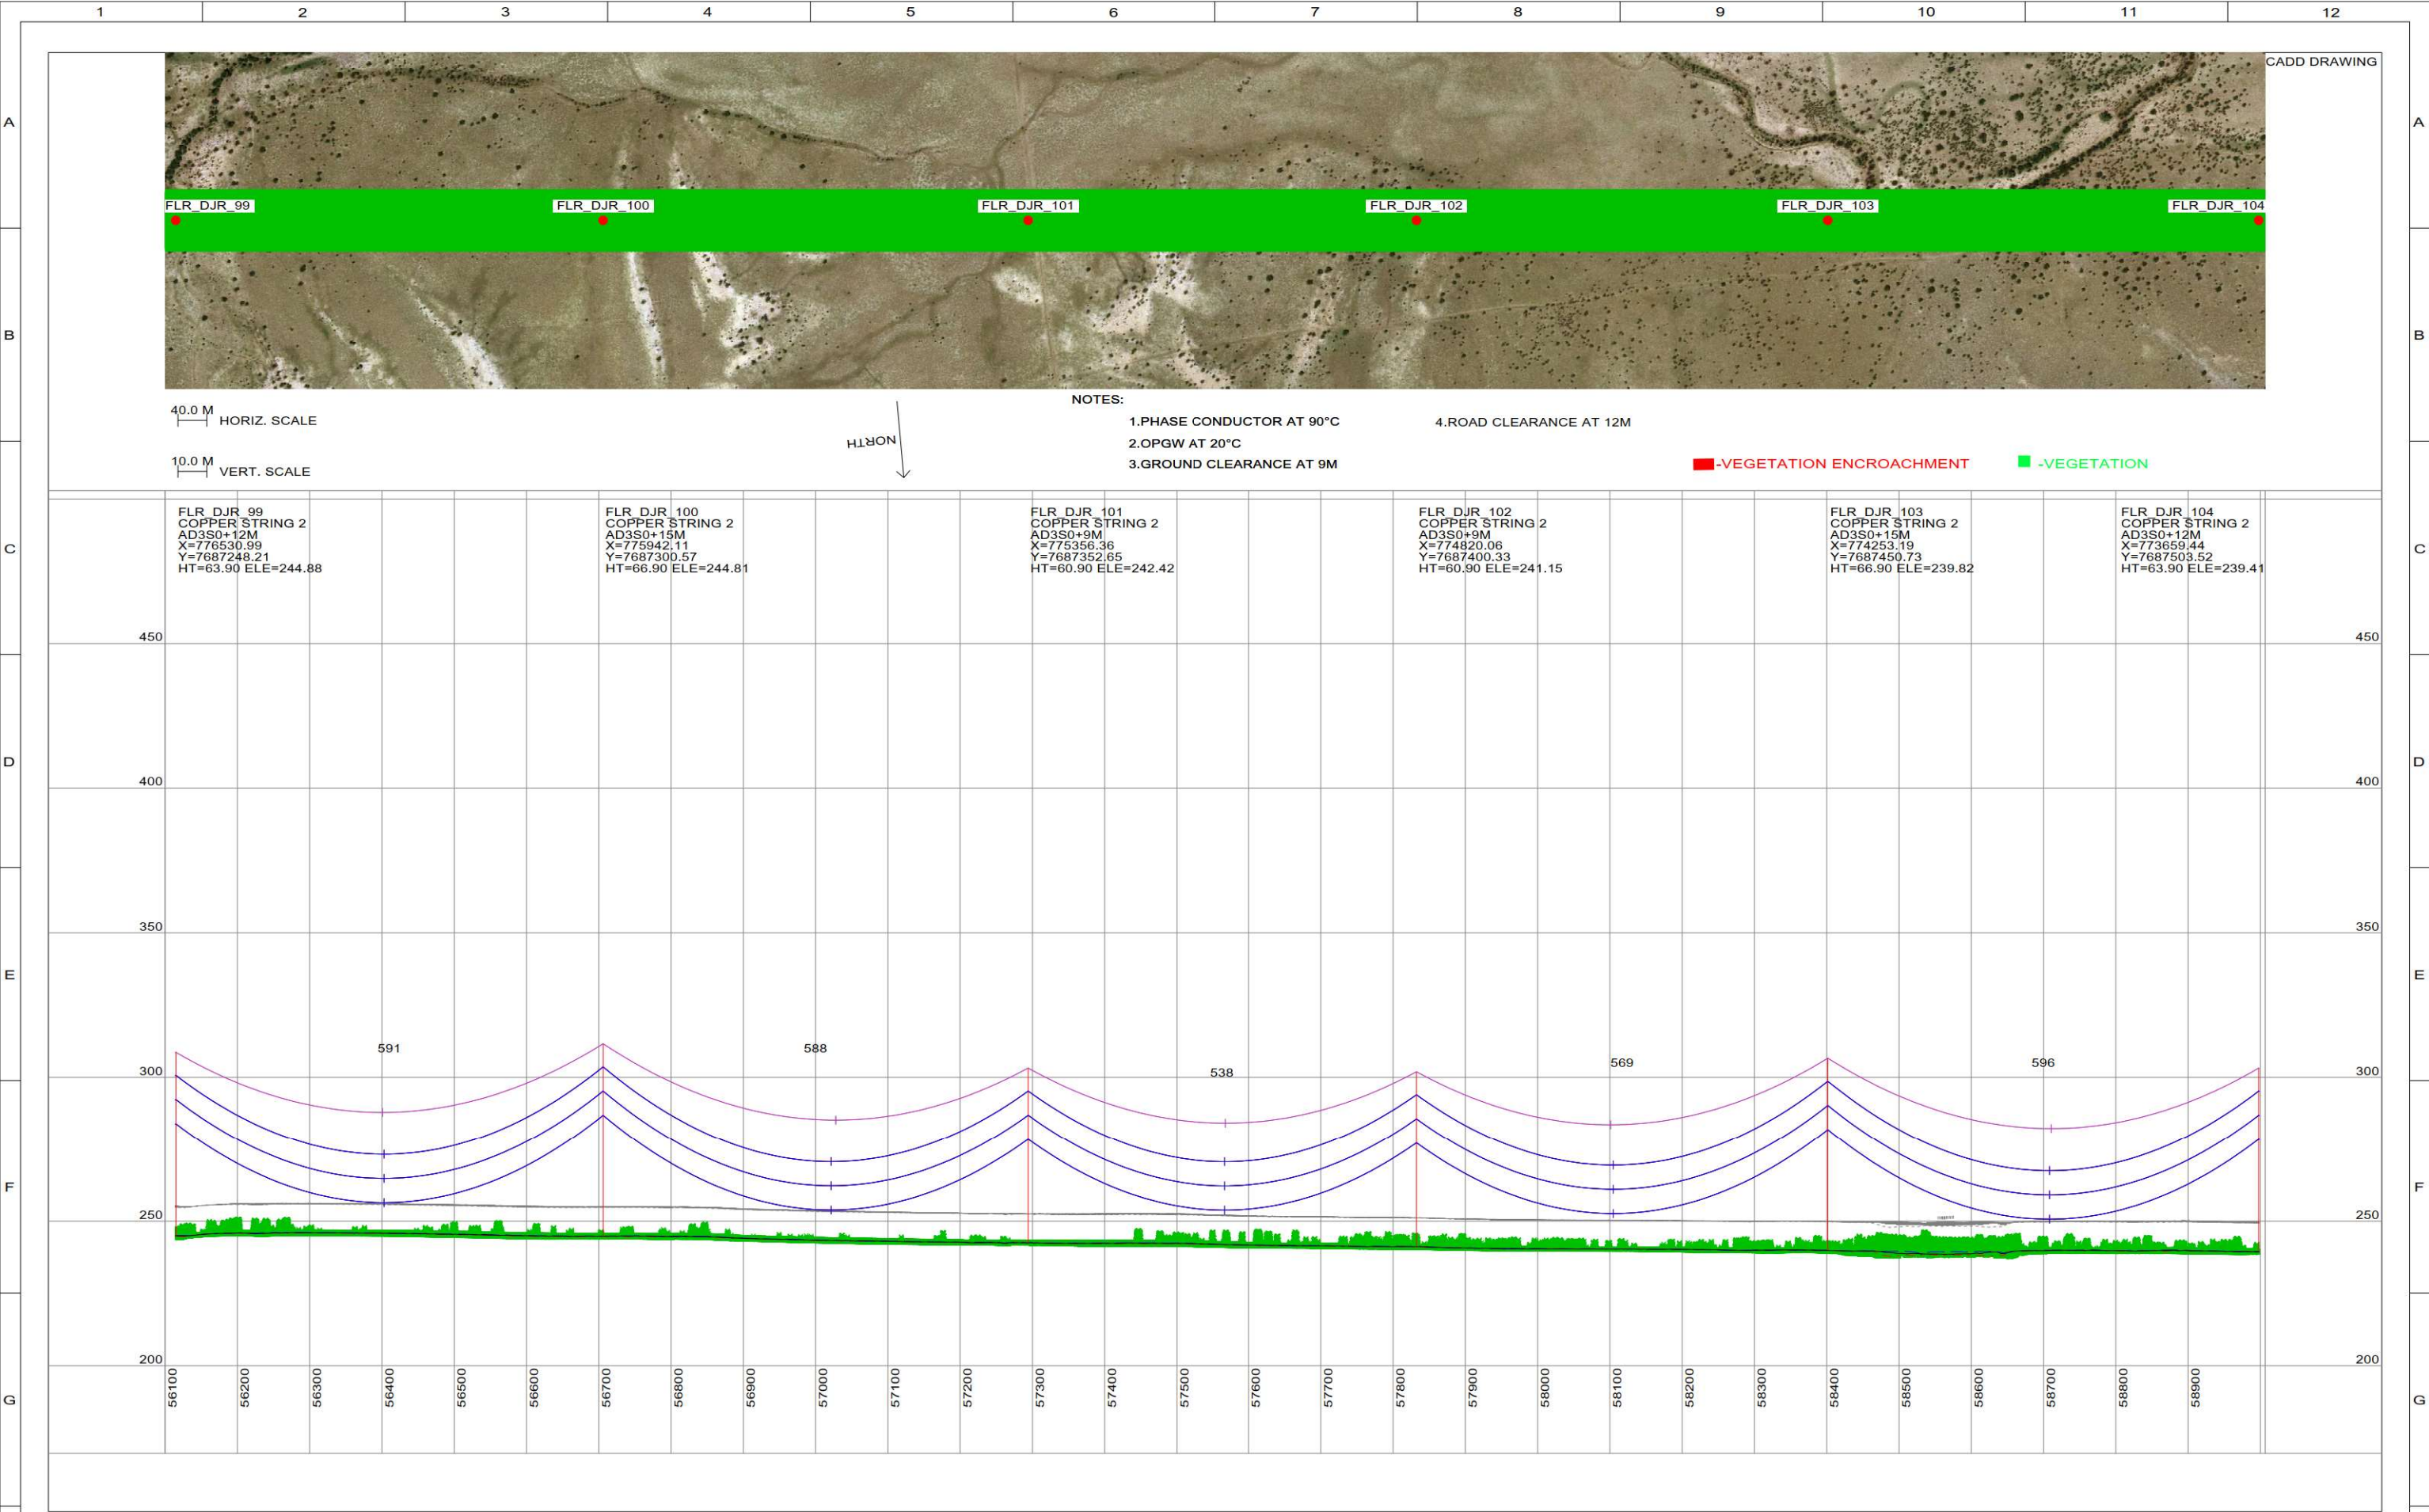


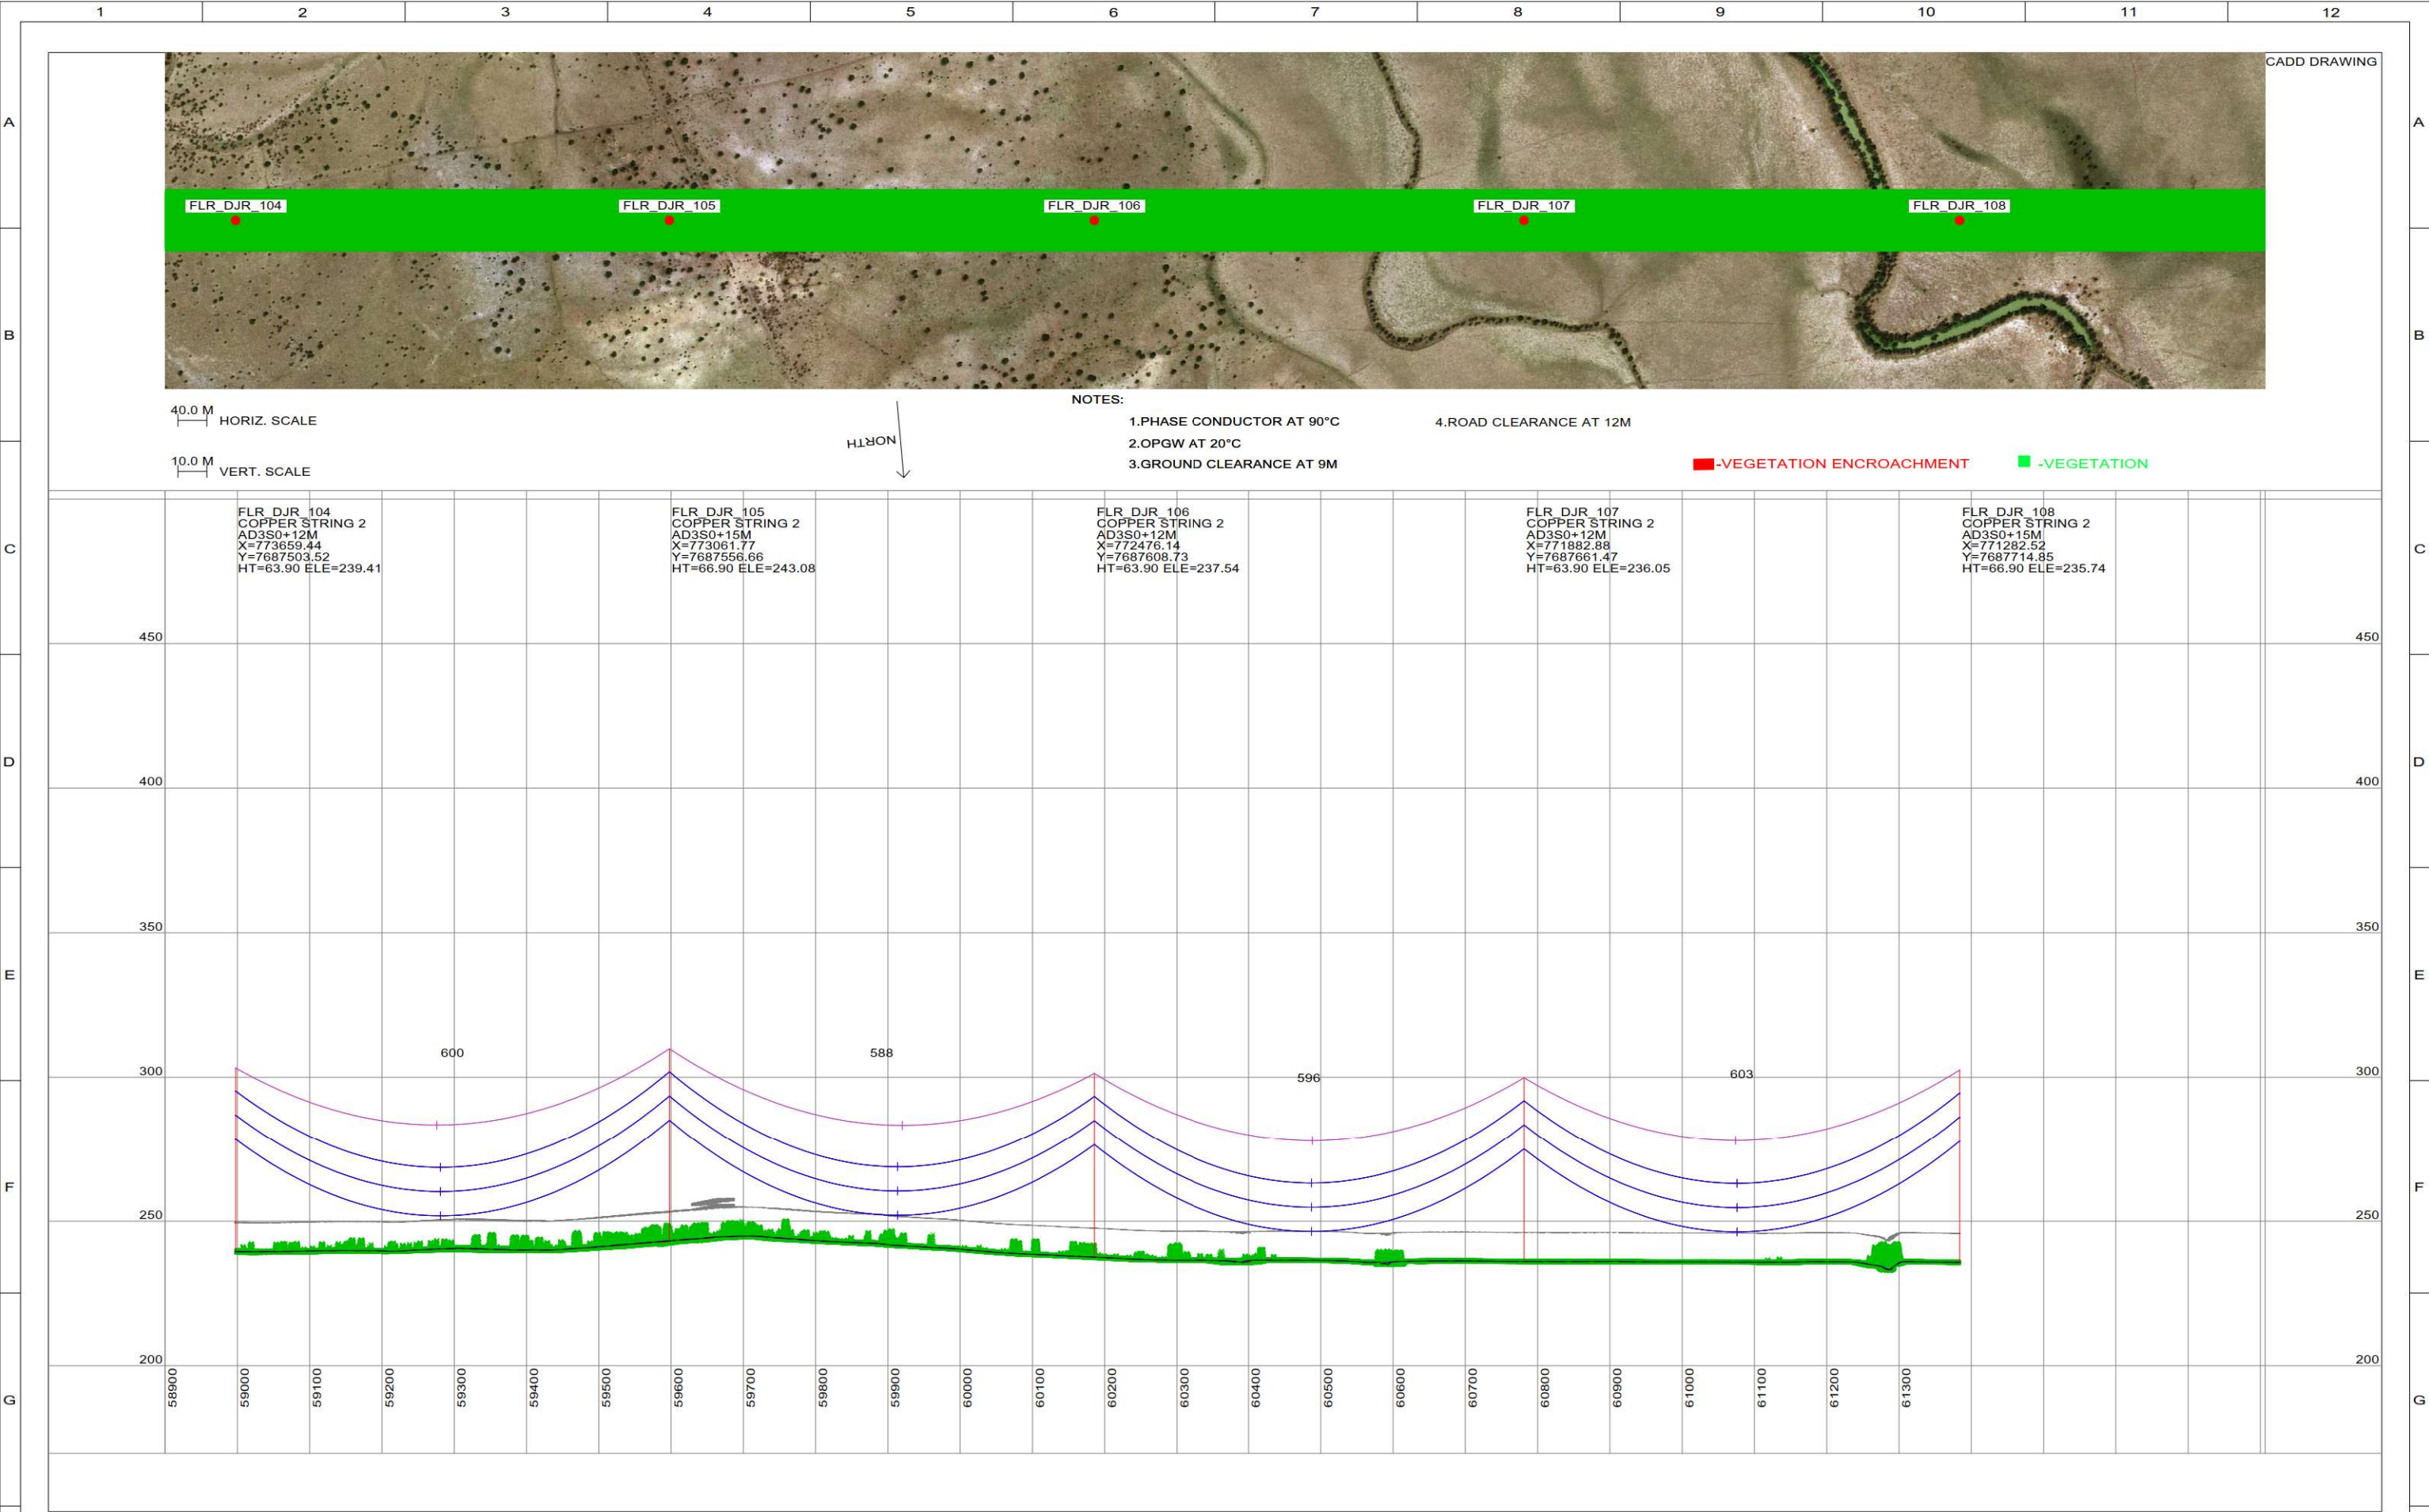


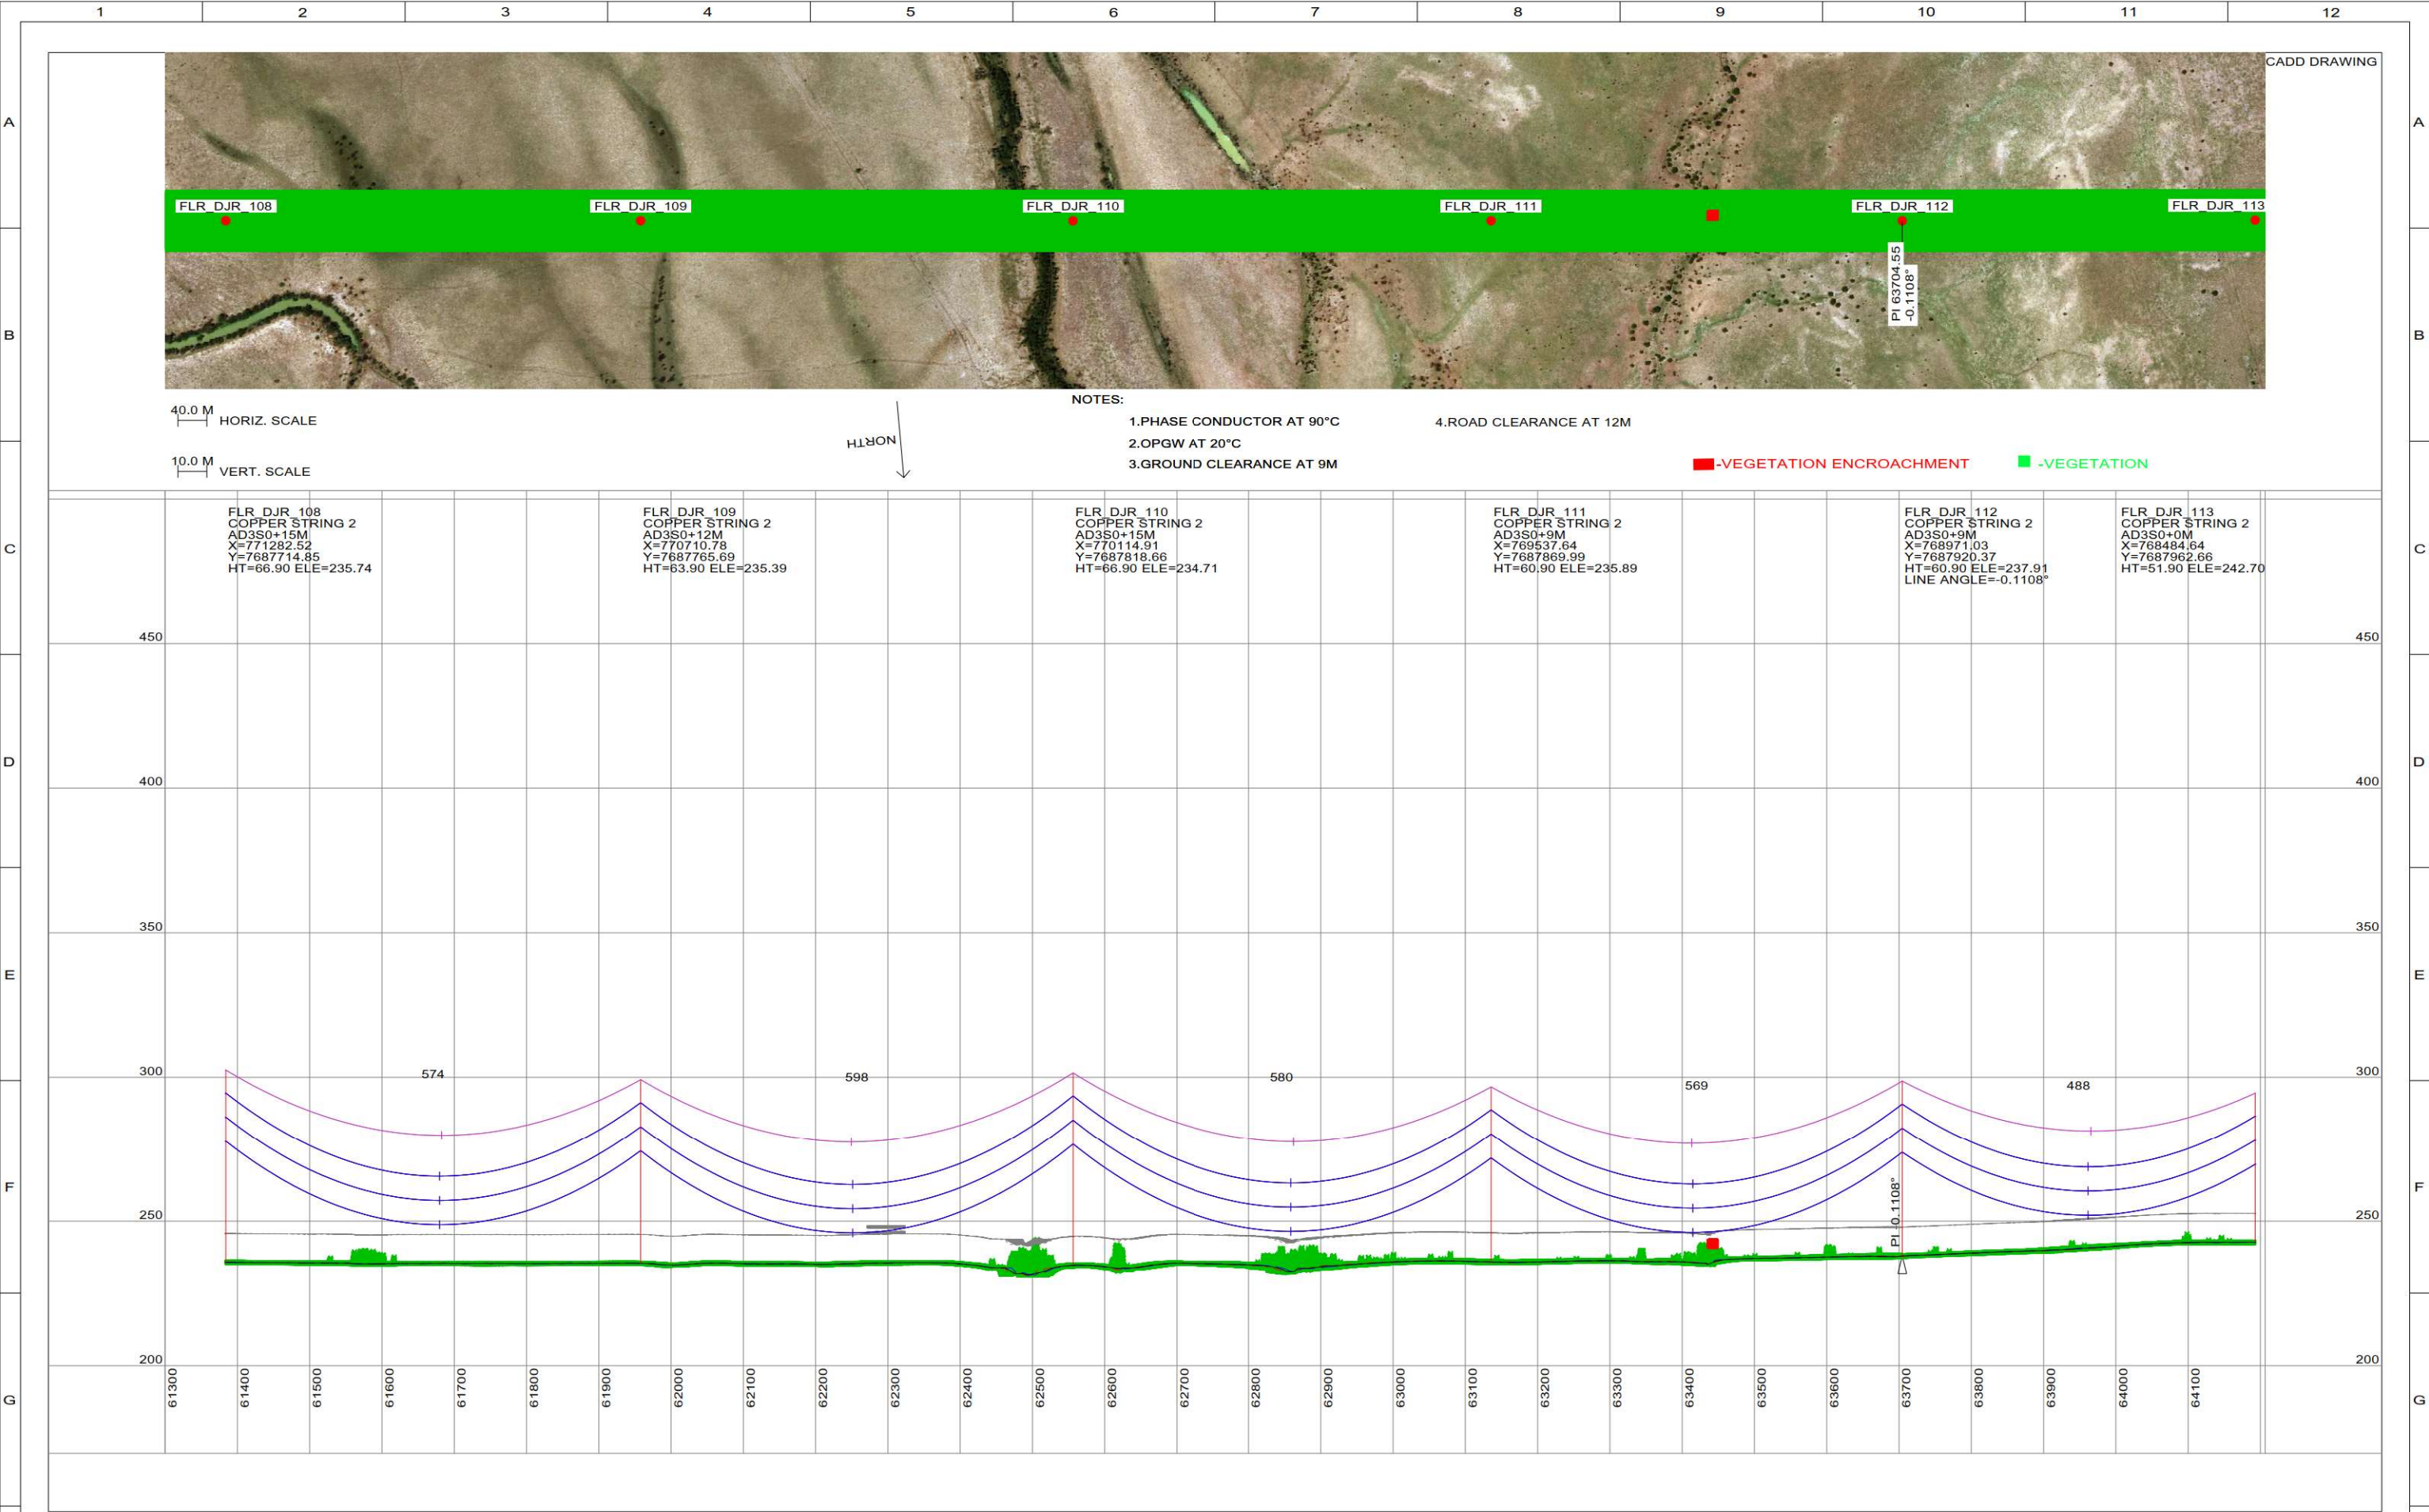




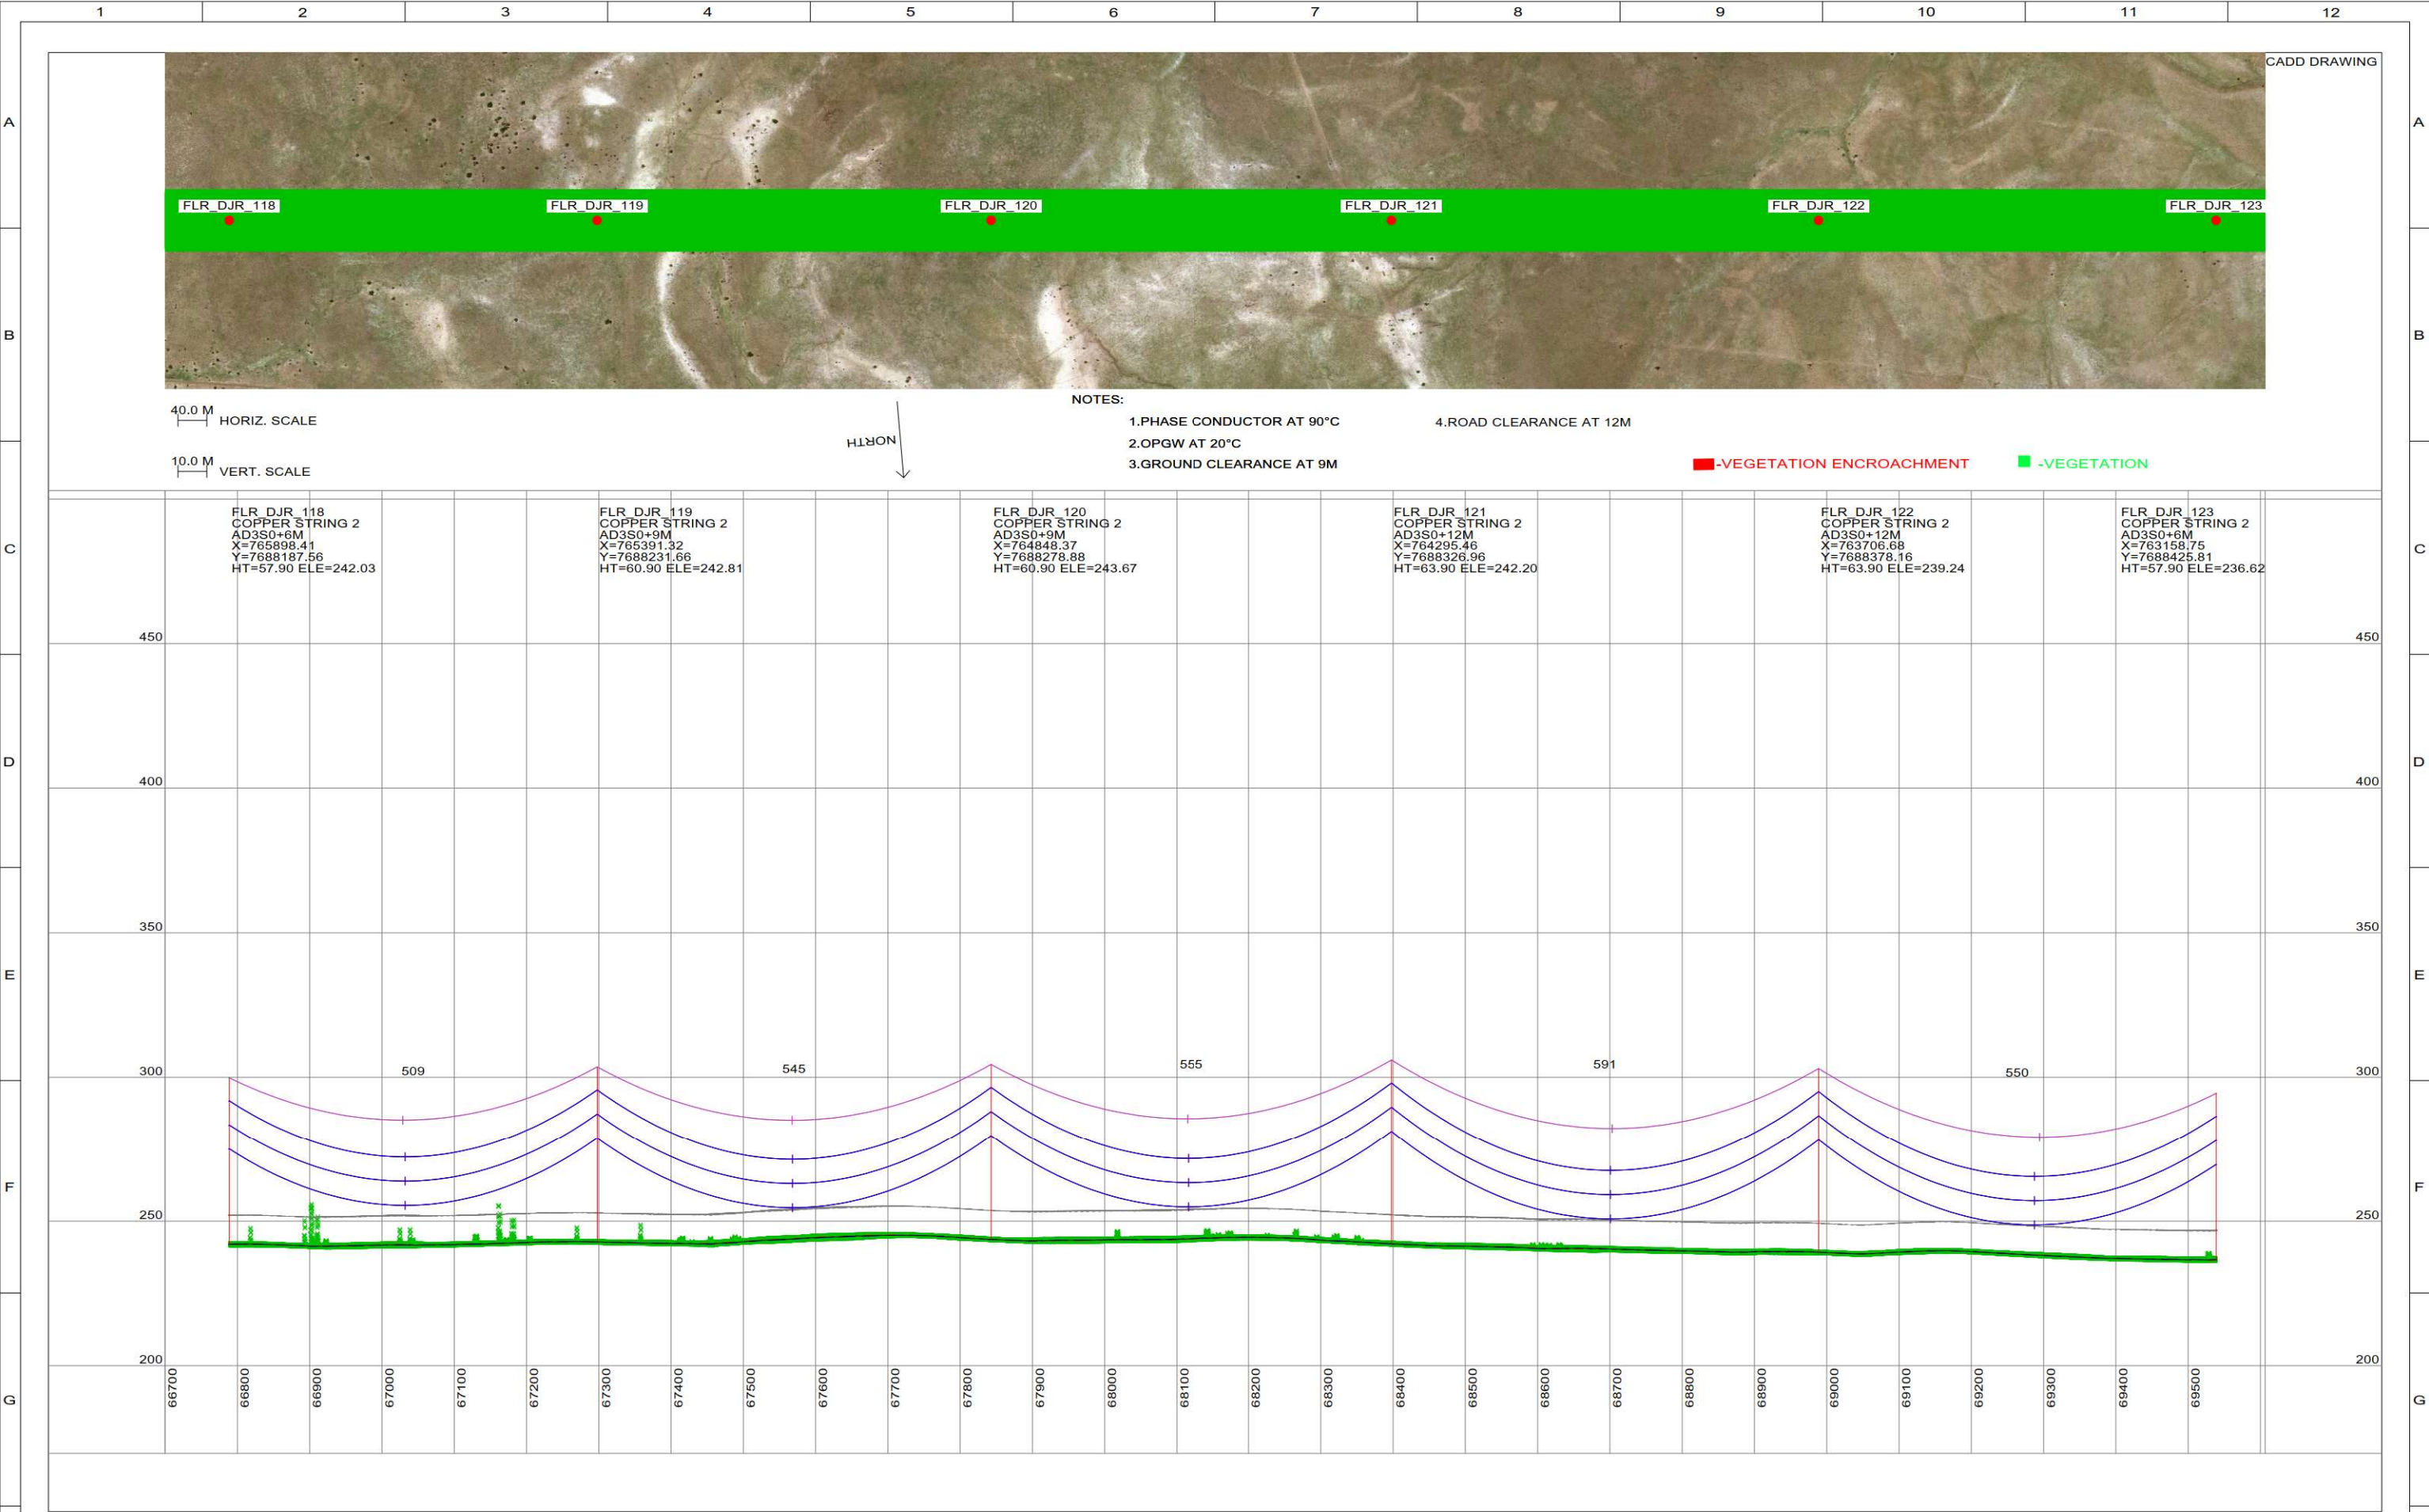

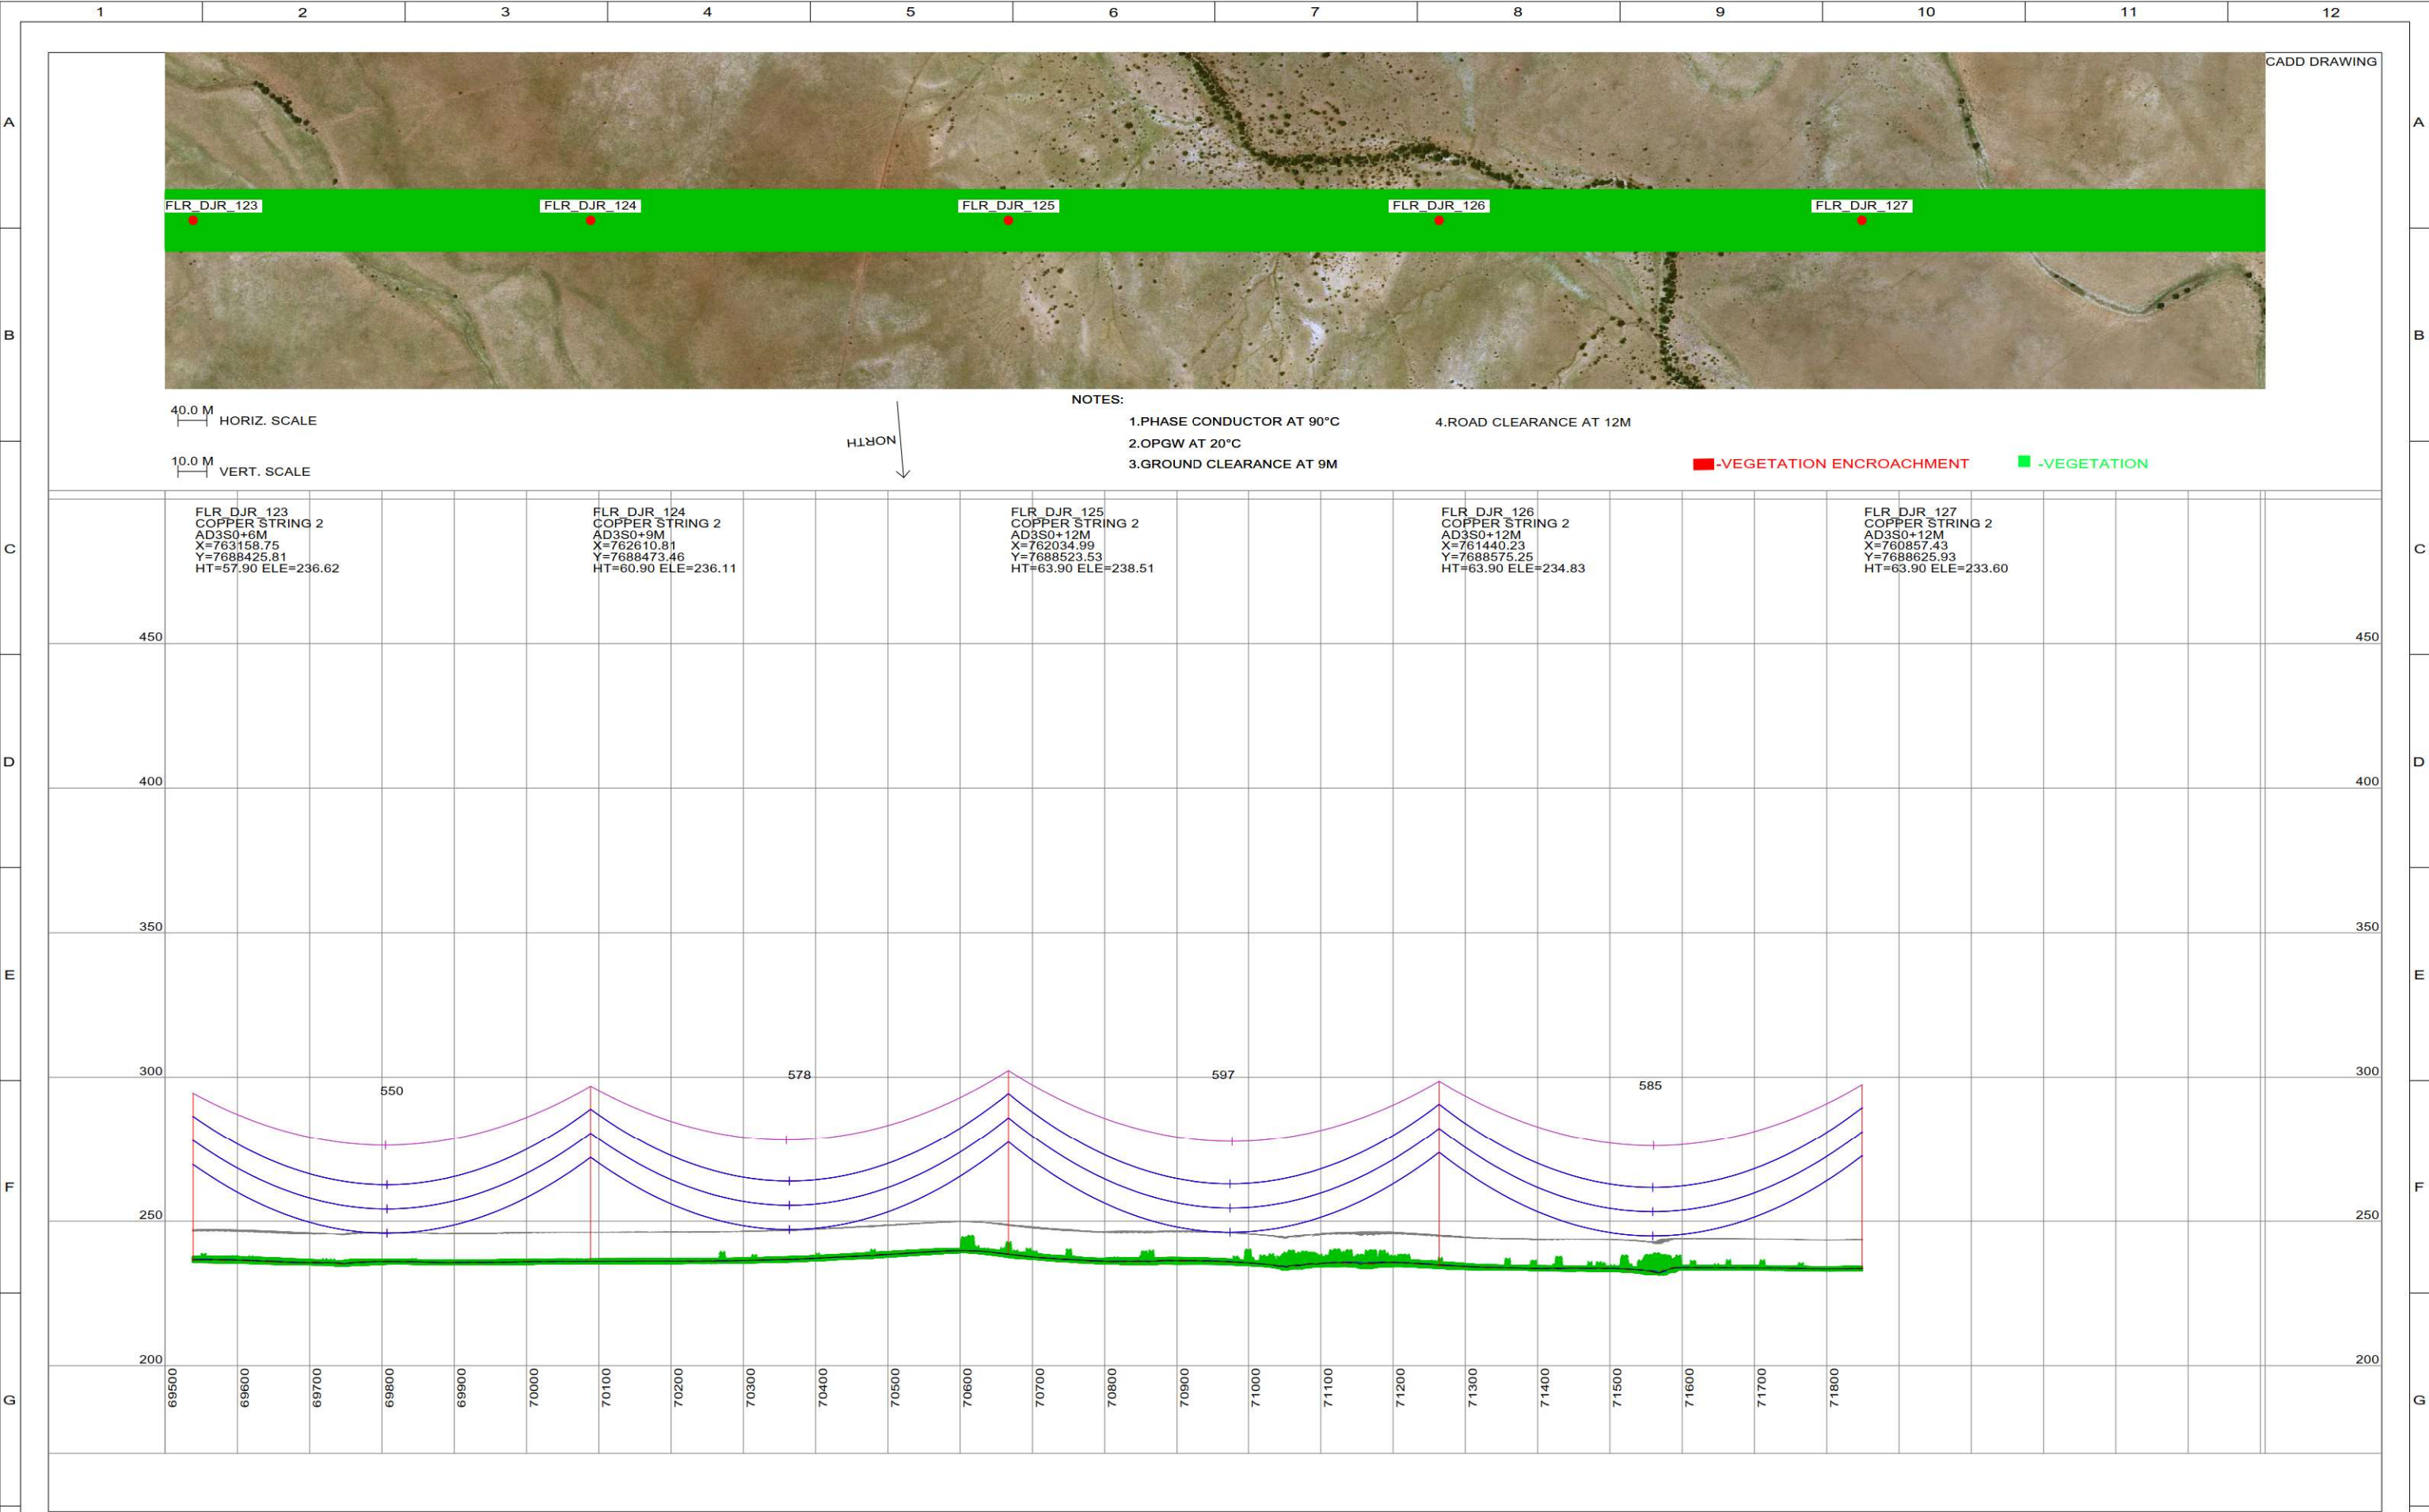

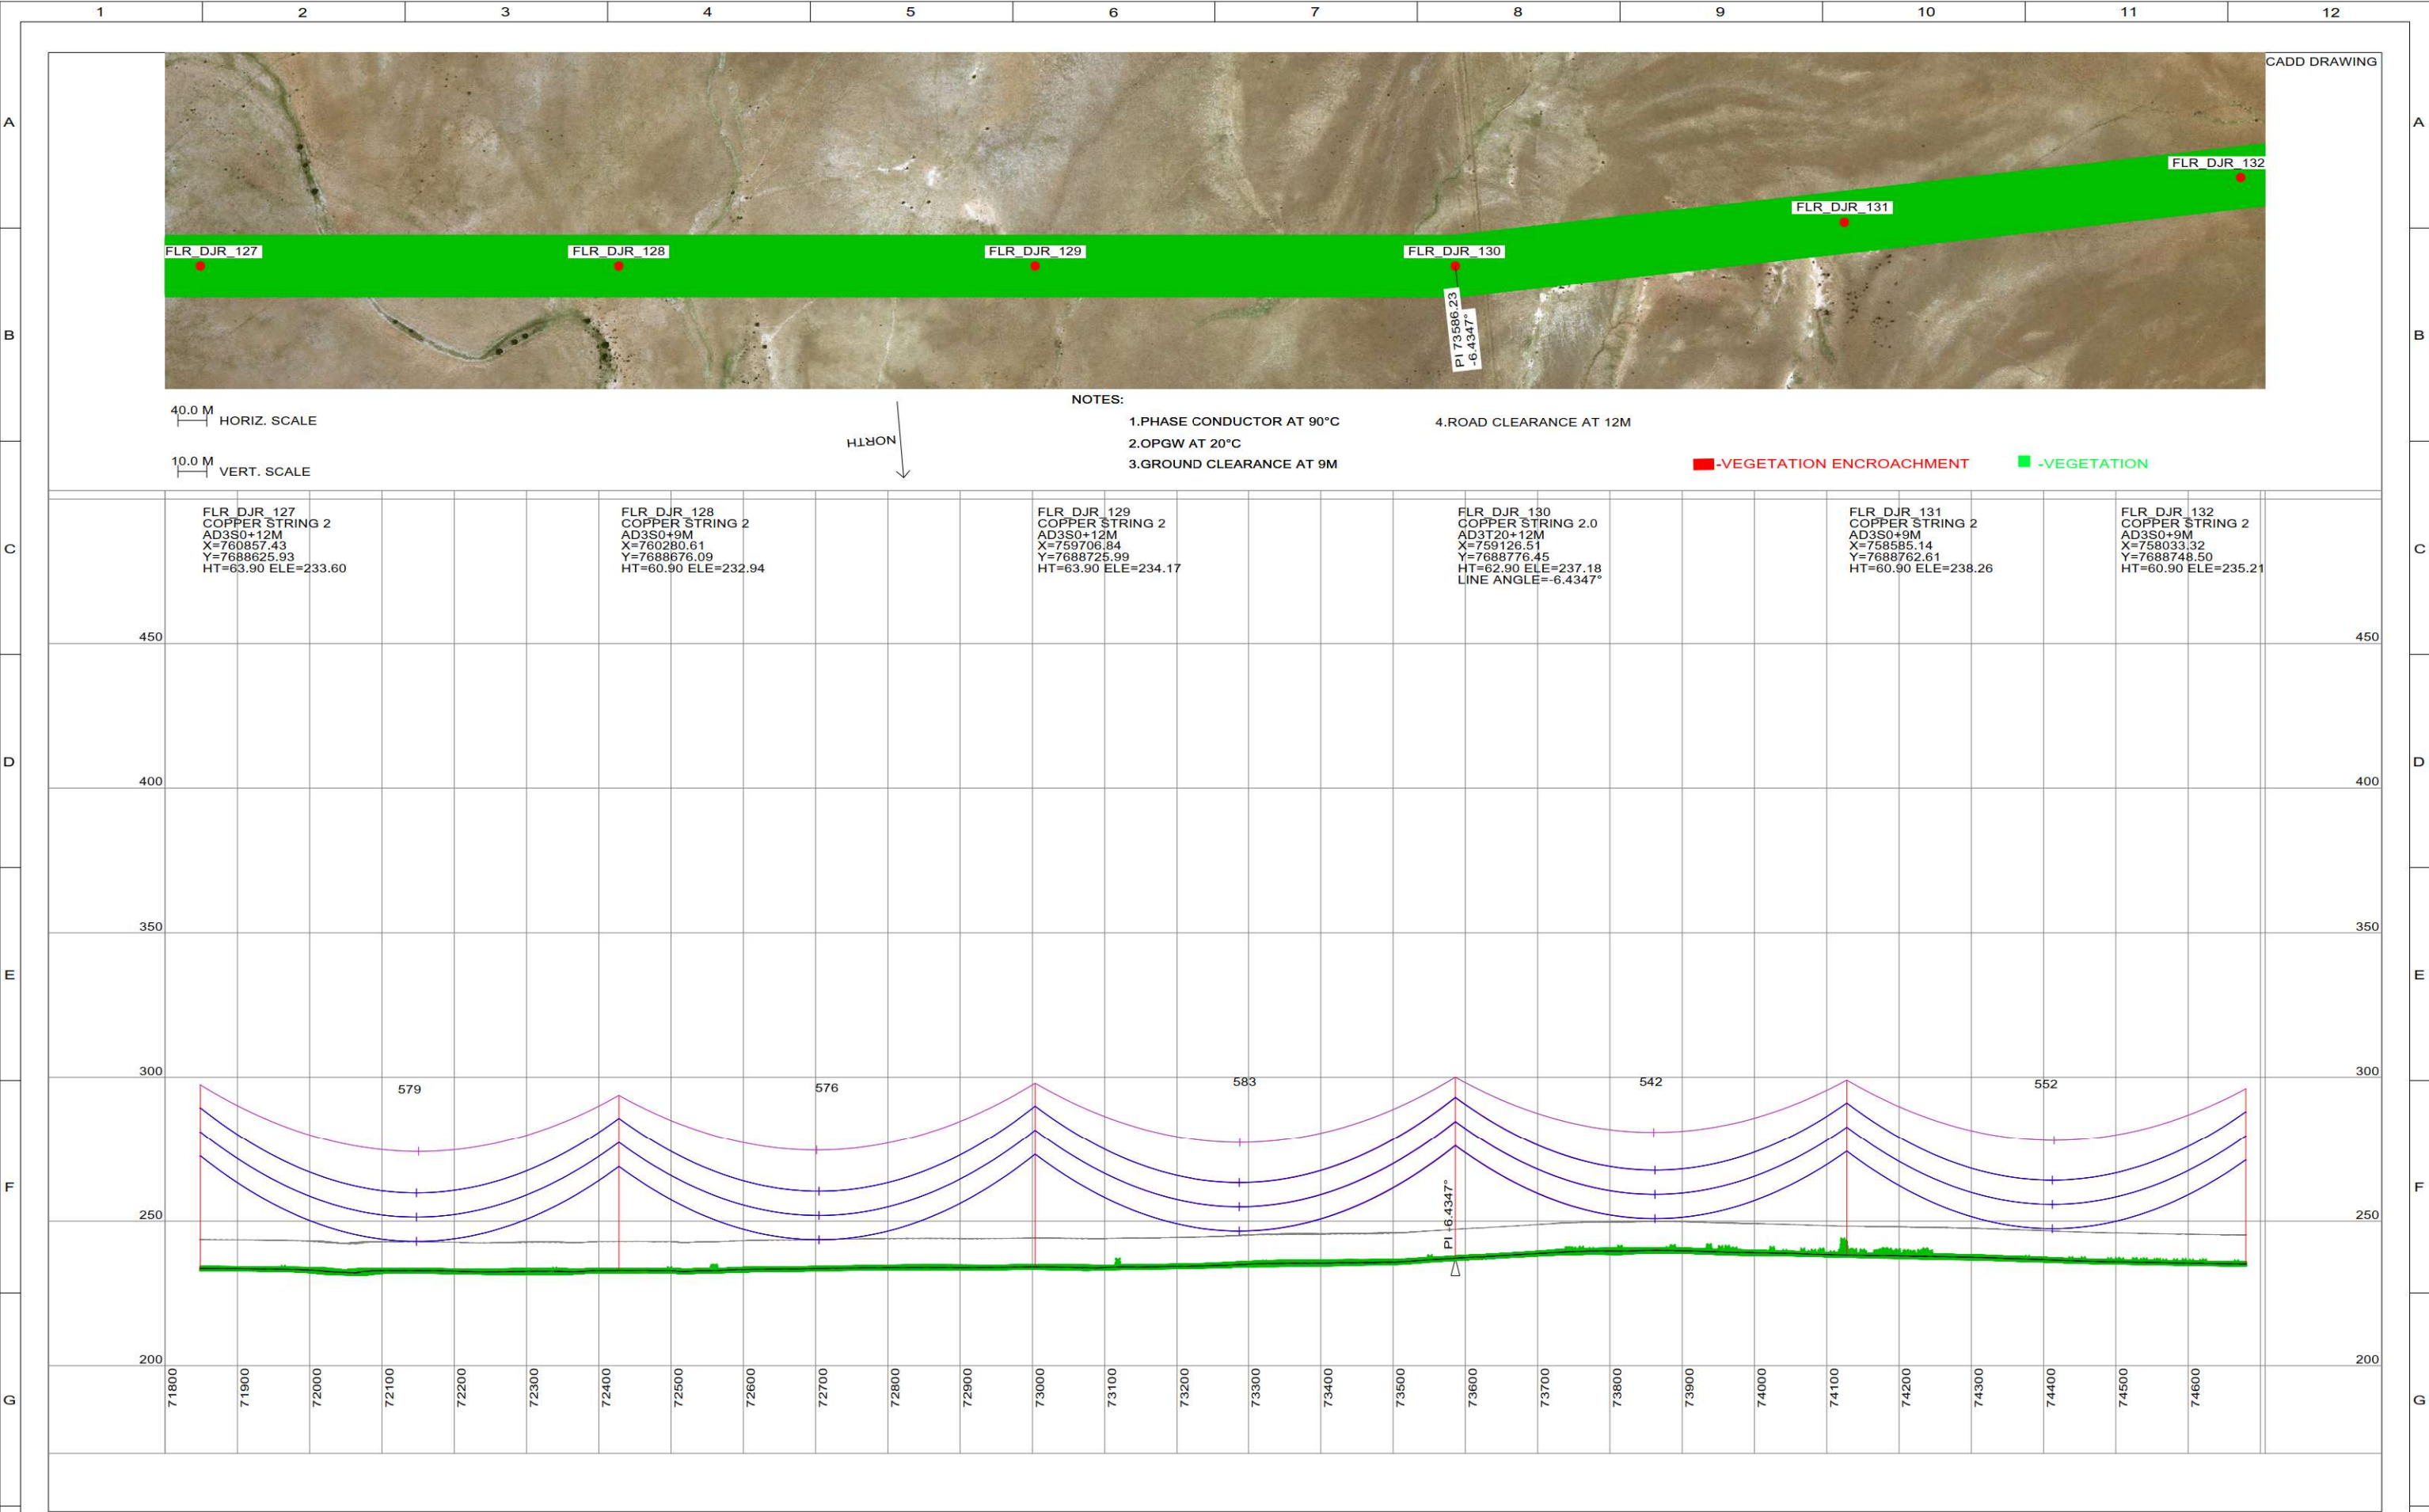



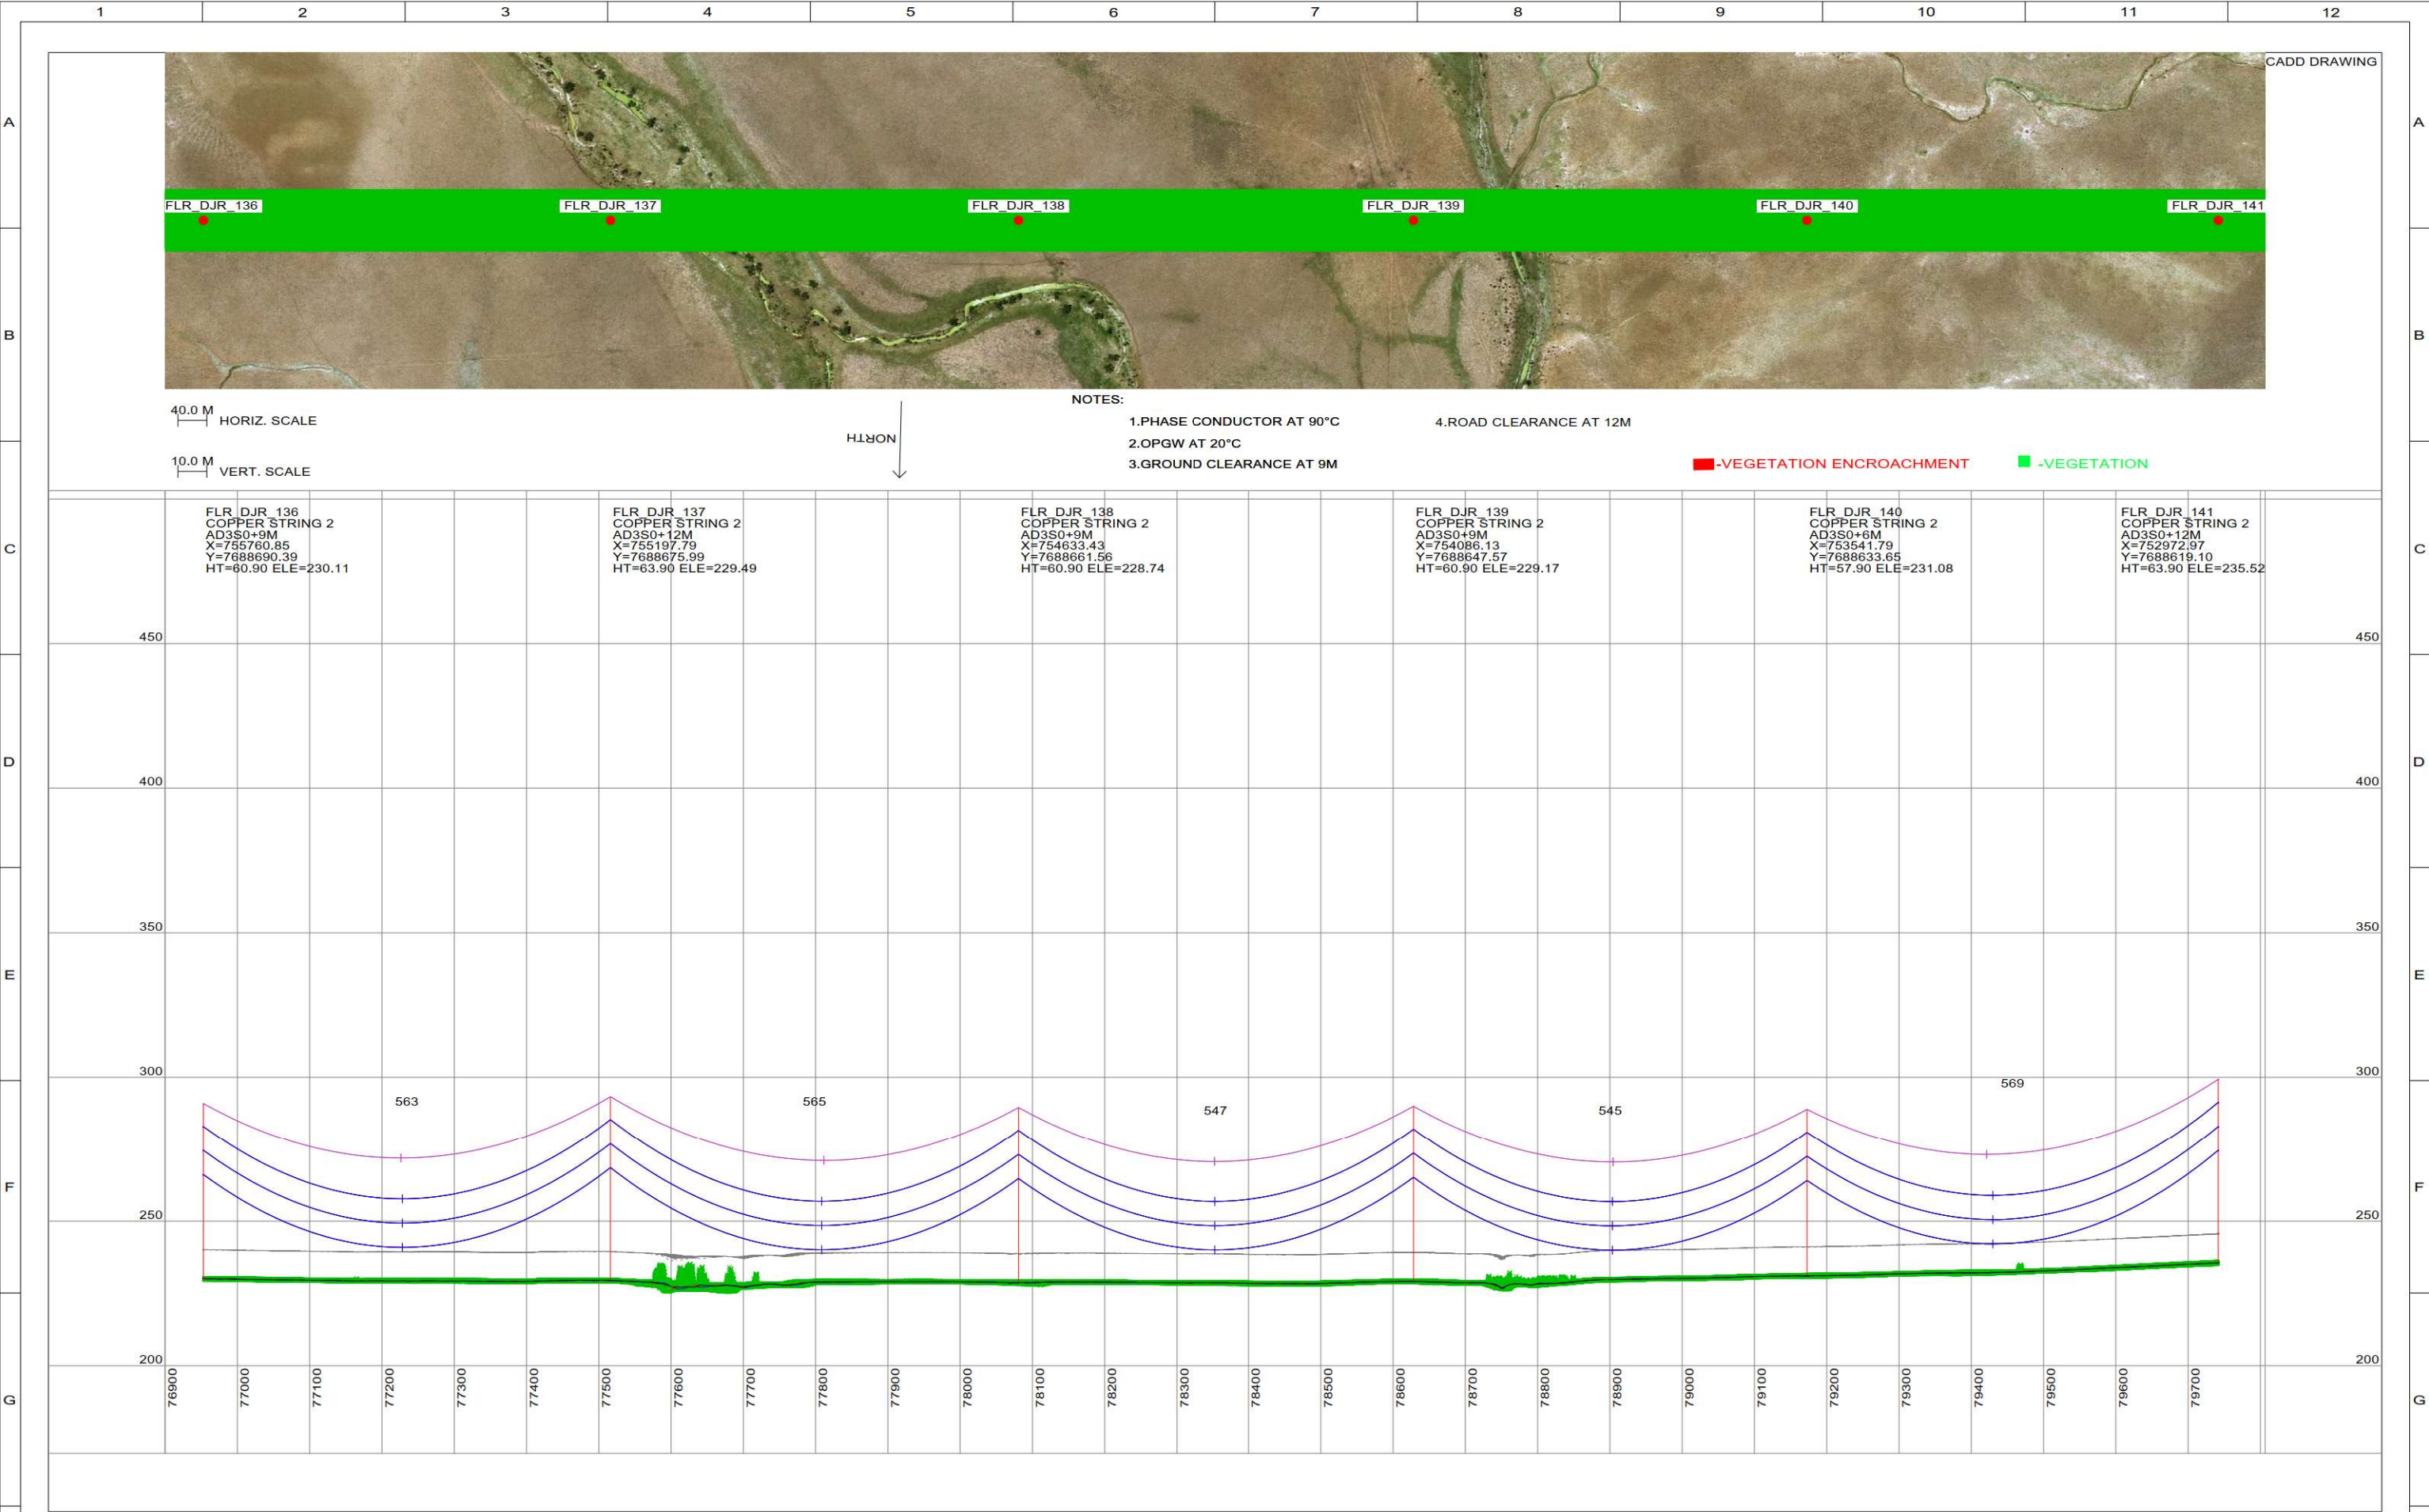

This drawing is the exclusive property of UGL Limited there & after UGL and must not be copied or reproduced in any way whatsoever without the express consent in writing of UGL. The drawing is to be used only for the purpose for which it is supplied & must be returned on demand. The contents of the drawing must moreover be treated as strictly confidential & must not be disclosed to any third party without the express consent in writing of UGL.

AMDT	DESIGN	CHK'D	DRAWN	CHK'D	APP'D	DATE
1						

UGL
ABN 96 096 365 972
40 MILLER STREET
NORTH SYDNEY NSW 2060
WWW.UGLLIMITED.COM

CIMIC

DOCUMENT STATUS: UNLESS THIS DOCUMENT BEARS A RED STAMP IT IS UNCONTROLLED AND MAY NOT BE THE LATEST ISSUE. THEREFORE, VERIFY STATUS BEFORE USE.

DESIGNED	
CHECKED	
DRAWN	
CHECKED	
APPROVED	

A1

SCALE@A1
AS SHOWN


CLIENT	UGL DRAWING NO.	SHEET	AMDT
COPPERSTRING	3200-0643-DP6-DRG-031	31	A

CONFIRM SCALE


100mm ON A1 ORIGINAL


UGL


COPPERSTRING 2.0
FLINDERS TO DAJARRA ROAD
330KV D/C TRANSMISSION LINE
PLAN AND PROFILE
SHEET31 OF 163

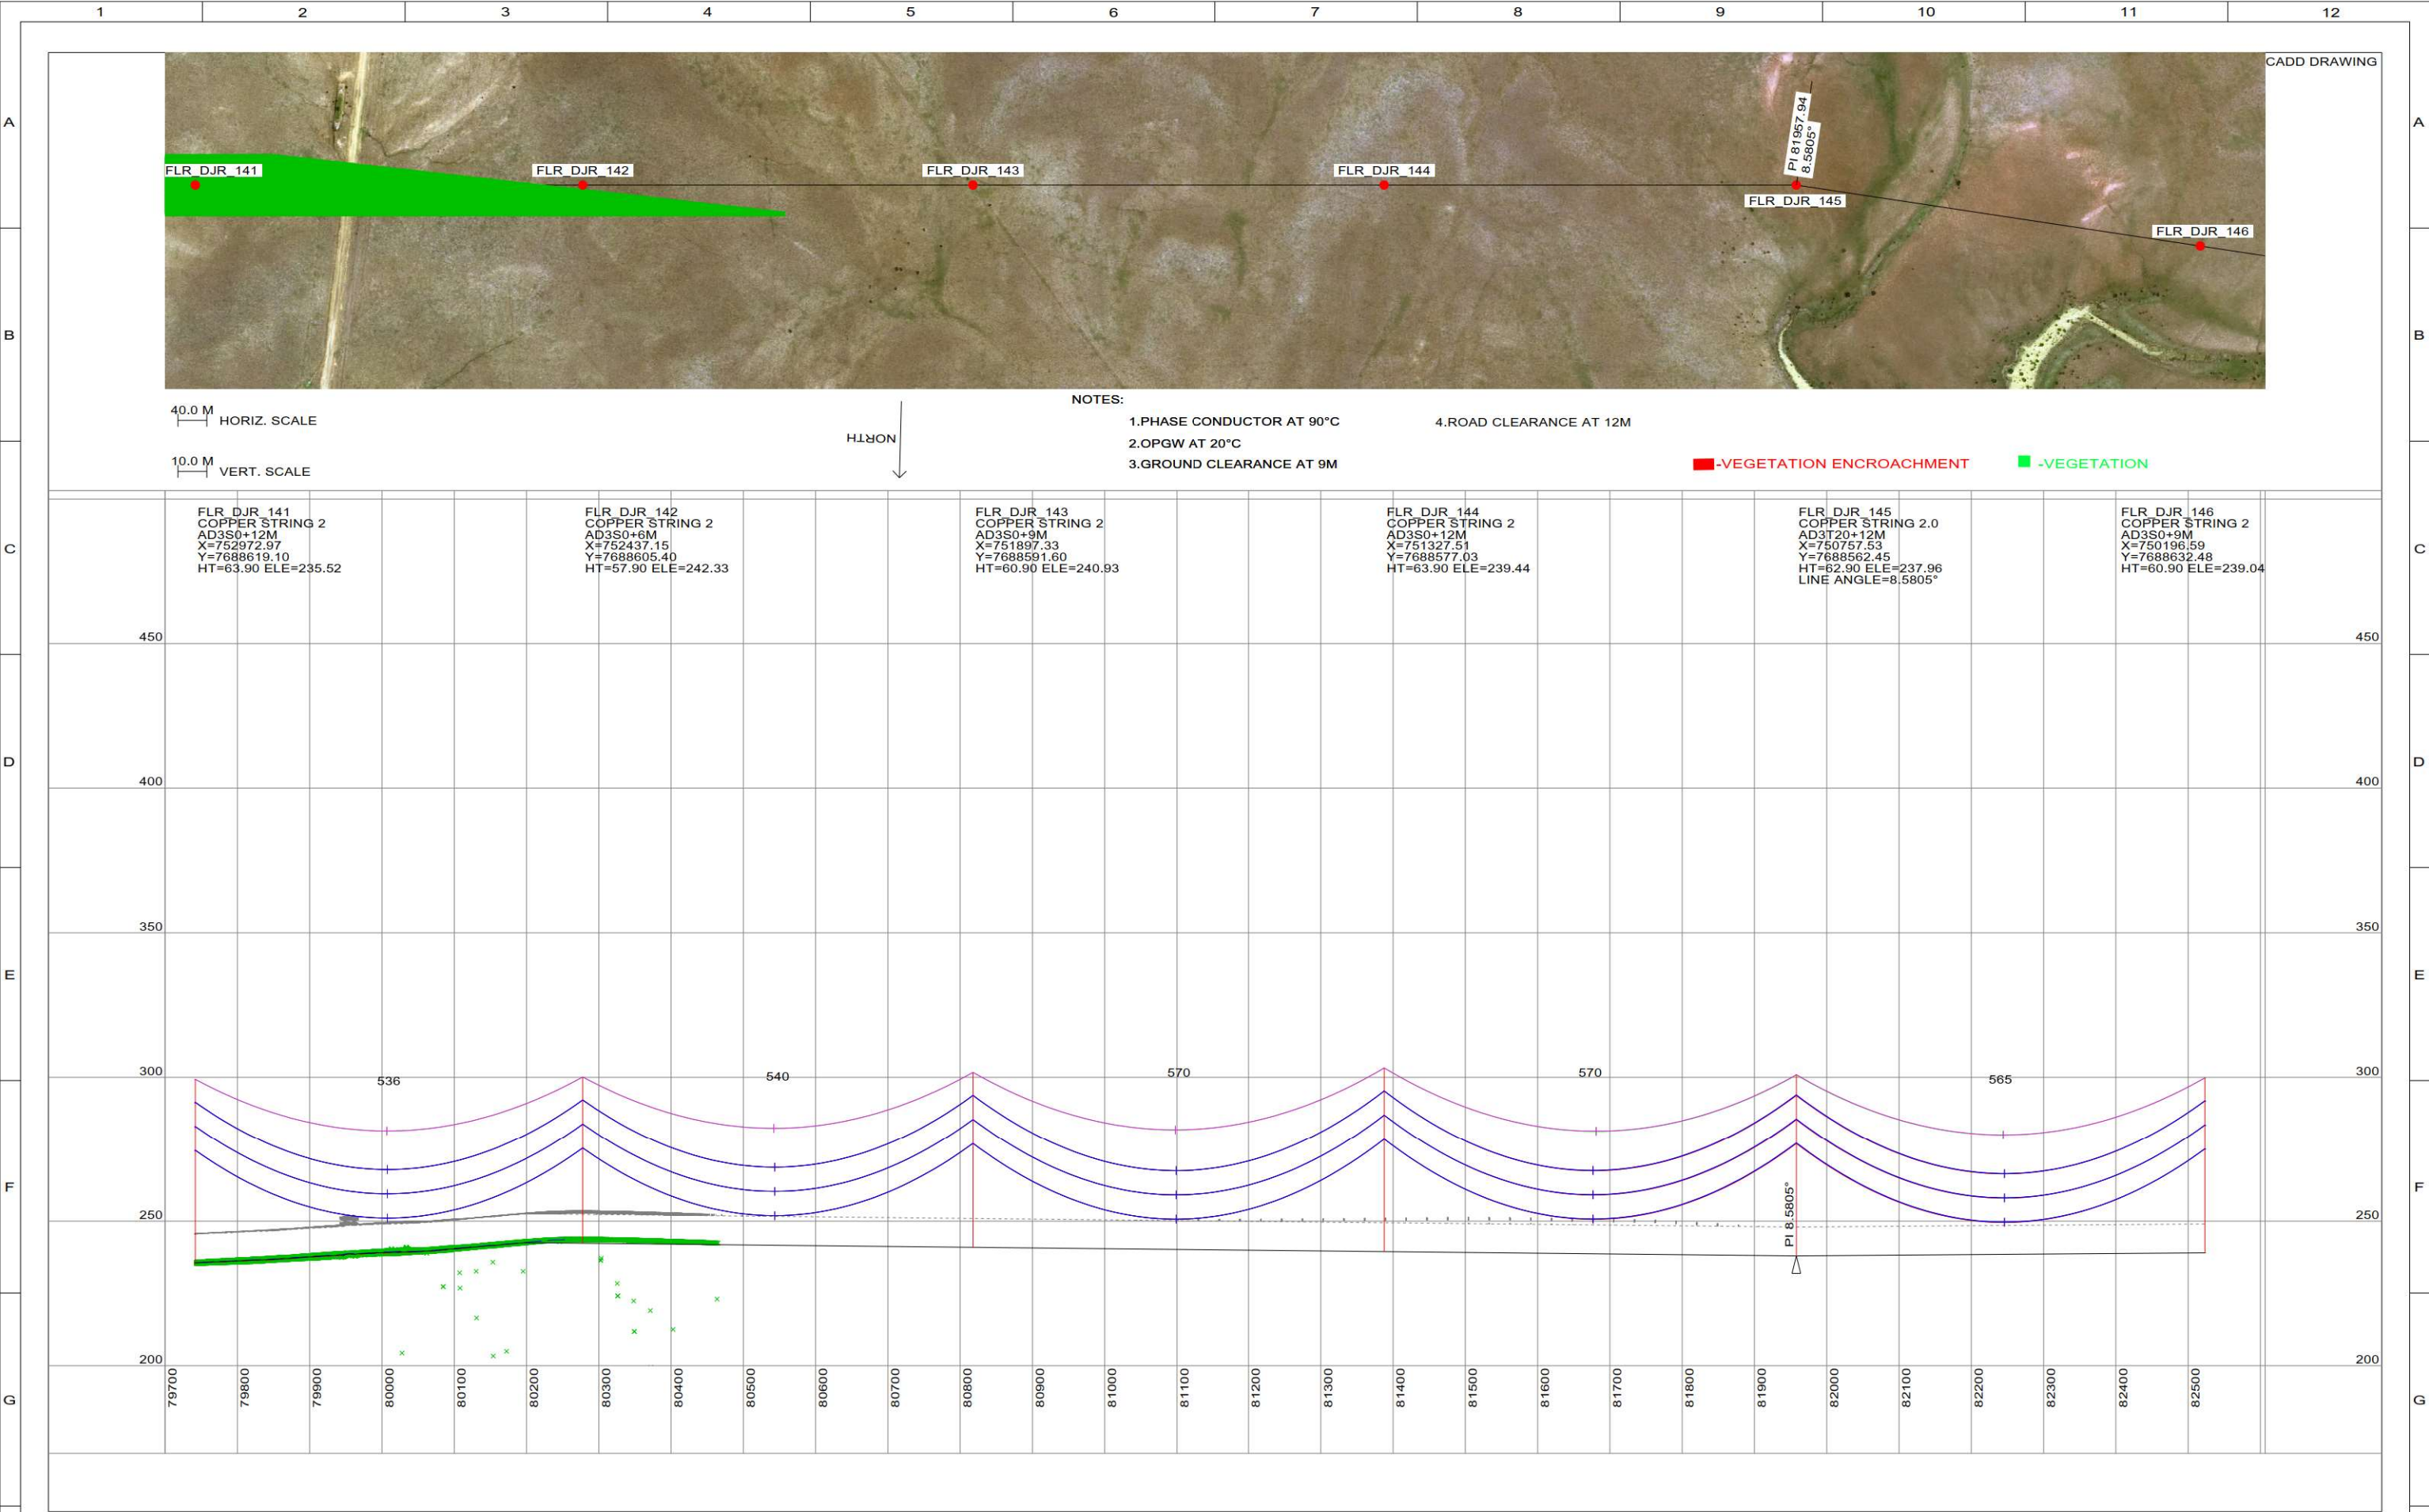





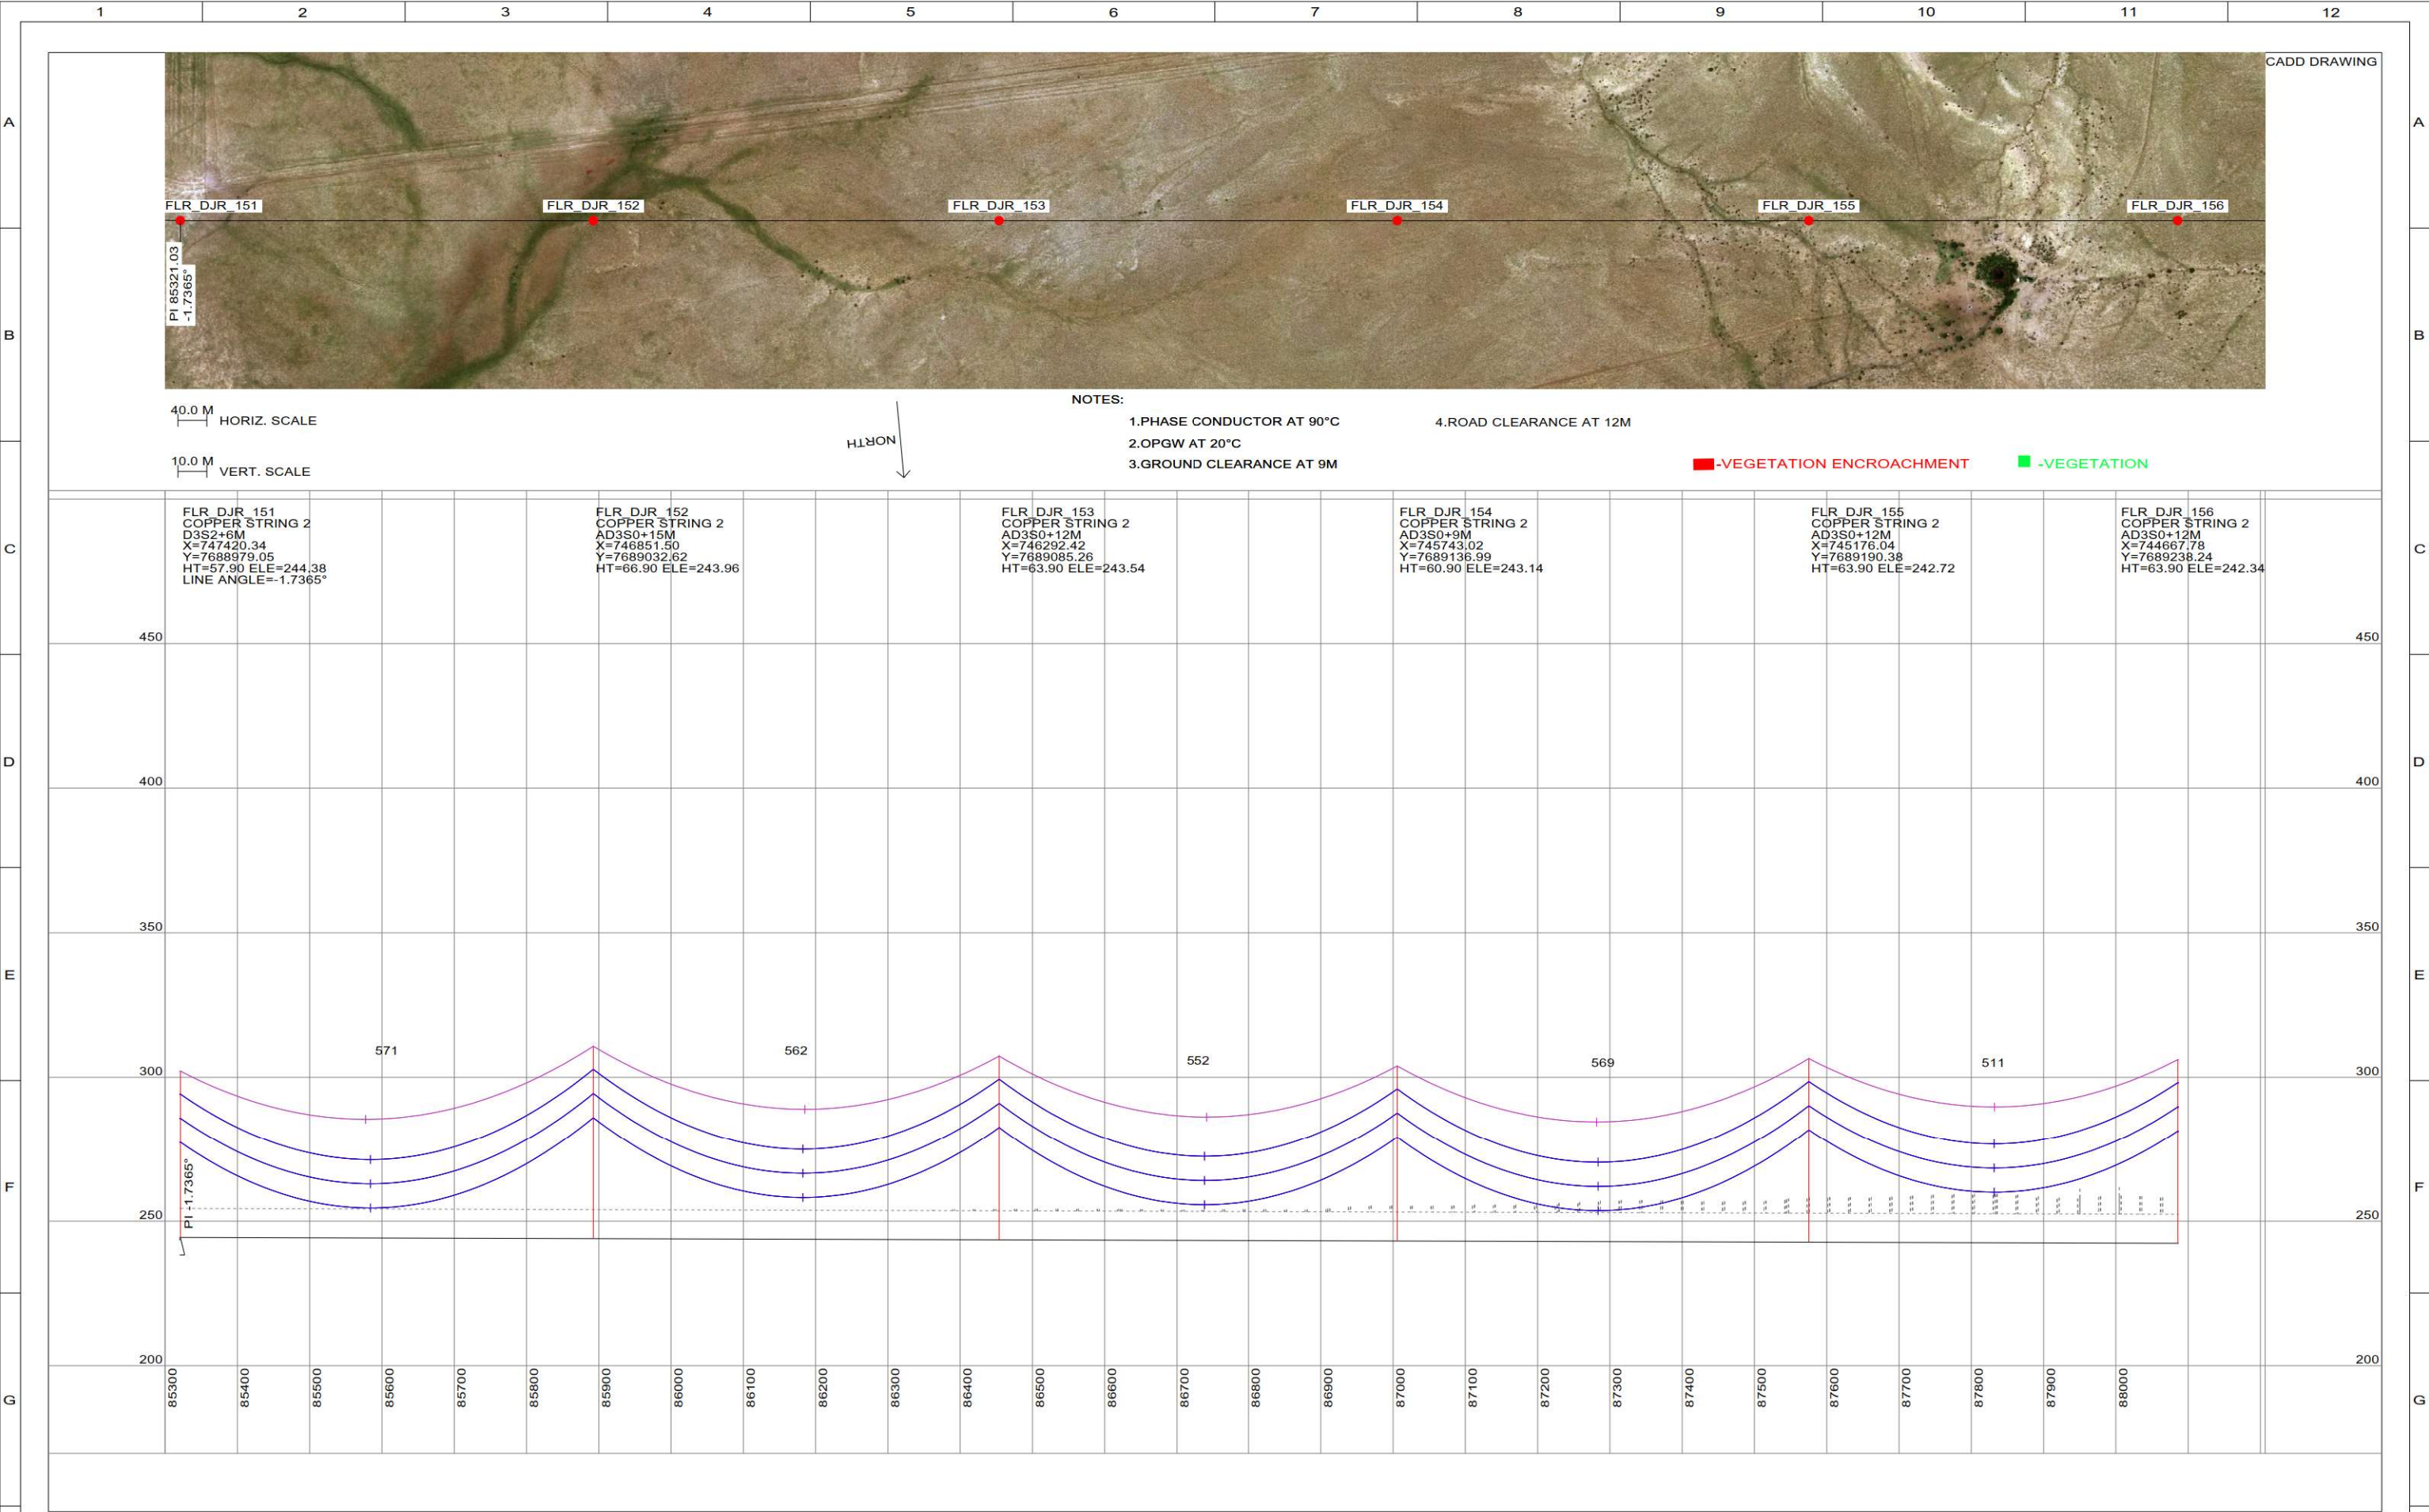


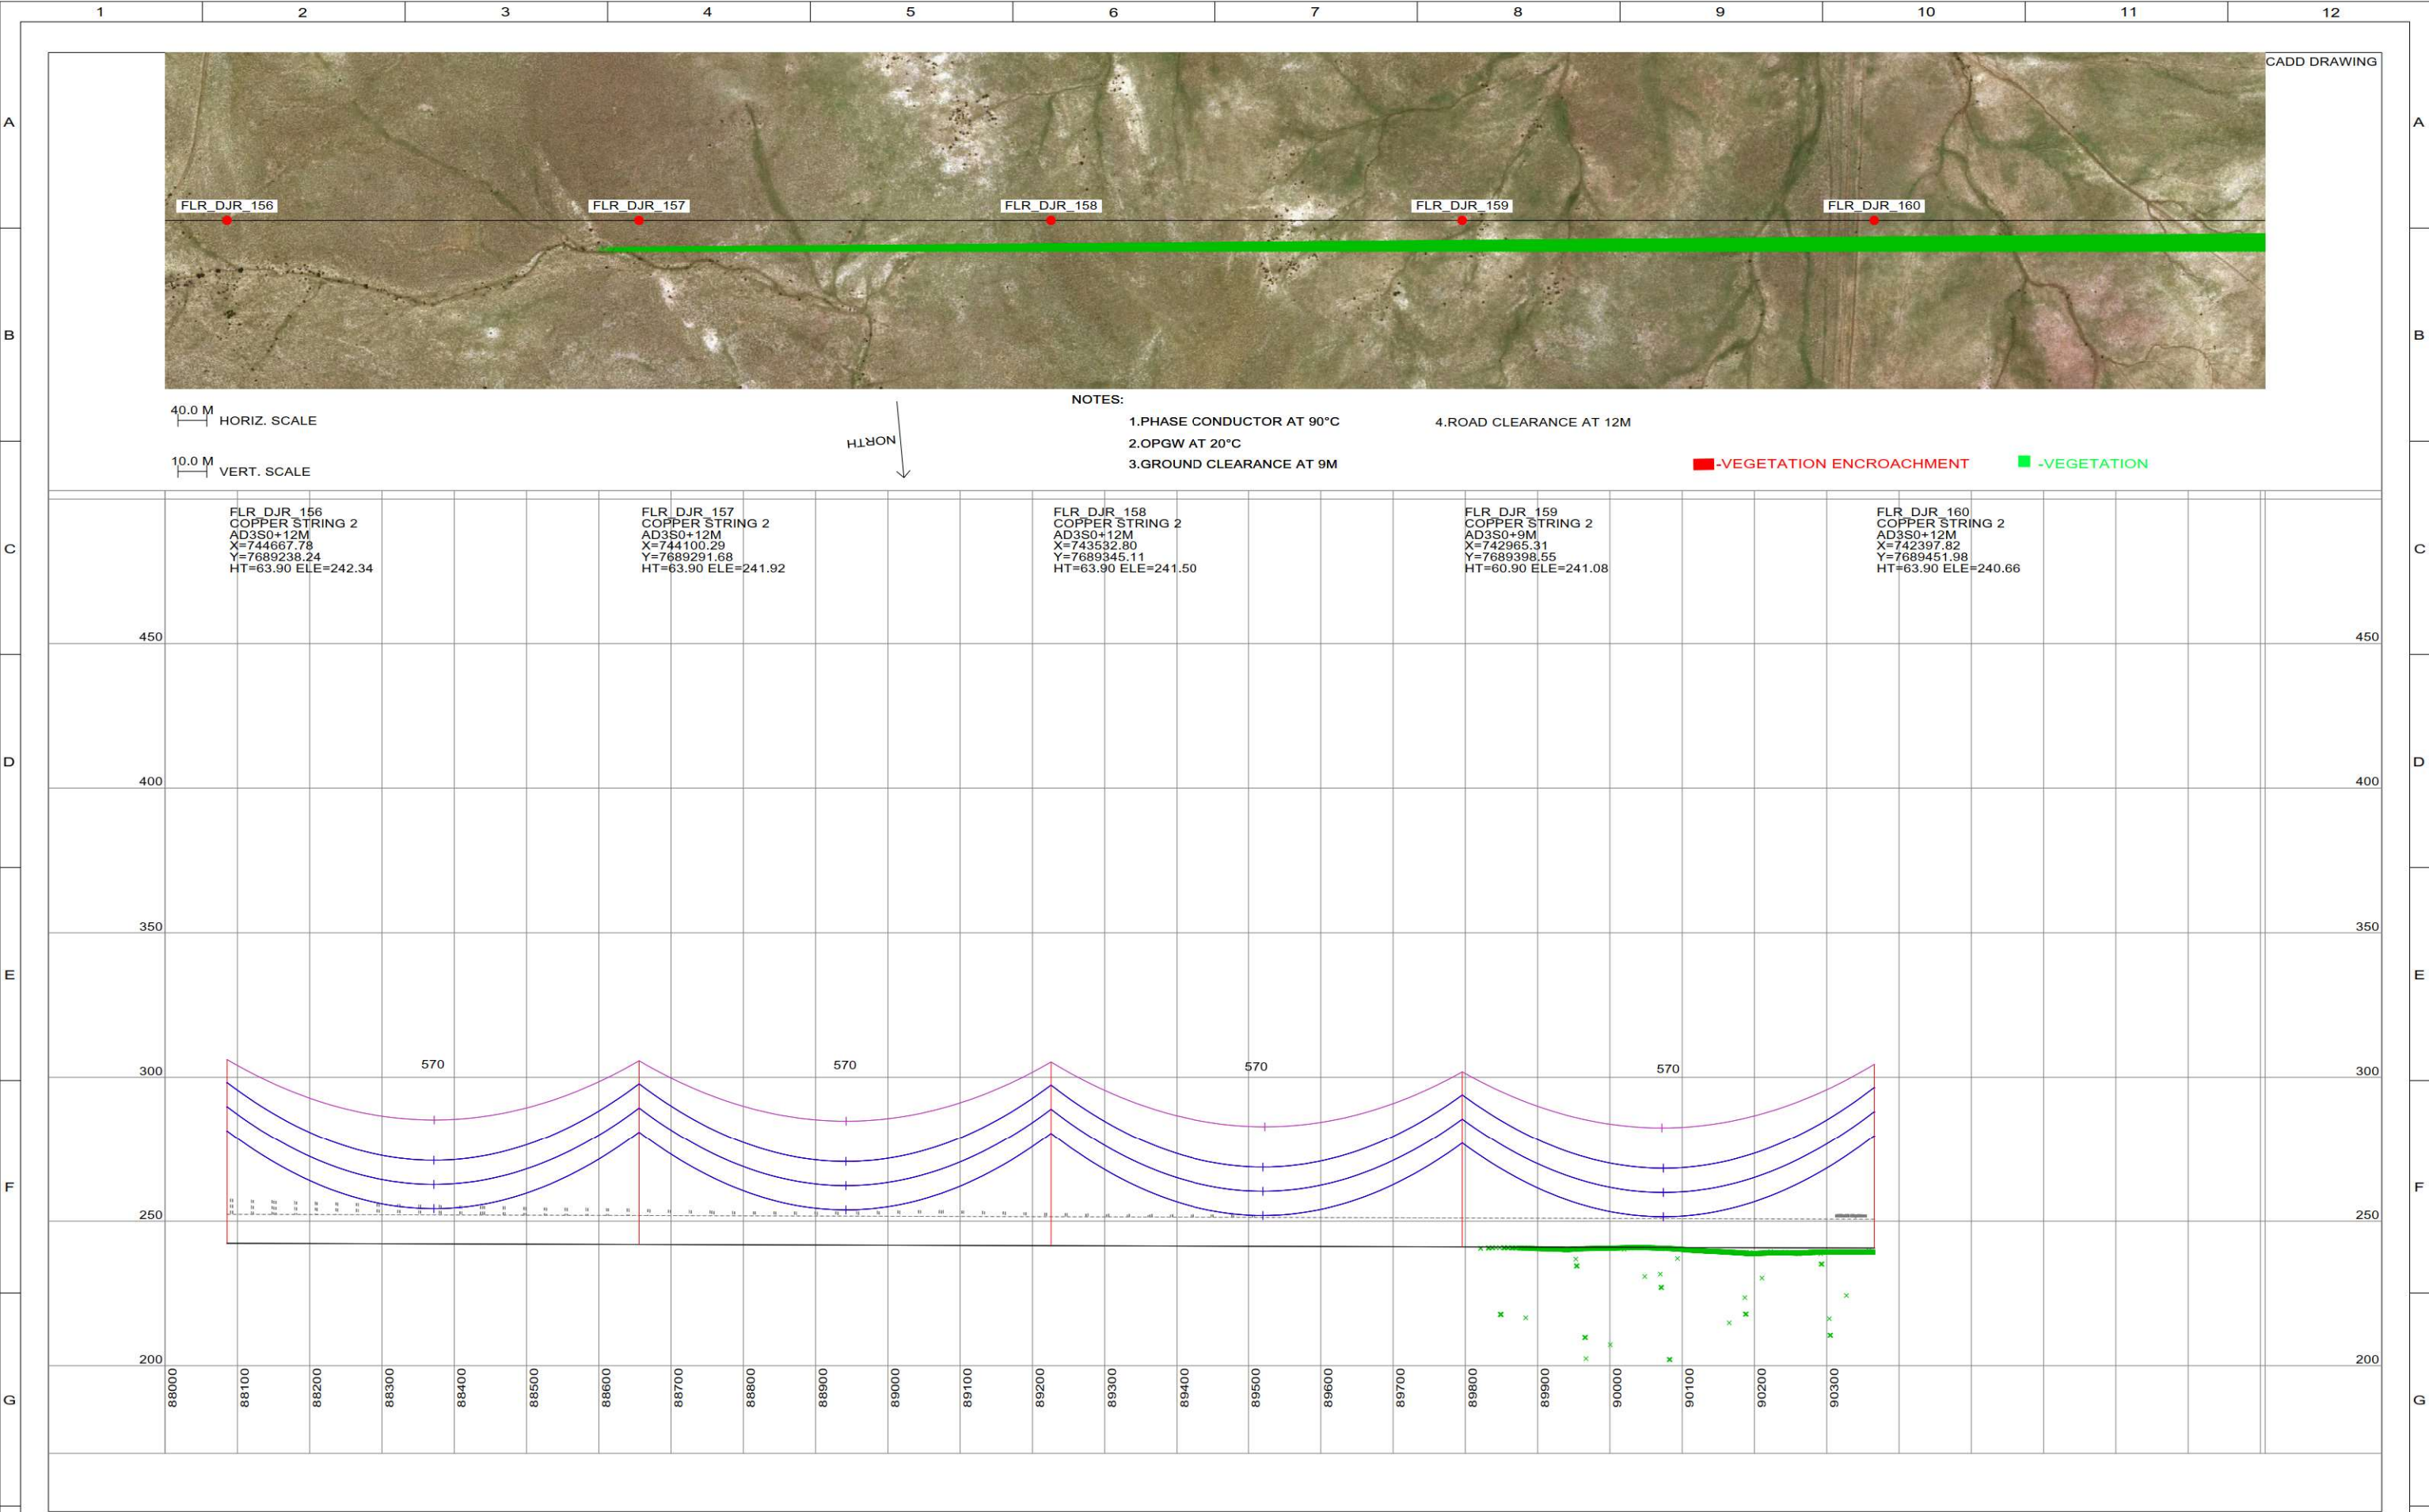


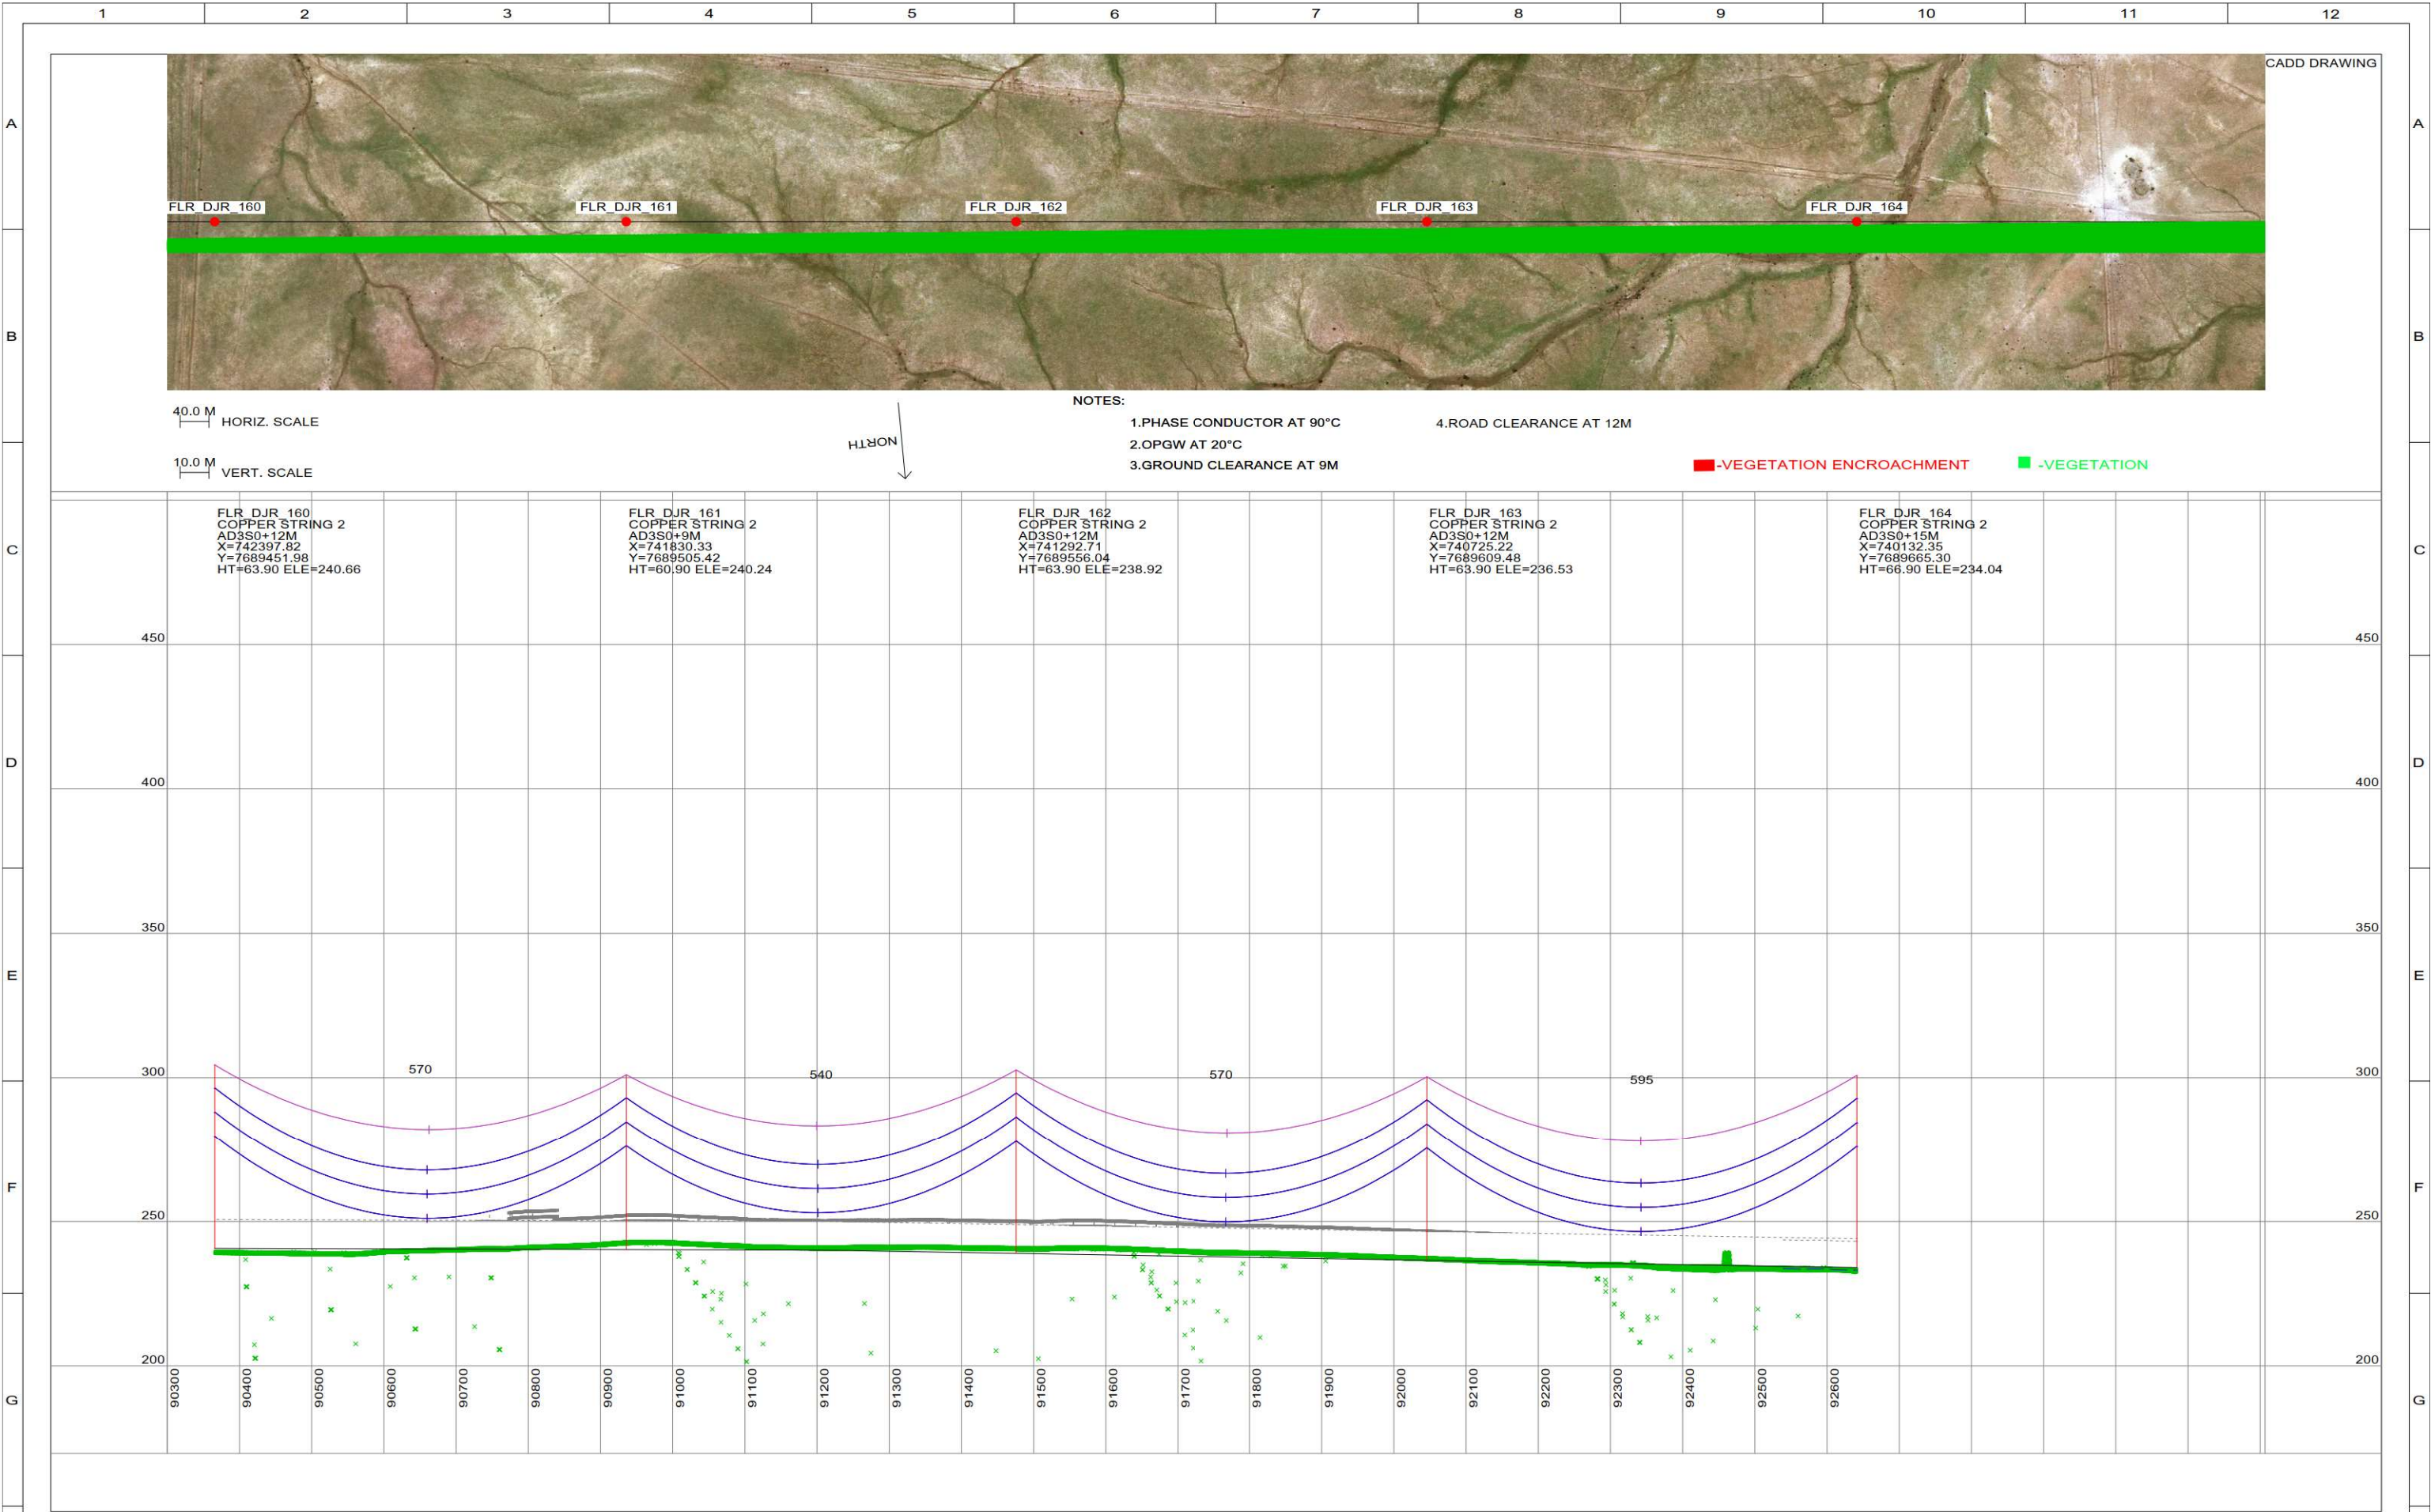

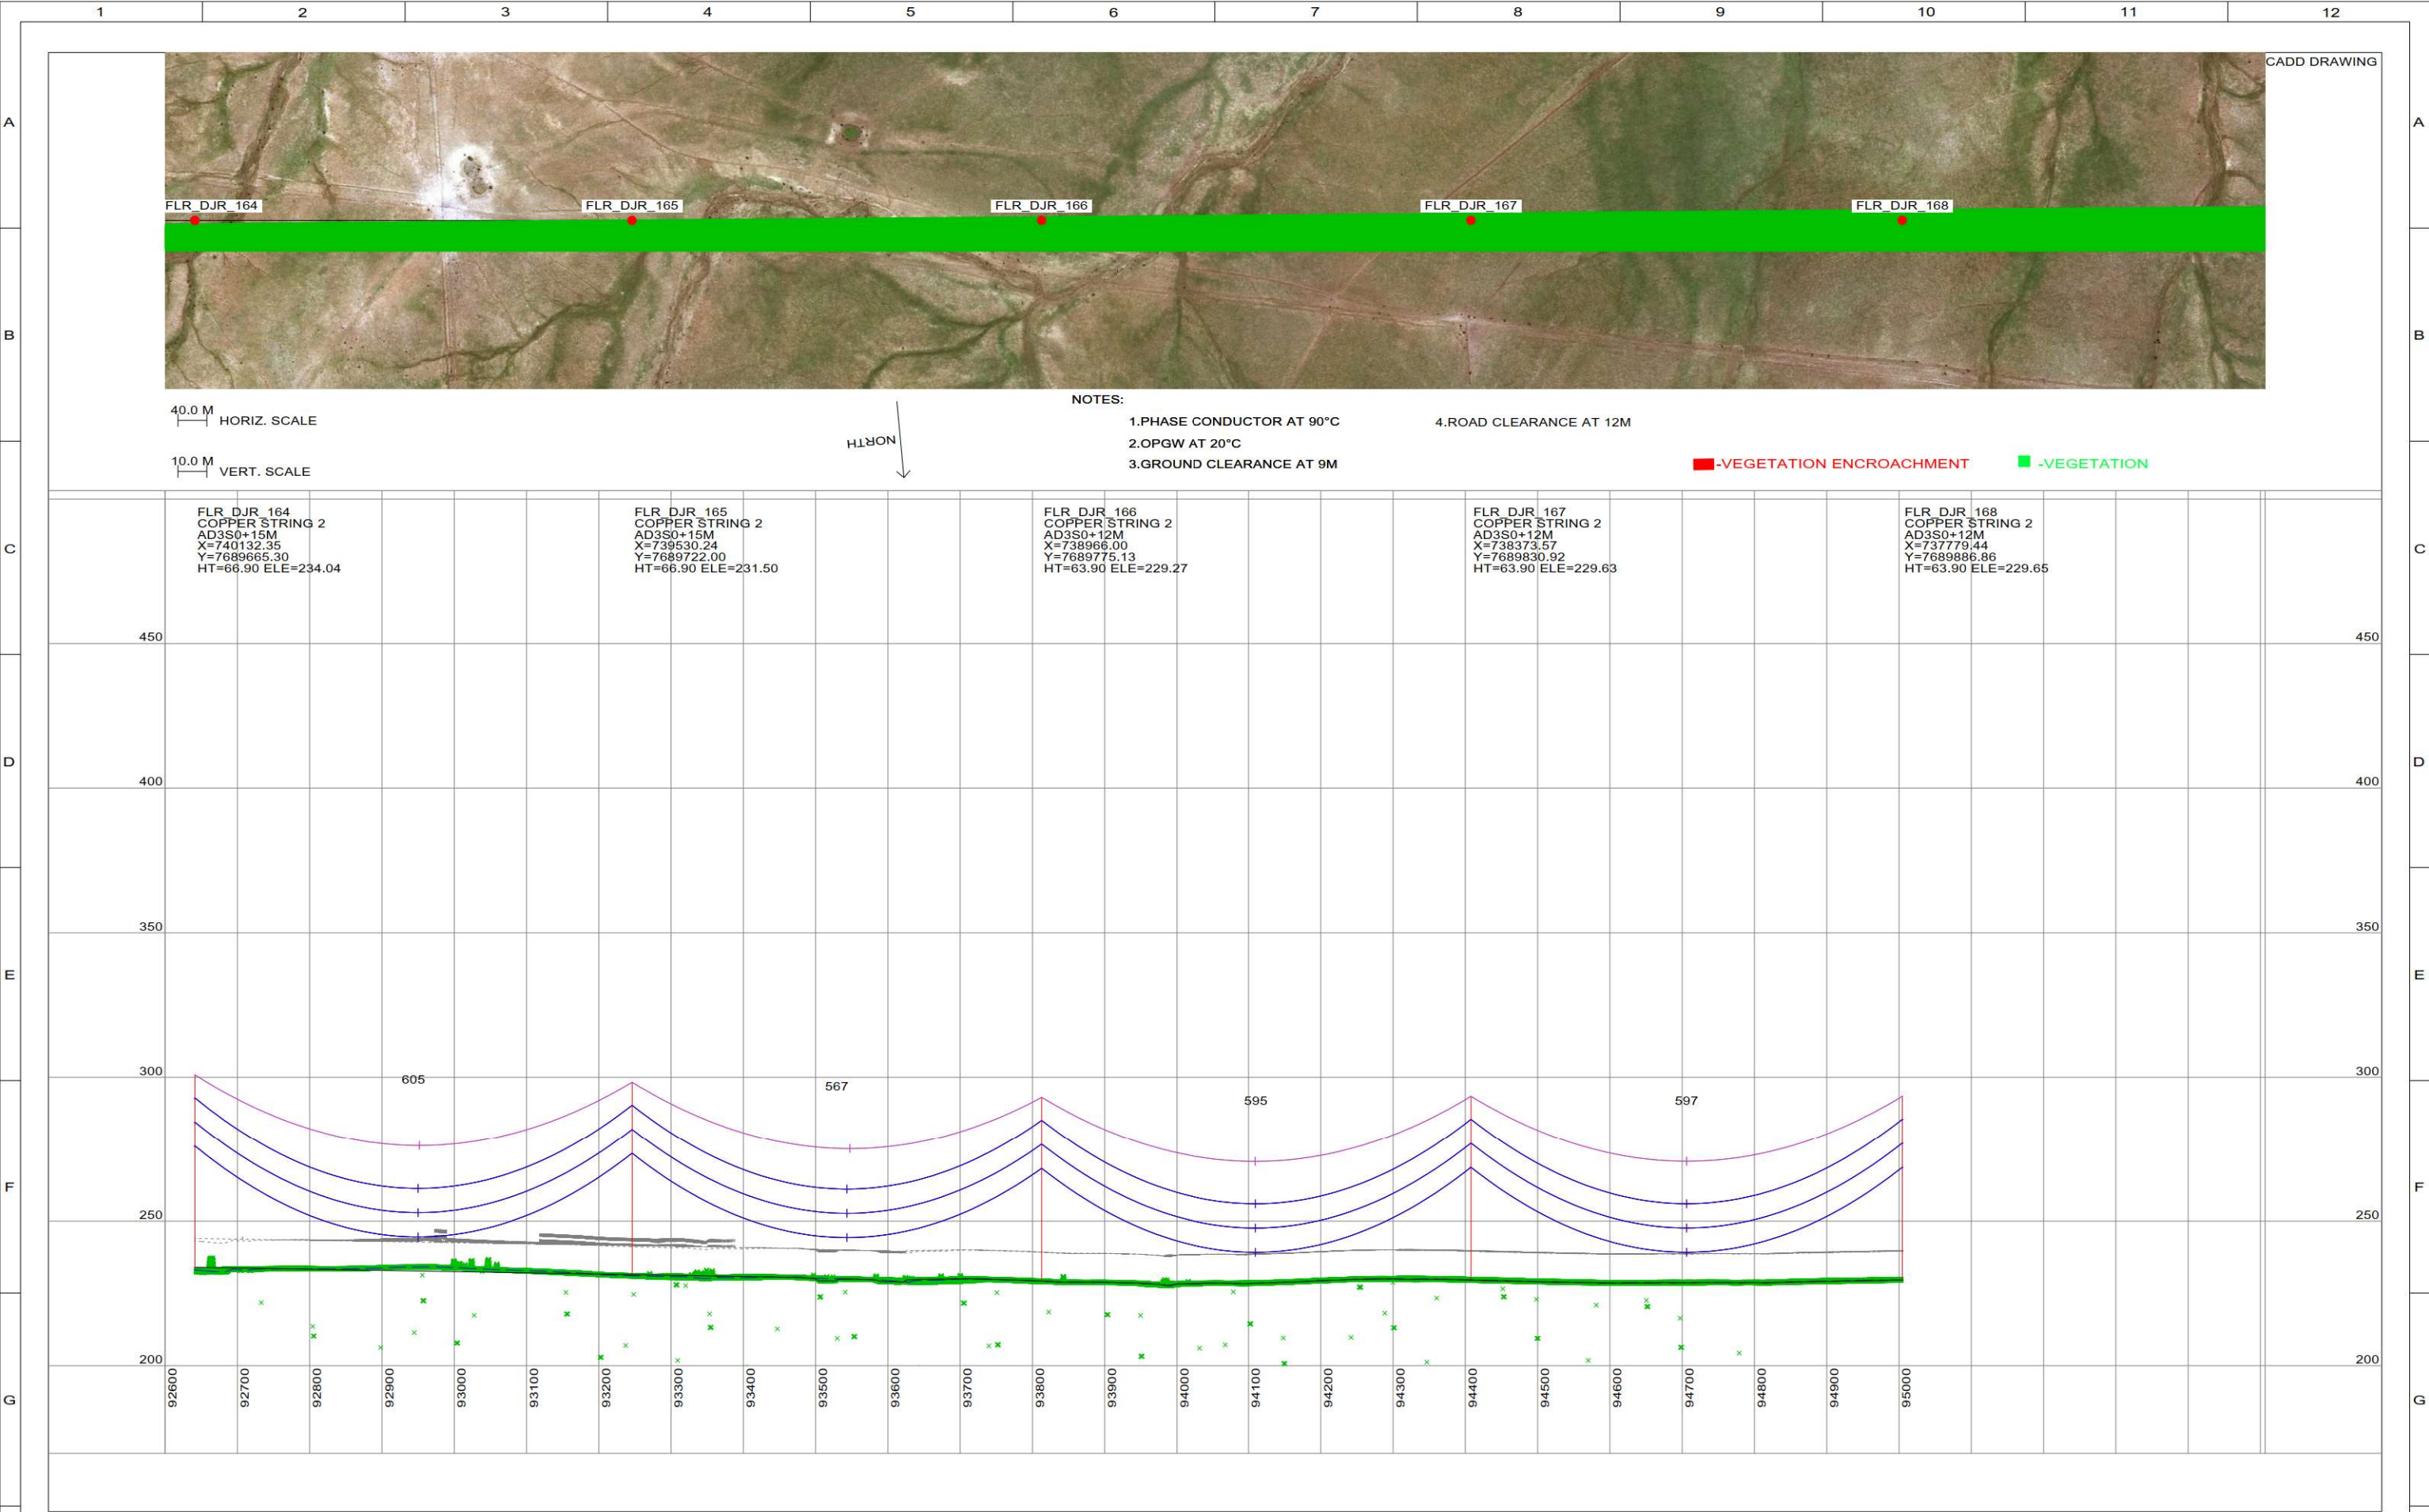


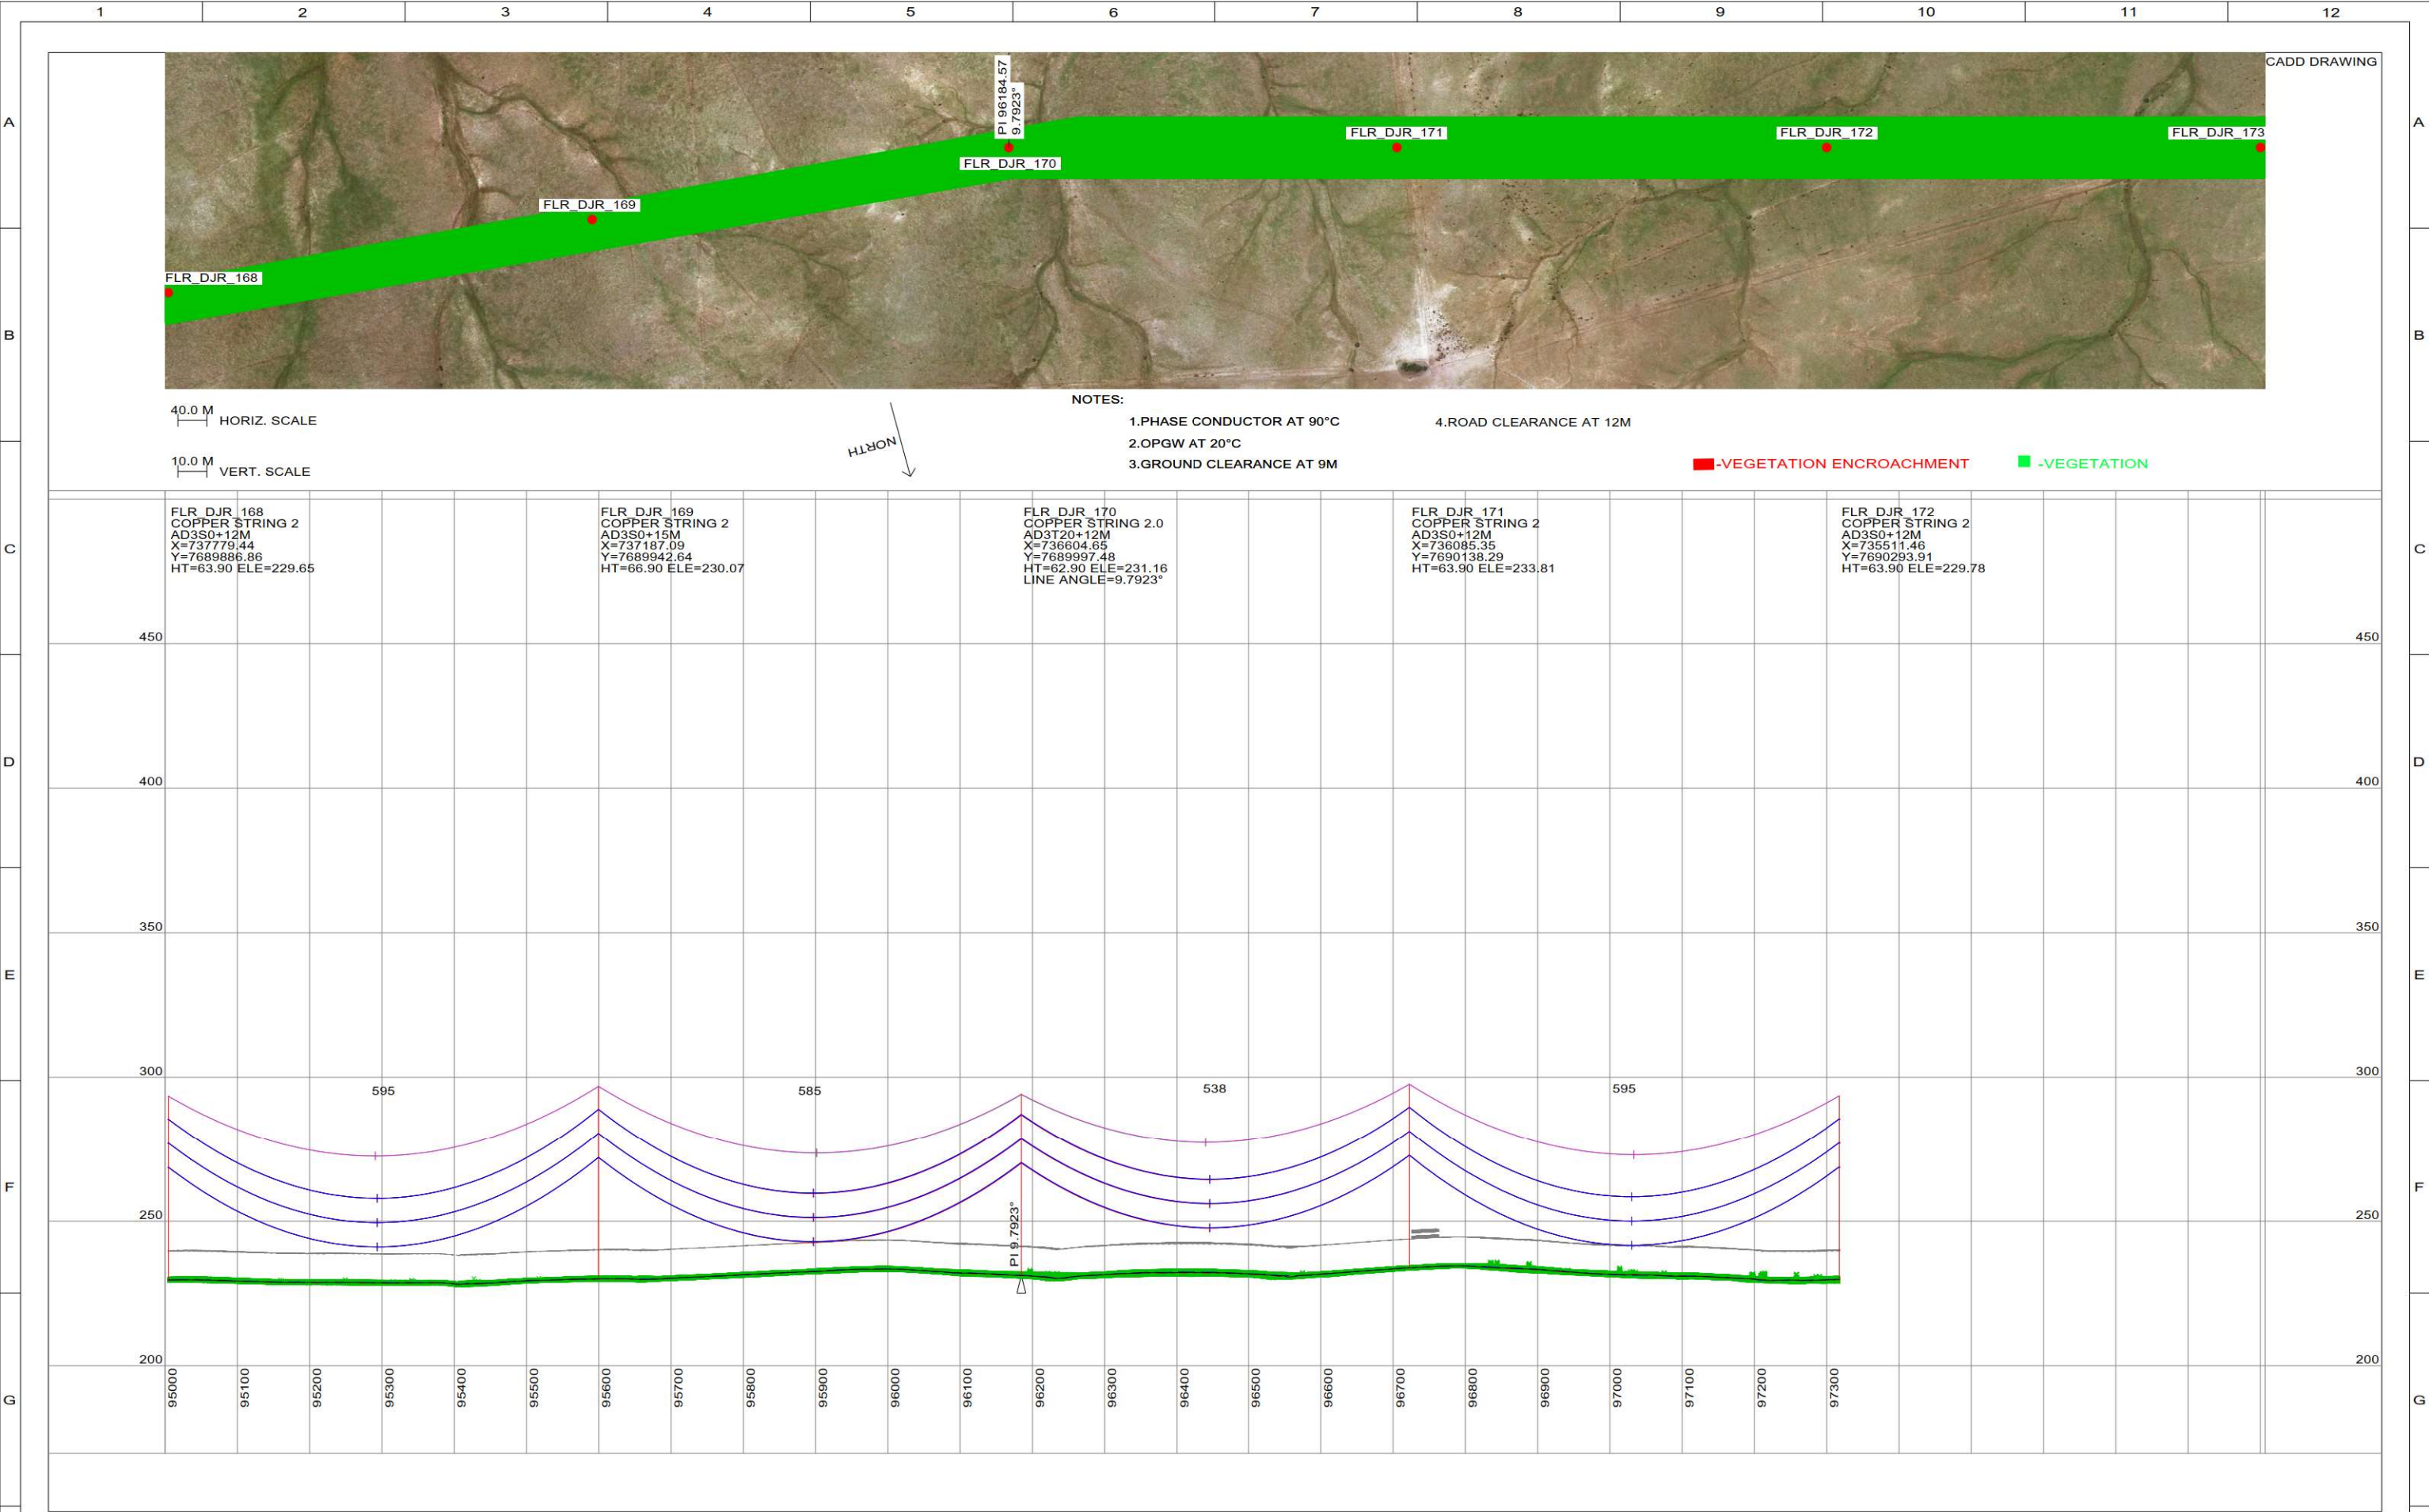


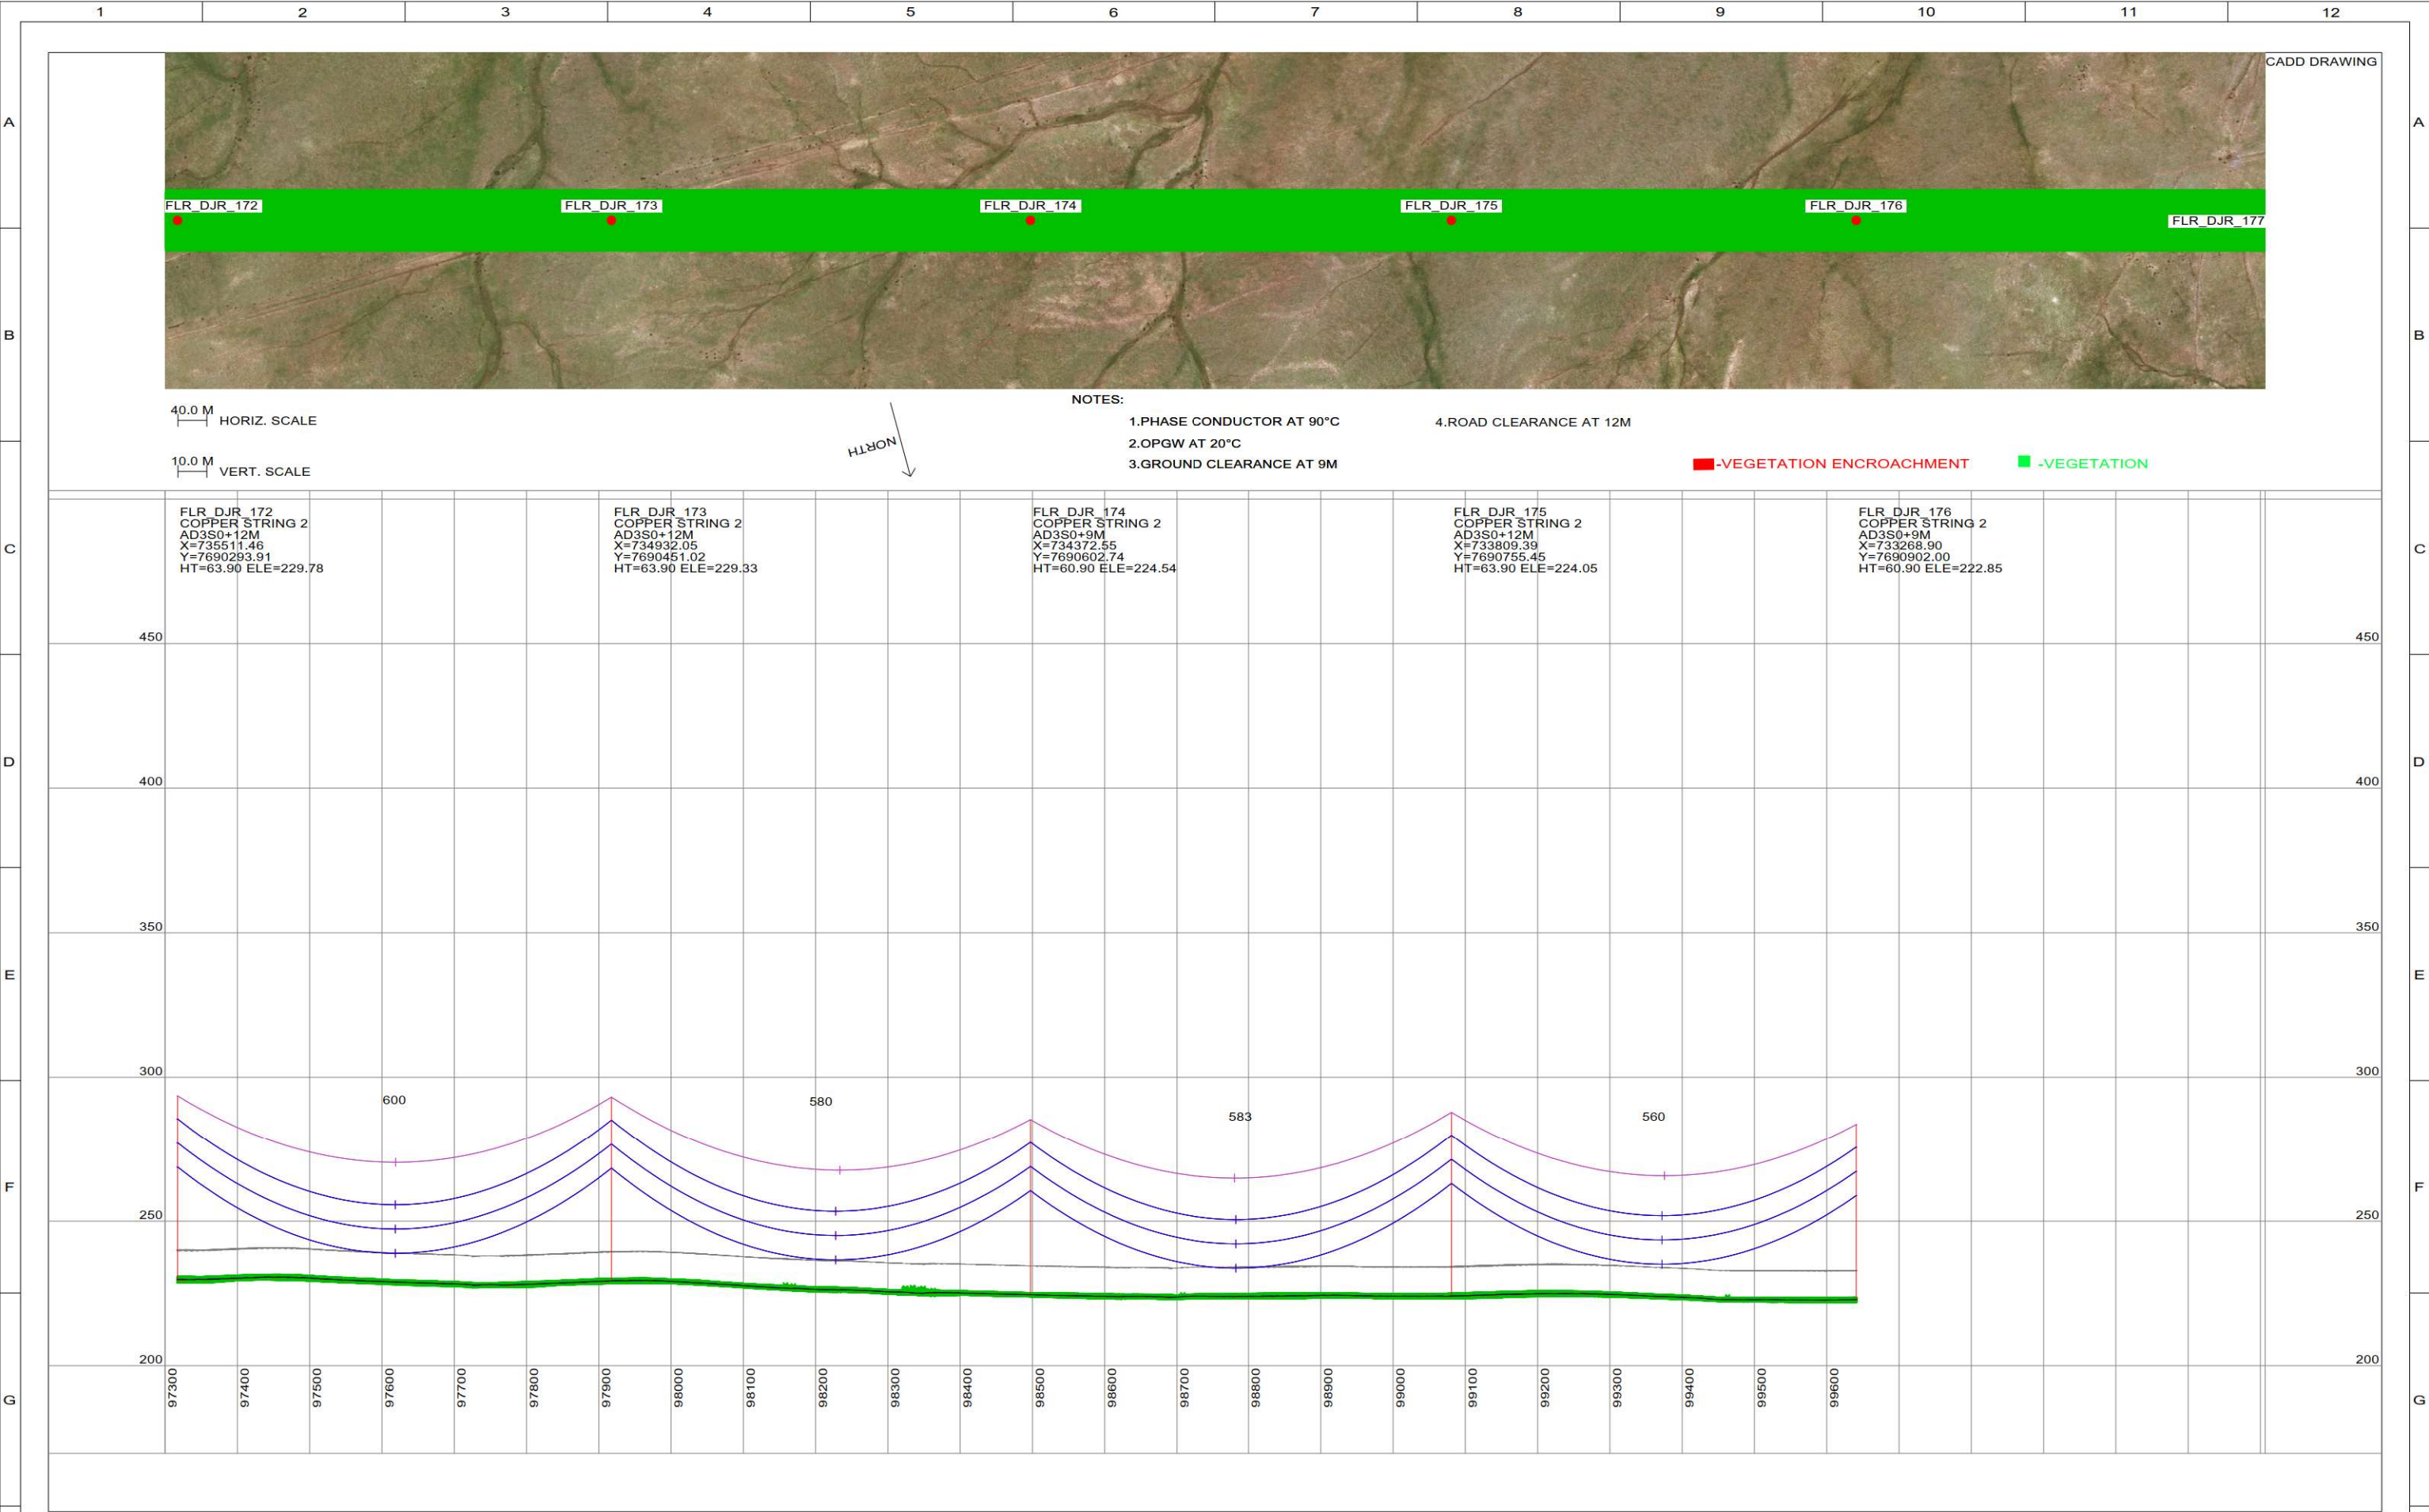


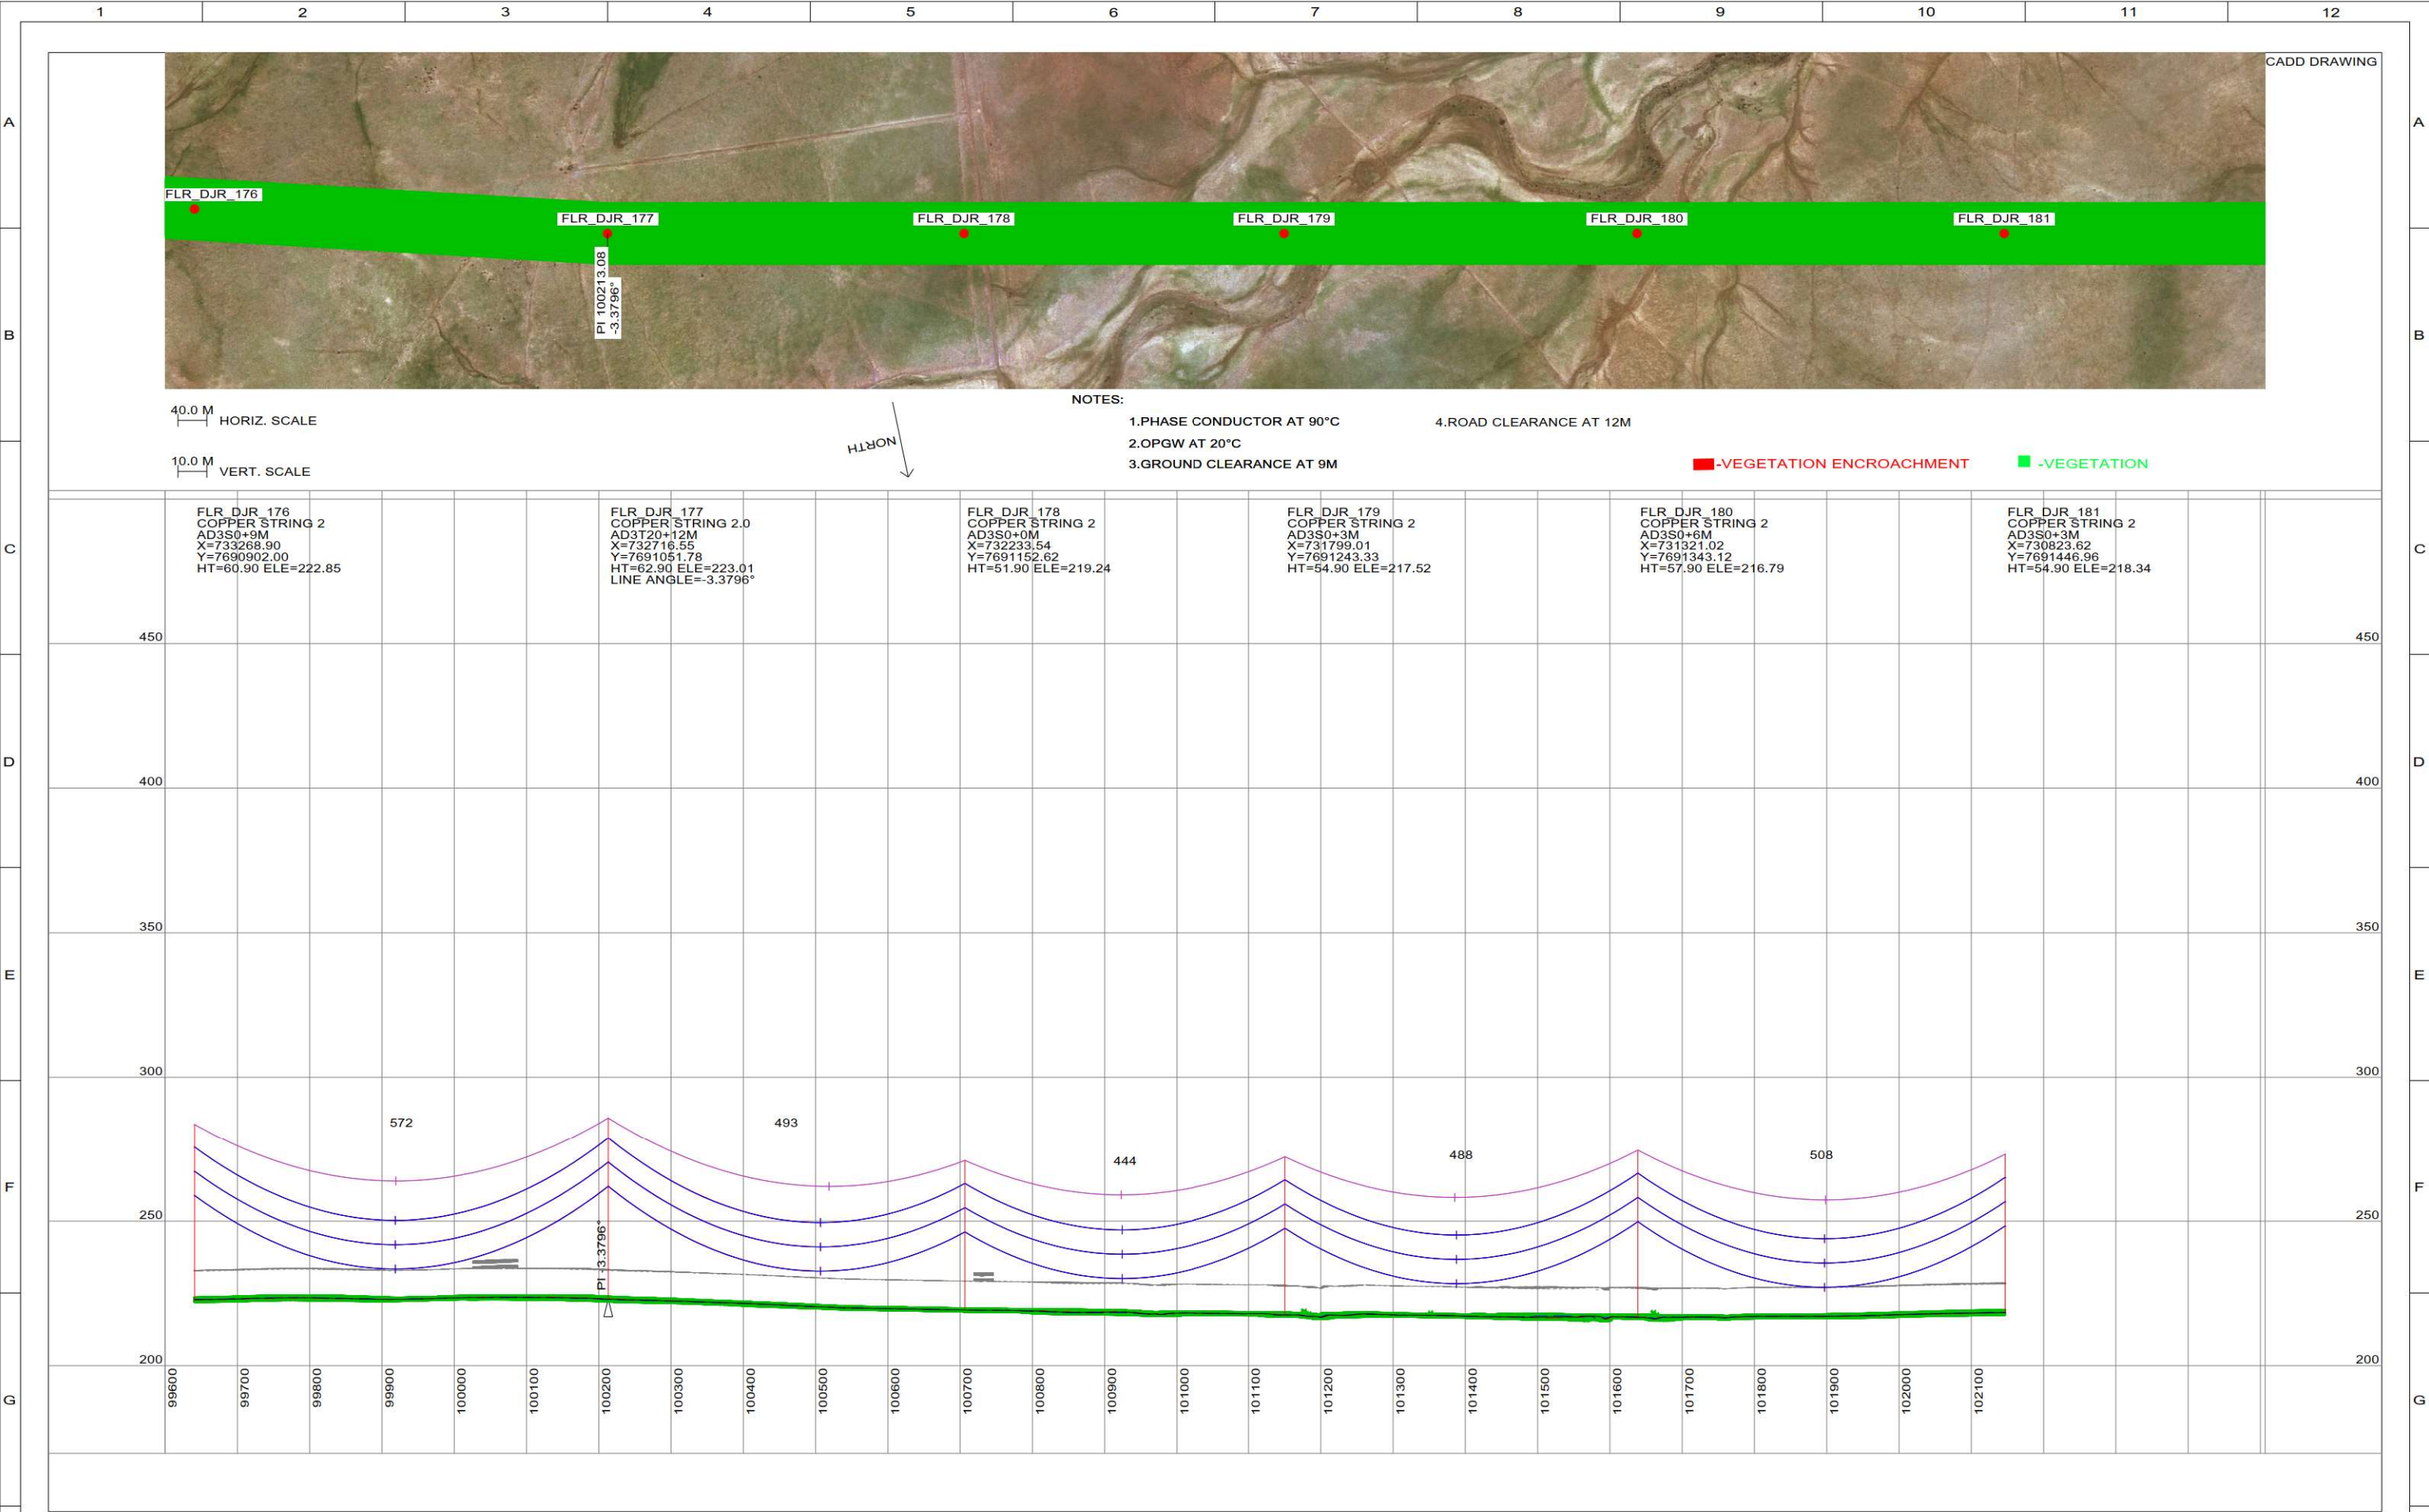





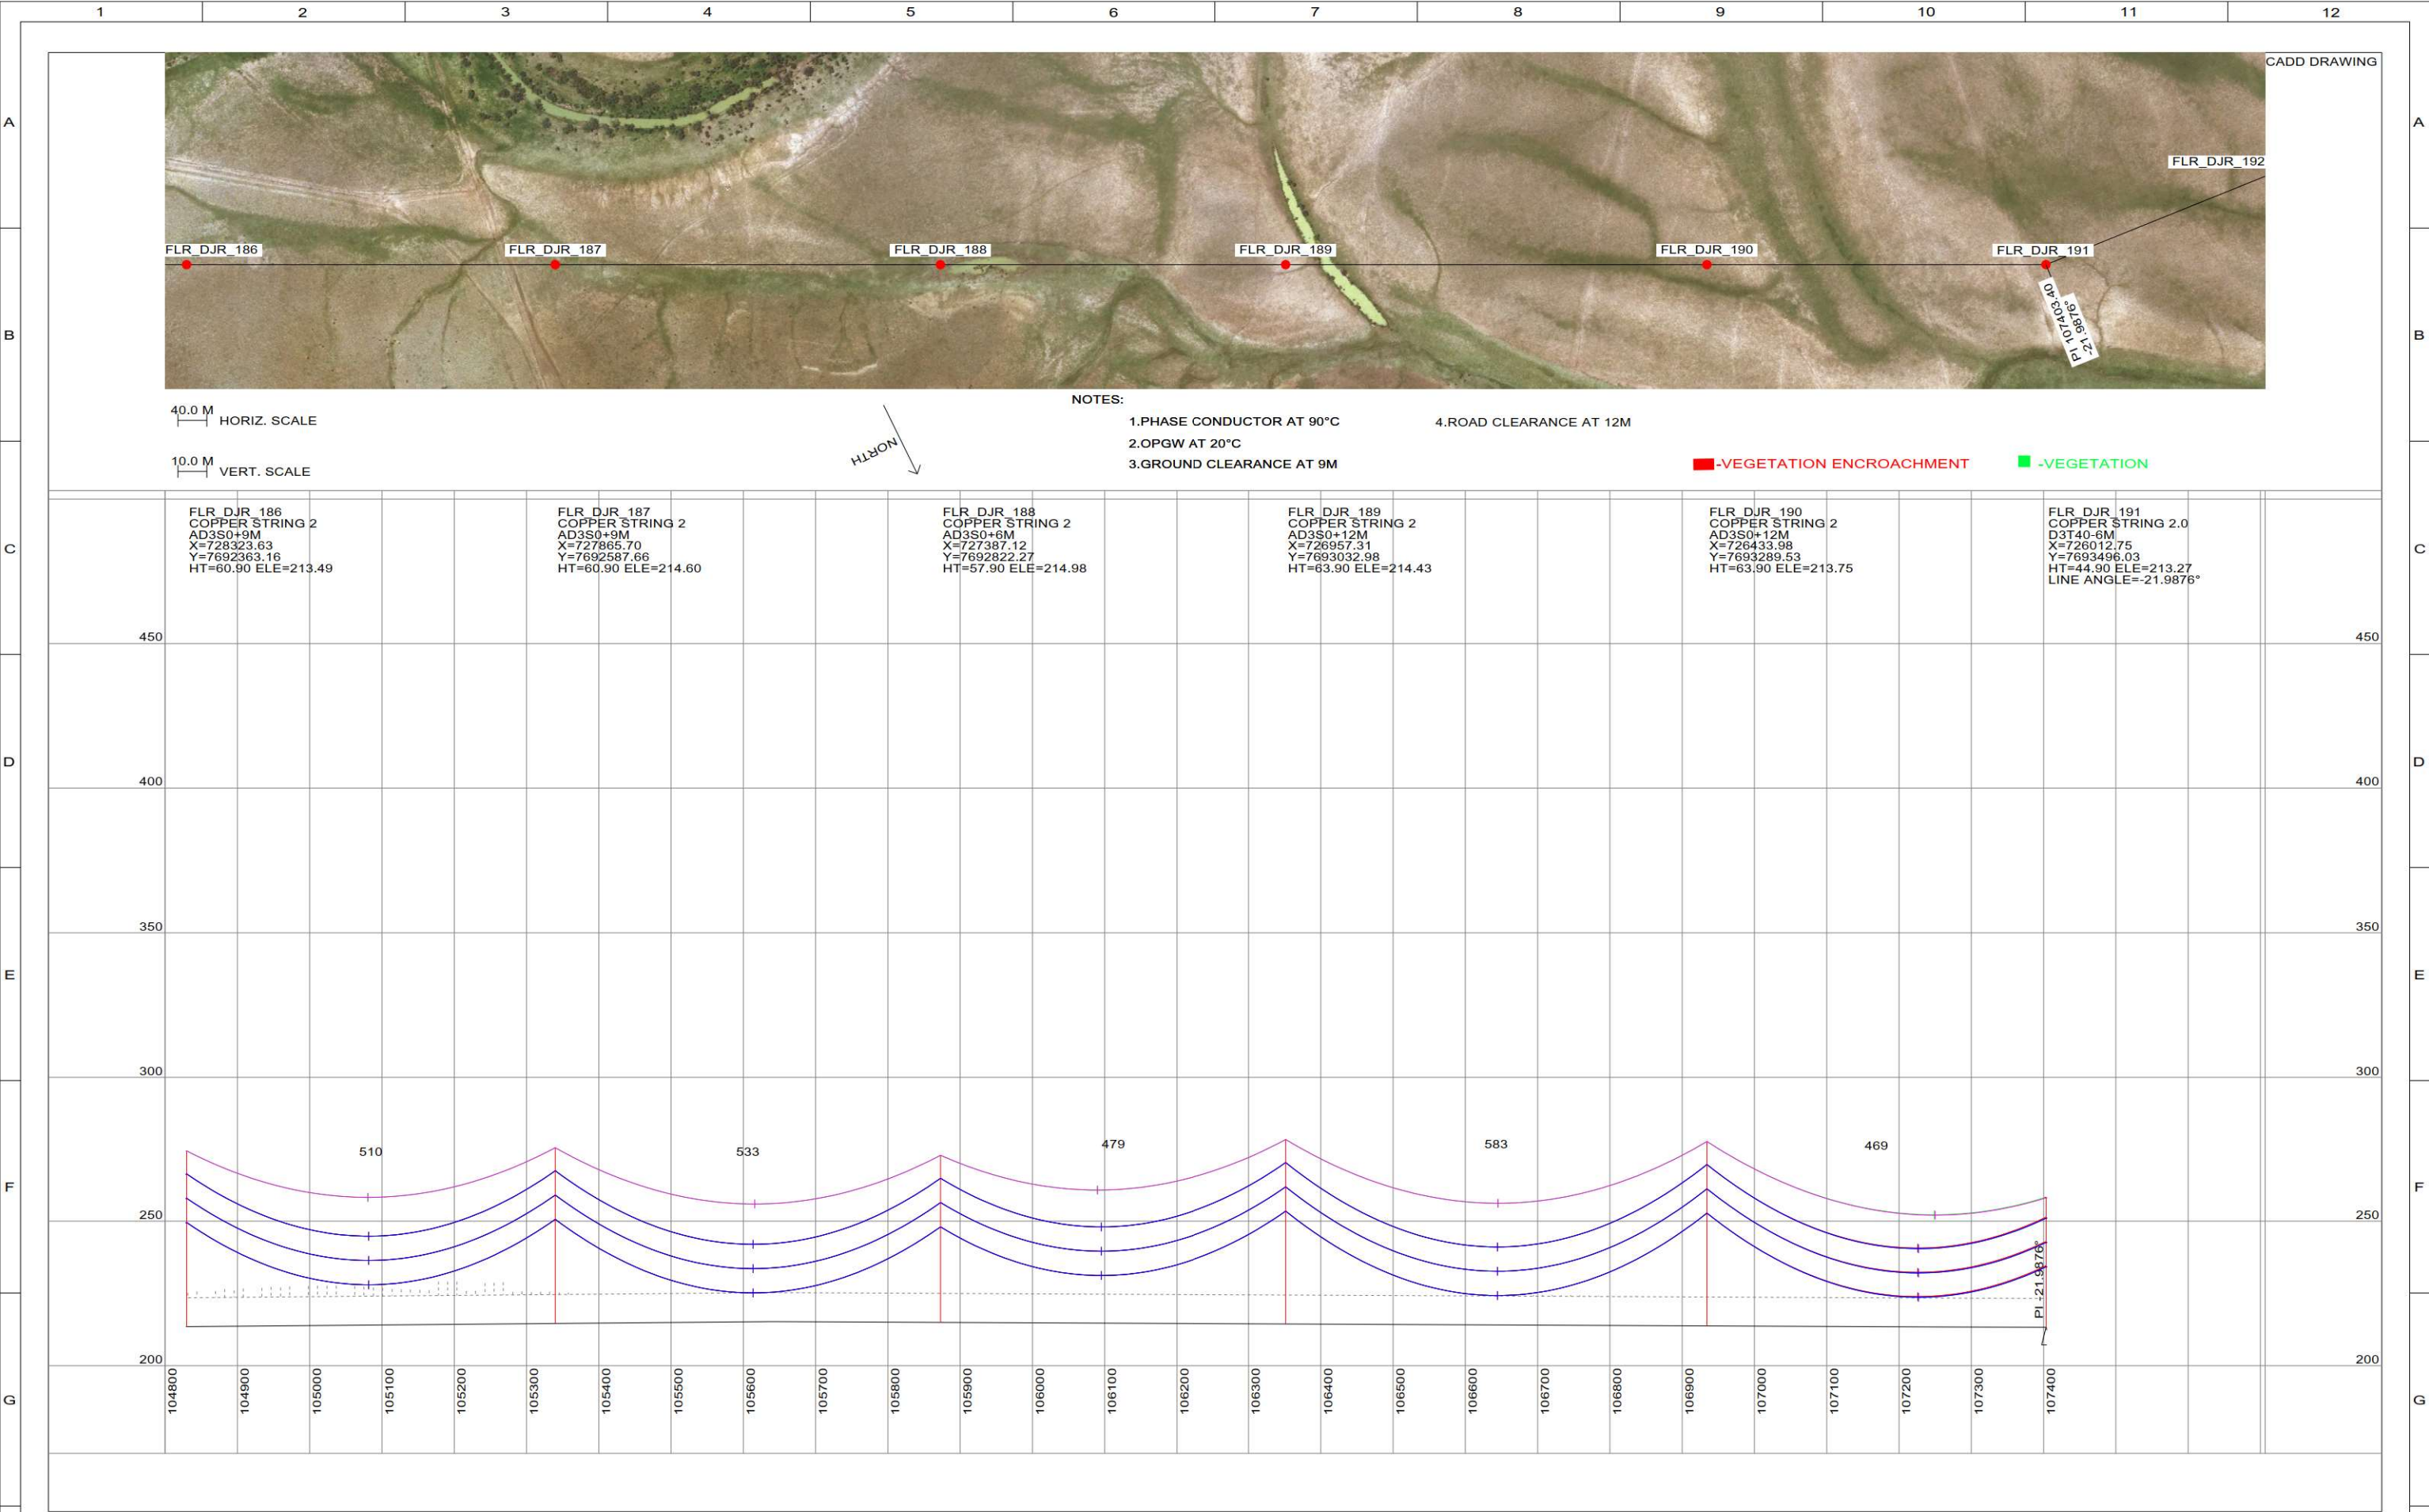


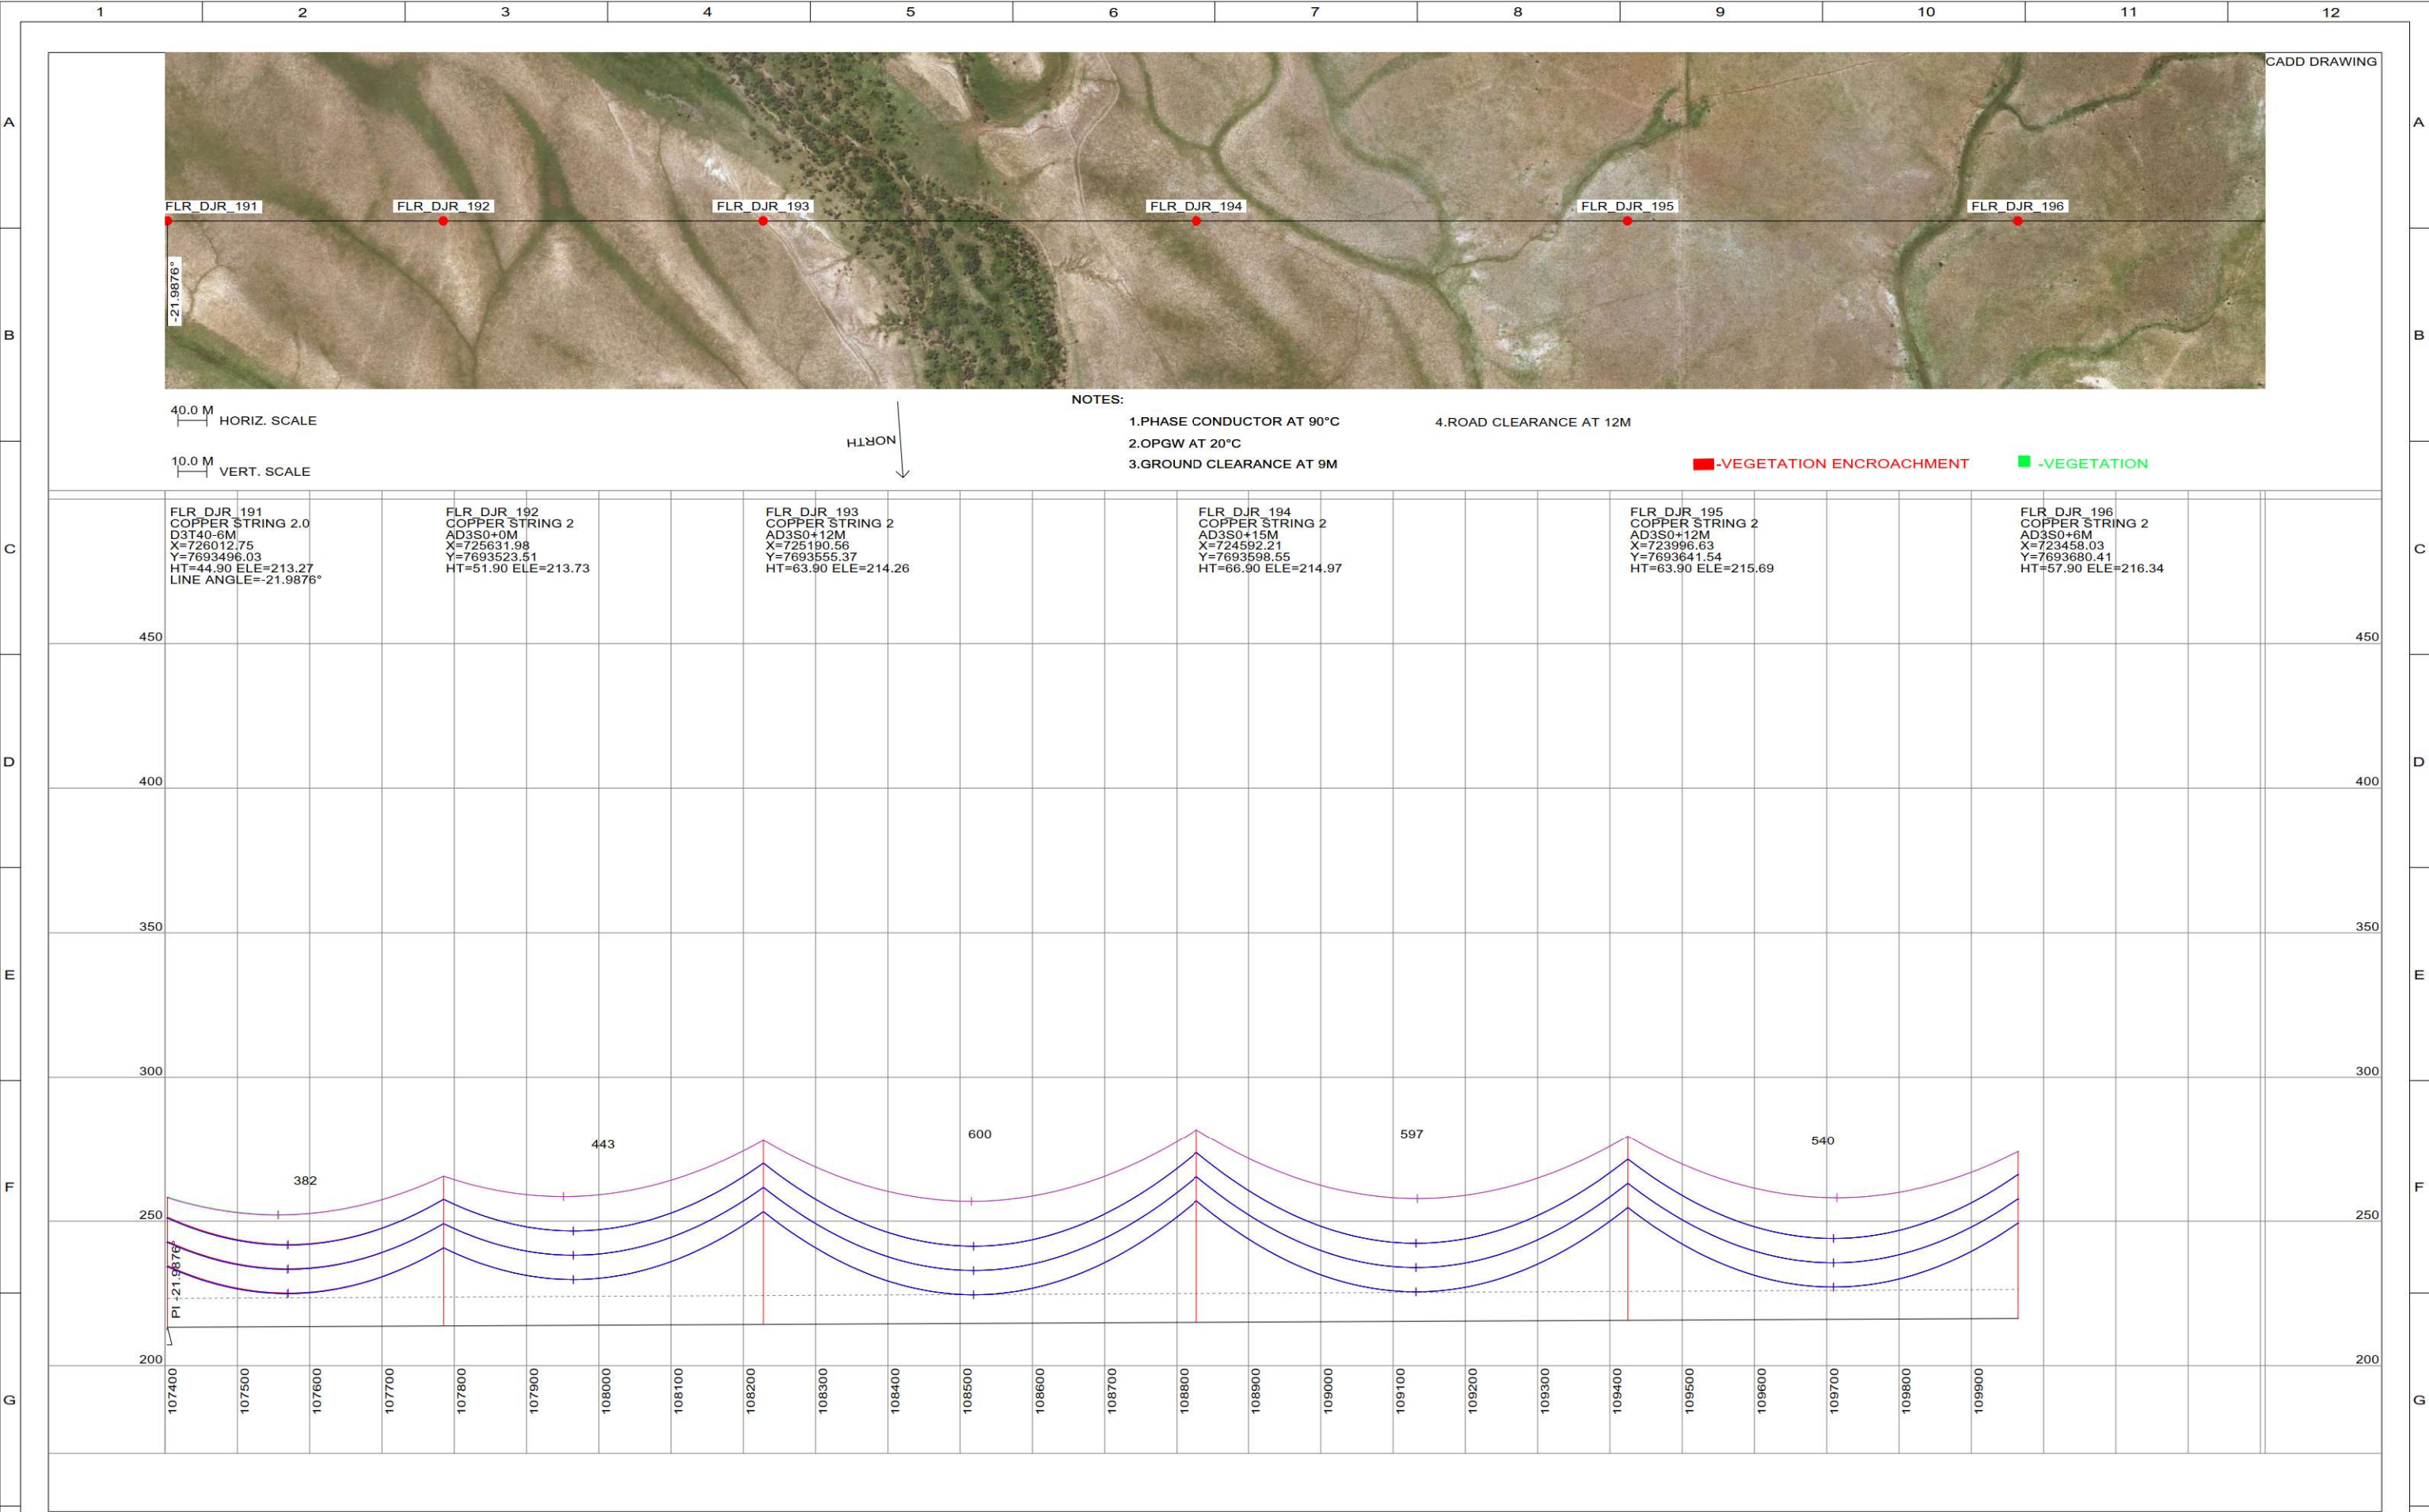


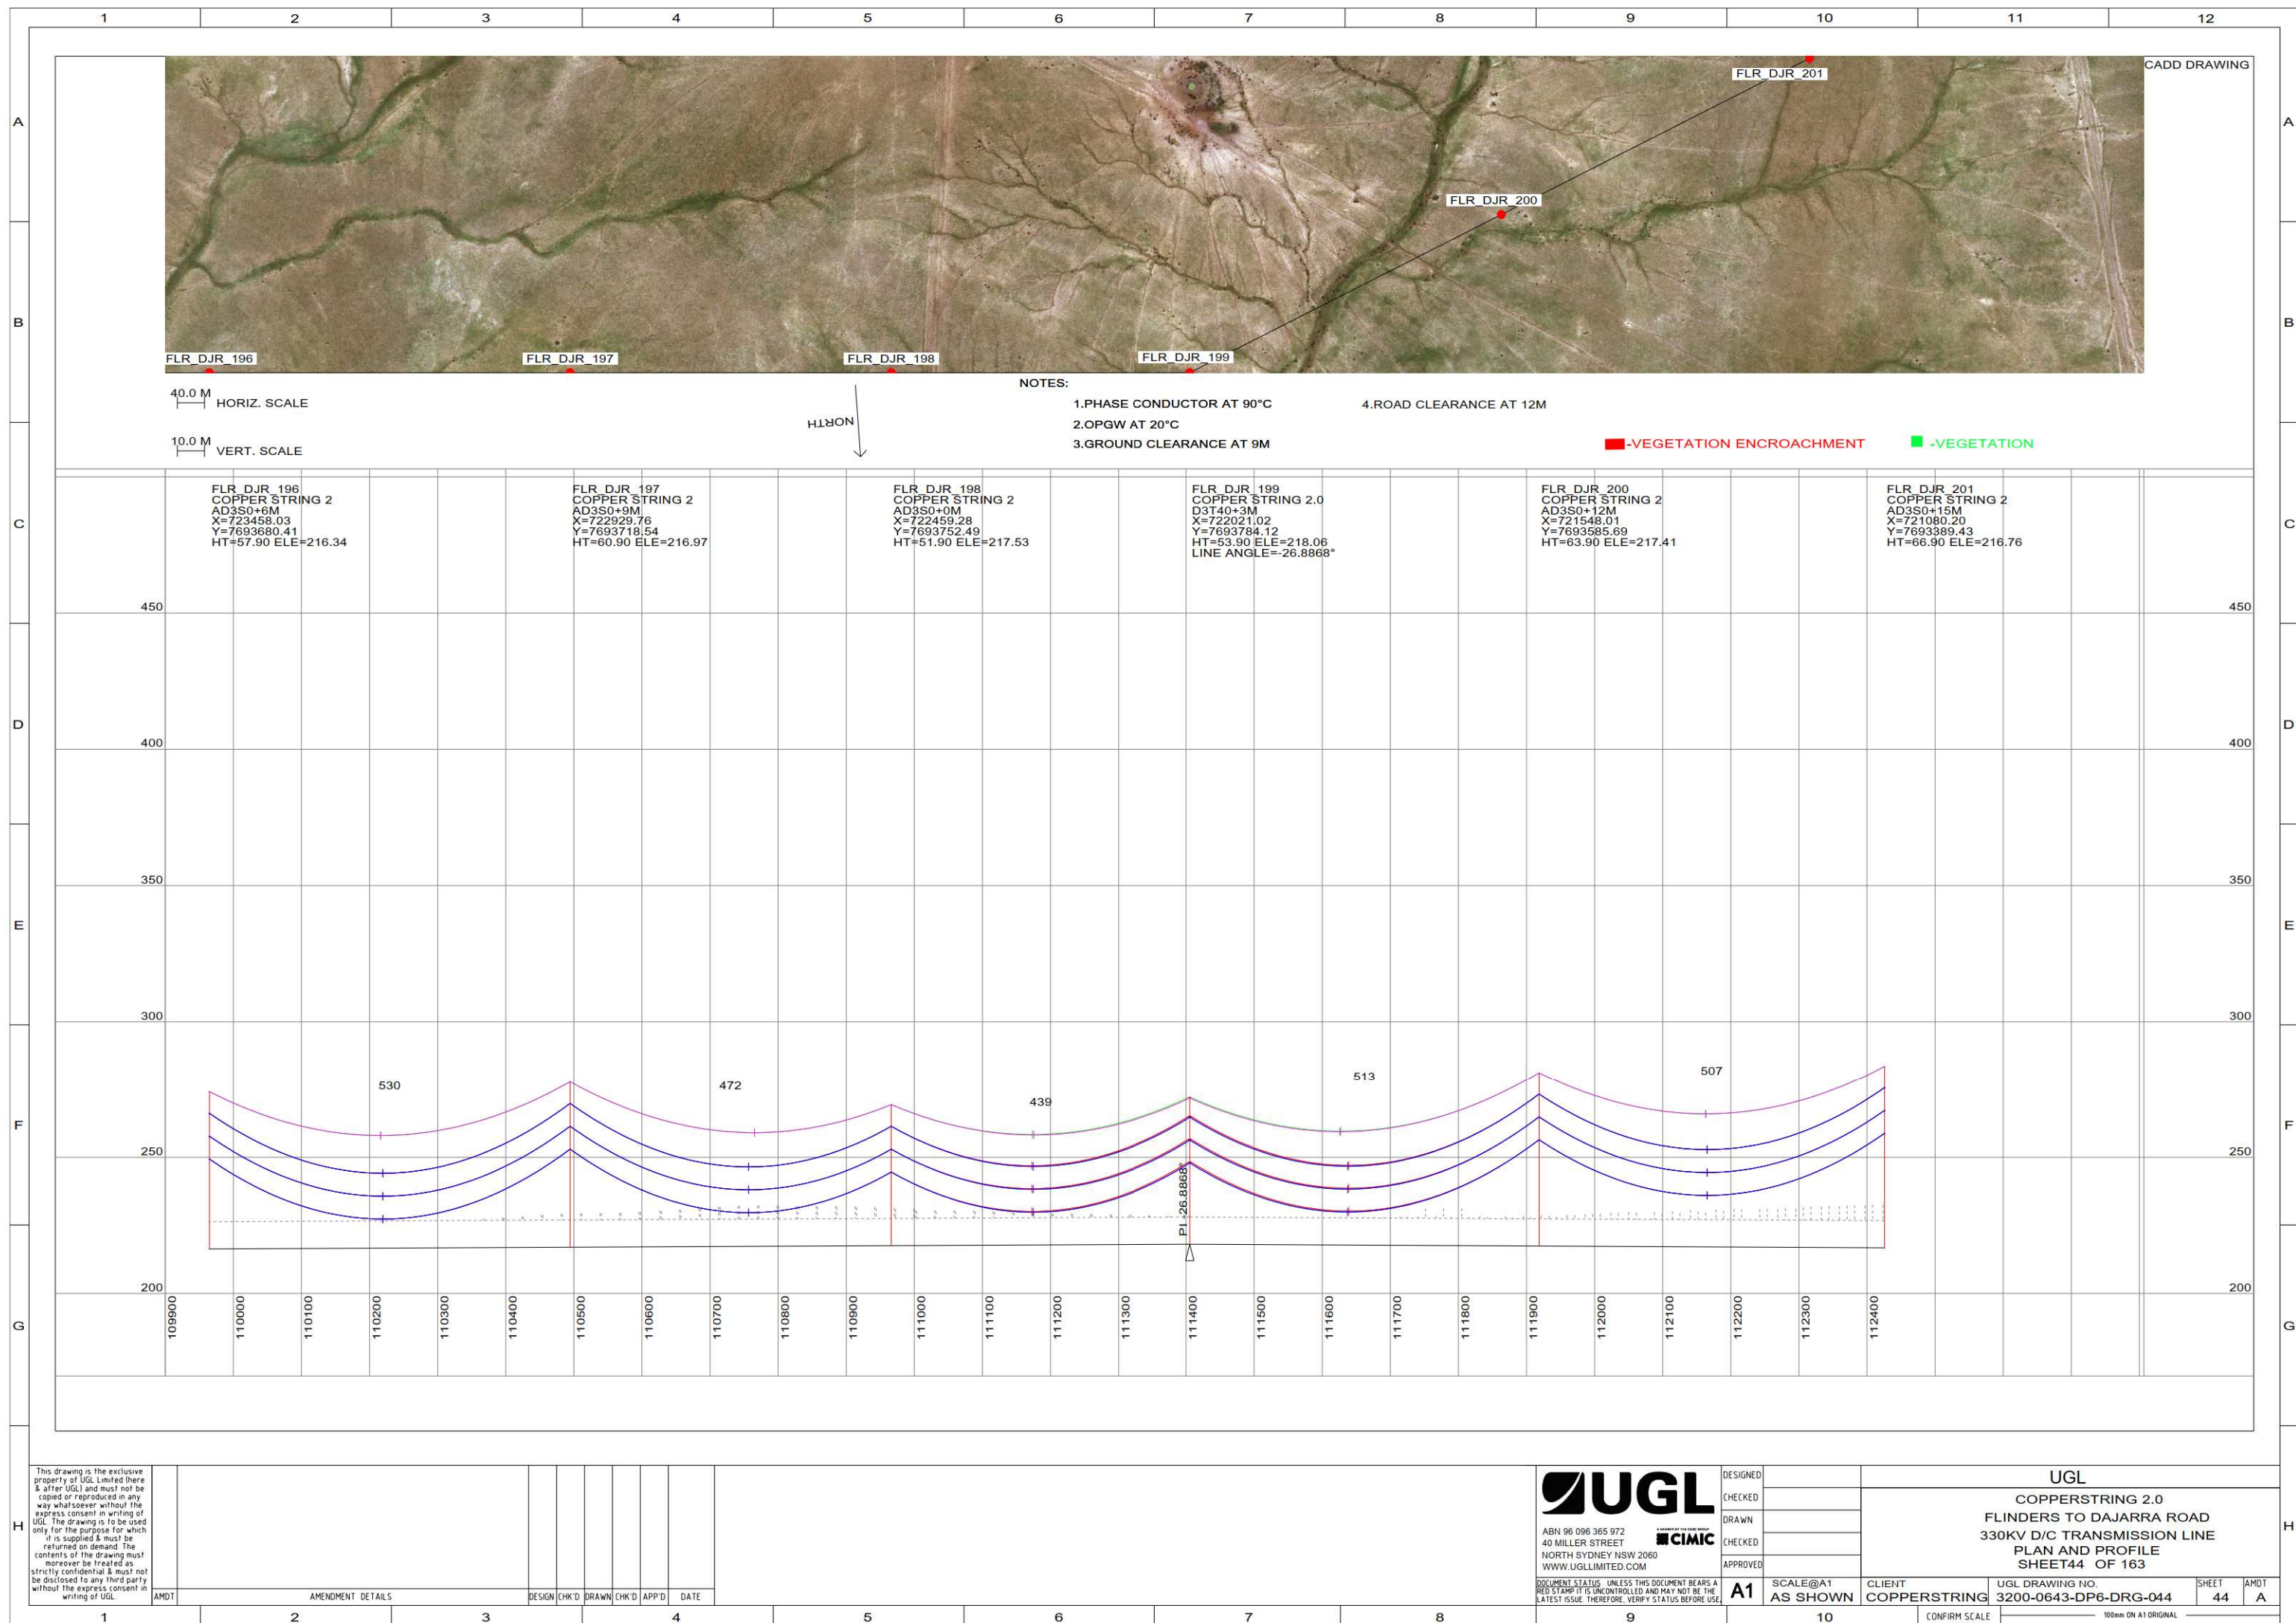


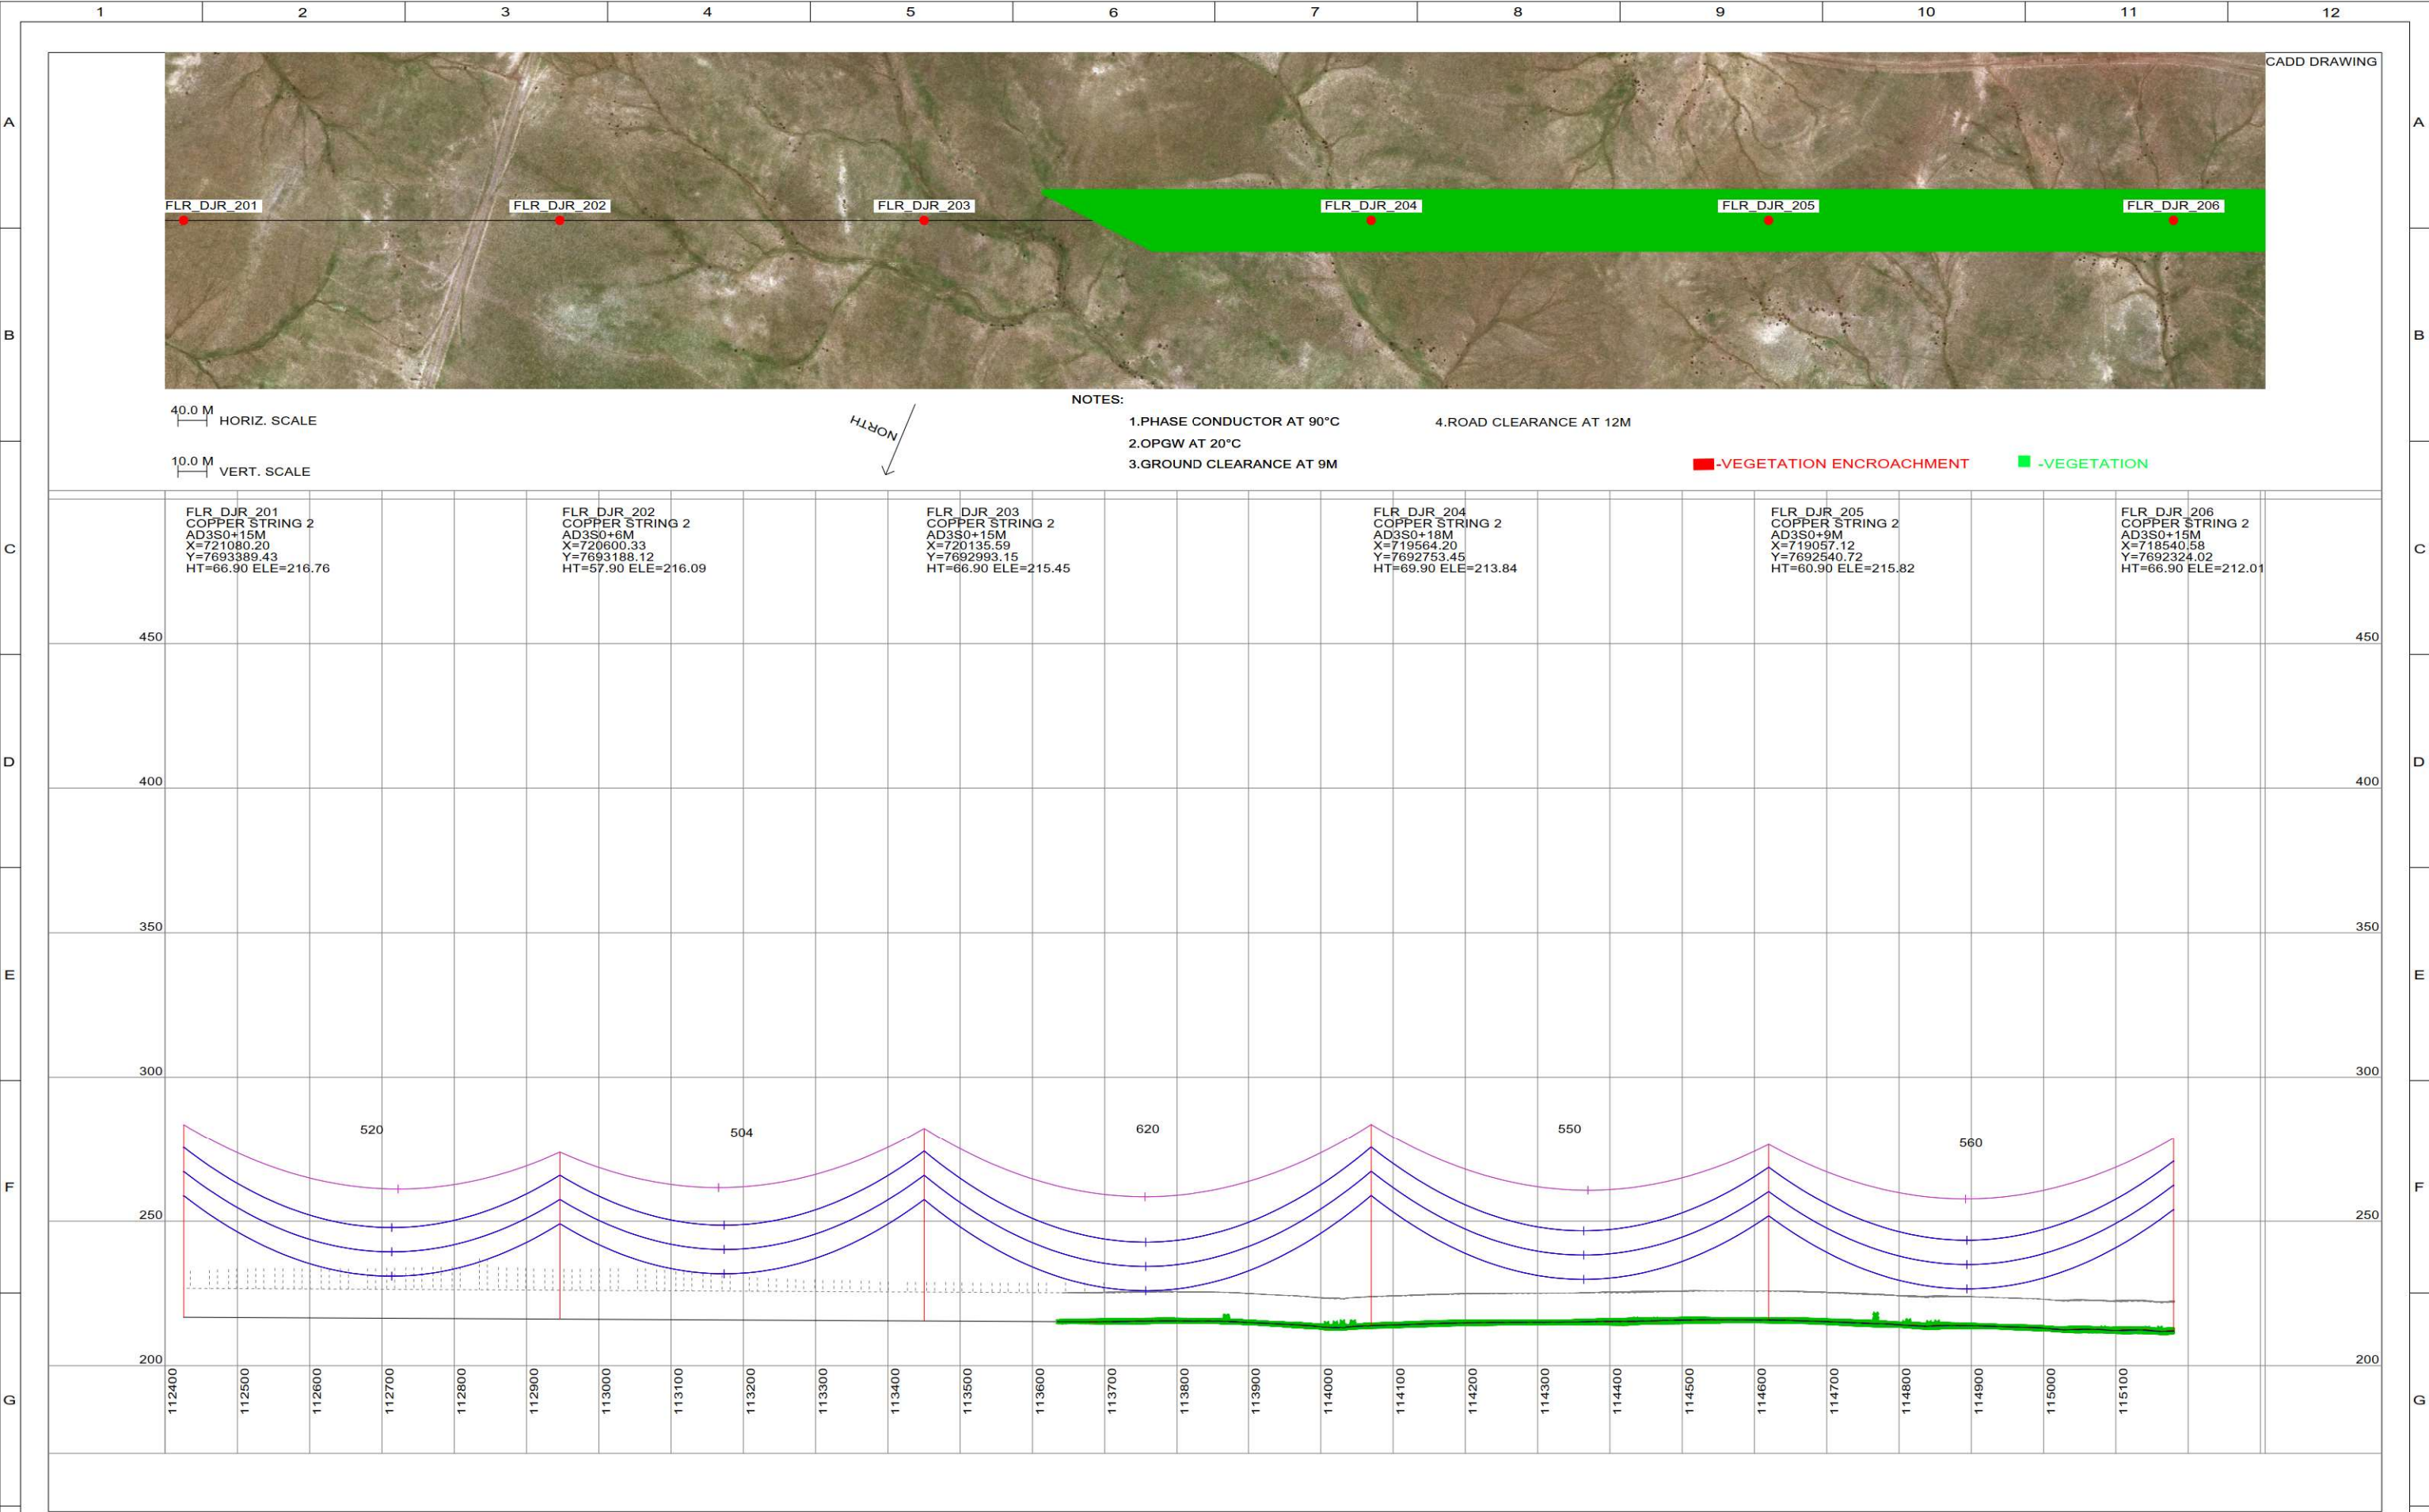


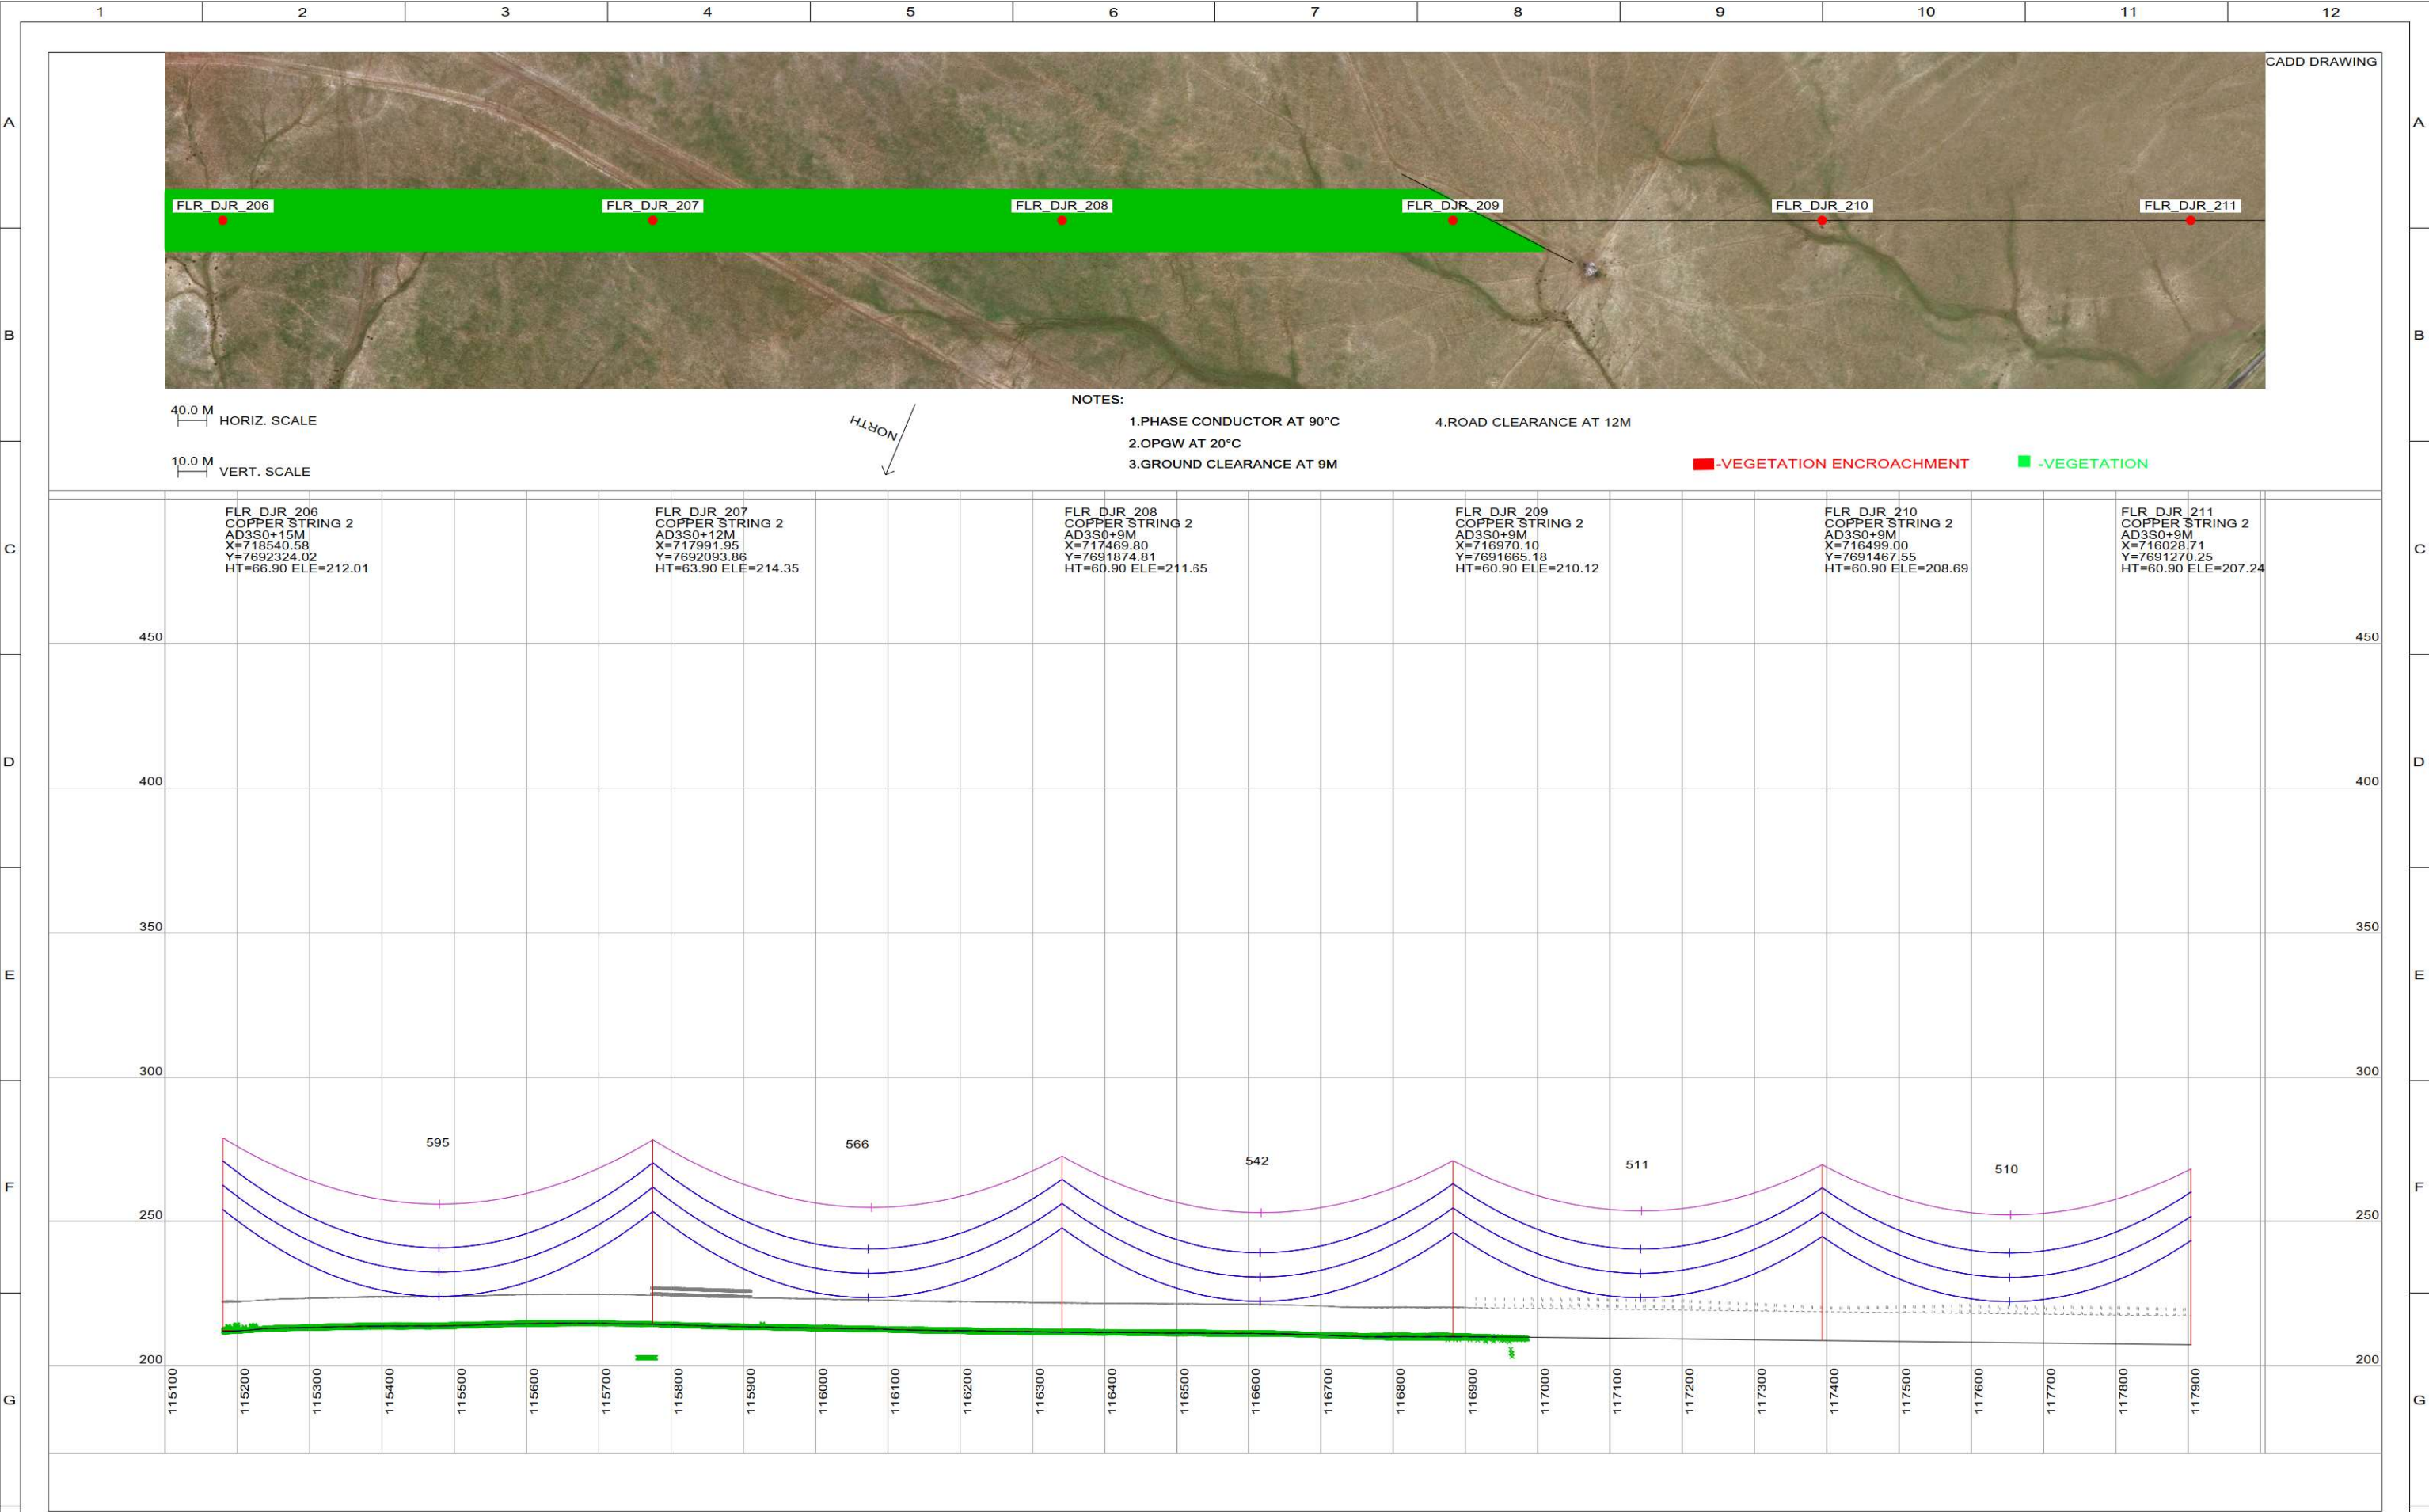


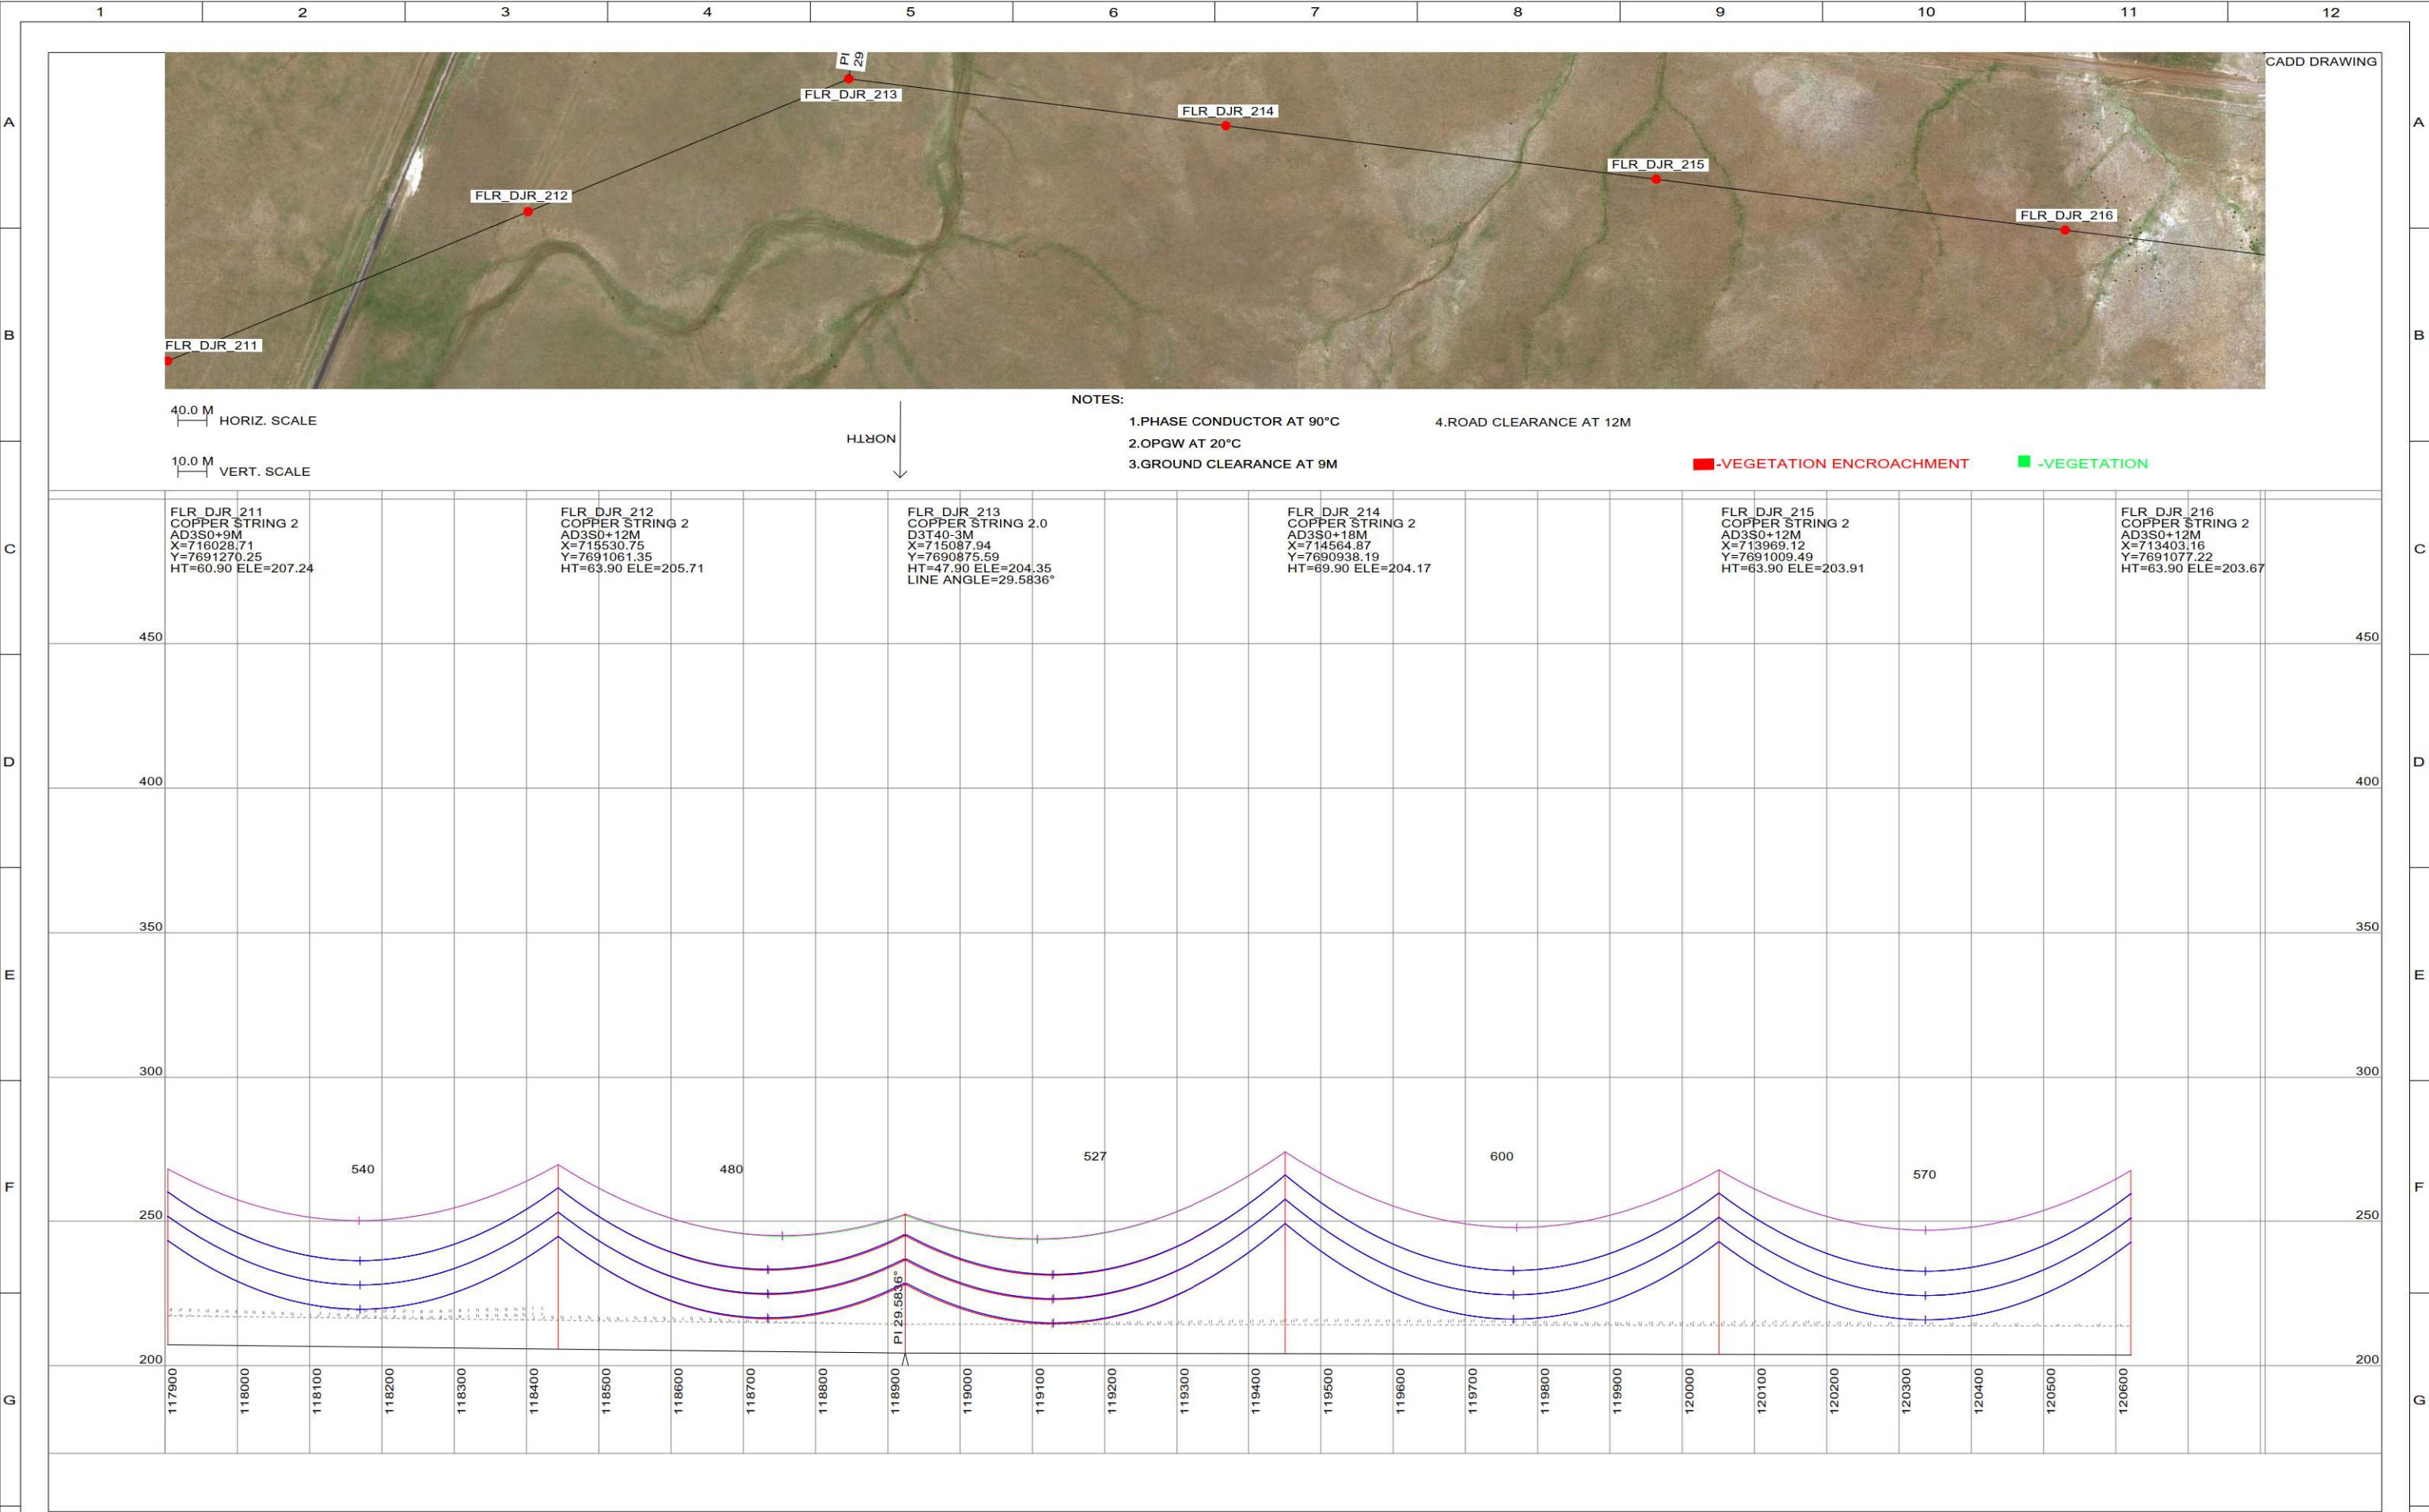

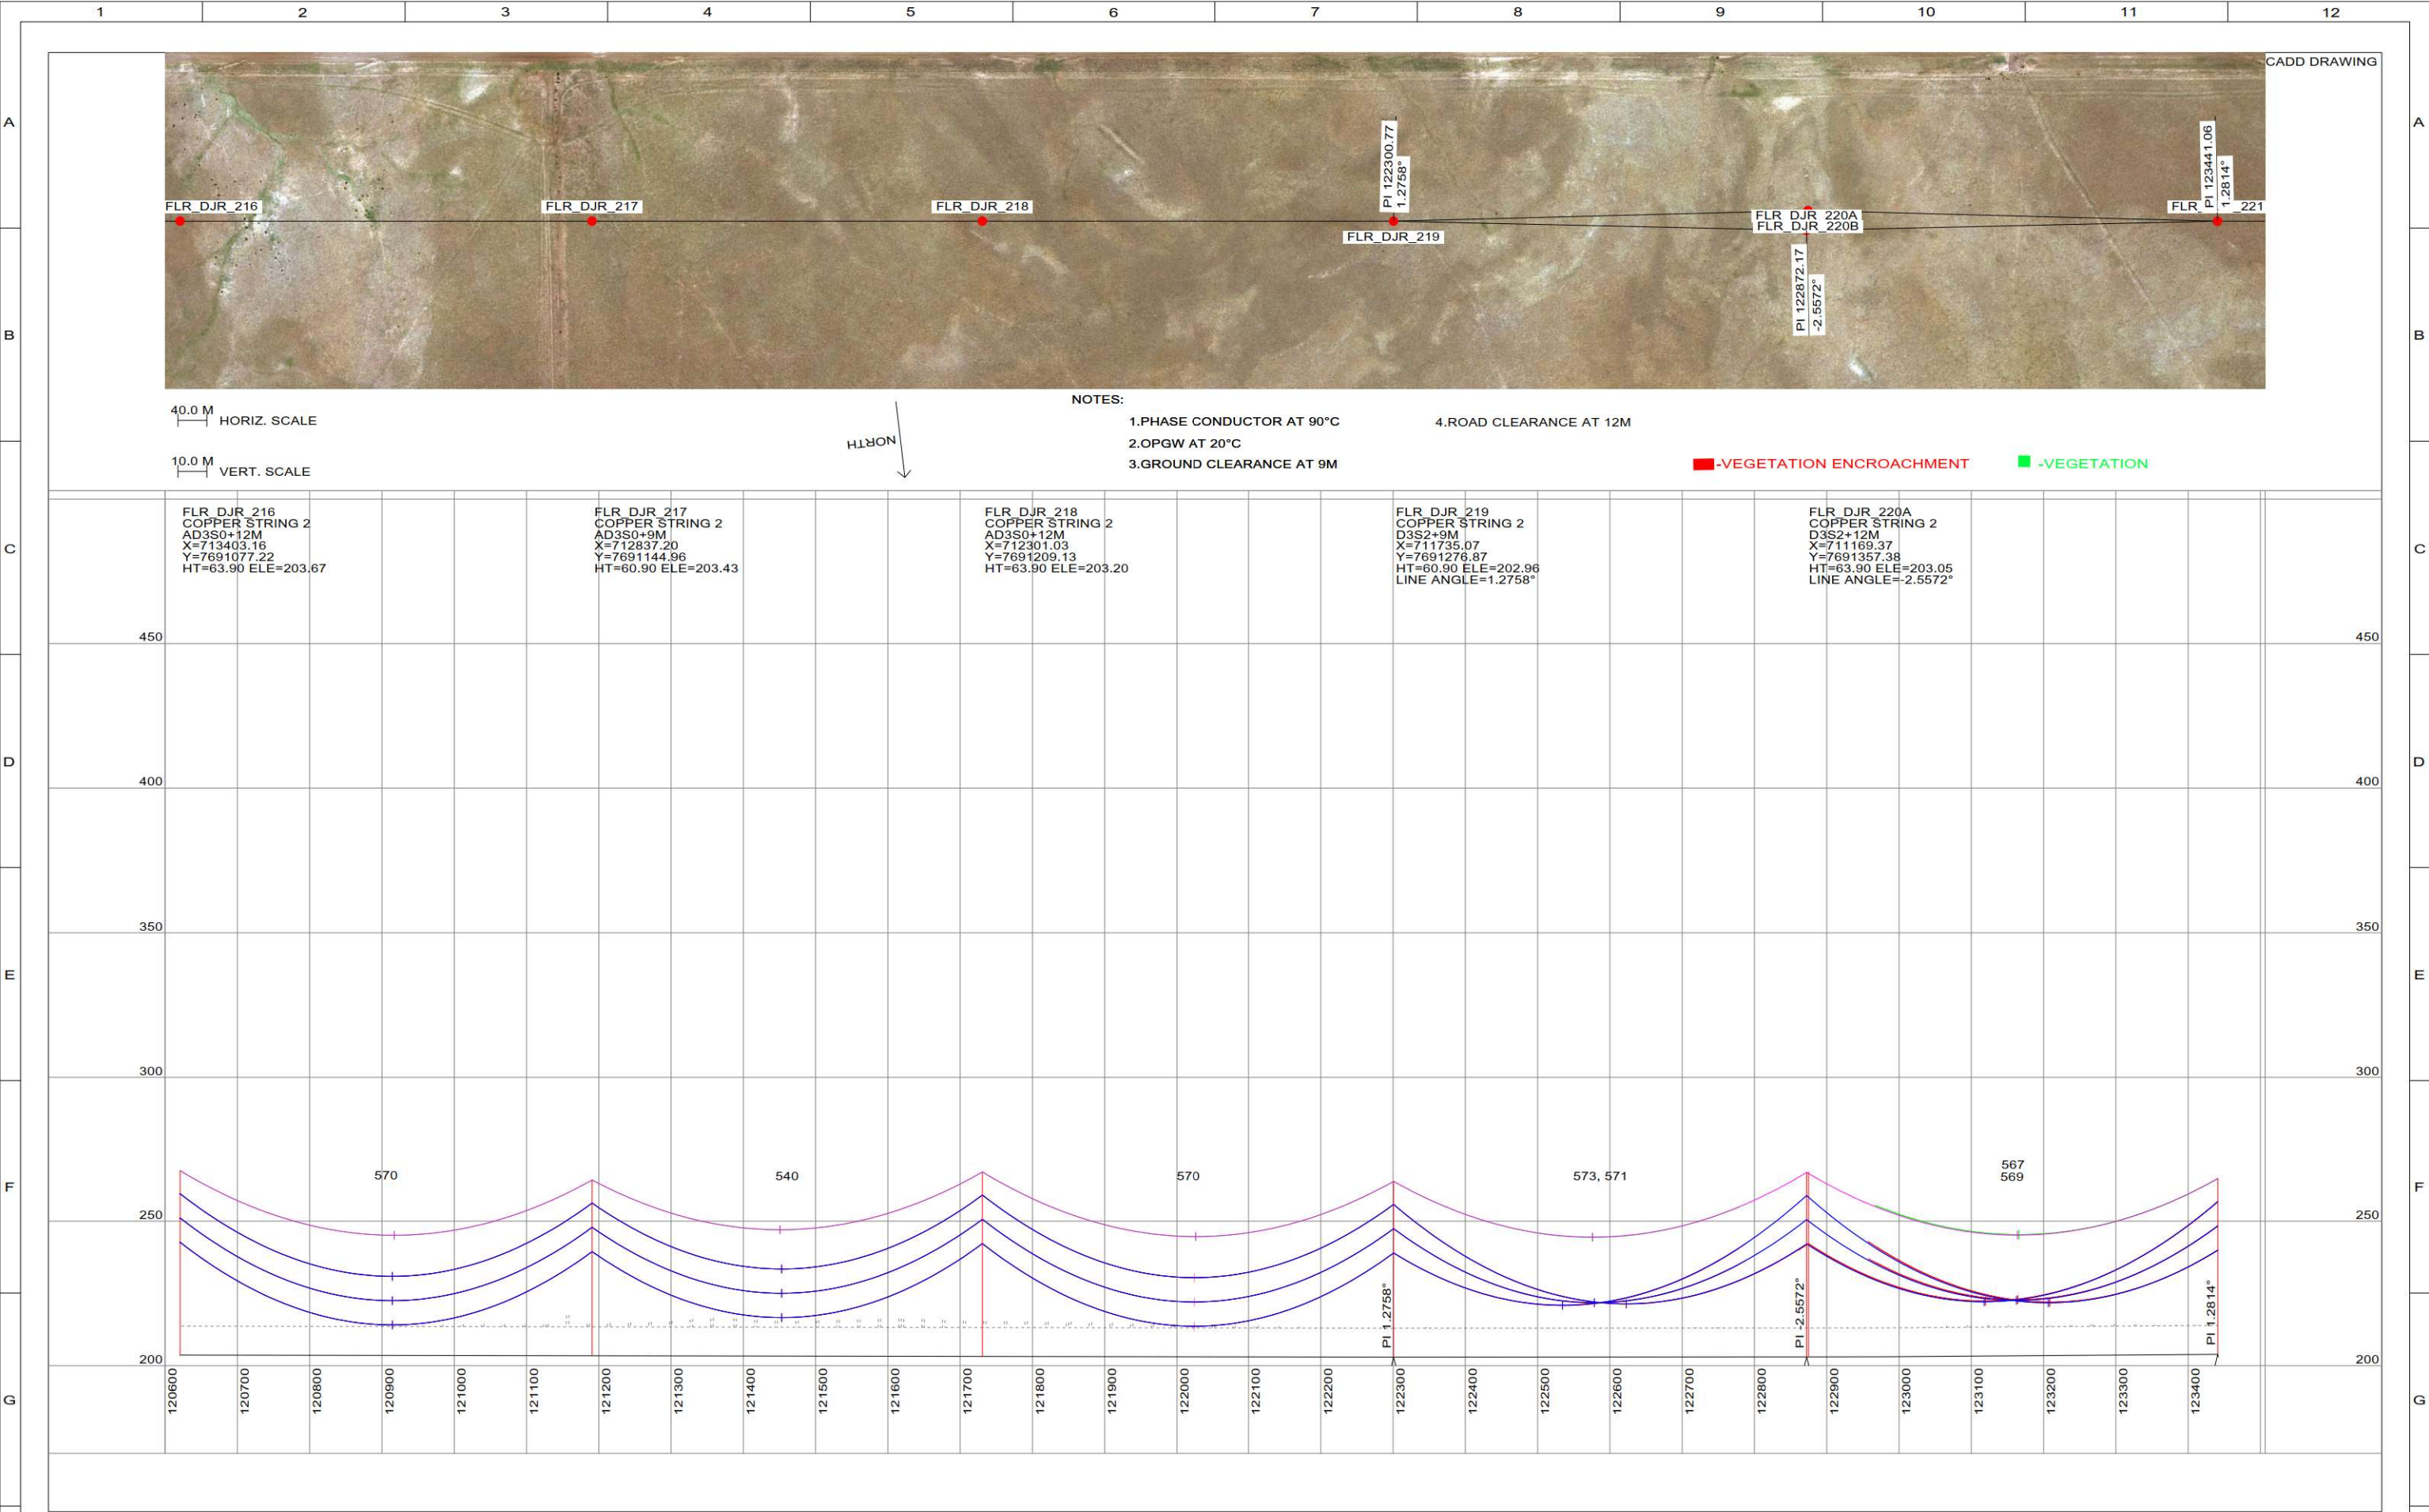


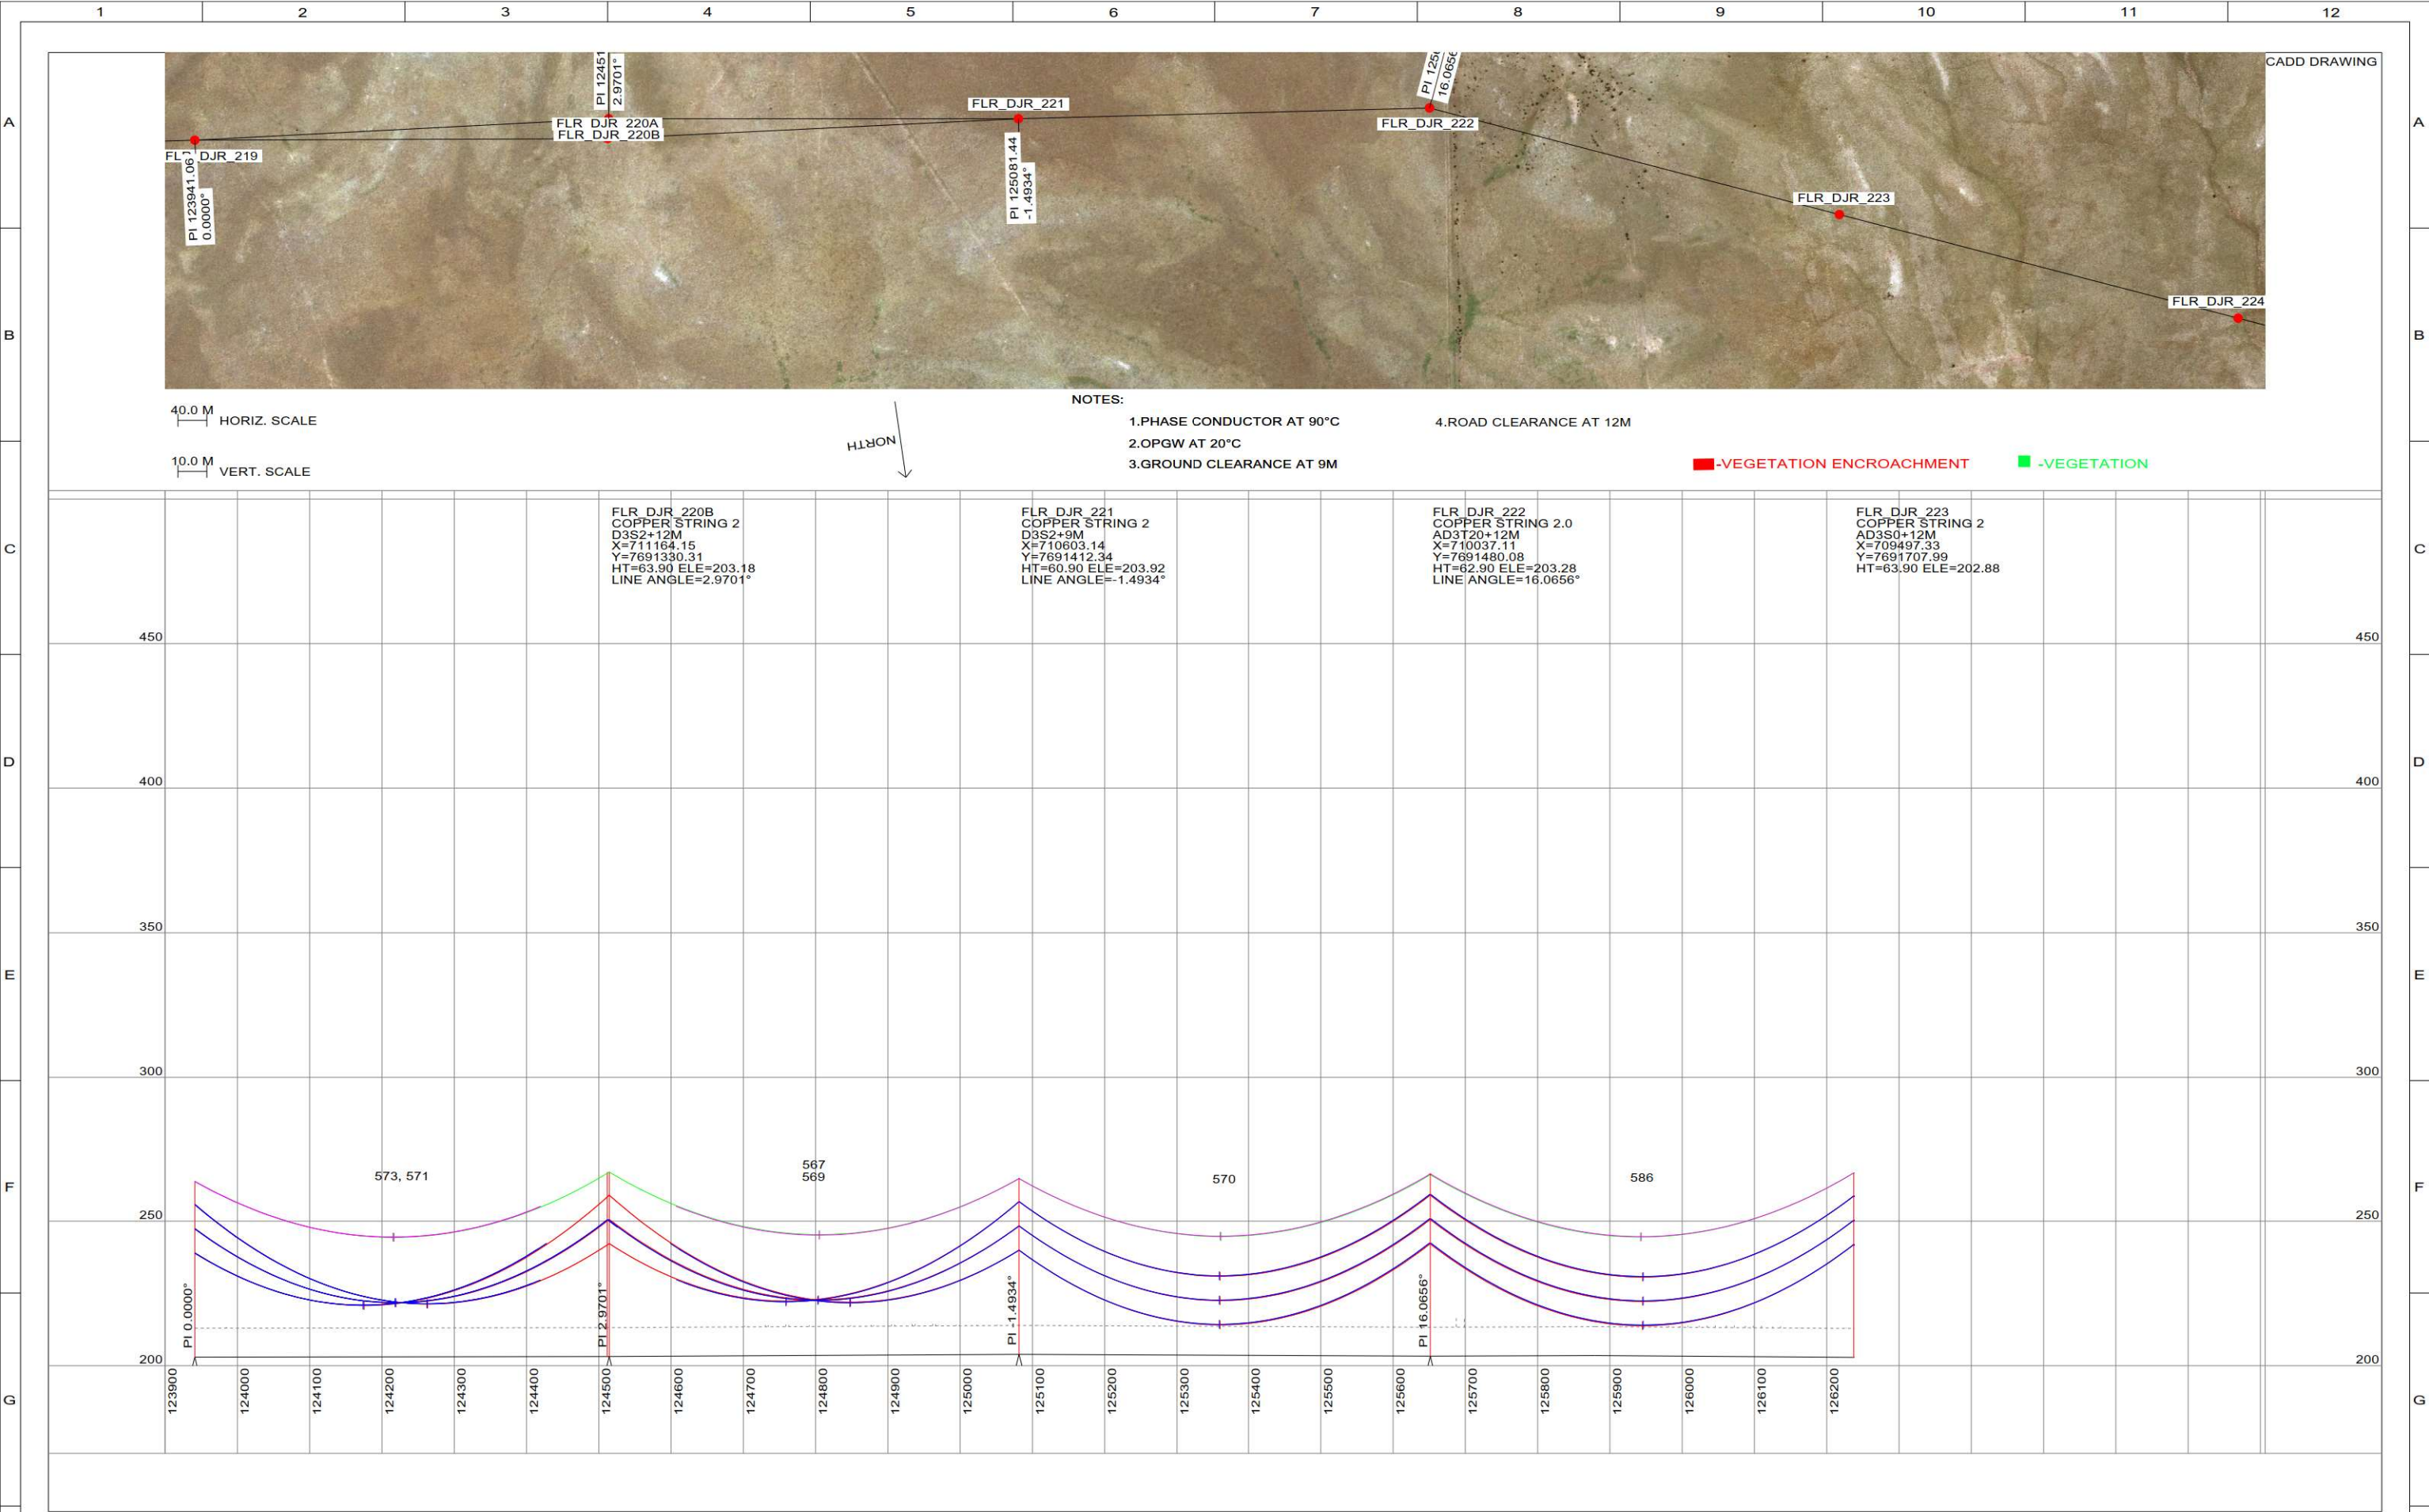

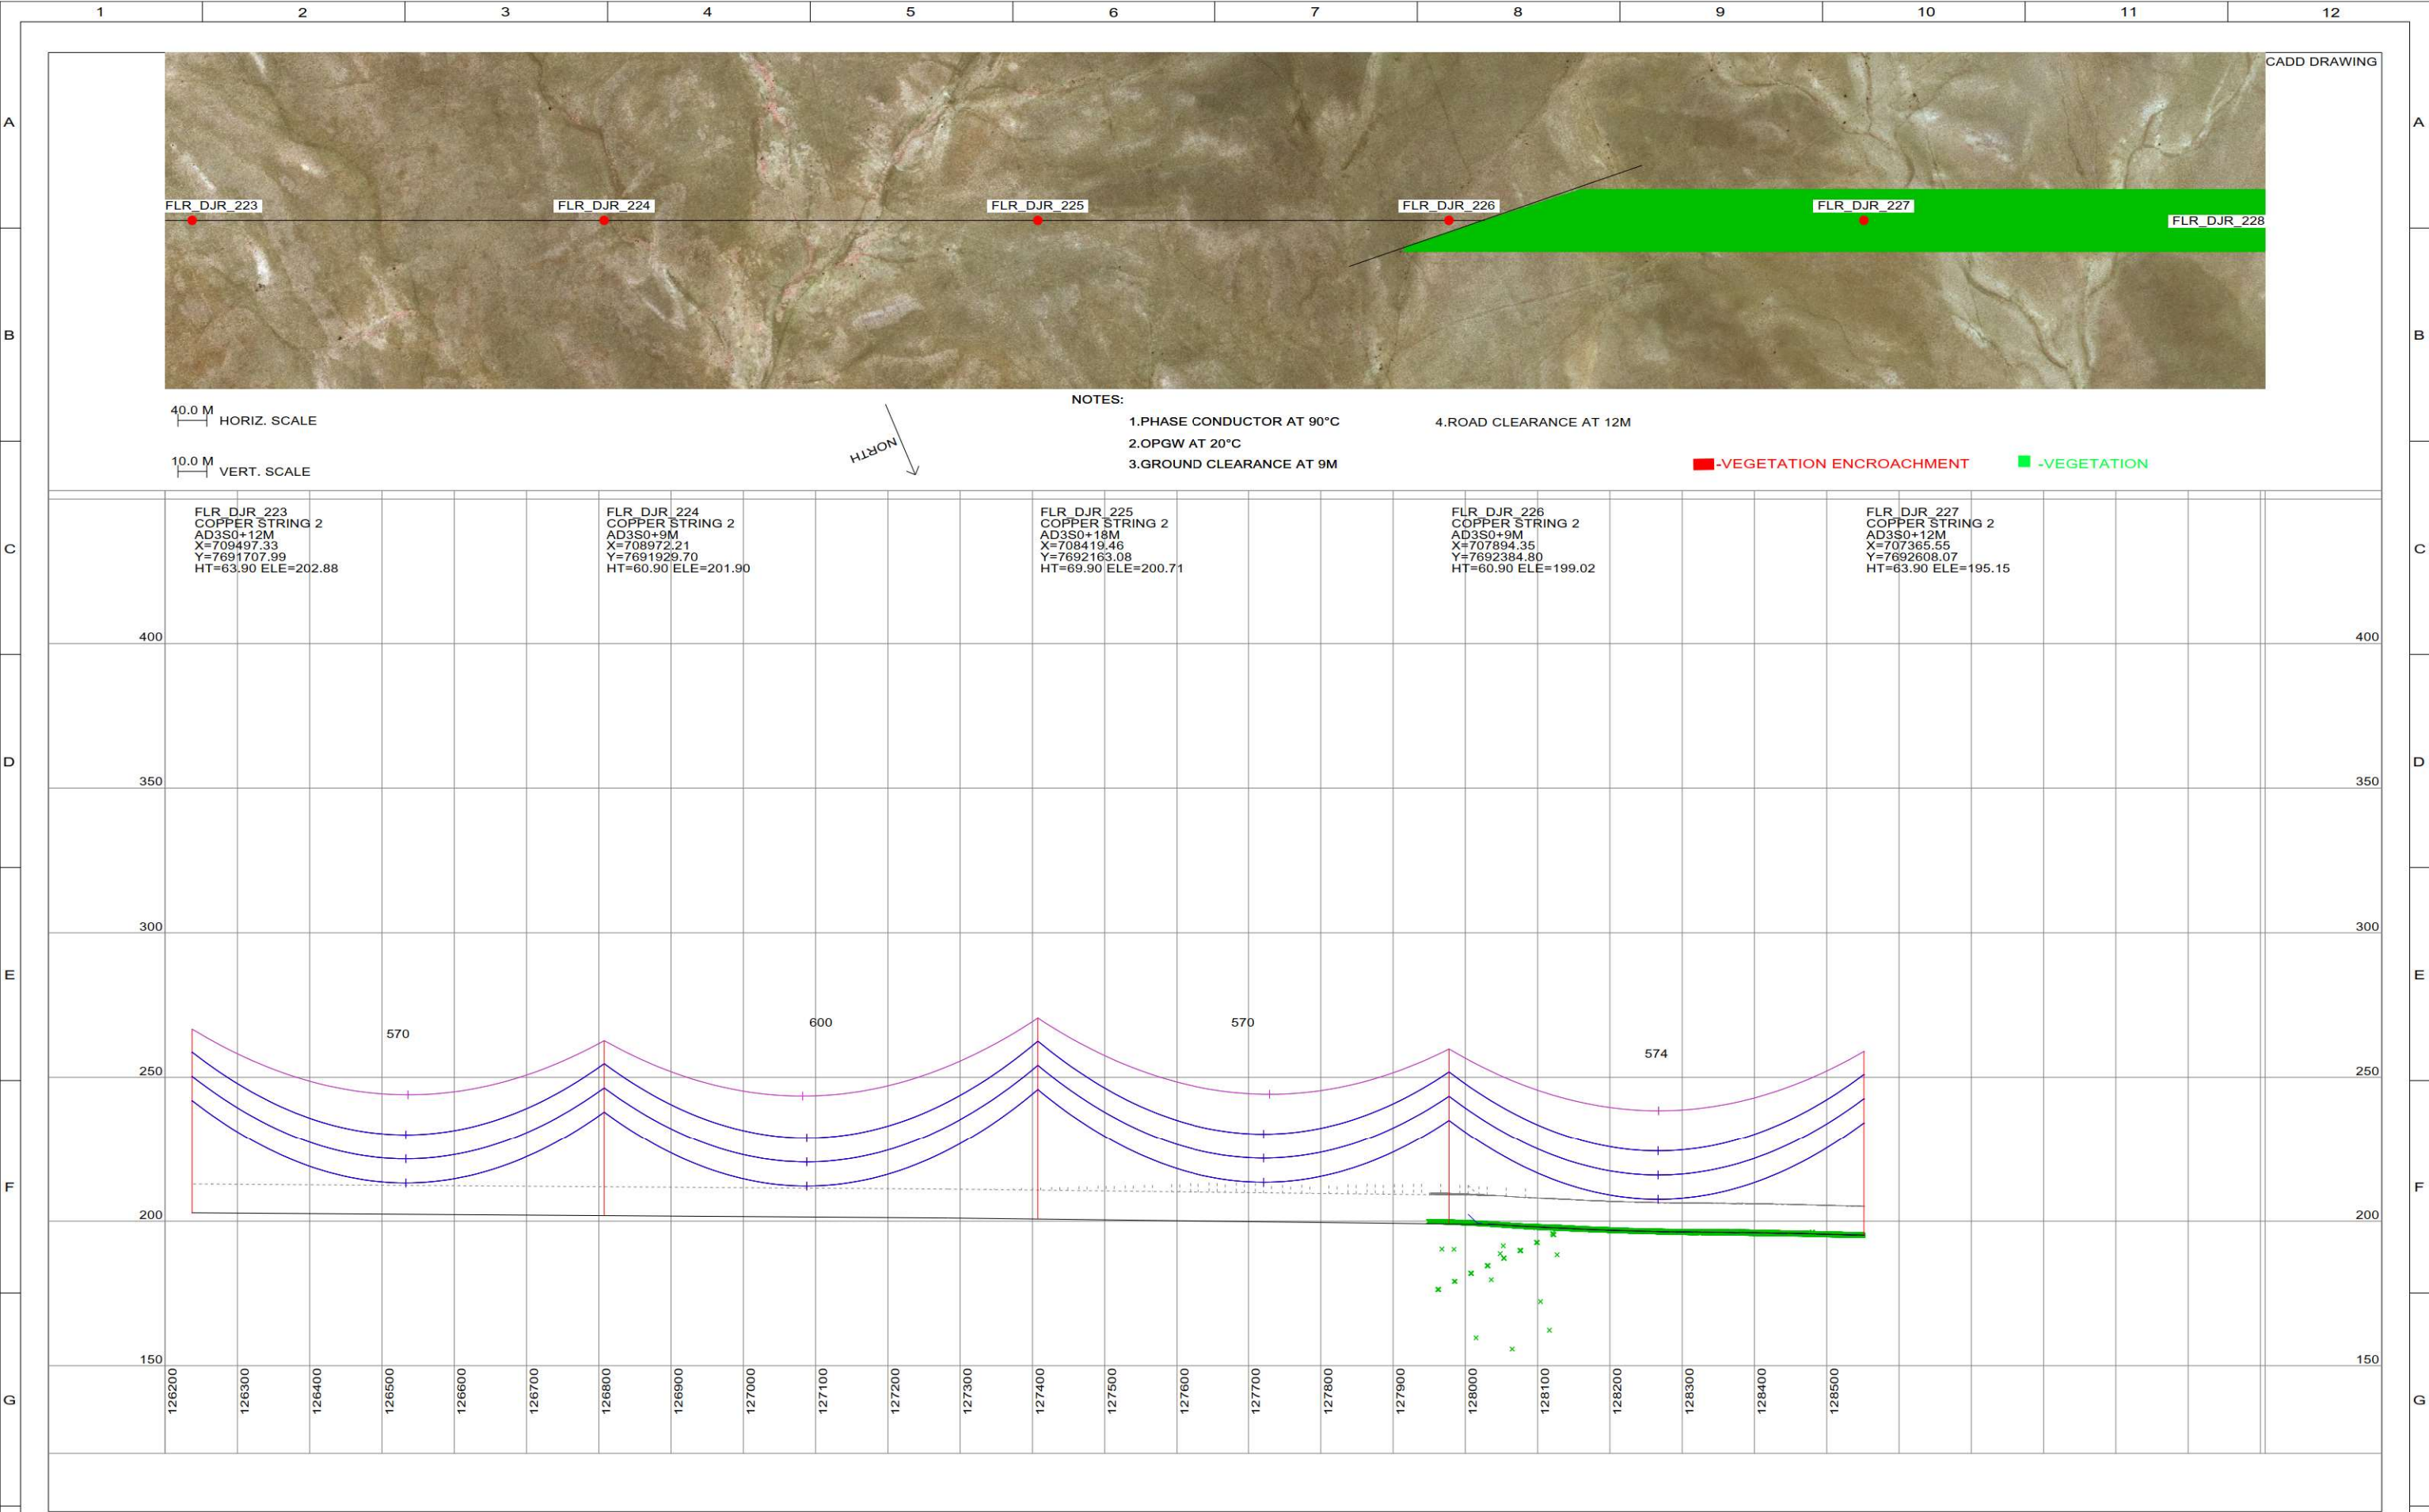

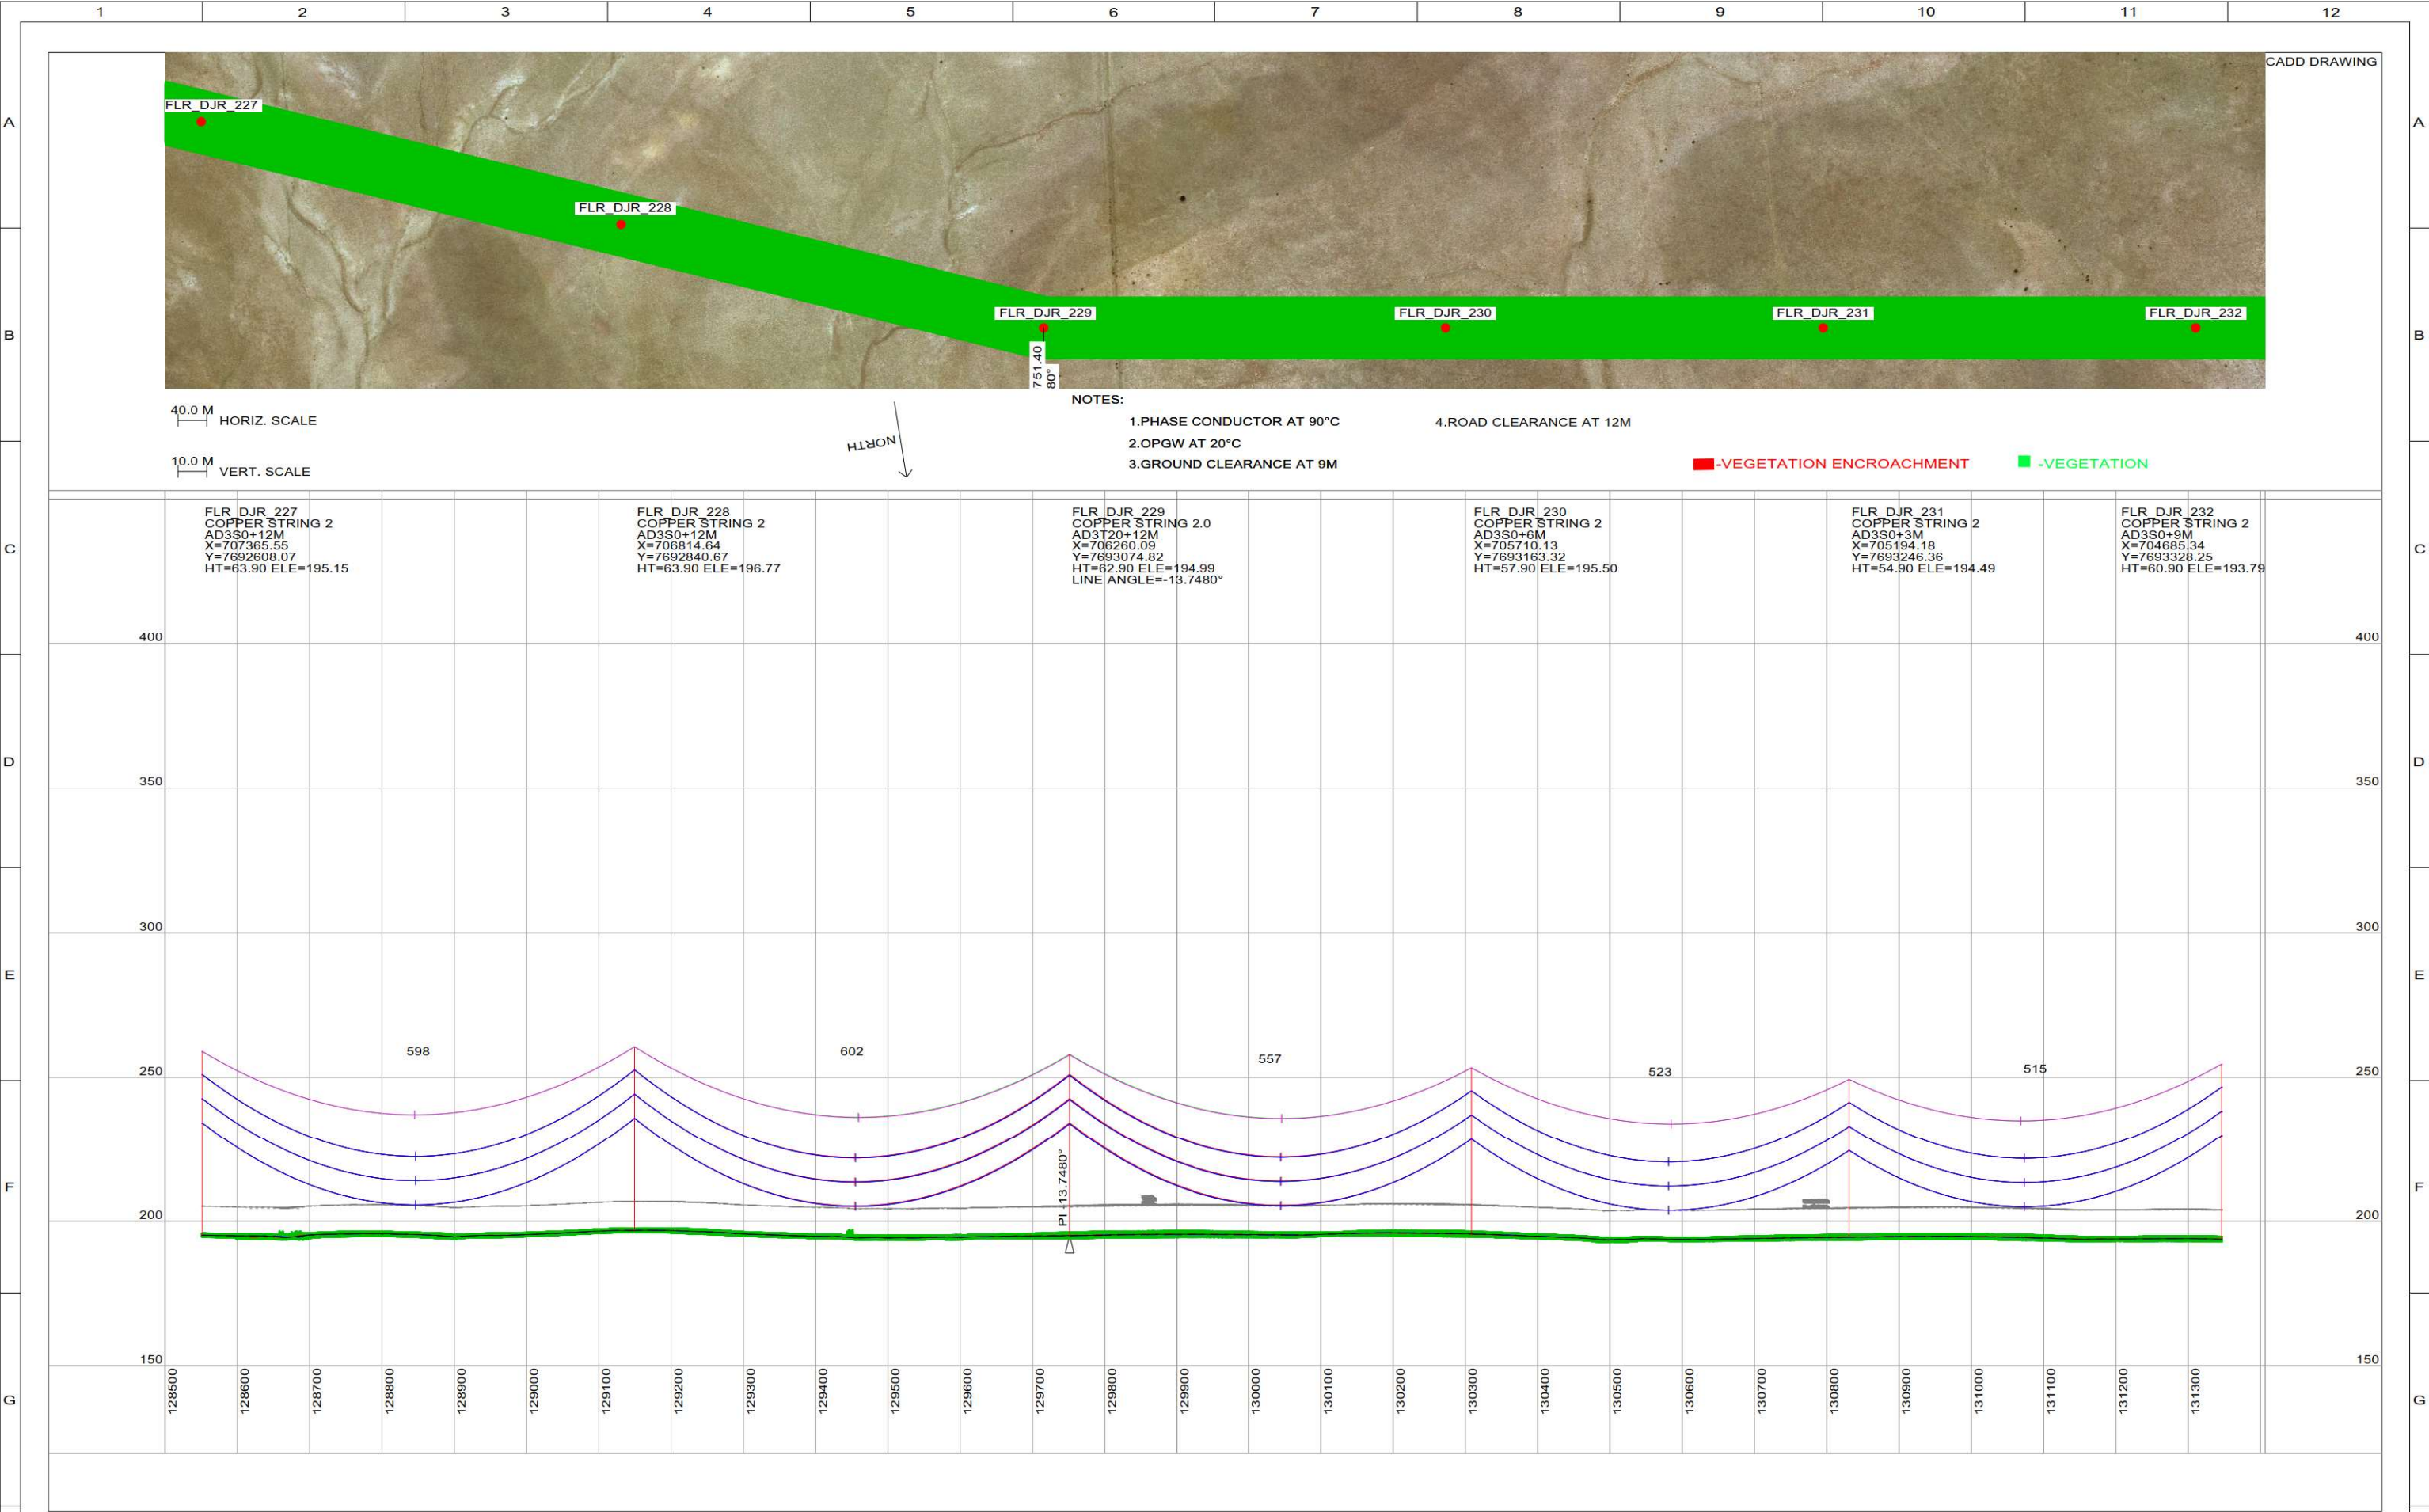



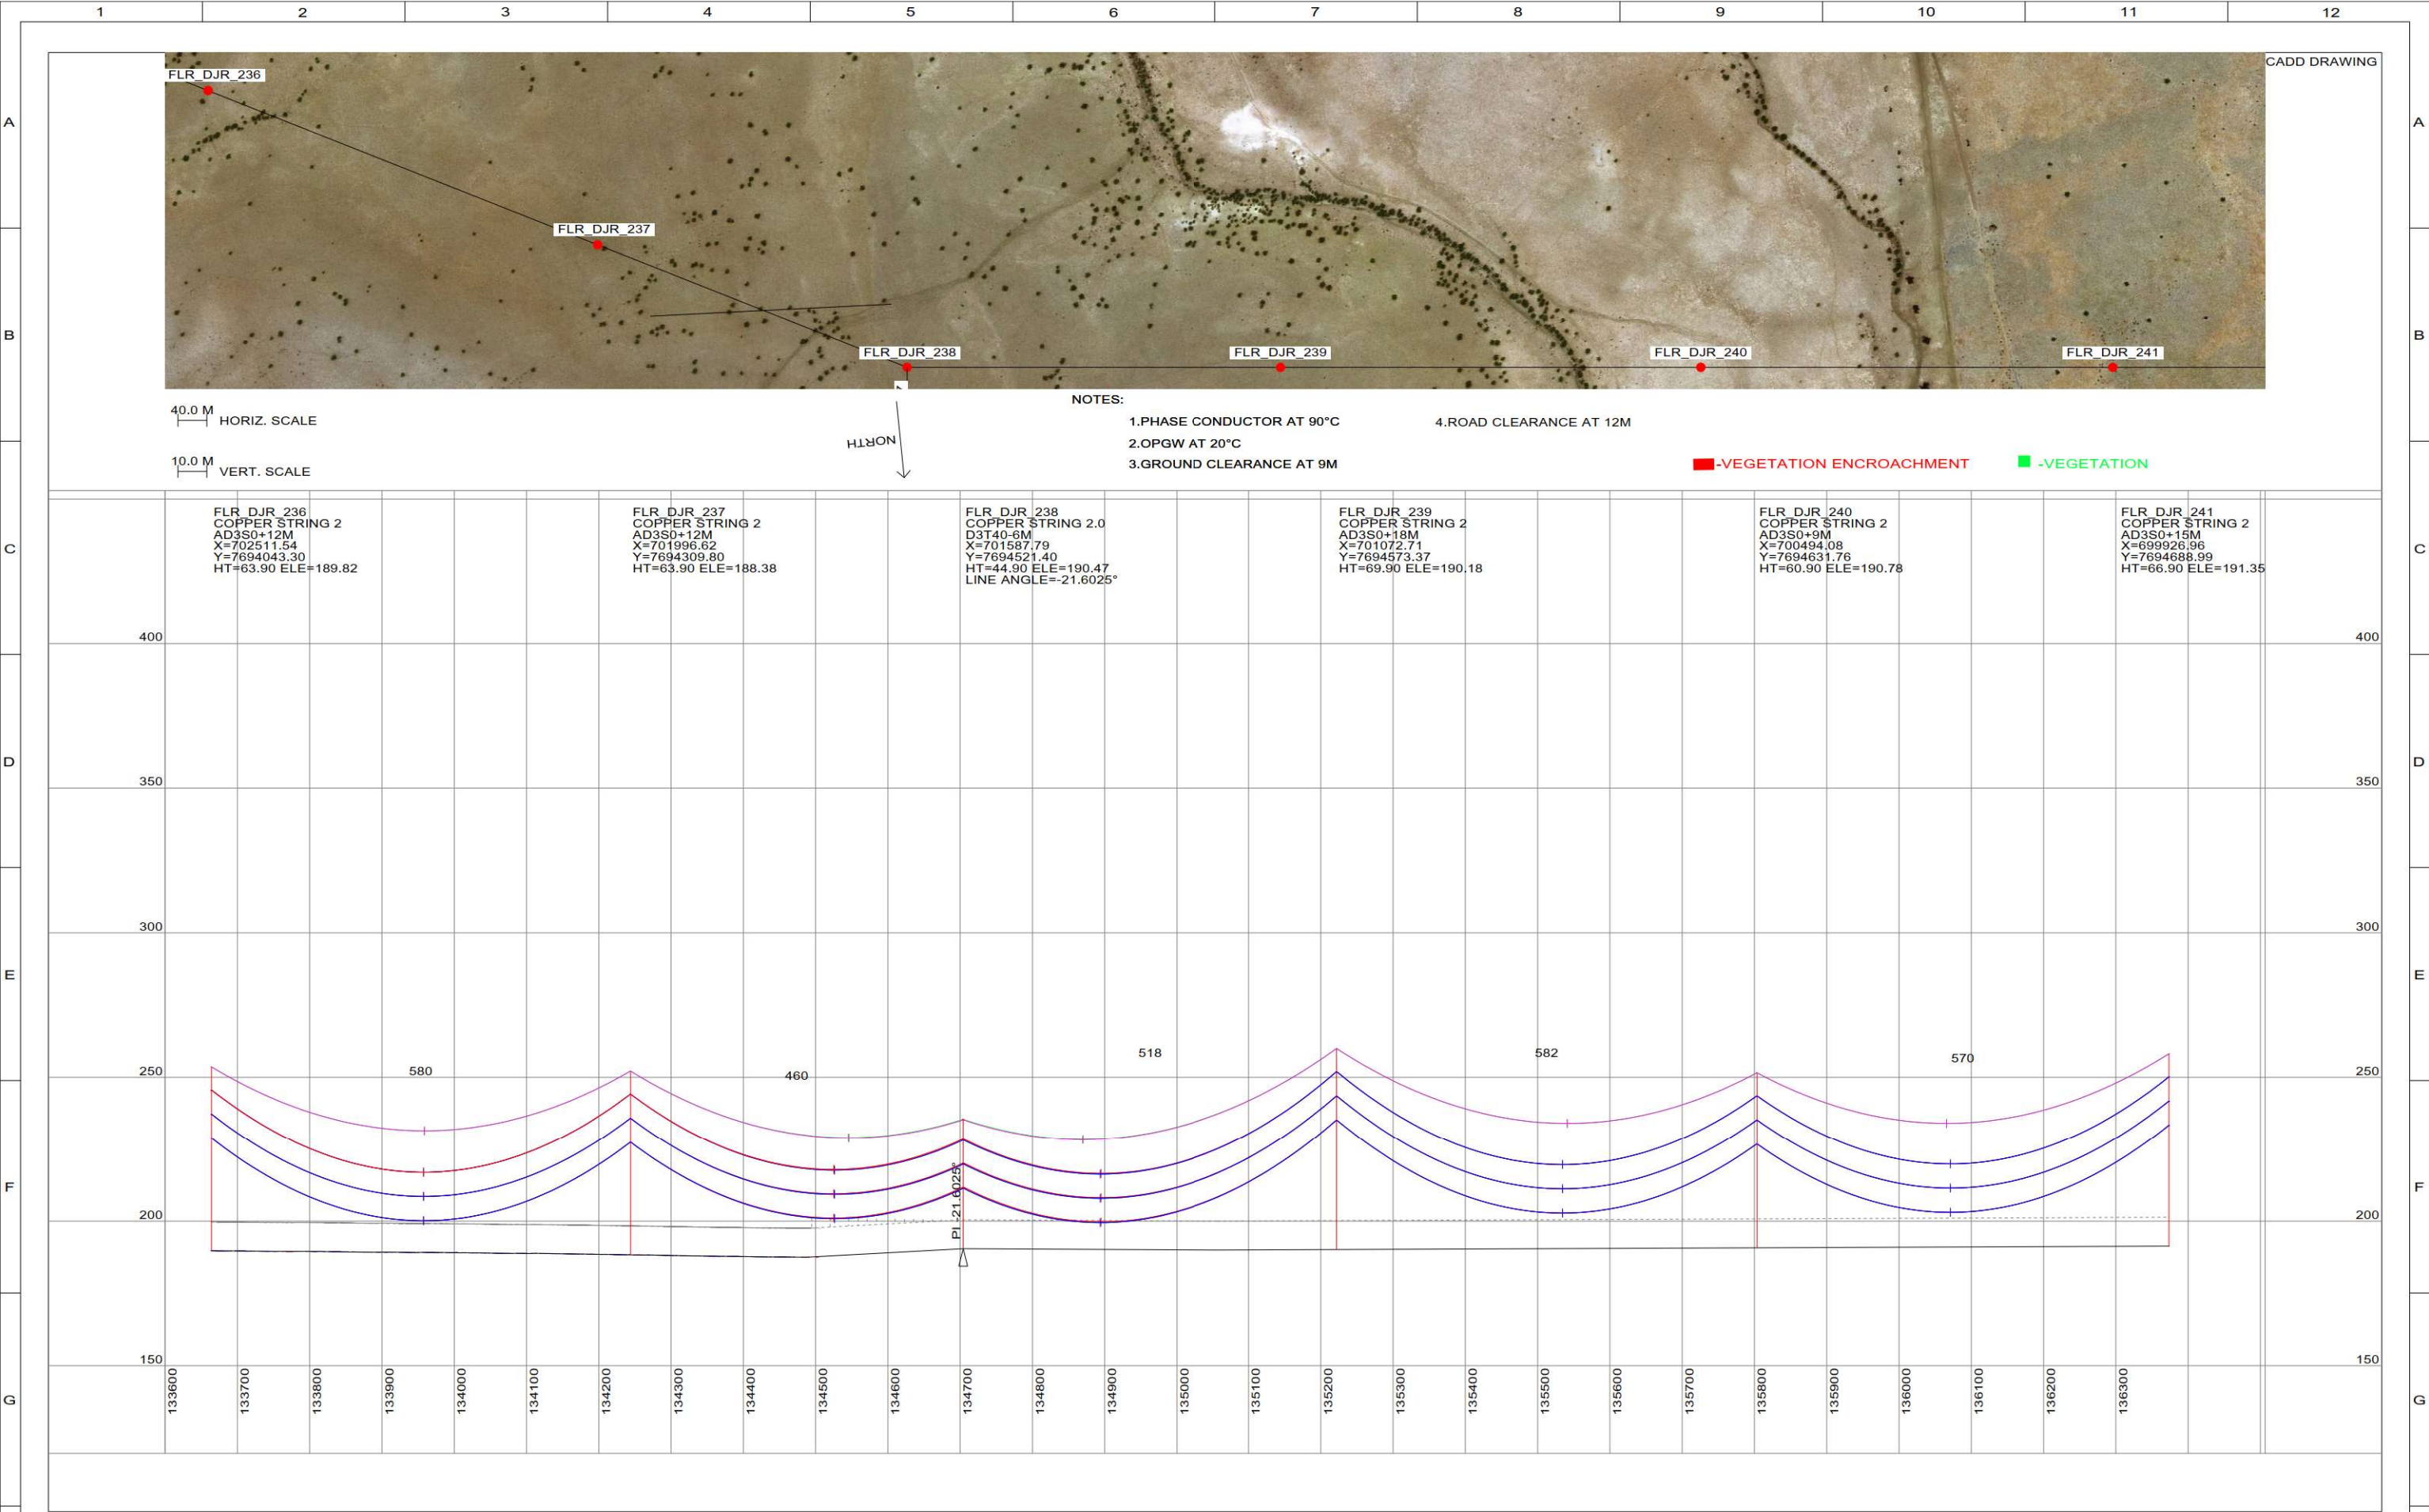

This drawing is the exclusive property of UGL Limited there & after UGL and must not be copied or reproduced in any way whatsoever without the express consent in writing of UGL. The drawing is to be used only for the purpose for which it is supplied & must be returned on demand. The contents of the drawing must moreover be treated as strictly confidential & must not be disclosed to any third party without the express consent in writing of UGL.

AMDT	AMENDMENT DETAILS					DESIGN	CHK'D	DRAWN	CHK'D	APP'D	DATE
1											

ABN 96 096 365 972
40 MILLER STREET
NORTH SYDNEY NSW 2060
WWW.UGLLIMITED.COM

DESIGNED

CHECKED

DRAWN

CHECKED

APPROVED

A1

SCALE@A1
AS SHOWN

CLIENT
COPPERSTRING

UGL DRAWING NO.
3200-0643-DP6-DRG-053

SHEET
53


AMDT
A


CONFIRM SCALE

100mm ON A1 ORIGINAL


UGL

COPPERSTRING 2.0
FLINDERS TO DAJARRA ROAD
330KV D/C TRANSMISSION LINE
PLAN AND PROFILE
SHEET53 OF 163

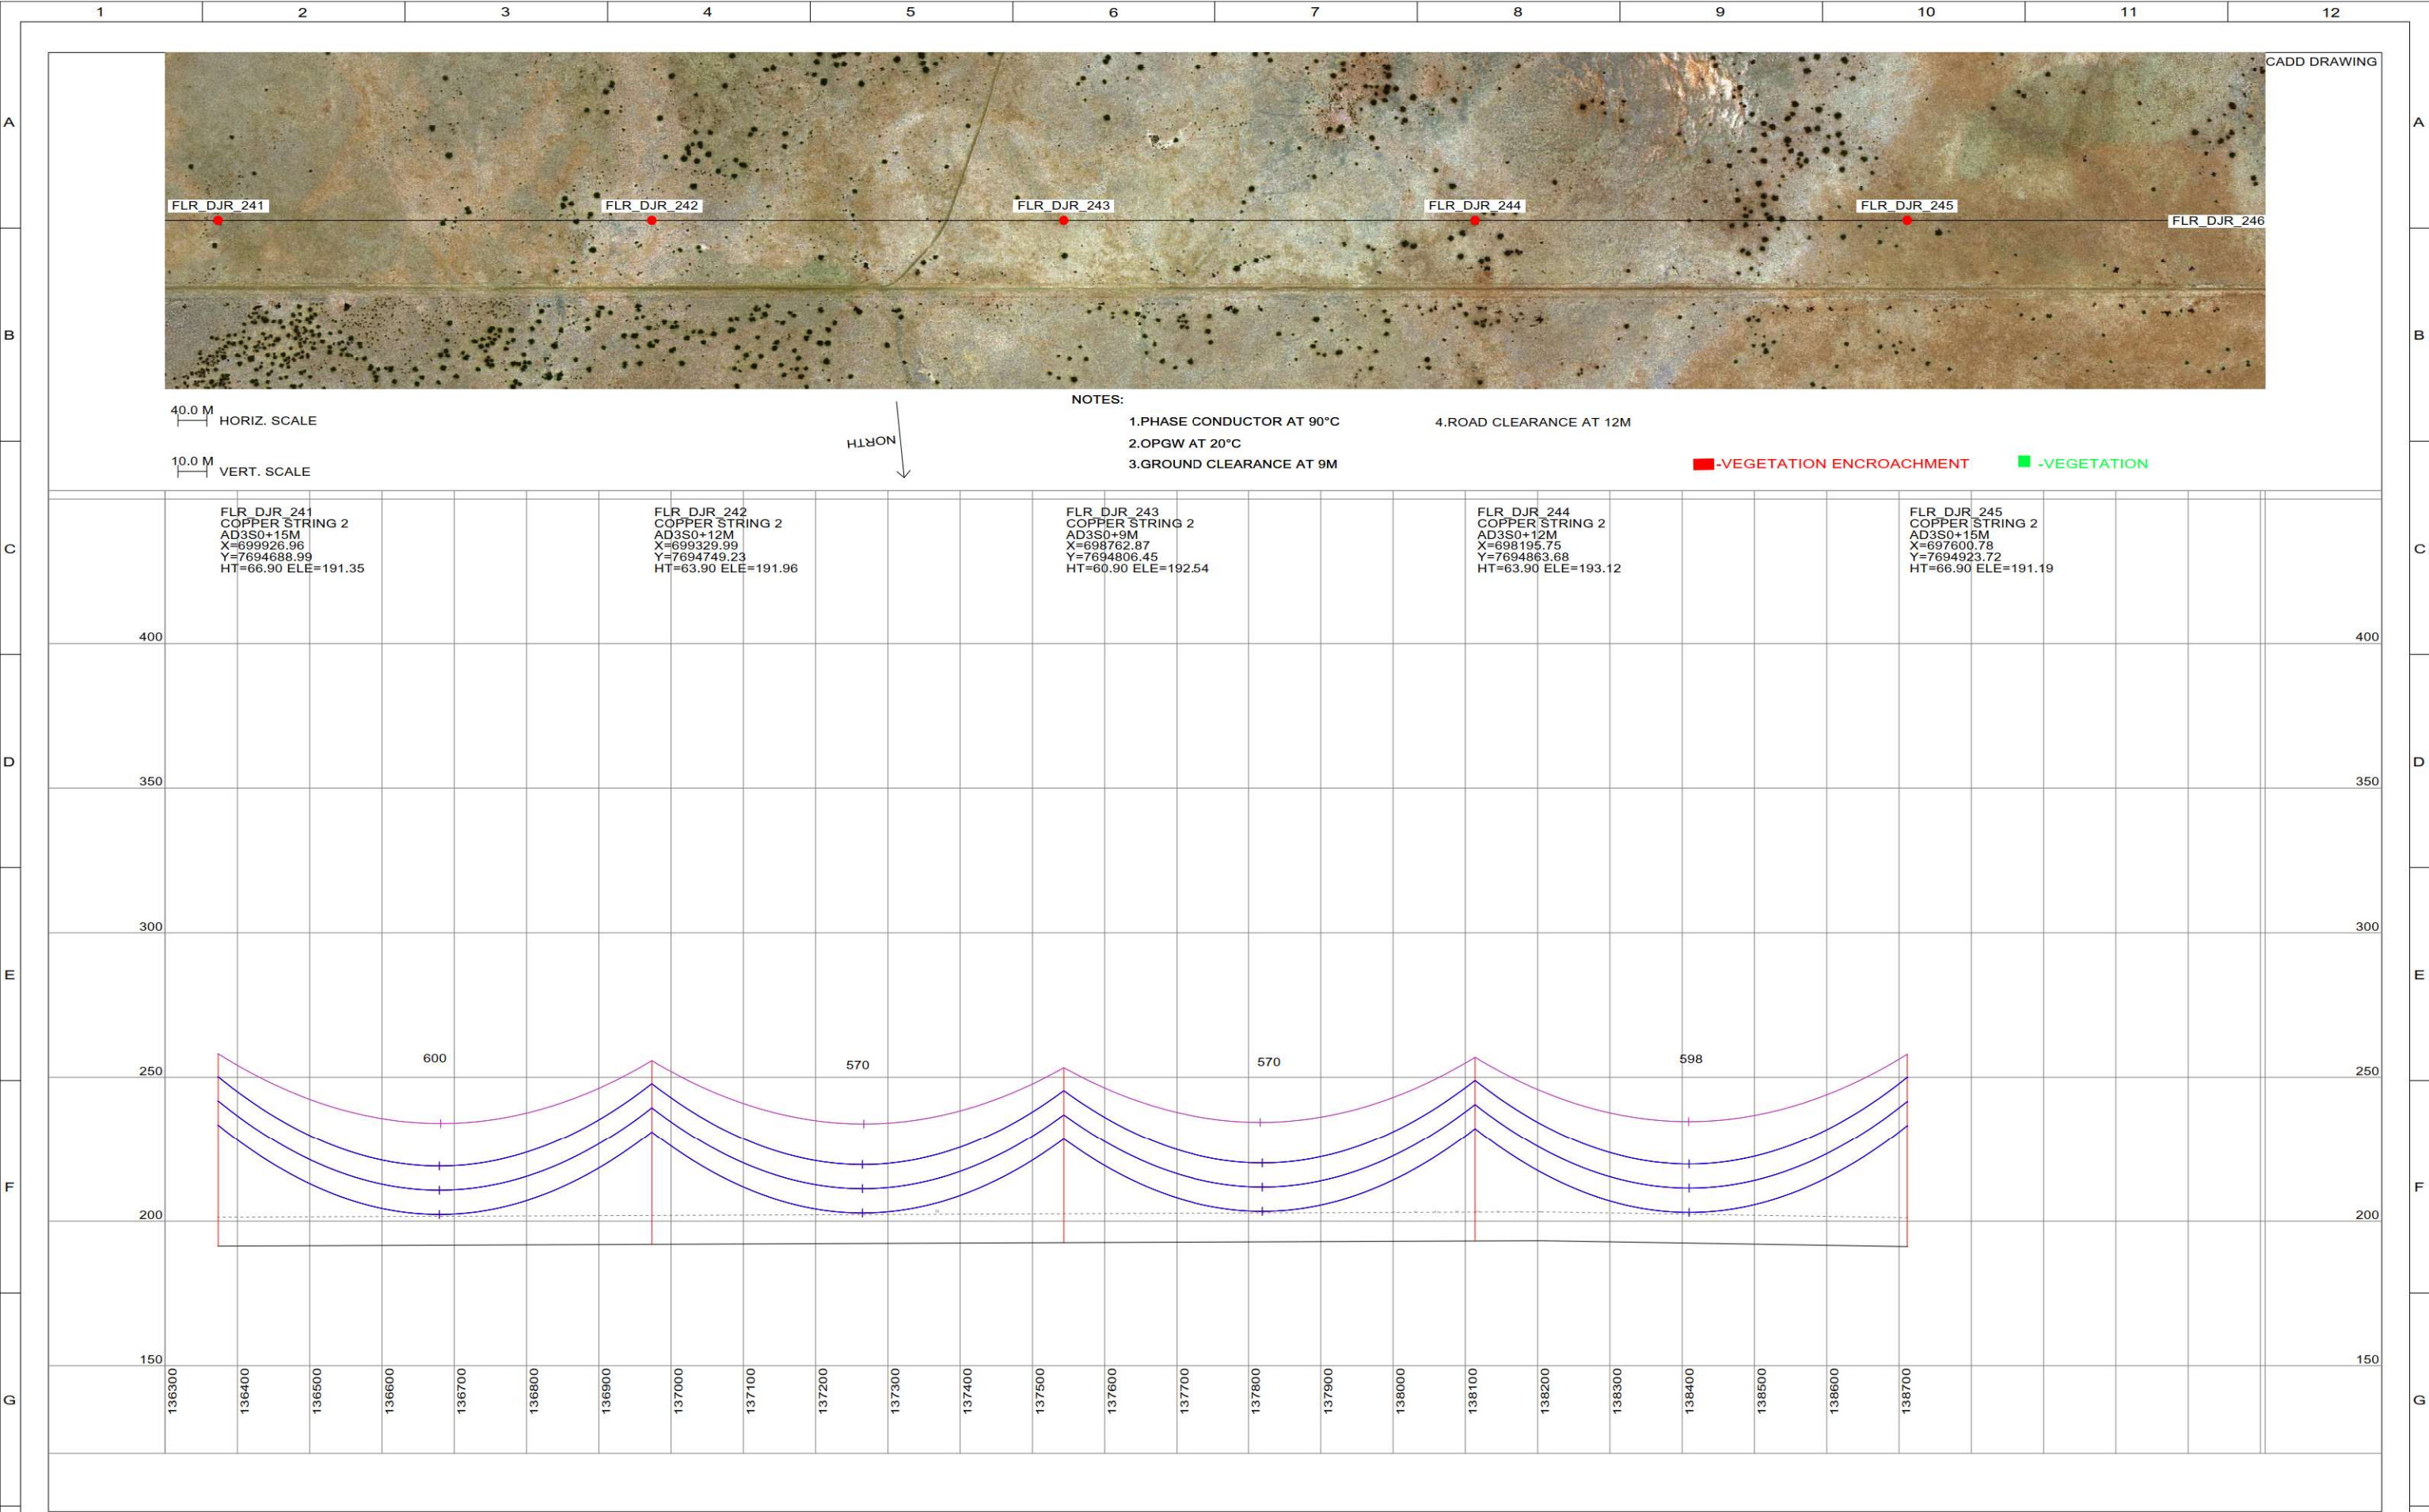


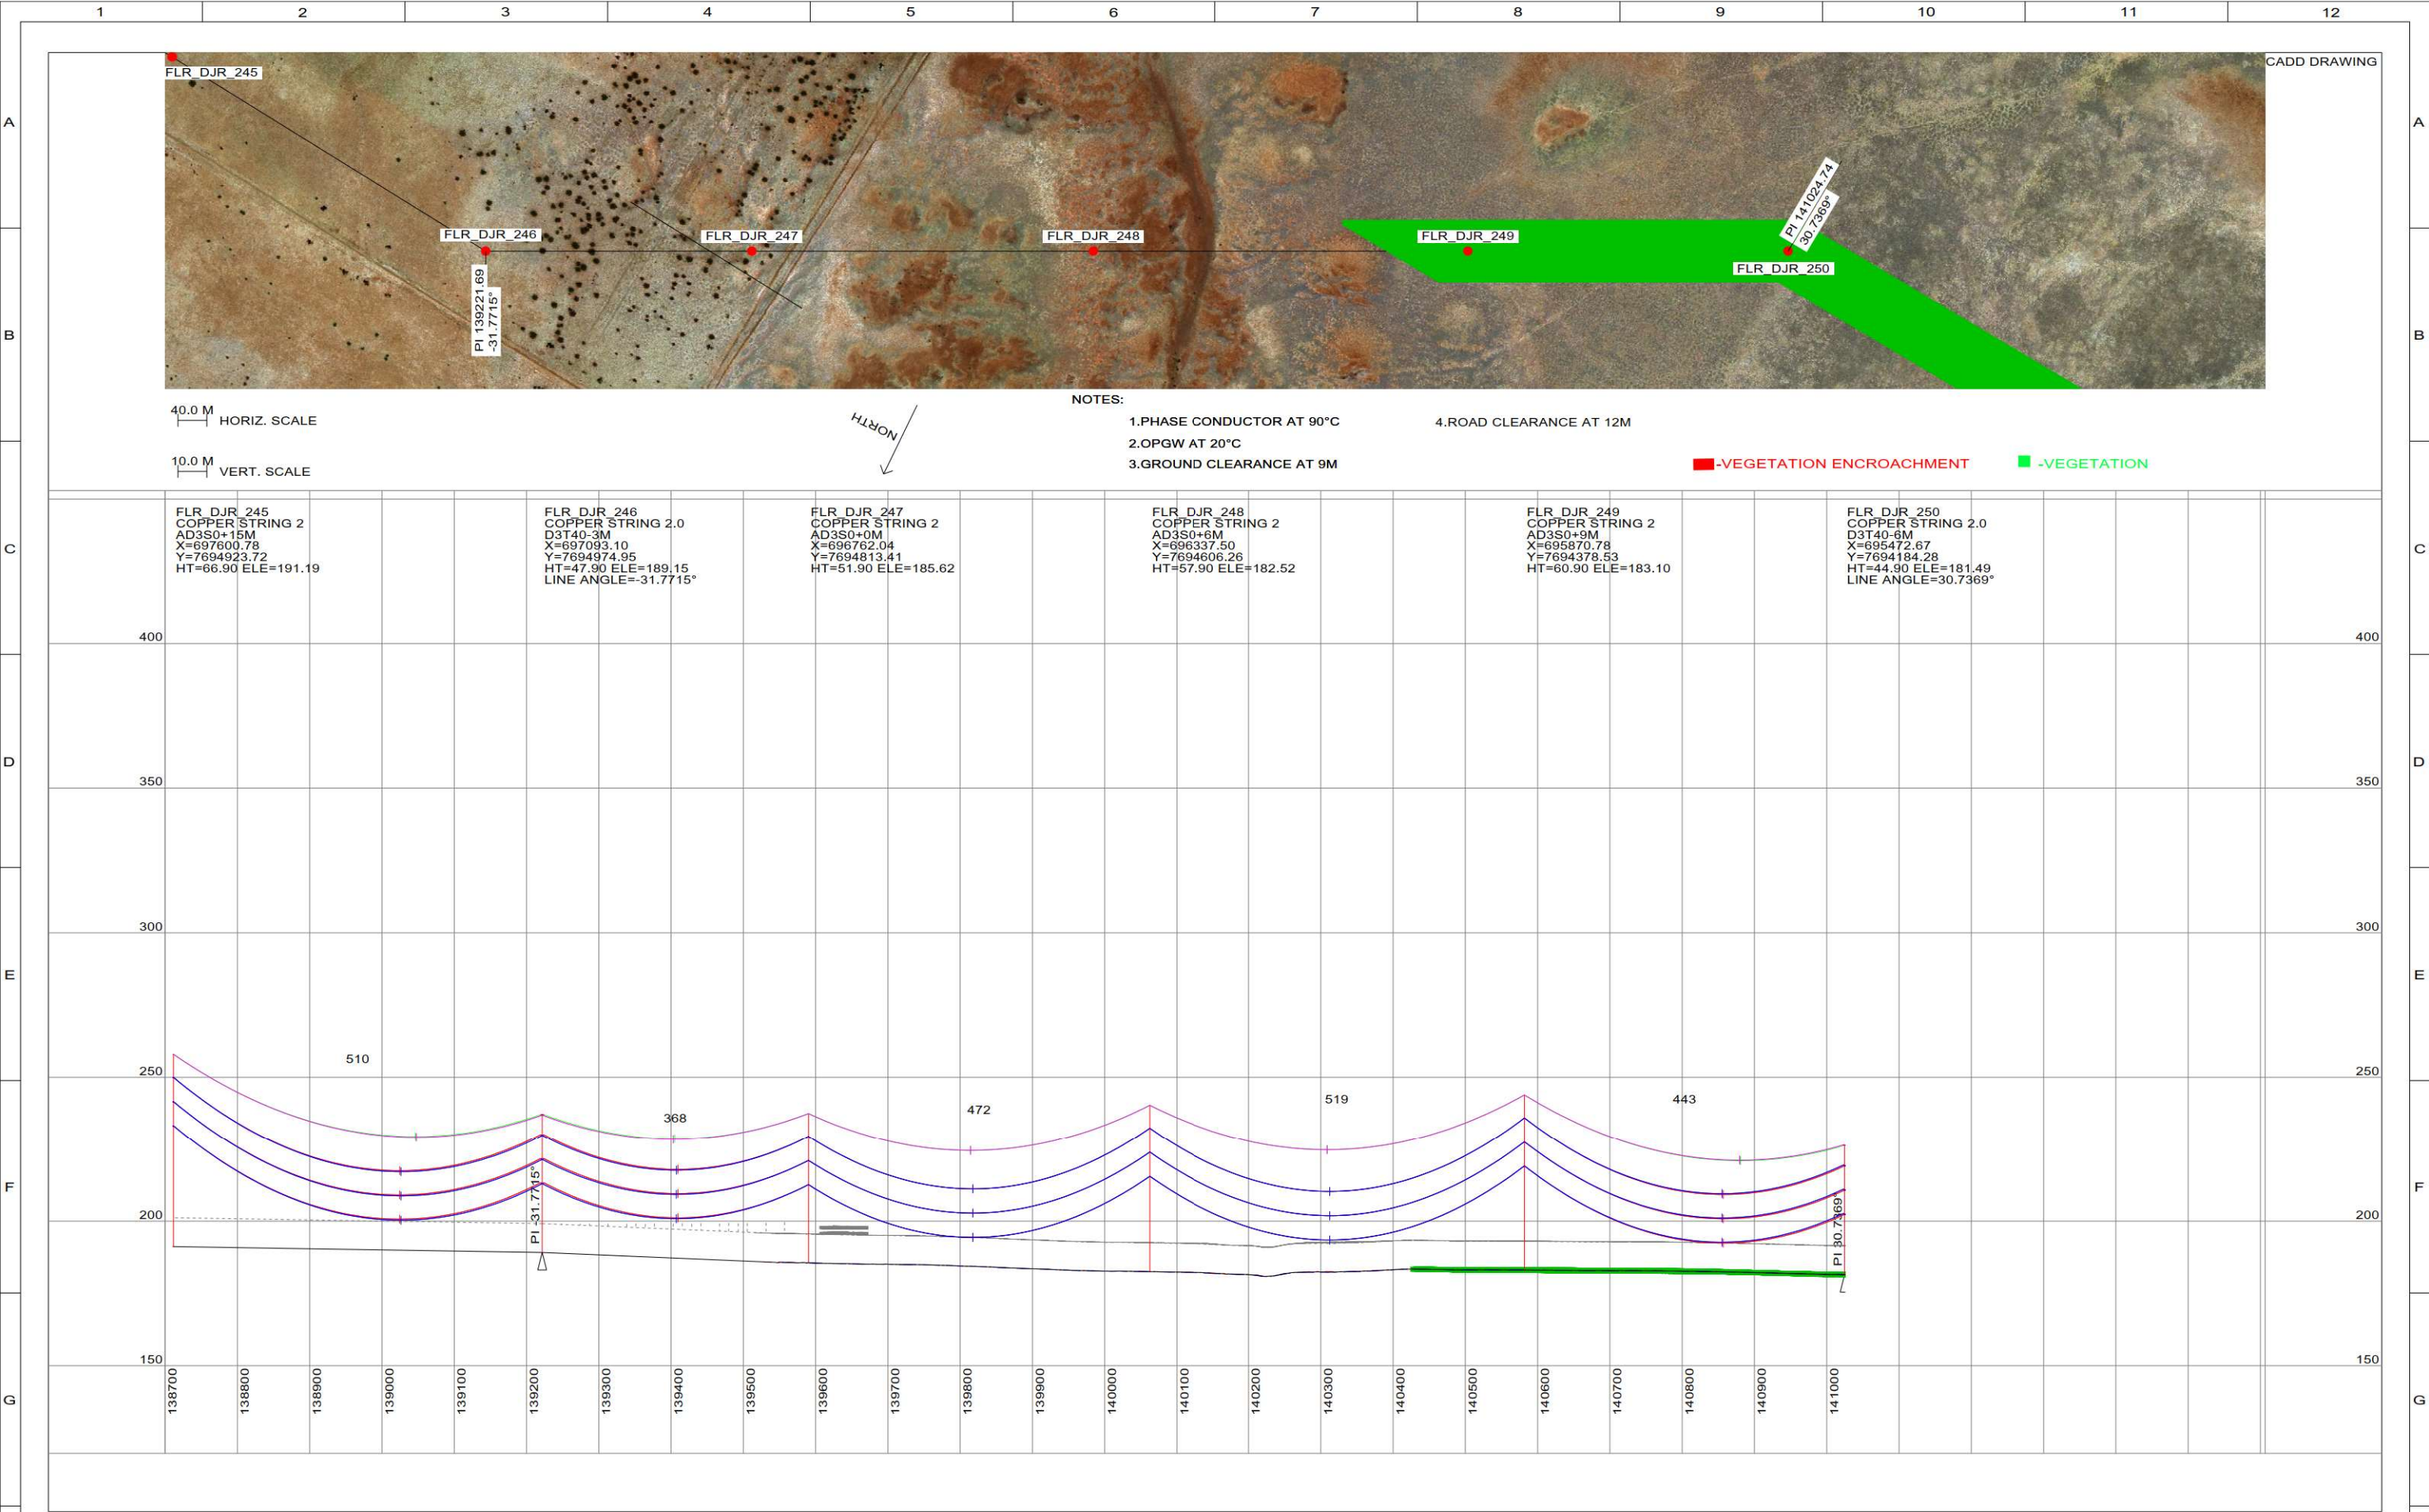





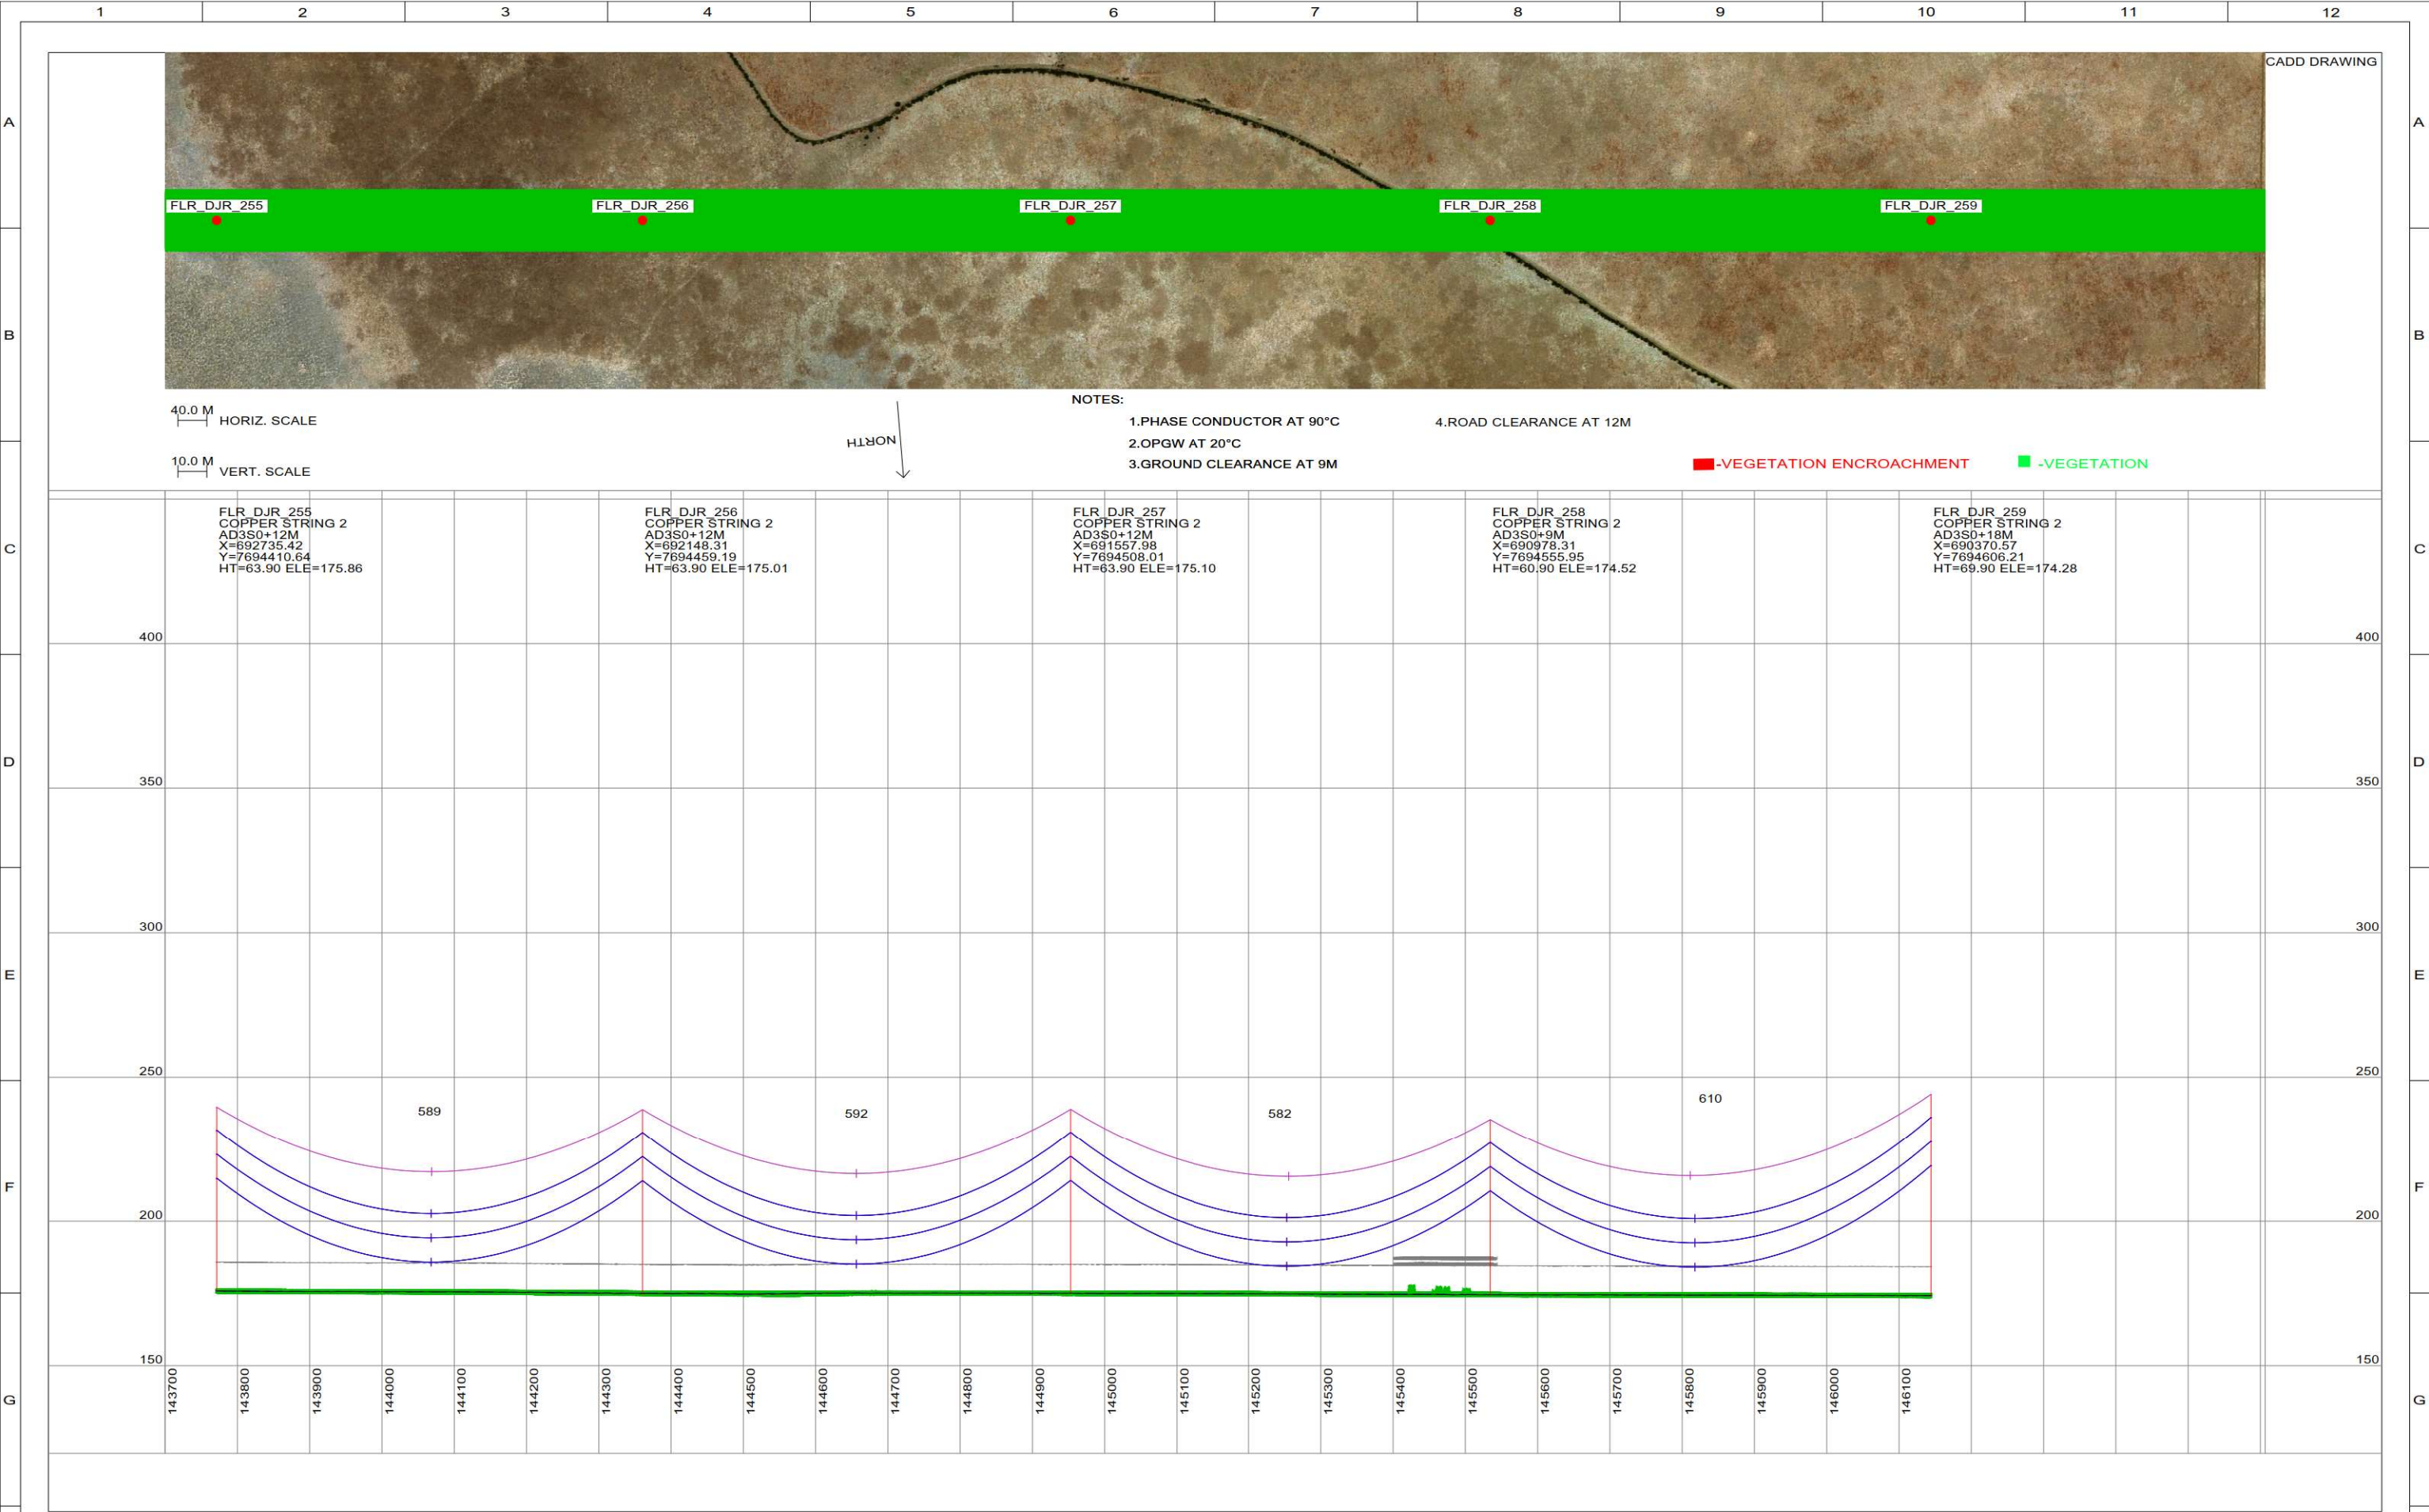





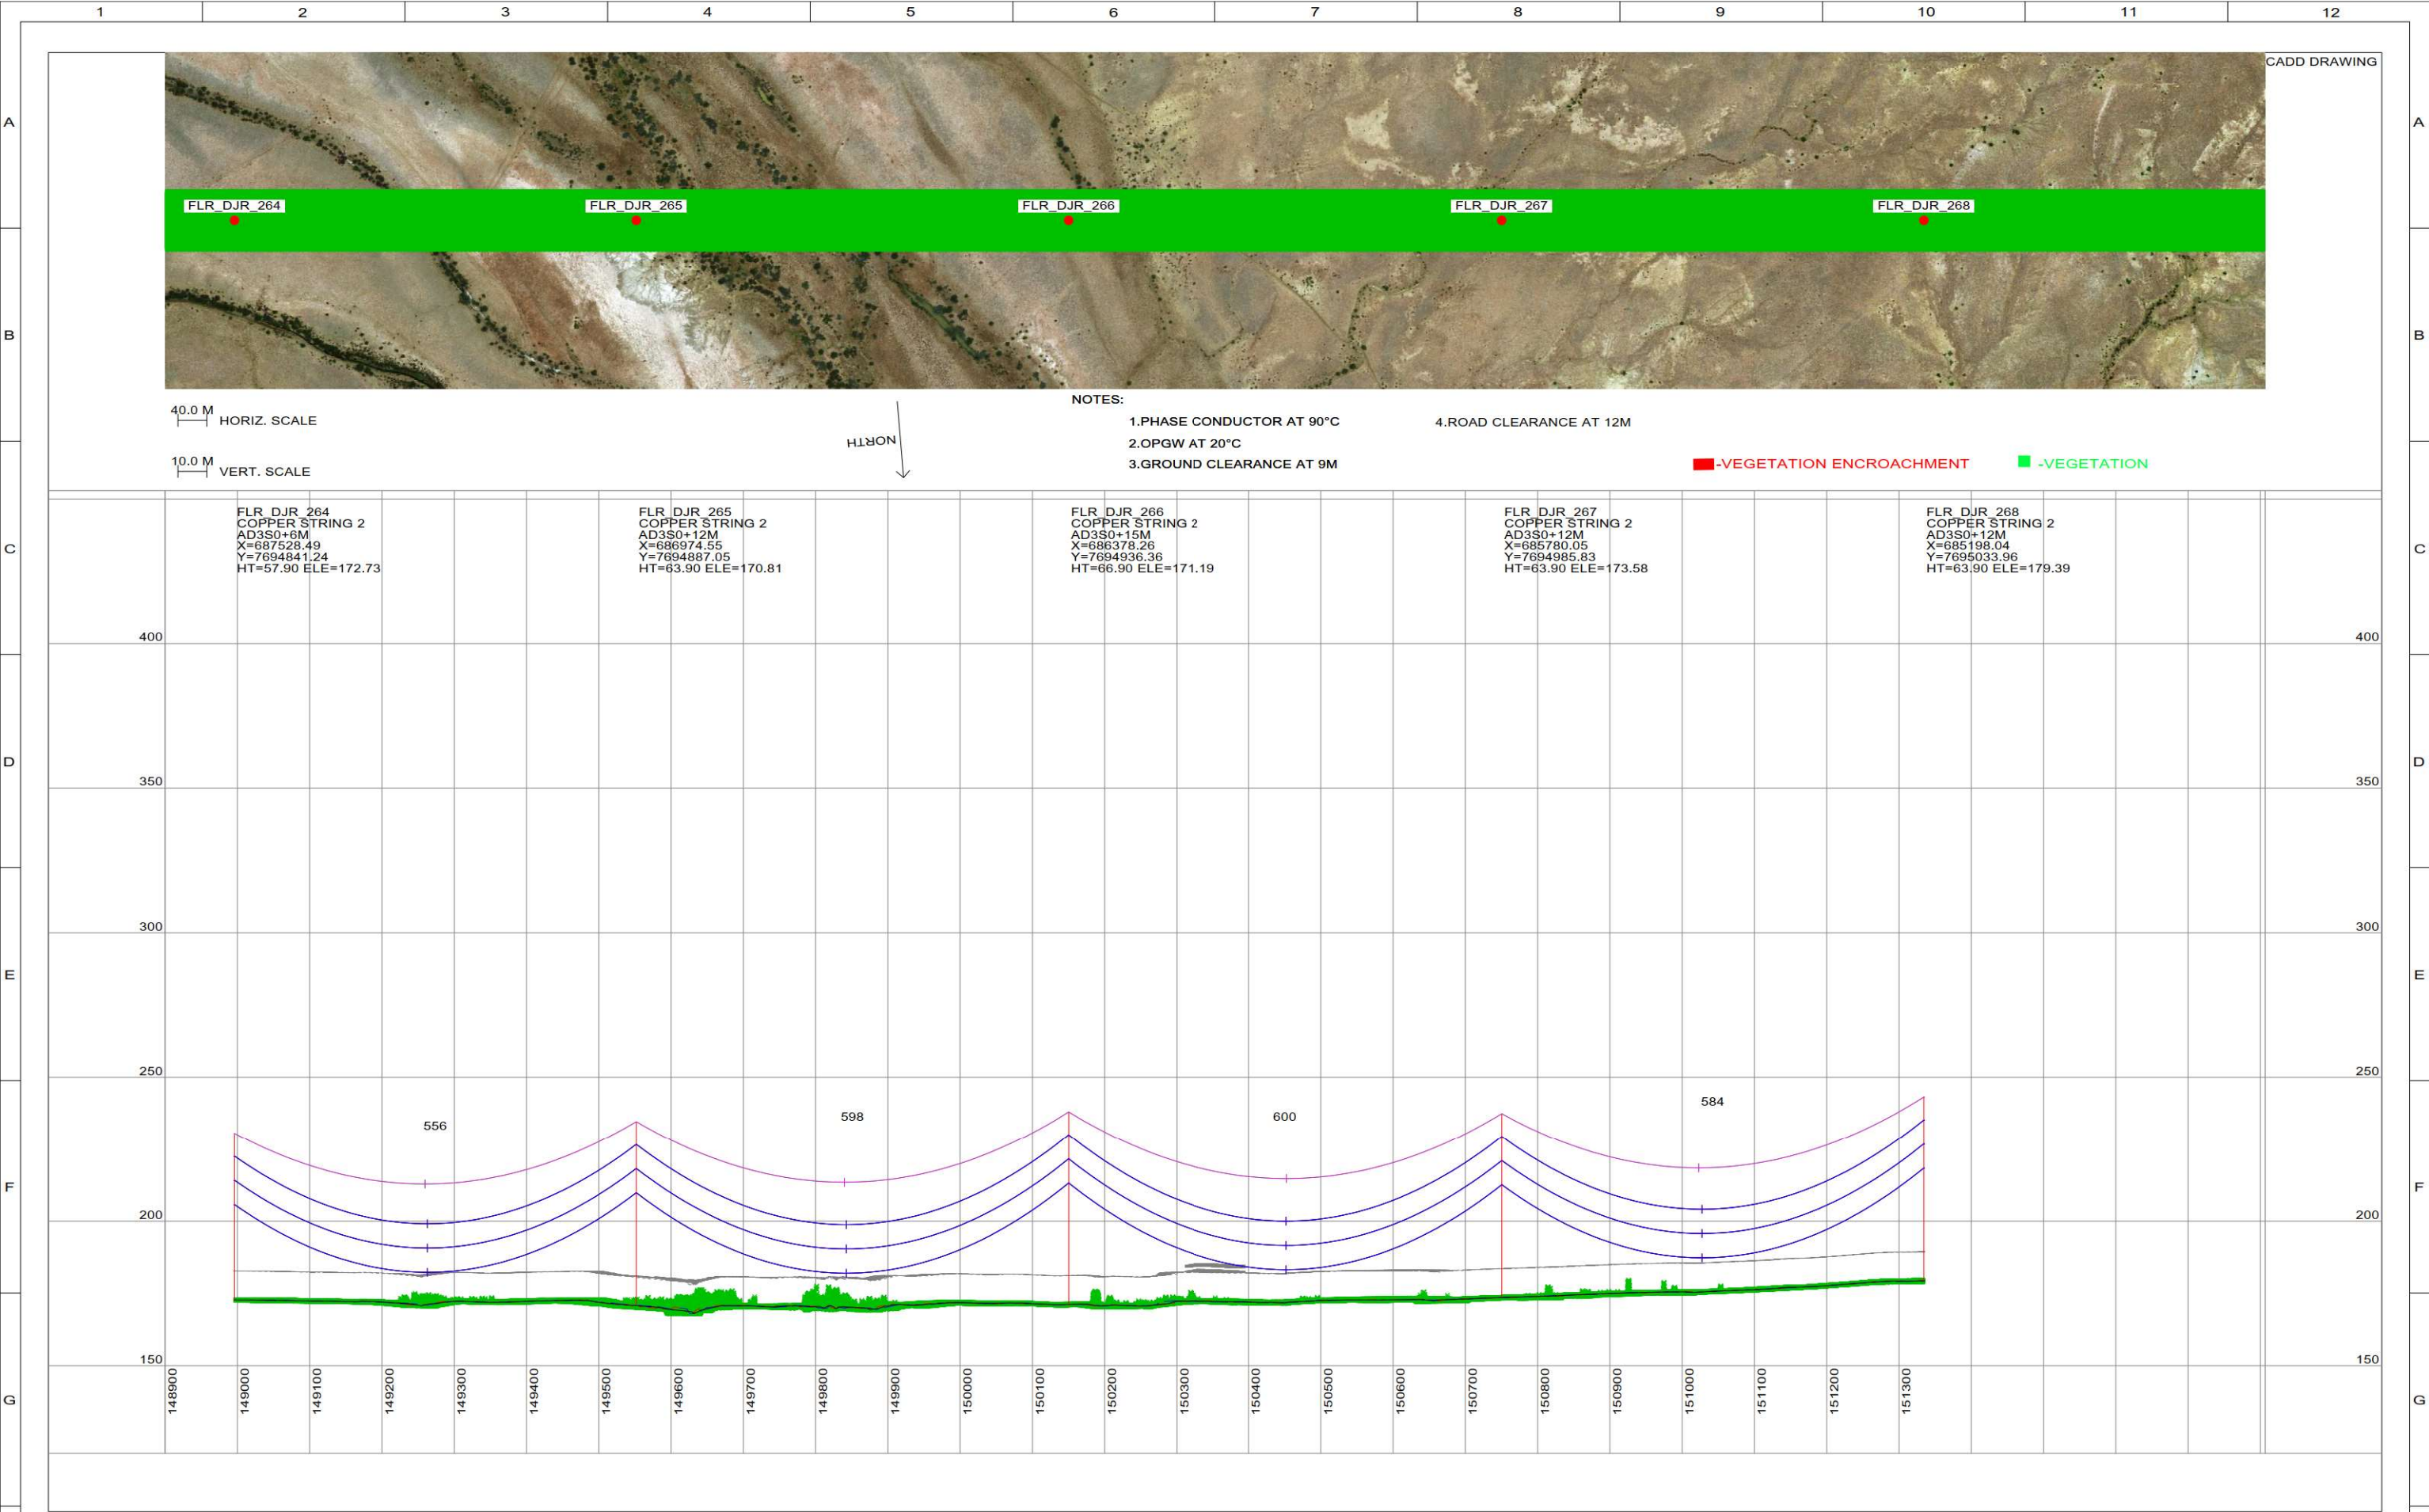


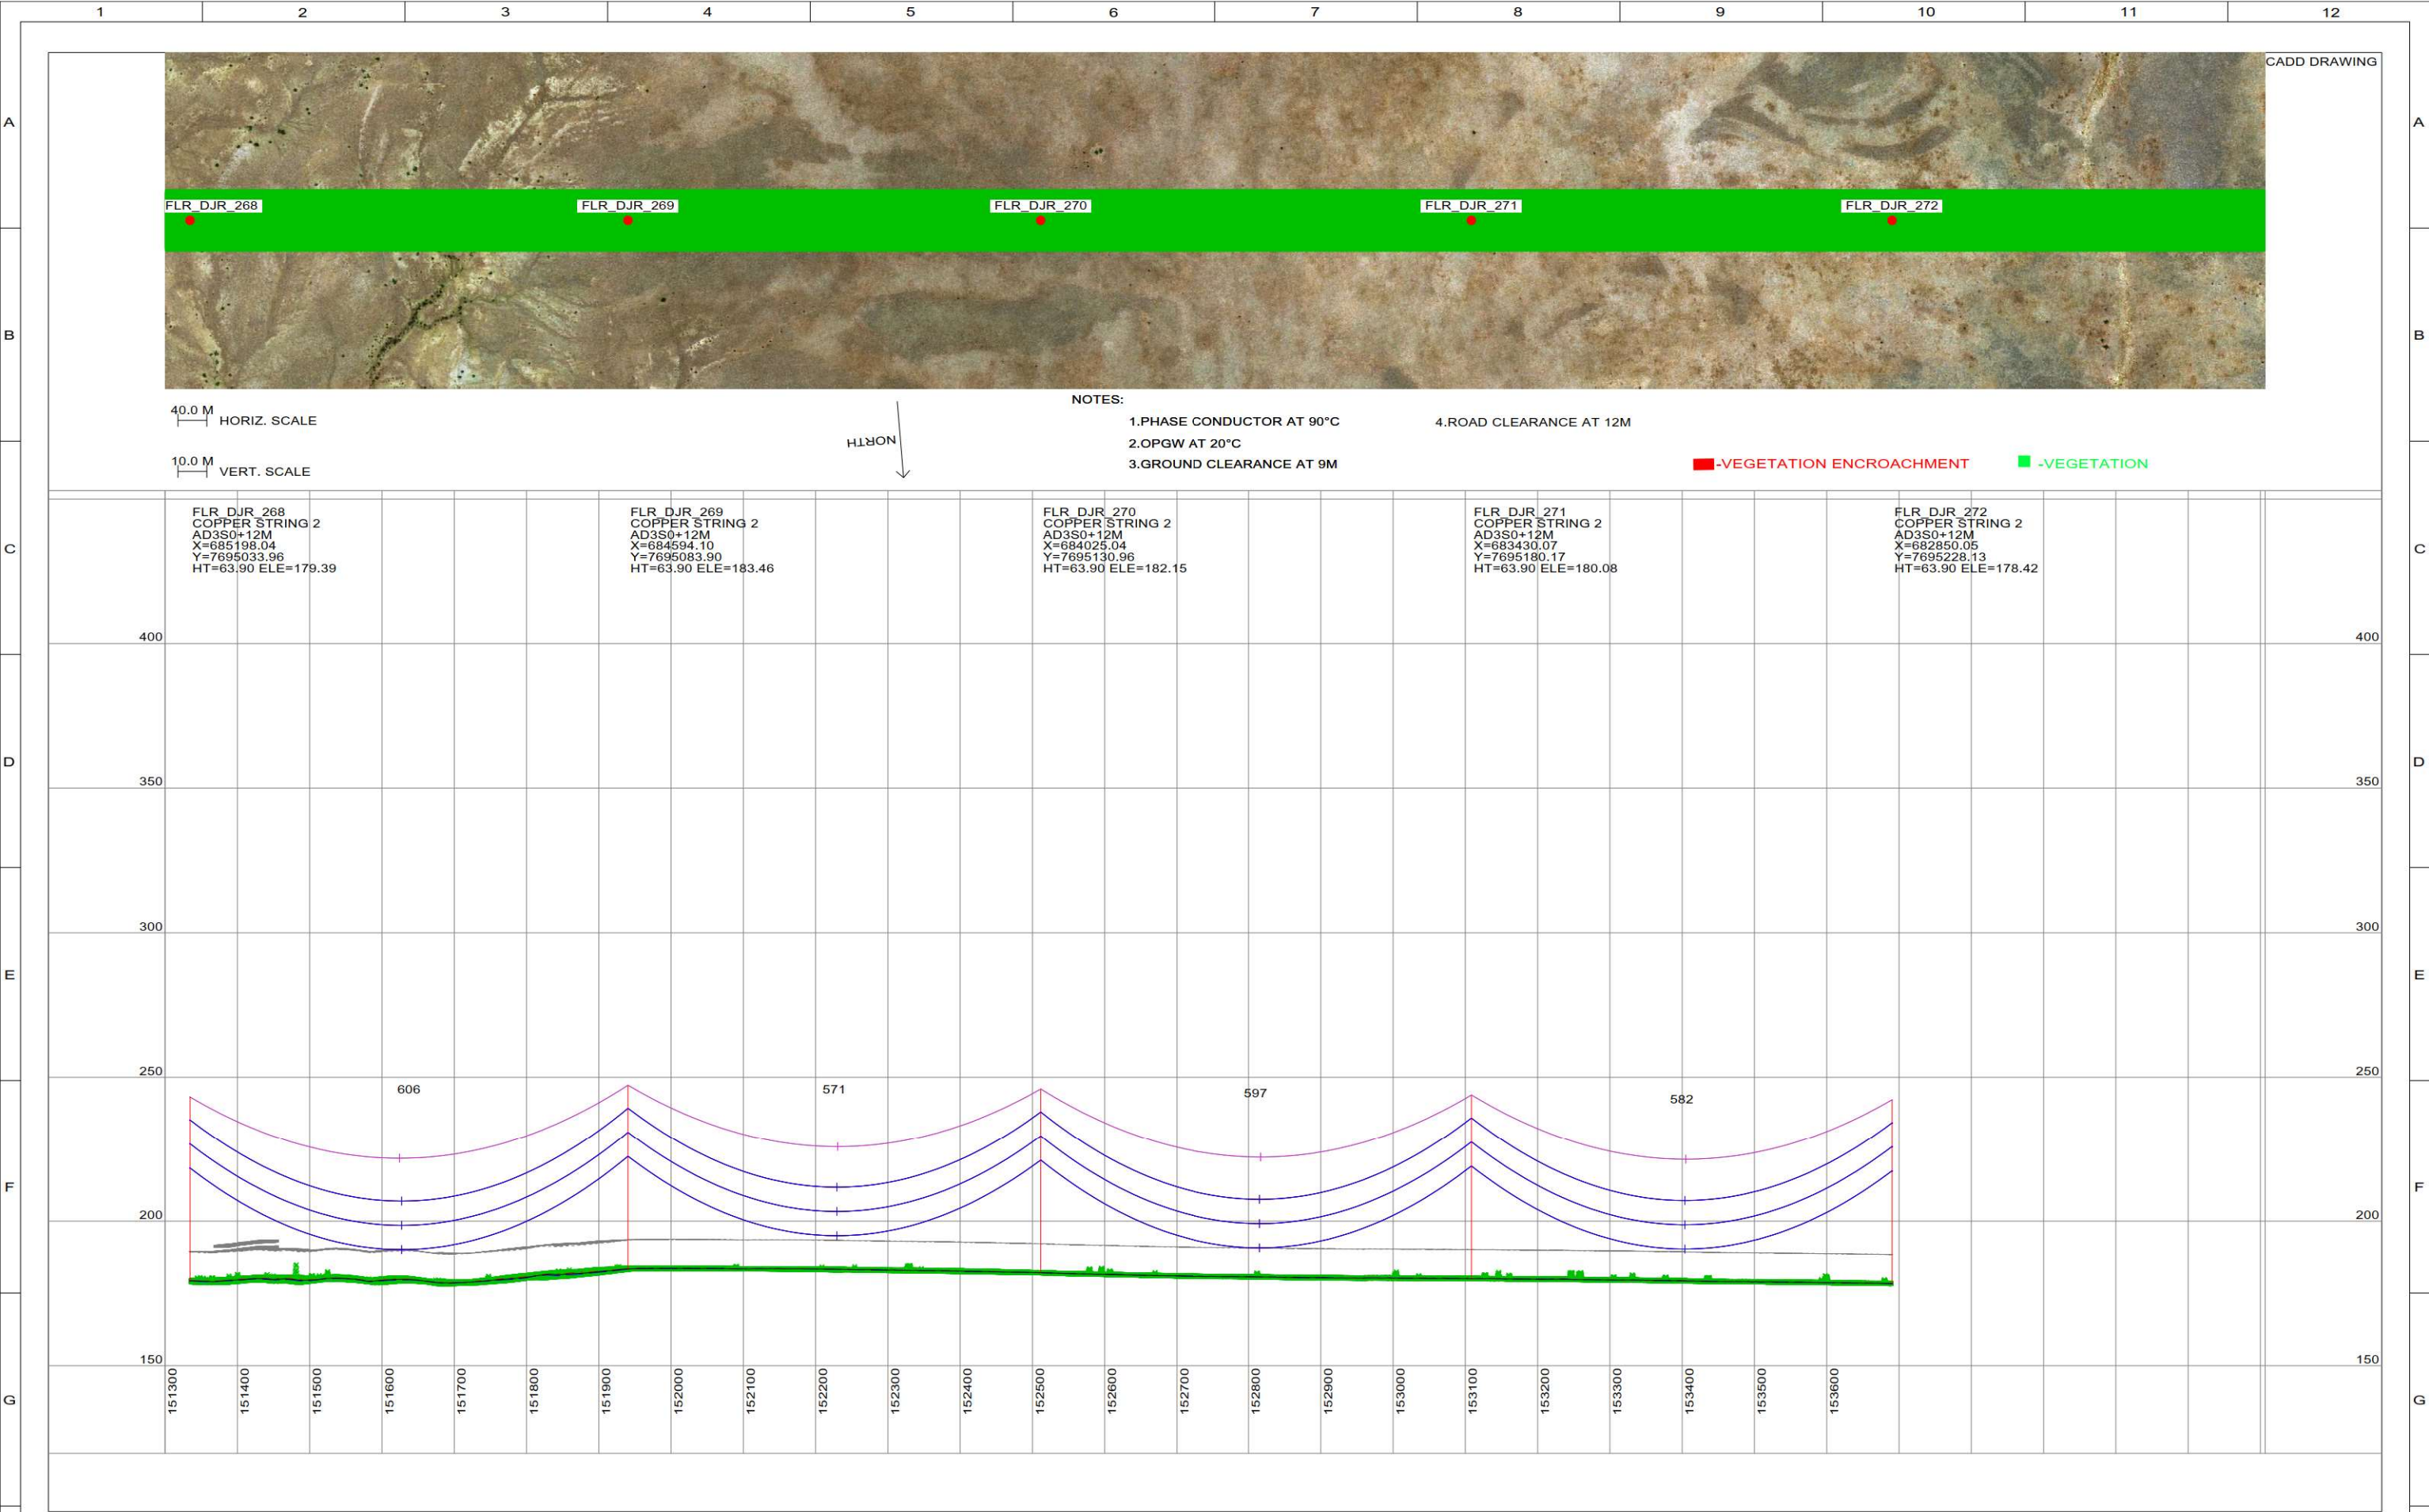


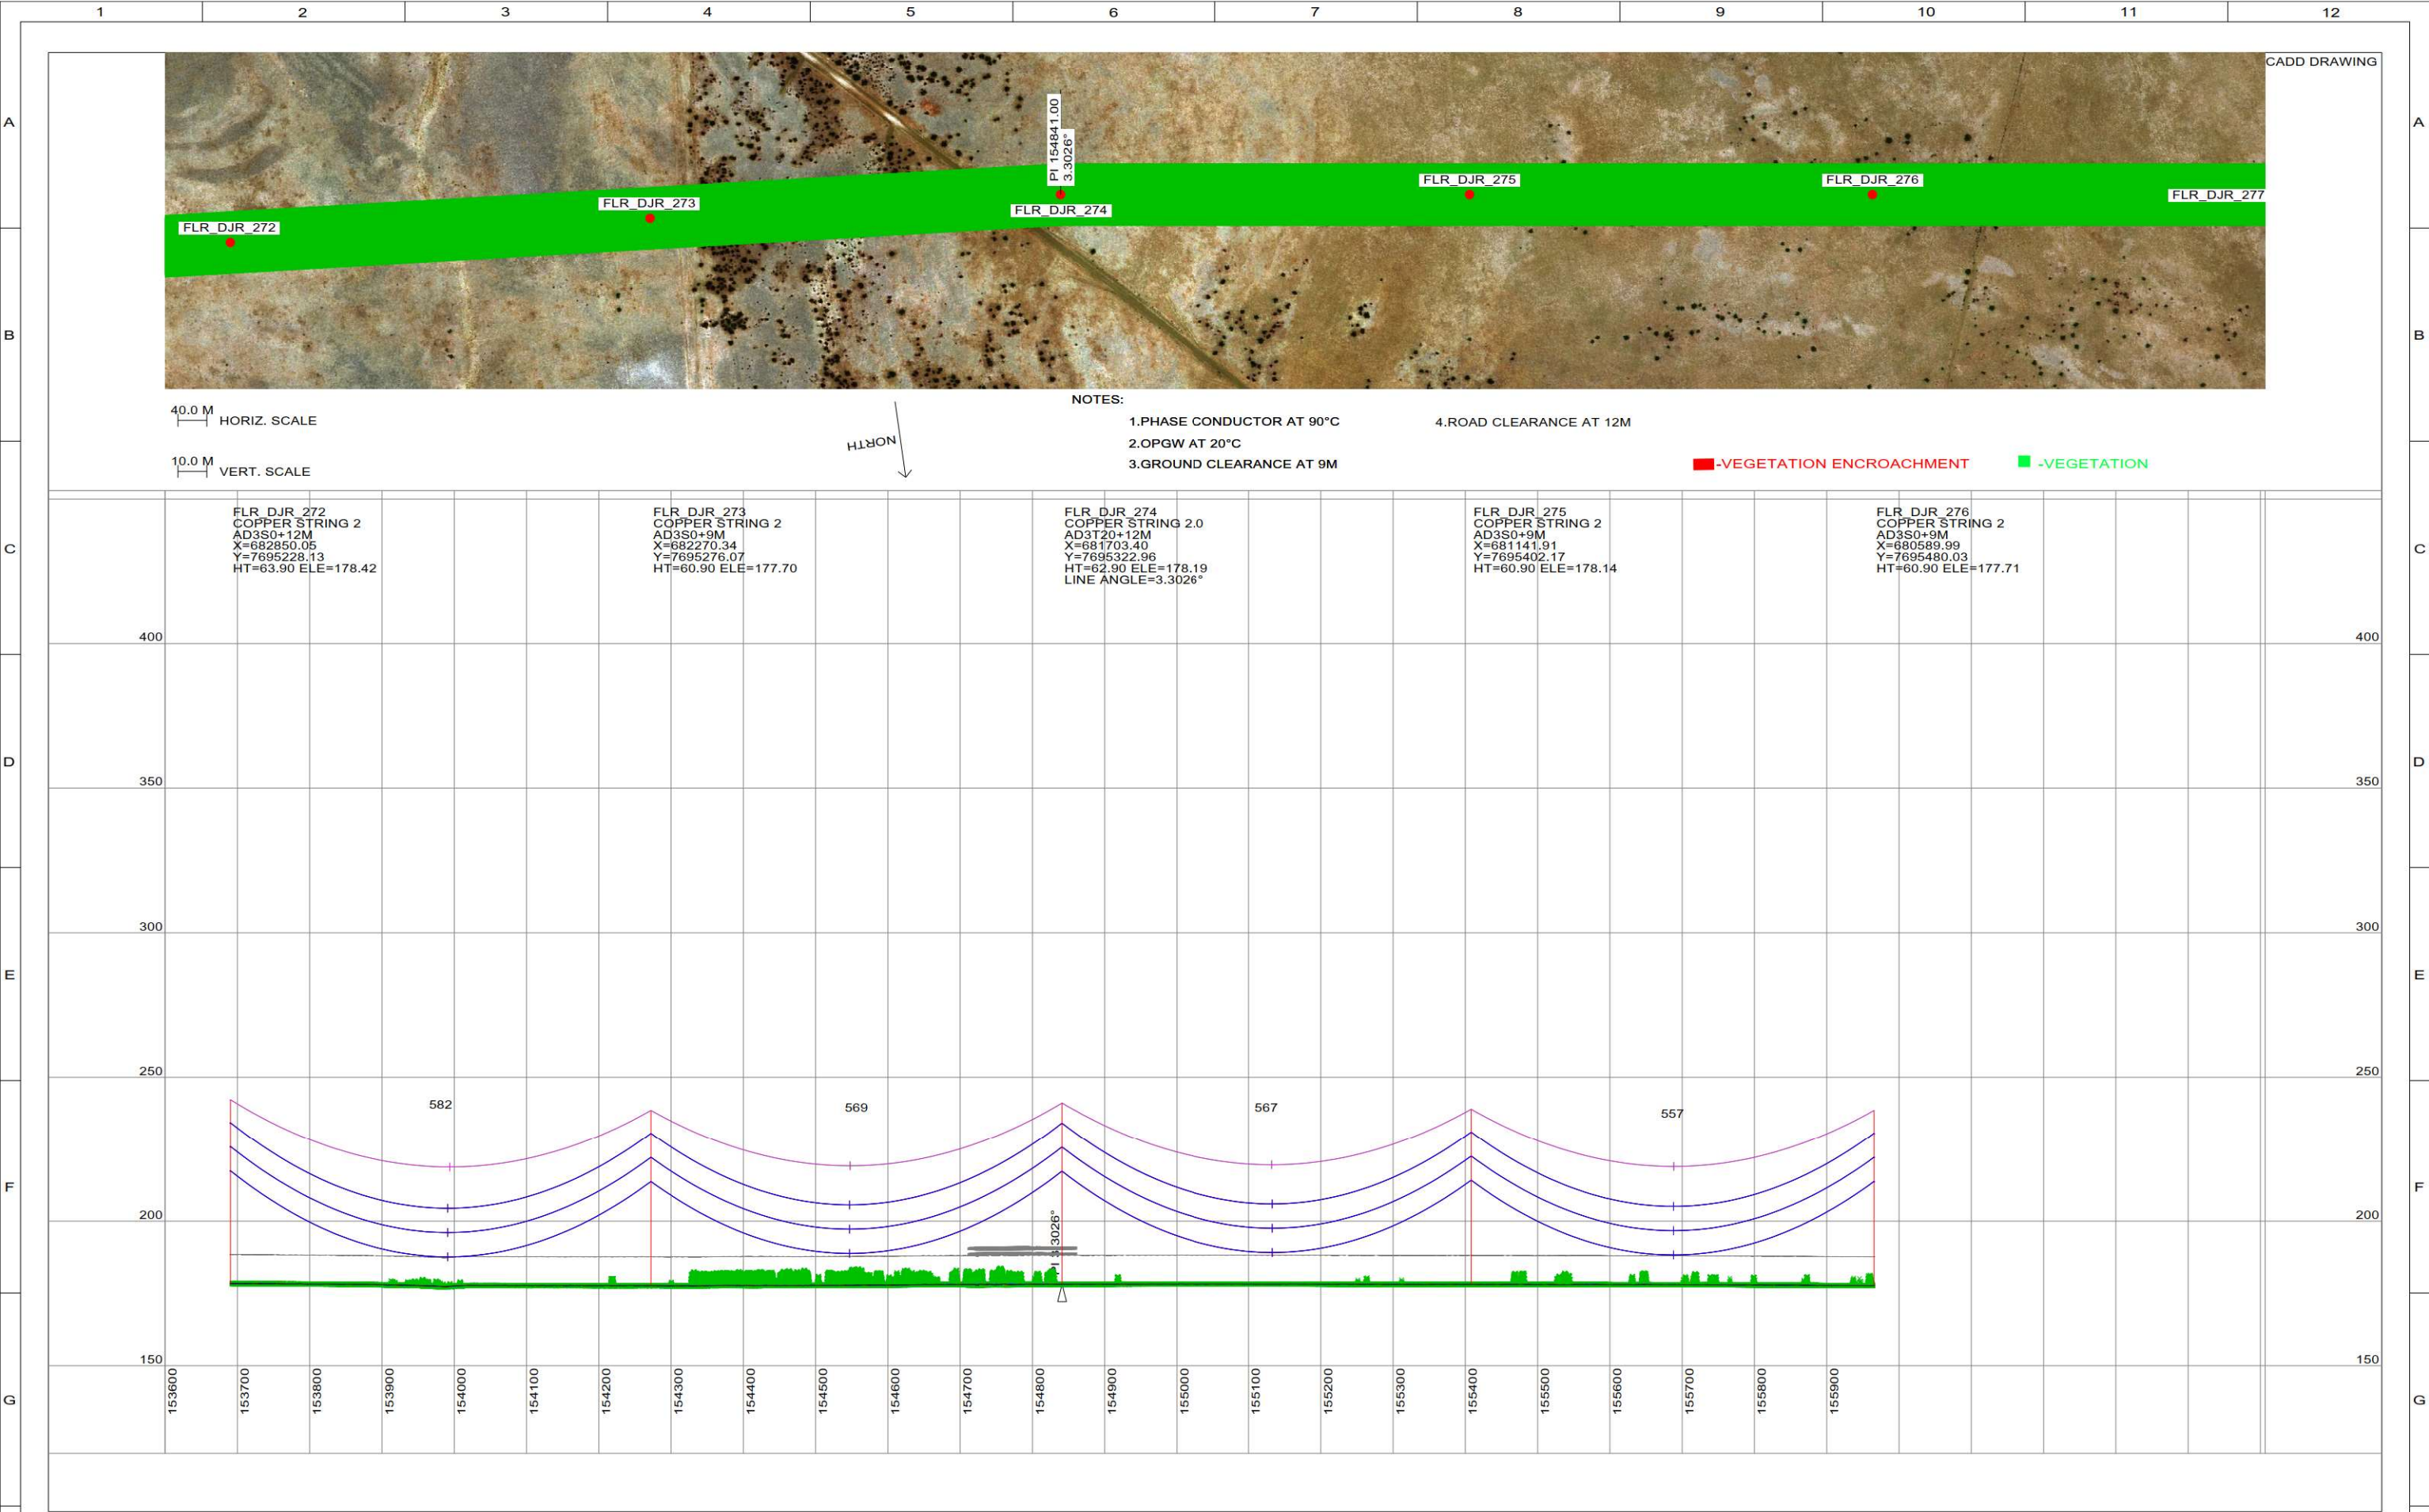

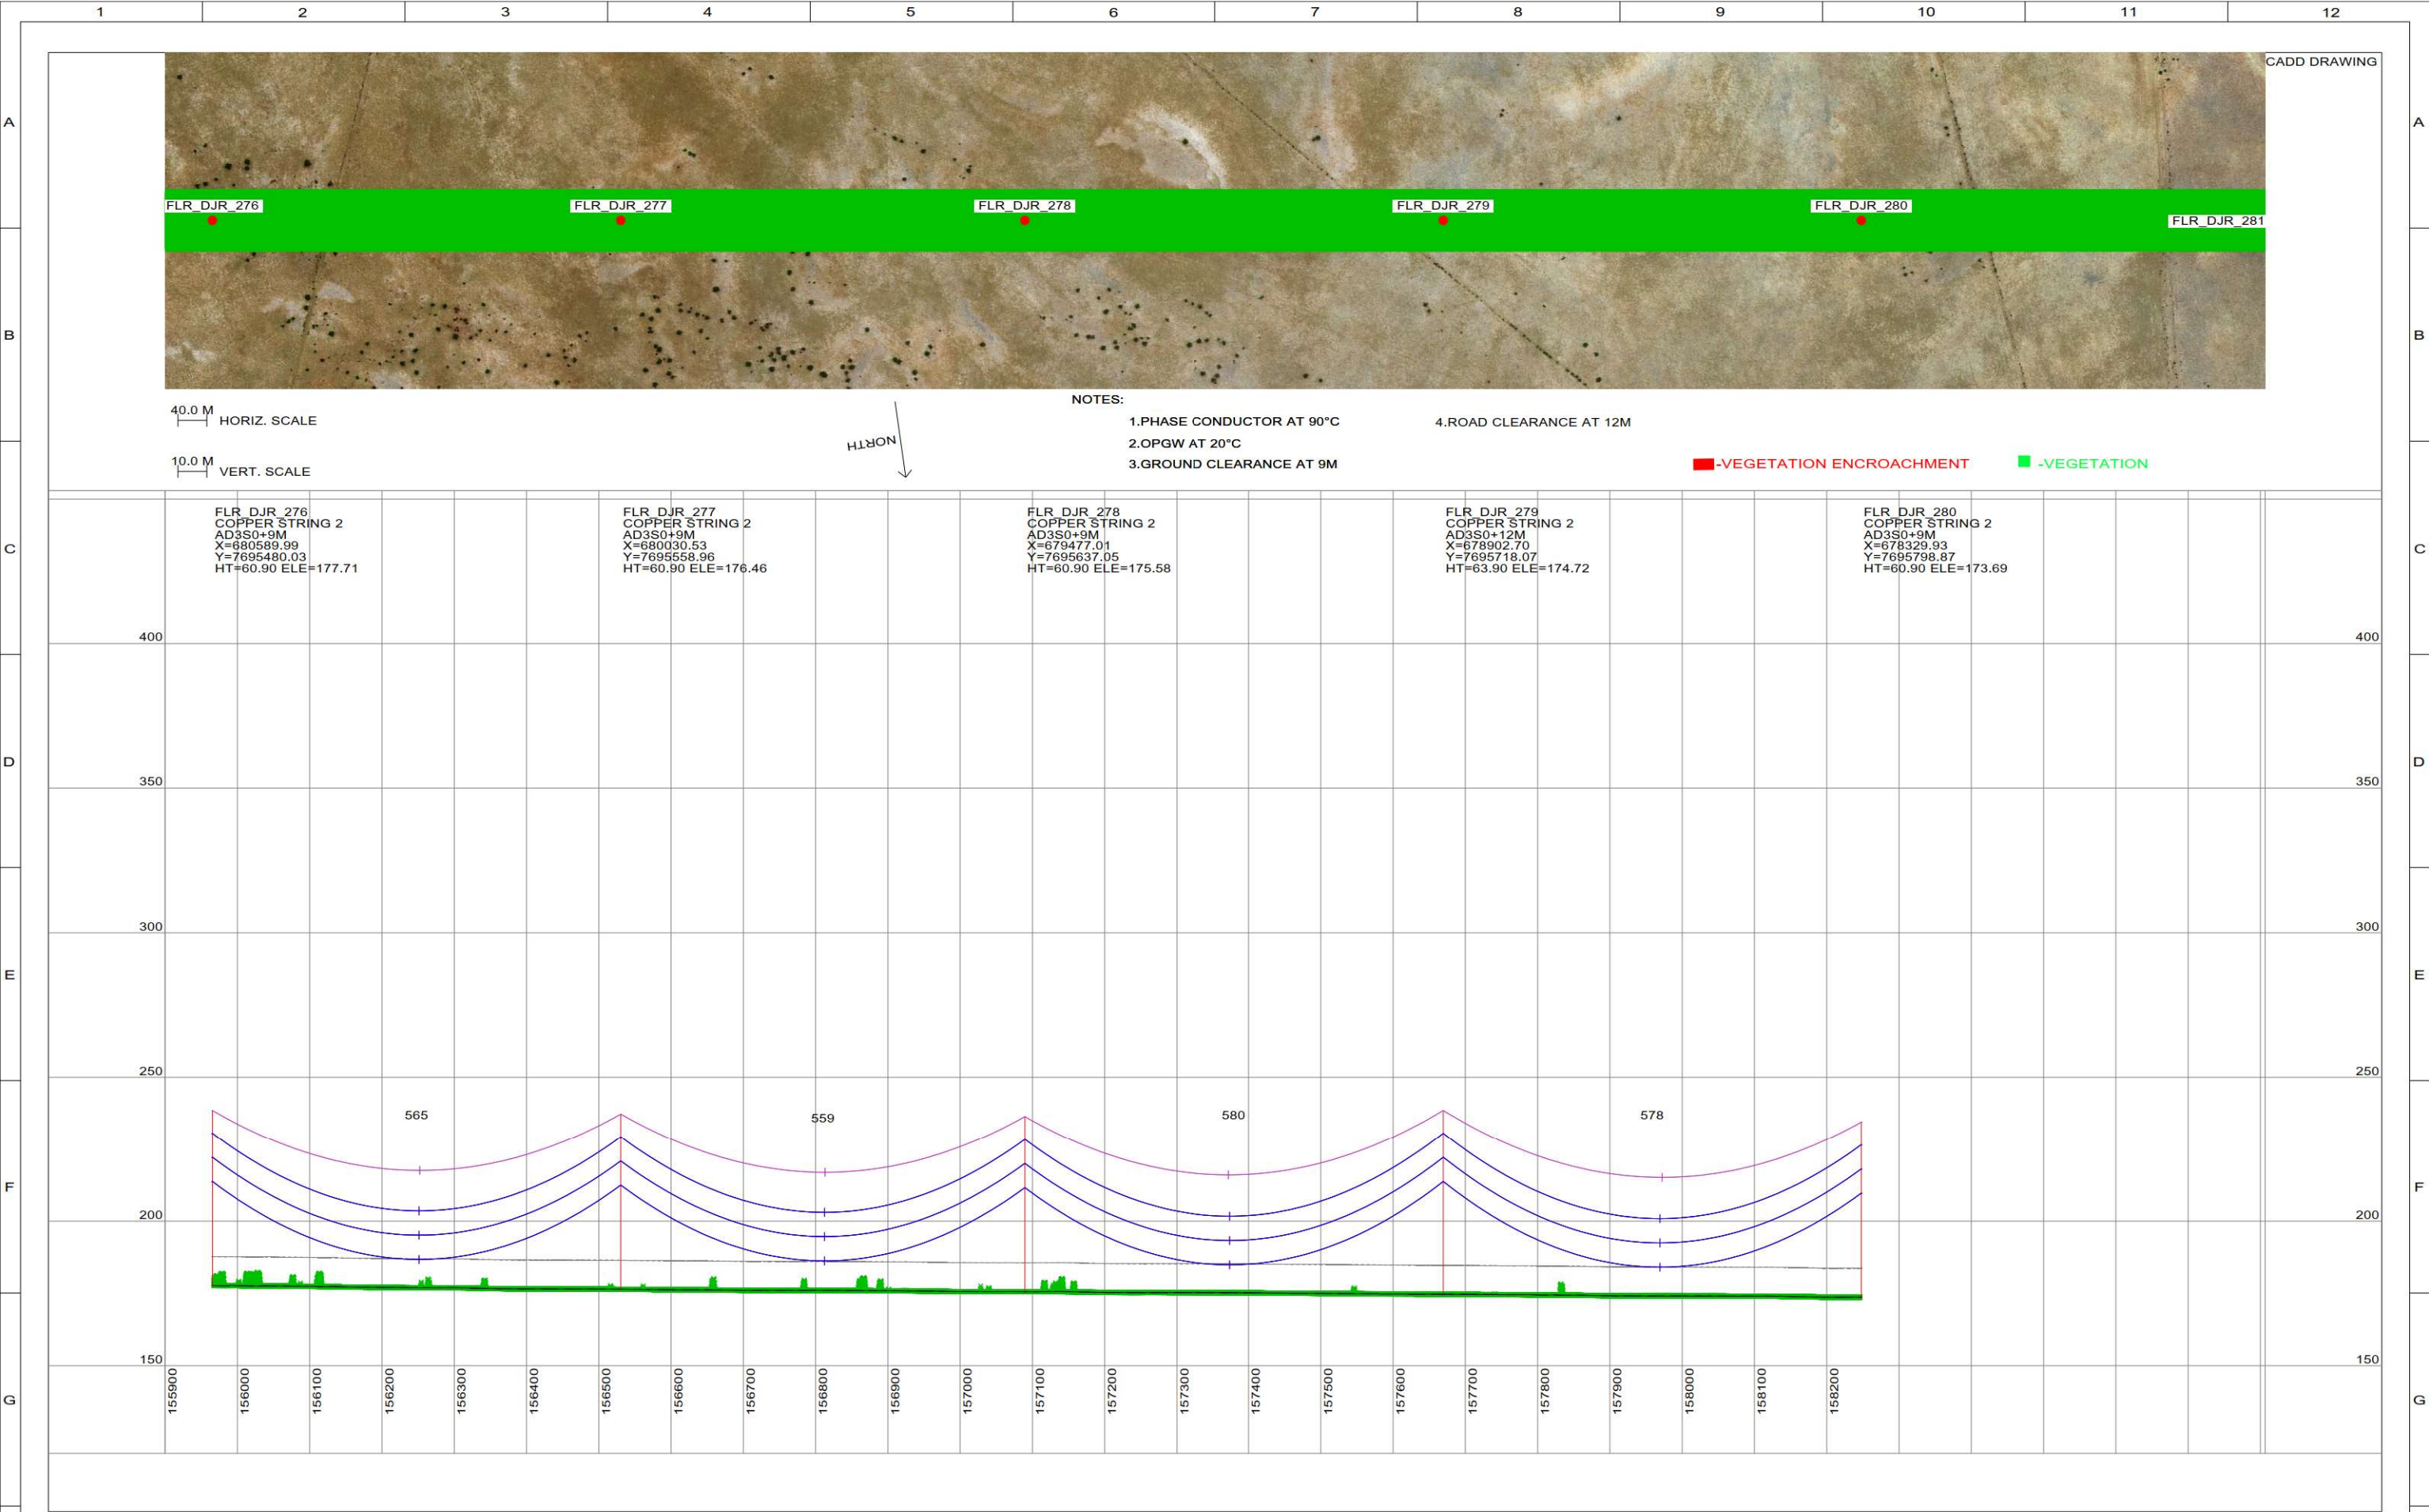

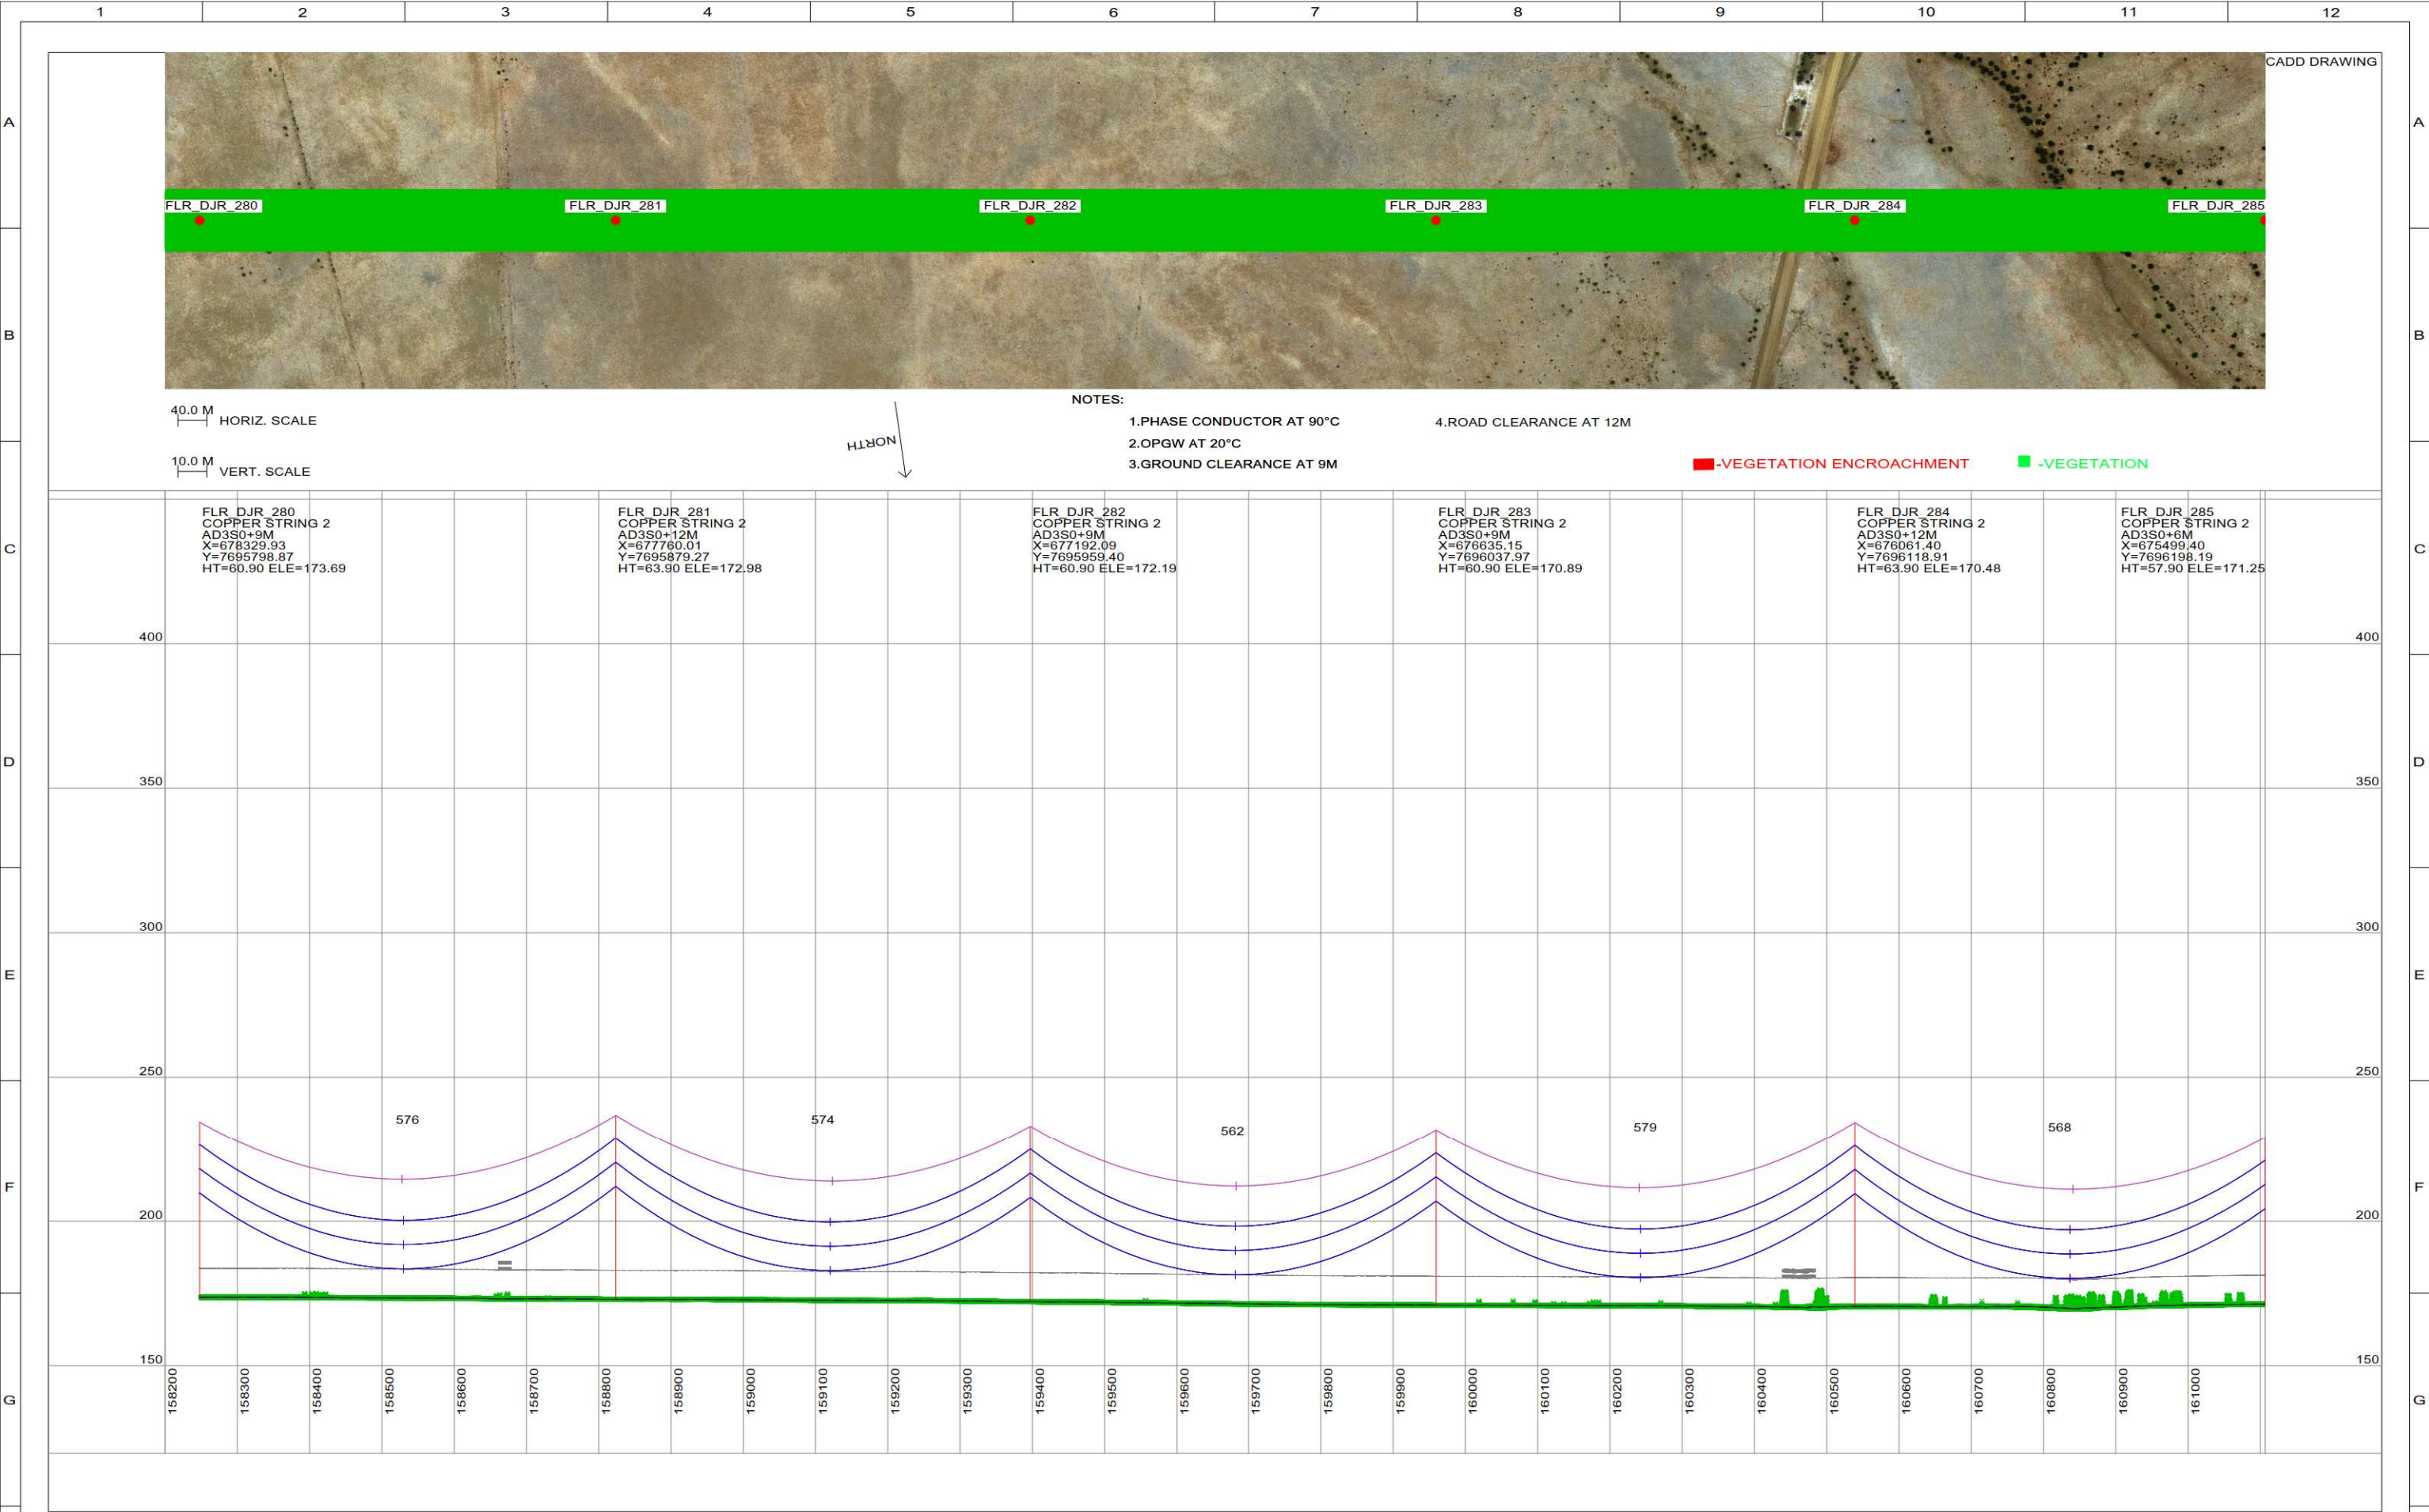

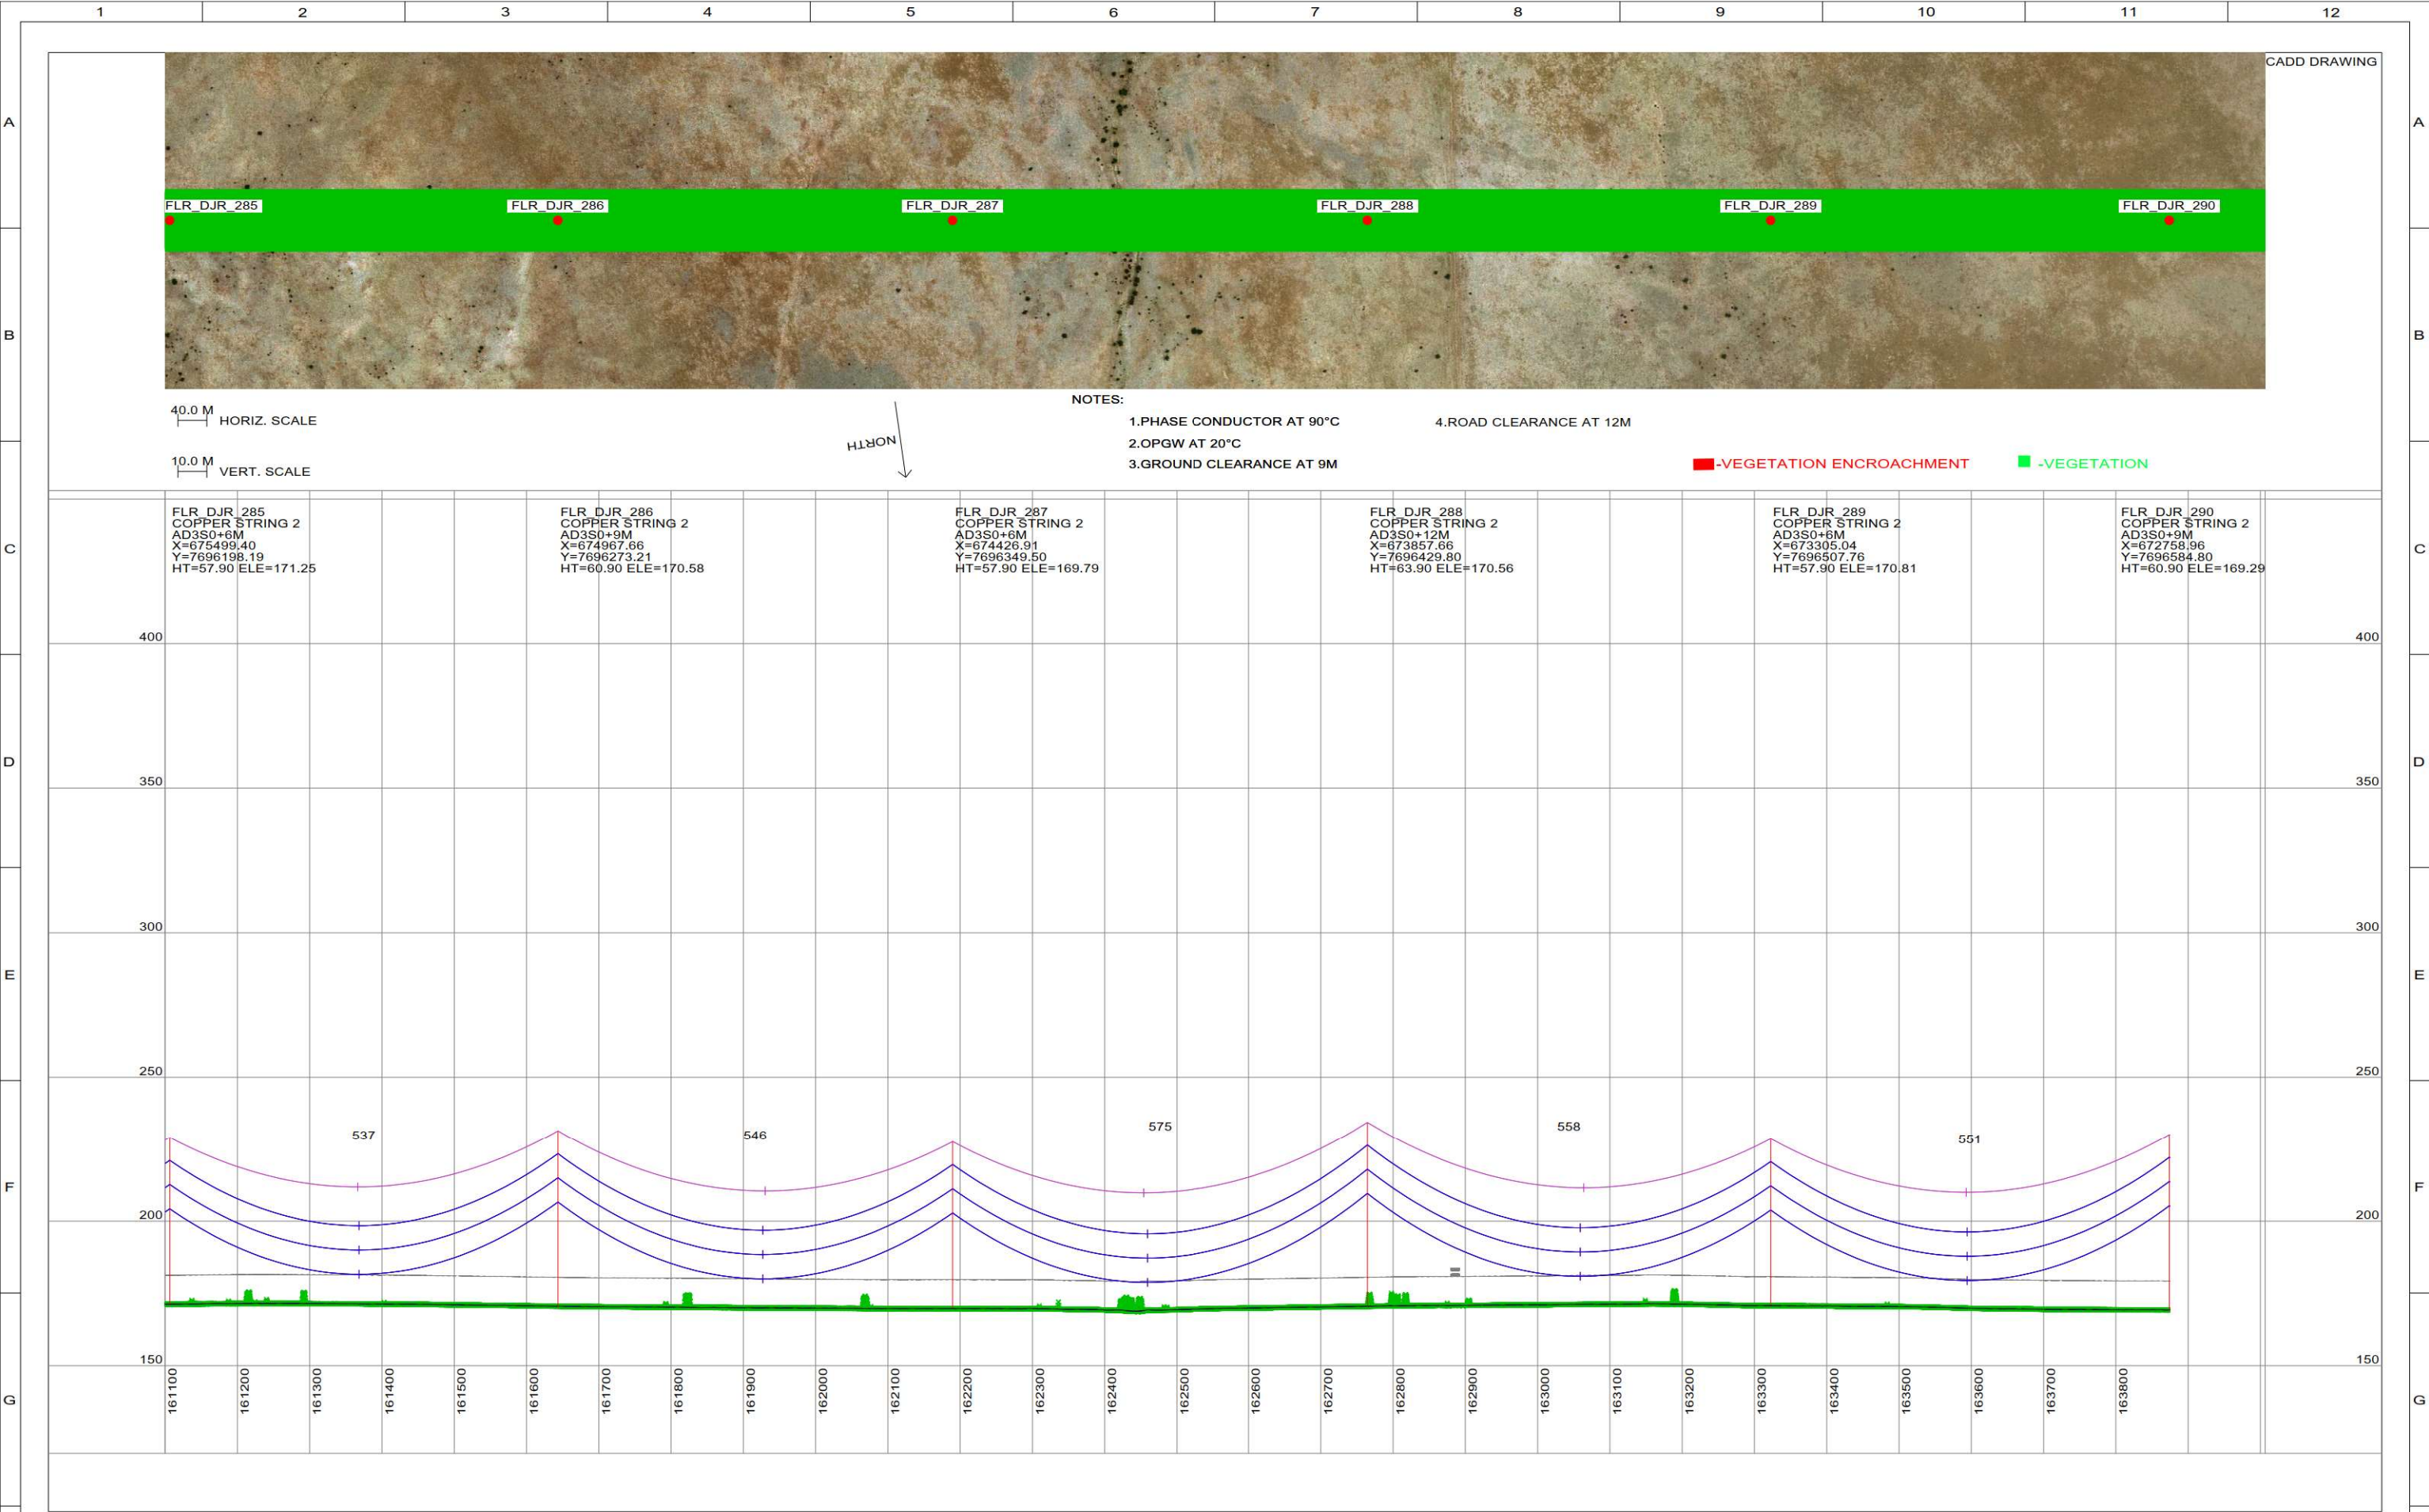

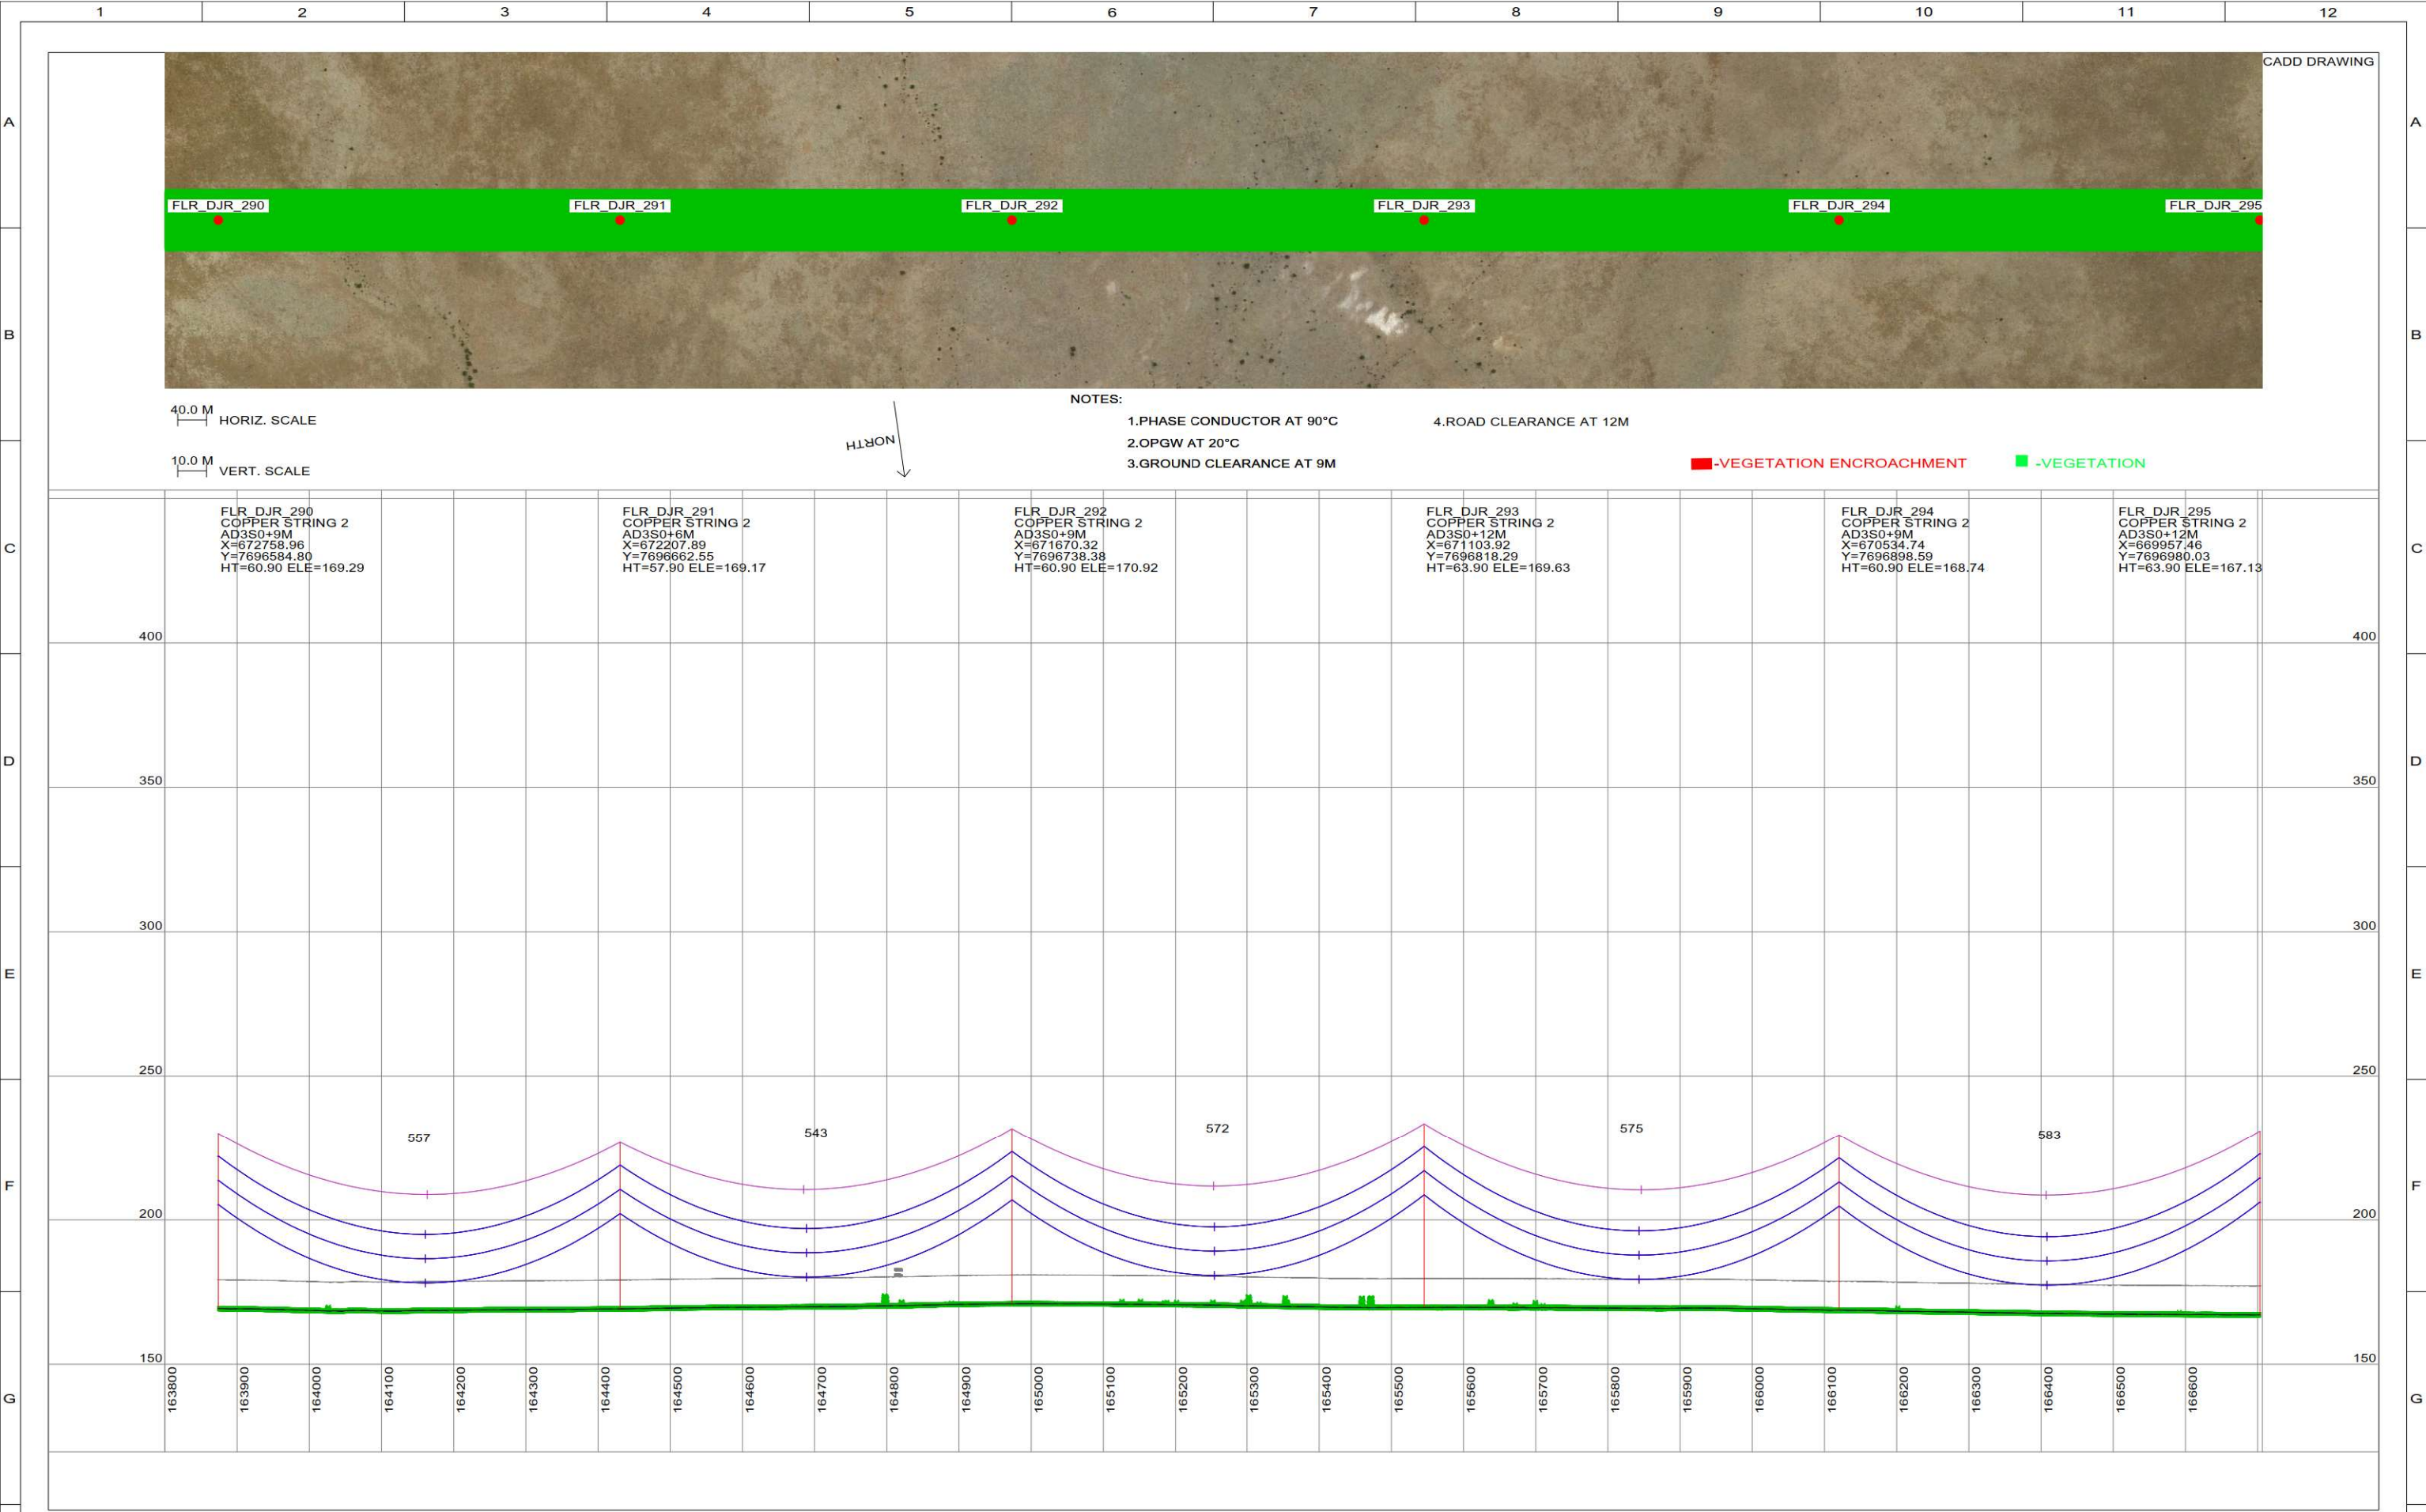

This drawing is the exclusive property of UGL Limited there & after UGL and must not be copied or reproduced in any way whatsoever without the express consent in writing of UGL. The drawing is to be used only for the purpose for which it is supplied & must be returned on demand. The contents of the drawing must moreover be treated as strictly confidential & must not be disclosed to any third party without the express consent in writing of UGL.

AMDT	AMENDMENT DETAILS	DESIGN	CHK'D	DRAWN	CHK'D	APP'D	DATE
1							
2							
3							
4							
5							
6							
7							
8							
9							
10							

ABN 96 096 365 972
40 MILLER STREET
NORTH SYDNEY NSW 2060
WWW.UGLLIMITED.COM

DESIGNED

CHECKED

DRAWN

CHECKED

APPROVED

A1

SCALE@A1
AS SHOWN

UGL

COPPERSTRING 2.0
FLINDERS TO DAJARRA ROAD
330KV D/C TRANSMISSION LINE
PLAN AND PROFILE
SHEET65 OF 163

CLIENT
COPPERSTRING

UGL DRAWING NO.
3200-0643-DP6-DRG-065

SHEET
65

AMDT
A

CONFIRM SCALE

100mm ON A1 ORIGINAL





