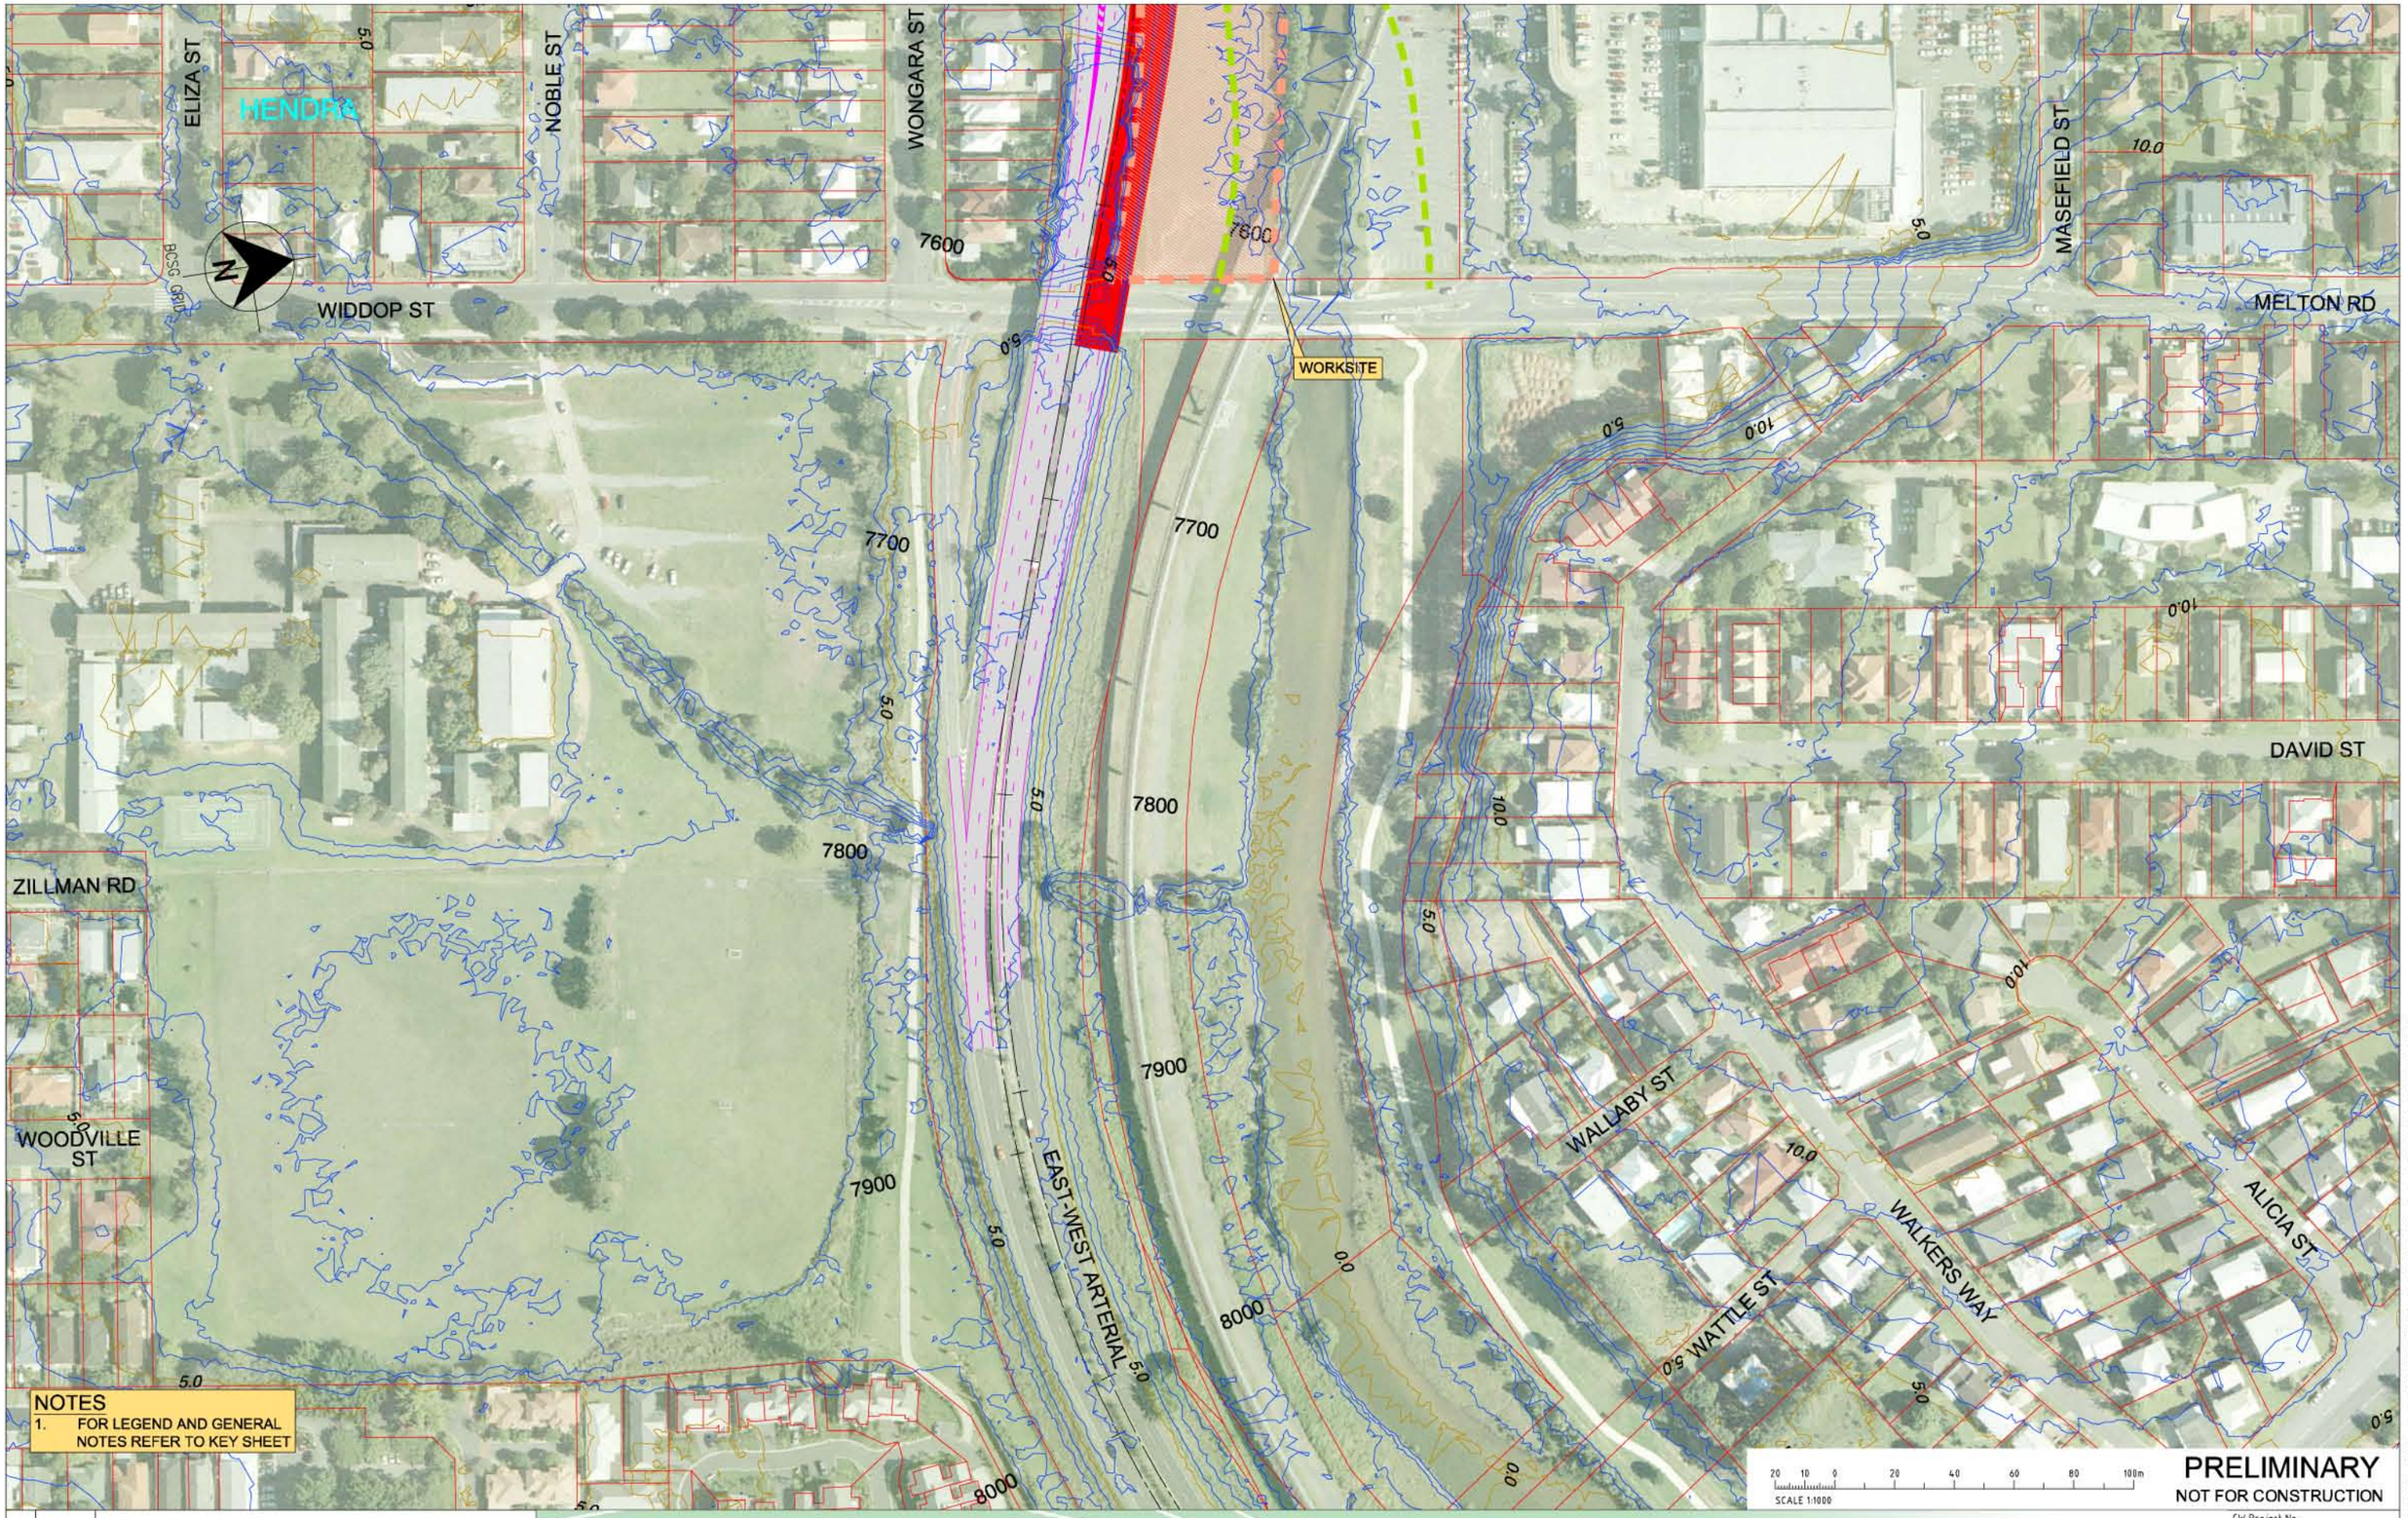

NOTES
1. FOR LEGEND AND GENERAL NOTES REFER TO KEY SHEET

SCALE 1:1000

PRELIMINARY
NOT FOR CONSTRUCTION

Rev.	Date	Revision Details	
01	19.07.06	INITIAL ISSUE FOR COORDINATOR GENERAL	PDH

SKM Connell Wagner JOINT VENTURE

BRISBANE CITY

Queensland Government

airportlink DETAILED FEASIBILITY STUDY

ENVIRONMENTAL IMPACT STUDY
GENERAL ARRANGEMENT
SHEET 14 OF 14

CW Project No. 9991

Scale 1:1000 AT A1

Sketch No. EIS-GA-014 Rev. 01

G:\MPDH\Airport Link\C_Subjects\05_Engineering\05_CAD\AUTOCAD\drawings\05 GRAWINGS\Planning Layouts\EIS-GA-014.dwg LOGIN NAME: HSMITH