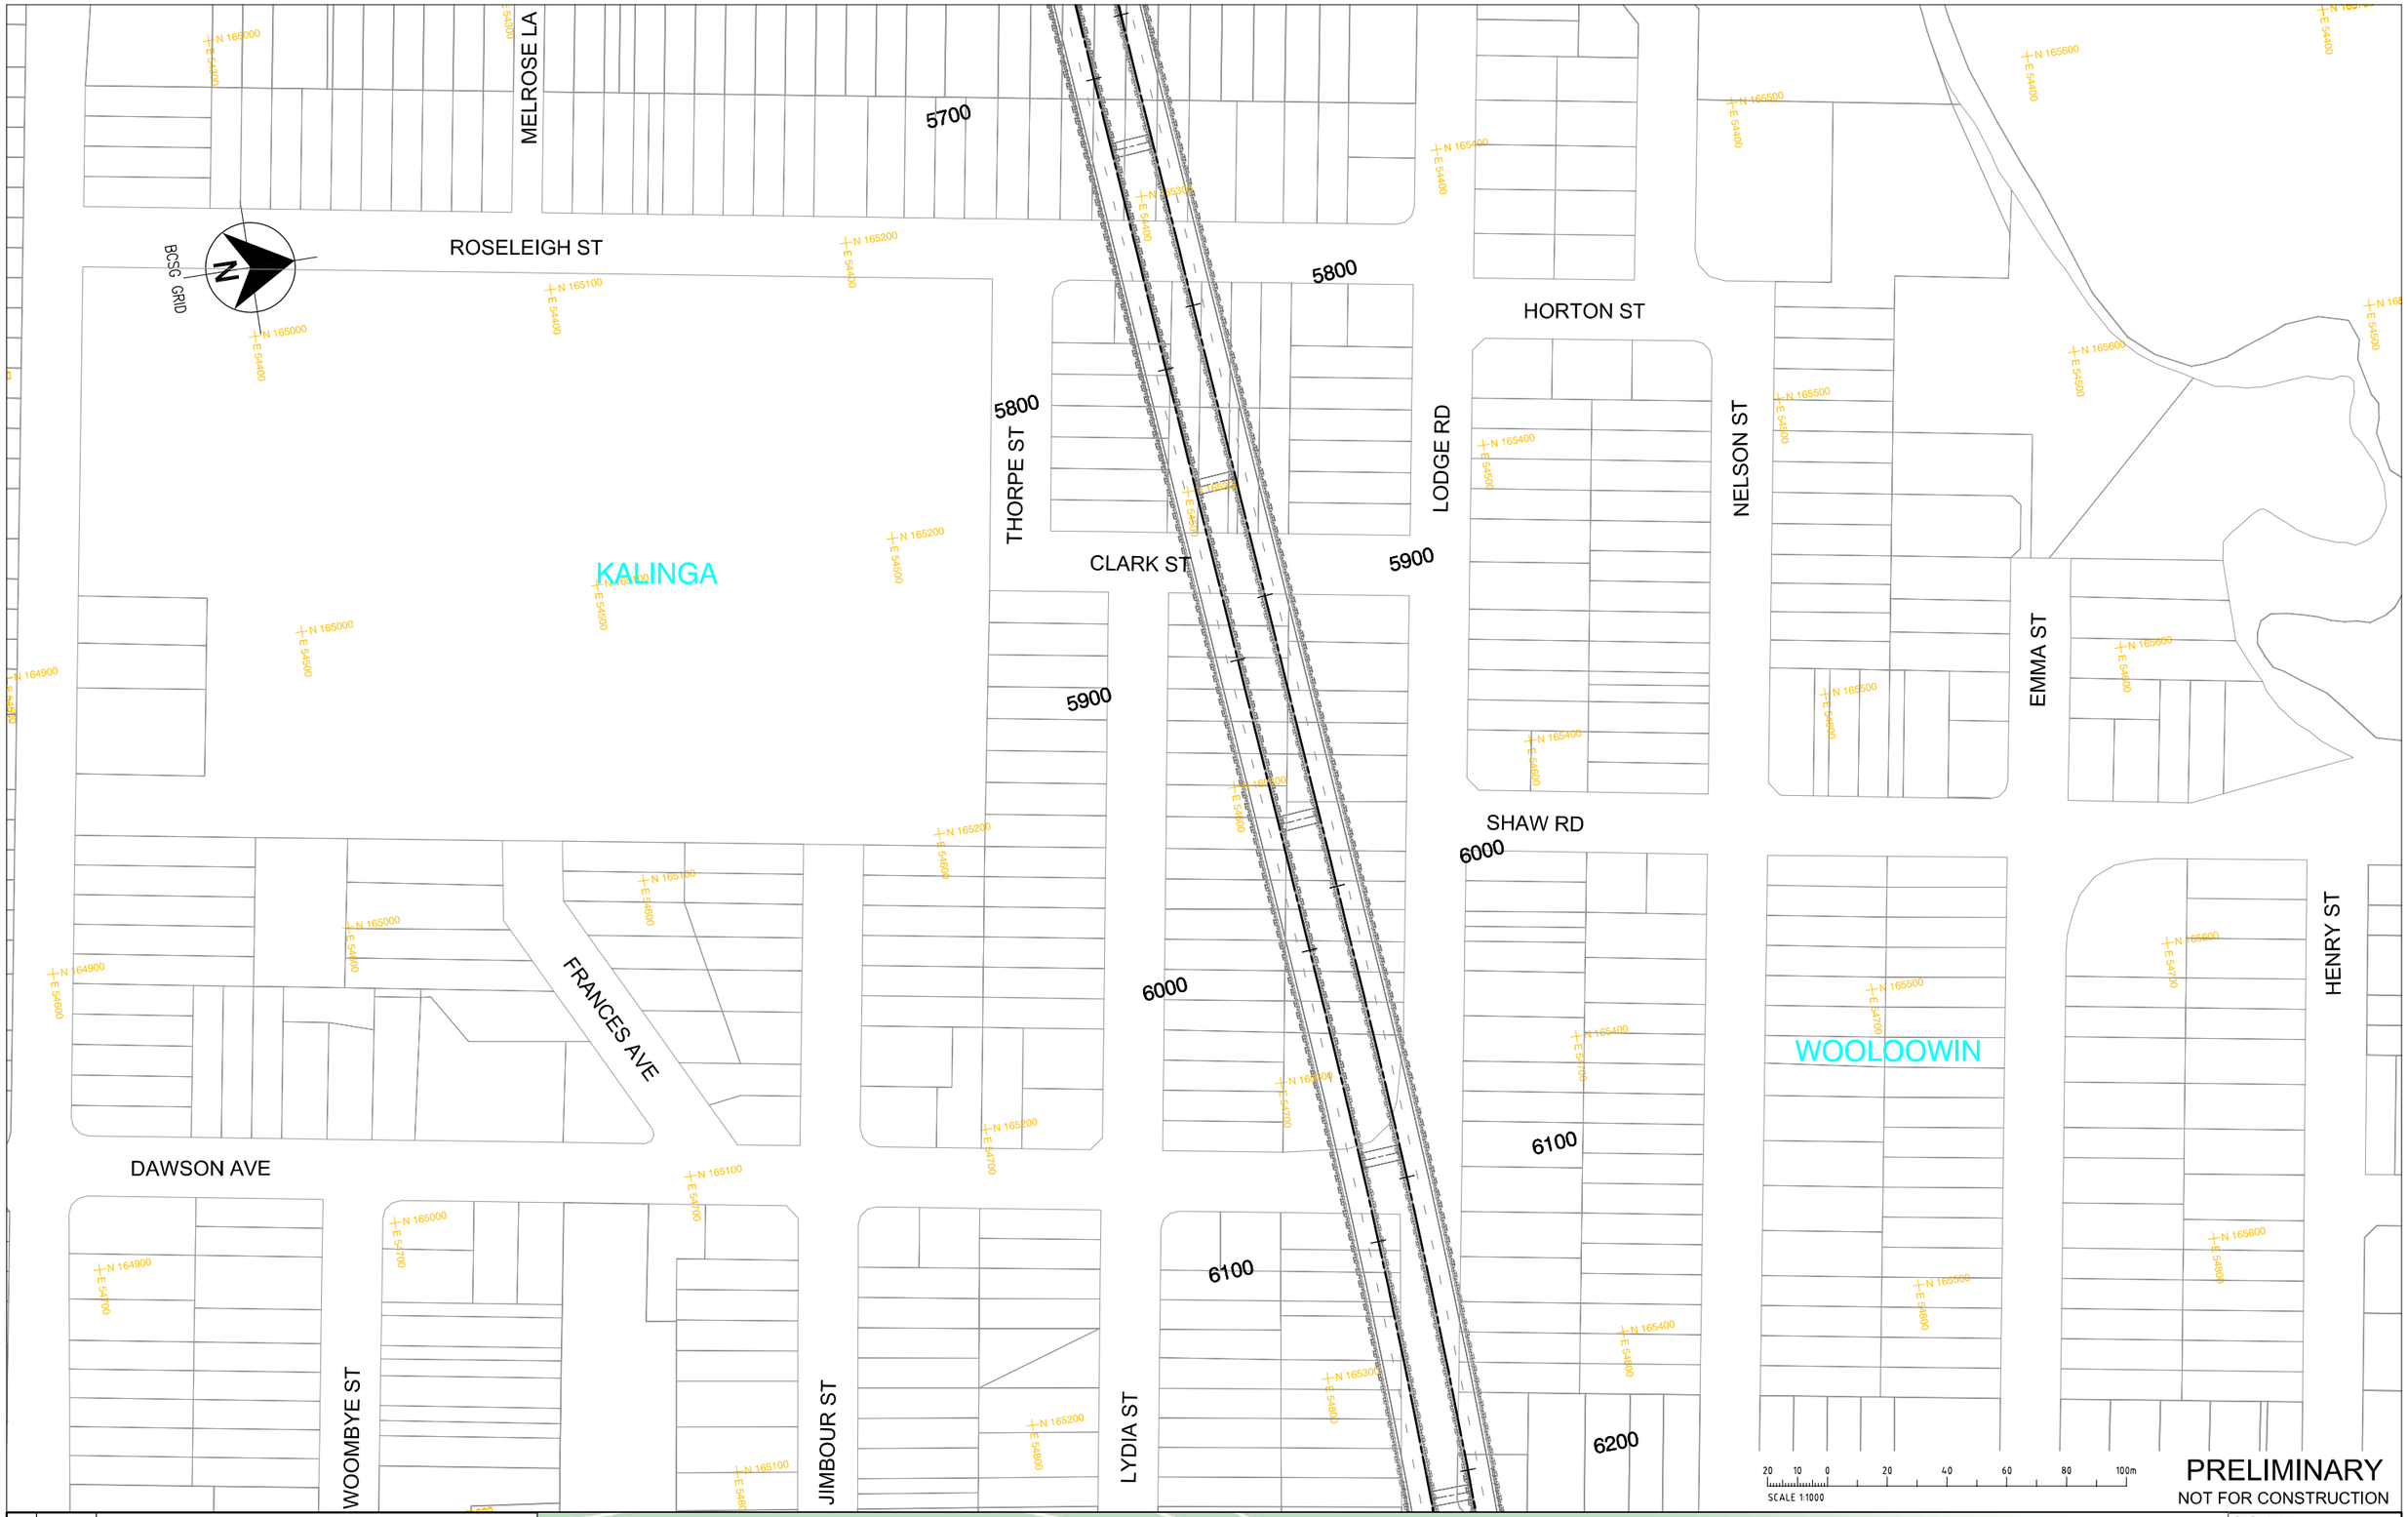

Rev.	Date	Revision Details	
01	19.07.06	INITIAL ISSUE FOR COORDINATOR GENERAL	PDH

SKM Connell Wagner JOINT VENTURE

BRISBANE CITY

Queensland Government

airportlink DETAILED FEASIBILITY STUDY

REFERENCE DESIGN
AIRPORT LINK
CONTROL LINES
SHEET 10 OF 14

CW Project No. 9991

Scale 1:1000 AT A1

Sketch No. EIS-SO-010 Rev. 01