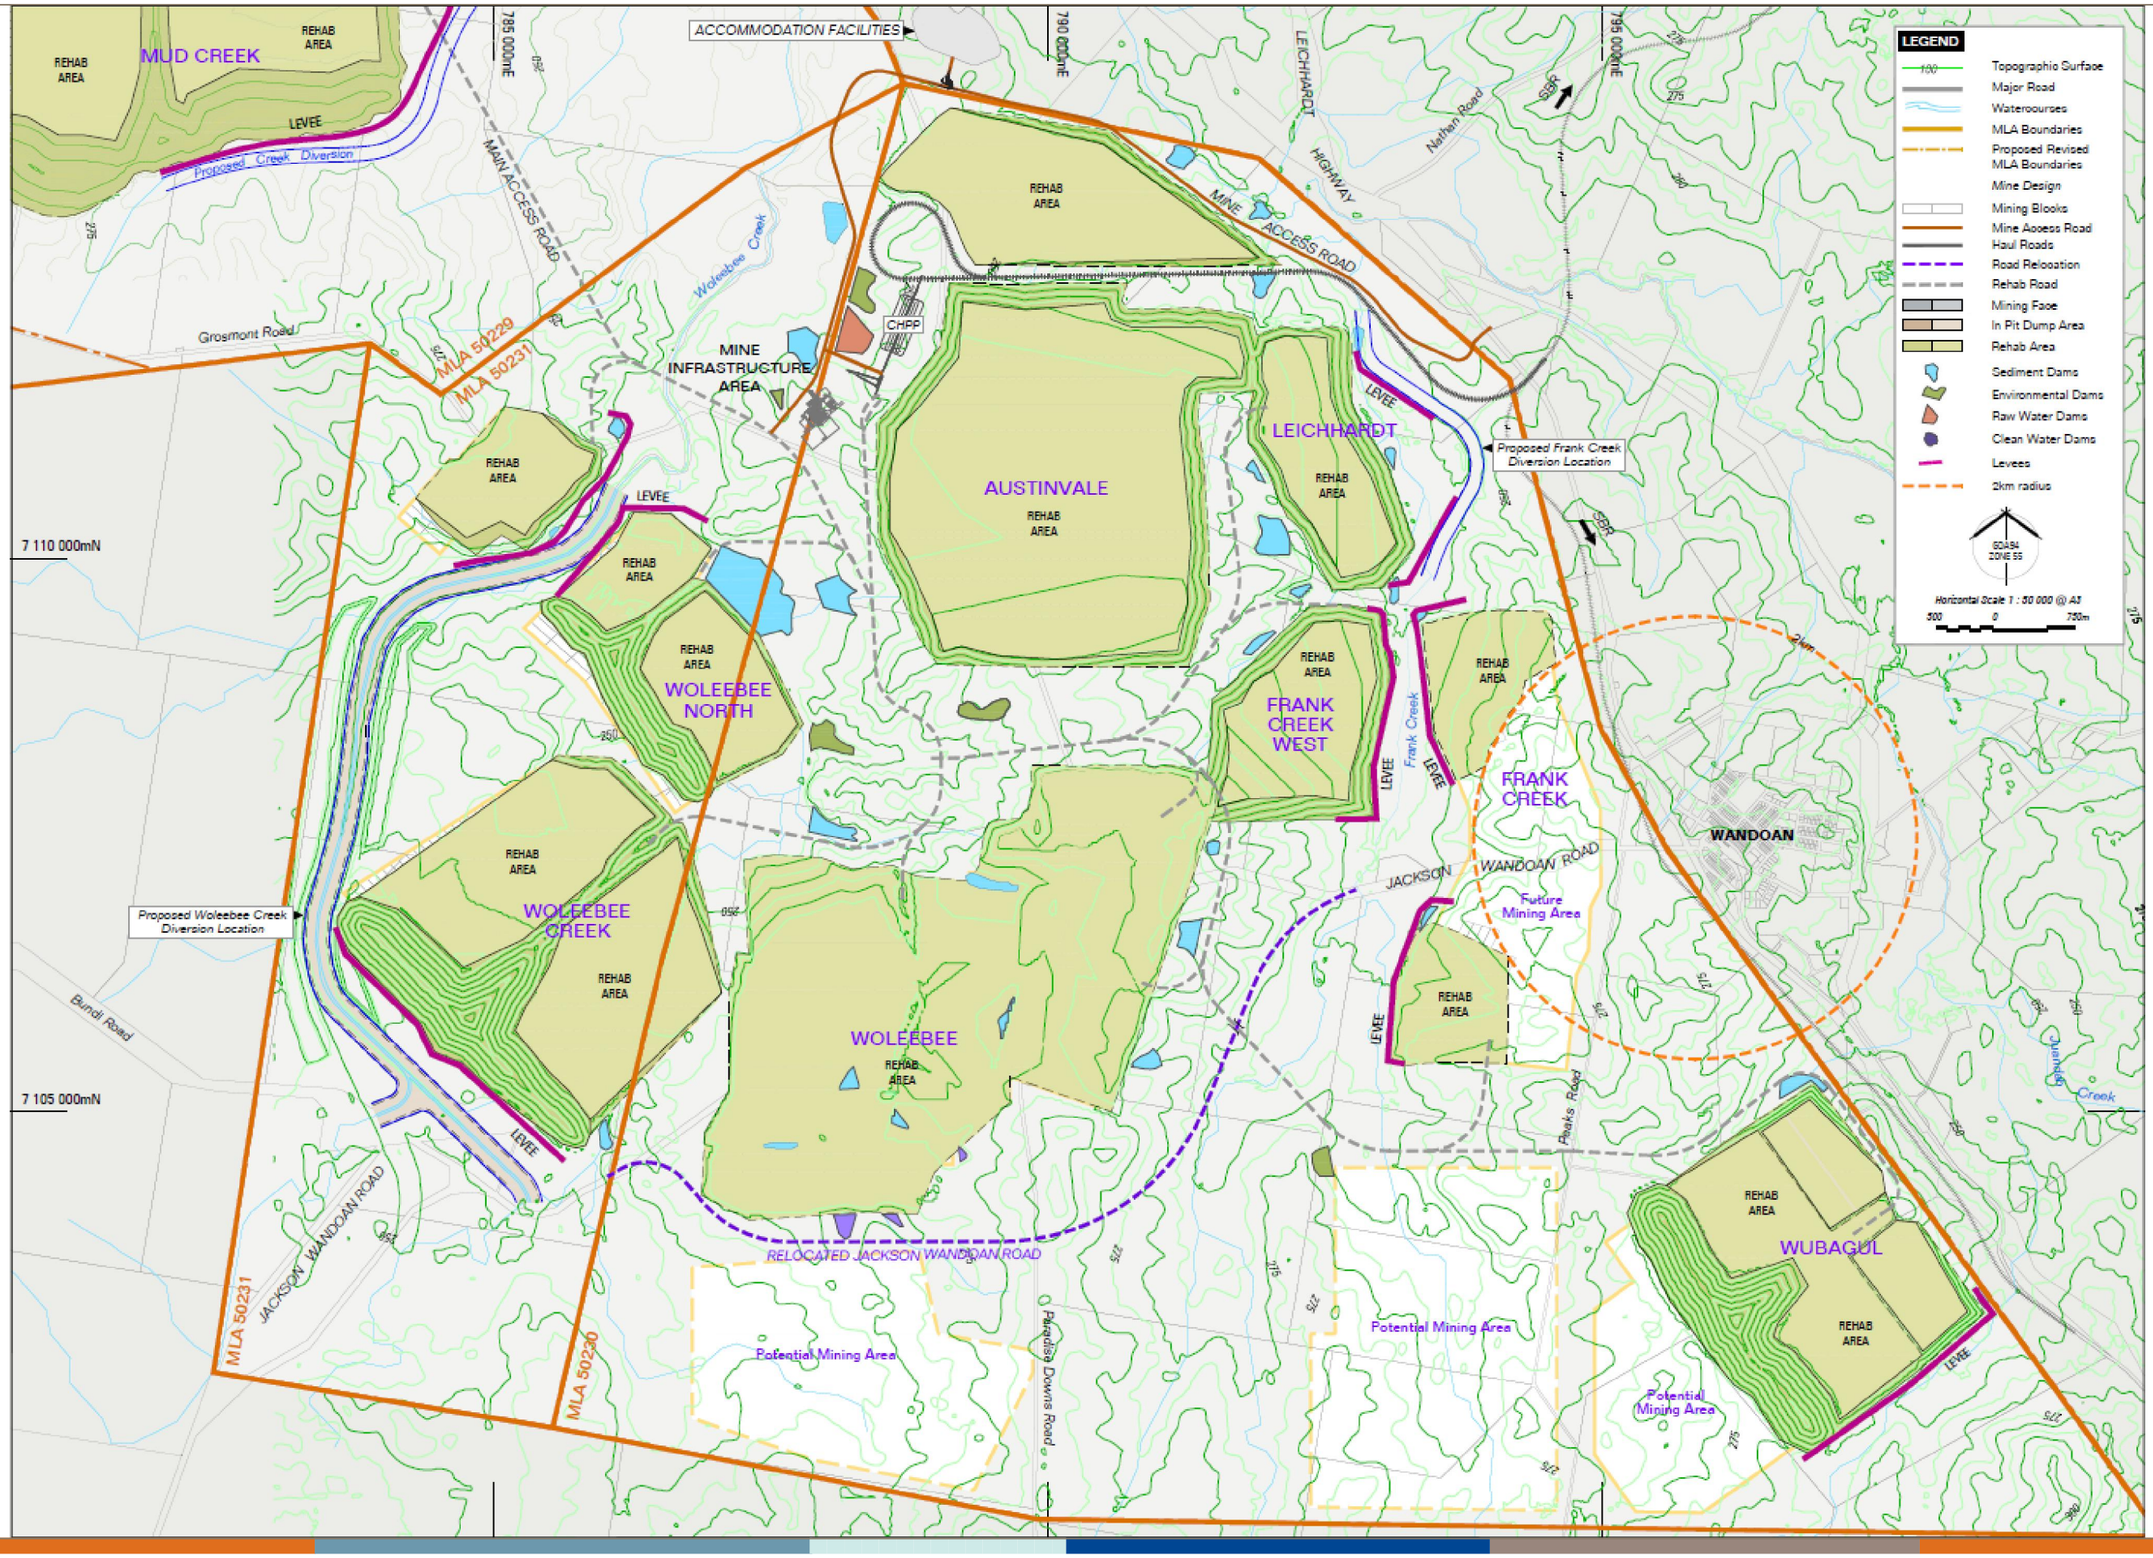

xstrata coal

Figure 6-44-SV1.3

End of Mine Excavation & Refill Plan for MLAs 50230 & 50231