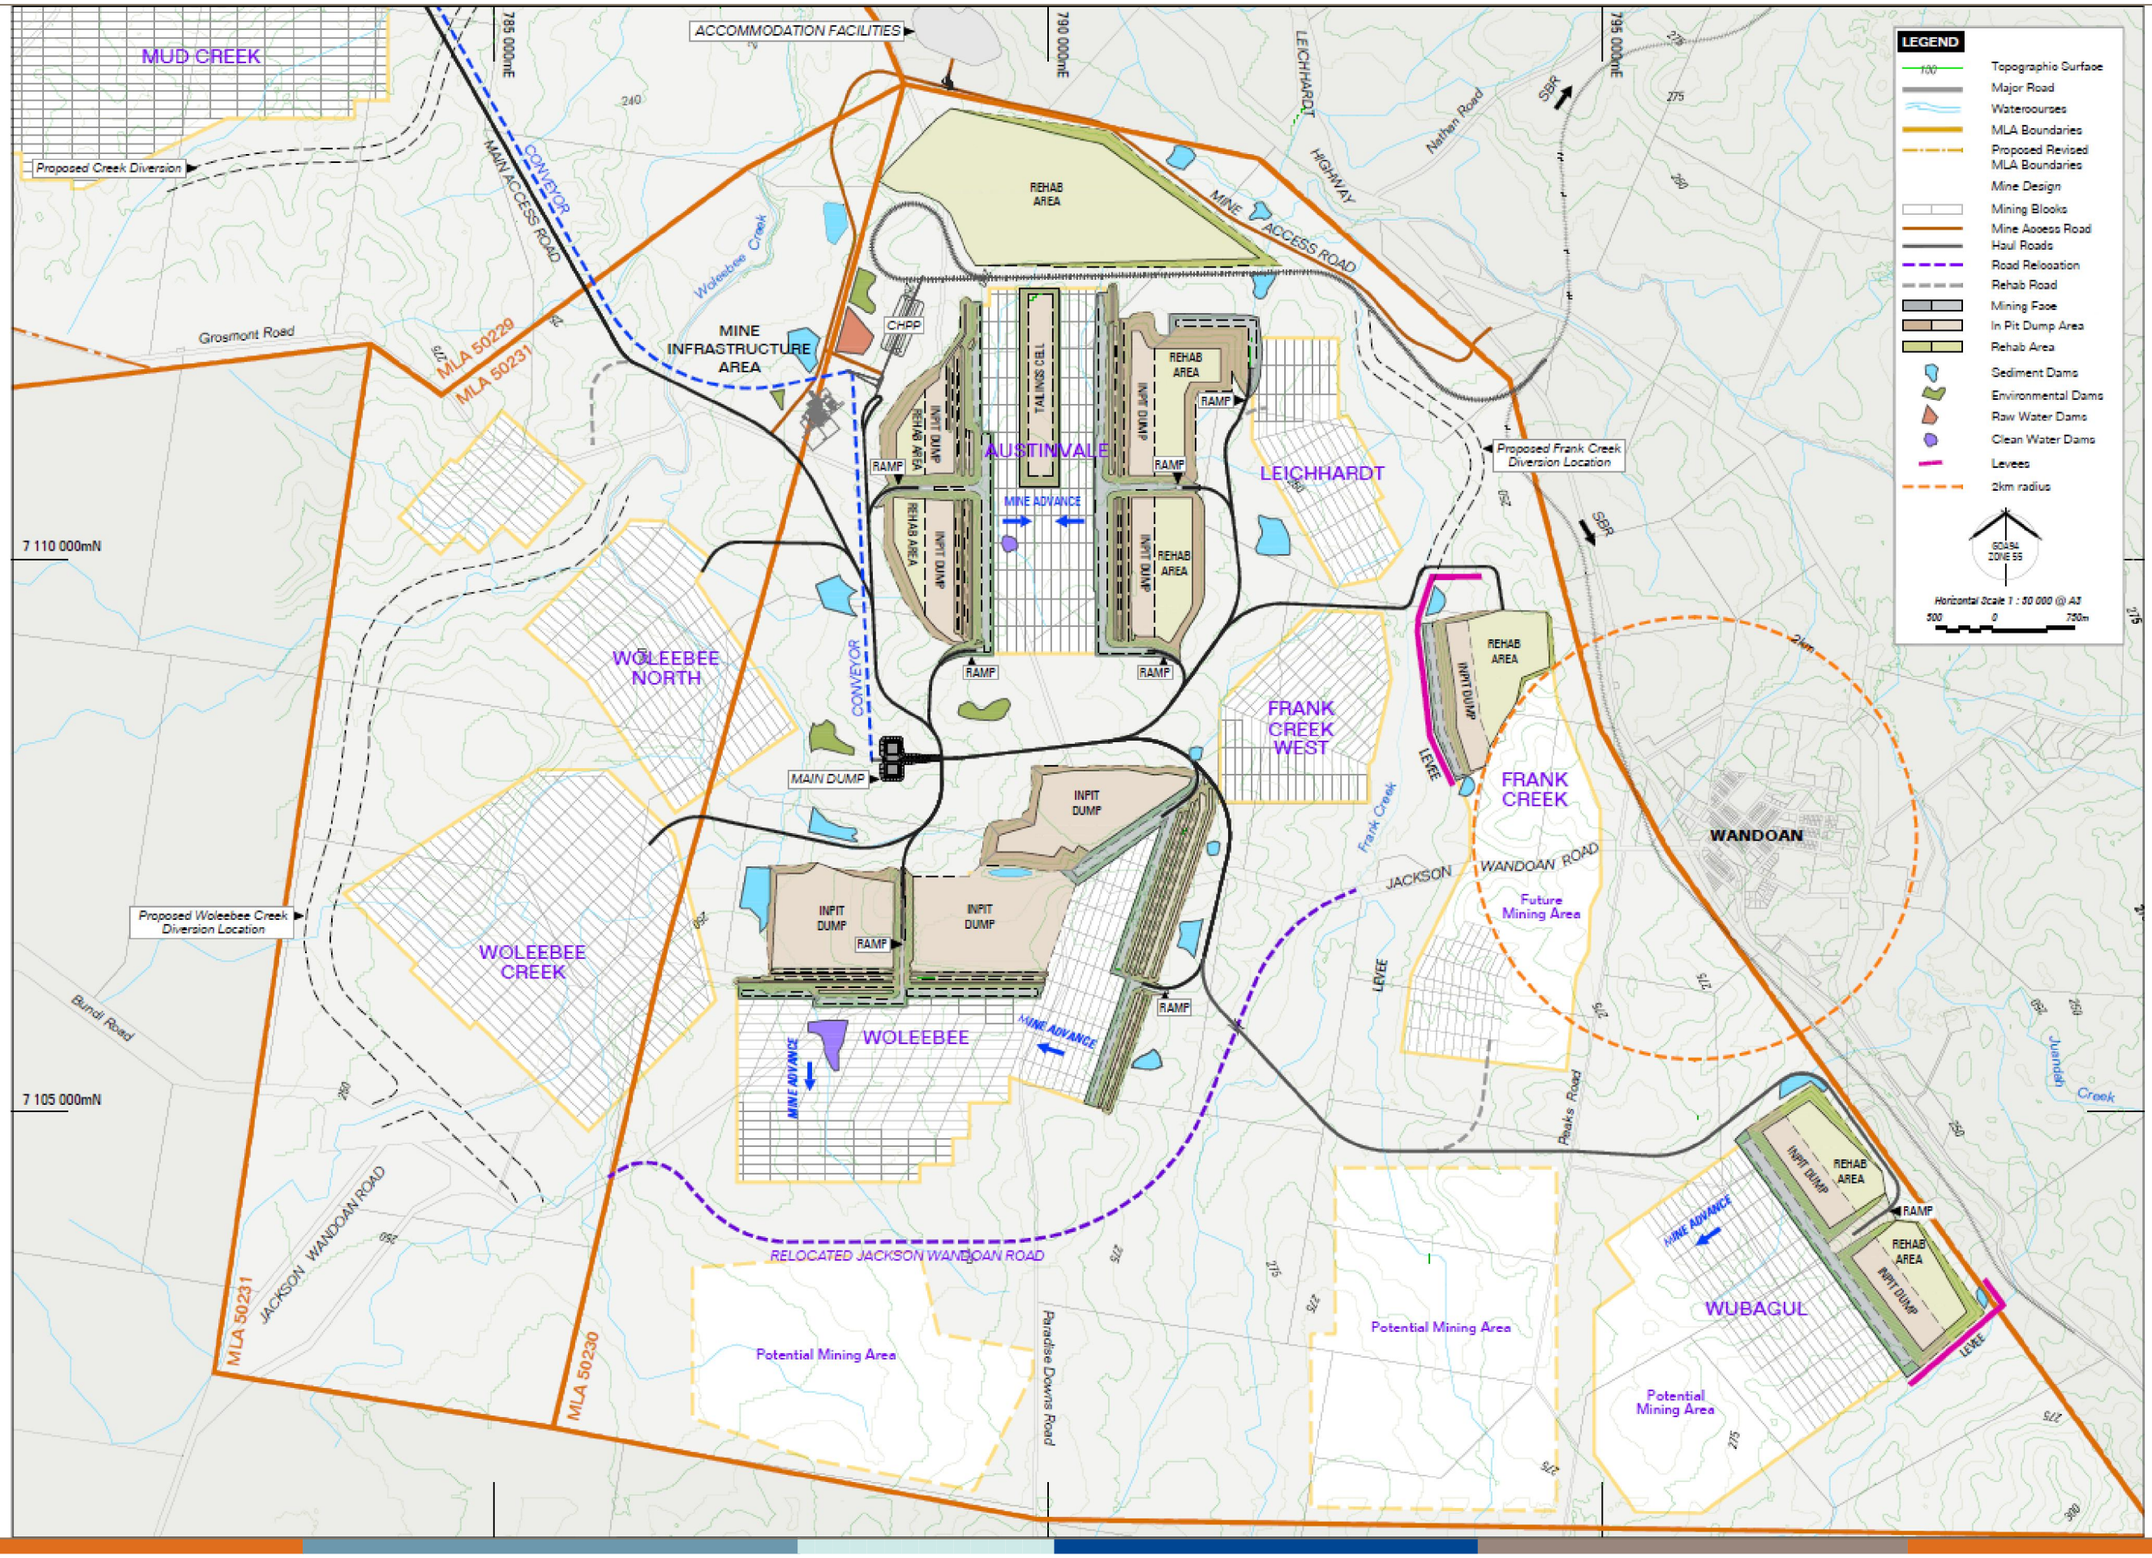

xstrata coal

Figure 6-6-SV1.3

Year 5 Excavation & Refill Plan for MLAs 50230 & 5023