


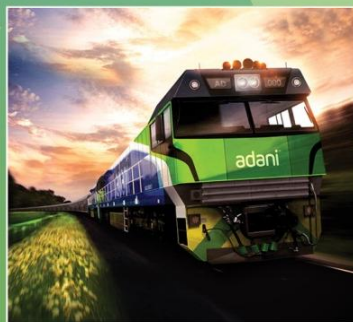

Adani Mining Pty Ltd

NORTH GALILEE BASIN RAIL PROJECT

Environmental Impact Statement

Appendix H4 Flood mapping

November 2013



North Galilee Basin Railway Concept Design Report

Volume 2 of 2
July 2013



Aarvee Australia Pty Ltd

Suite 9, Level 54, 111 Eagle Street


Brisbane Qld 4000


© Aarvee Associates Pty Ltd.



This document is and shall remain the property of Aarvee Associates Pty Ltd and Adani Mining Pty Ltd. The document may only be used for the purpose for which it was commissioned and in accordance with the Terms of Engagement for the North Galilee Basin Rail Project.

Unauthorized use of this document in any form whatsoever is prohibited.

2	Reissued for Use	J. Chapman	T. Lubicz	K K Bariar	July 2013
1	Reissued for Use	J. Chapman	T. Lubicz	C. Warnock	June 2013
0	Issued for Use	J. Chapman	T. Lubicz	C. Warnock	June 2013
C	Issued for Client Review	J. Chapman	T. Lubicz		June 2013
B	Issued for Internal Review	J. Chapman			June 2013
A	Issued for Information	J. Chapman			June 2013
Rev	Description	Author	Reviewed	Approved	Date

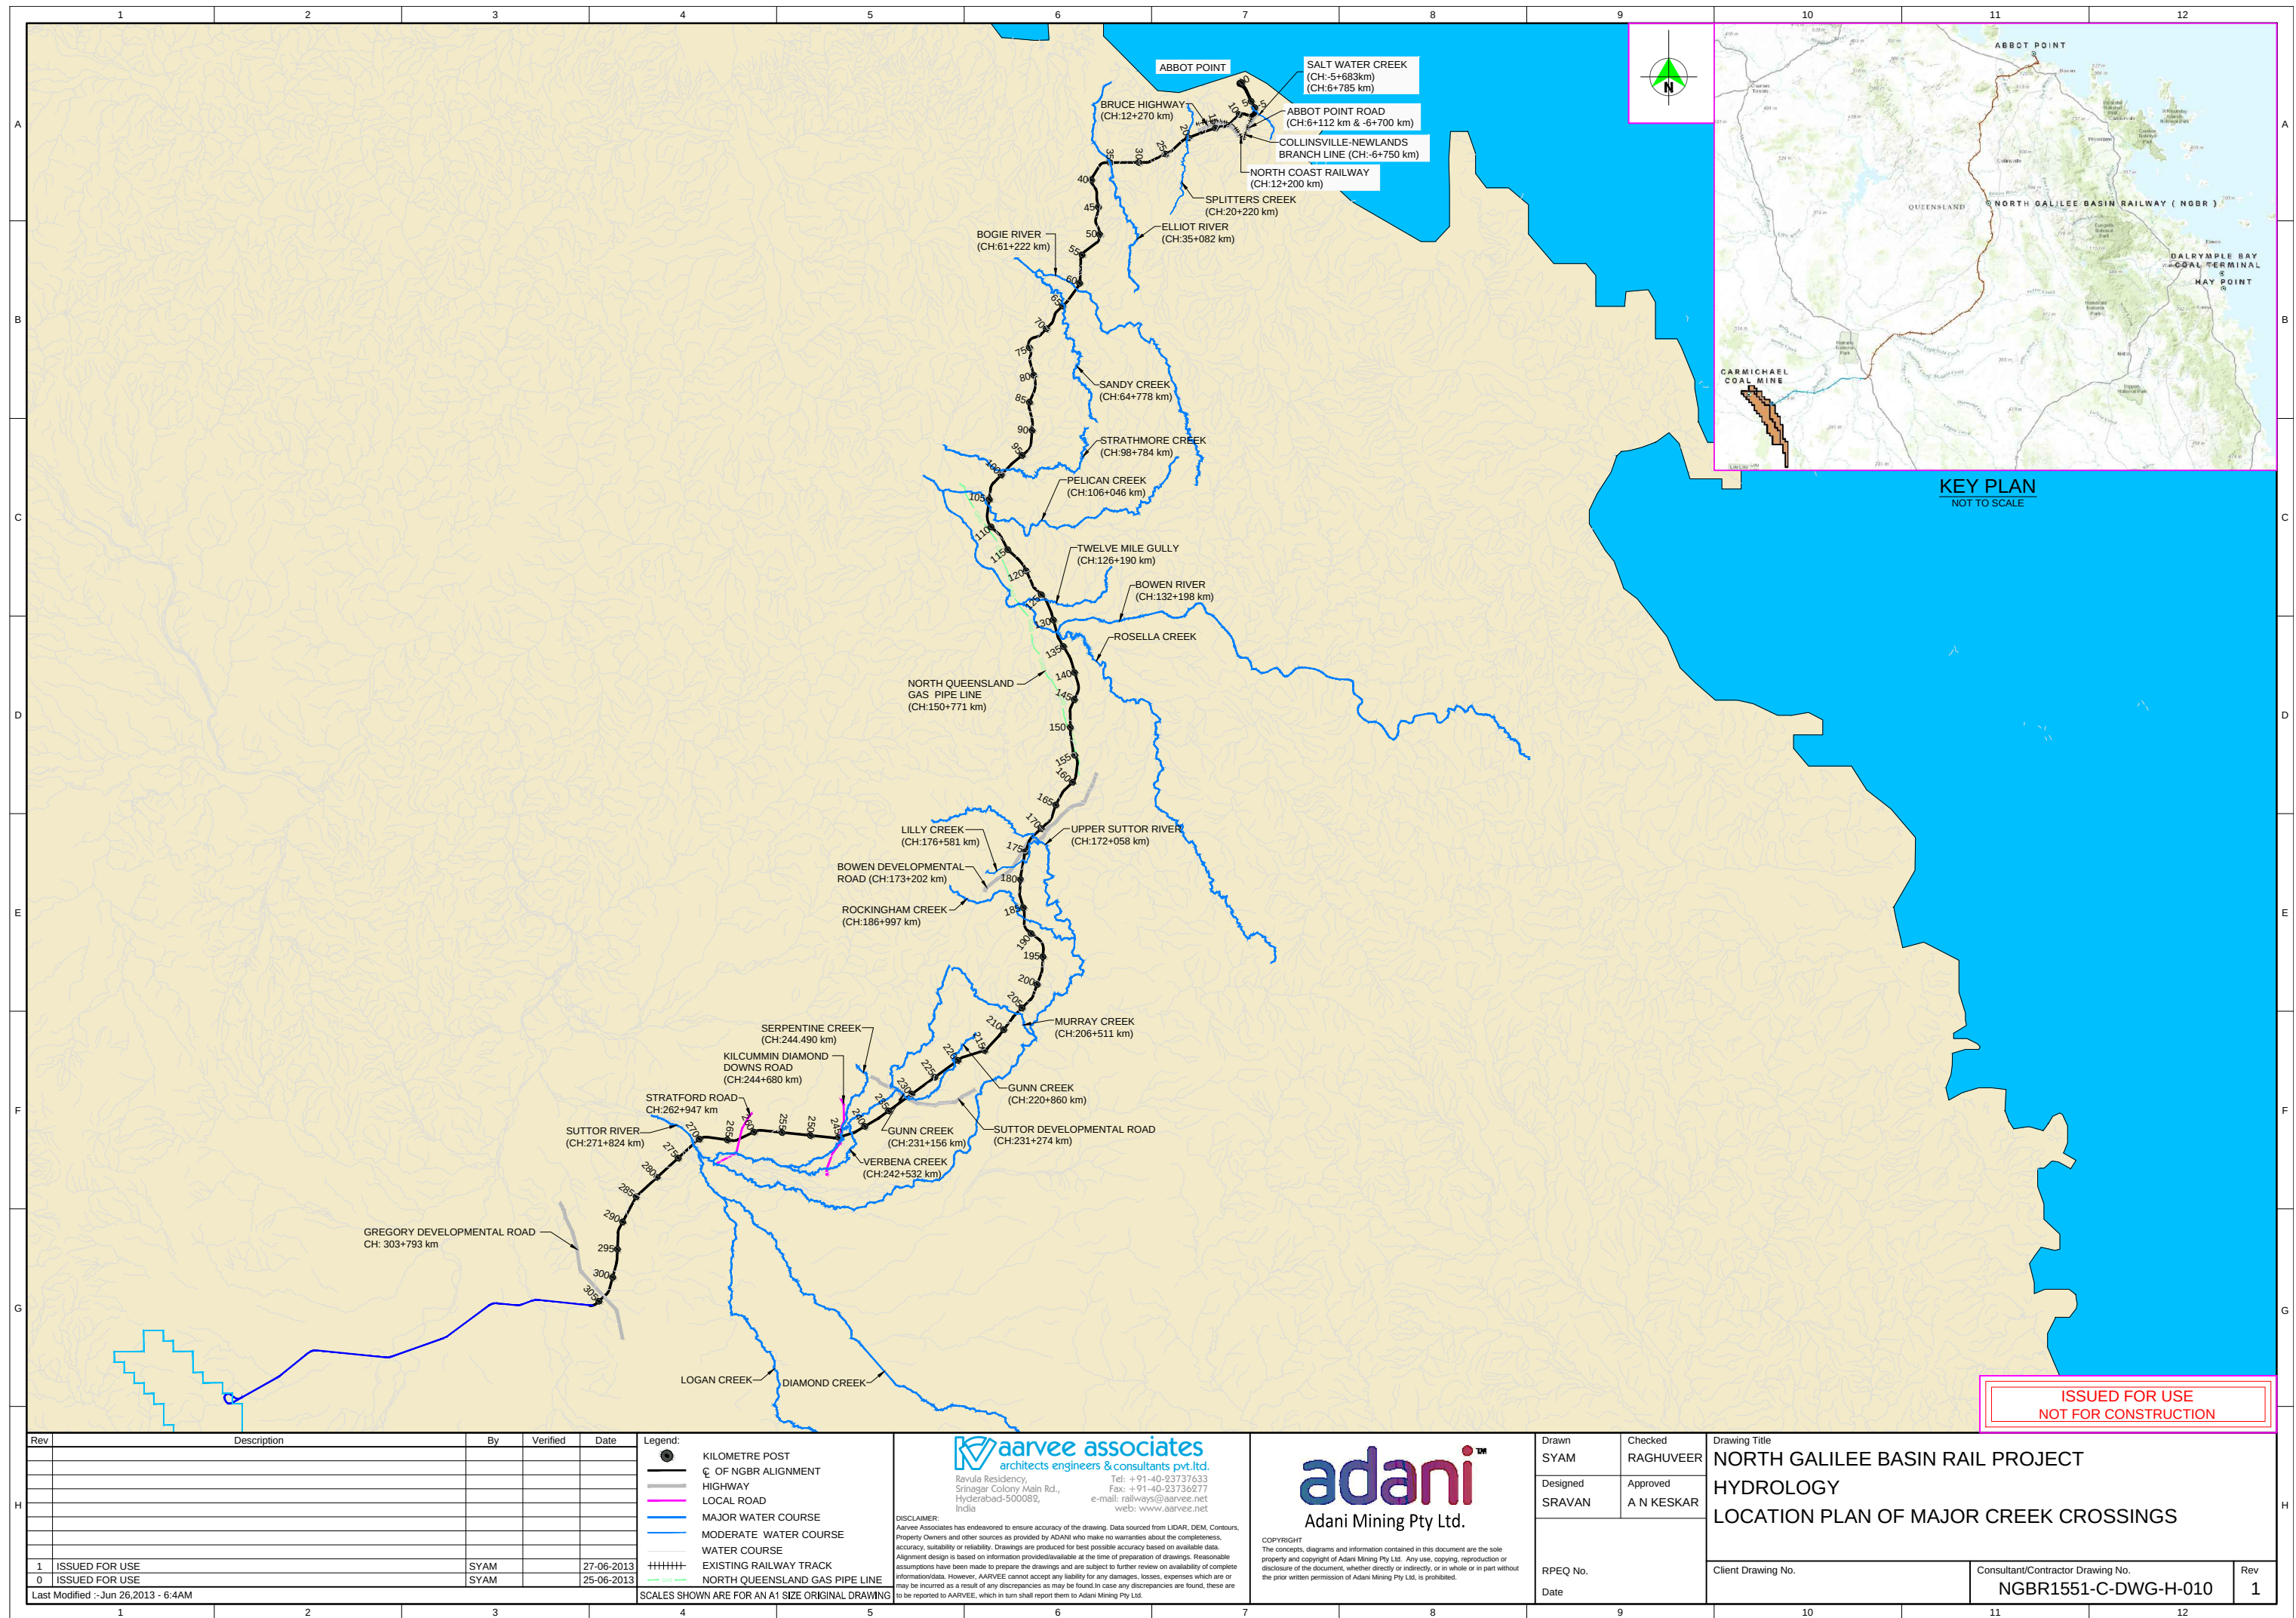

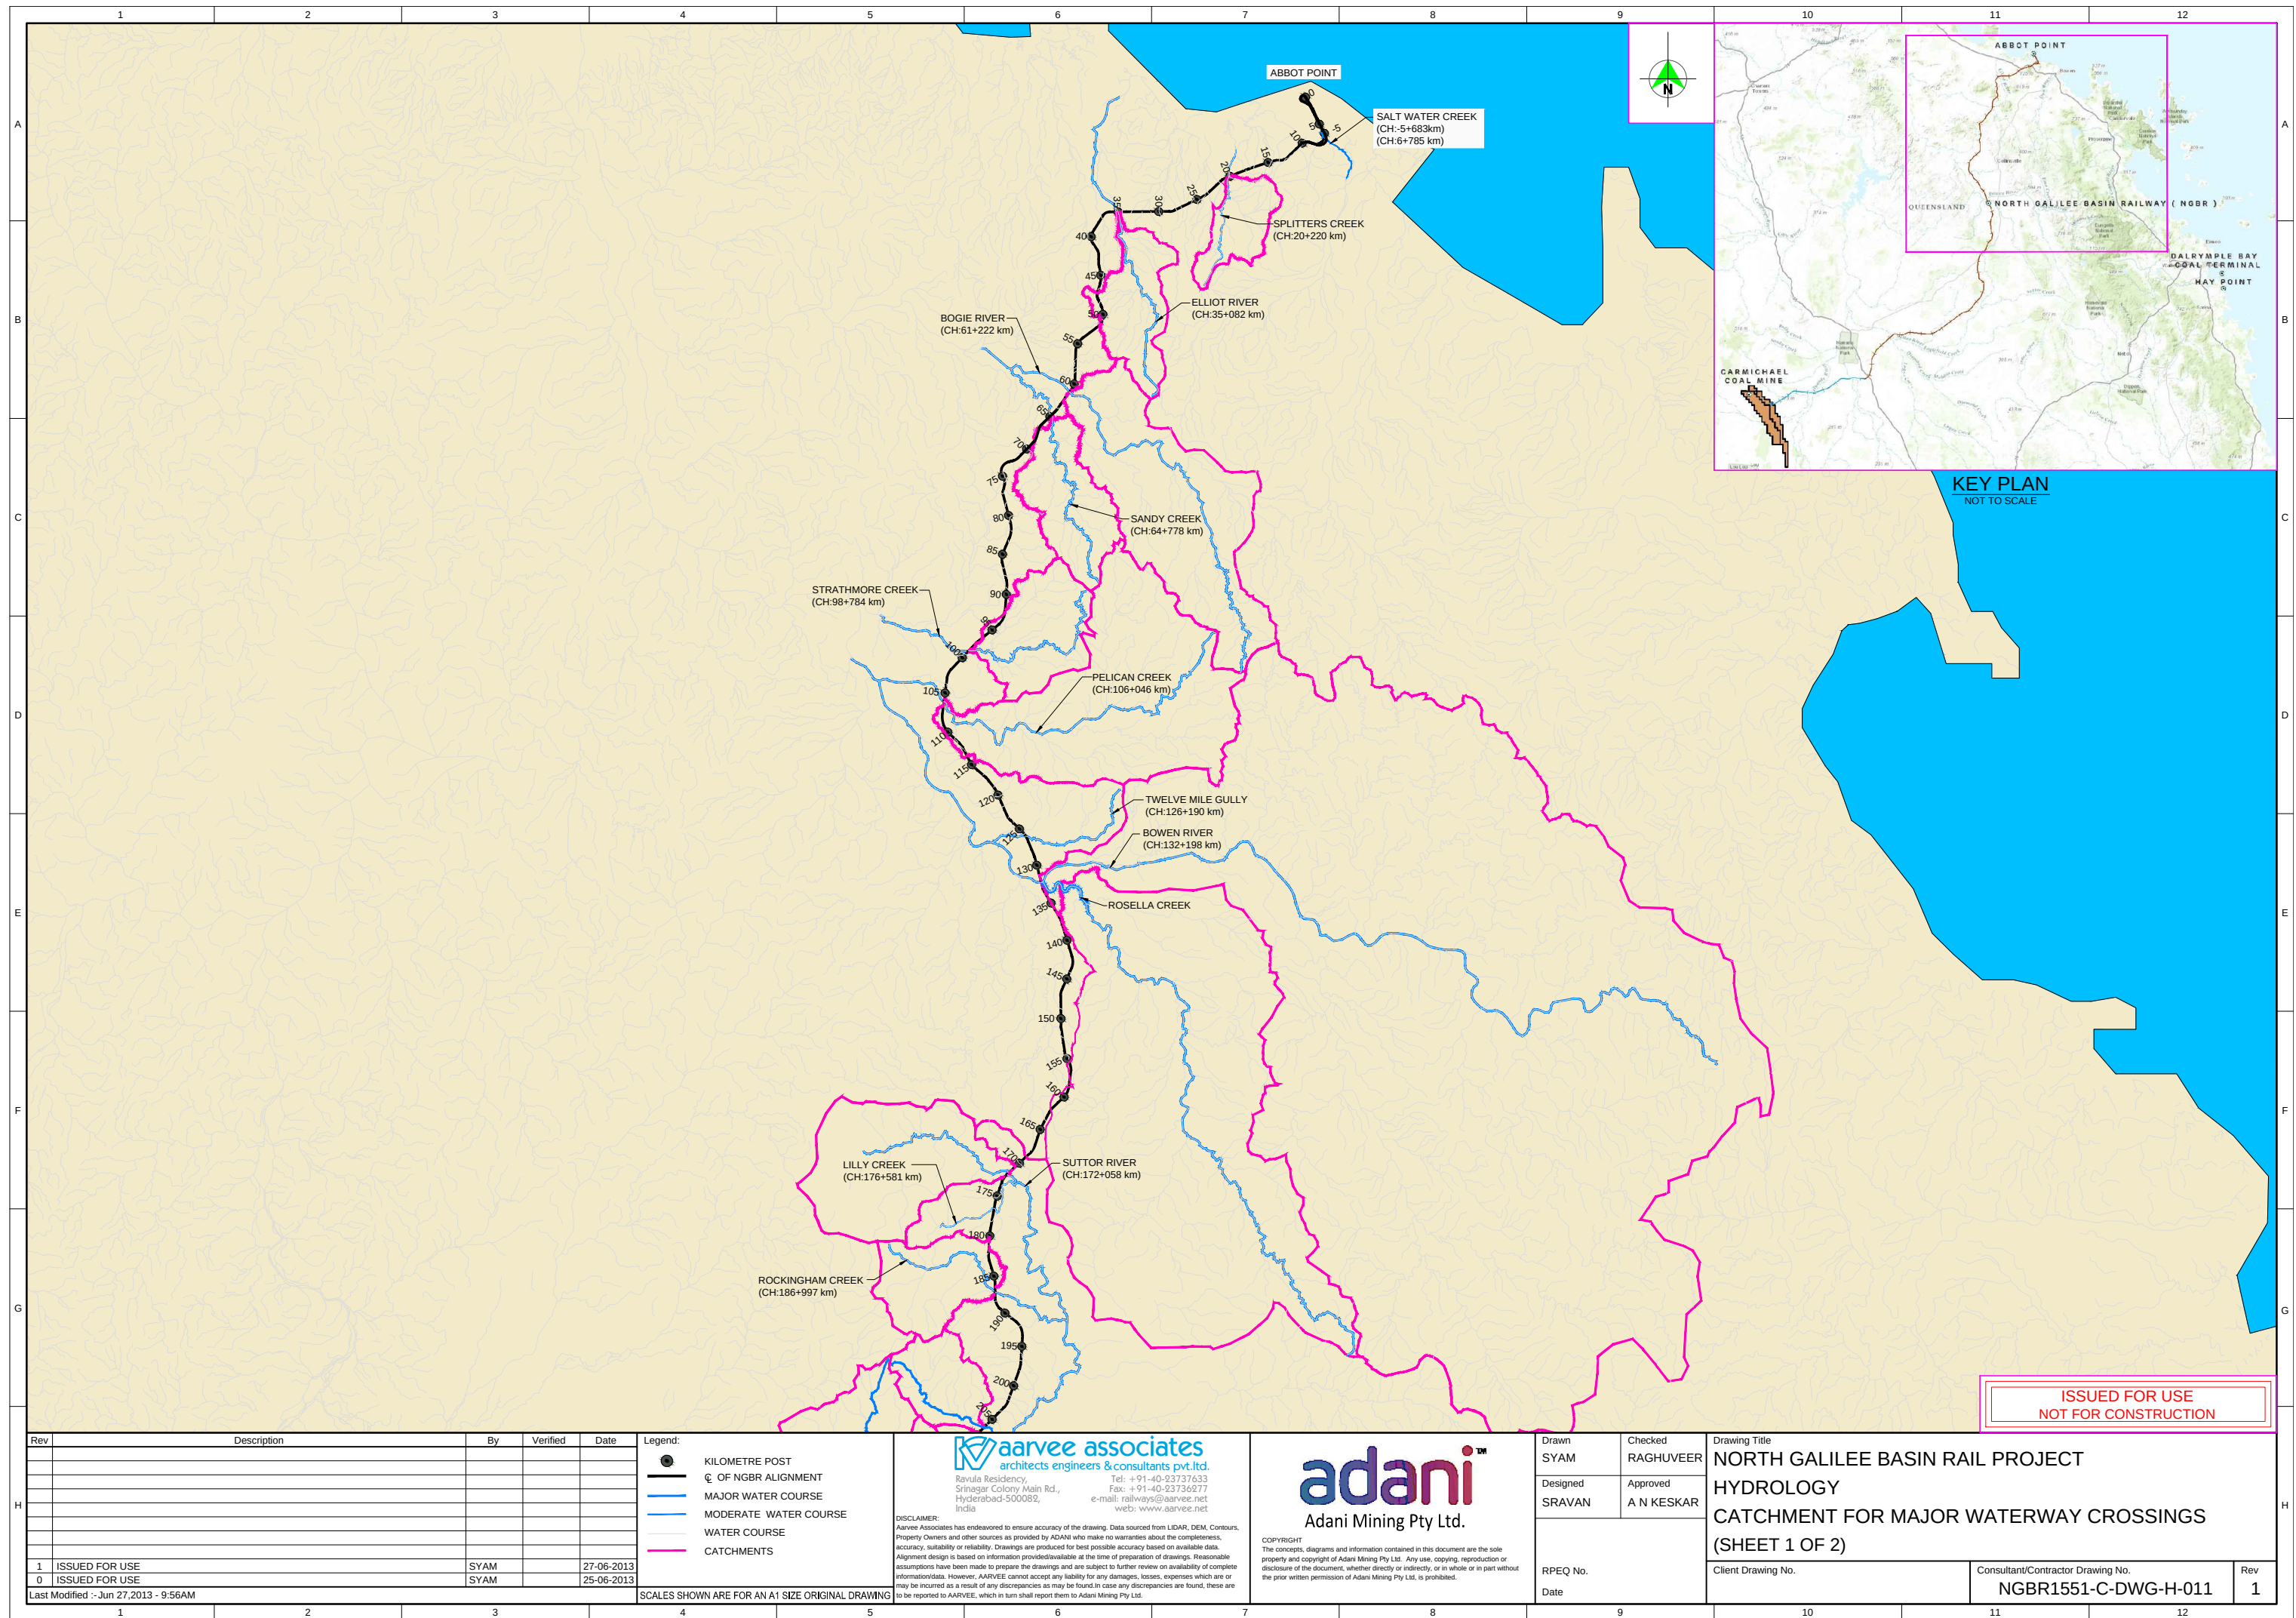


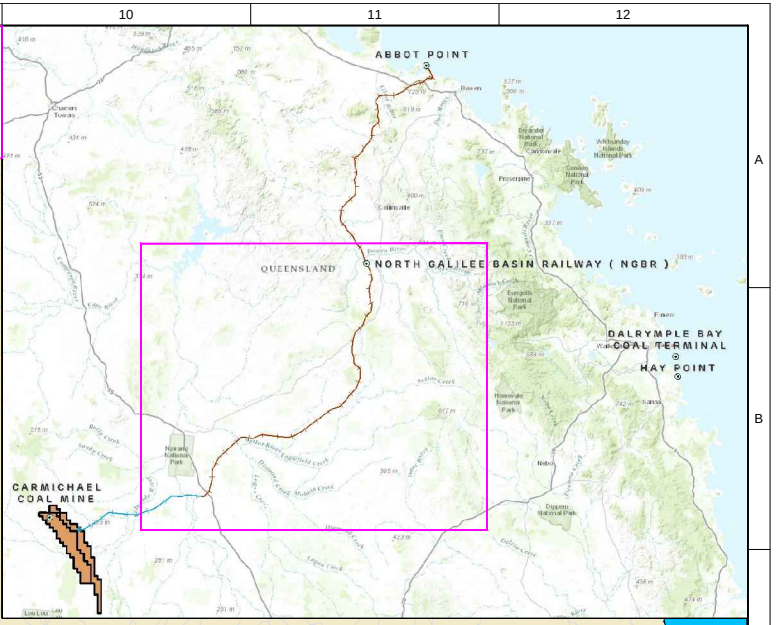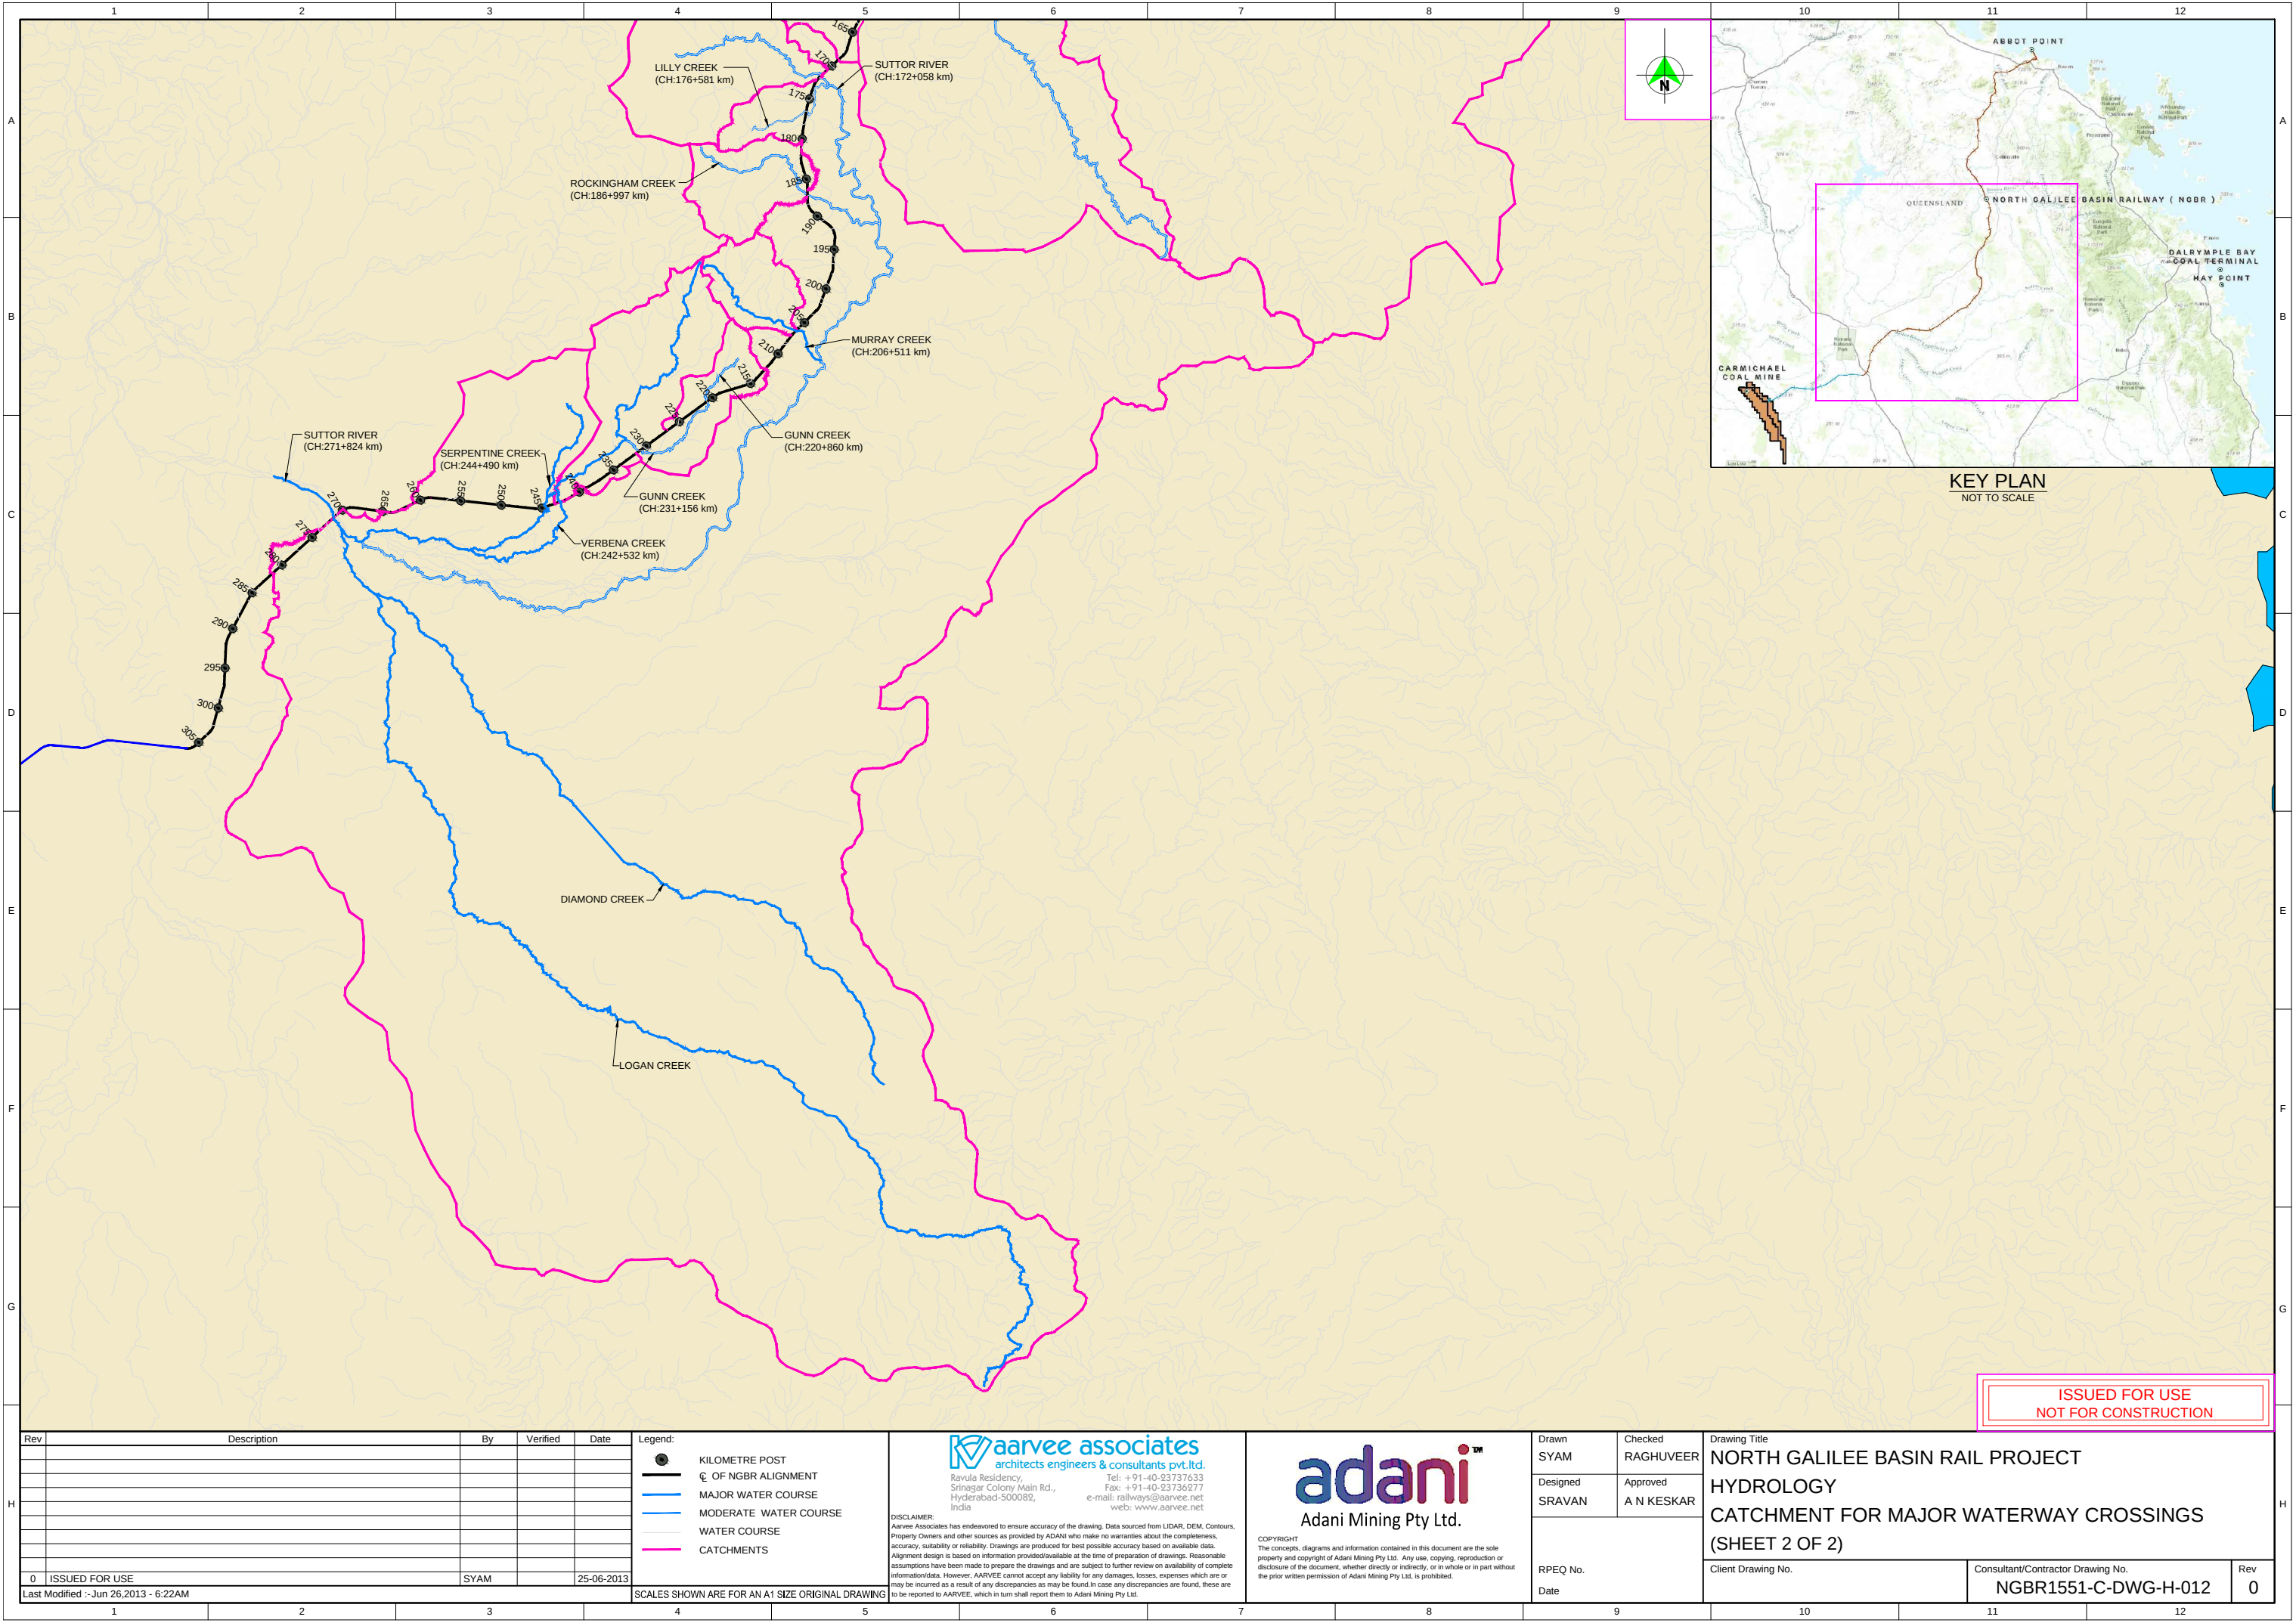

KEY PLAN
NOT TO SCALE

ISSUED FOR USE
NOT FOR CONSTRUCTION

Rev	Description	By	Verified	Date	Legend:	 architects engineers & consultants pvt.ltd. Ravula Residency, Srinagar Colony Main Rd., Hyderabad-500082, India Tel: +91-40-93737633 Fax: +91-40-93736977 e-mail: railways@aarvee.net web: www.aarvee.net DISCLAIMER: Aarvee Associates has endeavored to ensure accuracy of the drawing. Data sourced from LIDAR, DEM, Contours, Property Owners and other sources as provided by ADANI who make no warranties about the completeness, accuracy, suitability or reliability. Drawings are produced for best possible accuracy based on available data. Alignment design is based on information provided/available at the time of preparation of drawings. Reasonable assumptions have been made to prepare the drawings and are subject to further review on availability of complete information/data. However, AARVEE cannot accept any liability for any damages, losses, expenses which are or may be incurred as a result of any discrepancies as may be found. In case any discrepancies are found, these are to be reported to AARVEE, which in turn shall report them to Adani Mining Pty Ltd.	 Adani Mining Pty Ltd. COPYRIGHT The concepts, diagrams and information contained in this document are the sole property and copyright of Adani Mining Pty Ltd. Any use, copying, reproduction or disclosure of the document, whether directly or indirectly, or in whole or in part without the prior written permission of Adani Mining Pty Ltd, is prohibited.	Drawn SYAM	Checked RAGHUVVEER	Drawing Title NORTH GALILEE BASIN RAIL PROJECT	

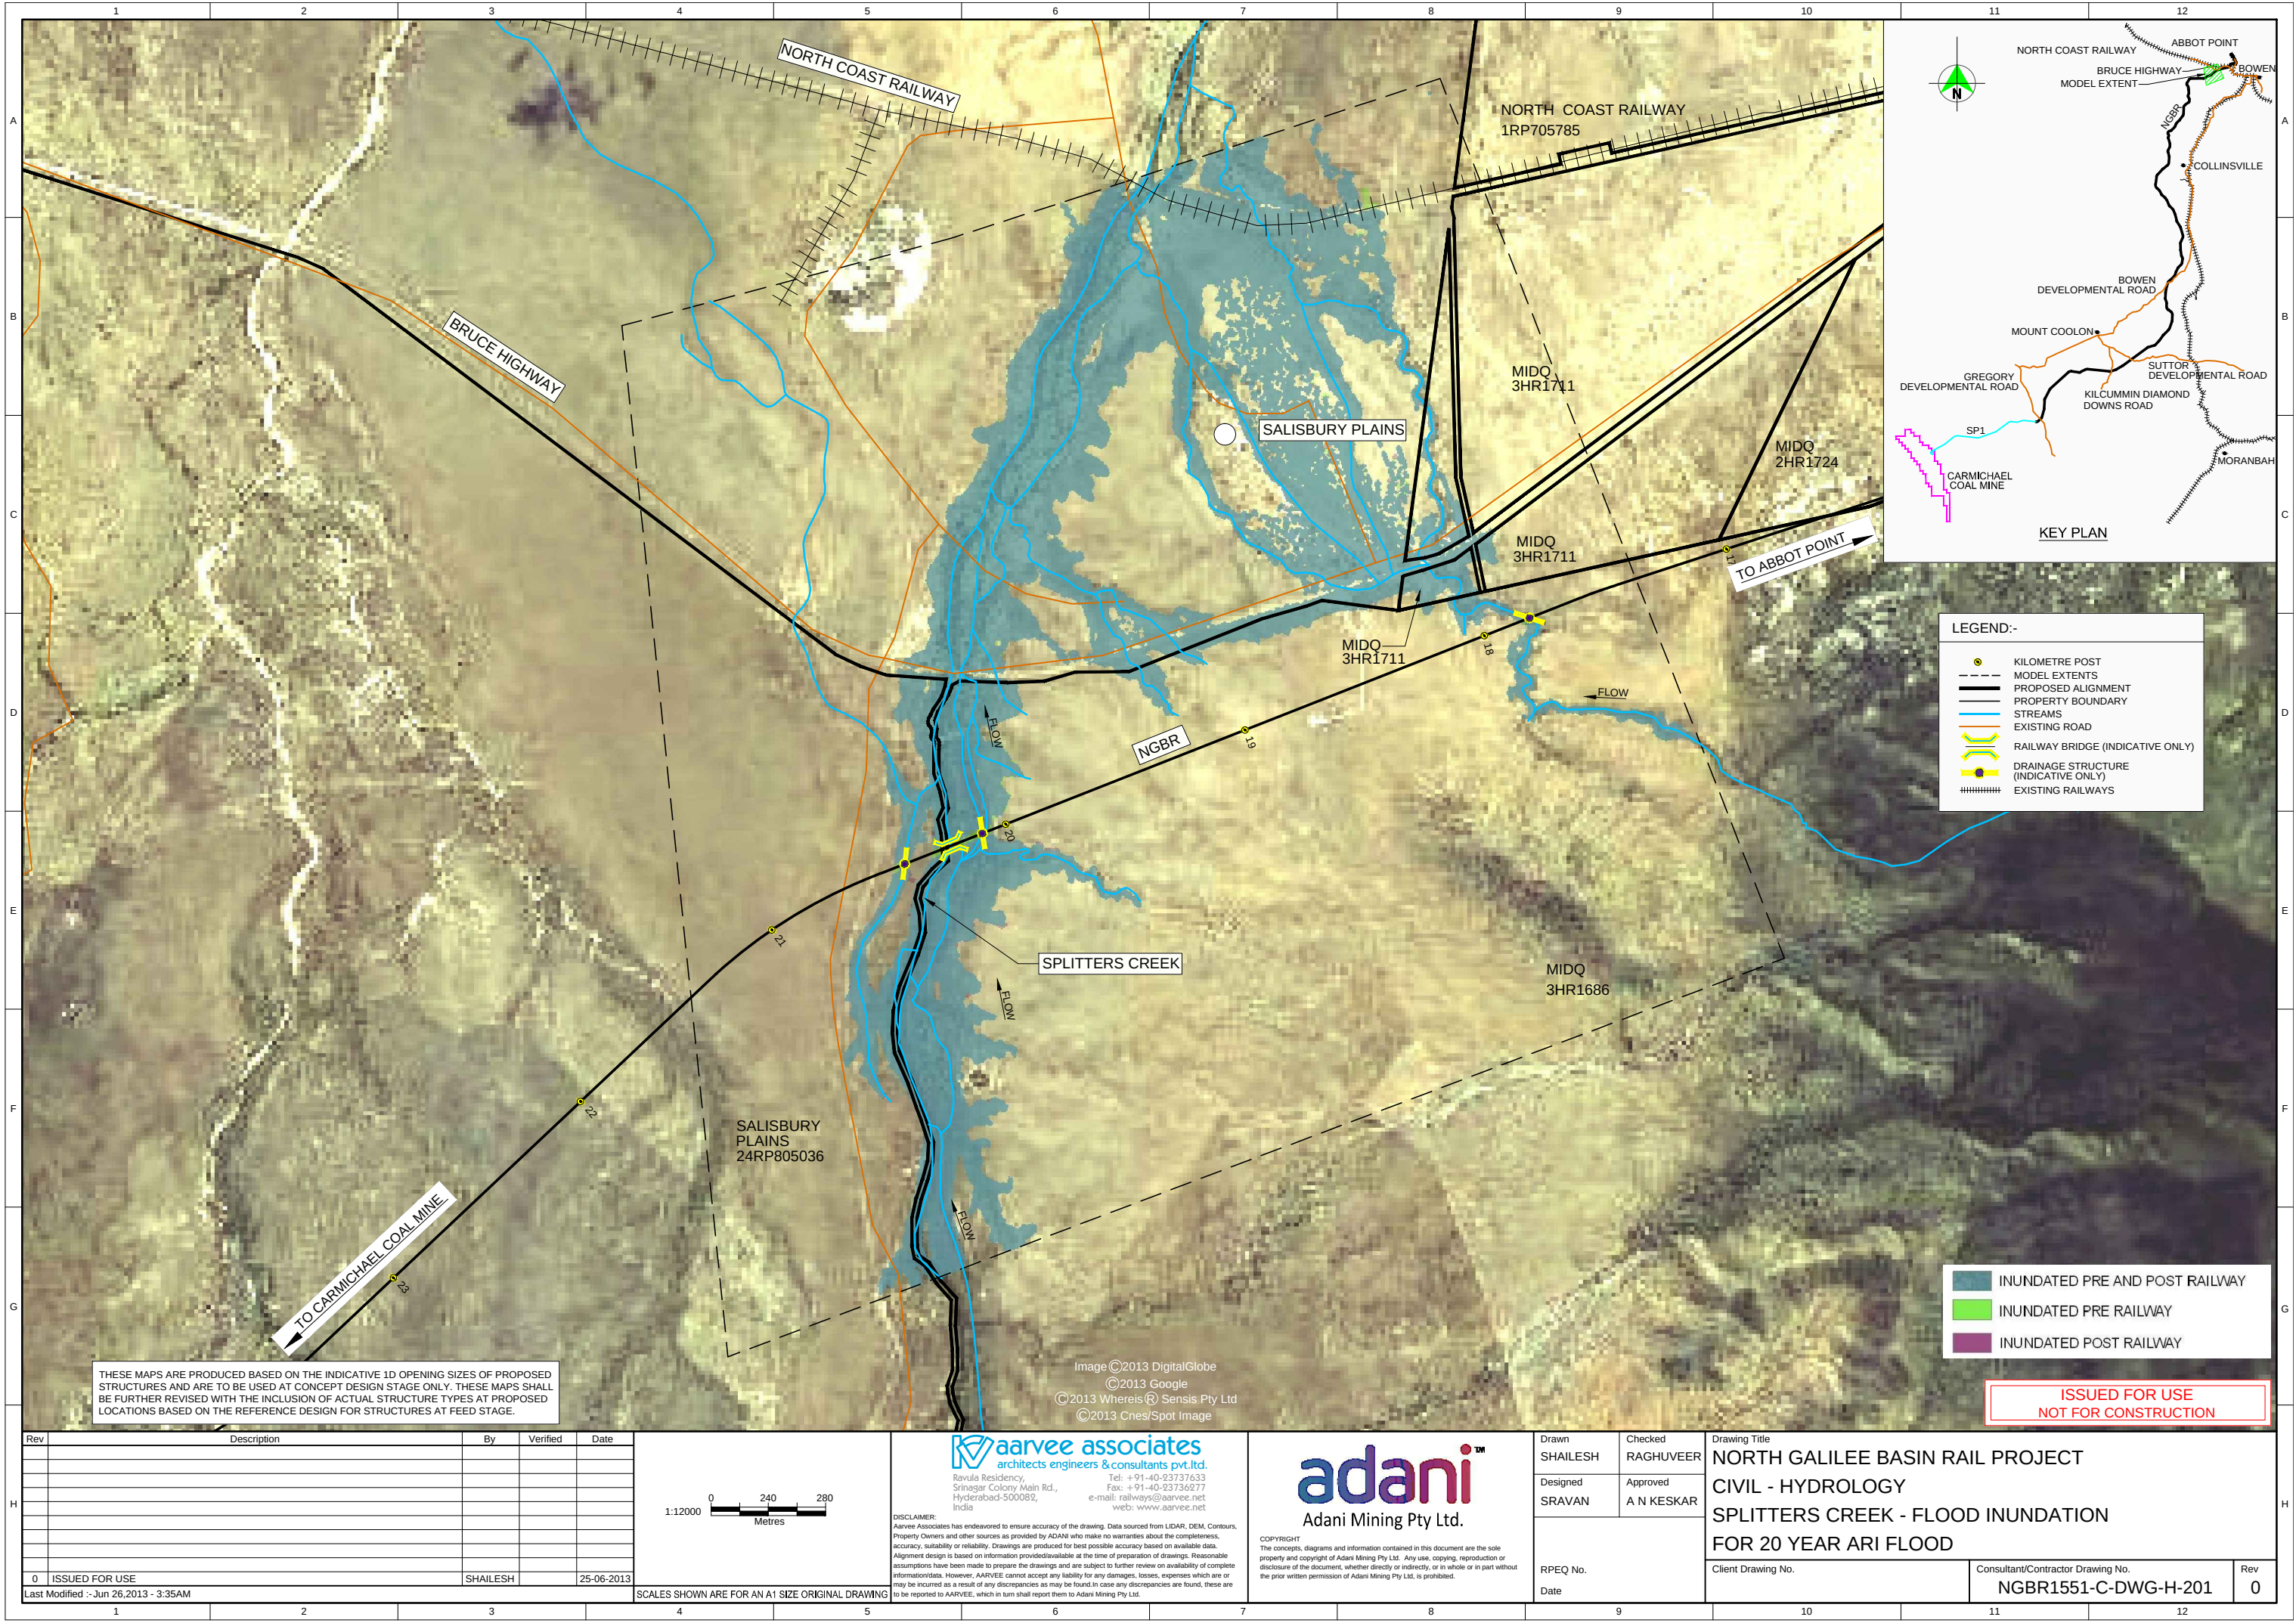


THESE MAPS ARE PRODUCED BASED ON THE INDICATIVE 1D OPENING SIZES OF PROPOSED STRUCTURES AND ARE TO BE USED AT CONCEPT DESIGN STAGE ONLY. THESE MAPS SHALL BE FURTHER REVISED WITH THE INCLUSION OF ACTUAL STRUCTURE TYPES AT PROPOSED LOCATIONS BASED ON THE REFERENCE DESIGN FOR STRUCTURES AT FEED STAGE.

Image ©2013 DigitalGlobe
©2013 Google
©2013 Whereis® Sensis Pty Ltd
©2013 Cnes/Spot Image

INUNDATED PRE AND POST RAILWAY
INUNDATED PRE RAILWAY
INUNDATED POST RAILWAY

ISSUED FOR USE
NOT FOR CONSTRUCTION

Rev	Description	By	Verified	Date
0	ISSUED FOR USE	SHAILESH		25-06-2013
Last Modified :-Jun 26,2013 - 3:35AM				

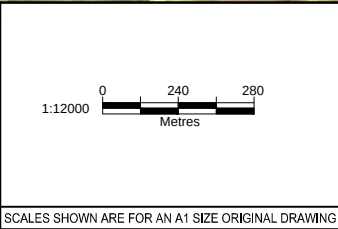

architects engineers & consultants pvt.ltd.
Ravula Residency,
Srinagar Colony Main Rd.,
Hyderabad-500082,
India


DISCLAIMER:
Aarvee Associates has endeavored to ensure accuracy of the drawing. Data sourced from LIDAR, DEM, Contours, Property Owners and other sources as provided by ADANI who make no warranties about the completeness, accuracy, suitability or reliability. Drawings are produced for best possible accuracy based on available data. Alignment design is based on information provided/available at the time of preparation of drawings. Reasonable assumptions have been made to prepare the drawings and are subject to further review on availability of complete information/data. However, AARVEE cannot accept any liability for any damages, losses, expenses which are or may be incurred as a result of any discrepancies as may be found in case any discrepancies are found, these are to be reported to AARVEE, which in turn shall report them to Adani Mining Pty Ltd.

Adani Mining Pty Ltd.

COPYRIGHT
The concepts, diagrams and information contained in this document are the sole property and copyright of Adani Mining Pty Ltd. Any use, copying, reproduction or disclosure of the document, whether directly or indirectly, or in whole or in part without the prior written permission of Adani Mining Pty Ltd, is prohibited.

Drawn SHAILESH	Checked RAGHUVVEER
Designed SRAVAN	Approved A N KESKAR
RPEQ No.	
Date	

Drawing Title NORTH GALILEE BASIN RAIL PROJECT CIVIL - HYDROLOGY SPLITTERS CREEK - FLOOD INUNDATION FOR 20 YEAR ARI FLOOD		
Client Drawing No.	Consultant/Contractor Drawing No. NGBR1551-C-DWG-H-201	Rev 0

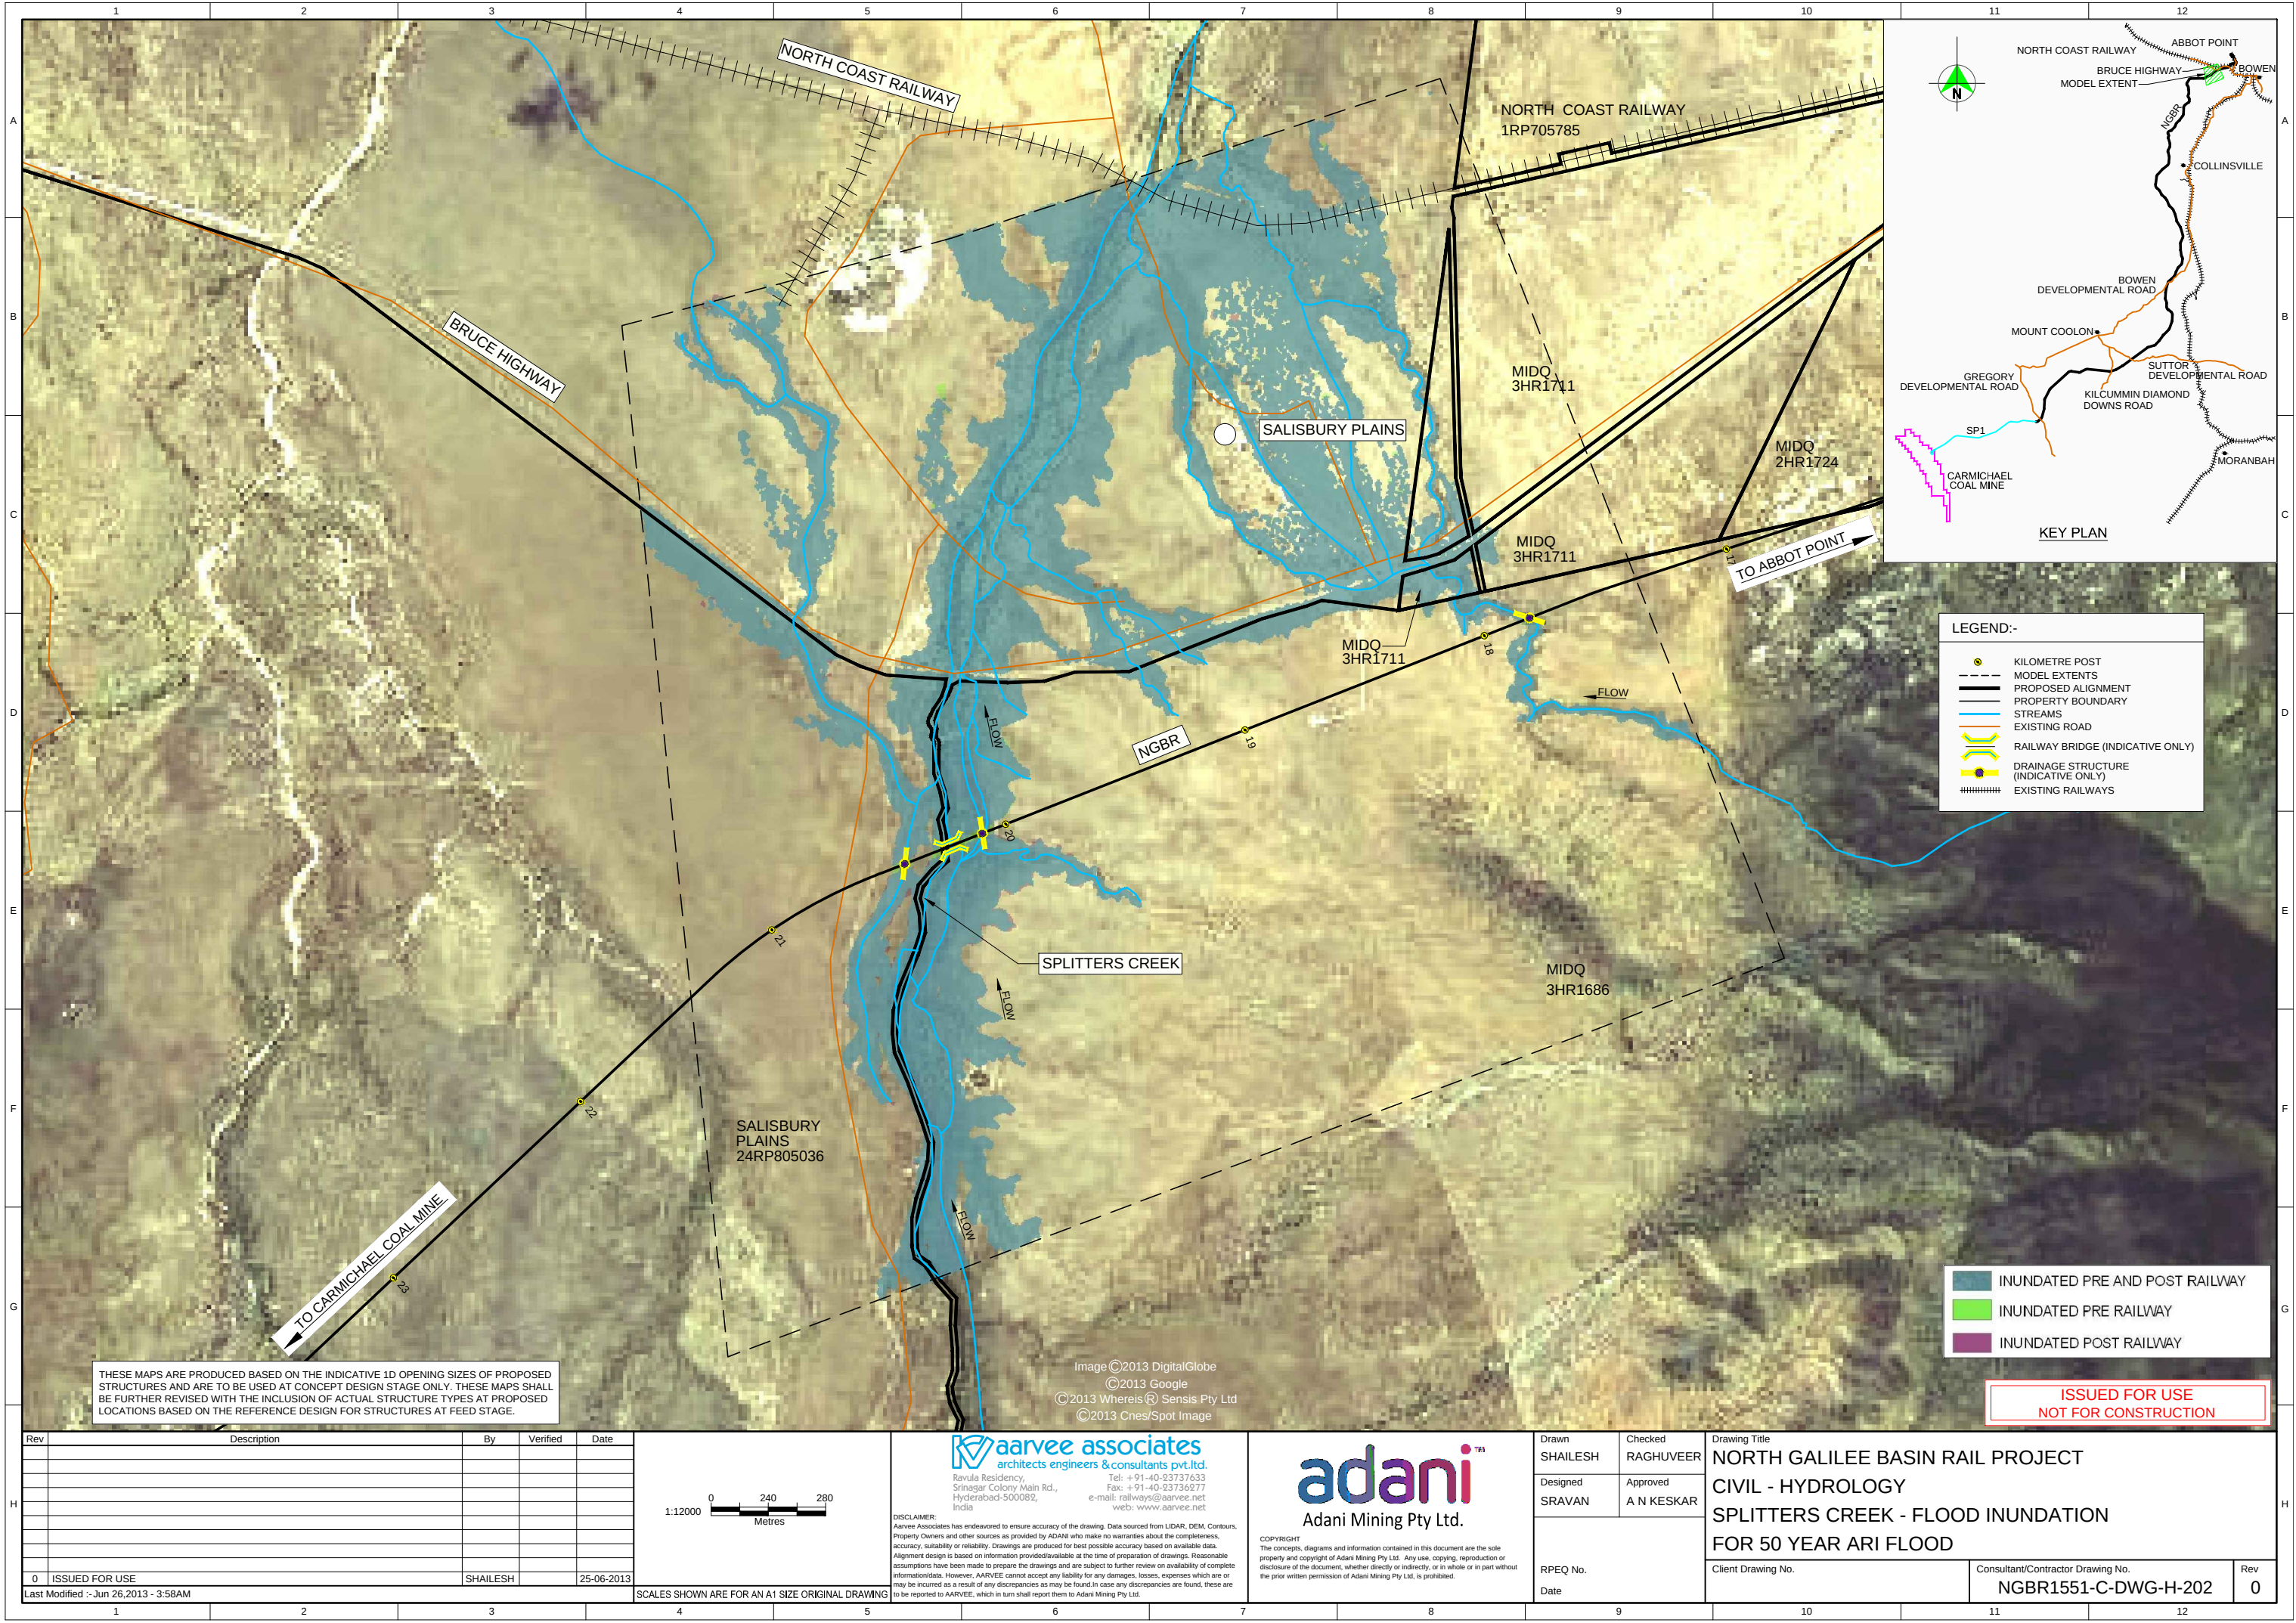


THESE MAPS ARE PRODUCED BASED ON THE INDICATIVE 1D OPENING SIZES OF PROPOSED STRUCTURES AND ARE TO BE USED AT CONCEPT DESIGN STAGE ONLY. THESE MAPS SHALL BE FURTHER REVISED WITH THE INCLUSION OF ACTUAL STRUCTURE TYPES AT PROPOSED LOCATIONS BASED ON THE REFERENCE DESIGN FOR STRUCTURES AT FEED STAGE.

Image ©2013 DigitalGlobe
©2013 Google
©2013 Whereis® Sensis Pty Ltd
©2013 Cnes/Spot Image

INUNDATED PRE AND POST RAILWAY
INUNDATED PRE RAILWAY
INUNDATED POST RAILWAY

ISSUED FOR USE
NOT FOR CONSTRUCTION

Rev	Description	By	Verified	Date
0	ISSUED FOR USE	SHAILESH		25-06-2013
Last Modified :-Jun 26,2013 - 3:58AM				

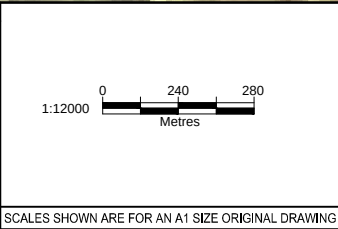

architects engineers & consultants pvt.ltd.
Ravula Residency,
Srinagar Colony Main Rd.,
Hyderabad-500082,
India



DISCLAIMER:
Aarvee Associates has endeavored to ensure accuracy of the drawing. Data sourced from LIDAR, DEM, Contours, Property Owners and other sources as provided by ADANI who make no warranties about the completeness, accuracy, suitability or reliability. Drawings are produced for best possible accuracy based on available data. Alignment design is based on information provided/available at the time of preparation of drawings. Reasonable assumptions have been made to prepare the drawings and are subject to further review on availability of complete information/data. However, AARVEE cannot accept any liability for any damages, losses, expenses which are or may be incurred as a result of any discrepancies as may be found in case any discrepancies are found, these are to be reported to AARVEE, which in turn shall report them to Adani Mining Pty Ltd.

Adani Mining Pty Ltd.

COPYRIGHT
The concepts, diagrams and information contained in this document are the sole property and copyright of Adani Mining Pty Ltd. Any use, copying, reproduction or disclosure of the document, whether directly or indirectly, or in whole or in part without the prior written permission of Adani Mining Pty Ltd, is prohibited.

Drawn SHAILESH	Checked RAGHUVVEER
Designed SRAVAN	Approved A N KESKAR
RPEQ No.	
Date	

Drawing Title NORTH GALILEE BASIN RAIL PROJECT CIVIL - HYDROLOGY SPLITTERS CREEK - FLOOD INUNDATION FOR 50 YEAR ARI FLOOD		
Client Drawing No.	Consultant/Contractor Drawing No. NGBR1551-C-DWG-H-202	Rev 0

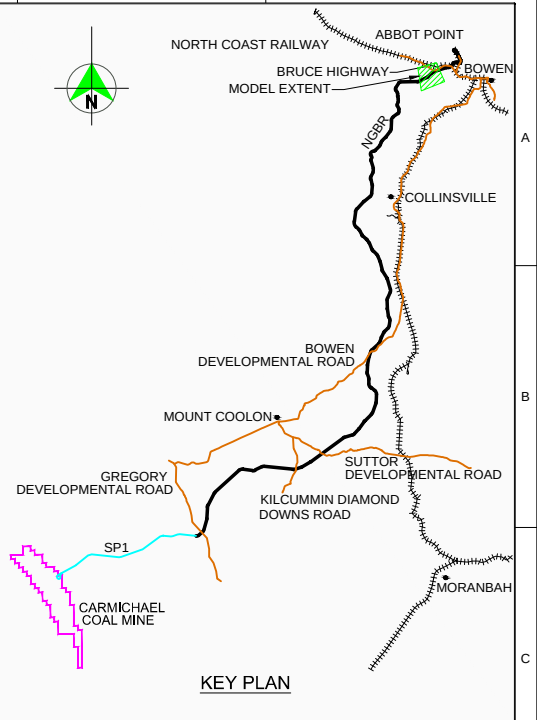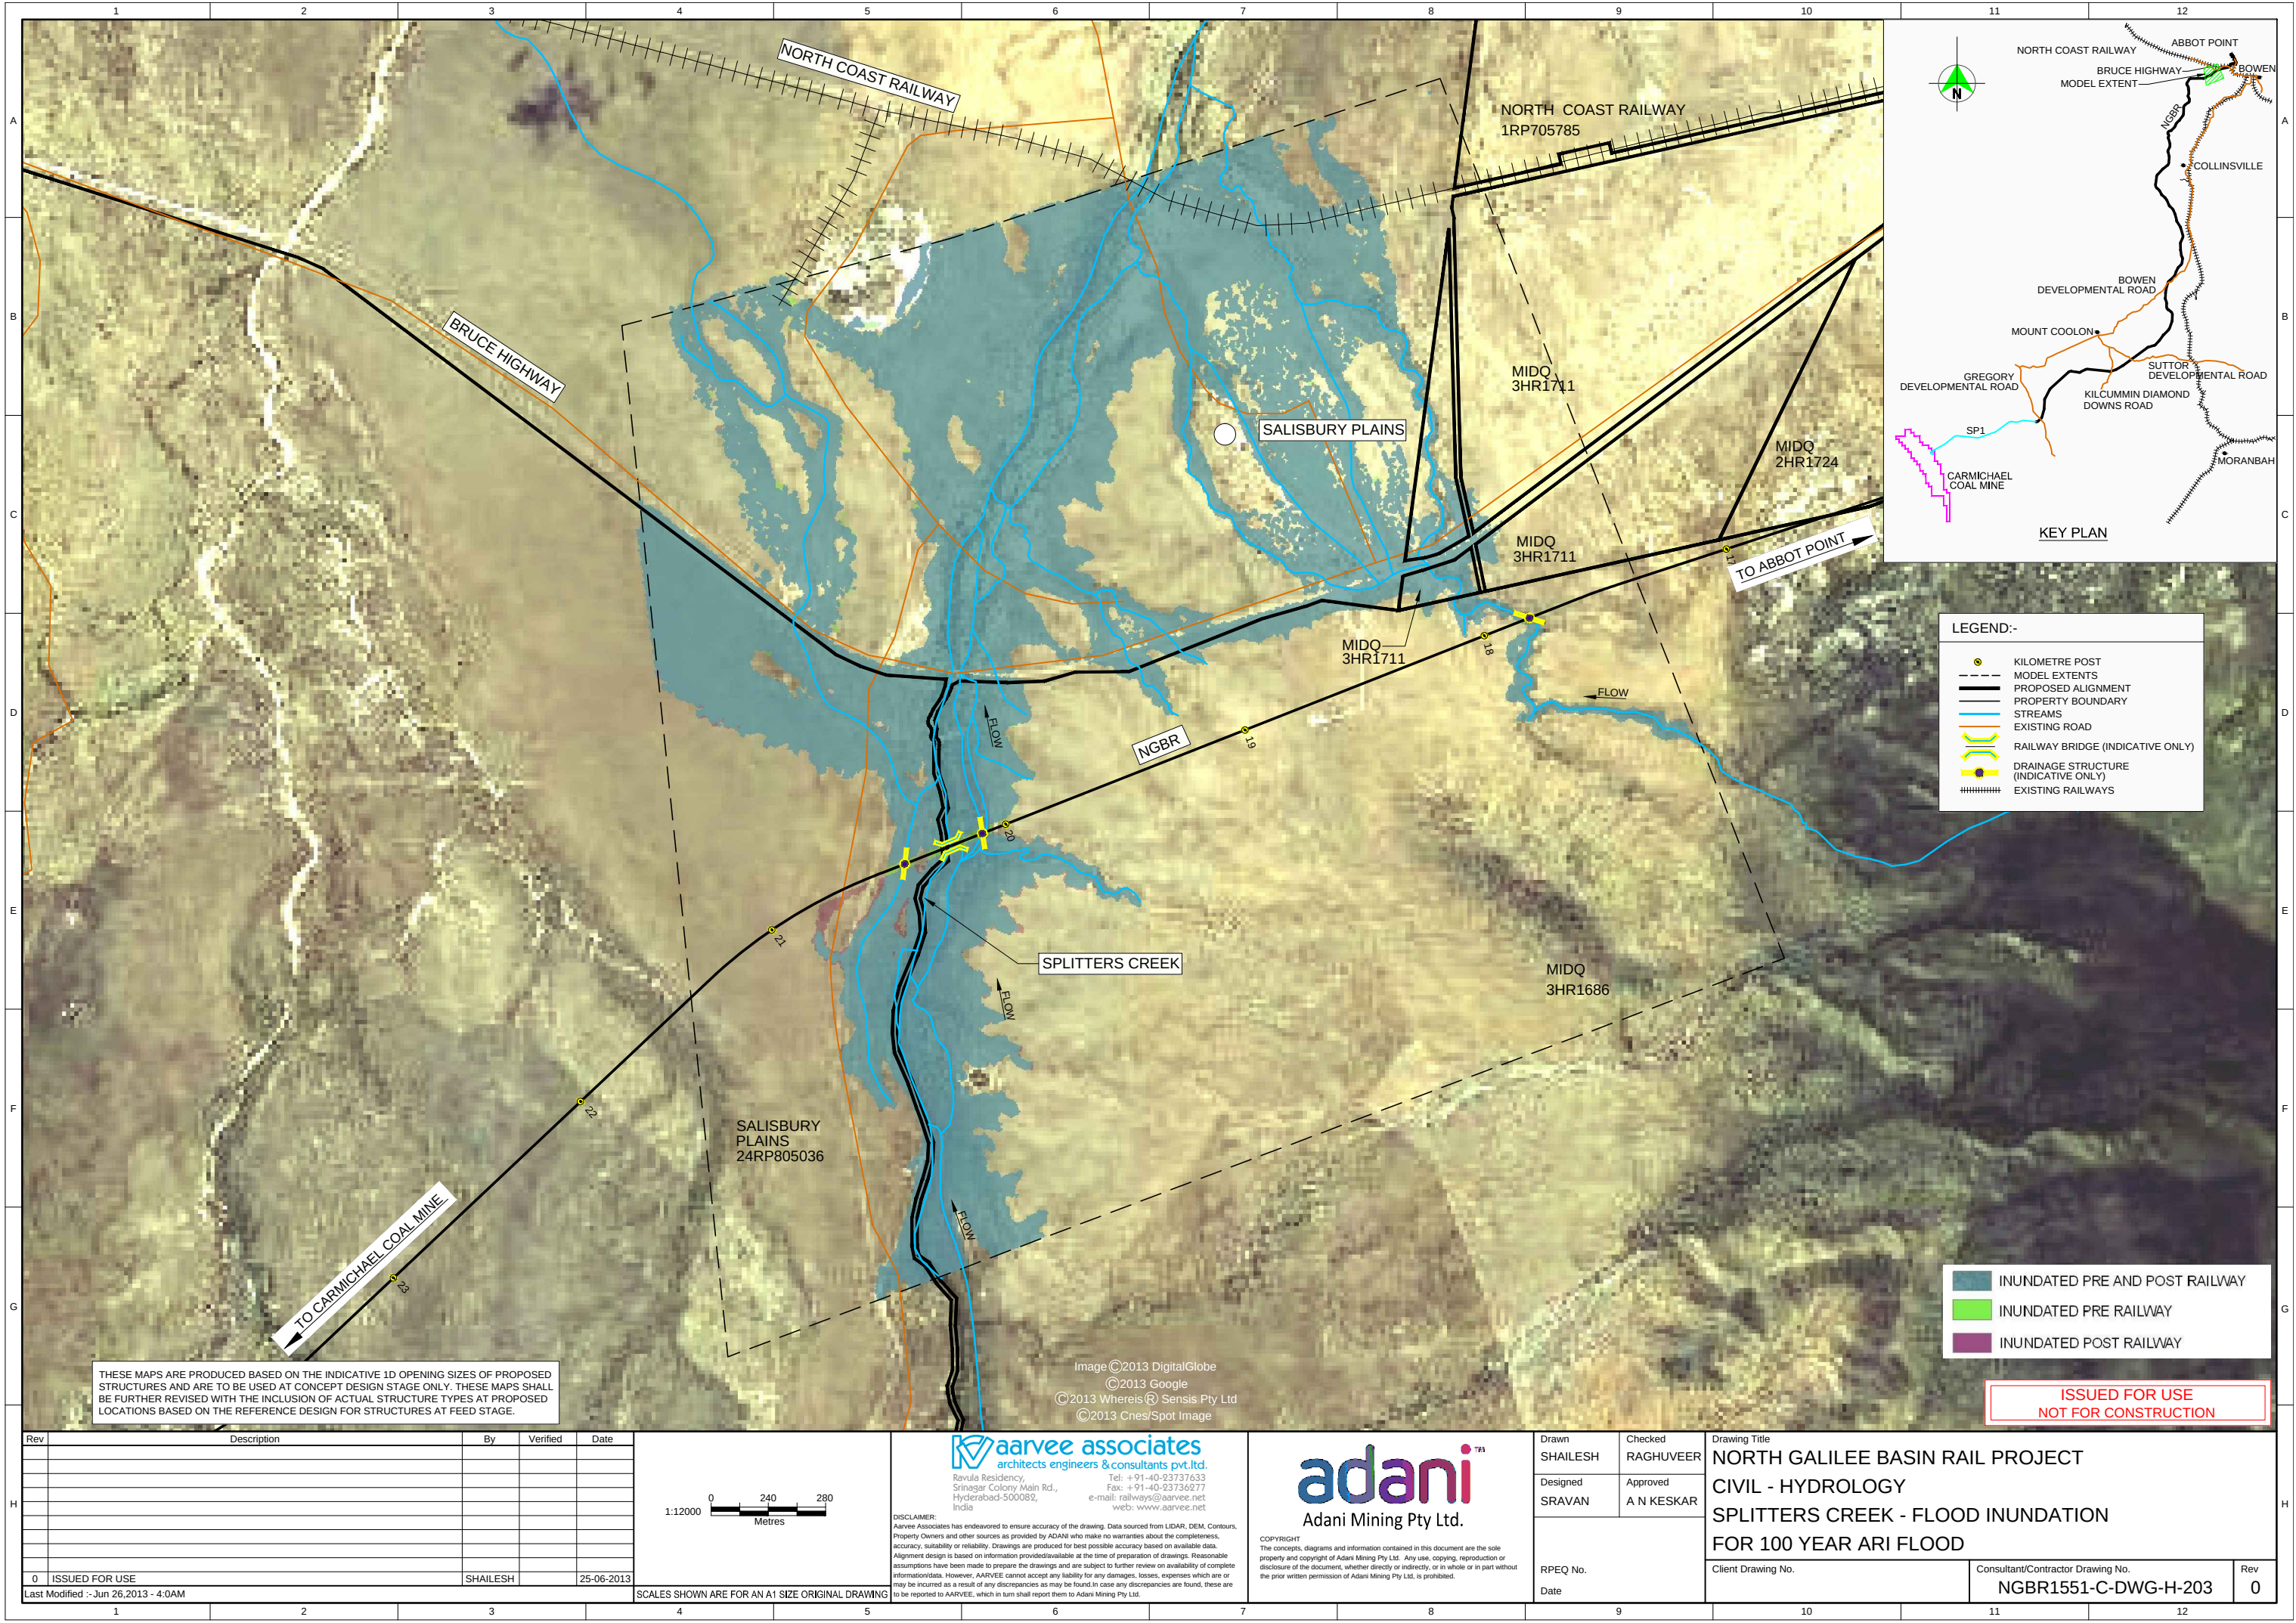


- LEGEND:-
- KILOMETRE POST
 - MODEL EXTENTS
 - PROPOSED ALIGNMENT
 - PROPERTY BOUNDARY
 - STREAMS
 - EXISTING ROAD
 - RAILWAY BRIDGE (INDICATIVE ONLY)
 - DRAINAGE STRUCTURE (INDICATIVE ONLY)
 - EXISTING RAILWAYS

- INUNDATED PRE AND POST RAILWAY
- INUNDATED PRE RAILWAY
- INUNDATED POST RAILWAY

ISSUED FOR USE
NOT FOR CONSTRUCTION

Rev	Description	By	Verified	Date
0	ISSUED FOR USE	SHAILESH		25-06-2013
Last Modified :-Jun 26,2013 - 4:0AM				

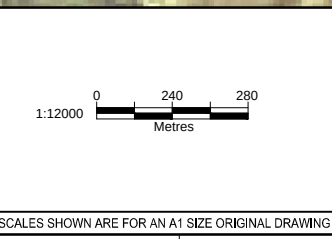

aarvee associates
architects engineers & consultants pvt.ltd.
Ravula Residency,
Srinagar Colony Main Rd.,
Hyderabad-500082,
India
Tel: +91-40-93737633
Fax: +91-40-93736277
e-mail: railways@aarvee.net
web: www.aarvee.net


DISCLAIMER:
Aarvee Associates has endeavored to ensure accuracy of the drawing. Data sourced from LIDAR, DEM, Contours, Property Owners and other sources as provided by ADANI who make no warranties about the completeness, accuracy, suitability or reliability. Drawings are produced for best possible accuracy based on available data. Alignment design is based on information provided/available at the time of preparation of drawings. Reasonable assumptions have been made to prepare the drawings and are subject to further review on availability of complete information/data. However, AARVEE cannot accept any liability for any damages, losses, expenses which are or may be incurred as a result of any discrepancies as may be found in case any discrepancies are found, these are to be reported to AARVEE, which in turn shall report them to Adani Mining Pty Ltd.


adani
Adani Mining Pty Ltd.


COPYRIGHT
The concepts, diagrams and information contained in this document are the sole property and copyright of Adani Mining Pty Ltd. Any use, copying, reproduction or disclosure of the document, whether directly or indirectly, or in whole or in part without the prior written permission of Adani Mining Pty Ltd, is prohibited.


Drawn SHAILESH	Checked RAGHUVVEER
Designed SRAVAN	Approved A N KESKAR
RPEQ No.	
Date	

Drawing Title NORTH GALILEE BASIN RAIL PROJECT CIVIL - HYDROLOGY SPLITTERS CREEK - FLOOD INUNDATION FOR 100 YEAR ARI FLOOD		
Client Drawing No.	Consultant/Contractor Drawing No. NGBR1551-C-DWG-H-203	Rev 0

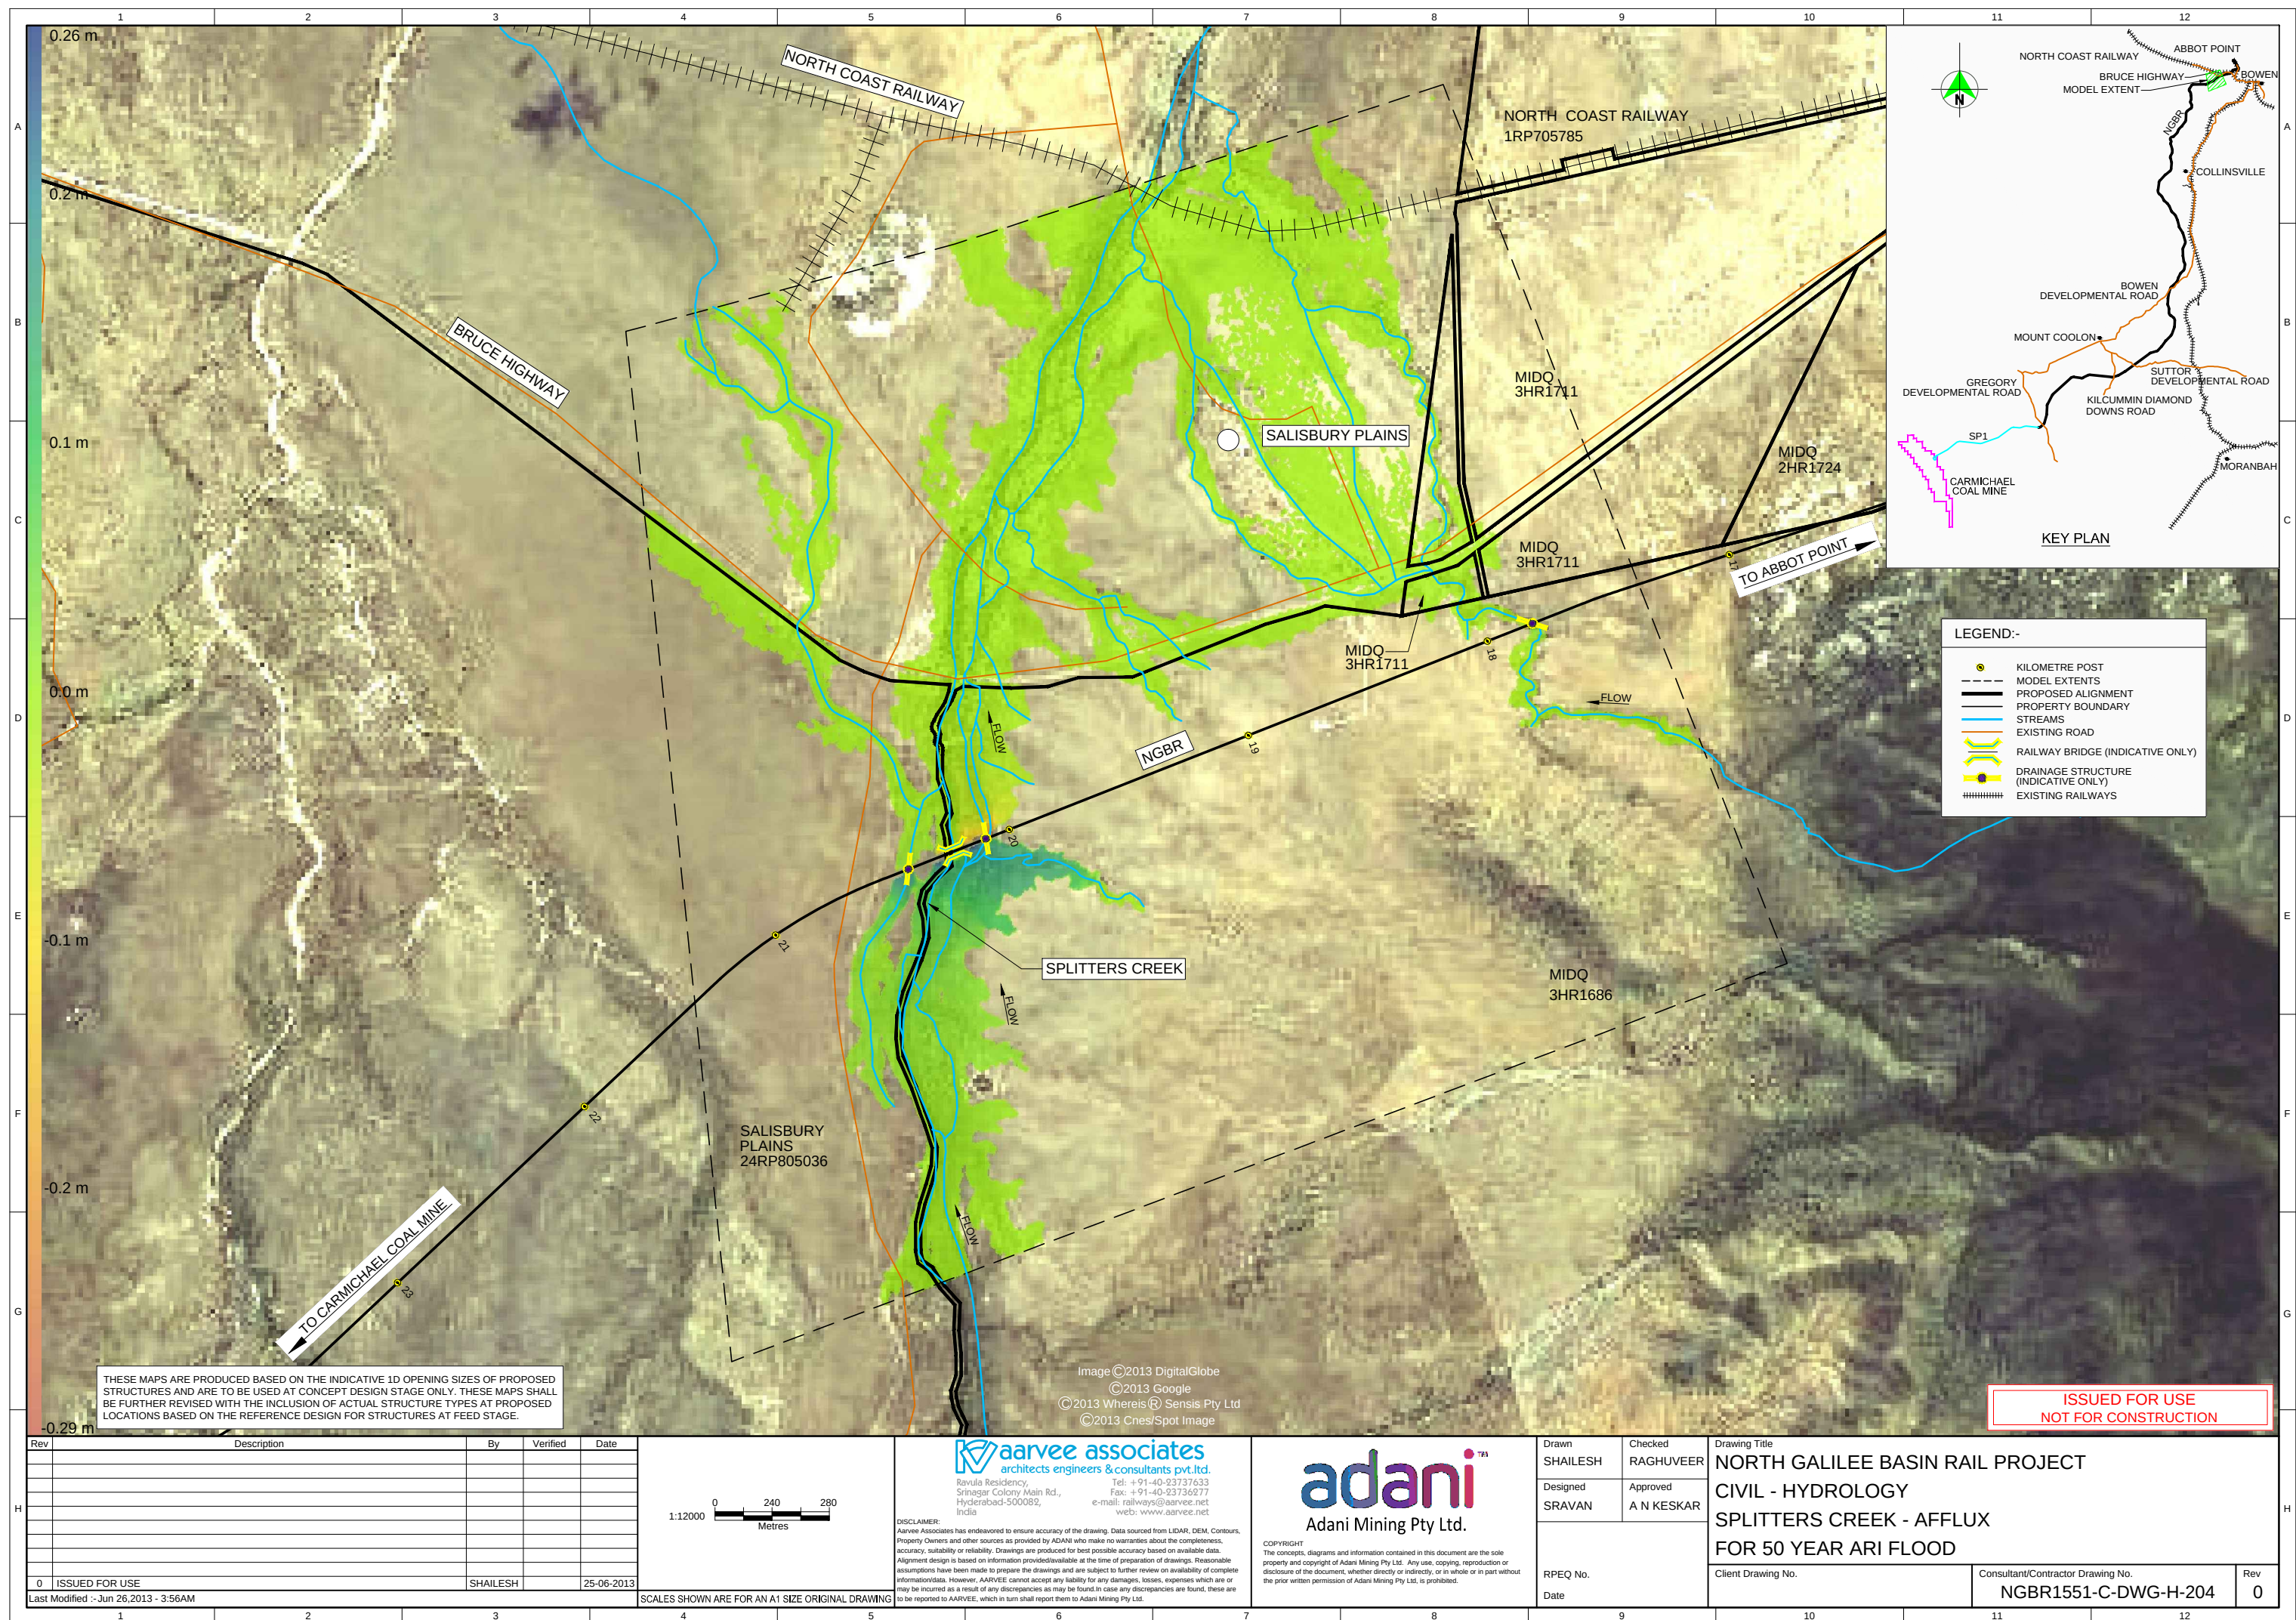

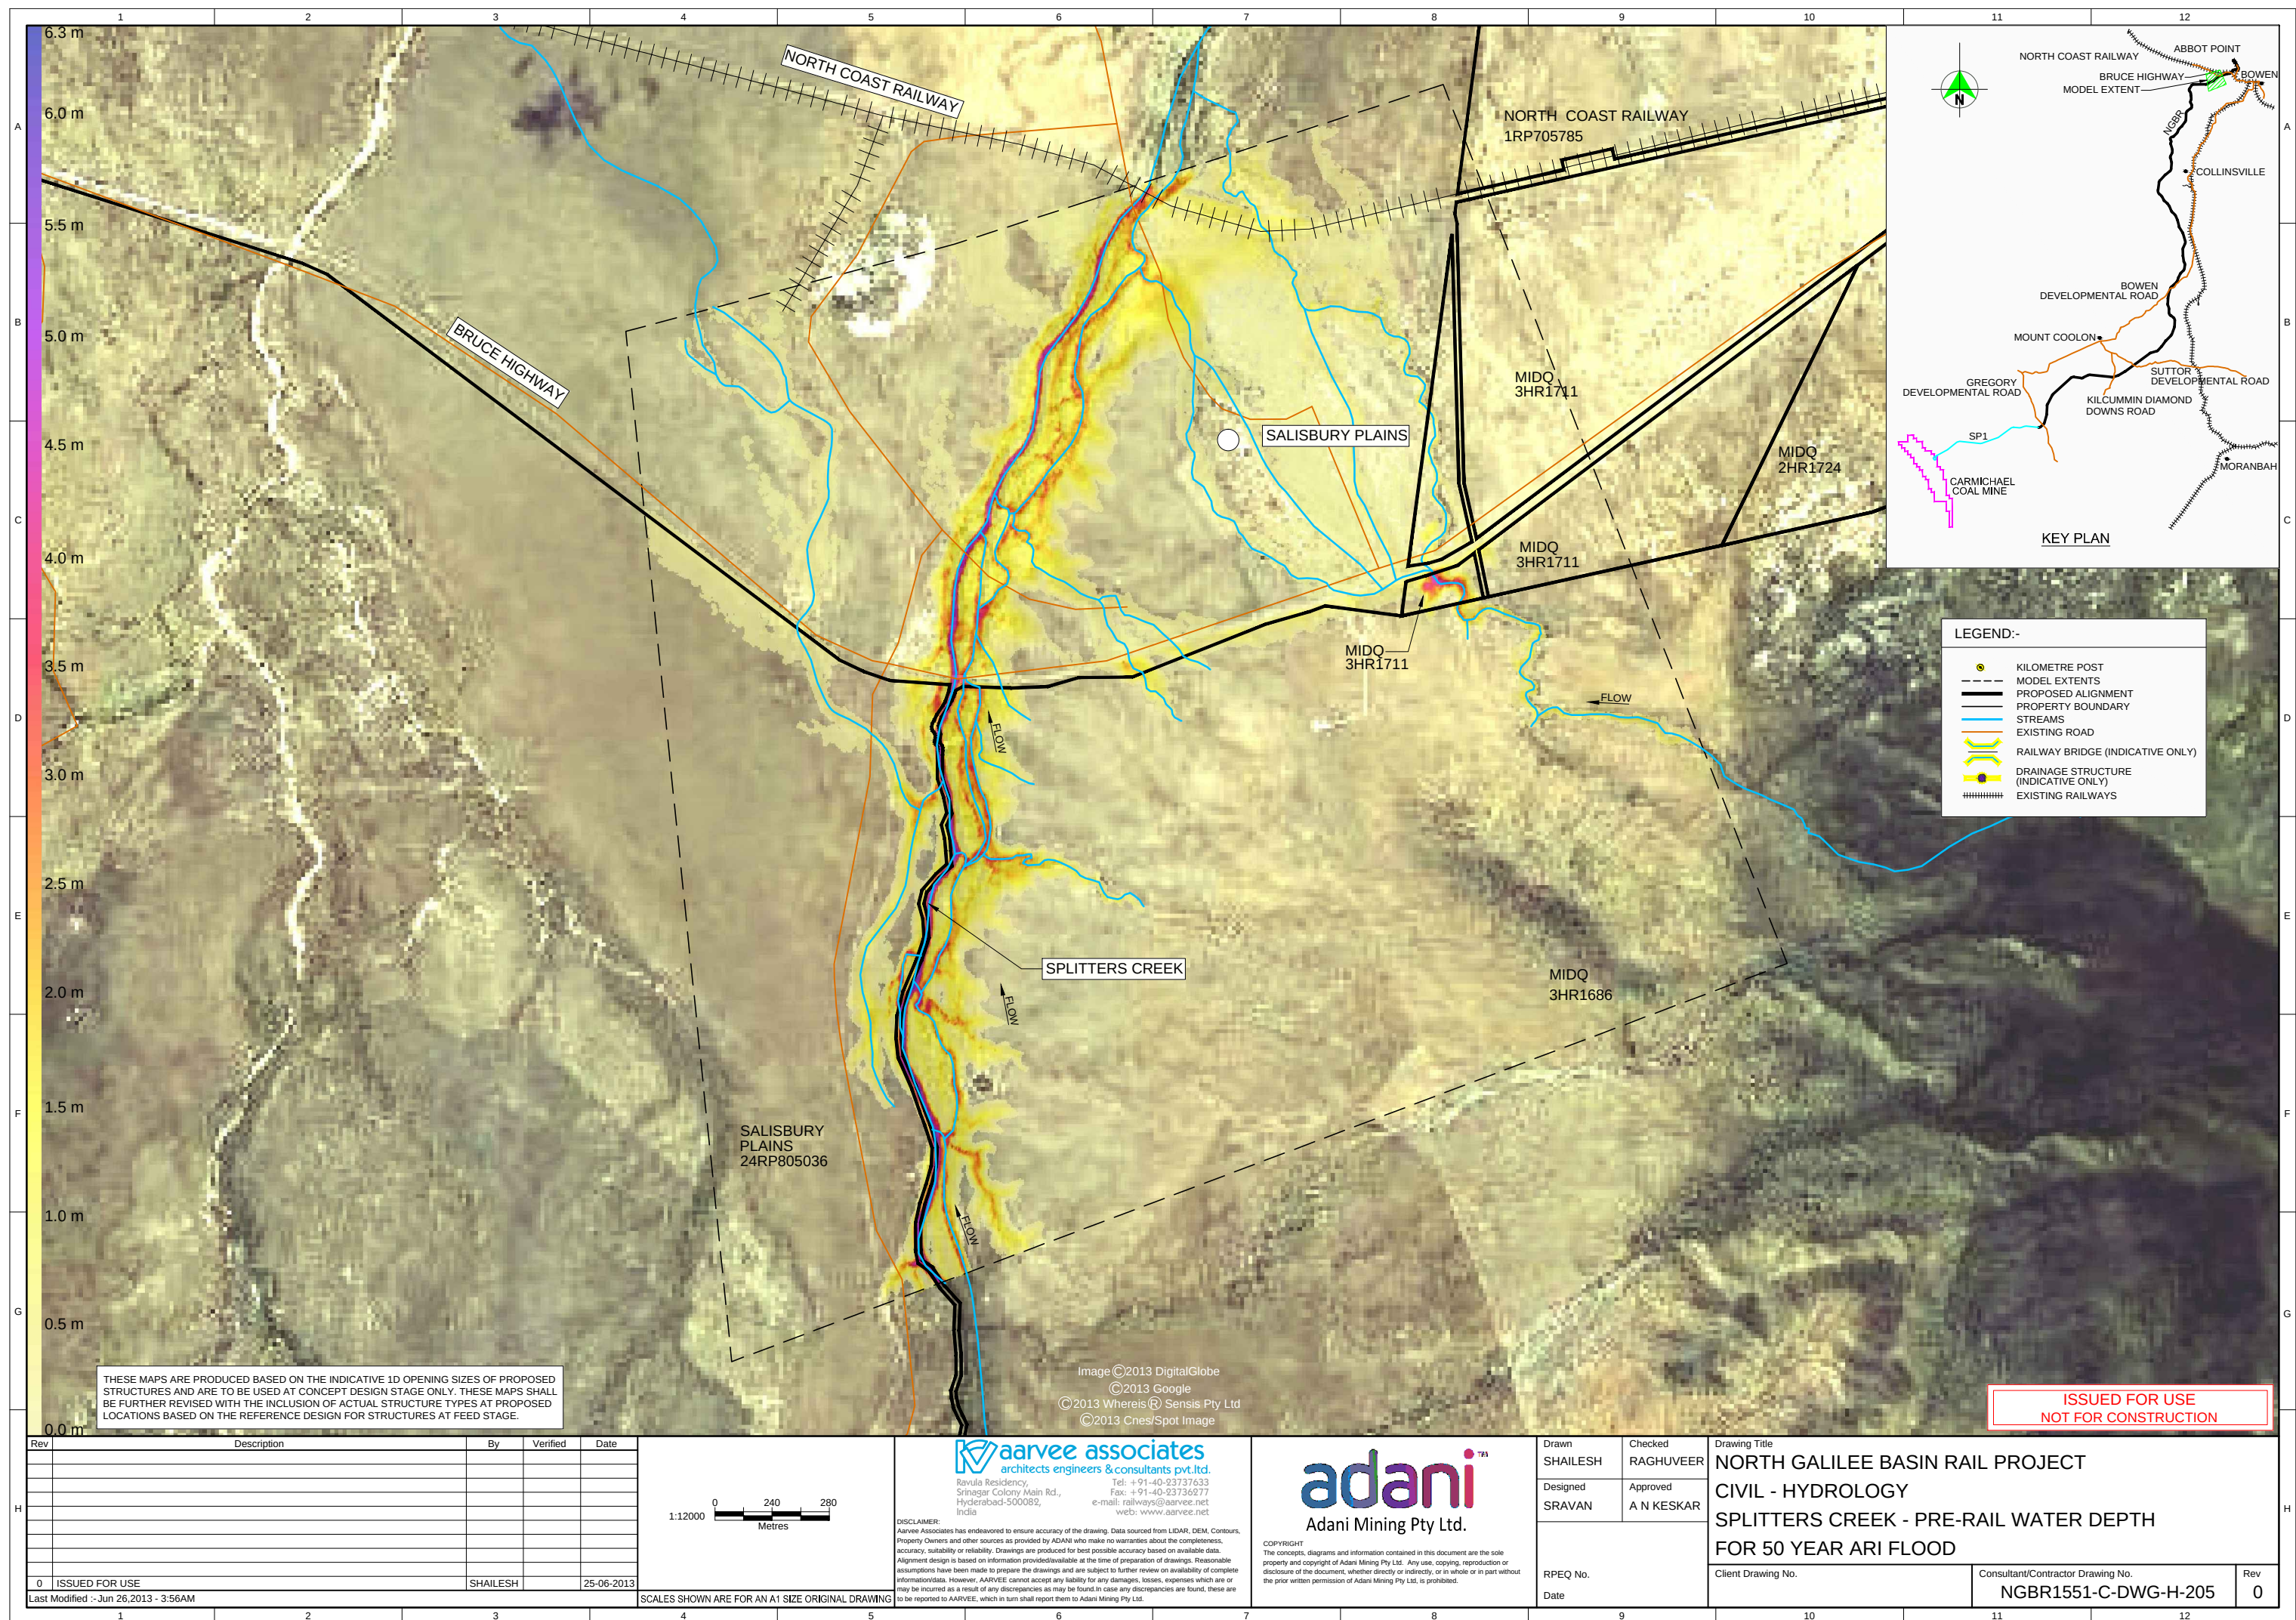

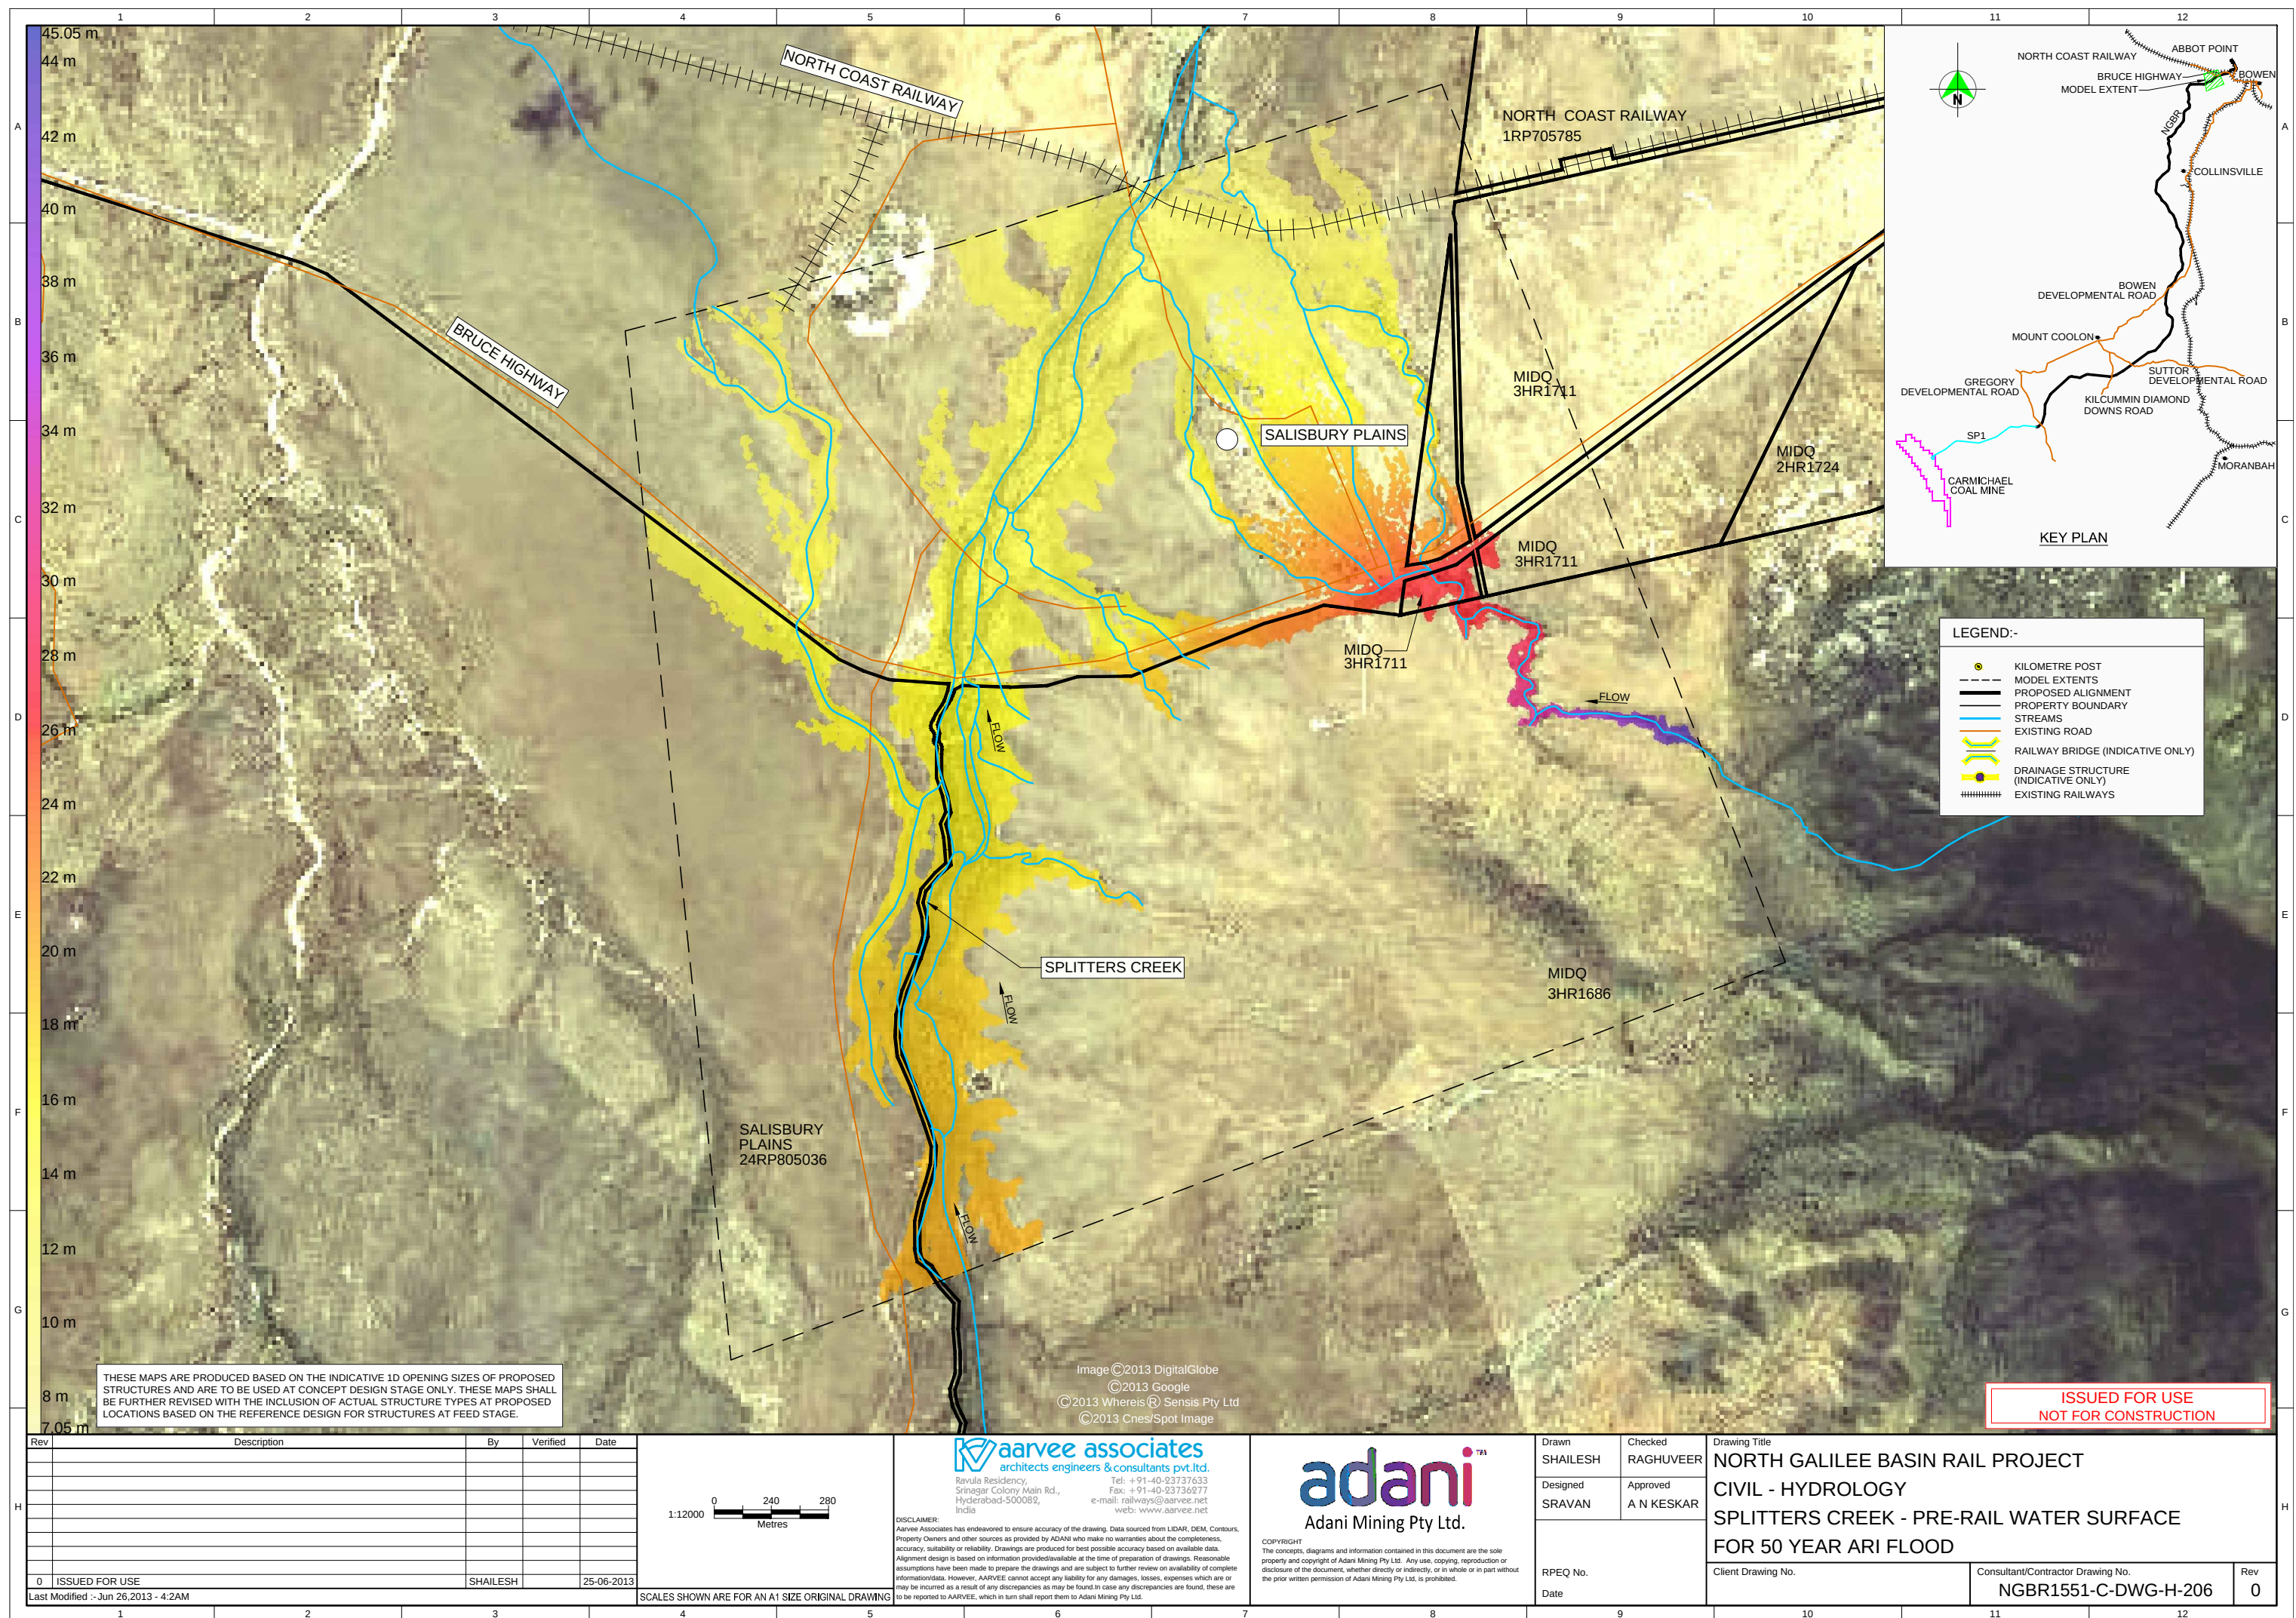

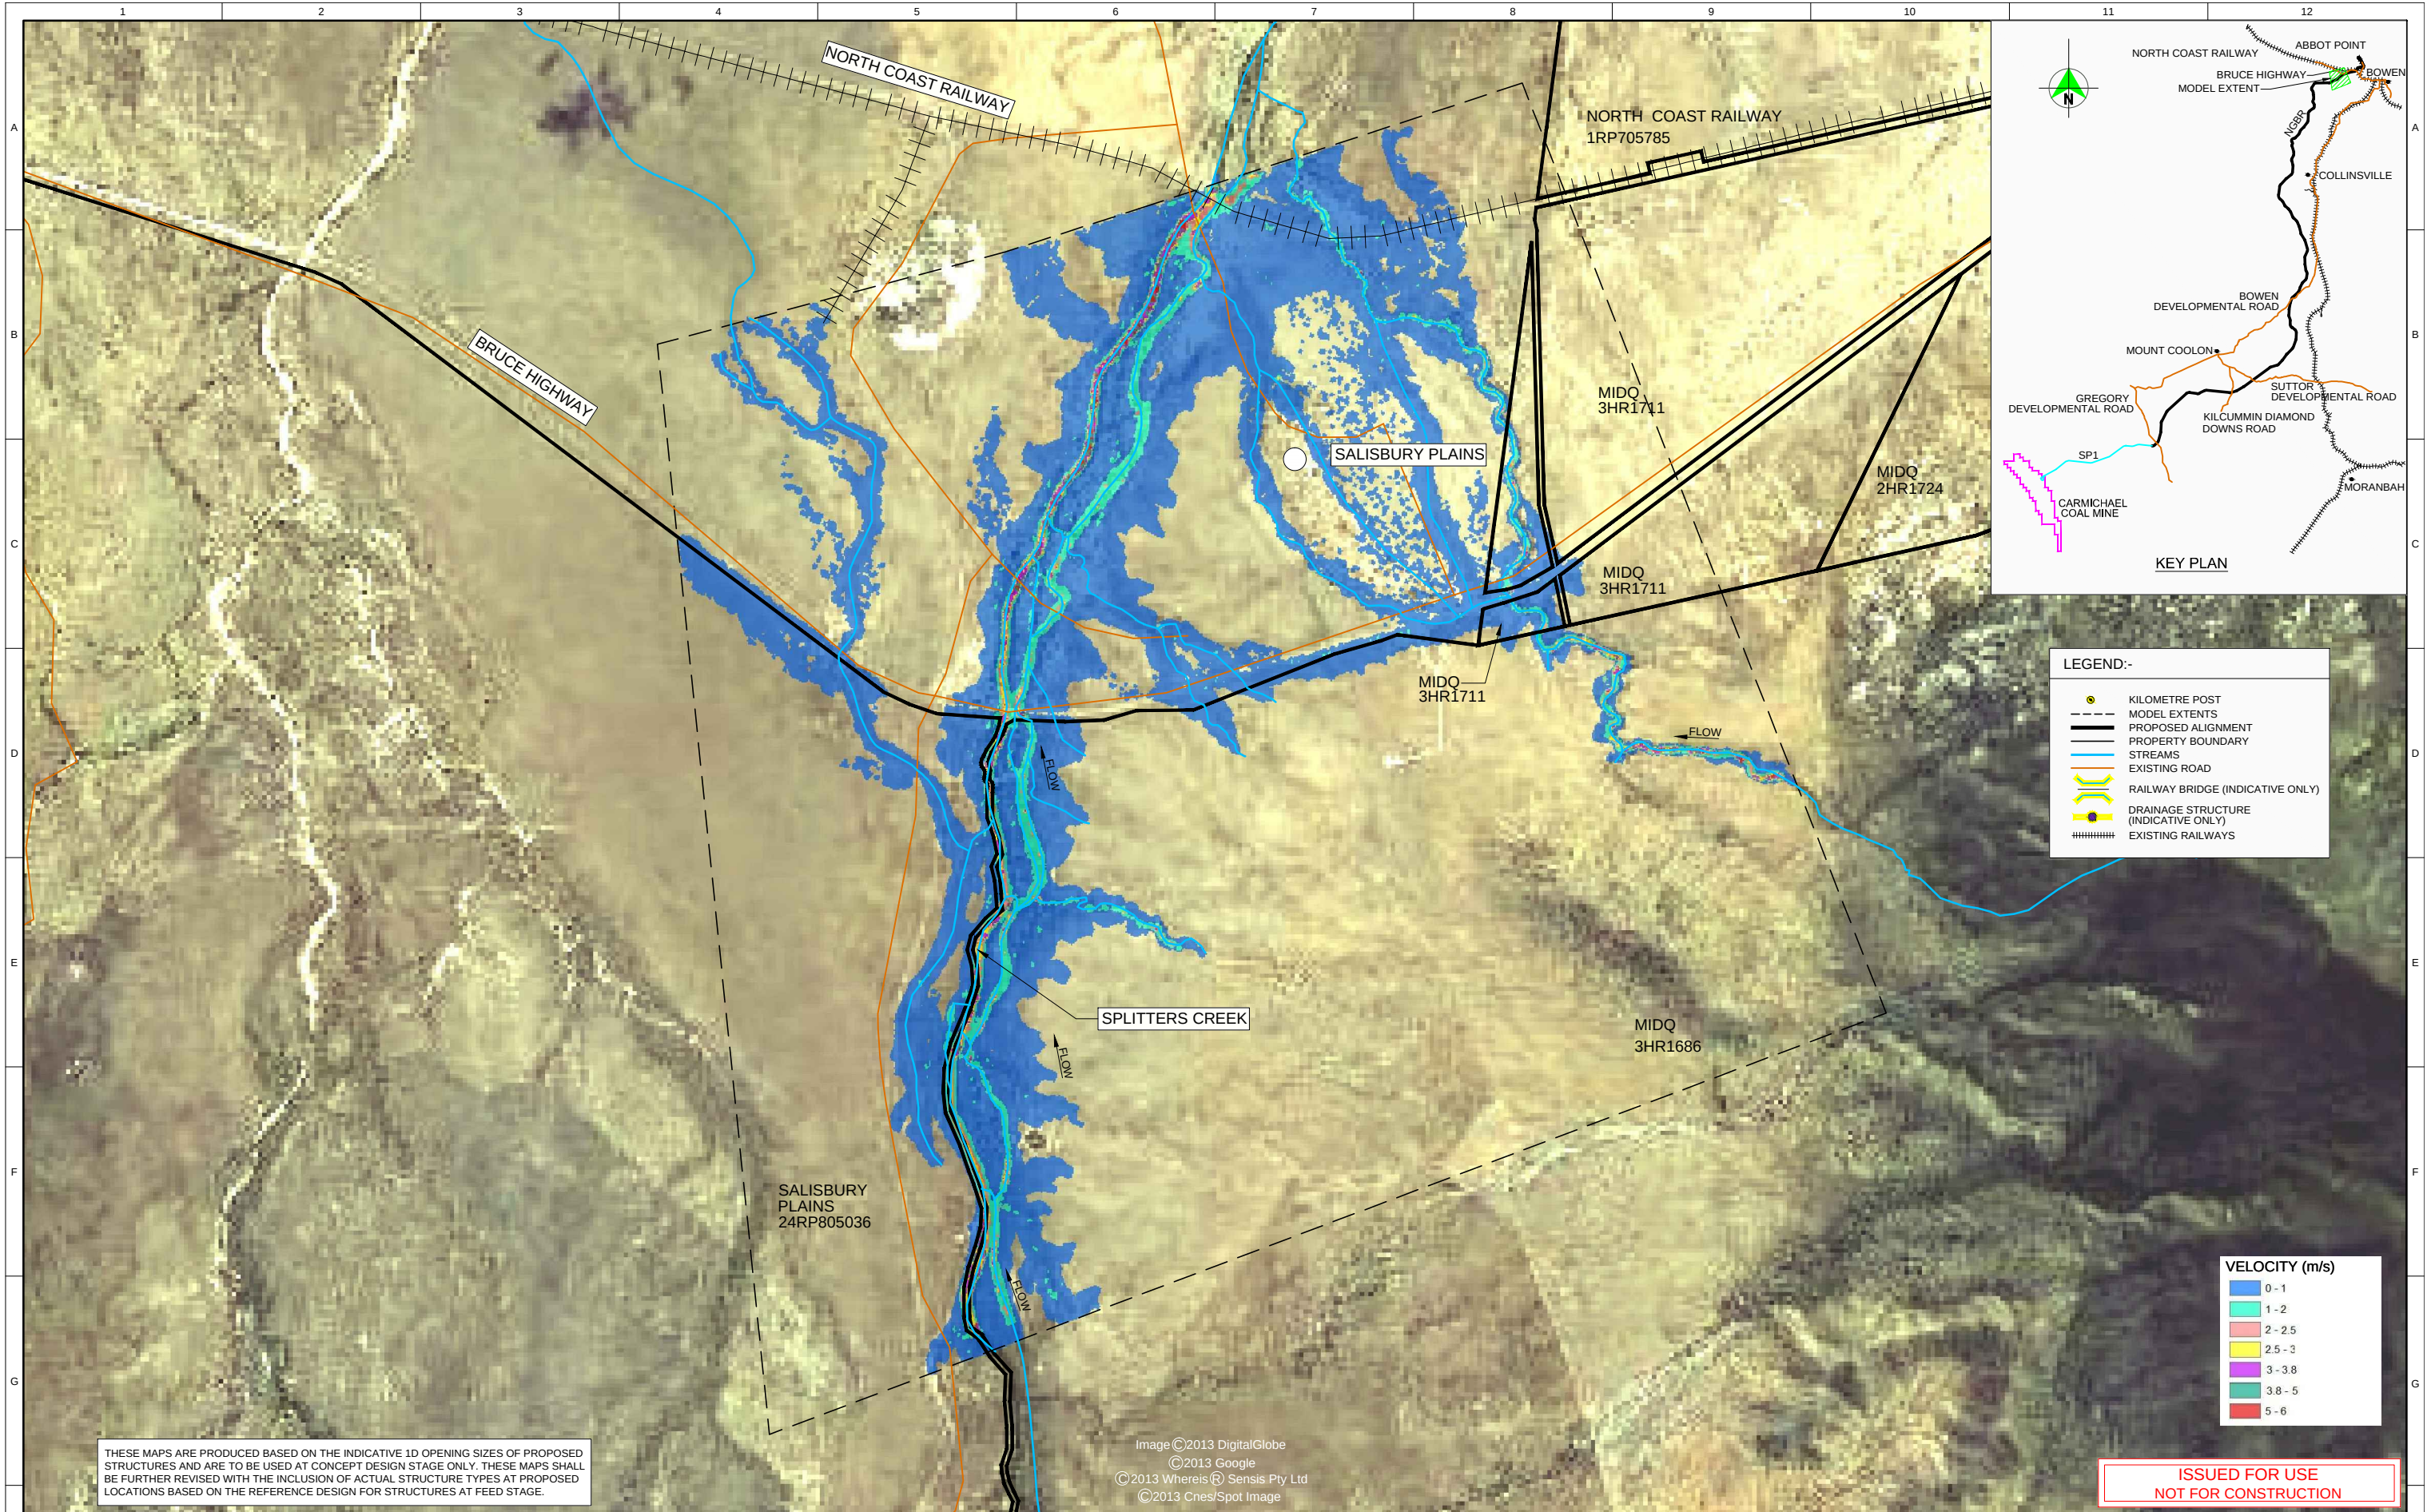


THESE MAPS ARE PRODUCED BASED ON THE INDICATIVE 1D OPENING SIZES OF PROPOSED STRUCTURES AND ARE TO BE USED AT CONCEPT DESIGN STAGE ONLY. THESE MAPS SHALL BE FURTHER REVISED WITH THE INCLUSION OF ACTUAL STRUCTURE TYPES AT PROPOSED LOCATIONS BASED ON THE REFERENCE DESIGN FOR STRUCTURES AT FEED STAGE.

Image ©2013 DigitalGlobe
©2013 Google
©2013 Whereis® Sensis Pty Ltd
©2013 Cnes/Spot Image

ISSUED FOR USE
NOT FOR CONSTRUCTION

Rev	Description	By	Verified	Date
0	ISSUED FOR USE	SHAILESH		25-06-2013
Last Modified :-Jun 26,2013 - 3:54AM				

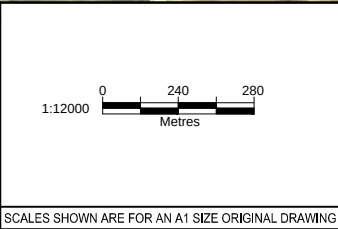

architects engineers & consultants pvt.ltd.
Ravula Residency,
Srinagar Colony Main Rd.,
Hyderabad-500082,
India


DISCLAIMER:
Aarvee Associates has endeavored to ensure accuracy of the drawing. Data sourced from LIDAR, DEM, Contours, Property Owners and other sources as provided by ADANI who make no warranties about the completeness, accuracy, suitability or reliability. Drawings are produced for best possible accuracy based on available data. Alignment design is based on information provided/available at the time of preparation of drawings. Reasonable assumptions have been made to prepare the drawings and are subject to further review on availability of complete information/data. However, AARVEE cannot accept any liability for any damages, losses, expenses which are or may be incurred as a result of any discrepancies as may be found in case any discrepancies are found, these are to be reported to AARVEE, which in turn shall report them to Adani Mining Pty Ltd.


Adani Mining Pty Ltd.


COPYRIGHT
The concepts, diagrams and information contained in this document are the sole property and copyright of Adani Mining Pty Ltd. Any use, copying, reproduction or disclosure of the document, whether directly or indirectly, or in whole or in part without the prior written permission of Adani Mining Pty Ltd, is prohibited.

Drawn SHAILESH	Checked RAGHUVVEER
Designed SRAVAN	Approved A N KESKAR
RPEQ No.	
Date	

Drawing Title NORTH GALILEE BASIN RAIL PROJECT CIVIL - HYDROLOGY SPLITTERS CREEK - PRE-RAIL VELOCITY FOR 50 YEAR ARI FLOOD		
Client Drawing No.	Consultant/Contractor Drawing No. NGBR1551-C-DWG-H-207	Rev 0

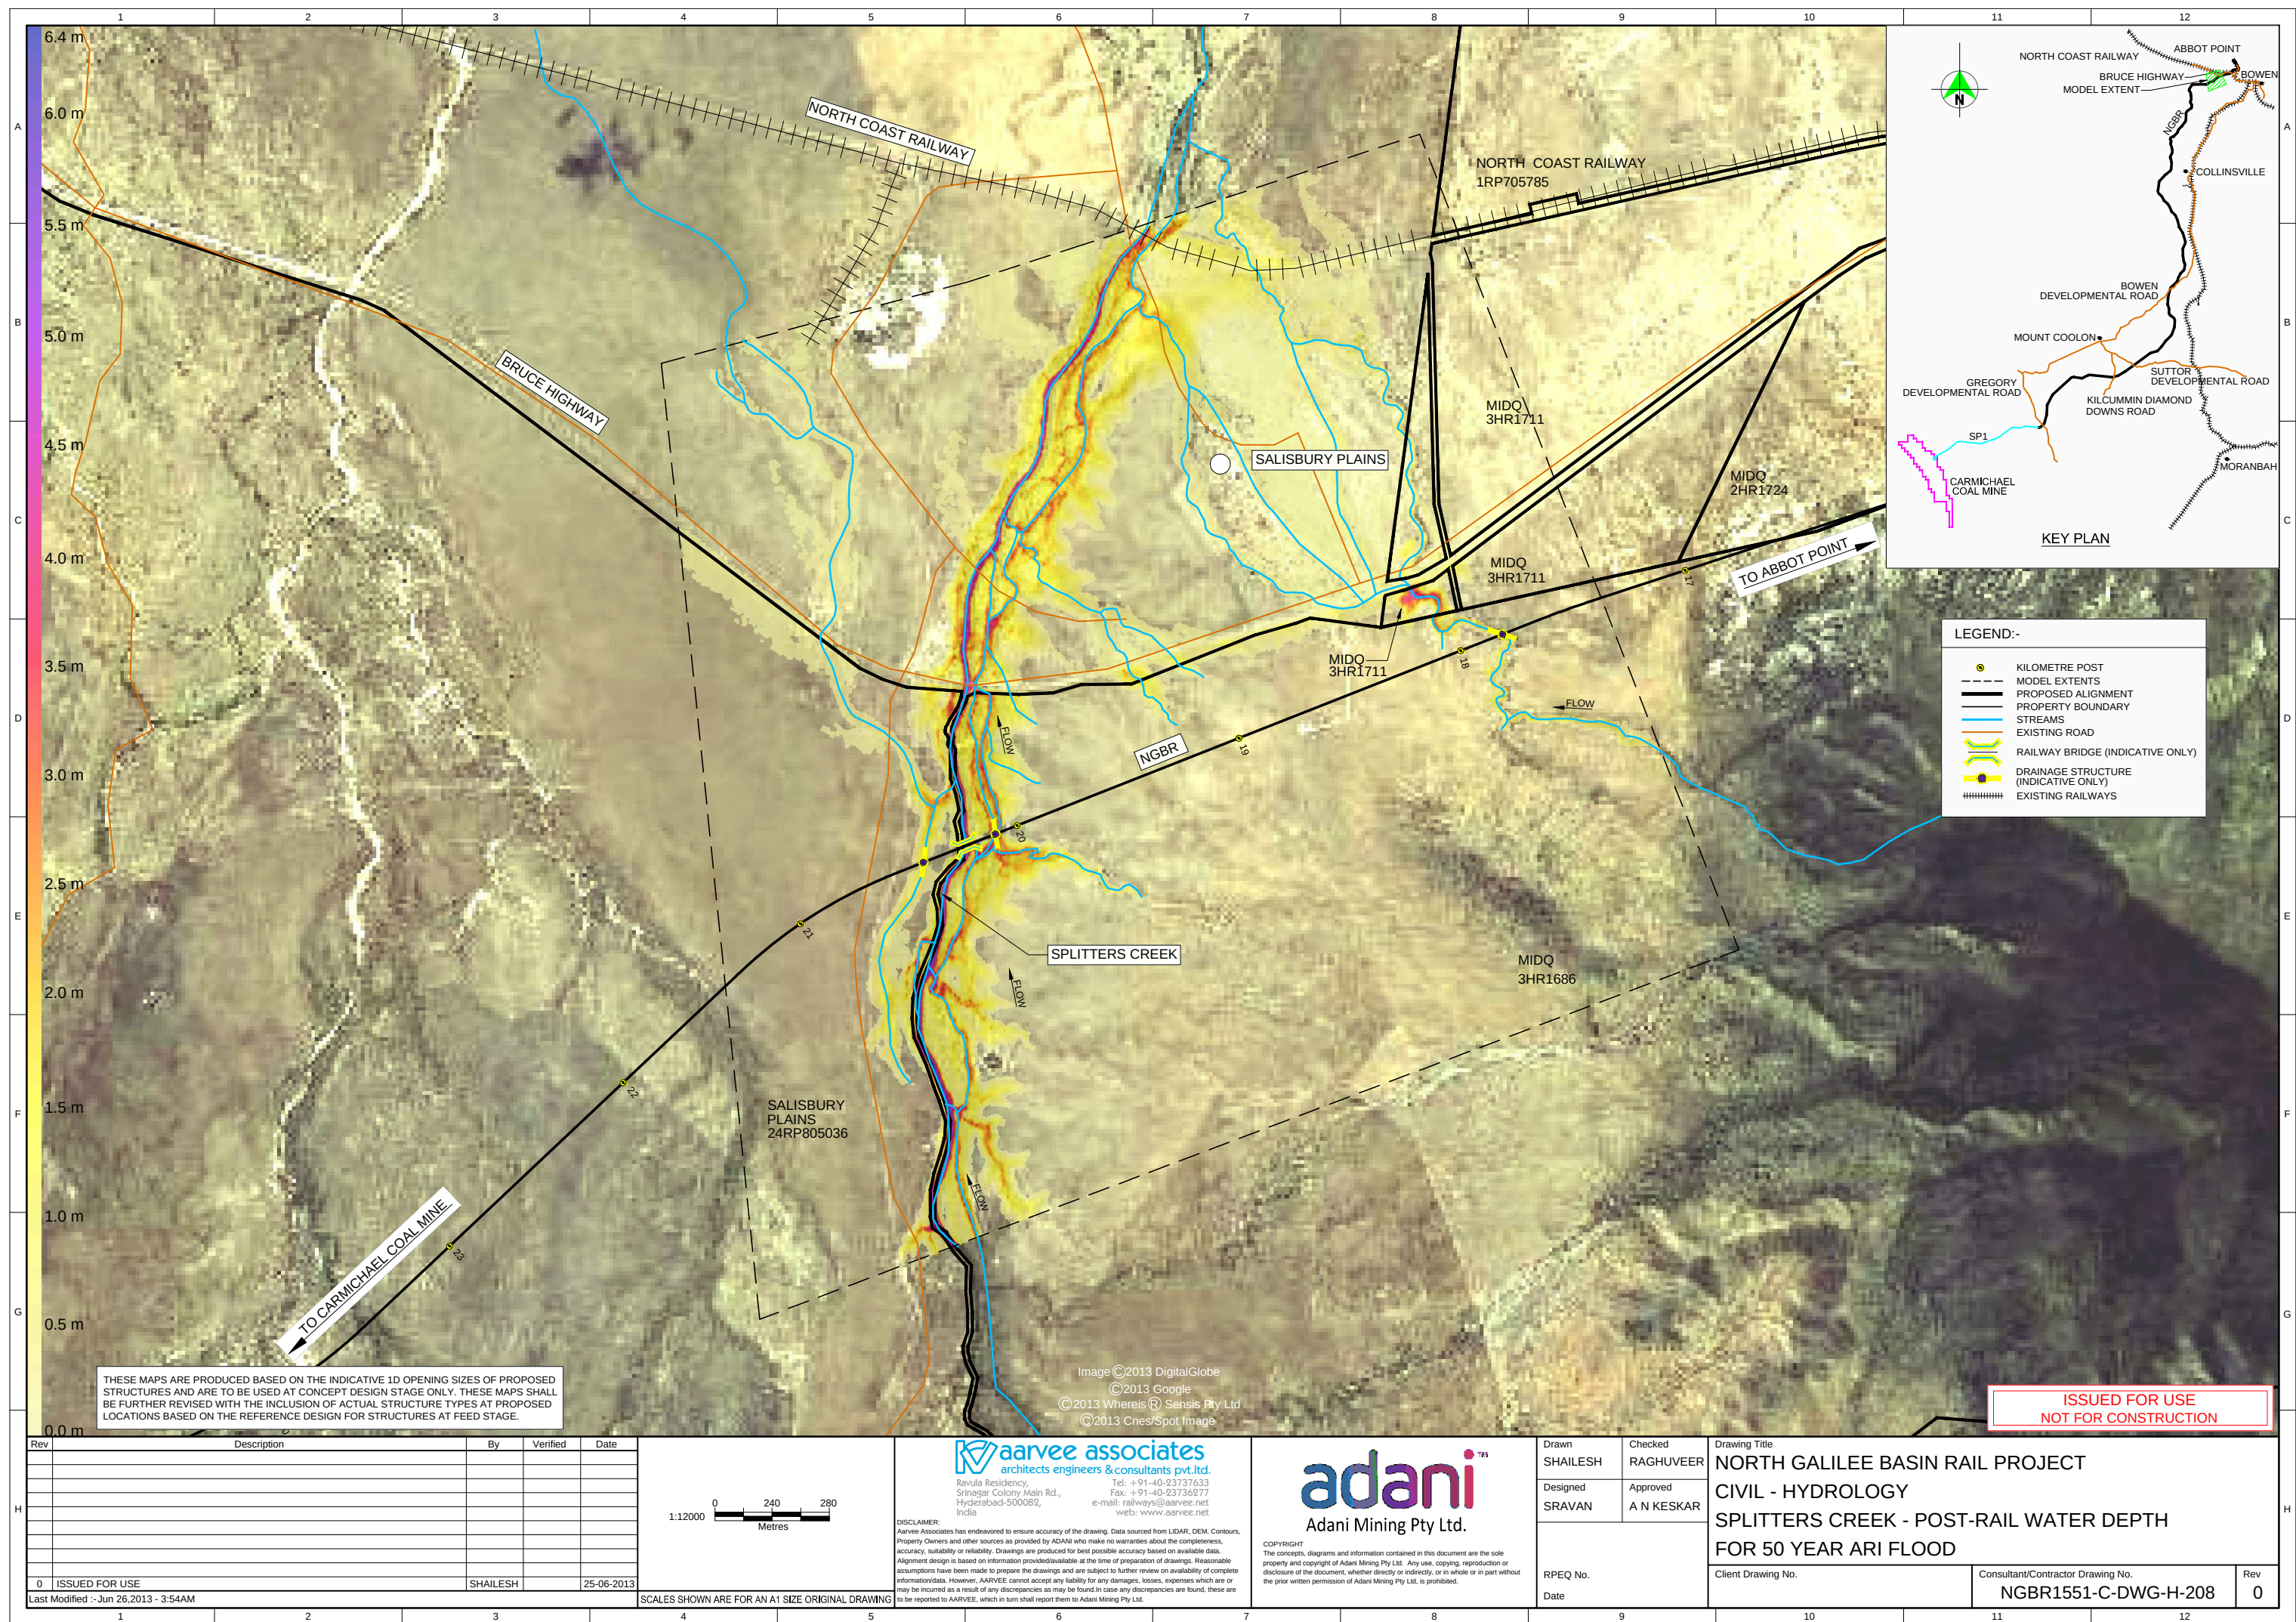

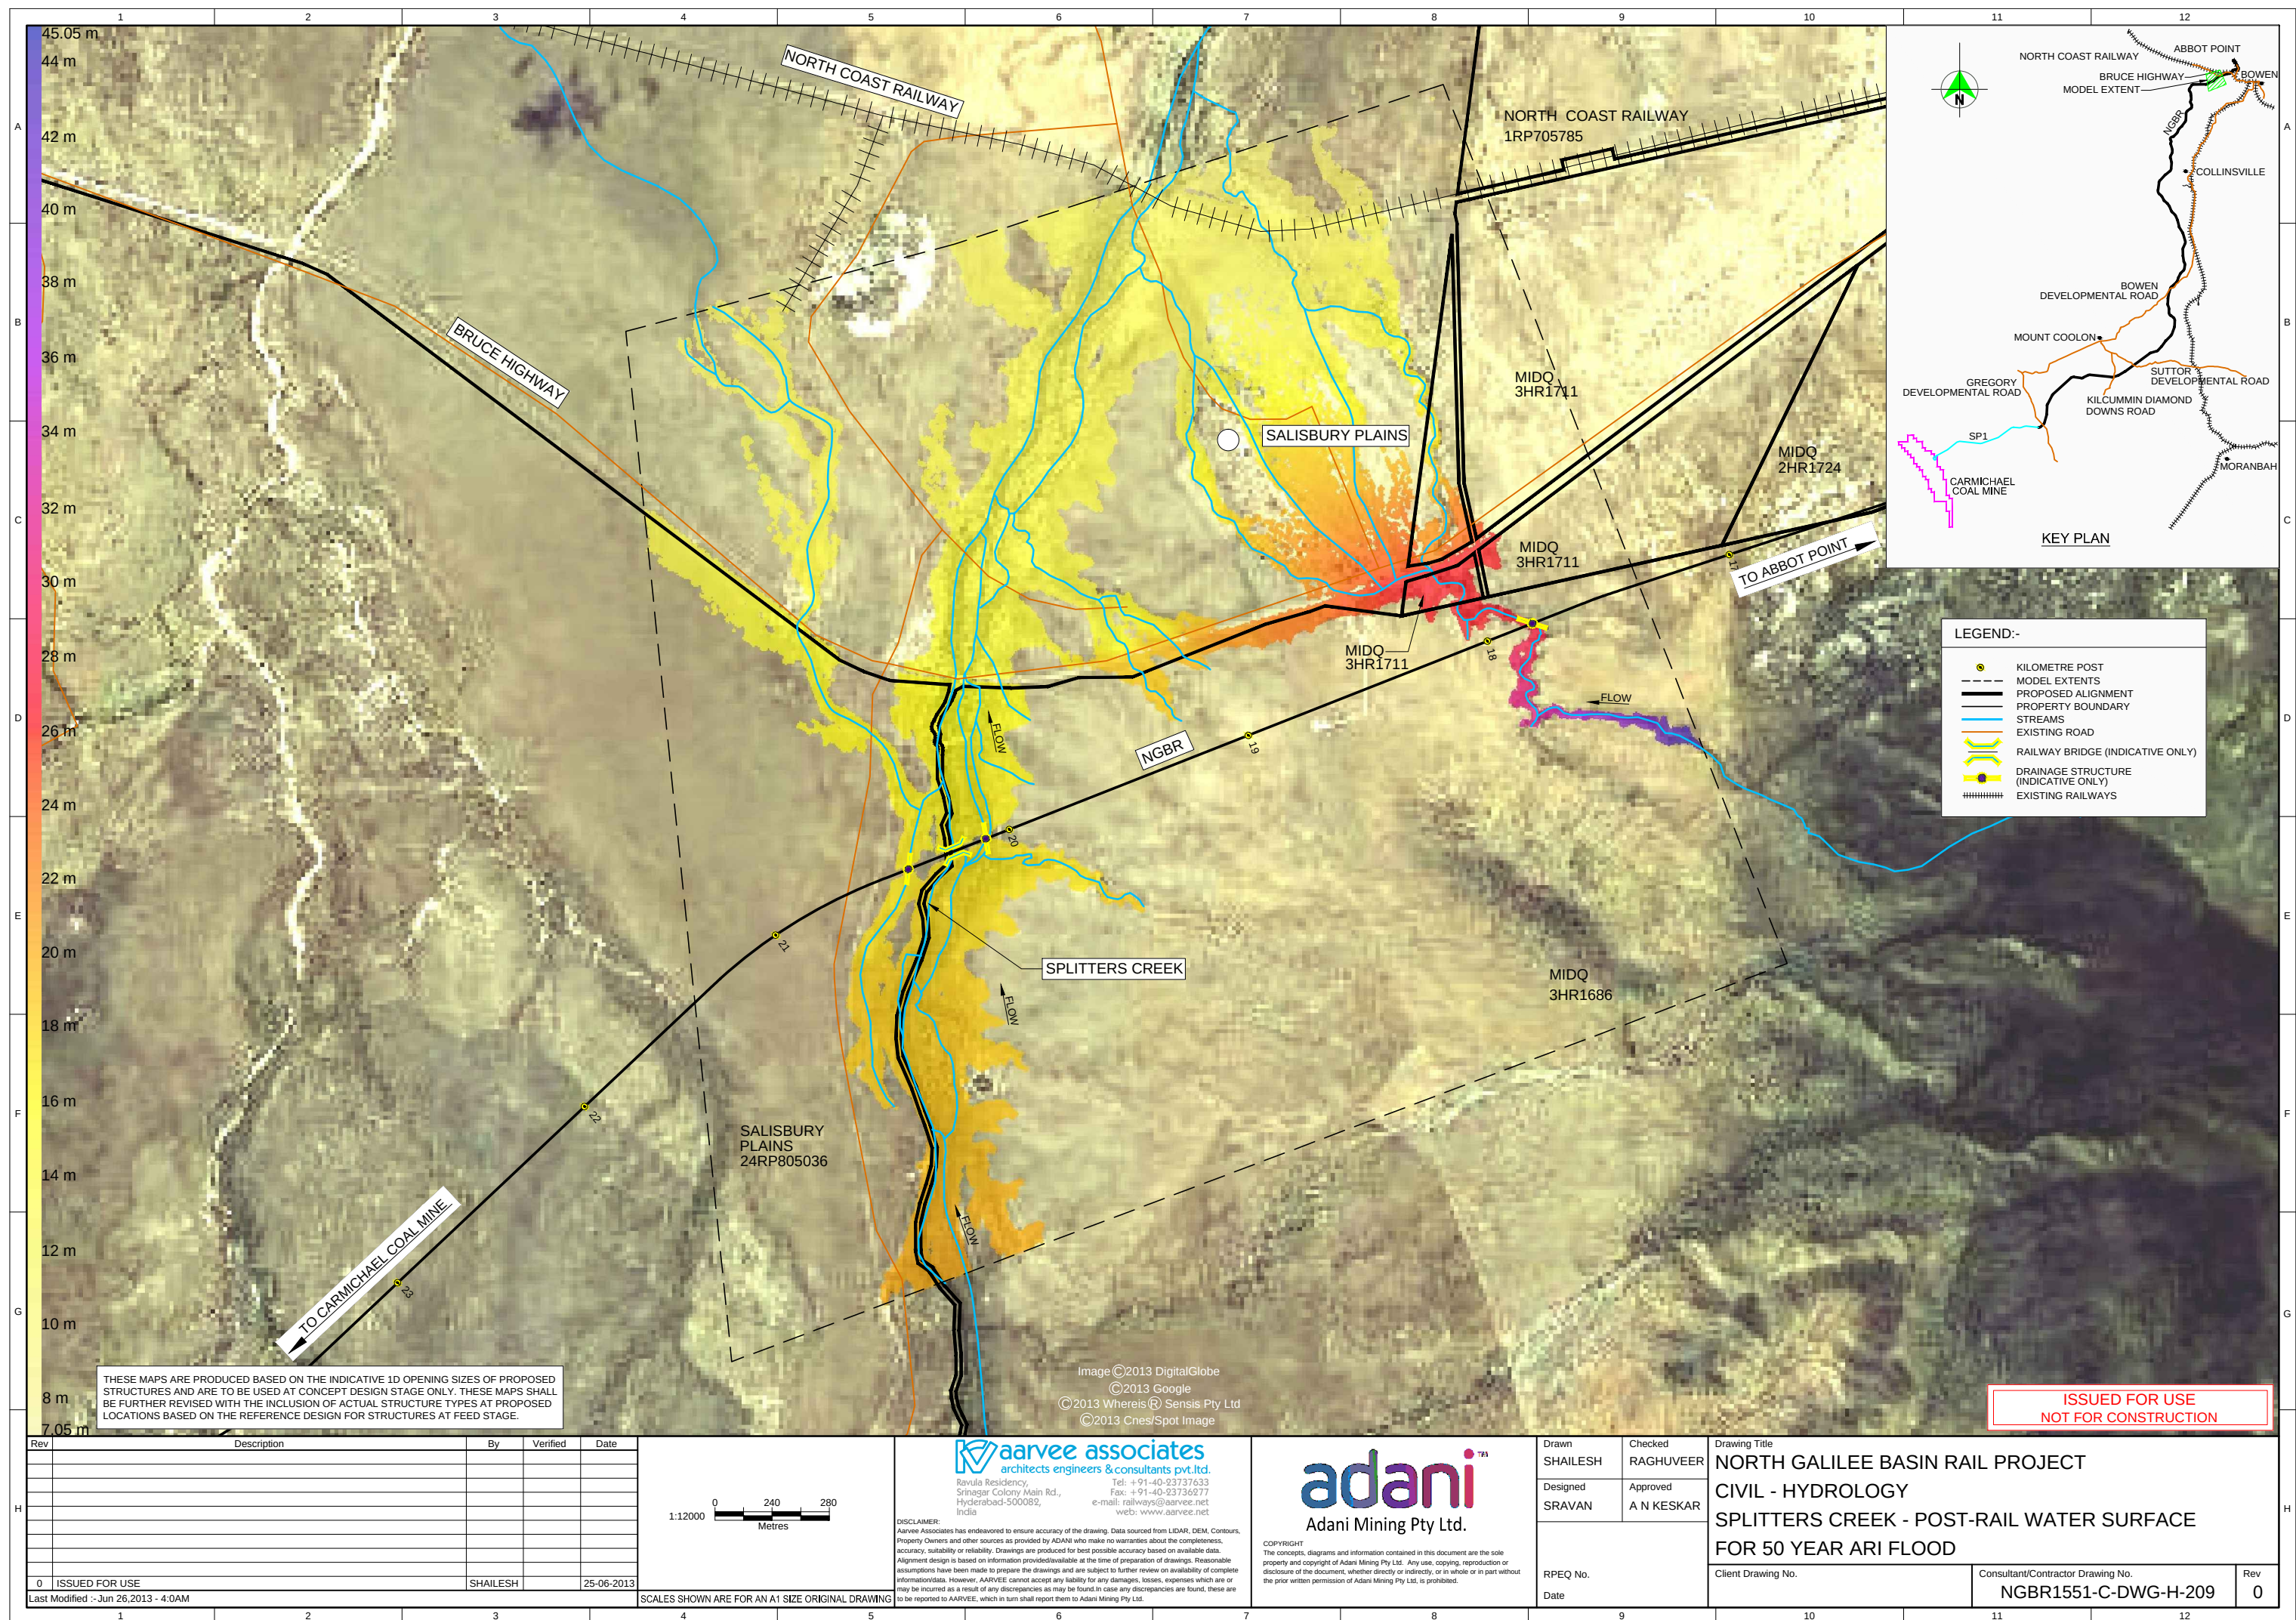


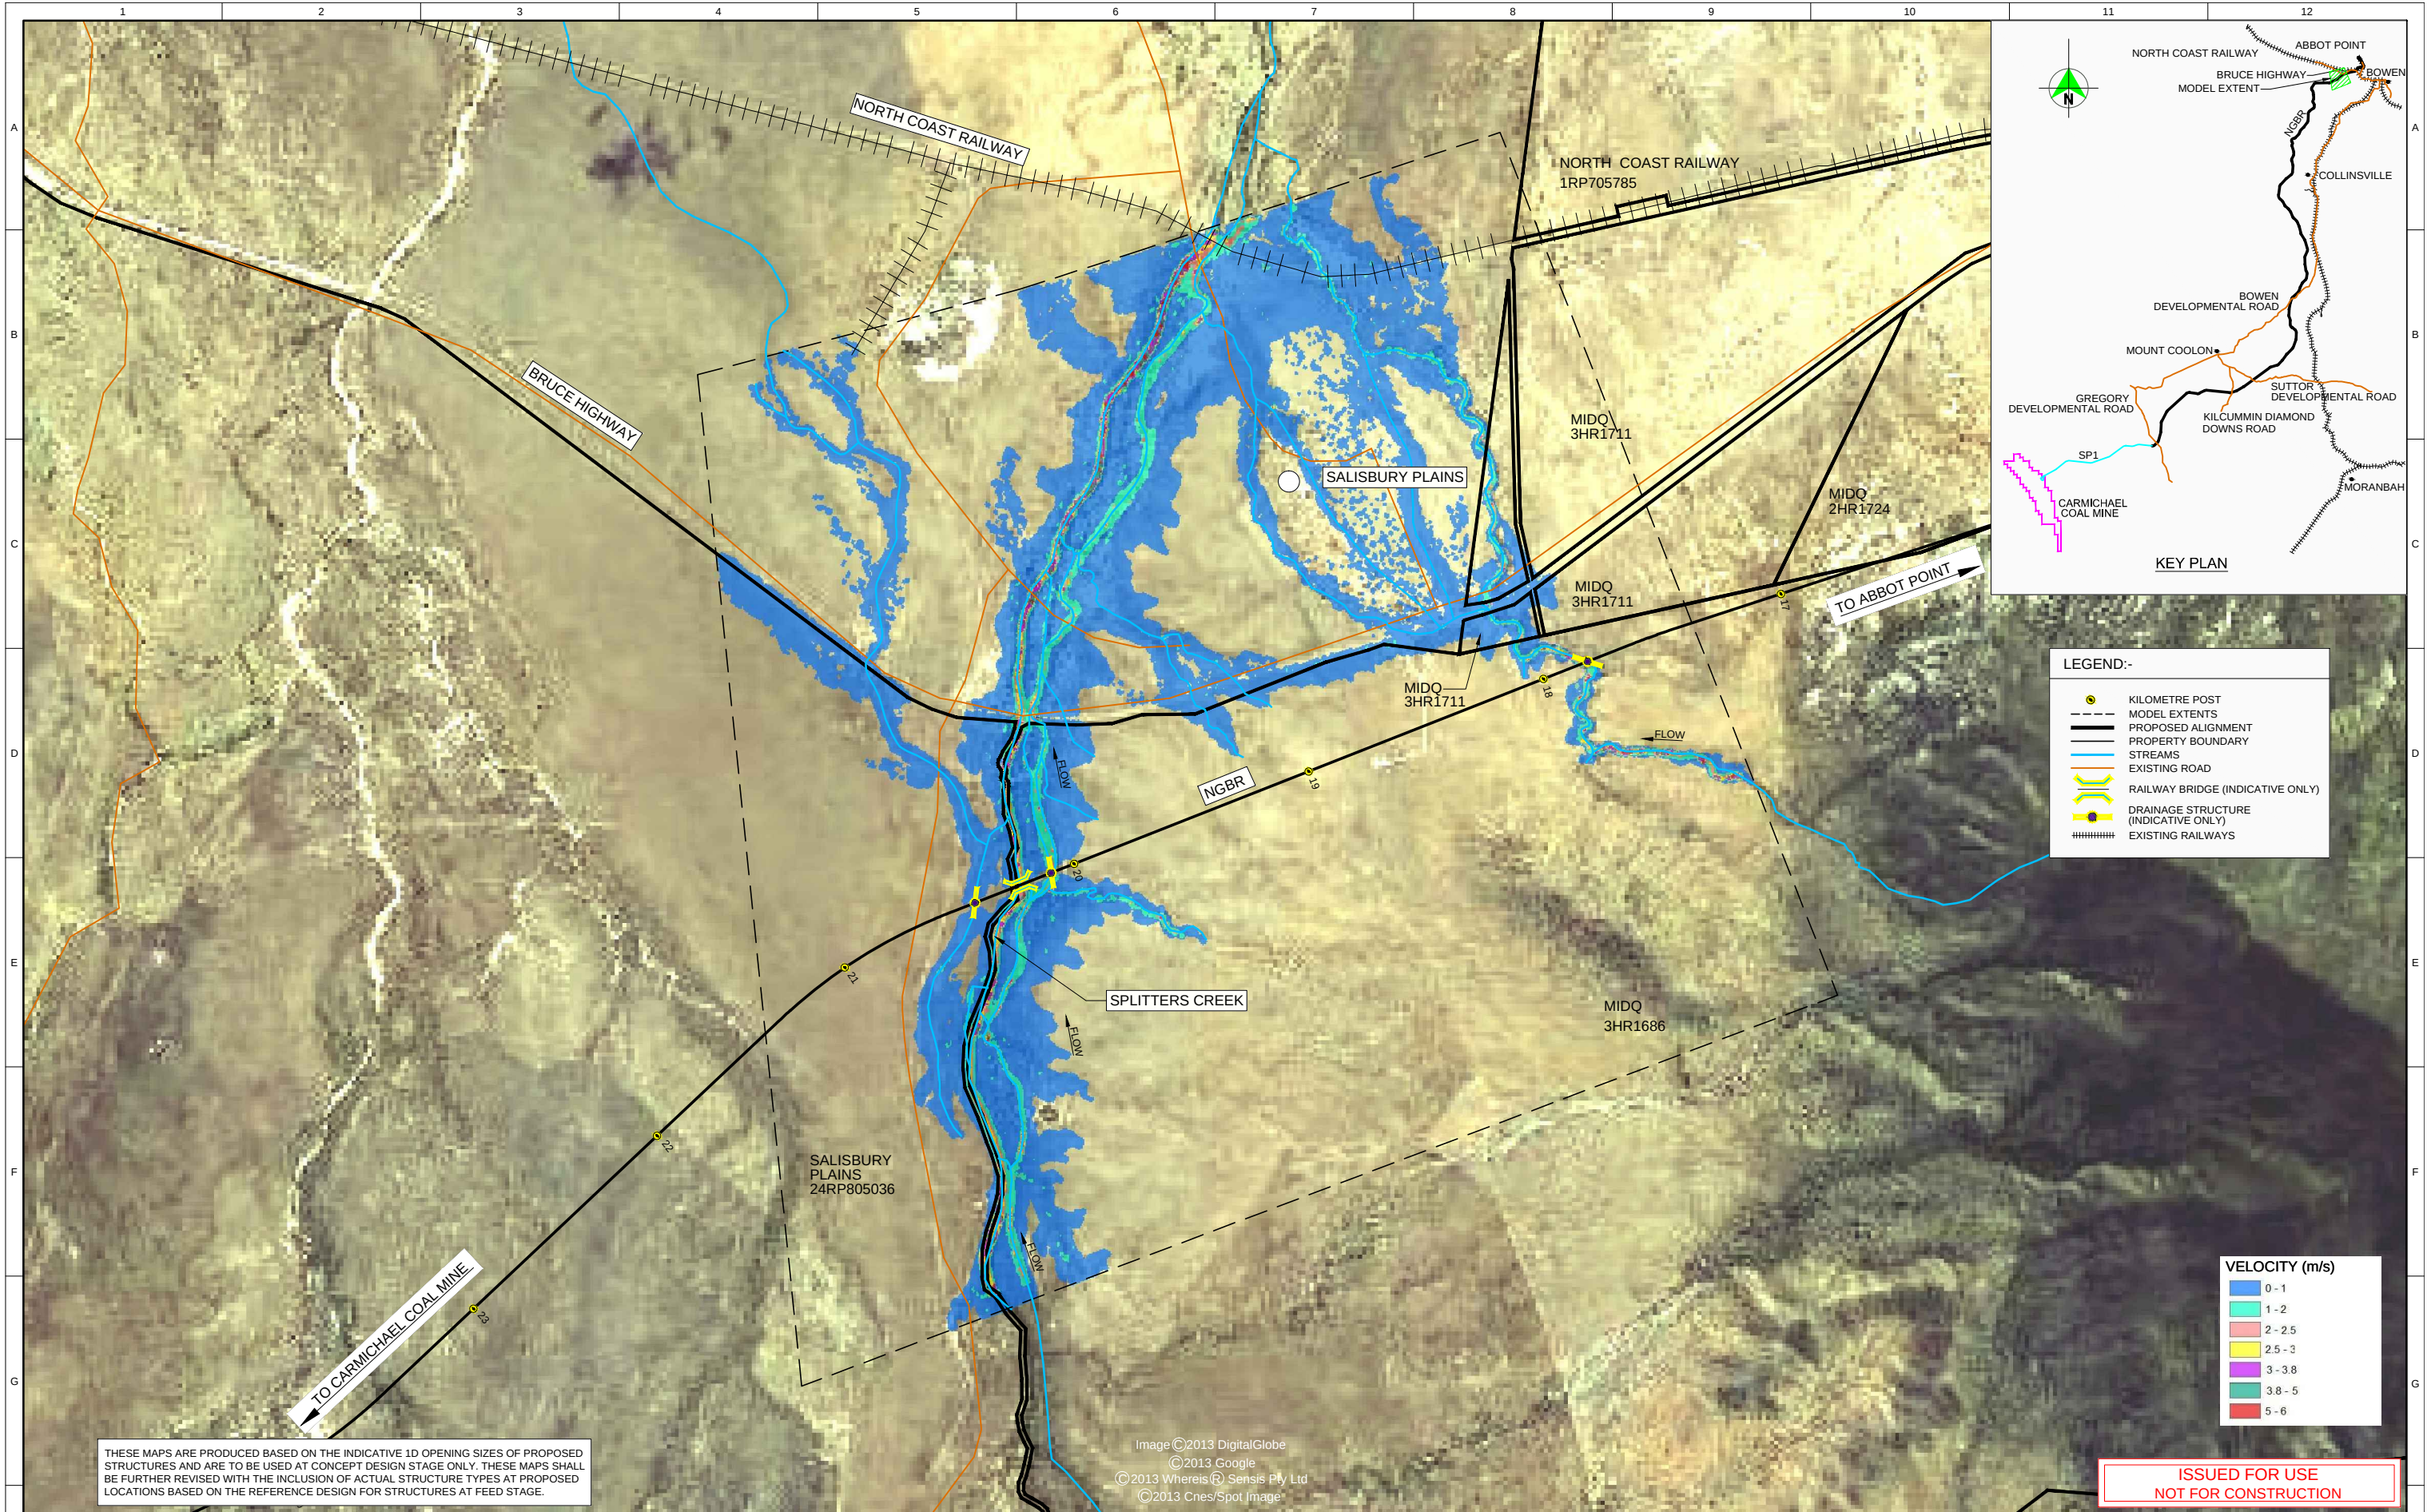

THESE MAPS ARE PRODUCED BASED ON THE INDICATIVE 1D OPENING SIZES OF PROPOSED STRUCTURES AND ARE TO BE USED AT CONCEPT DESIGN STAGE ONLY. THESE MAPS SHALL BE FURTHER REVISED WITH THE INCLUSION OF ACTUAL STRUCTURE TYPES AT PROPOSED LOCATIONS BASED ON THE REFERENCE DESIGN FOR STRUCTURES AT FEED STAGE.

Image ©2013 DigitalGlobe
©2013 Google
©2013 Whereis® Sensis Pty Ltd
©2013 Cnes/Spot Image

Rev	Description	By	Verified	Date
0	ISSUED FOR USE	SHAILESH		25-06-2013
Last Modified :-Jun 26,2013 - 3:52AM				

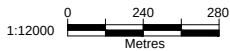

SCALES SHOWN ARE FOR AN A1 SIZE ORIGINAL DRAWING

aarvee associates
architects engineers & consultants pvt.ltd.
Ravula Residency,
Srinagar Colony Main Rd.,
Hyderabad-500082,
India
Tel: +91-40-93737633
Fax: +91-40-93736277
e-mail: railways@aarvee.net
web: www.aarvee.net



DISCLAIMER:
Aarvee Associates has endeavored to ensure accuracy of the drawing. Data sourced from LIDAR, DEM, Contours, Property Owners and other sources as provided by ADANI who make no warranties about the completeness, accuracy, suitability or reliability. Drawings are produced for best possible accuracy based on available data. Alignment design is based on information provided/available at the time of preparation of drawings. Reasonable assumptions have been made to prepare the drawings and are subject to further review on availability of complete information/data. However, AARVEE cannot accept any liability for any damages, losses, expenses which are or may be incurred as a result of any discrepancies as may be found in case any discrepancies are found, these are to be reported to AARVEE, which in turn shall report them to Adani Mining Pty Ltd.

adani
Adani Mining Pty Ltd.

COPYRIGHT
The concepts, diagrams and information contained in this document are the sole property and copyright of Adani Mining Pty Ltd. Any use, copying, reproduction or disclosure of the document, whether directly or indirectly, or in whole or in part without the prior written permission of Adani Mining Pty Ltd, is prohibited.

Drawn SHAILESH	Checked RAGHUVVEER
Designed SRAVAN	Approved A N KESKAR
RPEQ No.	
Date	

Drawing Title NORTH GALILEE BASIN RAIL PROJECT CIVIL - HYDROLOGY SPLITTERS CREEK - POST-RAIL VELOCITY FOR 50 YEAR ARI FLOOD		
Client Drawing No.	Consultant/Contractor Drawing No. NGBR1551-C-DWG-H-210	Rev 0

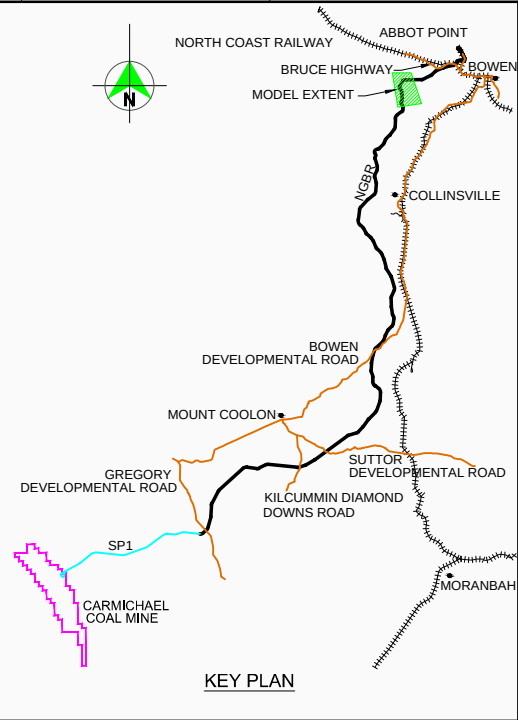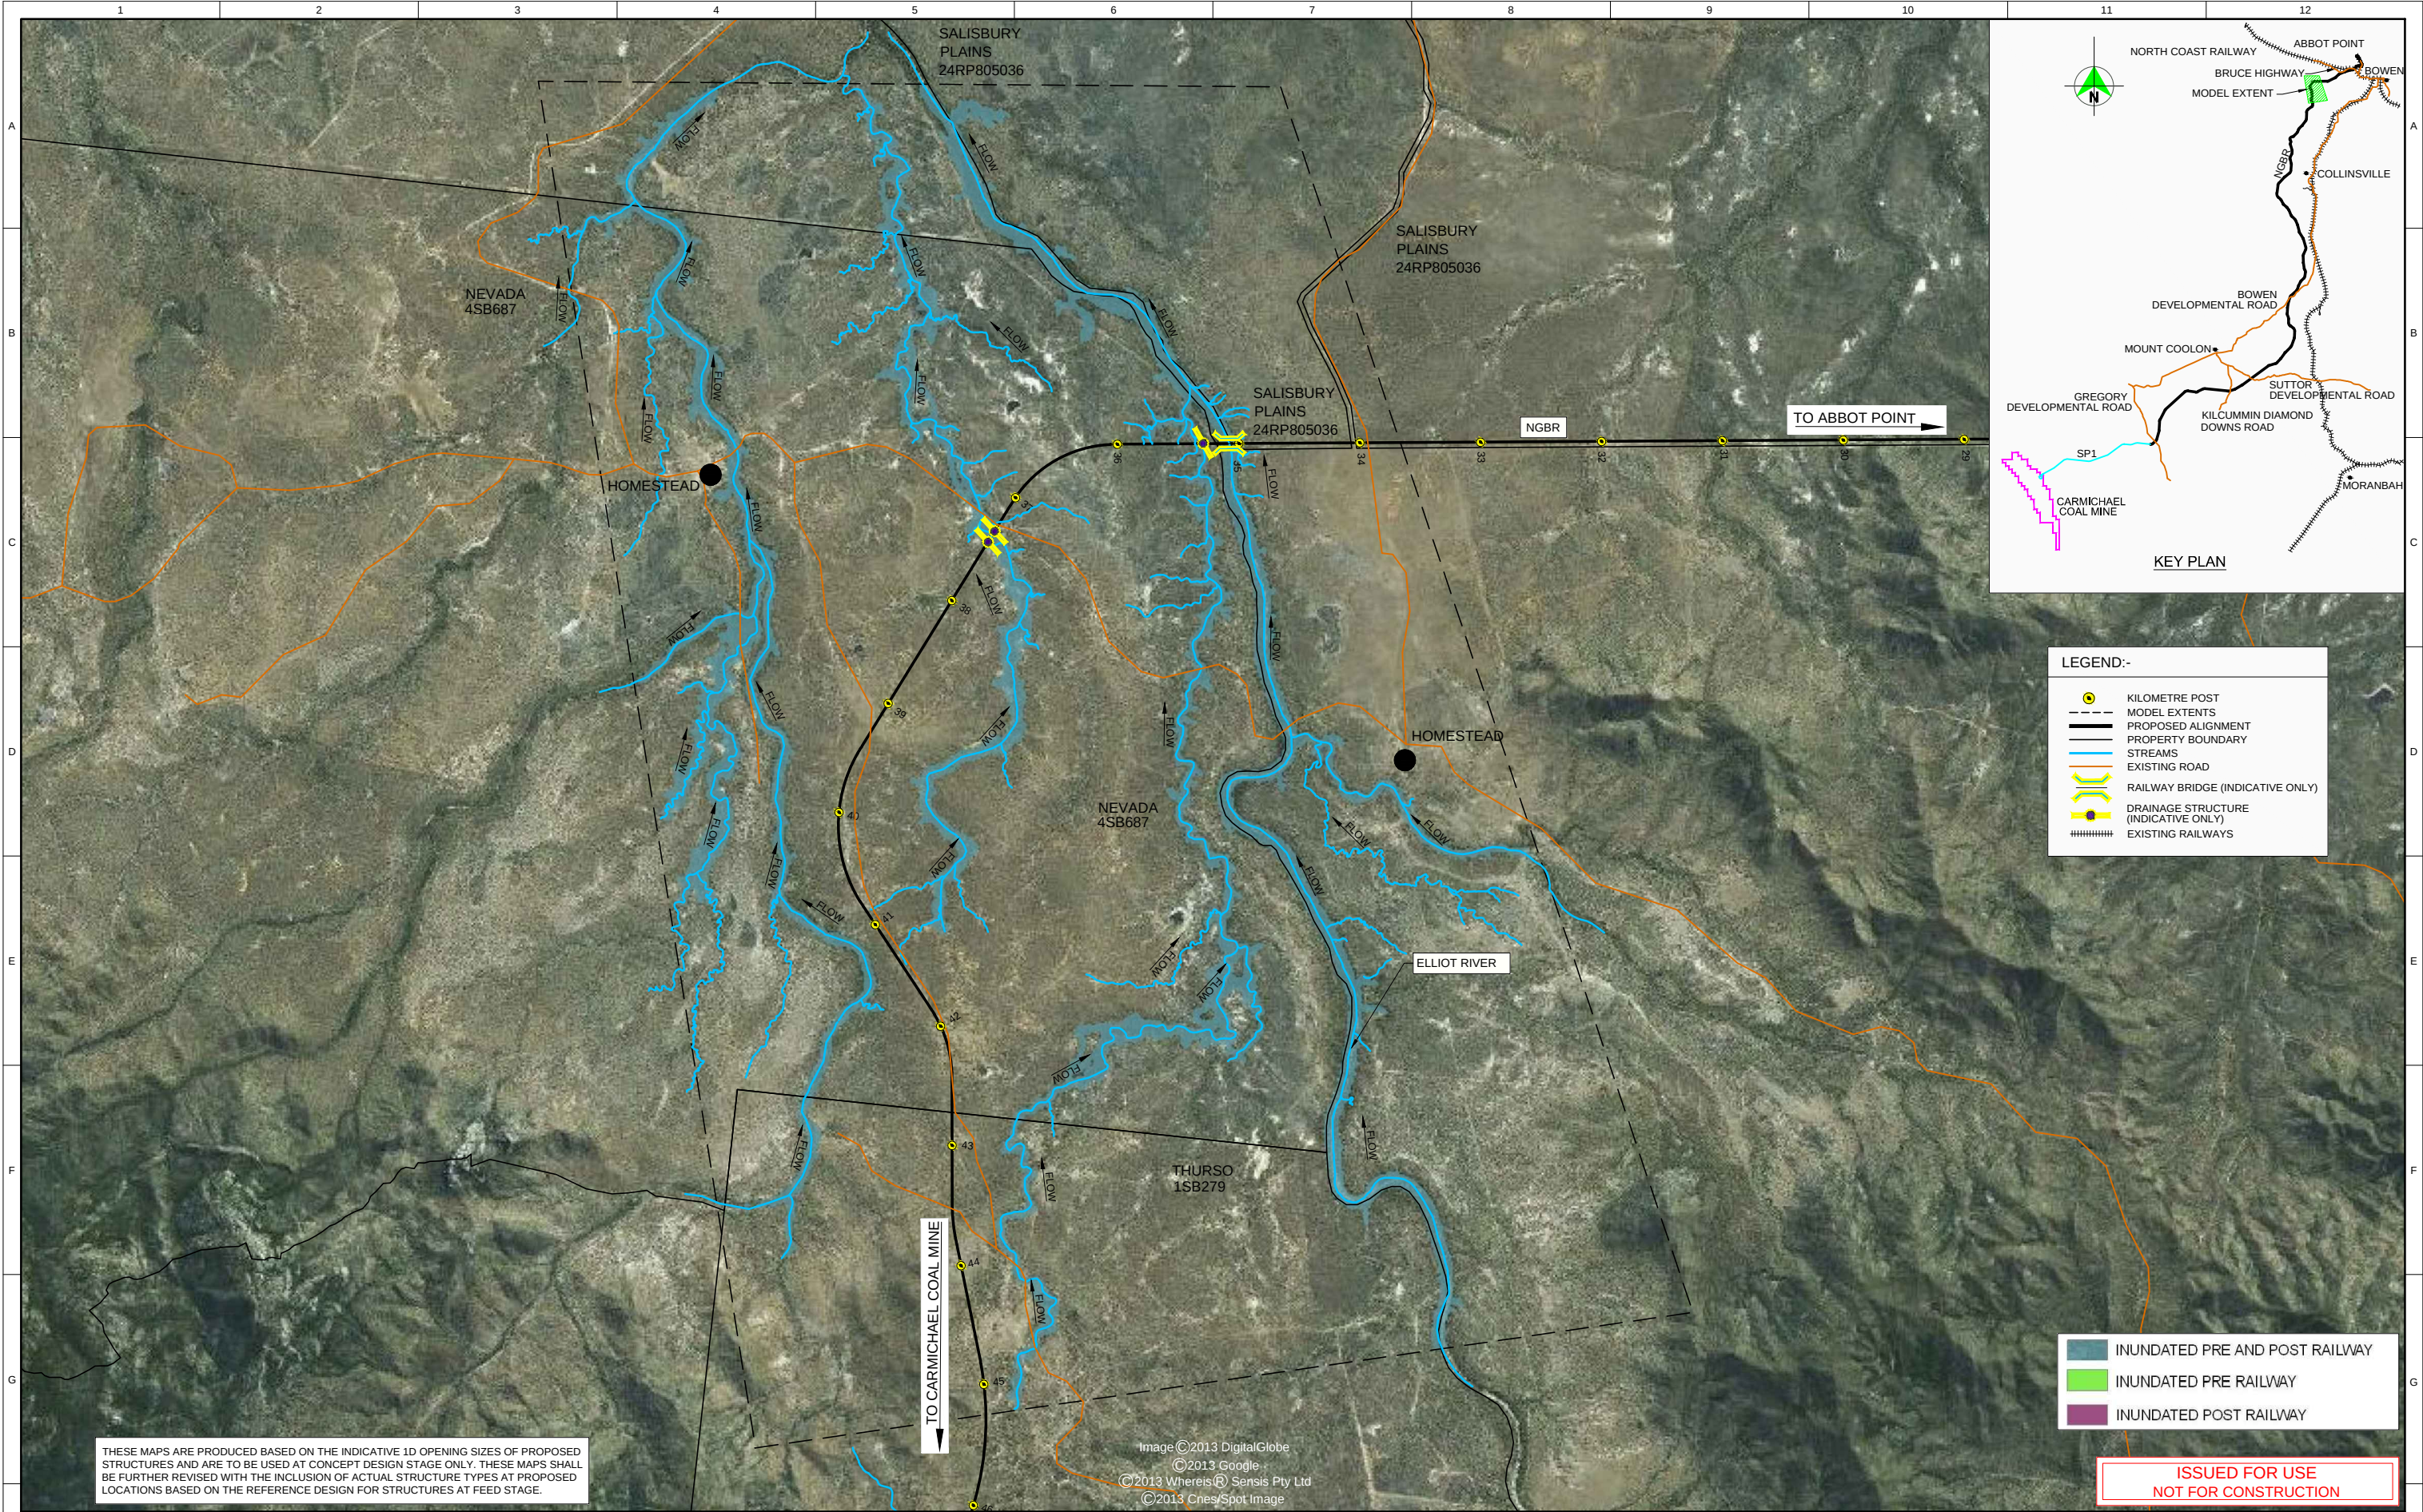

- LEGEND:-
- KILOMETRE POST
 - MODEL EXTENTS
 - PROPOSED ALIGNMENT
 - PROPERTY BOUNDARY
 - STREAMS
 - EXISTING ROAD
 - RAILWAY BRIDGE (INDICATIVE ONLY)
 - DRAINAGE STRUCTURE (INDICATIVE ONLY)
 - EXISTING RAILWAYS


- INUNDATED PRE AND POST RAILWAY
- INUNDATED PRE RAILWAY
- INUNDATED POST RAILWAY

ISSUED FOR USE
NOT FOR CONSTRUCTION

THESE MAPS ARE PRODUCED BASED ON THE INDICATIVE 1D OPENING SIZES OF PROPOSED STRUCTURES AND ARE TO BE USED AT CONCEPT DESIGN STAGE ONLY. THESE MAPS SHALL BE FURTHER REVISED WITH THE INCLUSION OF ACTUAL STRUCTURE TYPES AT PROPOSED LOCATIONS BASED ON THE REFERENCE DESIGN FOR STRUCTURES AT FEED STAGE.

Image ©2013 DigitalGlobe
©2013 Google
©2013 Whereis® Sensis Pty Ltd
©2013 Ches/Spot Image

Rev	Description	By	Verified	Date
0	ISSUED FOR USE	SHAILESH		25-06-2013
Last Modified :-Jun 26,2013 - 1:59AM				

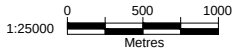

SCALES SHOWN ARE FOR AN A1 SIZE ORIGINAL DRAWING

aarvee associates
architects engineers & consultants pvt.ltd.
Ravula Residency,
Srinagar Colony Main Rd.,
Hyderabad-500082,
India
Tel: +91-40-93737633
Fax: +91-40-93736277
e-mail: railways@aarvee.net
web: www.aarvee.net

DISCLAIMER:
Aarvee Associates has endeavored to ensure accuracy of the drawing. Data sourced from LIDAR, DEM, Contours, Property Owners and other sources as provided by ADANI who make no warranties about the completeness, accuracy, suitability or reliability. Drawings are produced for best possible accuracy based on available data. Alignment design is based on information provided/available at the time of preparation of drawings. Reasonable assumptions have been made to prepare the drawings and are subject to further review on availability of complete information/data. However, AARVEE cannot accept any liability for any damages, losses, expenses which are or may be incurred as a result of any discrepancies as may be found in case any discrepancies are found, these are to be reported to AARVEE, which in turn shall report them to Adani Mining Pty Ltd.



adani
Adani Mining Pty Ltd.

COPYRIGHT
The concepts, diagrams and information contained in this document are the sole property and copyright of Adani Mining Pty Ltd. Any use, copying, reproduction or disclosure of the document, whether directly or indirectly, or in whole or in part without the prior written permission of Adani Mining Pty Ltd, is prohibited.

Drawn SHAILESH	Checked RAGHUVVEER
Designed SRAVAN	Approved A N KESKAR
RPEQ No.	
Date	

Drawing Title
NORTH GALILEE BASIN RAIL PROJECT
CIVIL - HYDROLOGY
ELLIOT CREEK - FLOOD INUNDATIOIN
FOR 20 YEAR ARI FLOOD

Client Drawing No.	Consultant/Contractor Drawing No. NGBR1551-C-DWG-H-211	Rev 0
--------------------	---	----------

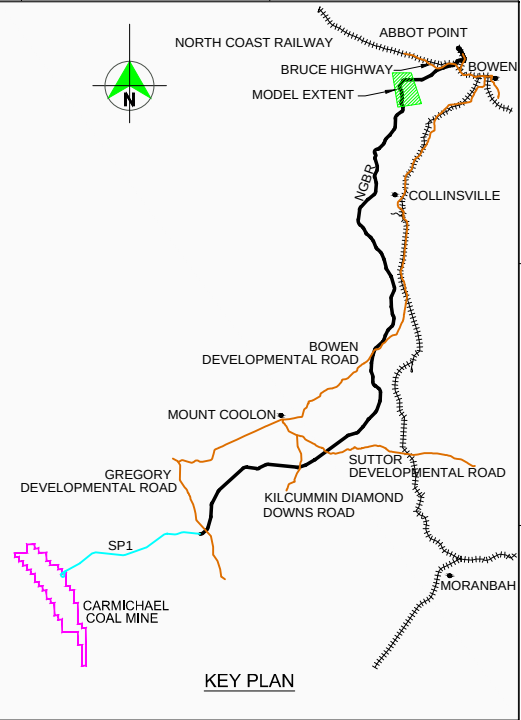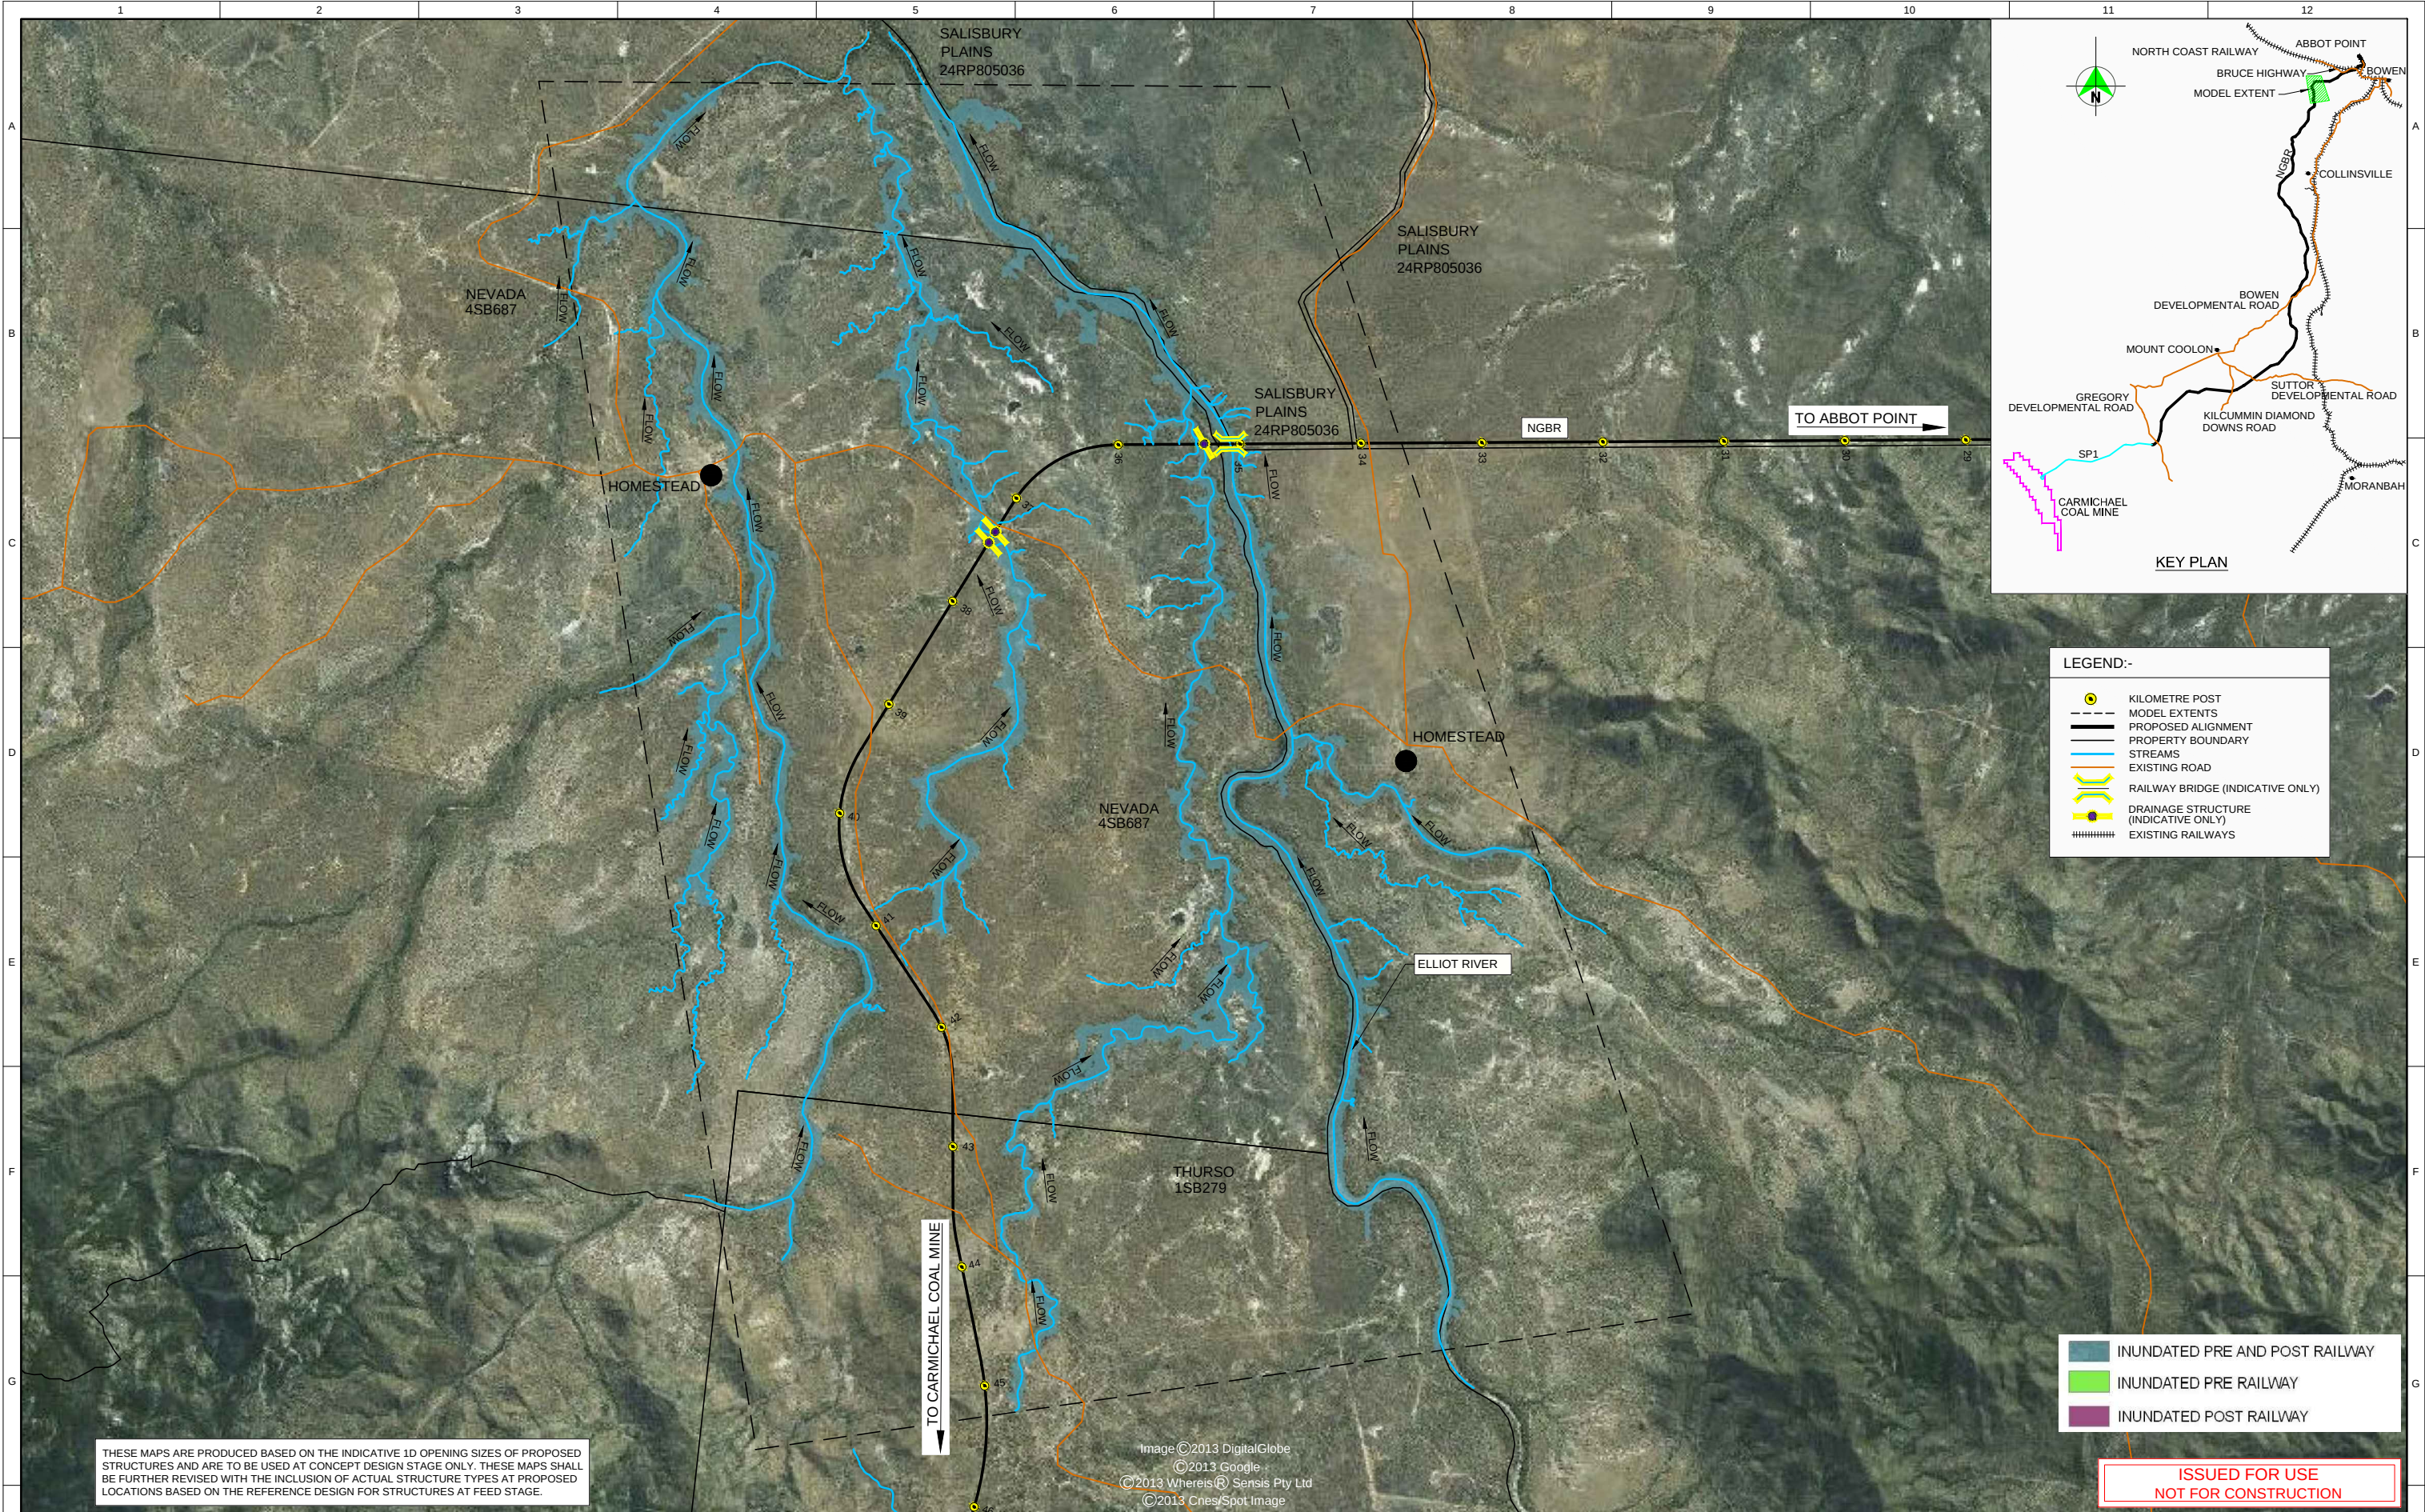


- LEGEND:-
- KILOMETRE POST
 - MODEL EXTENTS
 - PROPOSED ALIGNMENT
 - PROPERTY BOUNDARY
 - STREAMS
 - EXISTING ROAD
 - RAILWAY BRIDGE (INDICATIVE ONLY)
 - DRAINAGE STRUCTURE (INDICATIVE ONLY)
 - EXISTING RAILWAYS

- INUNDATED PRE AND POST RAILWAY
- INUNDATED PRE RAILWAY
- INUNDATED POST RAILWAY

ISSUED FOR USE
NOT FOR CONSTRUCTION

THESE MAPS ARE PRODUCED BASED ON THE INDICATIVE 1D OPENING SIZES OF PROPOSED STRUCTURES AND ARE TO BE USED AT CONCEPT DESIGN STAGE ONLY. THESE MAPS SHALL BE FURTHER REVISED WITH THE INCLUSION OF ACTUAL STRUCTURE TYPES AT PROPOSED LOCATIONS BASED ON THE REFERENCE DESIGN FOR STRUCTURES AT FEED STAGE.

Rev	Description	By	Verified	Date
0	ISSUED FOR USE	SHAILESH		25-06-2013
Last Modified :-Jun 26,2013 - 3:40AM				

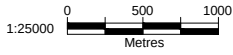

SCALES SHOWN ARE FOR AN A1 SIZE ORIGINAL DRAWING

aarvee associates
architects engineers & consultants pvt.ltd.
Ravula Residency,
Srinagar Colony Main Rd.,
Hyderabad-500082,
India
Tel: +91-40-93737633
Fax: +91-40-93736277
e-mail: railways@aarvee.net
web: www.aarvee.net


DISCLAIMER:
Aarvee Associates has endeavored to ensure accuracy of the drawing. Data sourced from LIDAR, DEM, Contours, Property Owners and other sources as provided by ADANI who make no warranties about the completeness, accuracy, suitability or reliability. Drawings are produced for best possible accuracy based on available data. Alignment design is based on information provided/available at the time of preparation of drawings. Reasonable assumptions have been made to prepare the drawings and are subject to further review on availability of complete information/data. However, AARVEE cannot accept any liability for any damages, losses, expenses which are or may be incurred as a result of any discrepancies as may be found in case any discrepancies are found, these are to be reported to AARVEE, which in turn shall report them to Adani Mining Pty Ltd.

adani
Adani Mining Pty Ltd.


COPYRIGHT
The concepts, diagrams and information contained in this document are the sole property and copyright of Adani Mining Pty Ltd. Any use, copying, reproduction or disclosure of the document, whether directly or indirectly, or in whole or in part without the prior written permission of Adani Mining Pty Ltd, is prohibited.

Drawn SHAILESH	Checked RAGHUVVEER
Designed SRAVAN	Approved A N KESKAR
RPEQ No.	
Date	


Drawing Title NORTH GALILEE BASIN RAIL PROJECT CIVIL - HYDROLOGY ELLIOT CREEK - FLOOD INUNDATIOIN FOR 50 YEAR ARI FLOOD		
Client Drawing No.	Consultant/Contractor Drawing No. NGBR1551-C-DWG-H-212	Rev 0

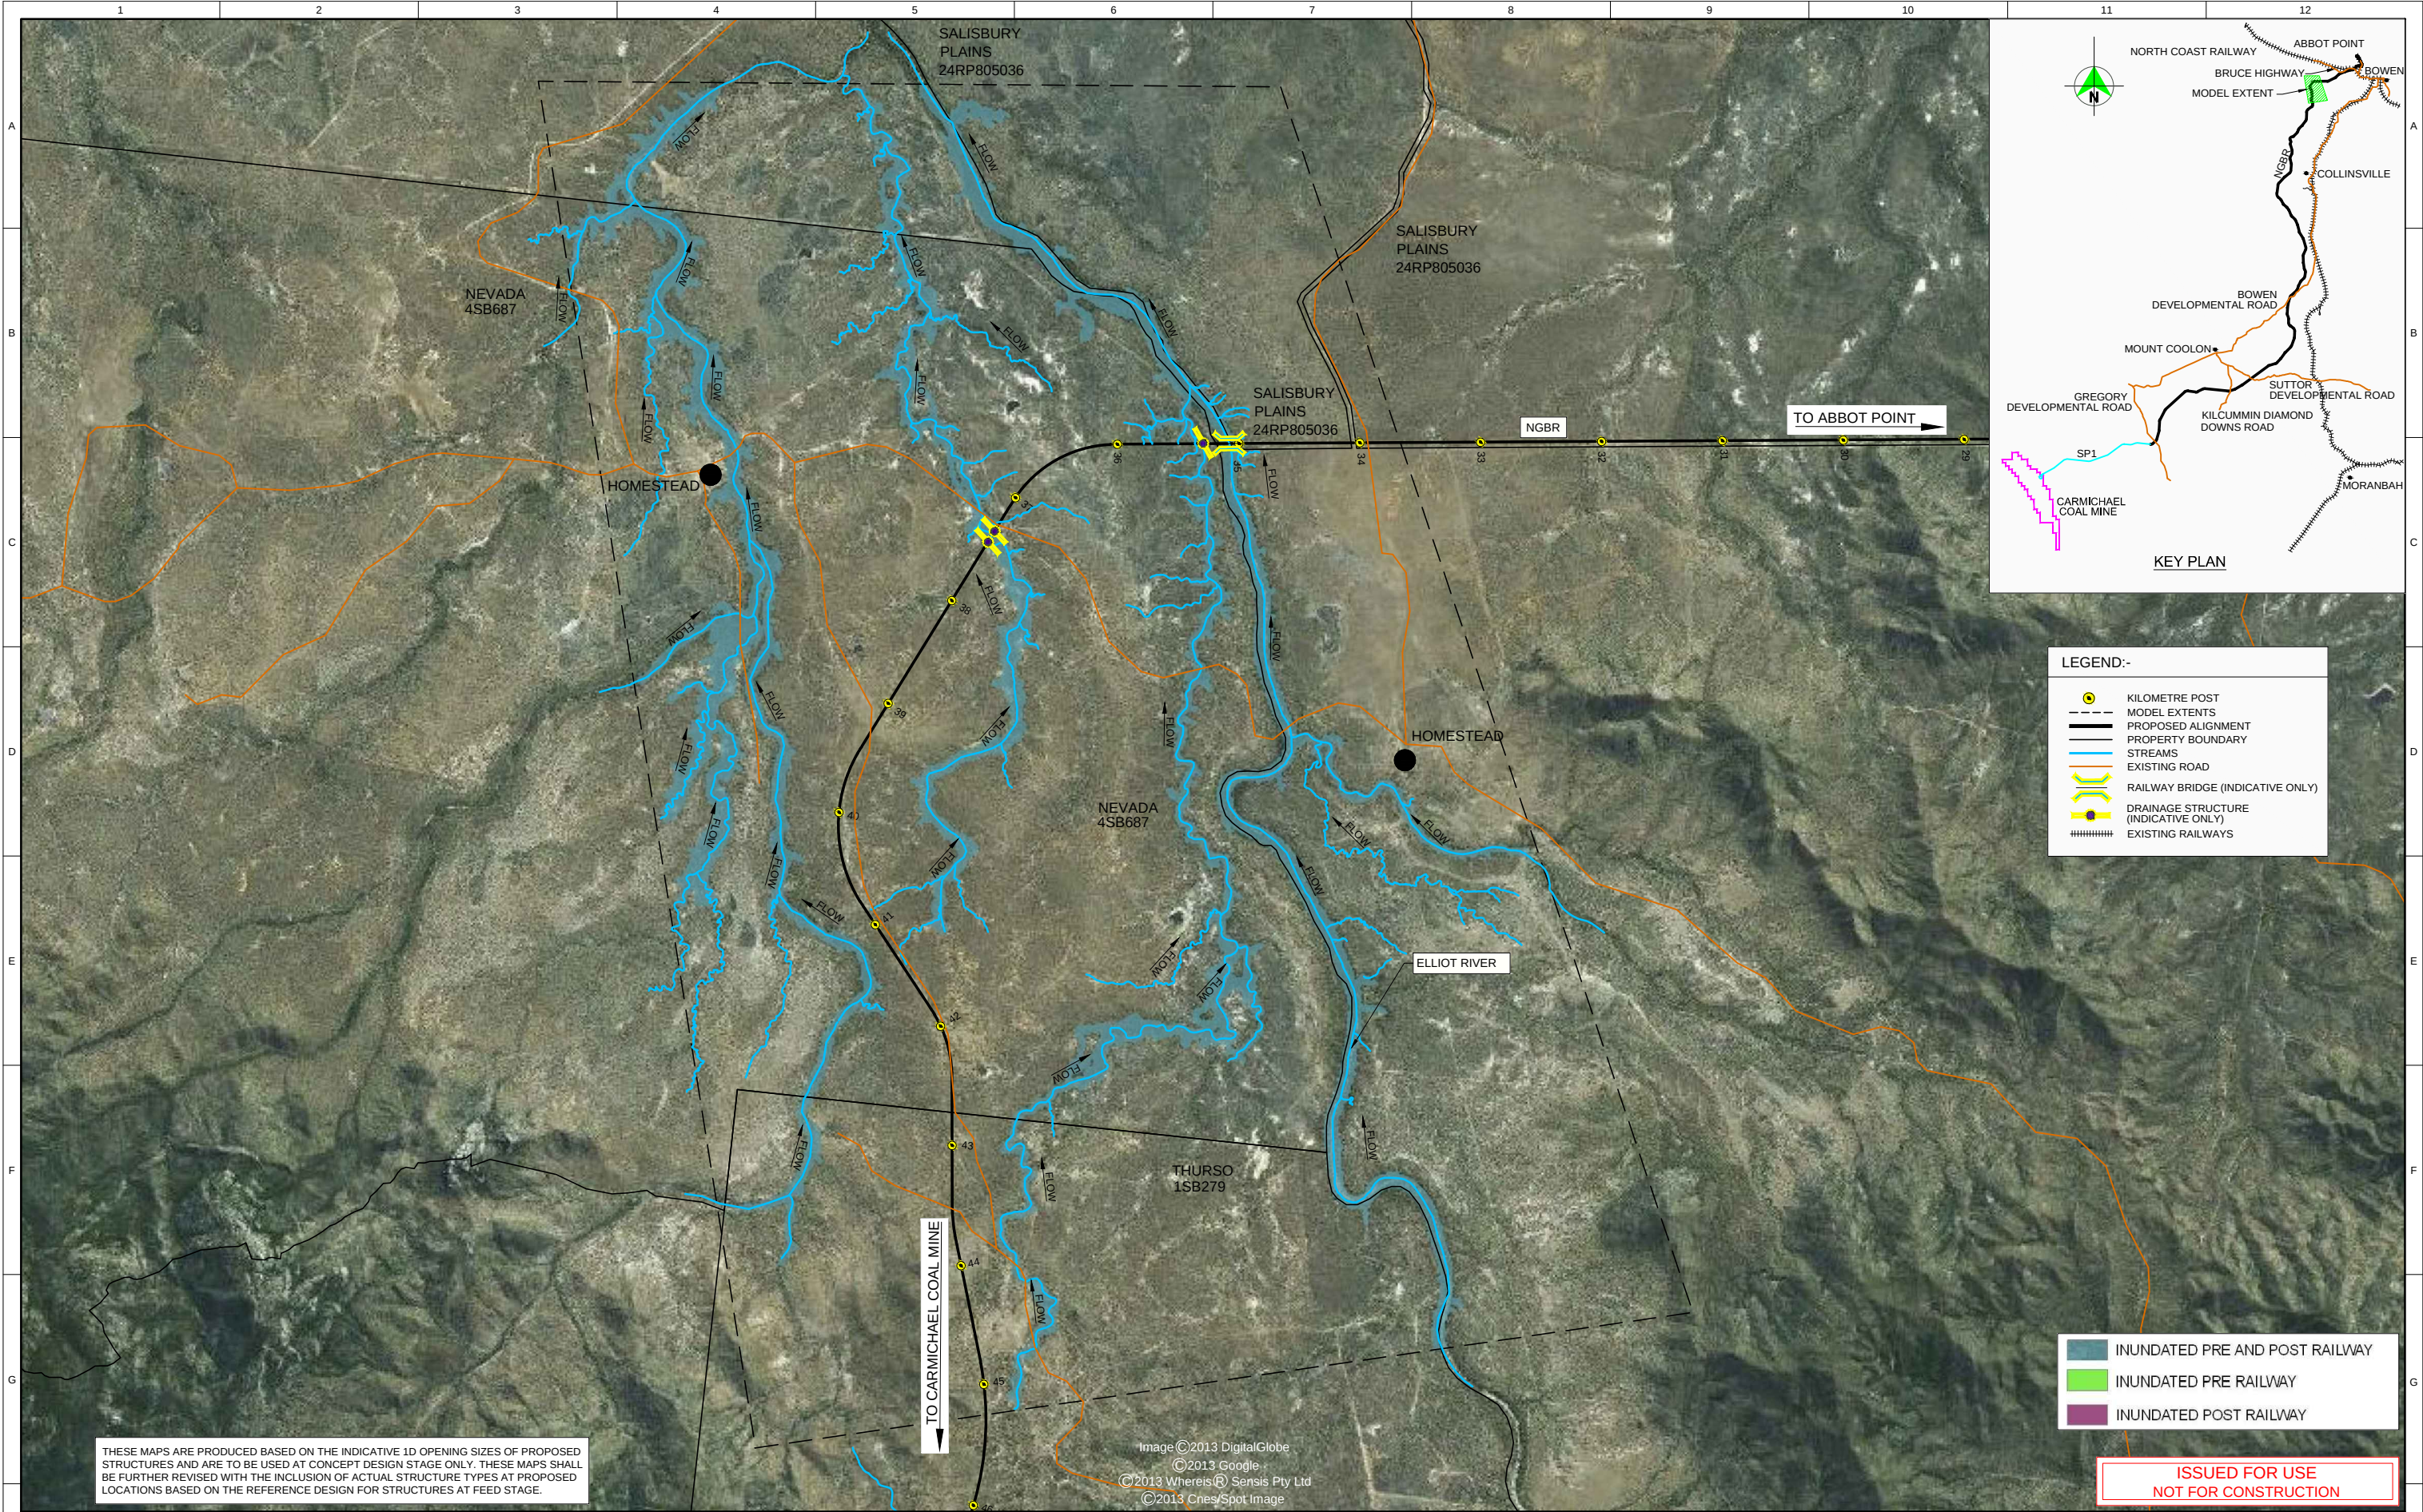



Rev	Description	By	Verified	Date	1:25000 05001000 Metres		aarvee associates architects engineers & consultants pvt.ltd. Ravula Residency, Srinagar Colony Main Rd., Hyderabad-500082, India Tel: +91-40-93737633 Fax: +91-40-93736277 e-mail: railways@aarvee.net web: www.aarvee.net		adani Adani Mining Pty Ltd.		Drawn	Checked	Drawing Title NORTH GALILEE BASIN RAIL PROJECT CIVIL - HYDROLOGY ELLIOT CREEK - FLOOD INUNDATION FOR 100 YEAR ARI FLOOD	
SHAILESH	RAGHUVVEER	
Designed	Approved	
SRAVAN	A N KESKAR	
RPEQ No.	Date	
0	ISSUED FOR USE	SHAILESH		25-06-2013	SCALES SHOWN ARE FOR AN A1 SIZE ORIGINAL DRAWING		DISCLAIMER: Aarvee Associates has endeavored to ensure accuracy of the drawing. Data sourced from LIDAR, DEM, Contours, Property Owners and other sources as provided by ADANI who make no warranties about the completeness, accuracy, suitability or reliability. Drawings are produced for best possible accuracy based on available data. Alignment design is based on information provided/available at the time of preparation of drawings. Reasonable assumptions have been made to prepare the drawings and are subject to further review on availability of complete information/data. However, AARVEE cannot accept any liability for any damages, losses, expenses which are or may be incurred as a result of any discrepancies as may be found in case any discrepancies are found, these are to be reported to AARVEE, which in turn shall report them to Adani Mining Pty Ltd.		COPYRIGHT The concepts, diagrams and information contained in this document are the sole property and copyright of Adani Mining Pty Ltd. Any use, copying, reproduction or disclosure of the document, whether directly or indirectly, or in whole or in part without the prior written permission of Adani Mining Pty Ltd, is prohibited.		Client Drawing No.		Consultant/Contractor Drawing No. NGBR1551-C-DWG-H-213		Rev 0	
Last Modified :- Jun 26,2013 - 3:42AM	
1					2					3					4					5					6					7					8					9					10					11					12				

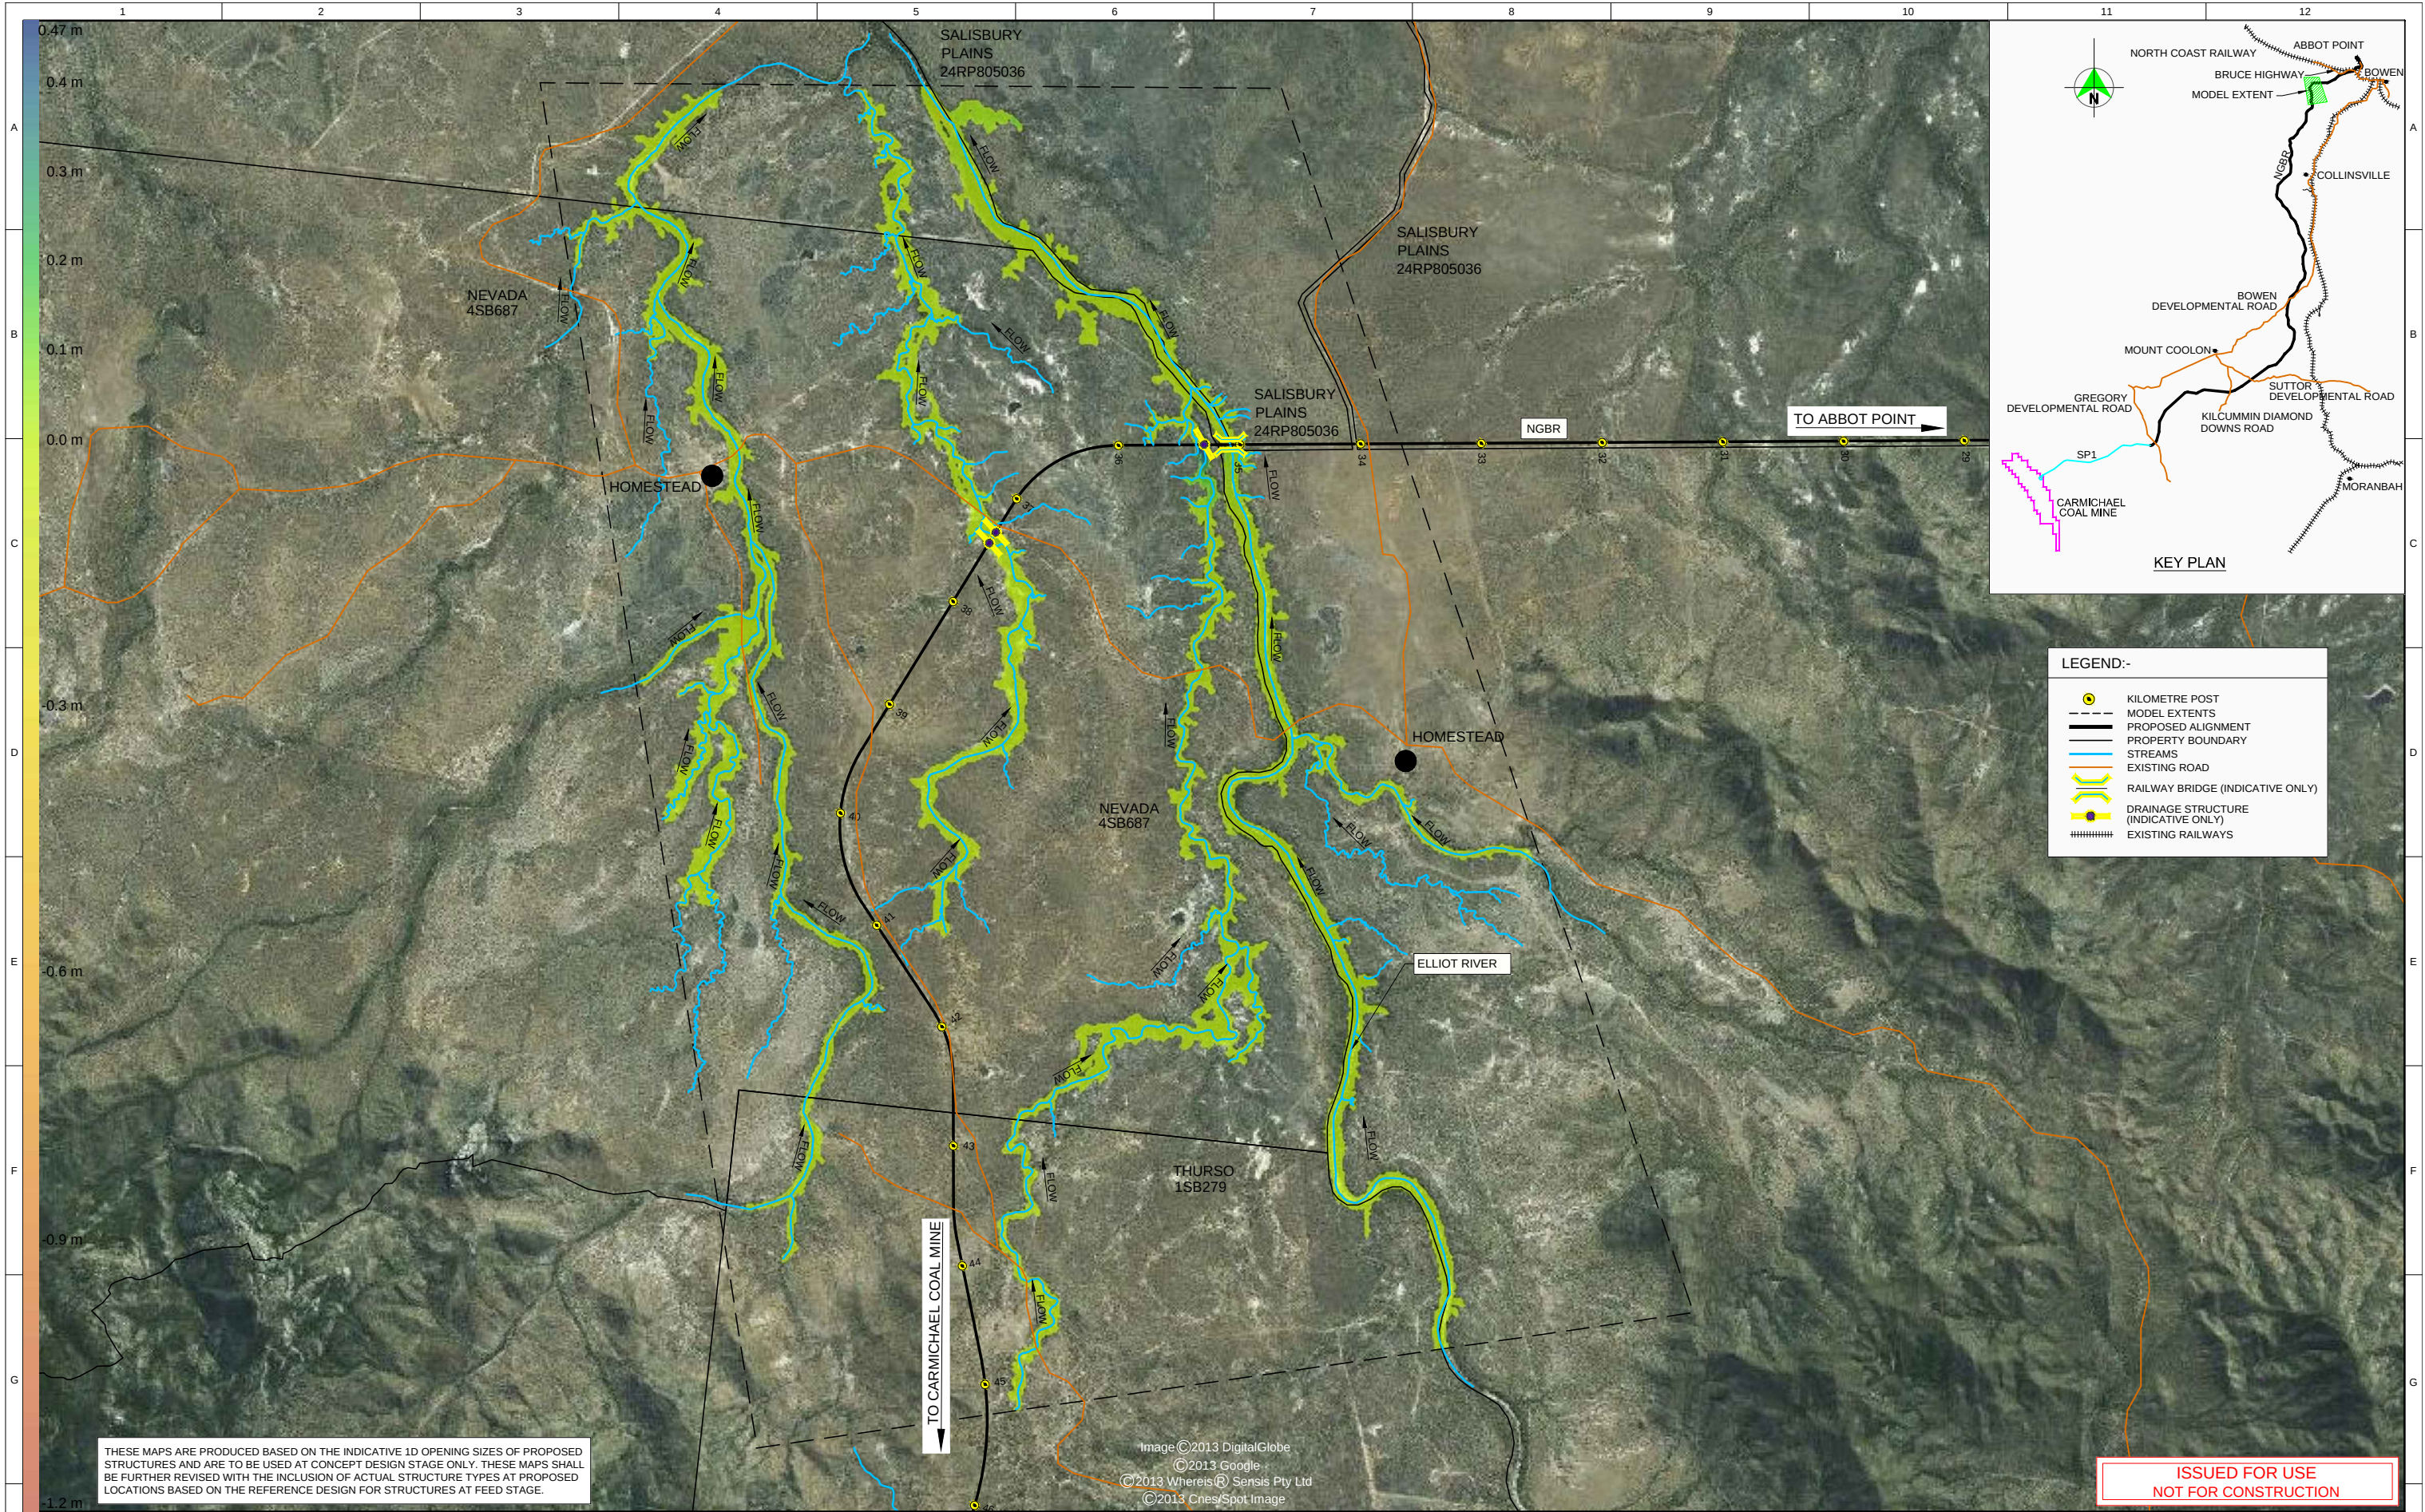



H	Rev	Description	By	Verified	Date	1:25000 05001000 Metres	aarvee associates architects engineers & consultants pvt.ltd. Ravula Residency, Srinagar Colony Main Rd., Hyderabad-500082, India Tel: +91-40-93737633 Fax: +91-40-93736277 e-mail: railways@aarvee.net web: www.aarvee.net DISCLAIMER: Aarvee Associates has endeavored to ensure accuracy of the drawing. Data sourced from LIDAR, DEM, Contours, Property Owners and other sources as provided by ADANI who make no warranties about the completeness, accuracy, suitability or reliability. Drawings are produced for best possible accuracy based on available data. Alignment design is based on information provided/available at the time of preparation of drawings. Reasonable assumptions have been made to prepare the drawings and are subject to further review on availability of complete information/data. However, AARVEE cannot accept any liability for any damages, losses, expenses which are or may be incurred as a result of any discrepancies as may be found in case any discrepancies are found, these are to be reported to AARVEE, which in turn shall report them to Adani Mining Pty Ltd.	adani Adani Mining Pty Ltd. COPYRIGHT The concepts, diagrams and information contained in this document are the sole property and copyright of Adani Mining Pty Ltd. Any use, copying, reproduction or disclosure of the document, whether directly or indirectly, or in whole or in part without the prior written permission of Adani Mining Pty Ltd, is prohibited.	Drawn	Checked	Drawing Title NORTH GALILEE BASIN RAIL PROJECT CIVIL - HYDROLOGY ELLIOT CREEK - AFFLUX FOR 50 YEAR ARI FLOOD	Client Drawing No. NGBR1551-C-DWG-H-214	Rev 0
	SHAILESH	RAGHUVVEER											
	Designed	Approved											
	SRAVAN	A N KESKAR											
	RPEQ No.												
Date		Consultant/Contractor Drawing No.											
1	2	3	4	5	6	7	8	9	10	11	12		
Last Modified :- Jun 26,2013 - 3:44AM						SCALES SHOWN ARE FOR AN A1 SIZE ORIGINAL DRAWING							

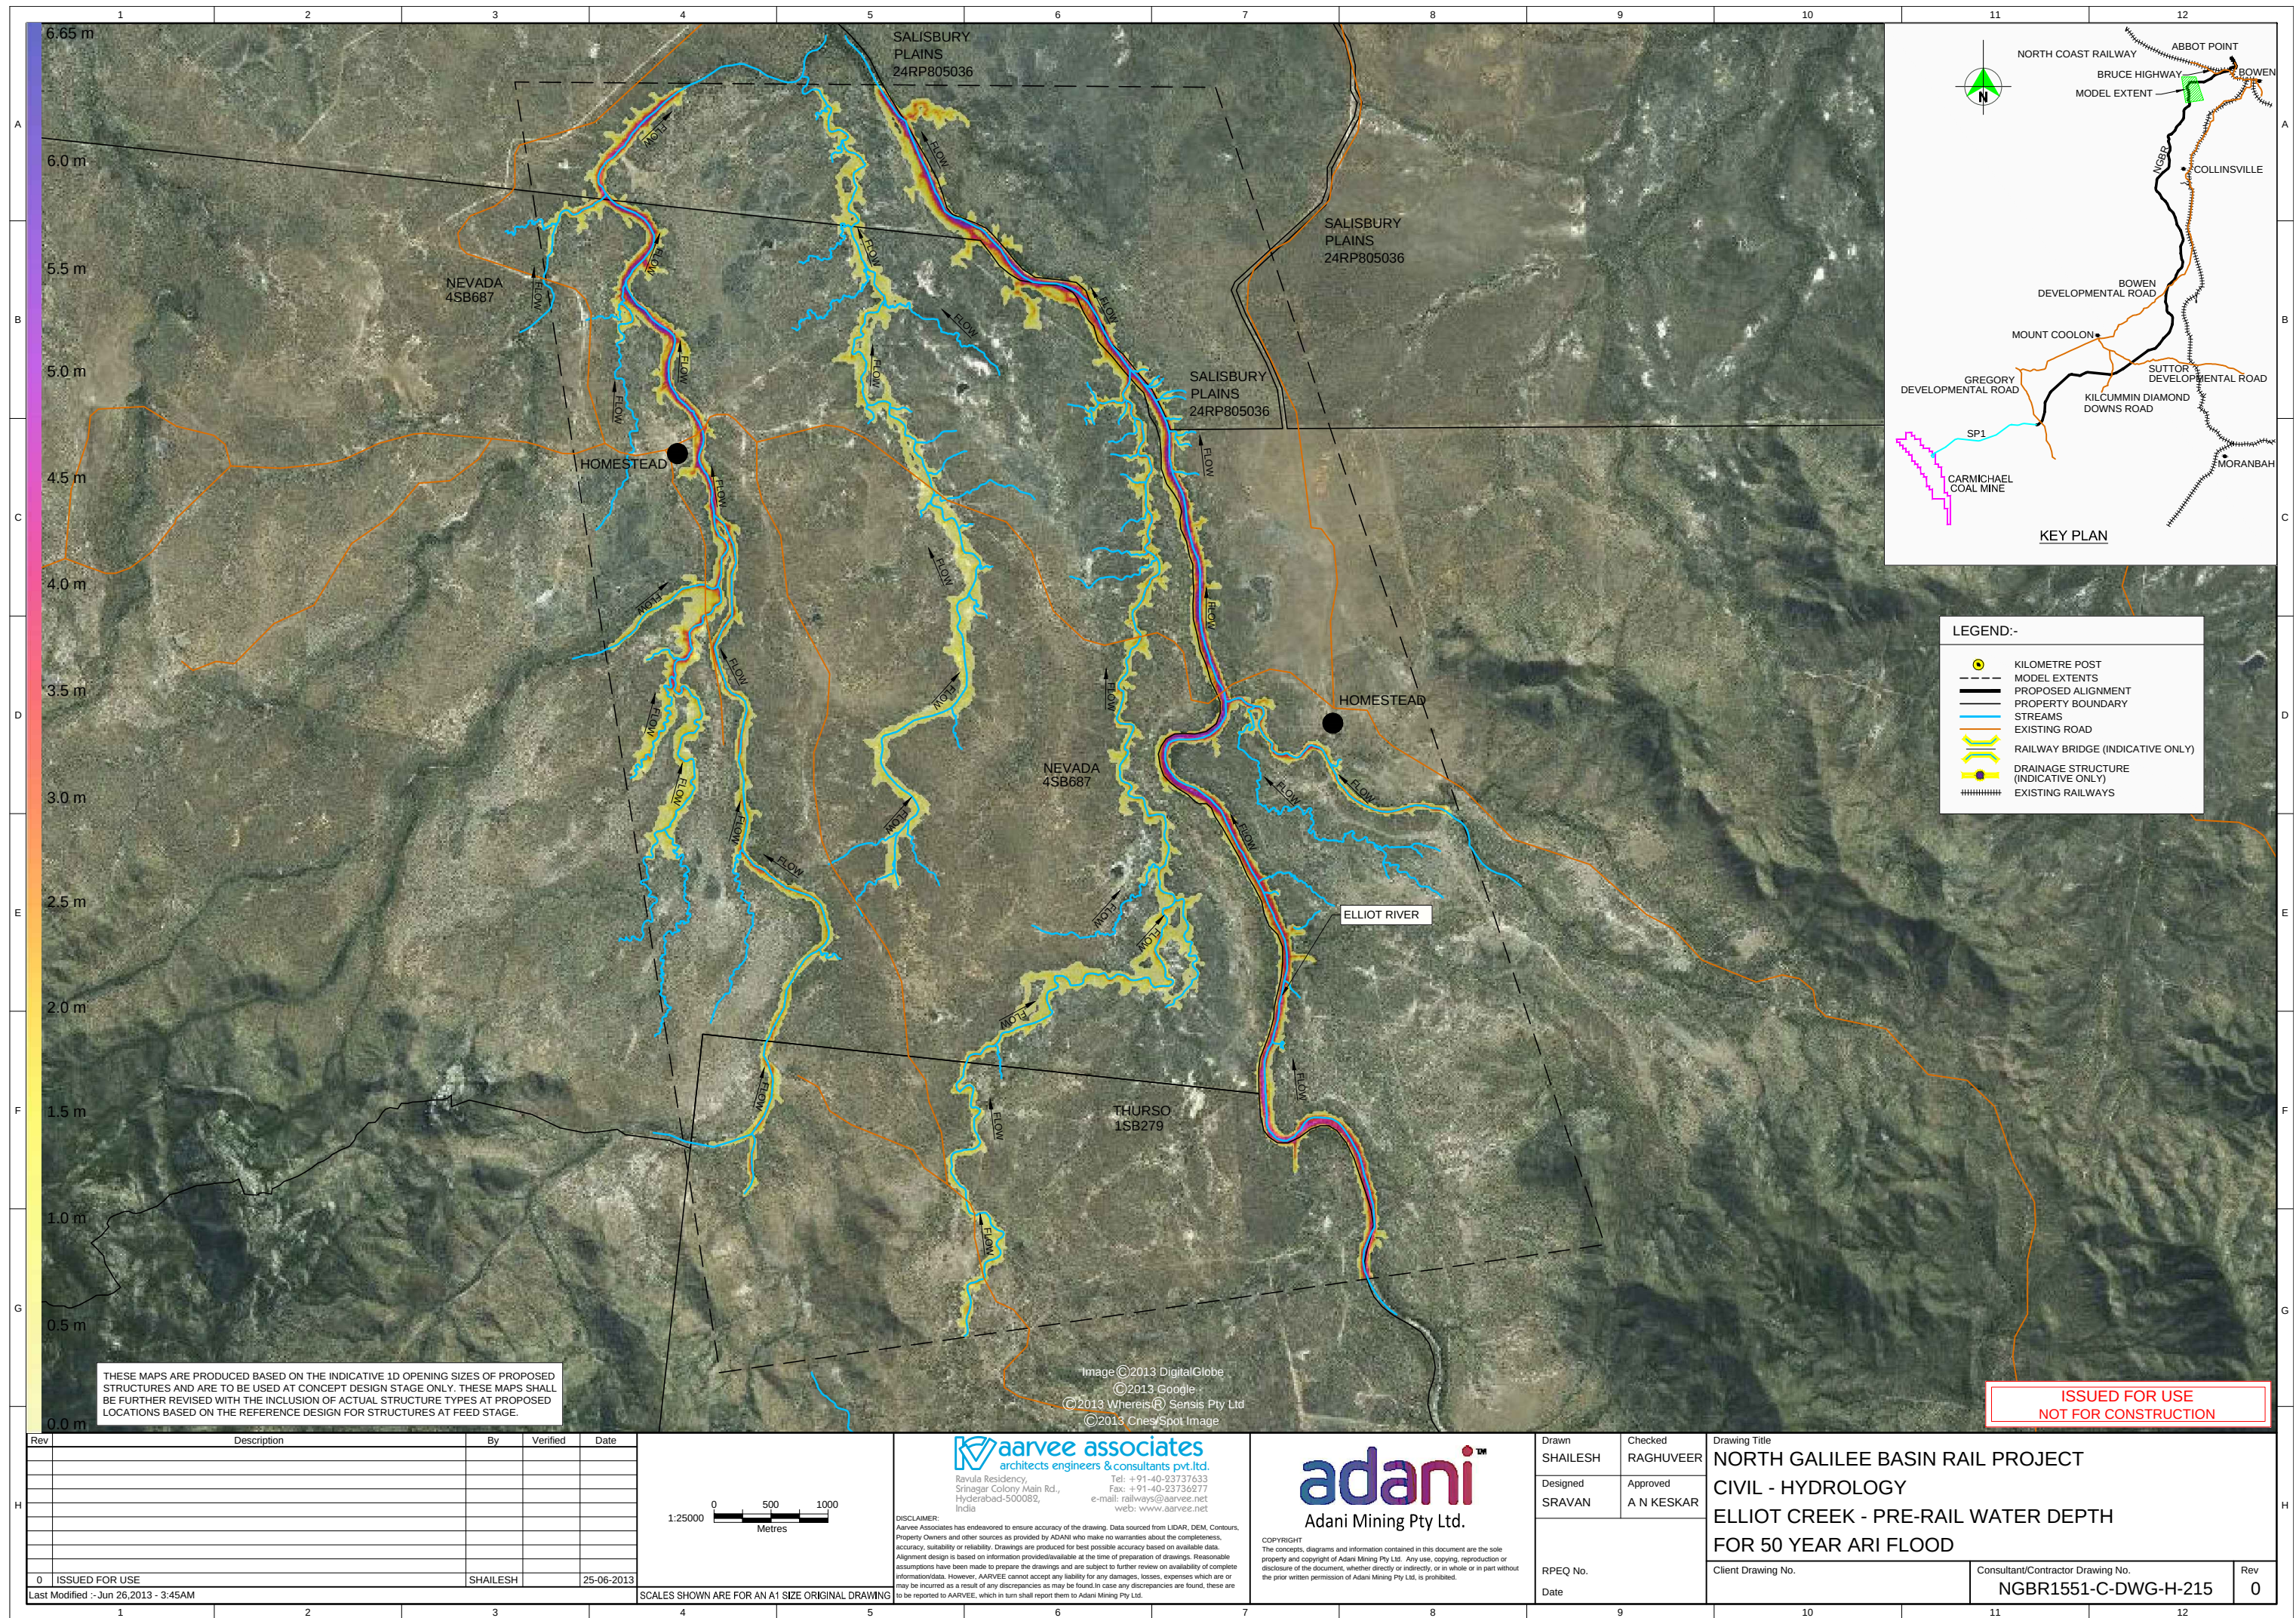


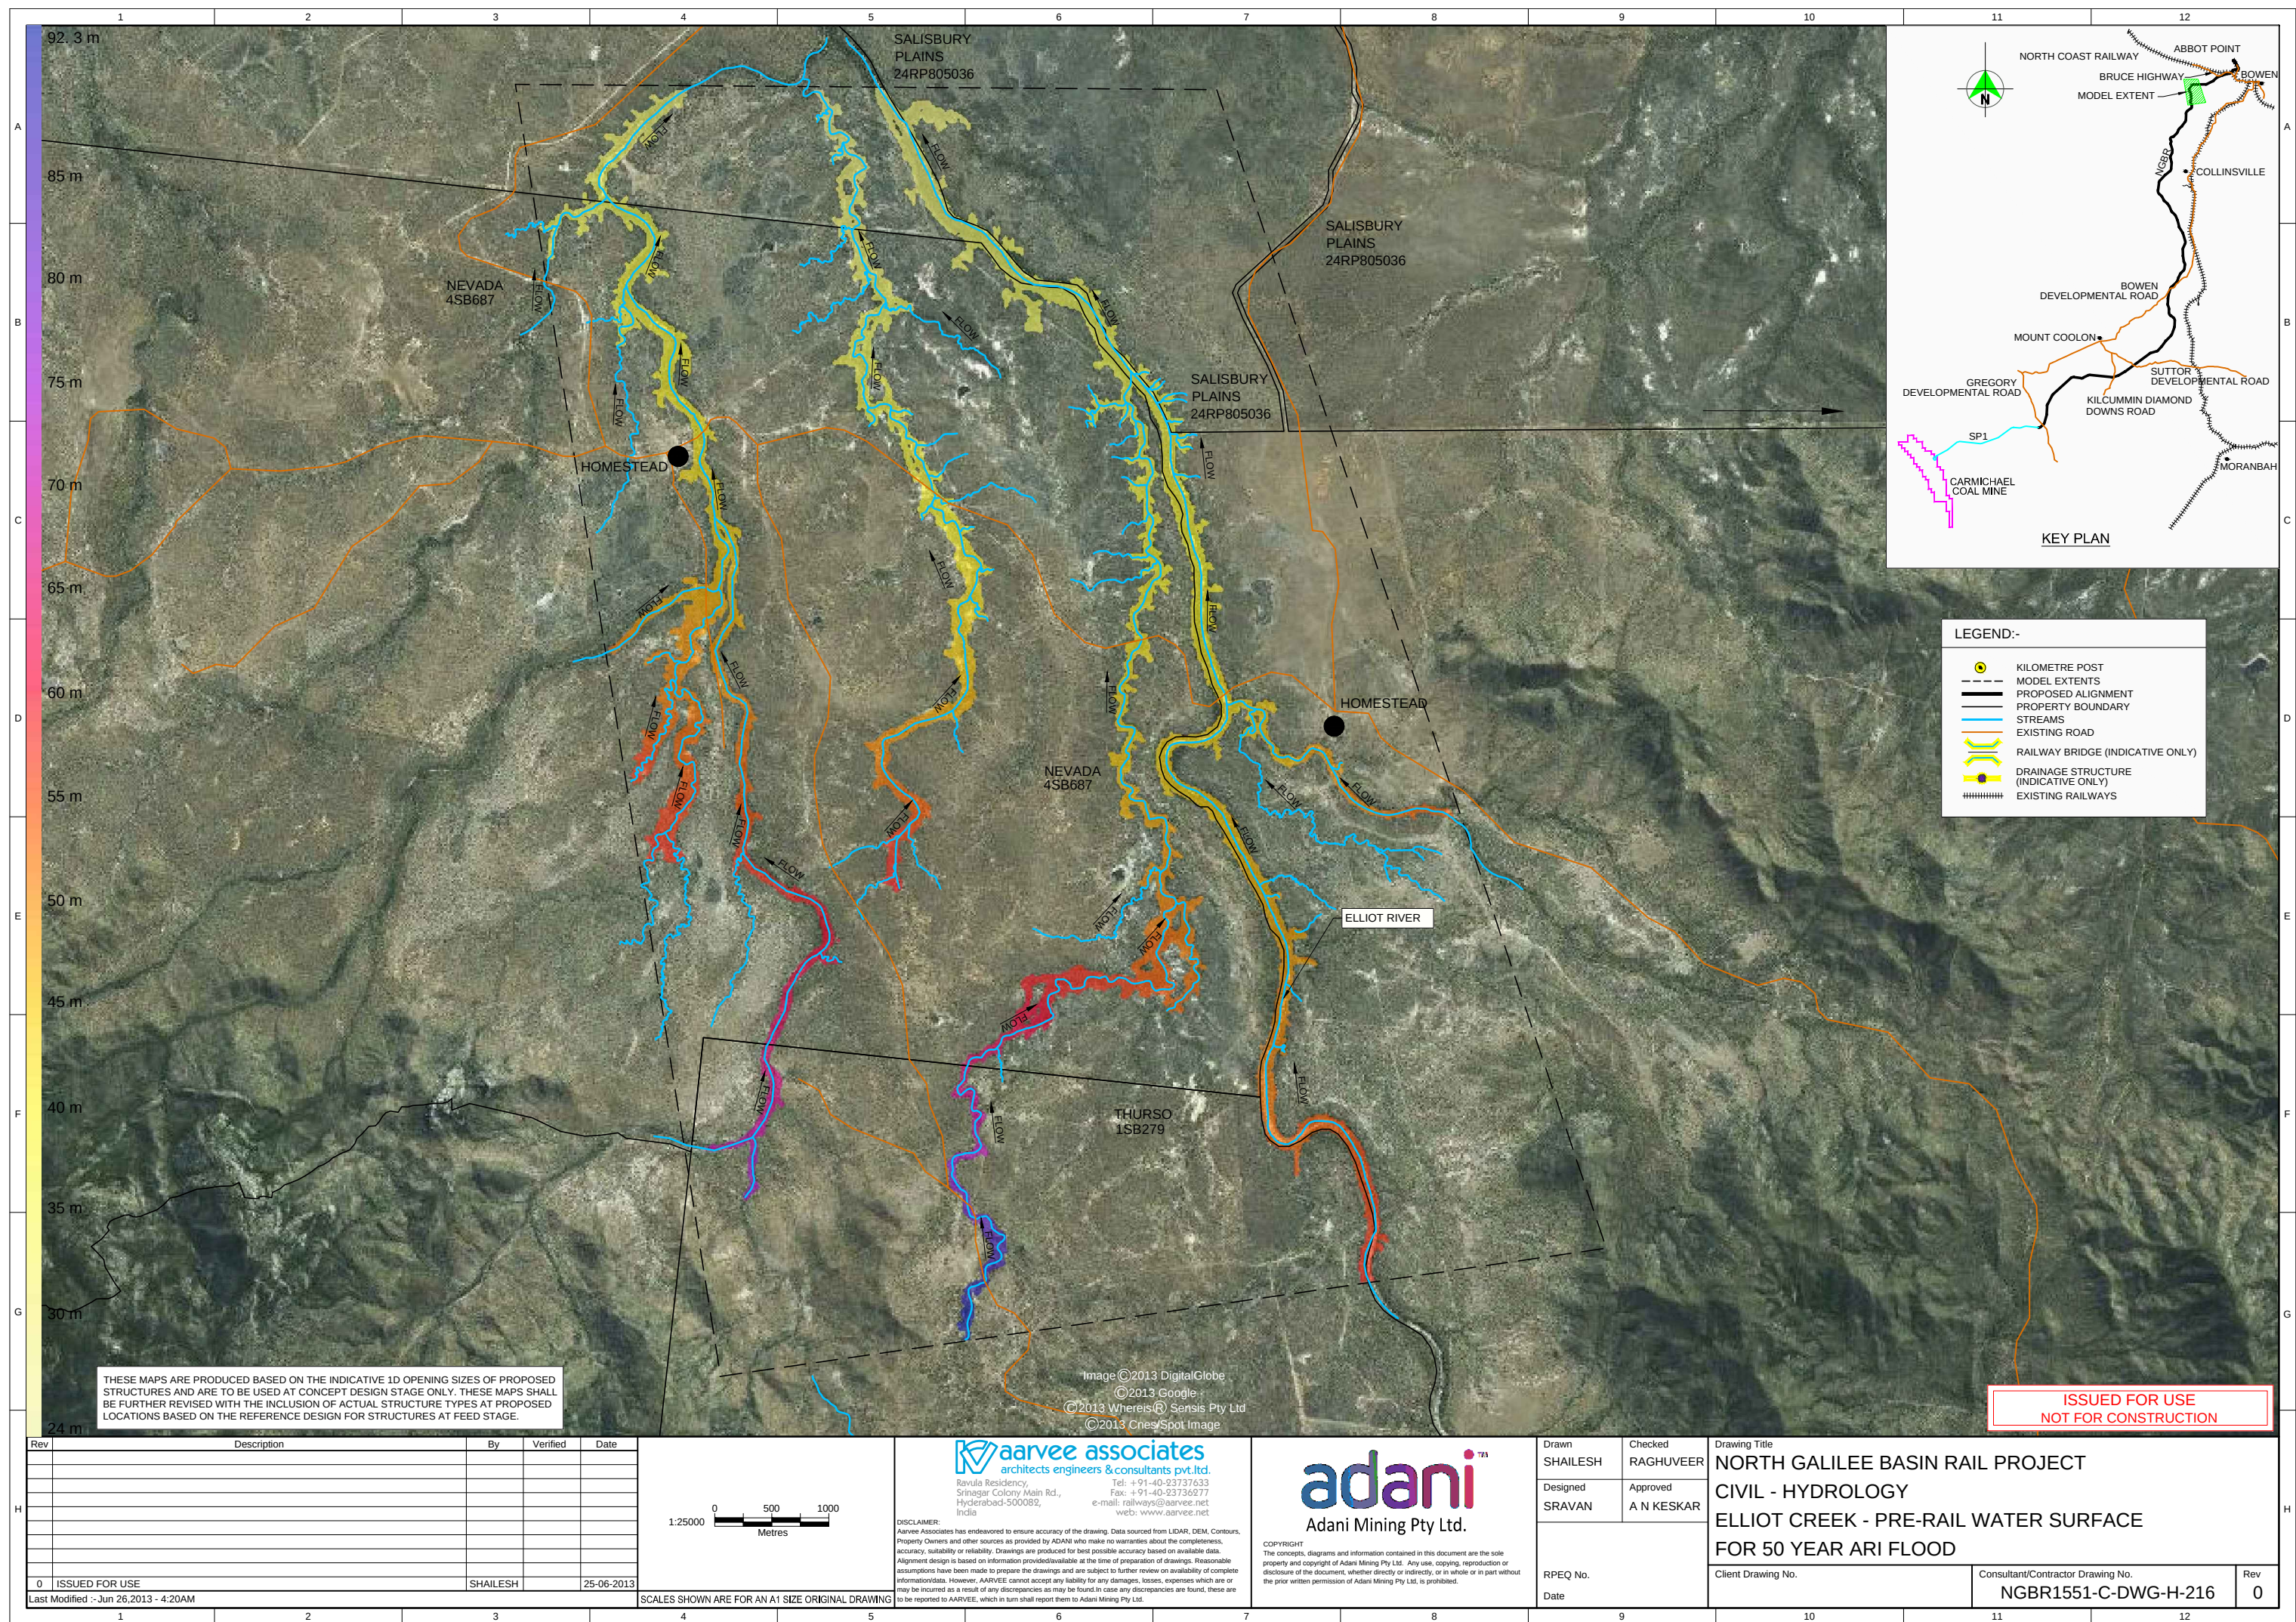

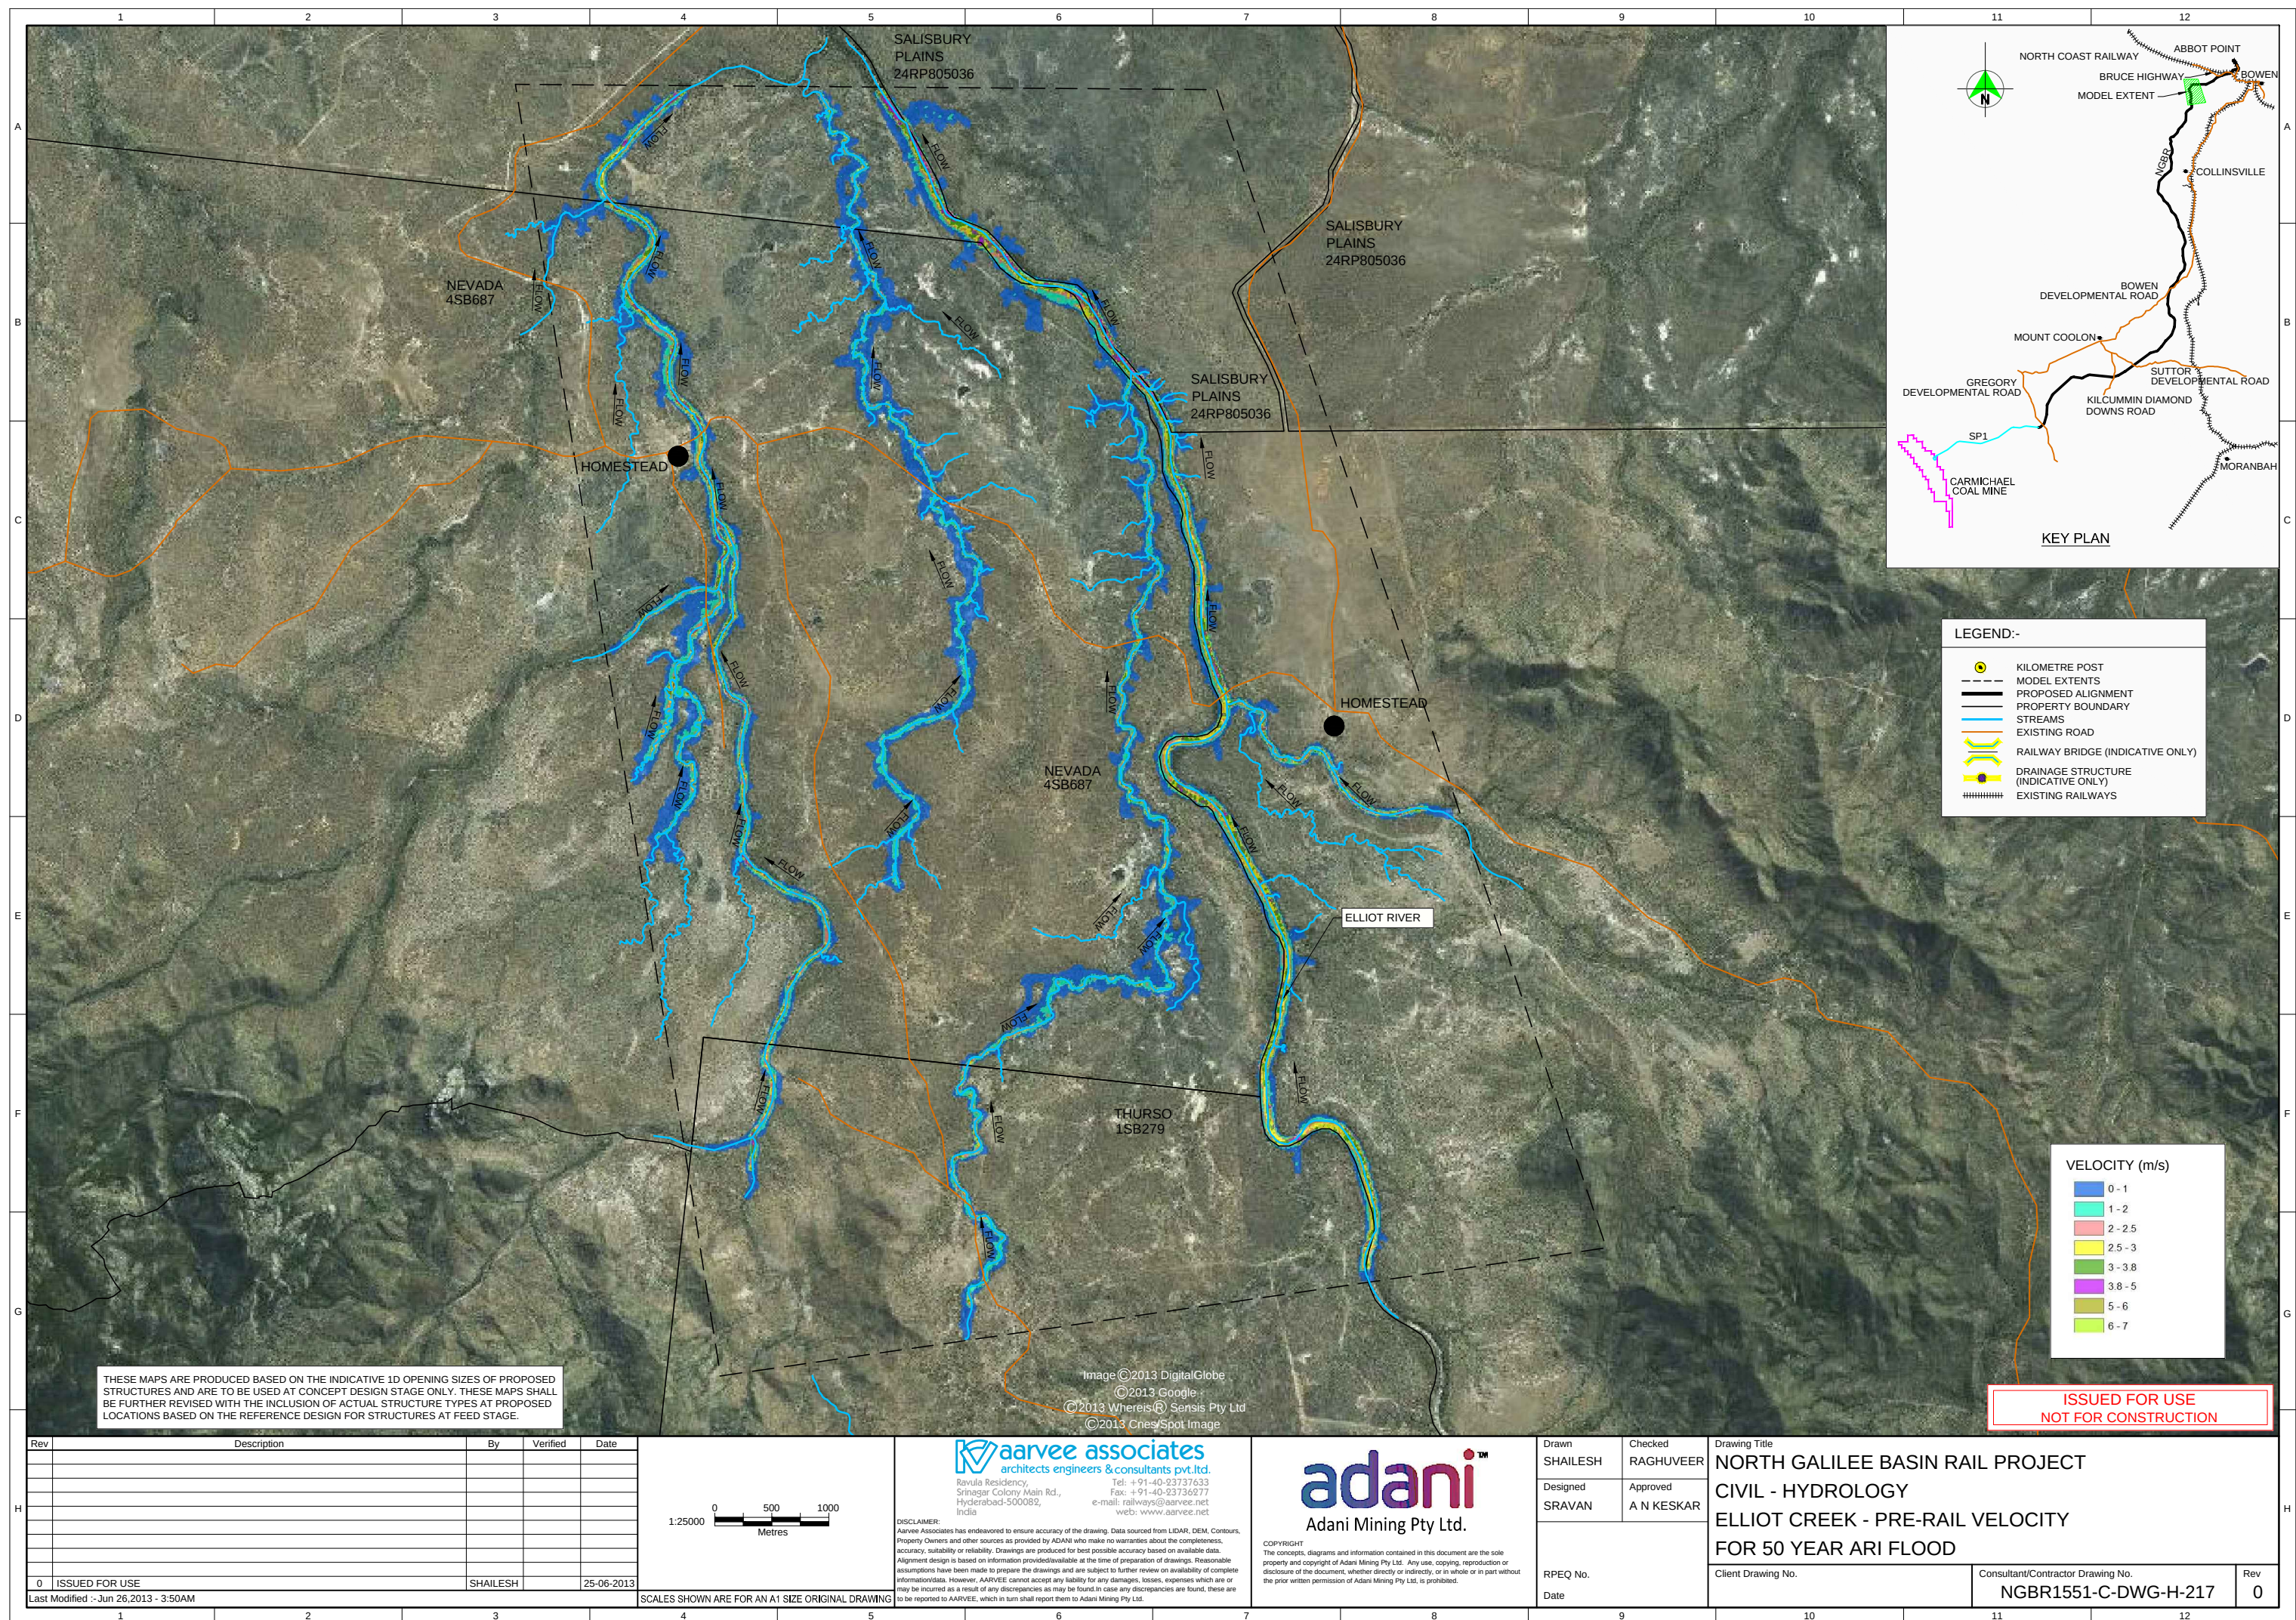


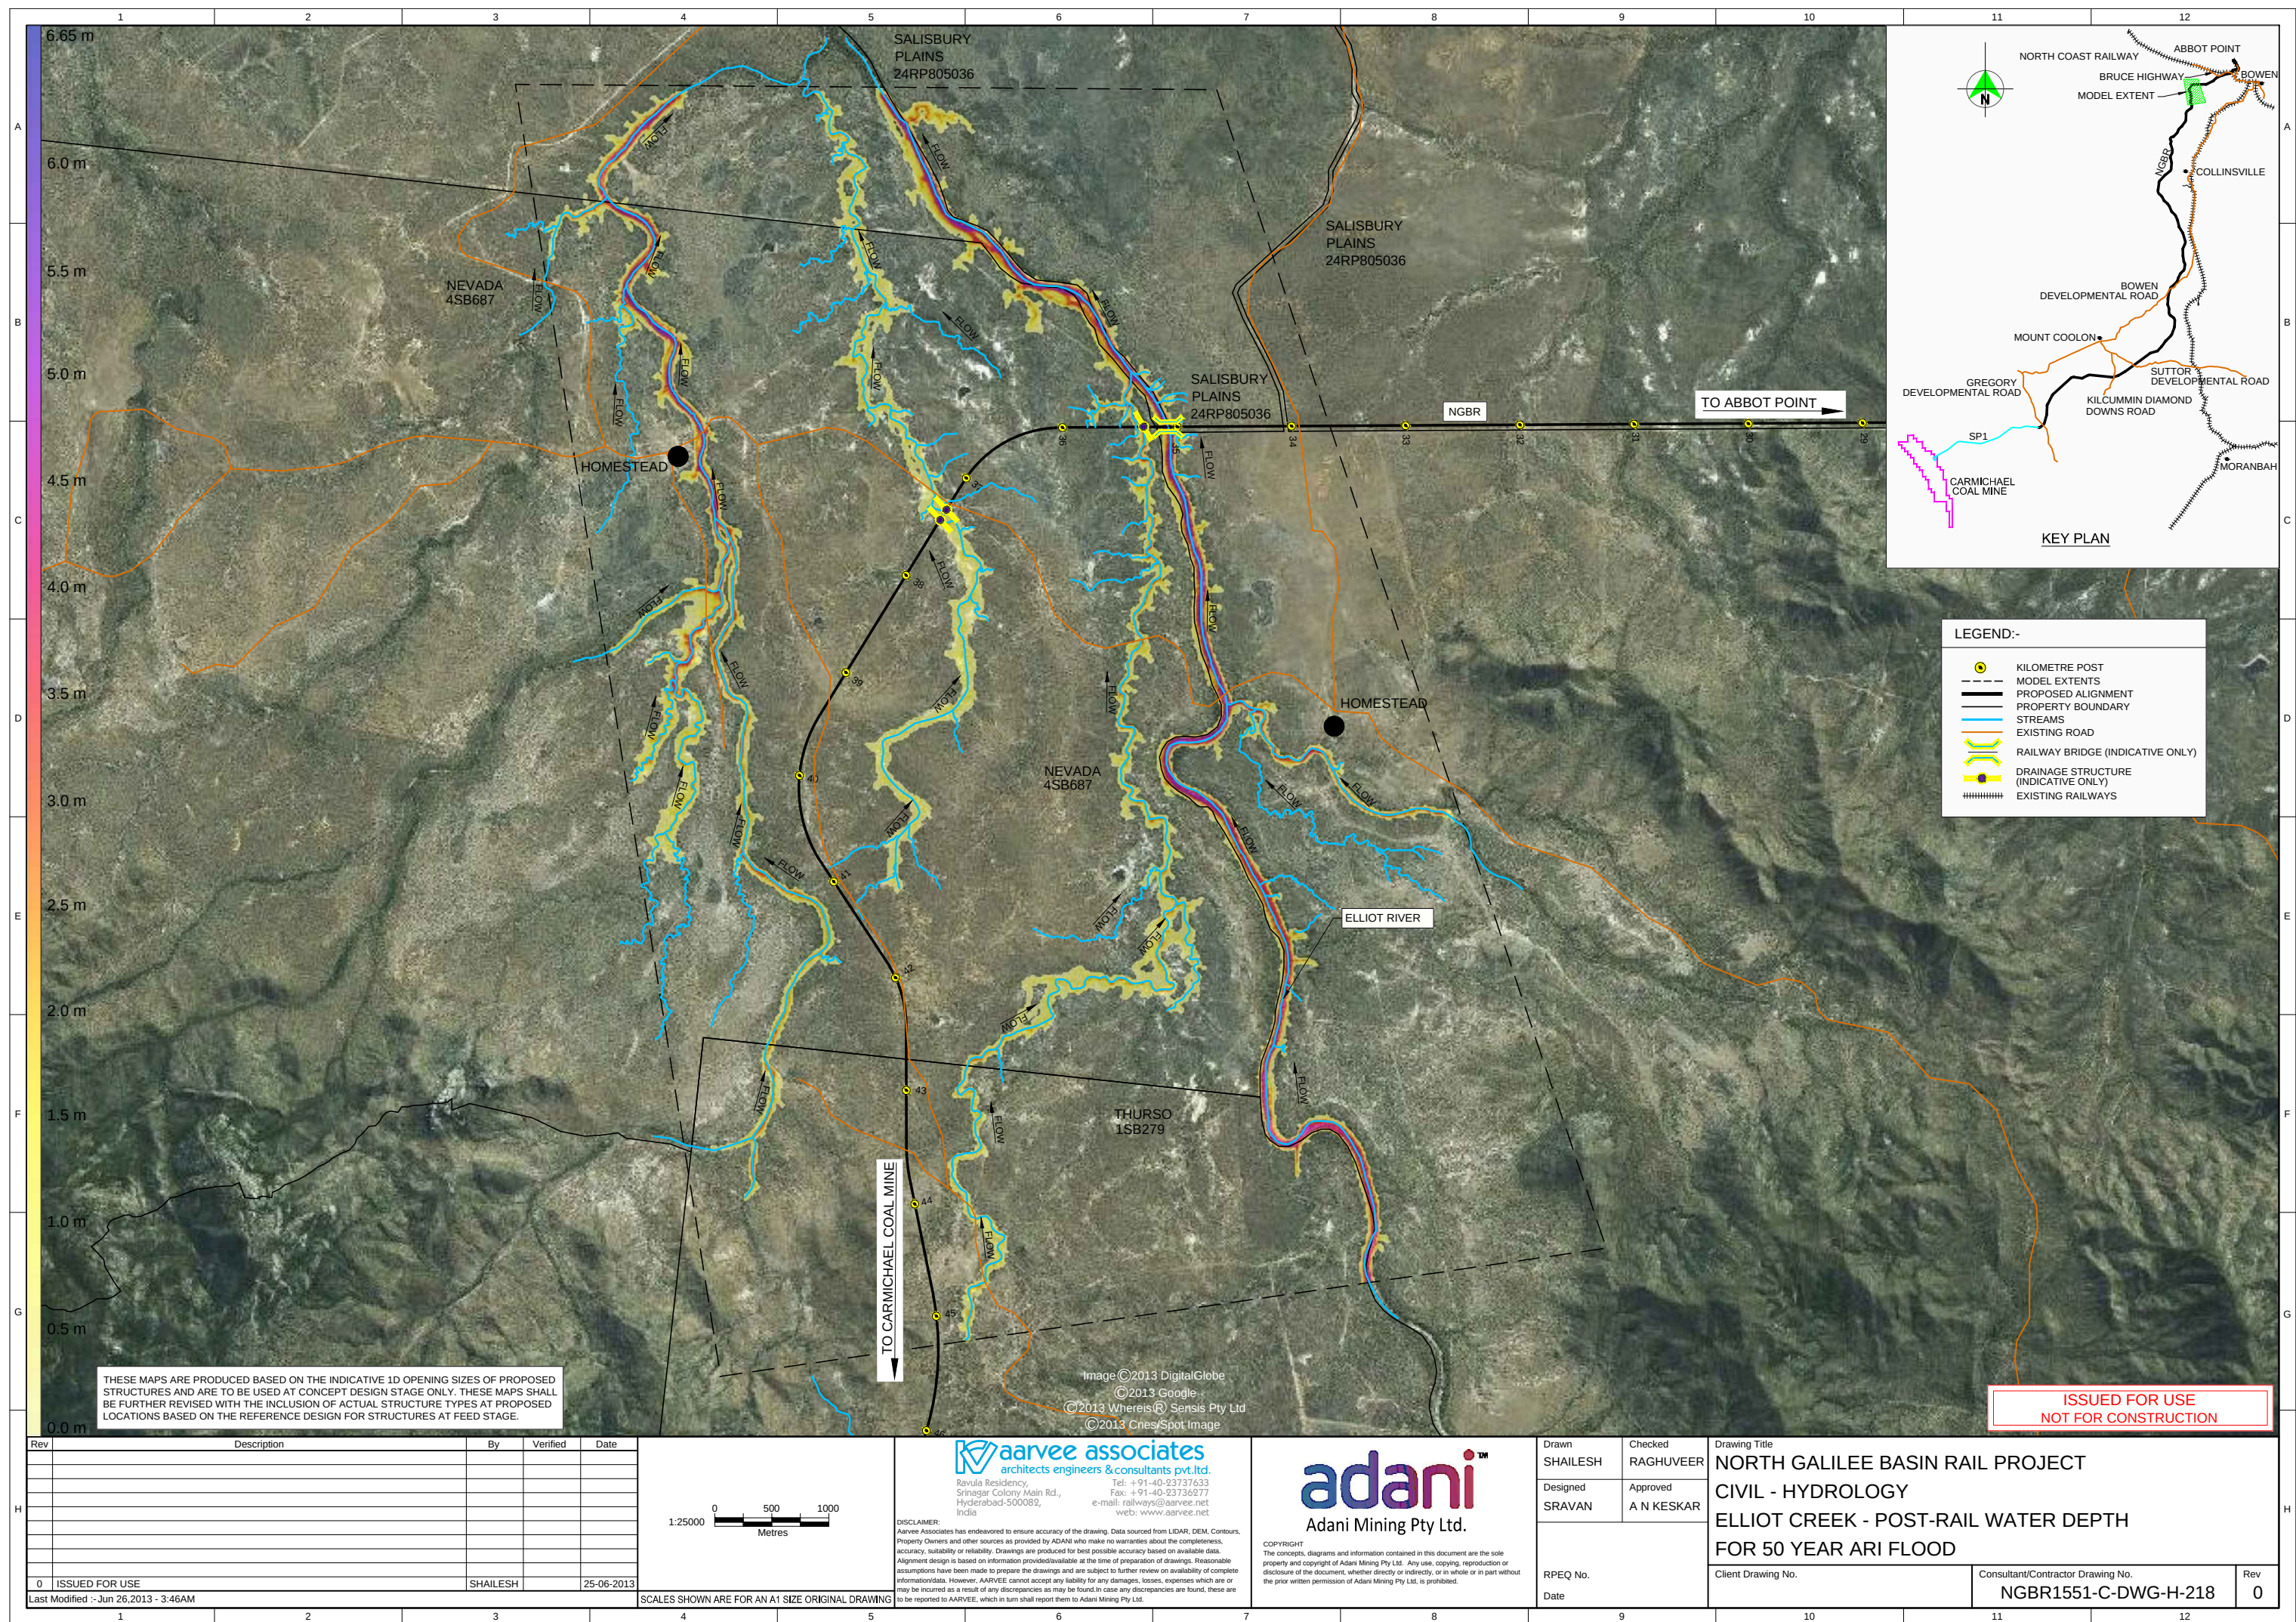


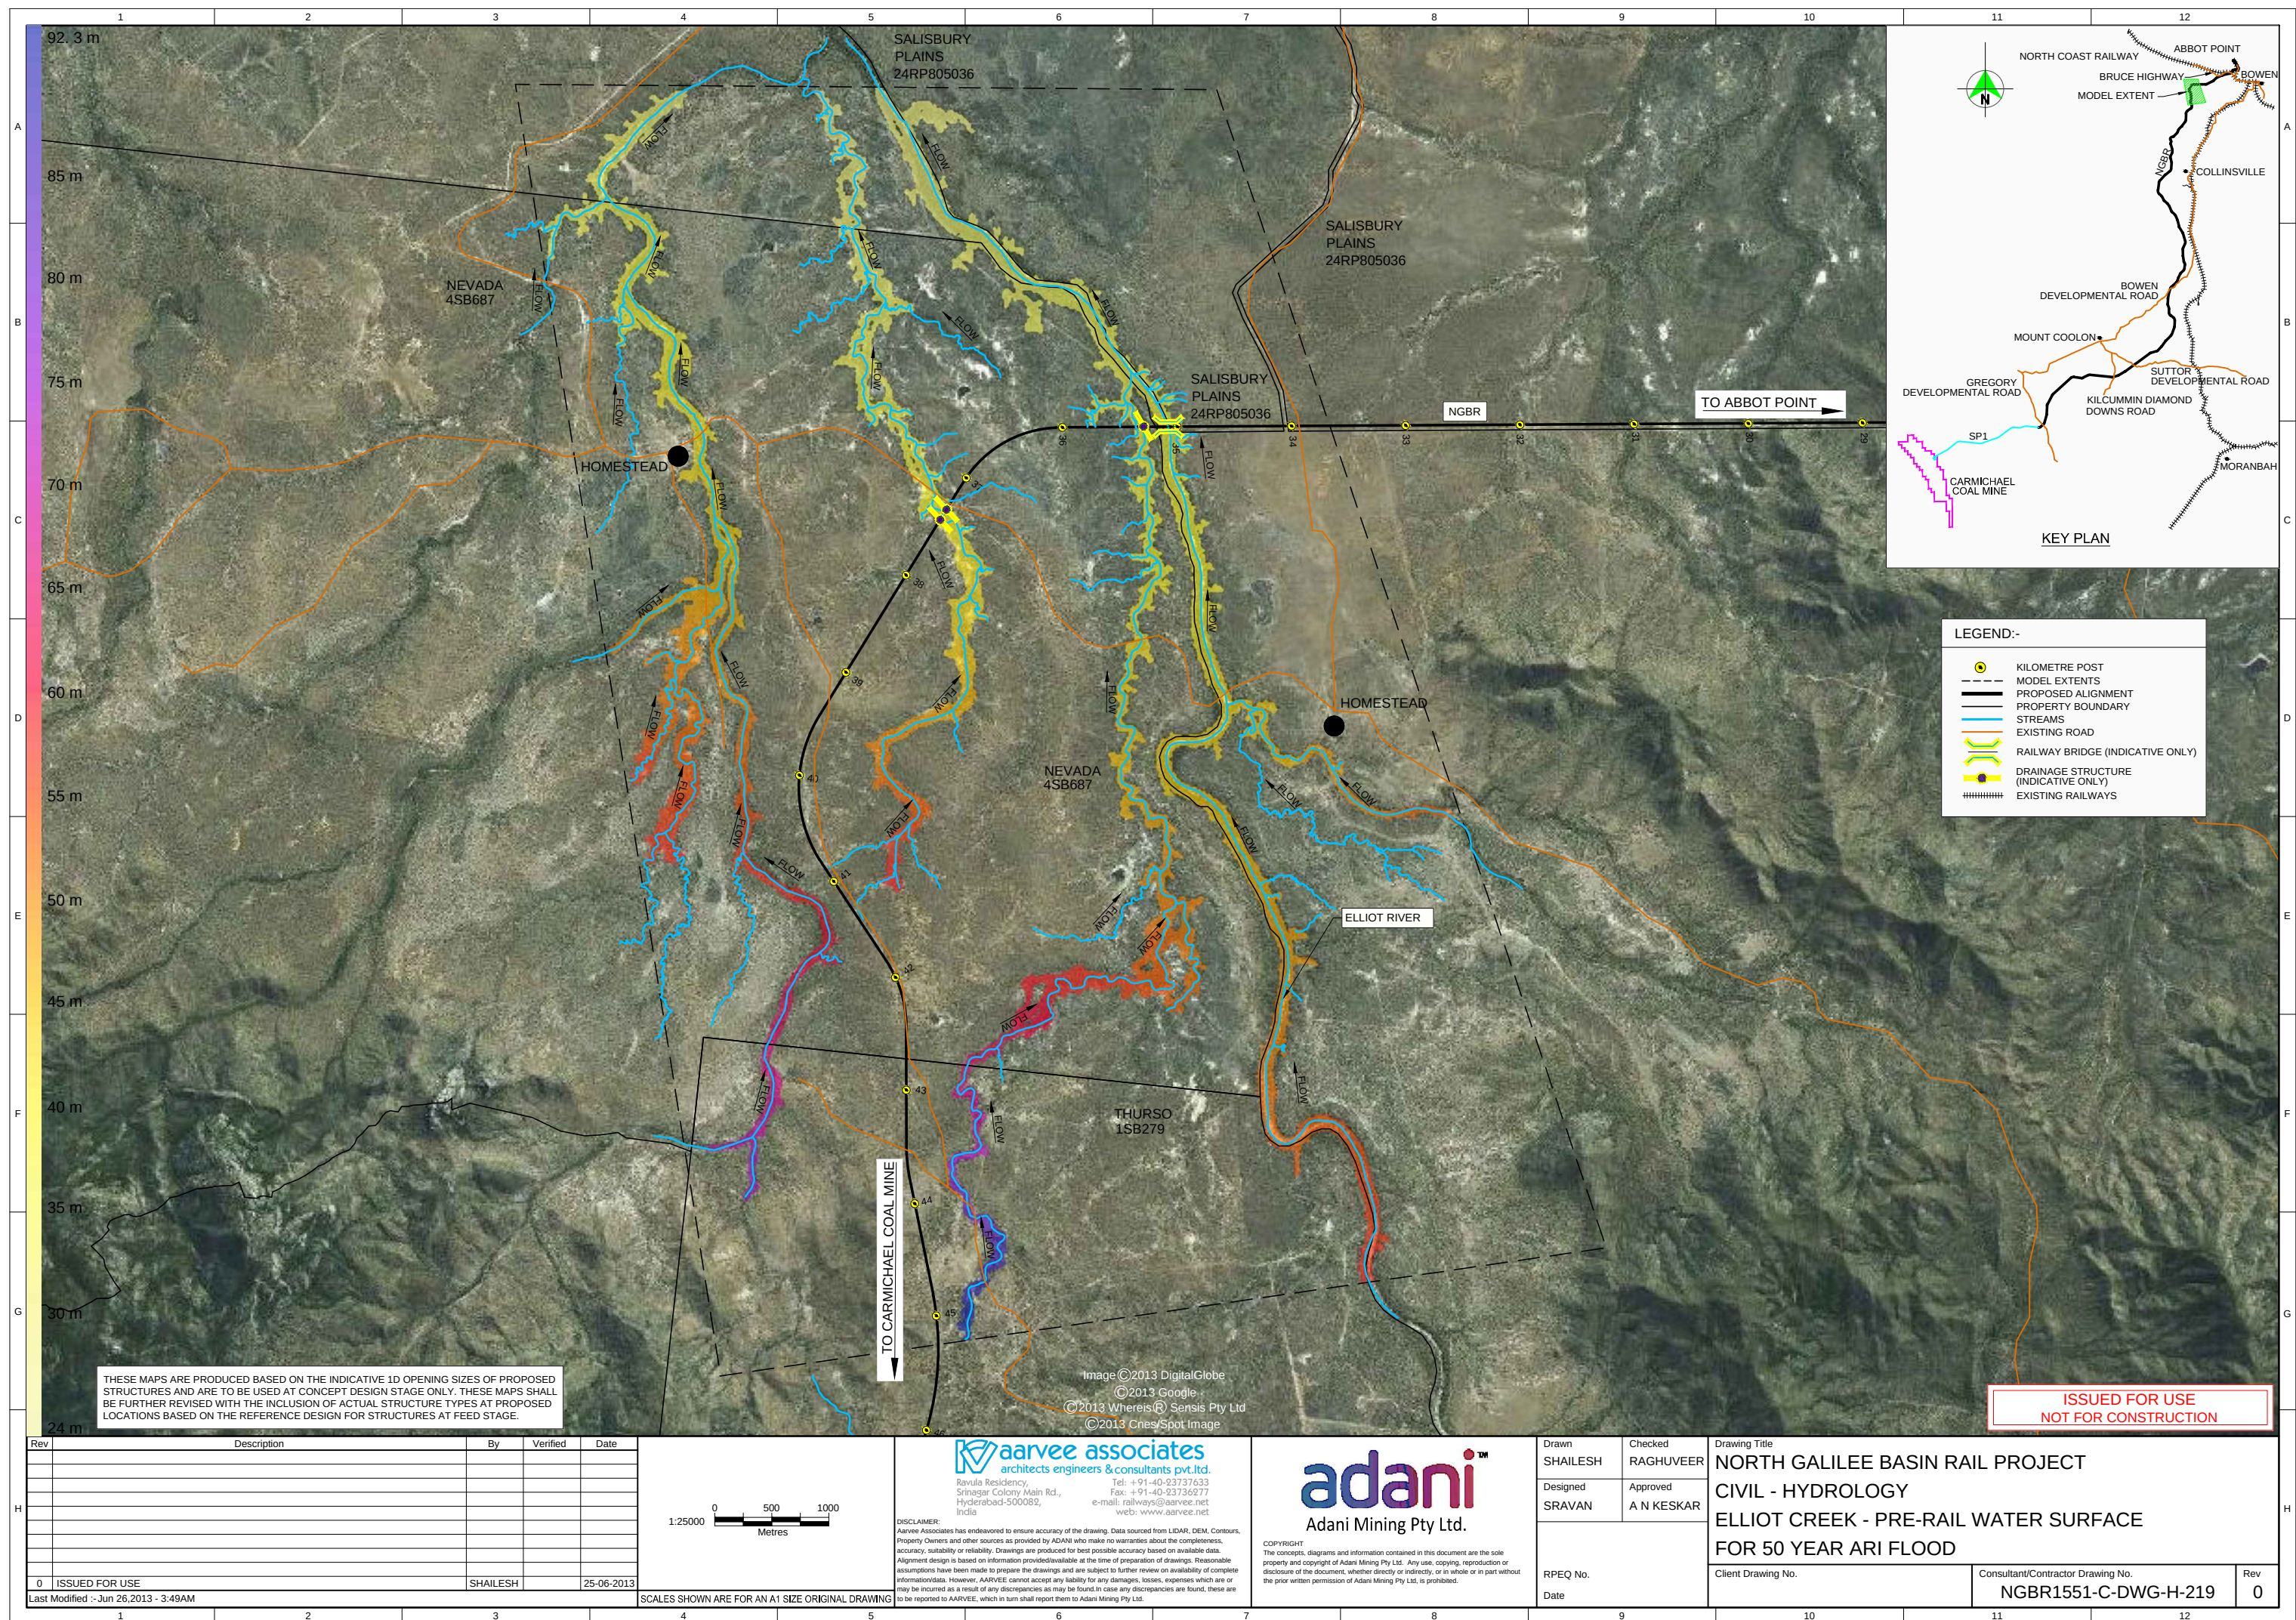


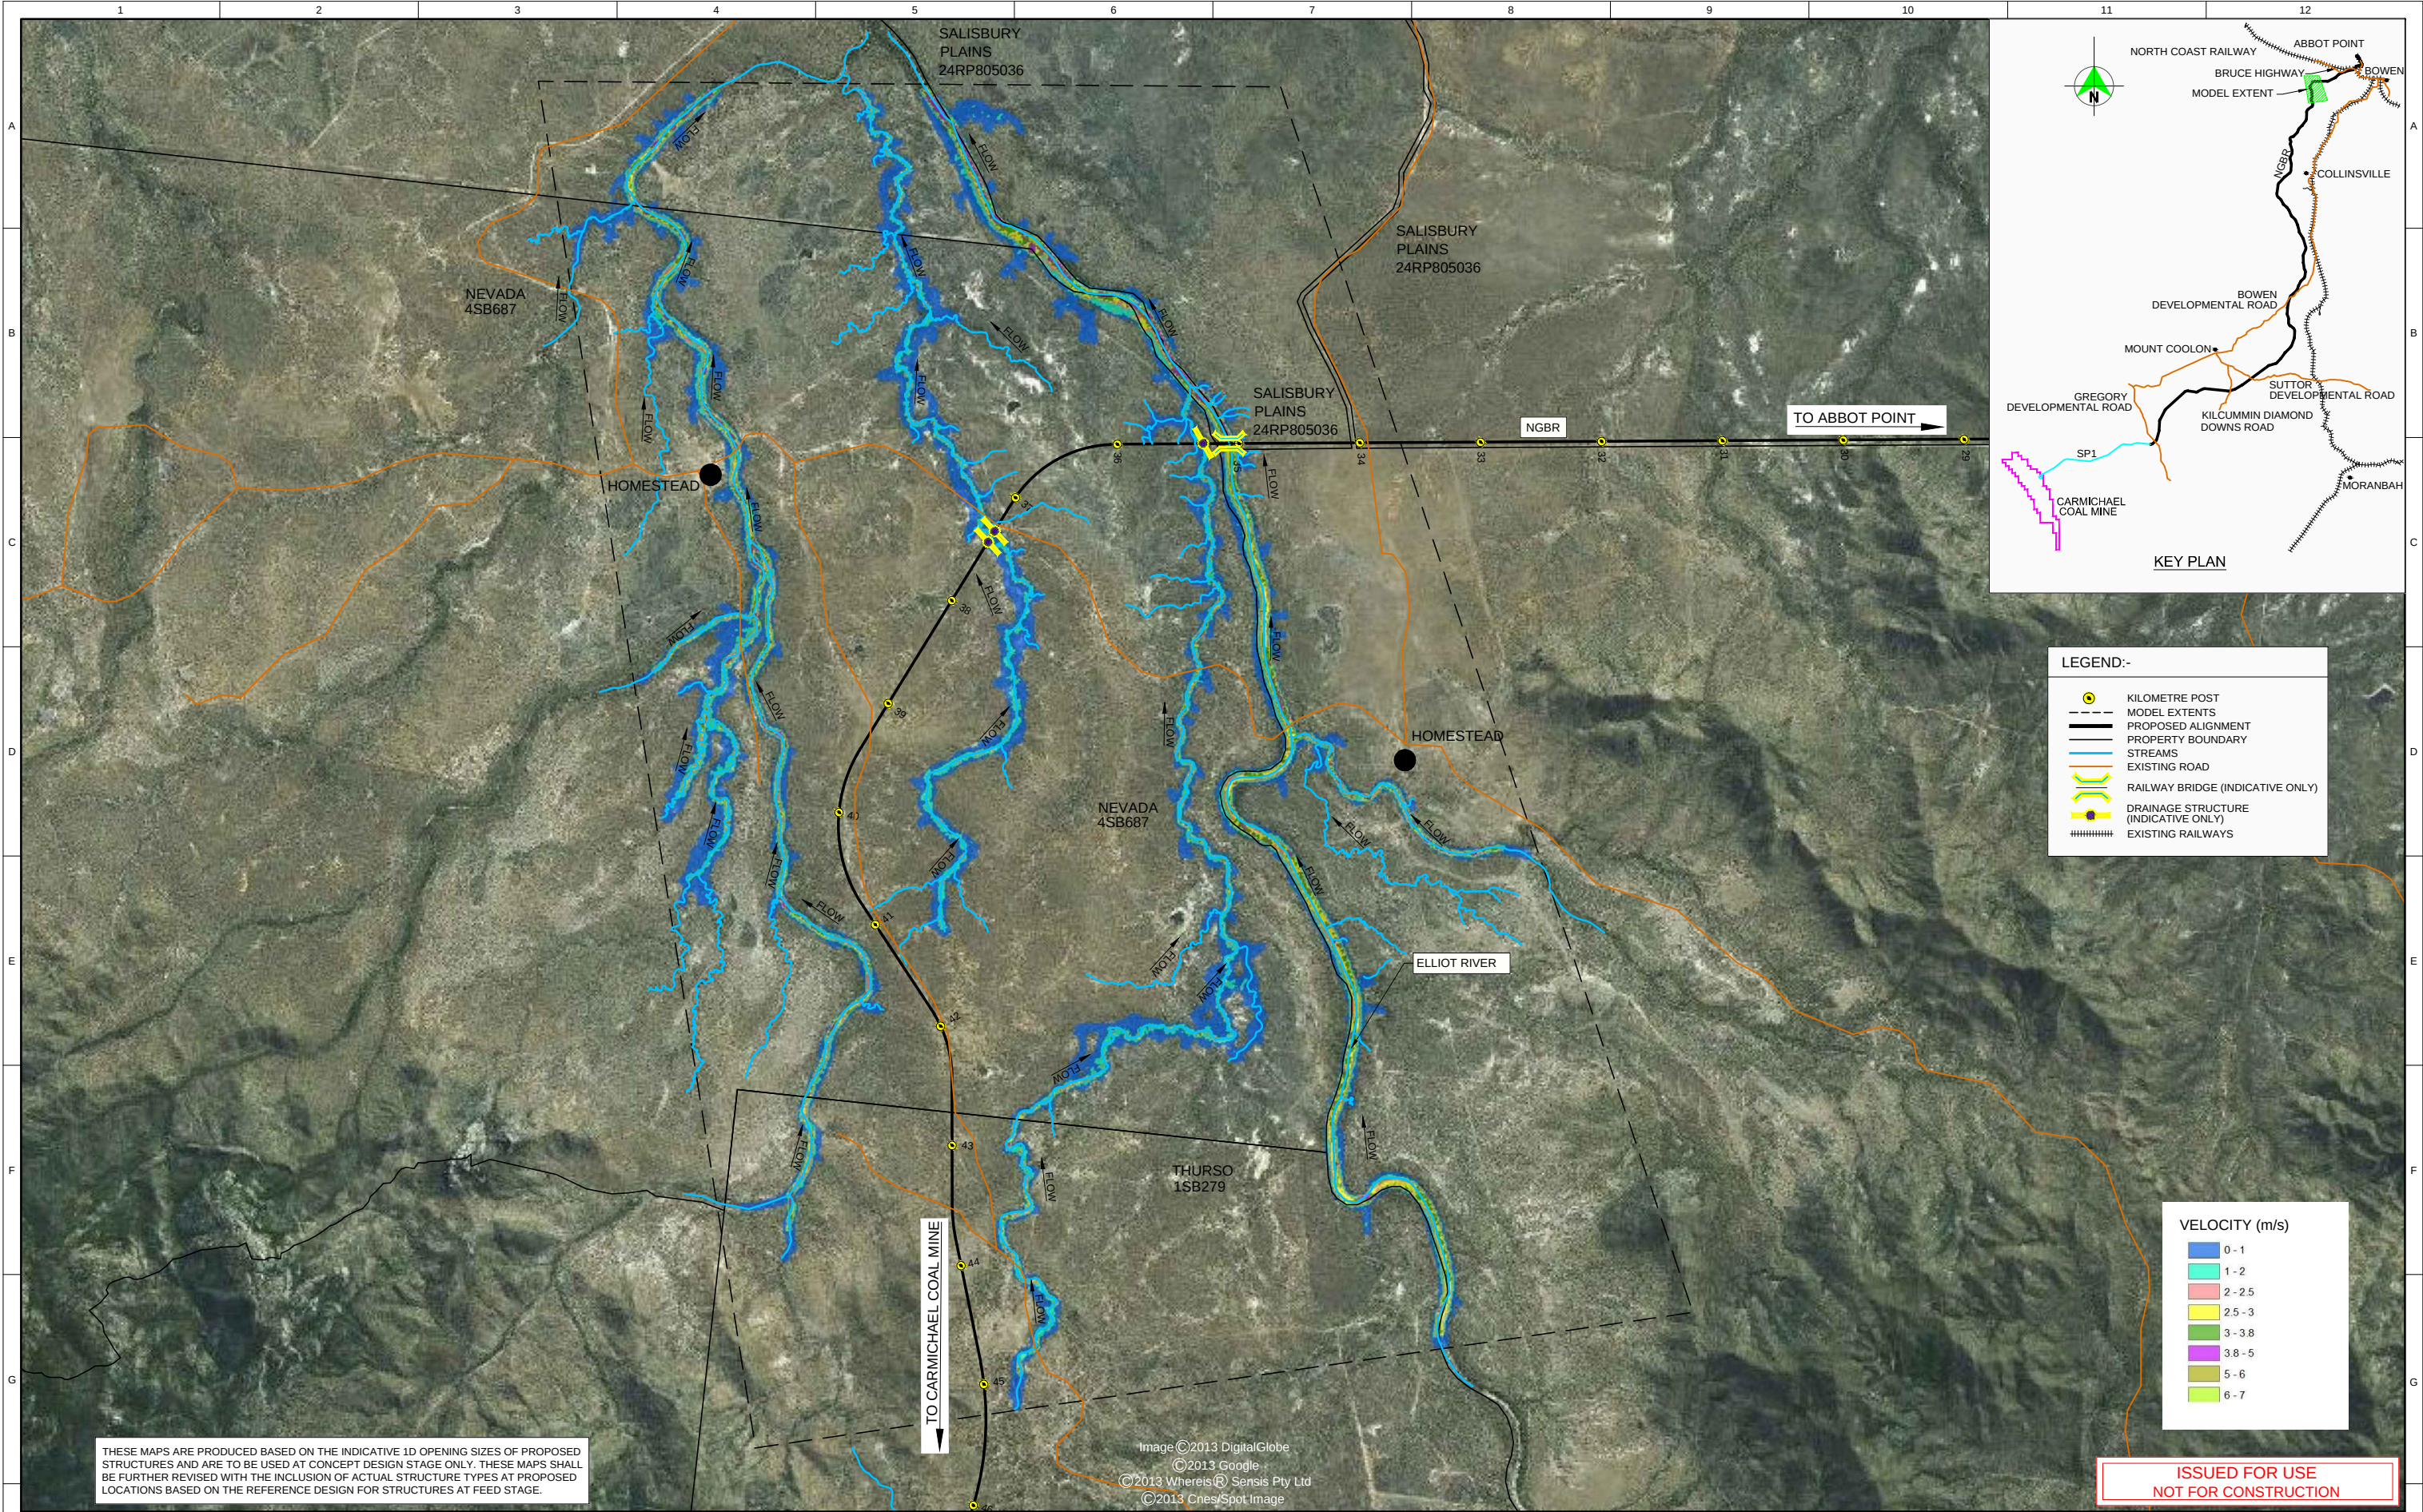



Rev	Description	By	Verified	Date	aarvee associates architects engineers & consultants pvt.ltd. Ravula Residency, Srinagar Colony Main Rd., Hyderabad-500082, India Tel: +91-40-93737633 Fax: +91-40-93736277 e-mail: railways@aarvee.net web: www.aarvee.net		adani Adani Mining Pty Ltd.		Drawn	Checked	Drawing Title NORTH GALILEE BASIN RAIL PROJECT CIVIL - HYDROLOGY ELLIOT CREEK - POST-RAIL VELOCITY FOR 50 YEAR ARI FLOOD							
				SHAILESH					RAGHUVVEER									
				SCALES SHOWN ARE FOR AN A1 SIZE ORIGINAL DRAWING					DISCLAIMER: Aarvee Associates has endeavored to ensure accuracy of the drawing. Data sourced from LIDAR, DEM, Contours, Property Owners and other sources as provided by ADANI who make no warranties about the completeness, accuracy, suitability or reliability. Drawings are produced for best possible accuracy based on available data. Alignment design is based on information provided/available at the time of preparation of drawings. Reasonable assumptions have been made to prepare the drawings and are subject to further review on availability of complete information/data. However, AARVEE cannot accept any liability for any damages, losses, expenses which are or may be incurred as a result of any discrepancies as may be found in case any discrepancies are found, these are to be reported to AARVEE, which in turn shall report them to Adani Mining Pty Ltd.						Designed	Approved		
0	ISSUED FOR USE	SHAILESH													25-06-2013	SRAVAN	A N KESKAR	
Last Modified :- Jun 26,2013 - 3:52AM													RPEQ No.		Client Drawing No.		Consultant/Contractor Drawing No.	Rev
1													Date				NGBR1551-C-DWG-H-220	0

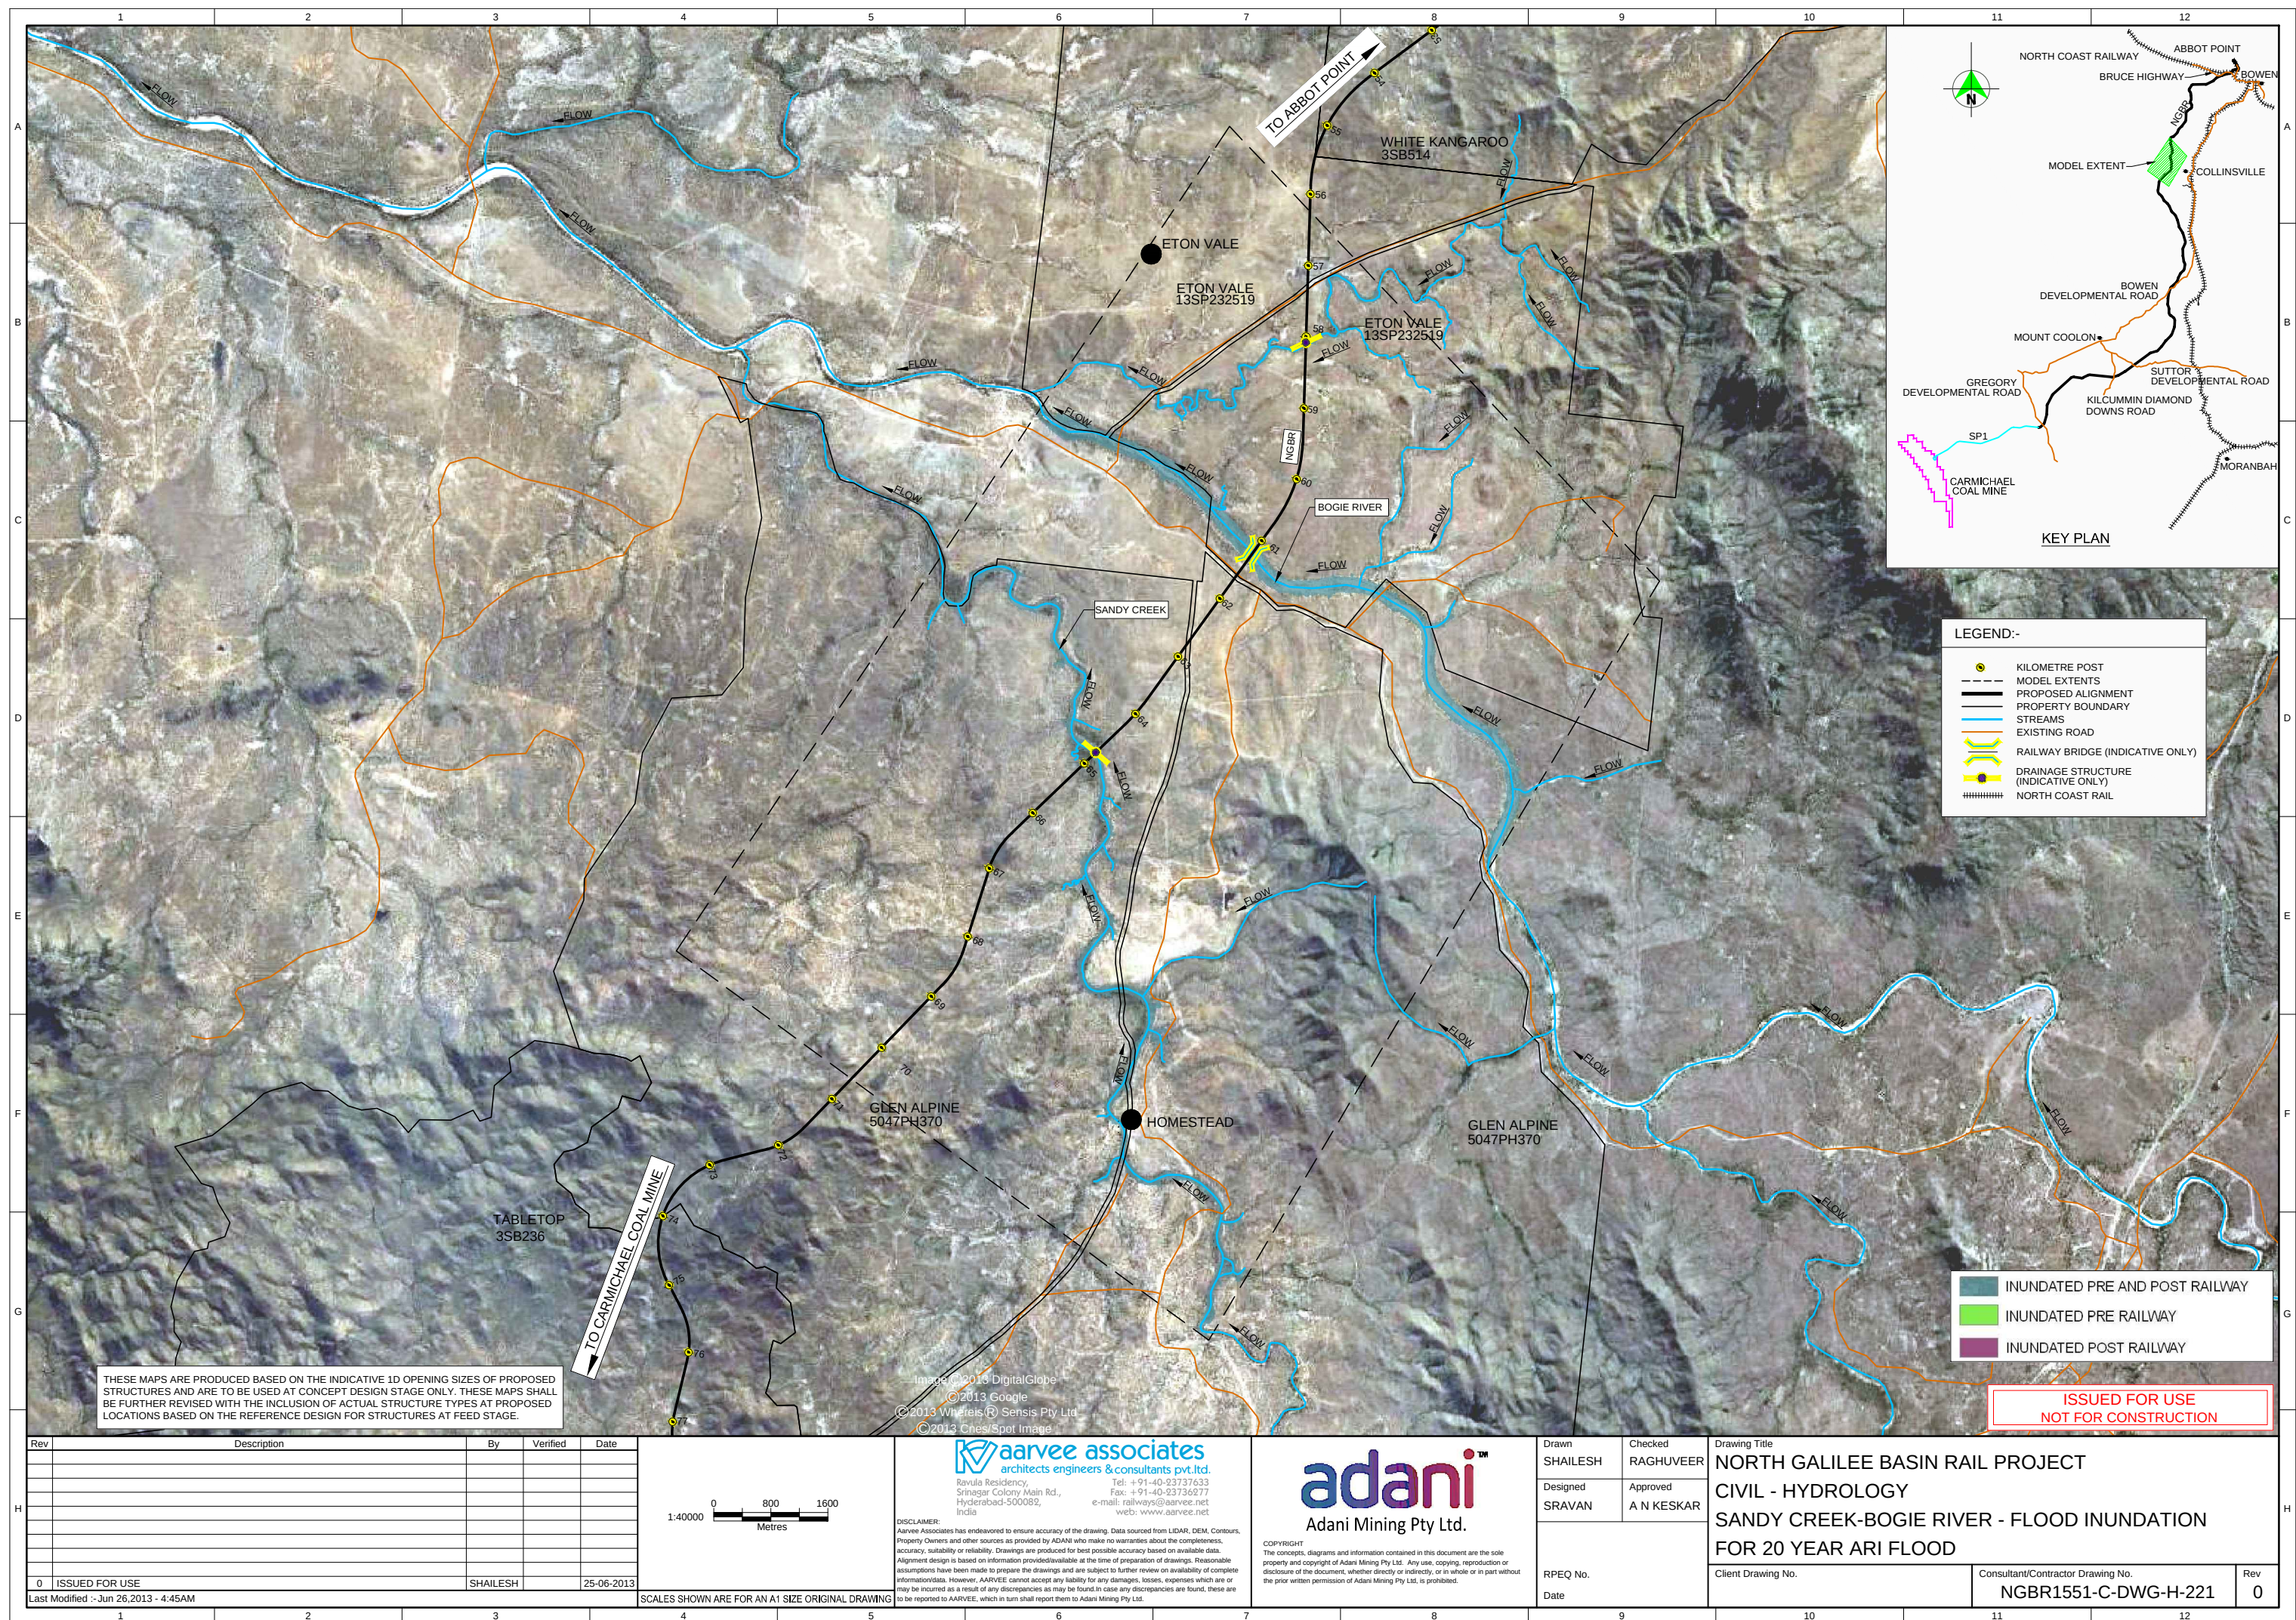

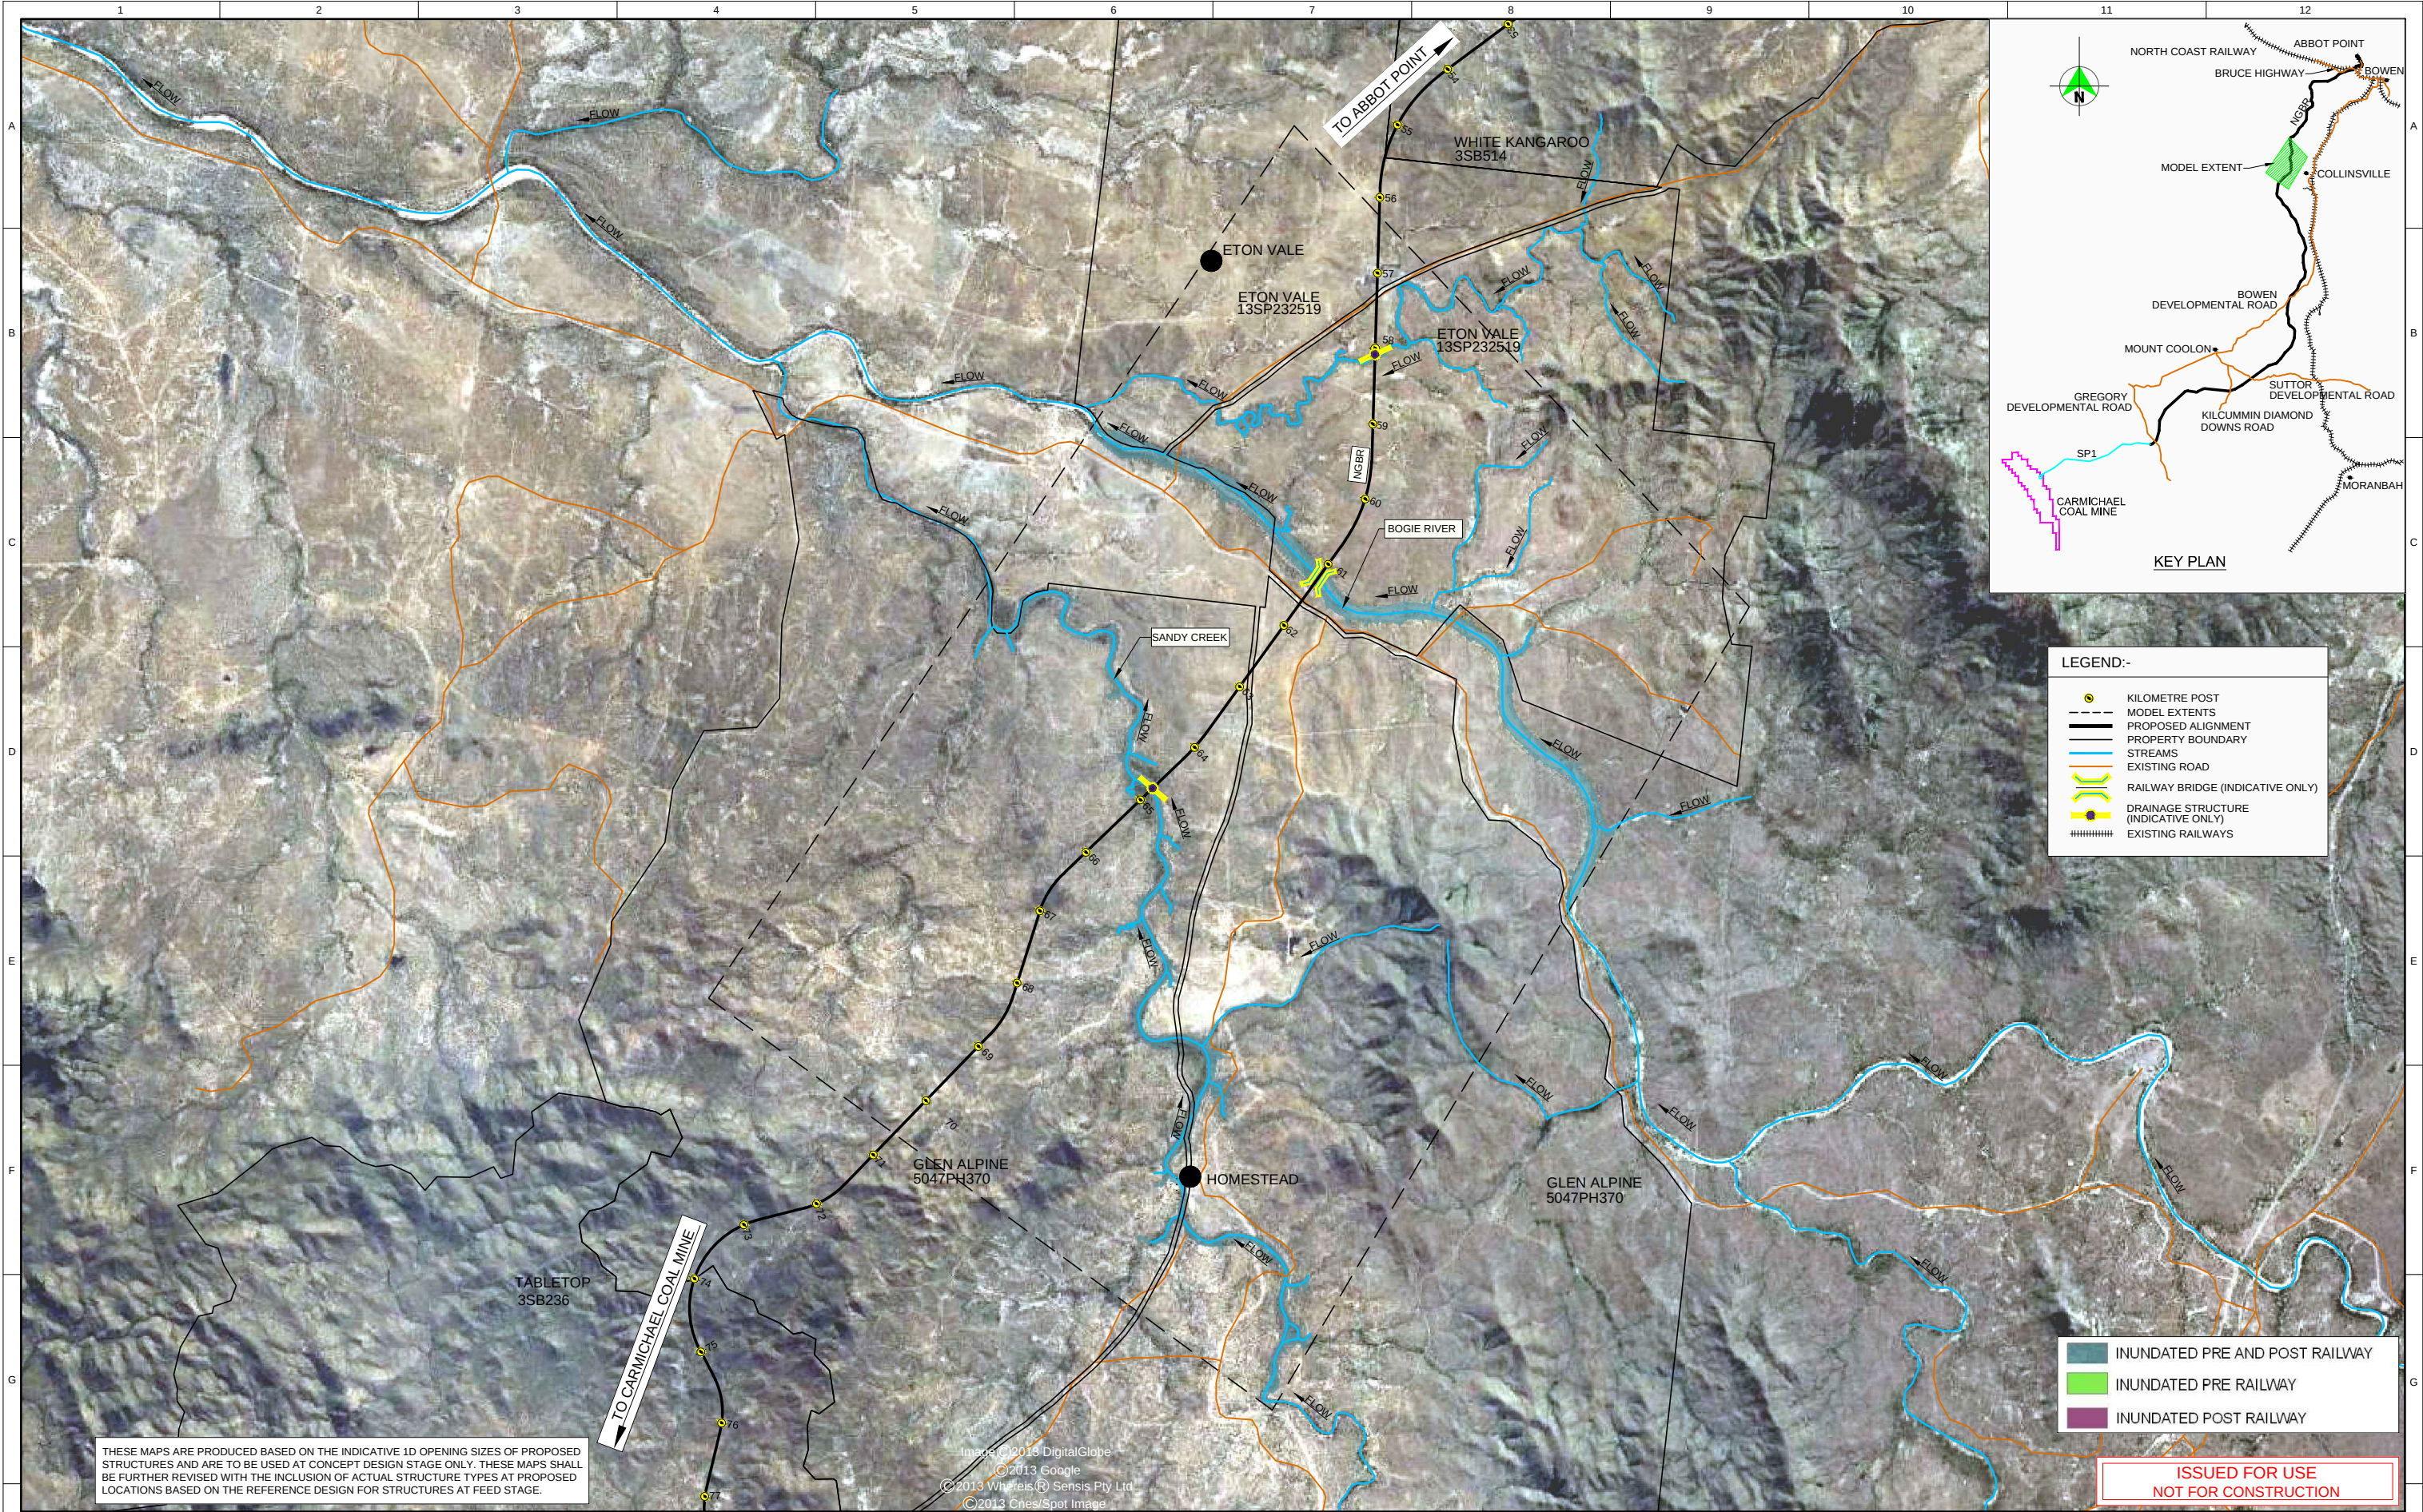


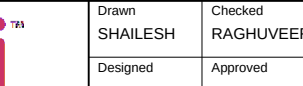
Rev	Description	By	Verified	Date							Drawn SHAILESH	Checked RAGHUVEER	Drawing Title NORTH GALILEE BASIN RAIL PROJECT CIVIL - HYDROLOGY SANDY CREEK-BOGIE RIVER - FLOOD INUNDATION FOR 50 YEAR ARI FLOOD										
H											Designed SRAVAN	Approved A N KESKAR				RPEQ No.	Client Drawing No.	Consultant/Contractor Drawing No. NGBR1551-C-DWG-H-222	Rev 0				
0	ISSUED FOR USE	SHAILESH		25-06-2013																			
Last Modified :- Jun 26, 2013 - 5:5AM					SCALES SHOWN ARE FOR AN A1 SIZE ORIGINAL DRAWING																		
1		2		3		4		5		6		7		8		9		10		11		12	

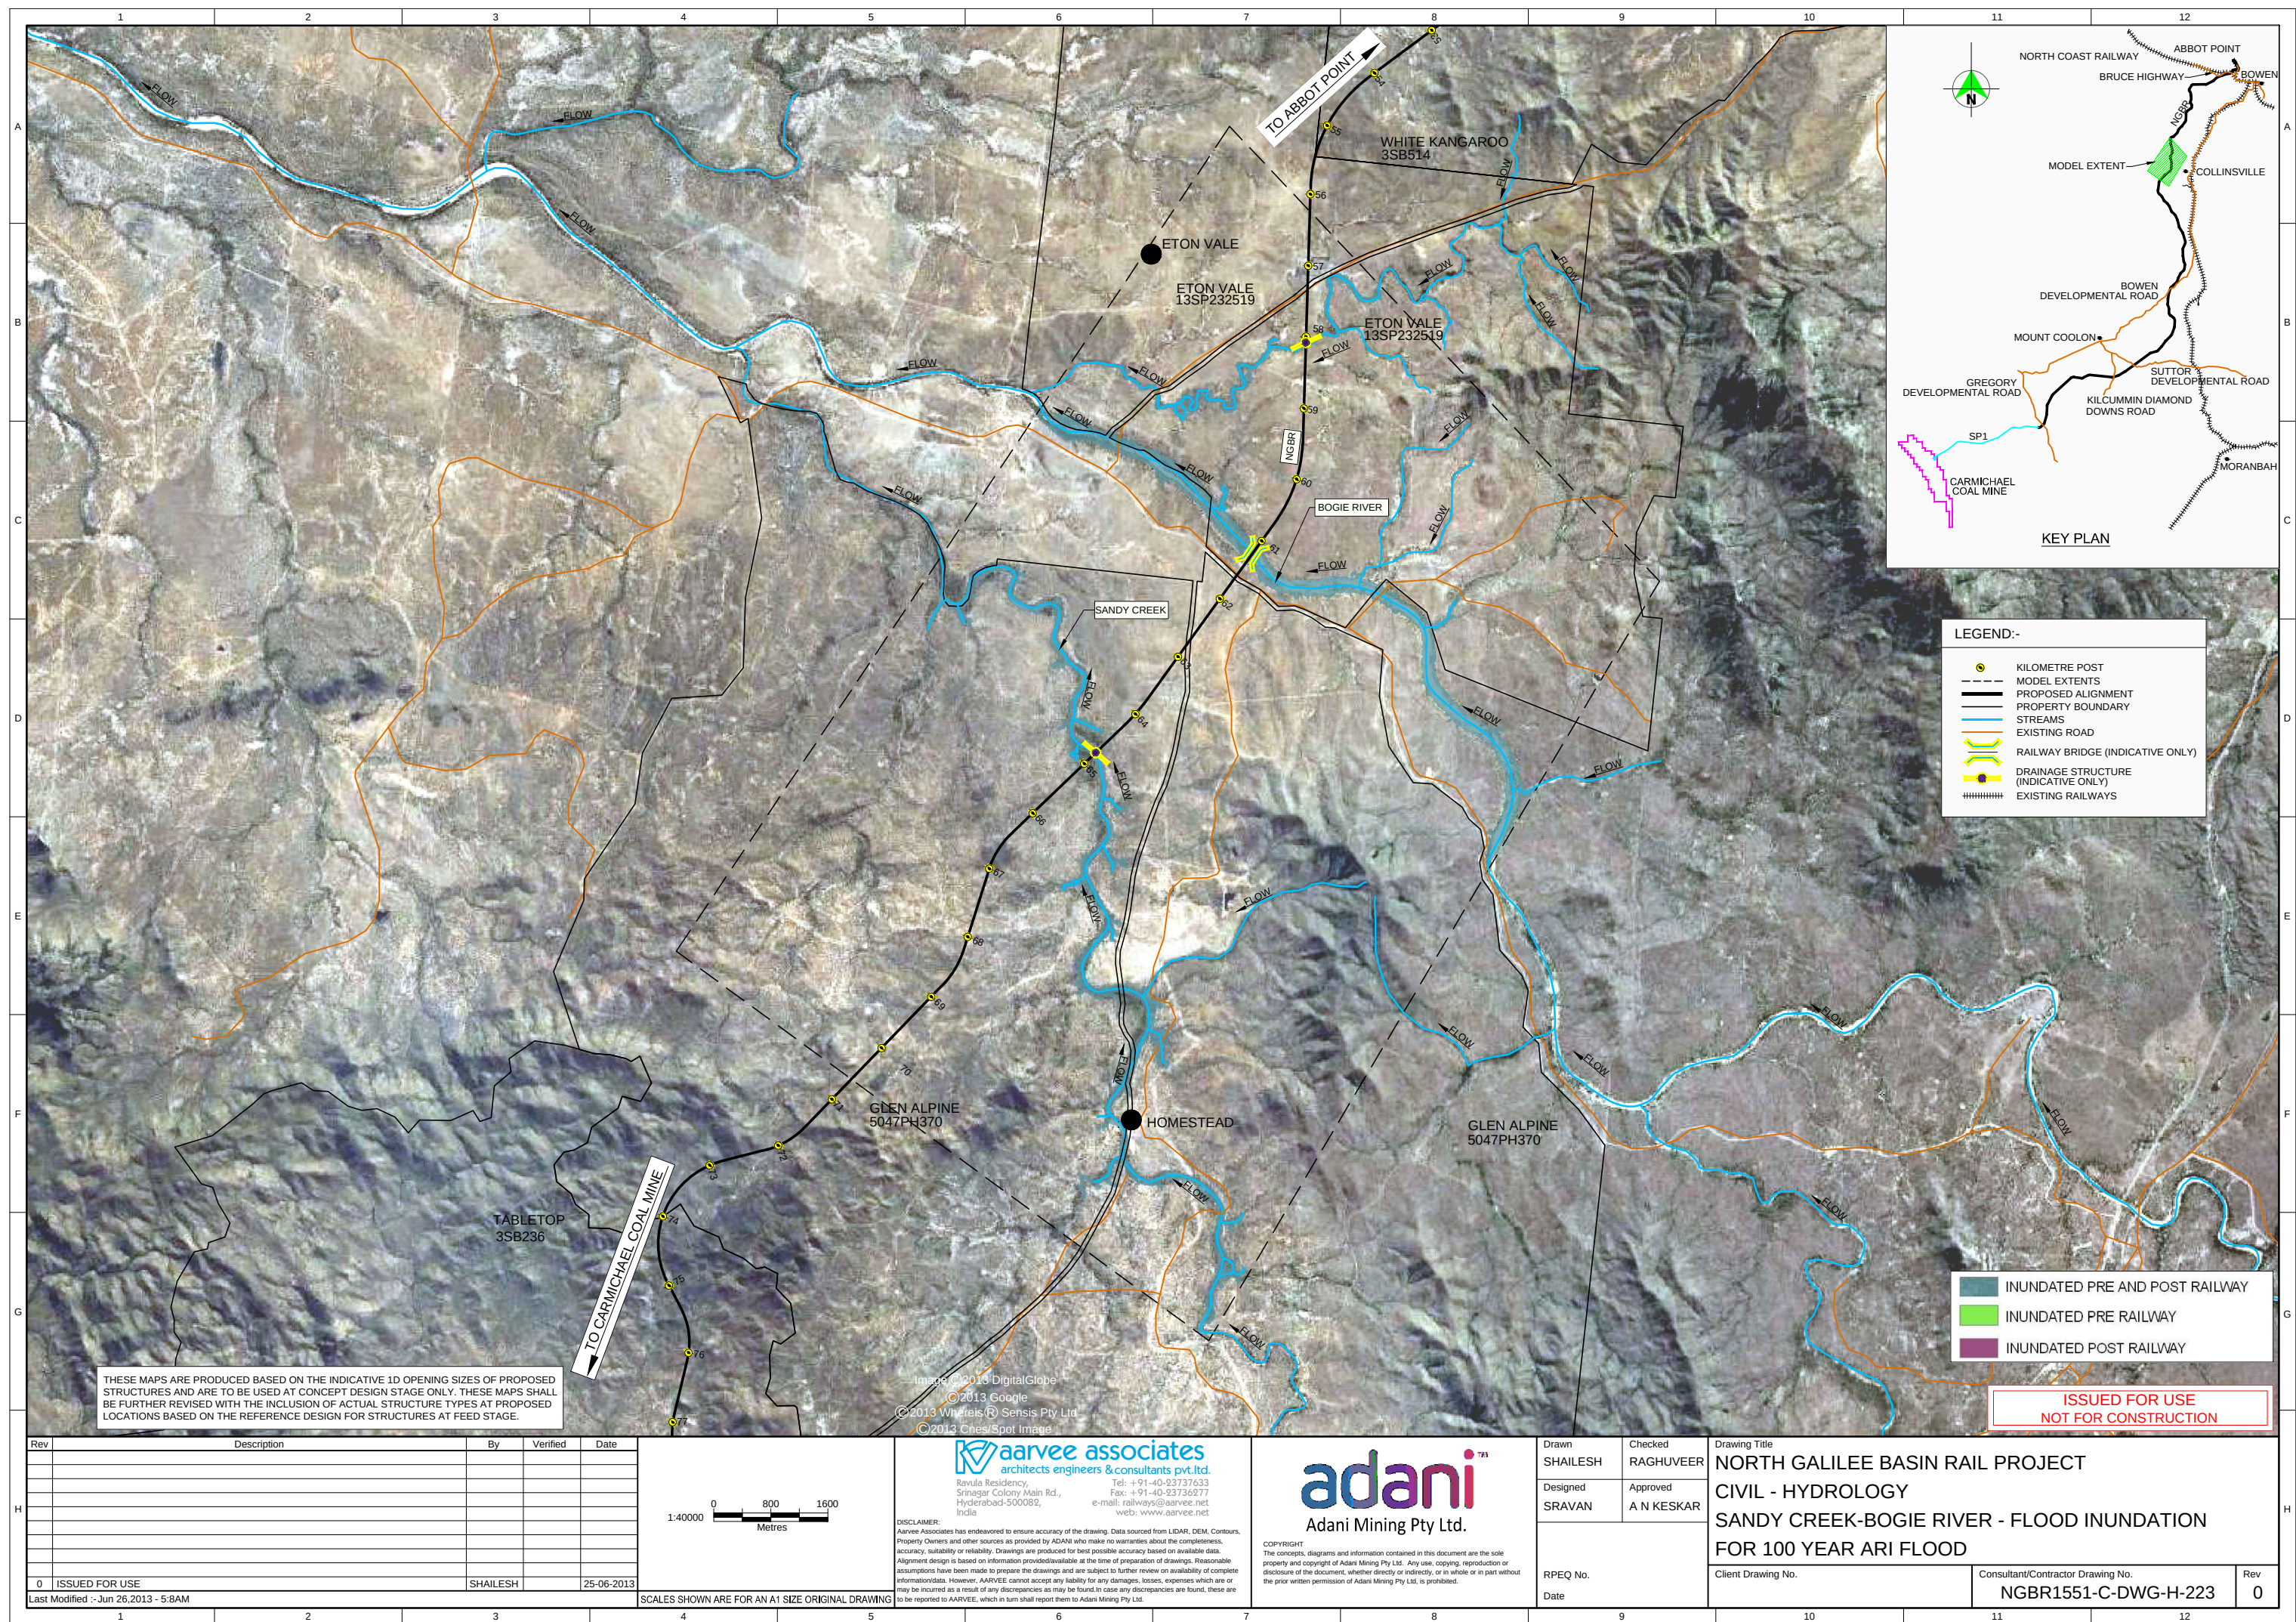


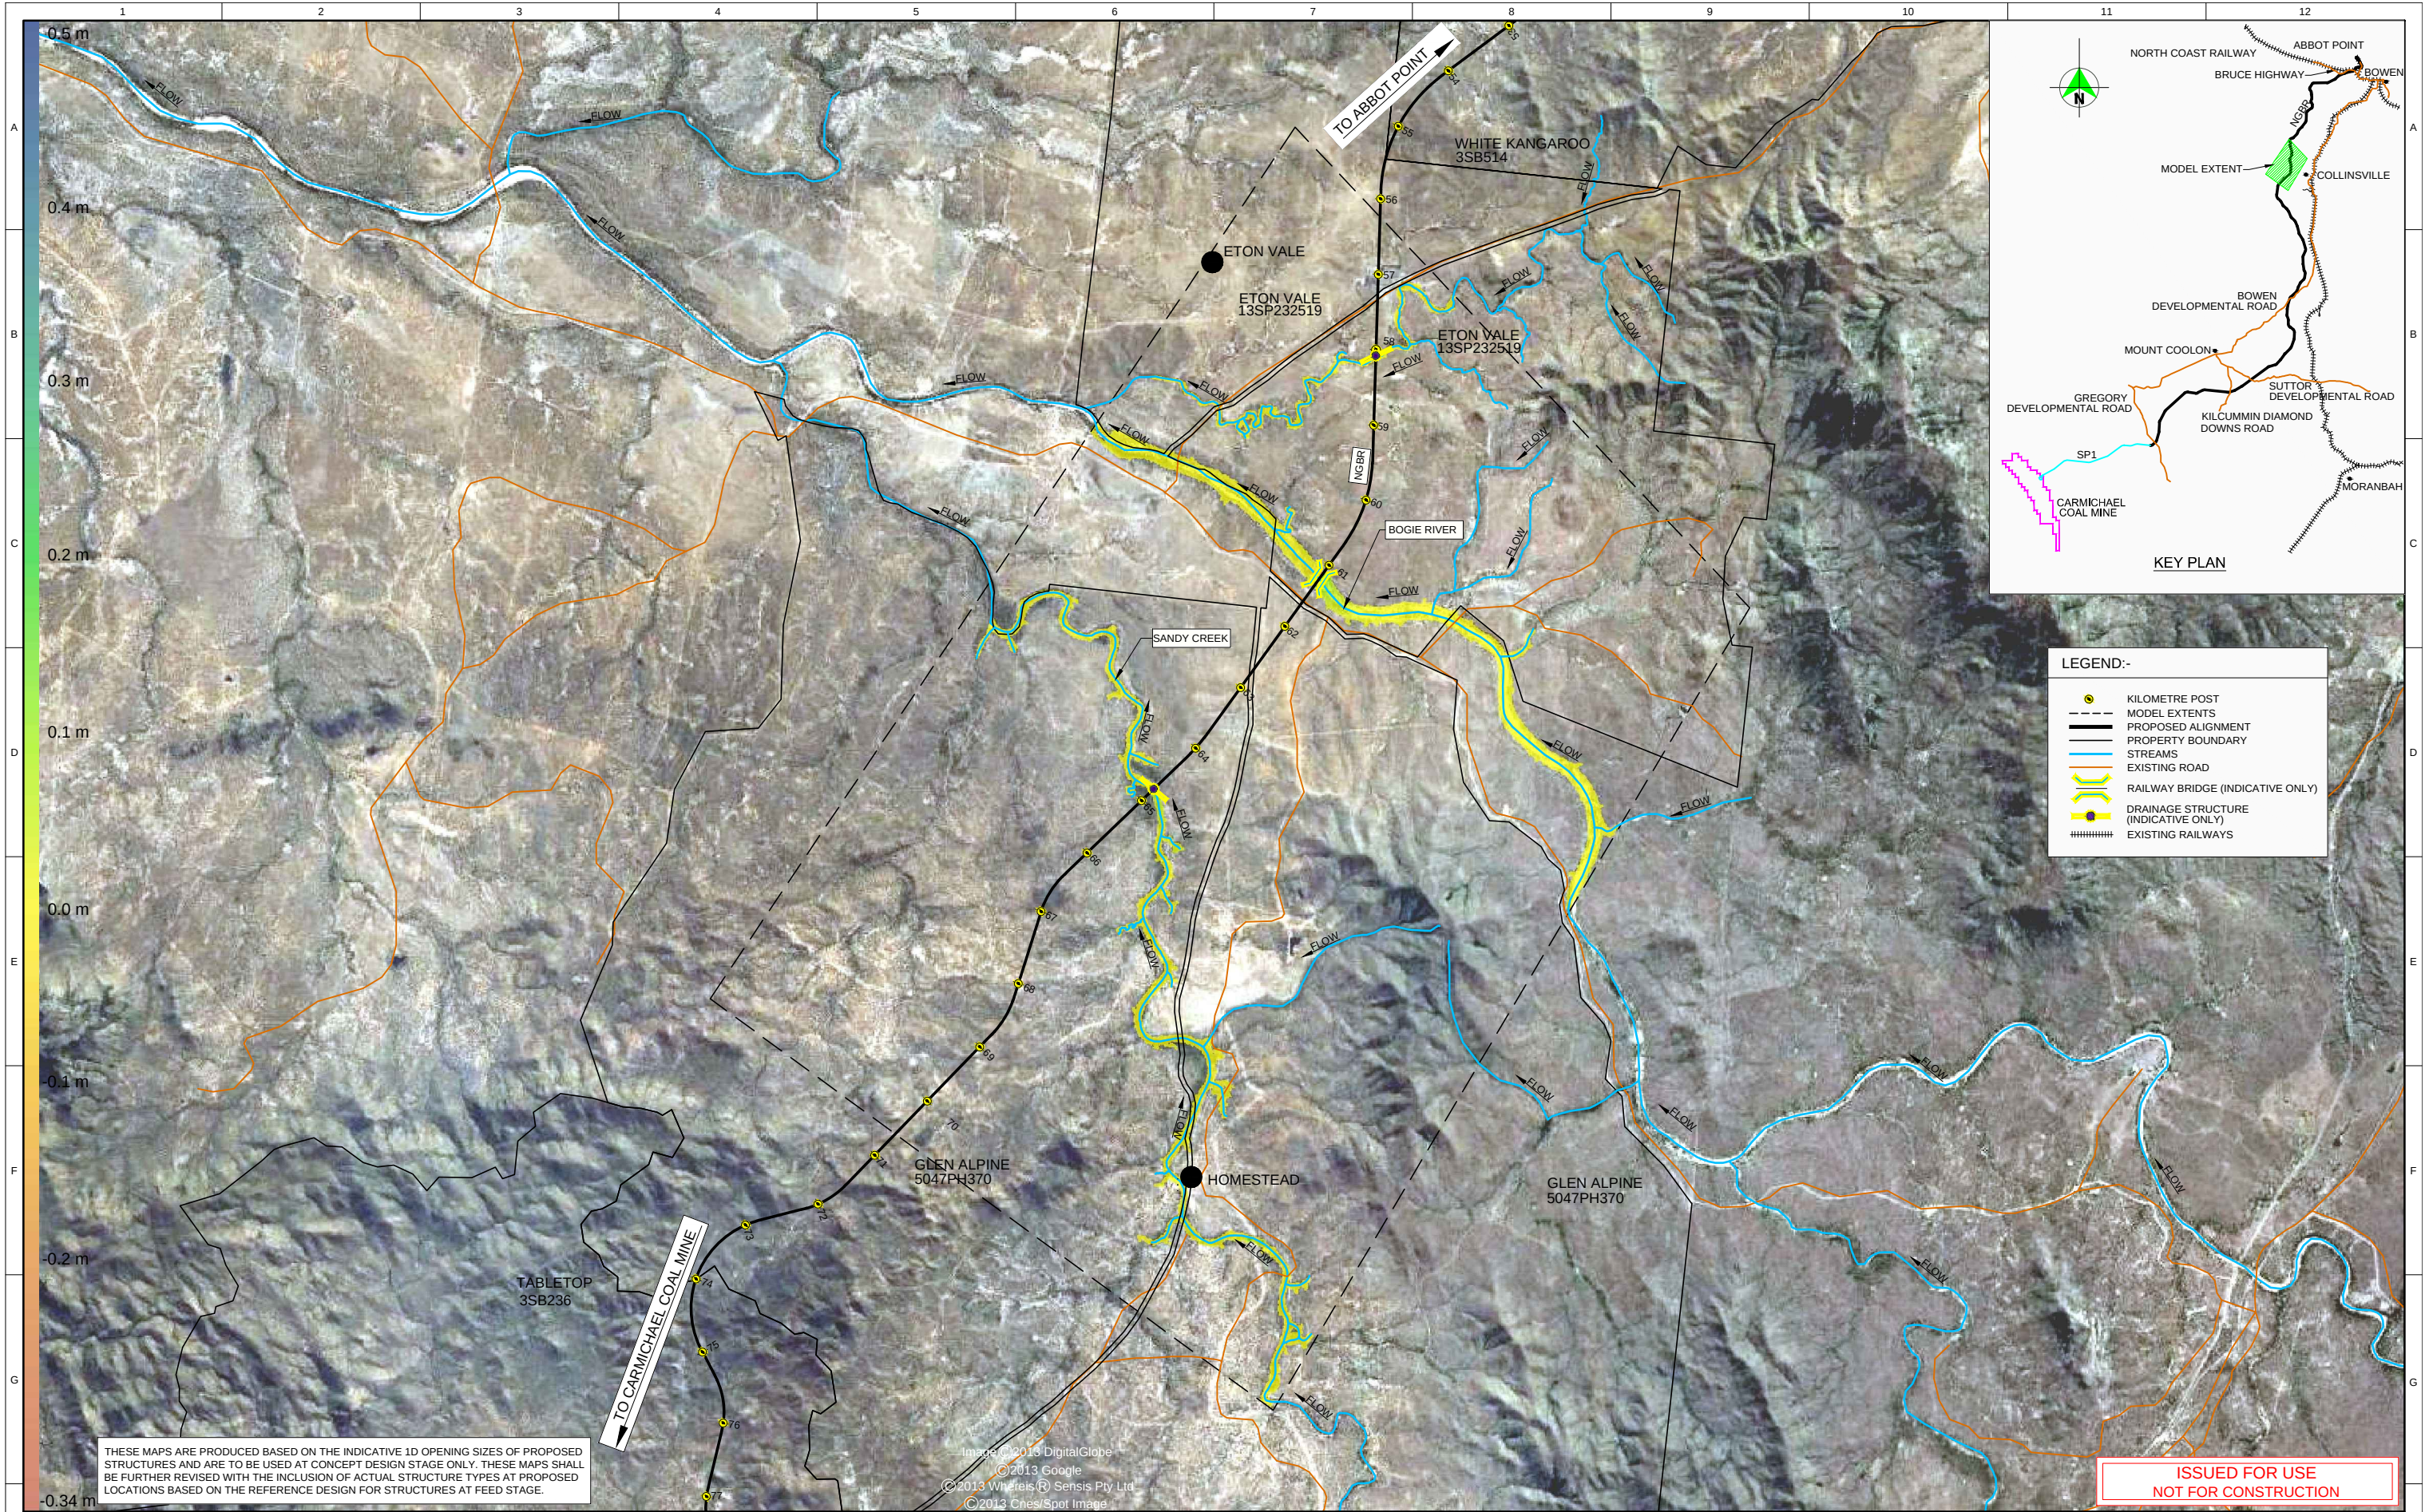


Rev	Description	By	Verified	Date	01400000 08001600 Metres		aarvee associates architects engineers & consultants pvt.ltd. Ravula Residency, Srinagar Colony Main Rd., Hyderabad-500082, India Tel: +91-40-93737633 Fax: +91-40-93736277 e-mail: railways@aarvee.net web: www.aarvee.net		adani Adani Mining Pty Ltd. COPYRIGHT The concepts, diagrams and information contained in this document are the sole property and copyright of Adani Mining Pty Ltd. Any use, copying, reproduction or disclosure of the document, whether directly or indirectly, or in whole or in part without the prior written permission of Adani Mining Pty Ltd, is prohibited.		Drawn SHAILESH	Checked RAGHUVVEER	Drawing Title NORTH GALILEE BASIN RAIL PROJECT CIVIL - HYDROLOGY SANDY CREEK-BOGIE RIVER - AFFLUX FOR 50 YEAR ARI FLOOD		Client Drawing No. NGBR1551-C-DWG-H-224		Consultant/Contractor Drawing No. NGBR1551-C-DWG-H-224		Rev 0	

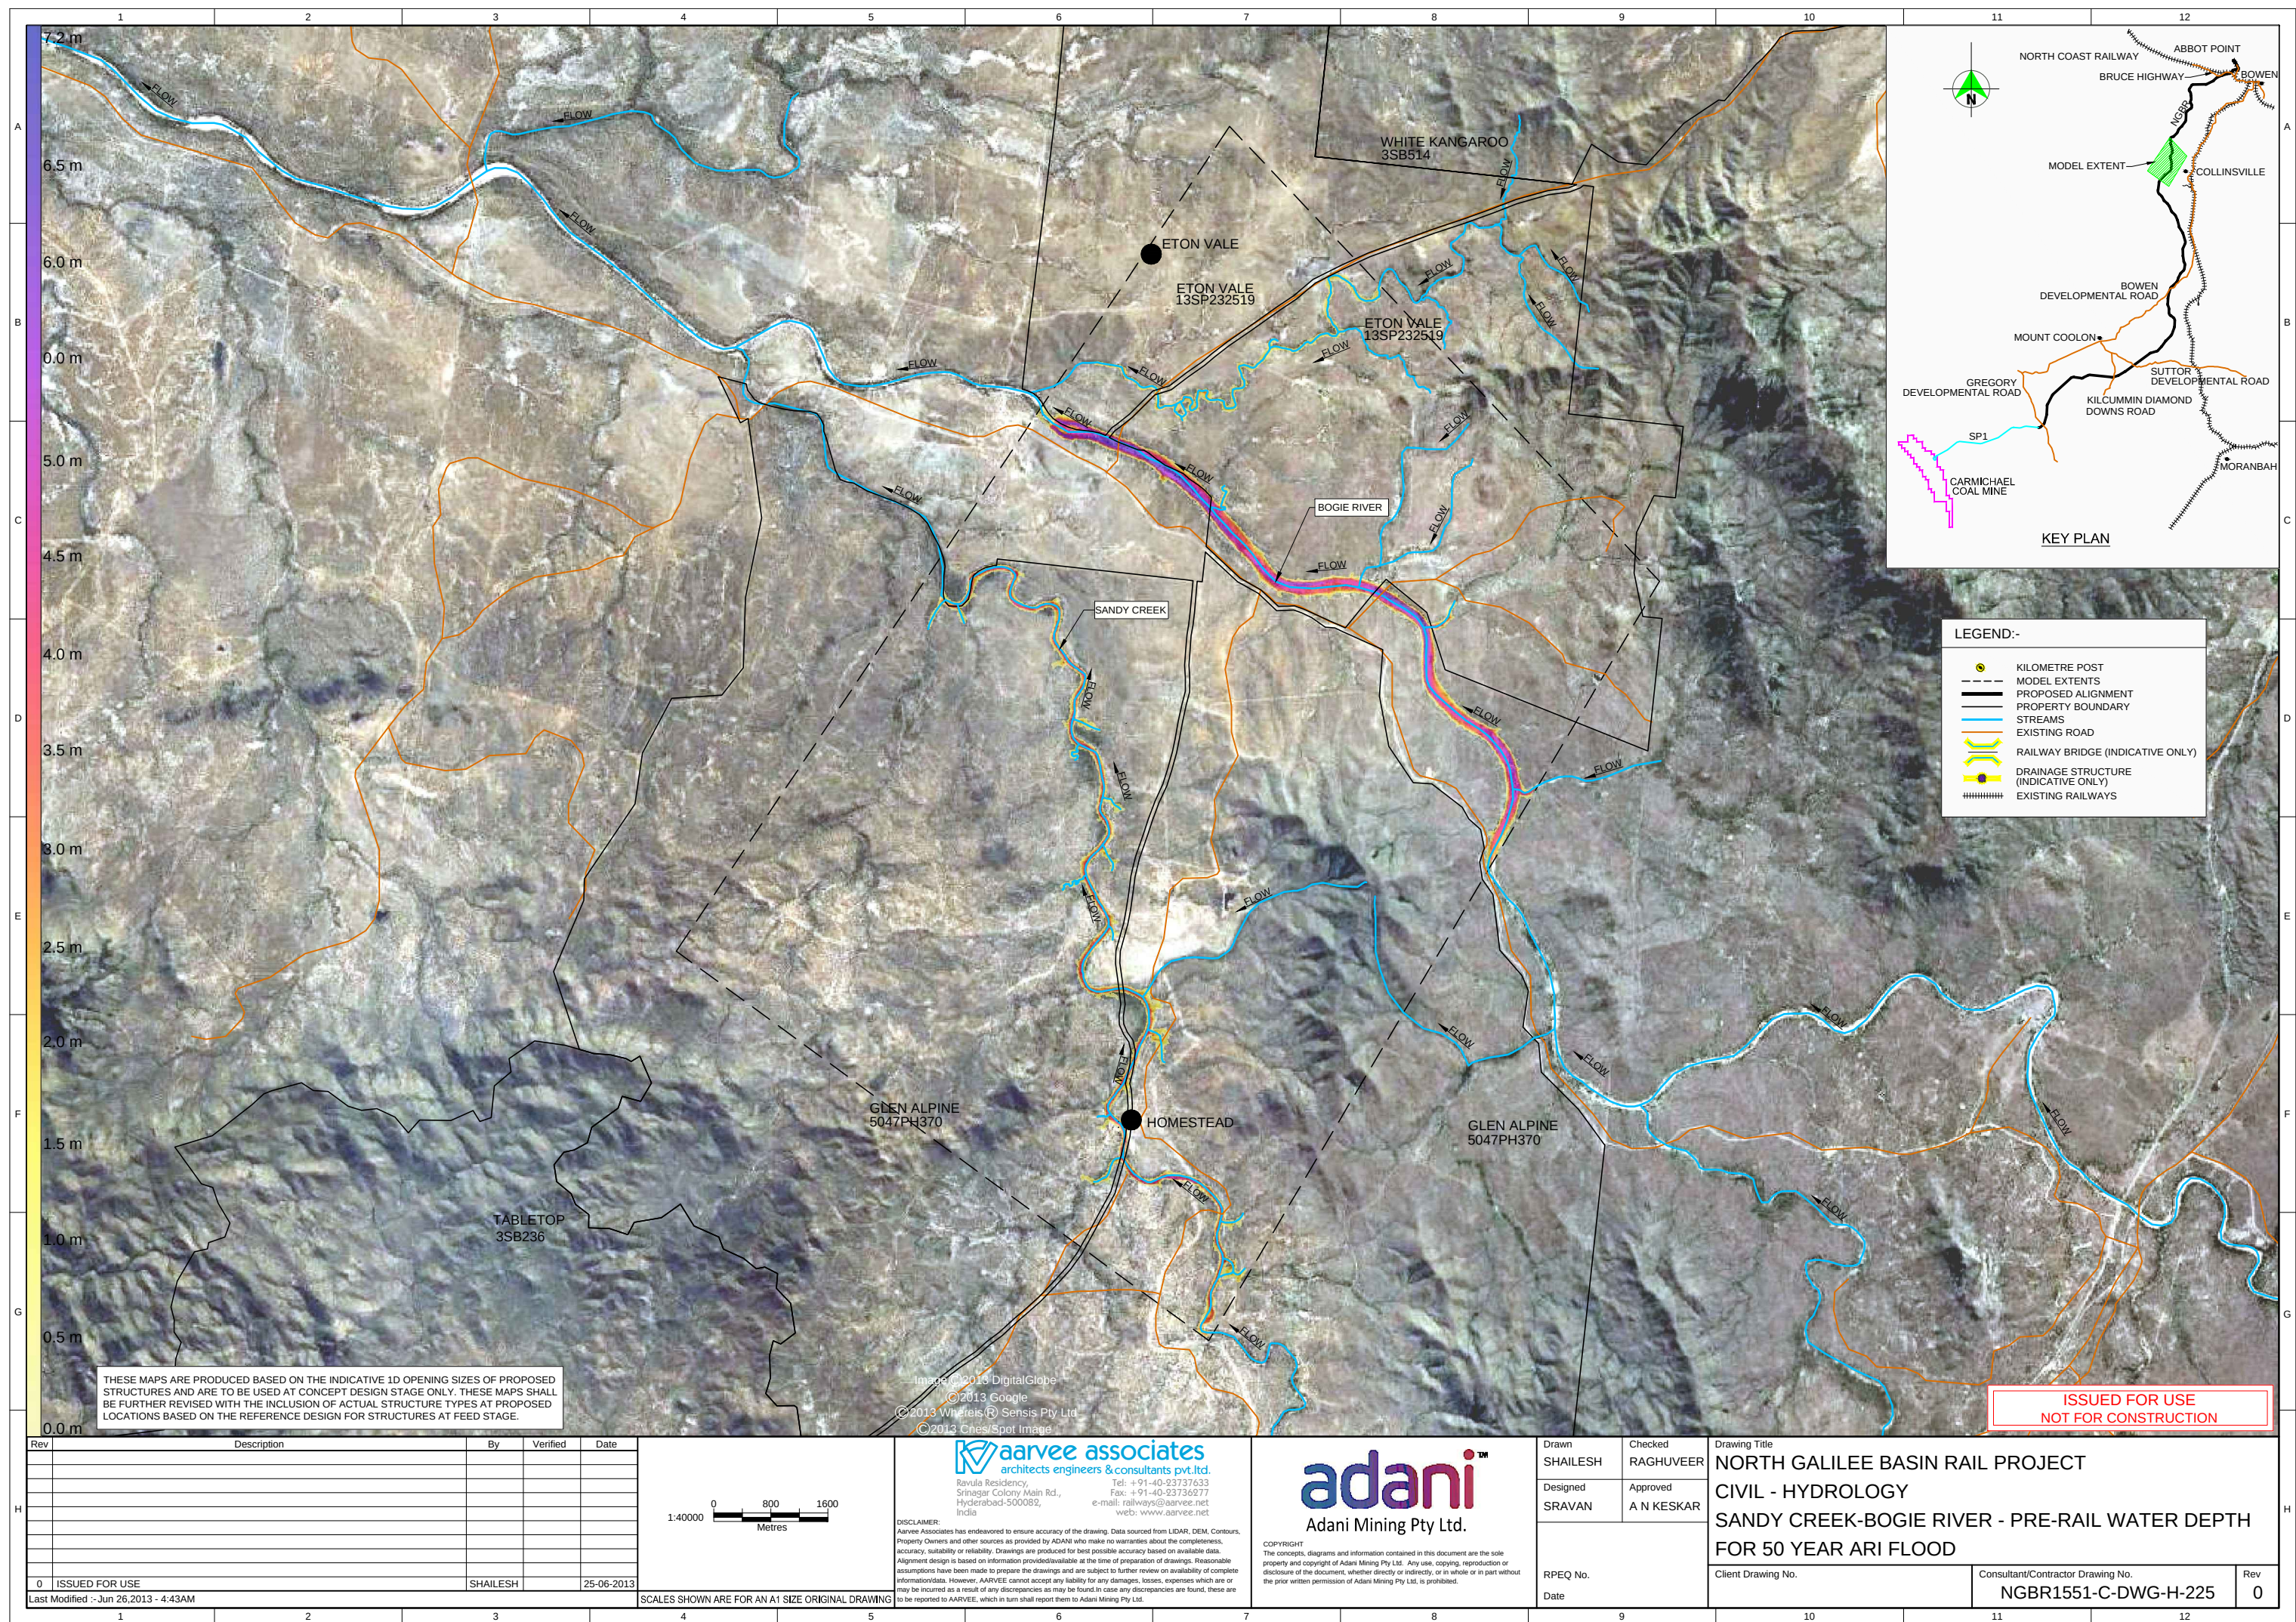

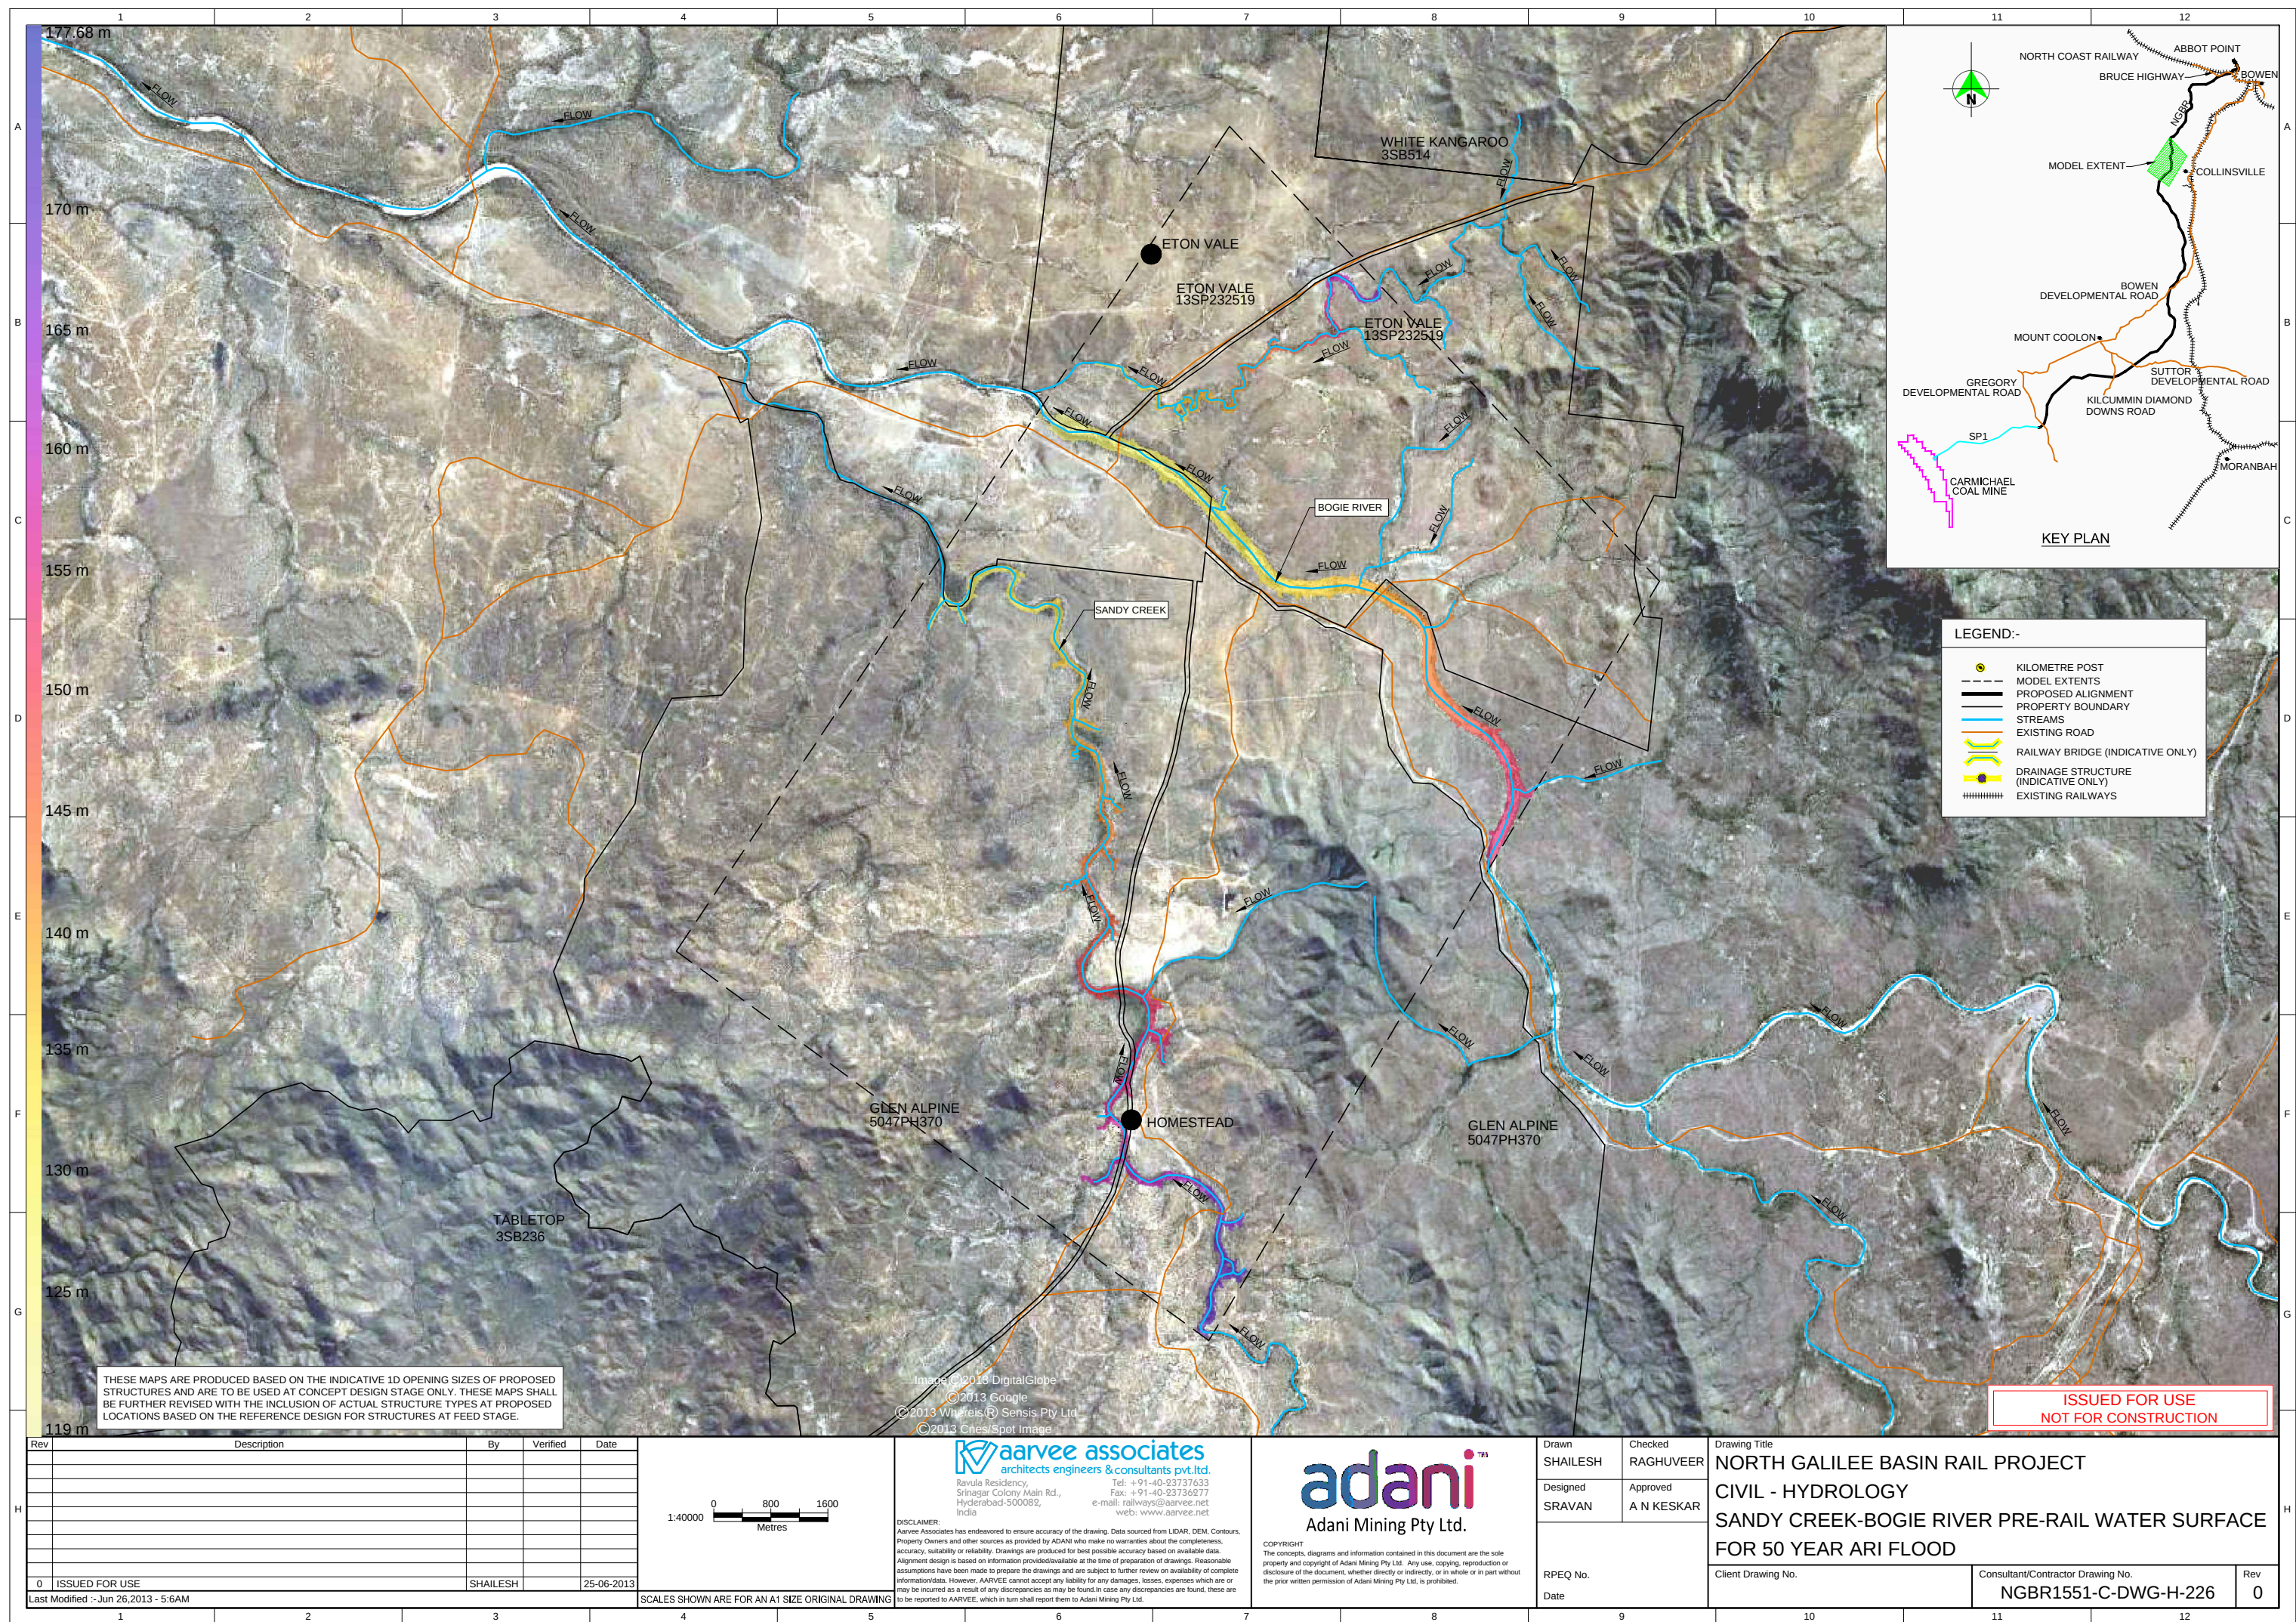

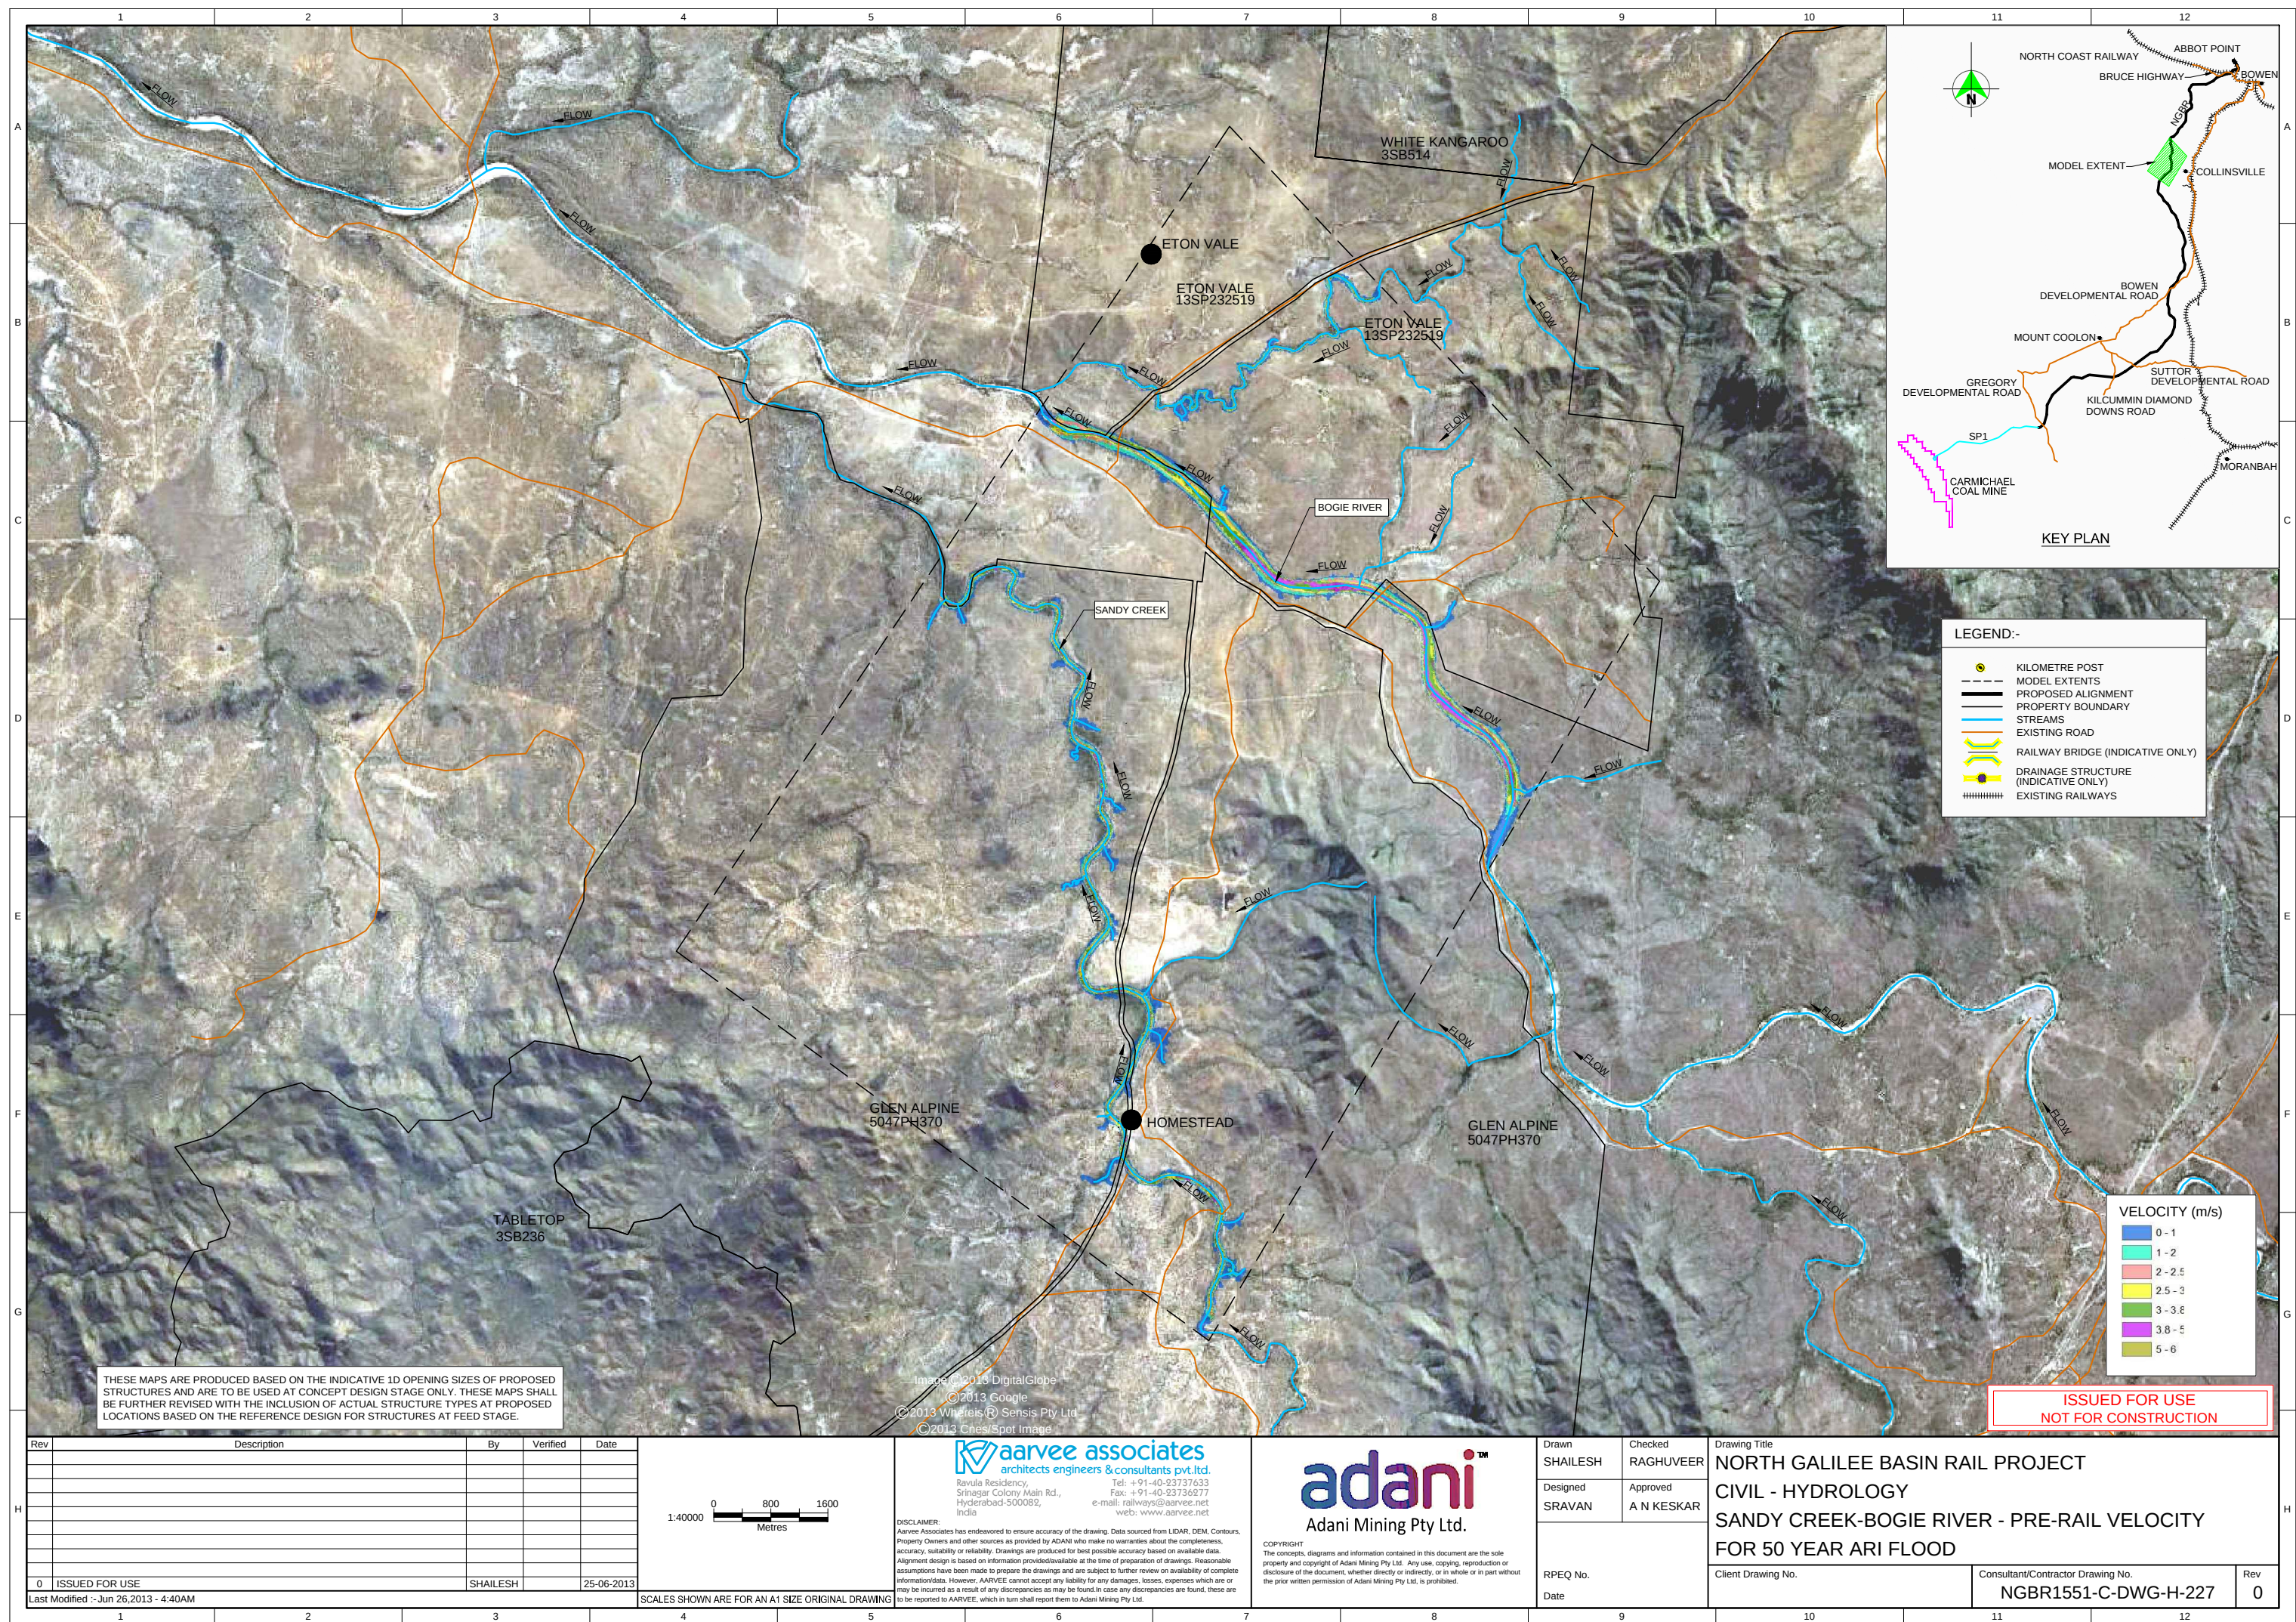

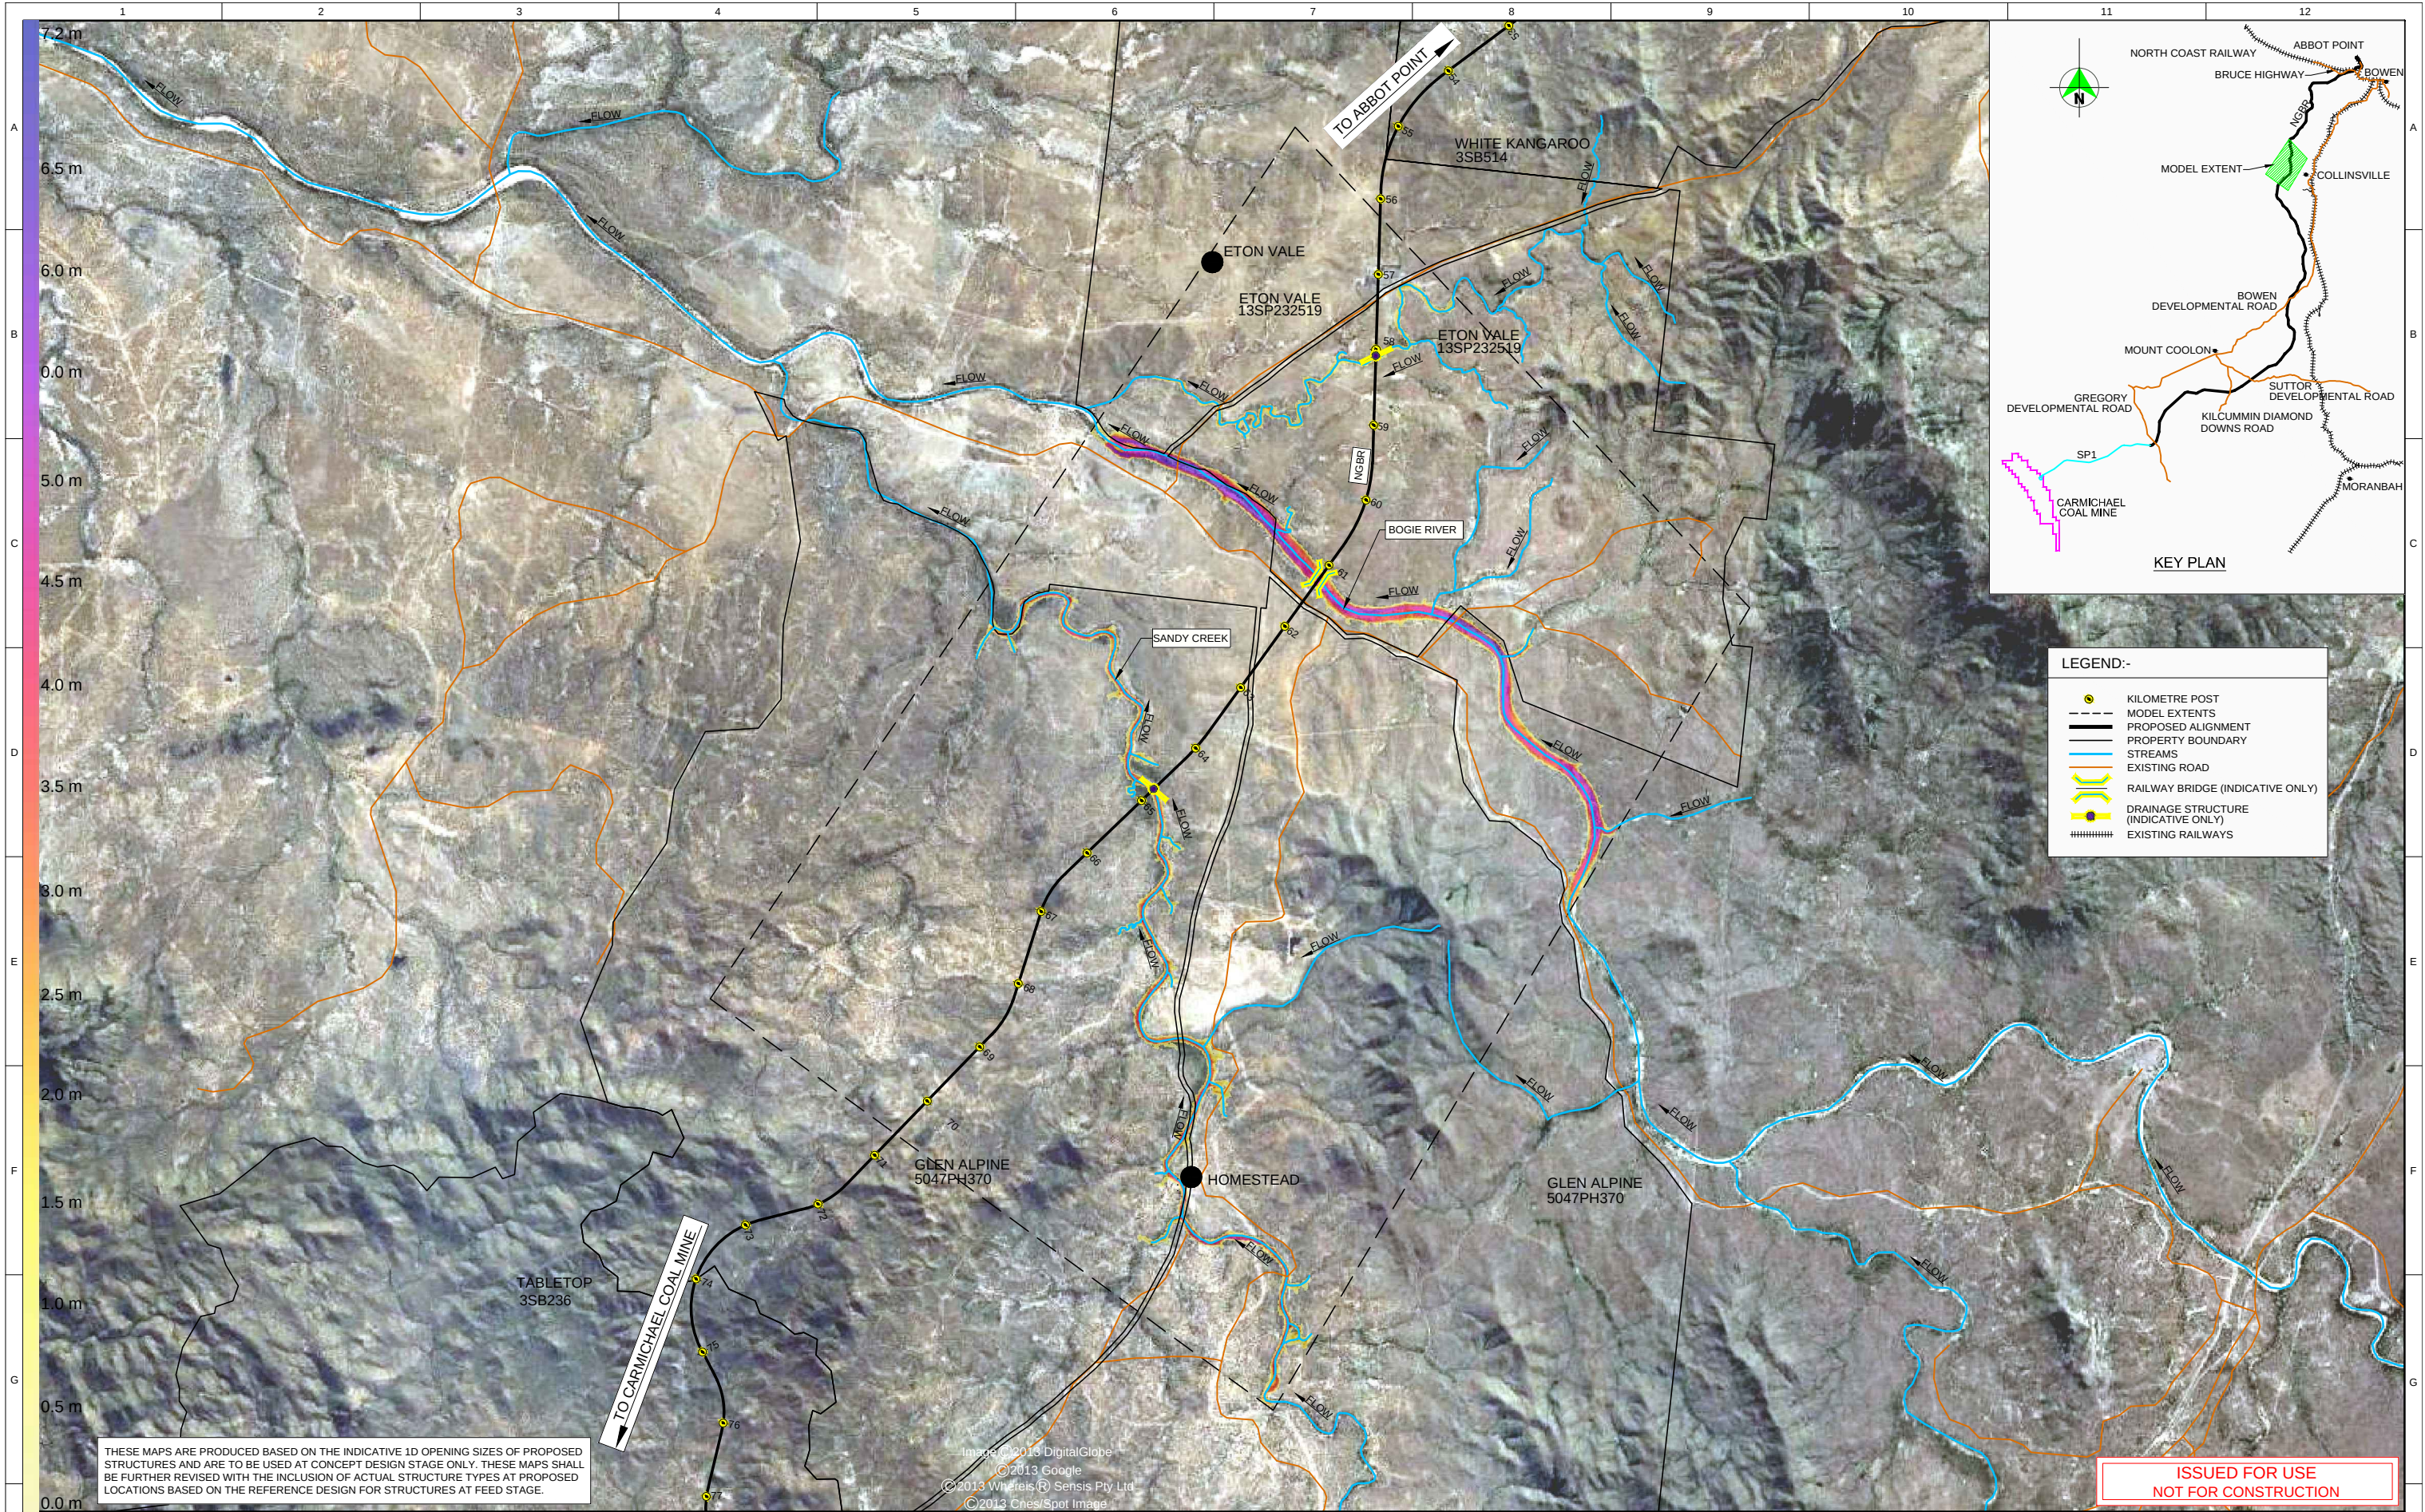

THESE MAPS ARE PRODUCED BASED ON THE INDICATIVE 1D OPENING SIZES OF PROPOSED STRUCTURES AND ARE TO BE USED AT CONCEPT DESIGN STAGE ONLY. THESE MAPS SHALL BE FURTHER REVISED WITH THE INCLUSION OF ACTUAL STRUCTURE TYPES AT PROPOSED LOCATIONS BASED ON THE REFERENCE DESIGN FOR STRUCTURES AT FEED STAGE.

Image © 2013 DigitalGlobe
© 2013 Google
© 2013 Whereis® Sensis Pty Ltd
© 2013 Ches/Spot Image

ISSUED FOR USE
NOT FOR CONSTRUCTION

Rev	Description	By	Verified	Date		aarvee associates architects engineers & consultants pvt.ltd. Ravula Residency, Srinagar Colony Main Rd., Hyderabad-500082, India Tel: +91-40-93737633 Fax: +91-40-93736277 e-mail: railways@aarvee.net web: www.aarvee.net DISCLAIMER: Aarvee Associates has endeavored to ensure accuracy of the drawing. Data sourced from LIDAR, DEM, Contours, Property Owners and other sources as provided by ADANI who make no warranties about the completeness, accuracy, suitability or reliability. Drawings are produced for best possible accuracy based on available data. Alignment design is based on information provided/available at the time of preparation of drawings. Reasonable assumptions have been made to prepare the drawings and are subject to further review on availability of complete information/data. However, AARVEE cannot accept any liability for any damages, losses, expenses which are or may be incurred as a result of any discrepancies as may be found in case any discrepancies are found, these are to be reported to AARVEE, which in turn shall report them to Adani Mining Pty Ltd.	Adani Mining Pty Ltd. COPYRIGHT The concepts, diagrams and information contained in this document are the sole property and copyright of Adani Mining Pty Ltd. Any use, copying, reproduction or disclosure of the document, whether directly or indirectly, or in whole or in part without the prior written permission of Adani Mining Pty Ltd, is prohibited.	Drawn SHAILESH	Checked RAGHUVVEER	Drawing Title NORTH GALILEE BASIN RAIL PROJECT CIVIL - HYDROLOGY SANDY CREEK-BOGIE RIVER - POST-RAIL WATER DEPTH FOR 50 YEAR ARI FLOOD	Client Drawing No. NGBR1551-C-DWG-H-228	Rev 0				
0	ISSUED FOR USE	SHAILESH		25-06-2013				SCALES SHOWN ARE FOR AN A1 SIZE ORIGINAL DRAWING			RPEQ No.					
Last Modified :- Jun 26,2013 - 4:41AM											Date					
1	2	3	4	5	6	7	8	9	10	11	12					

