





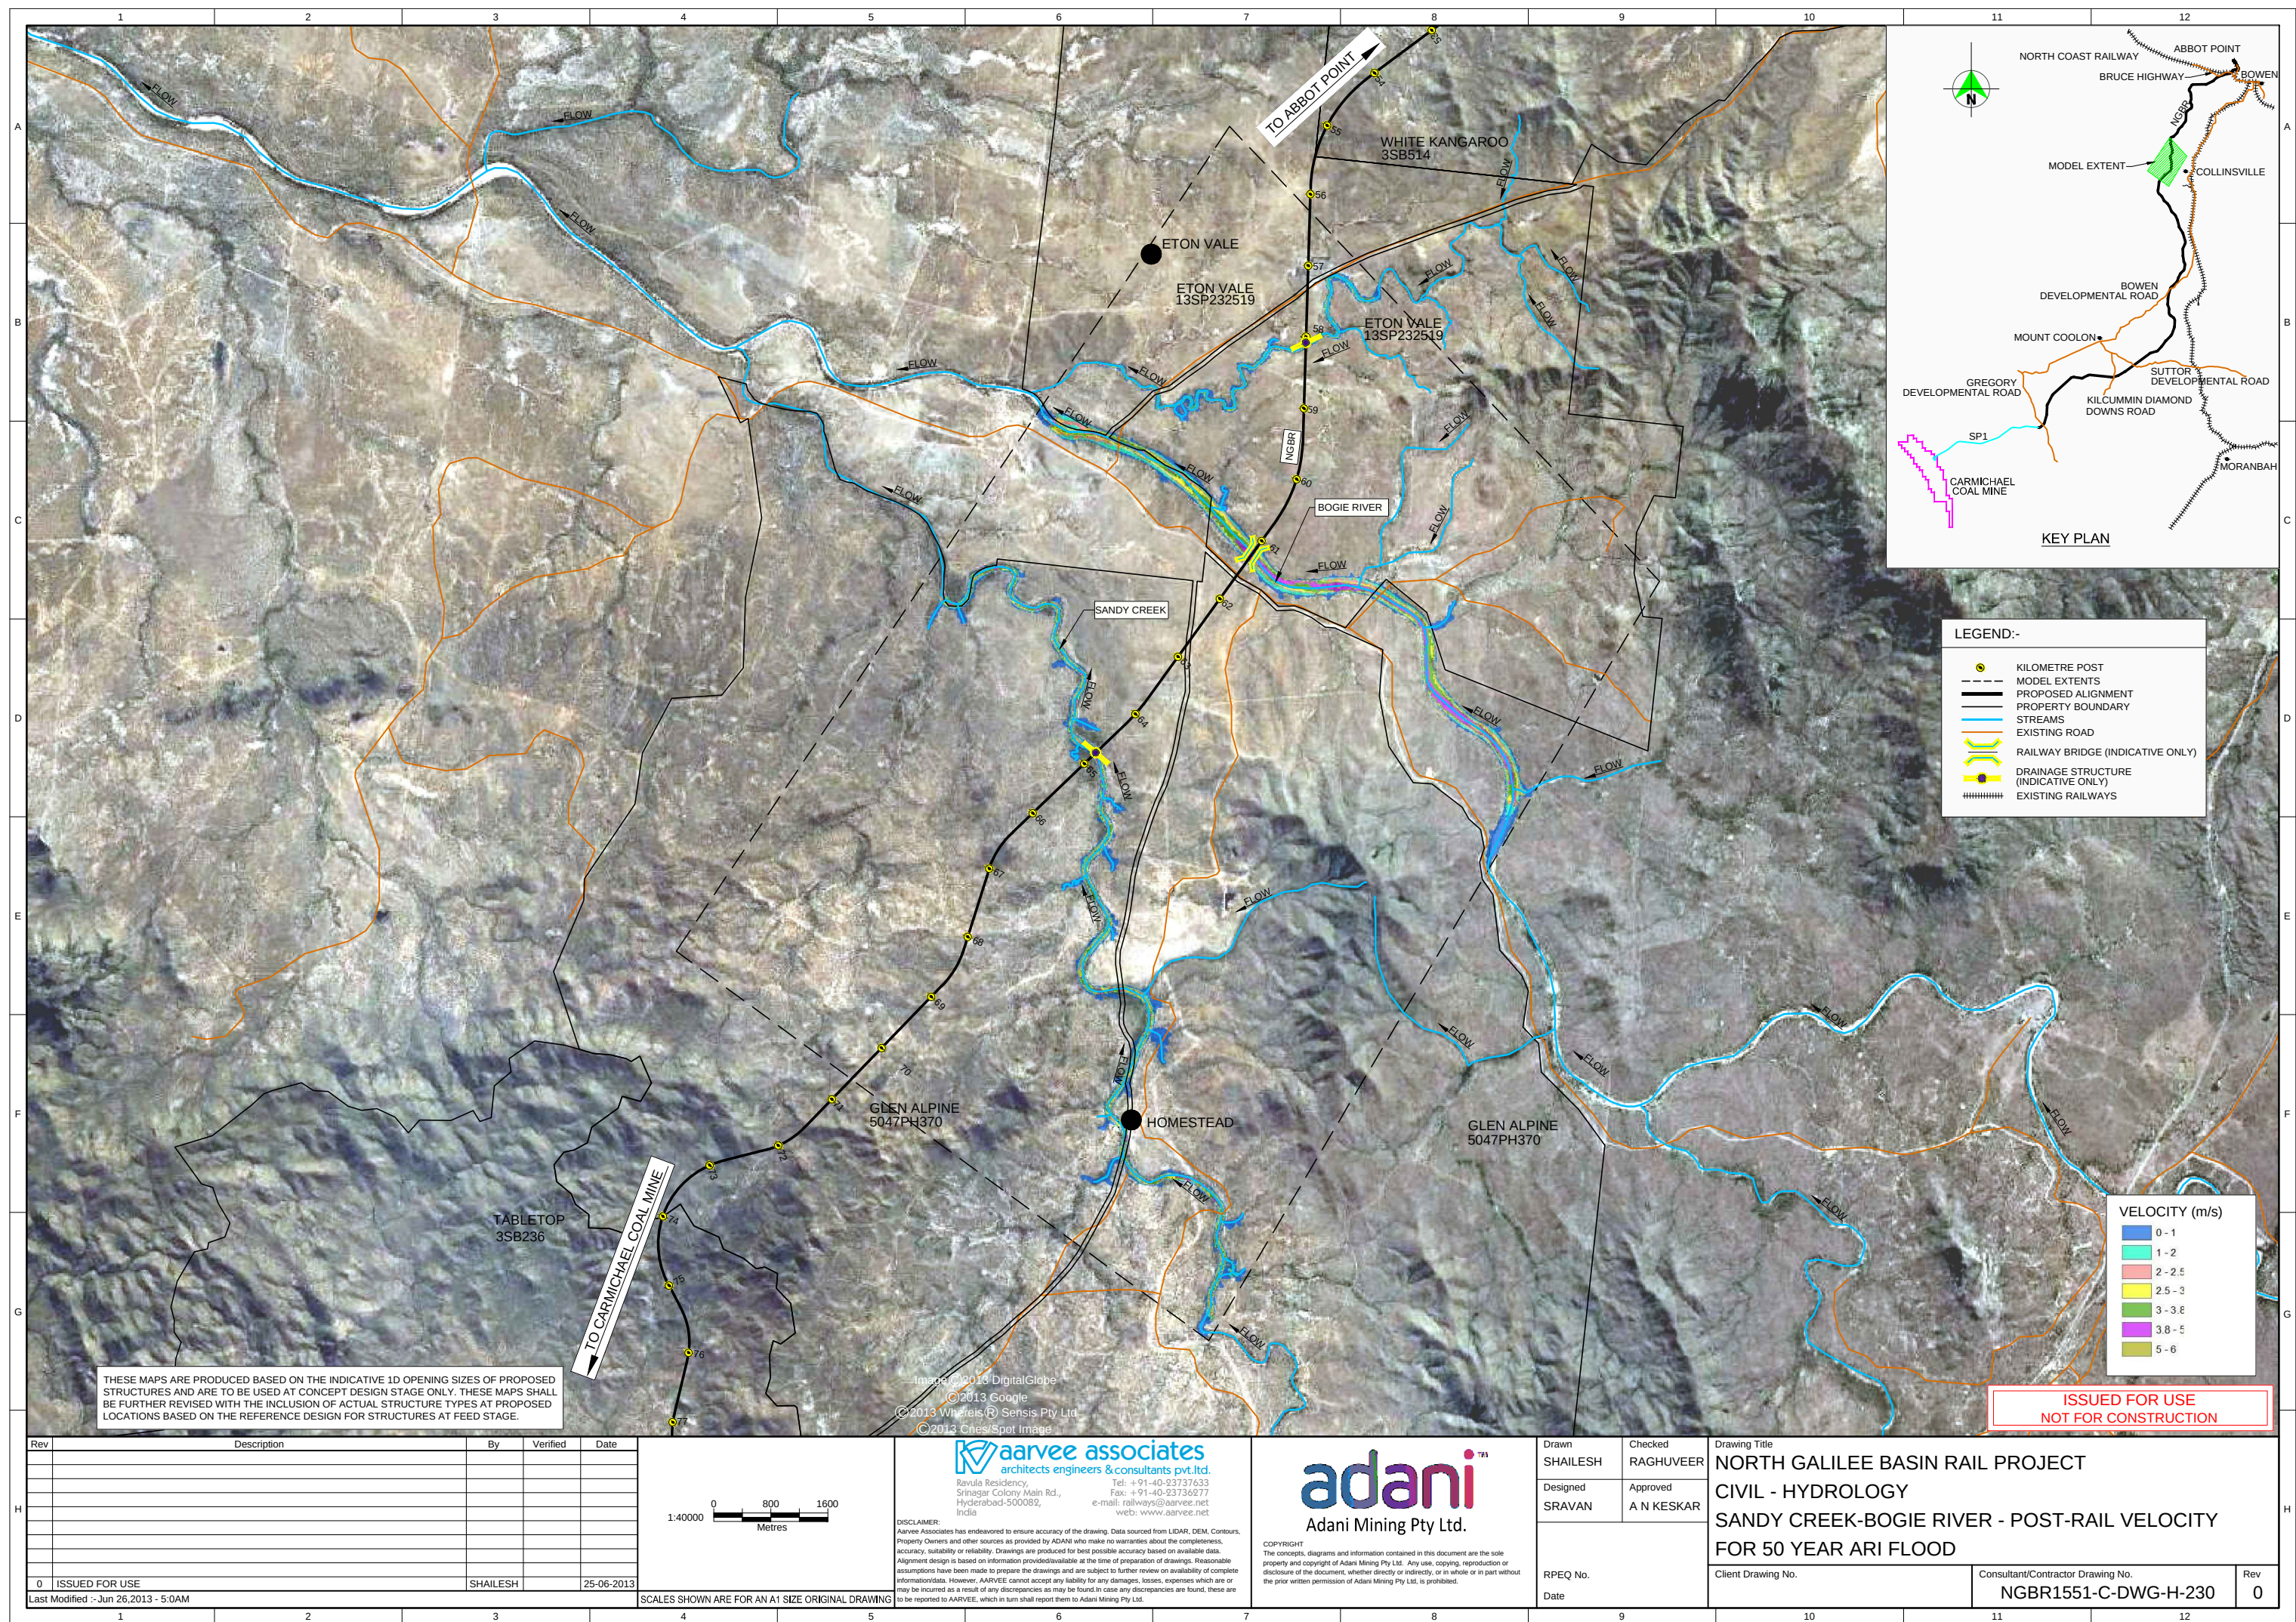


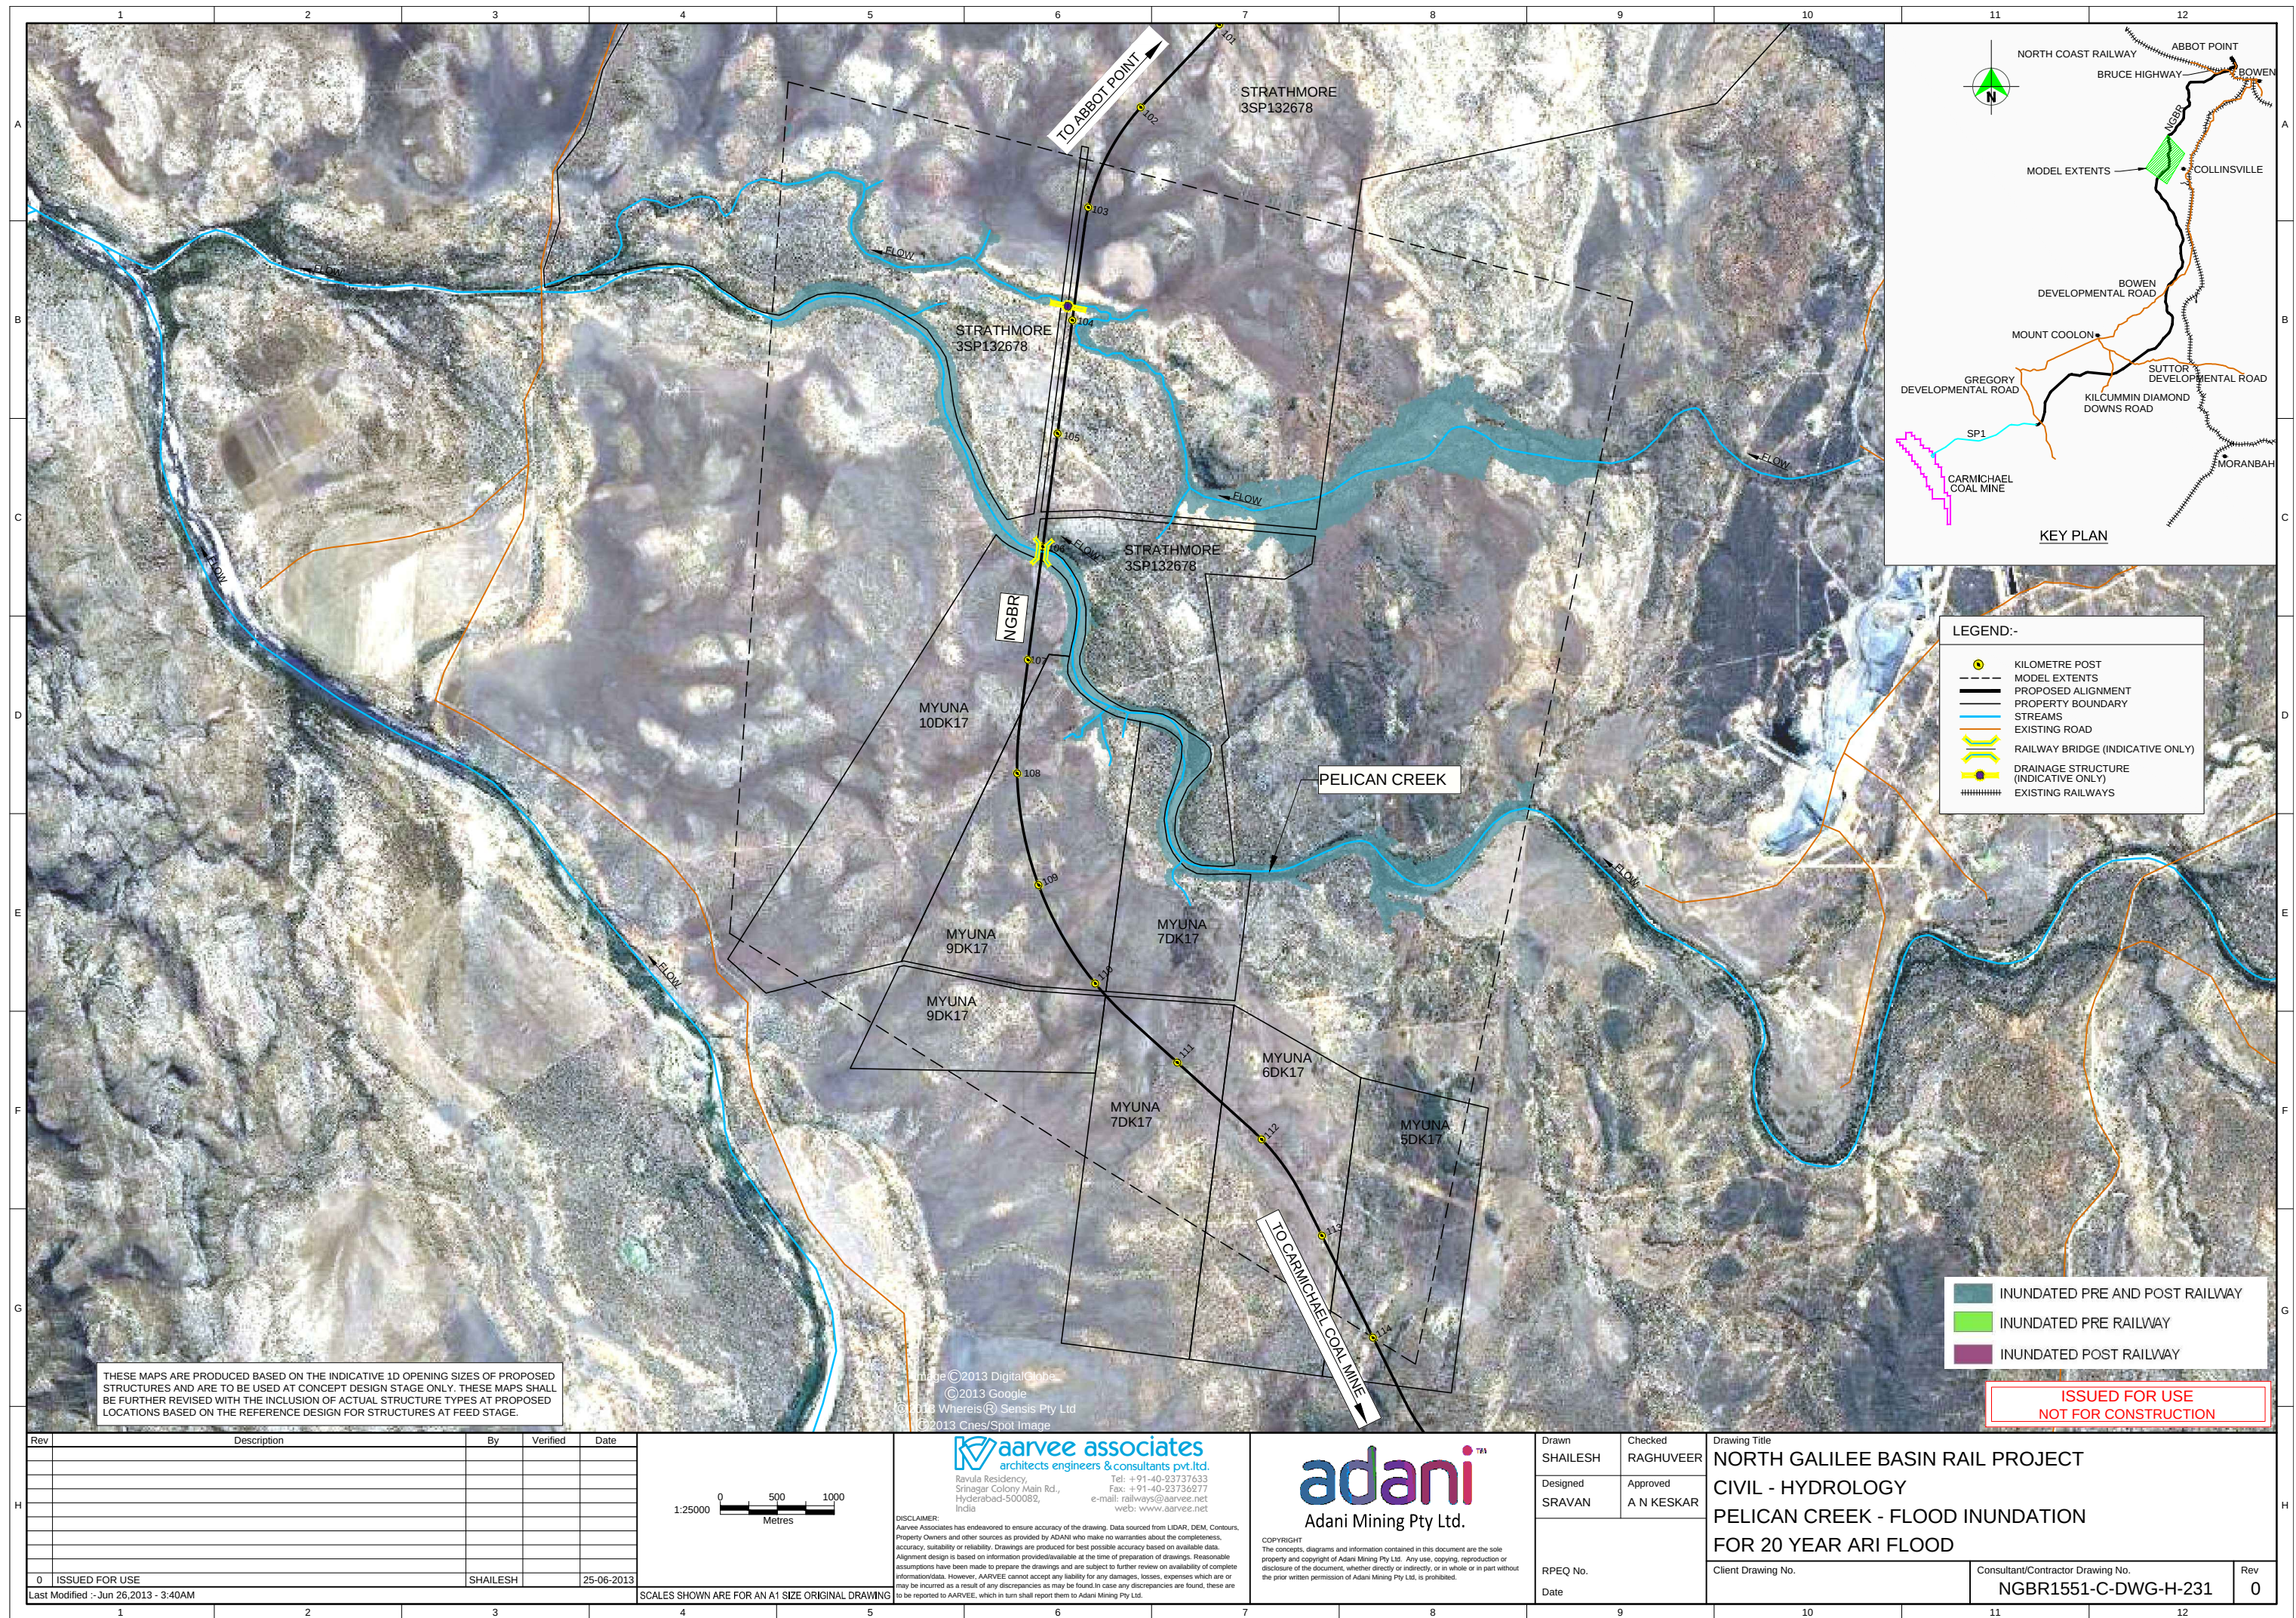

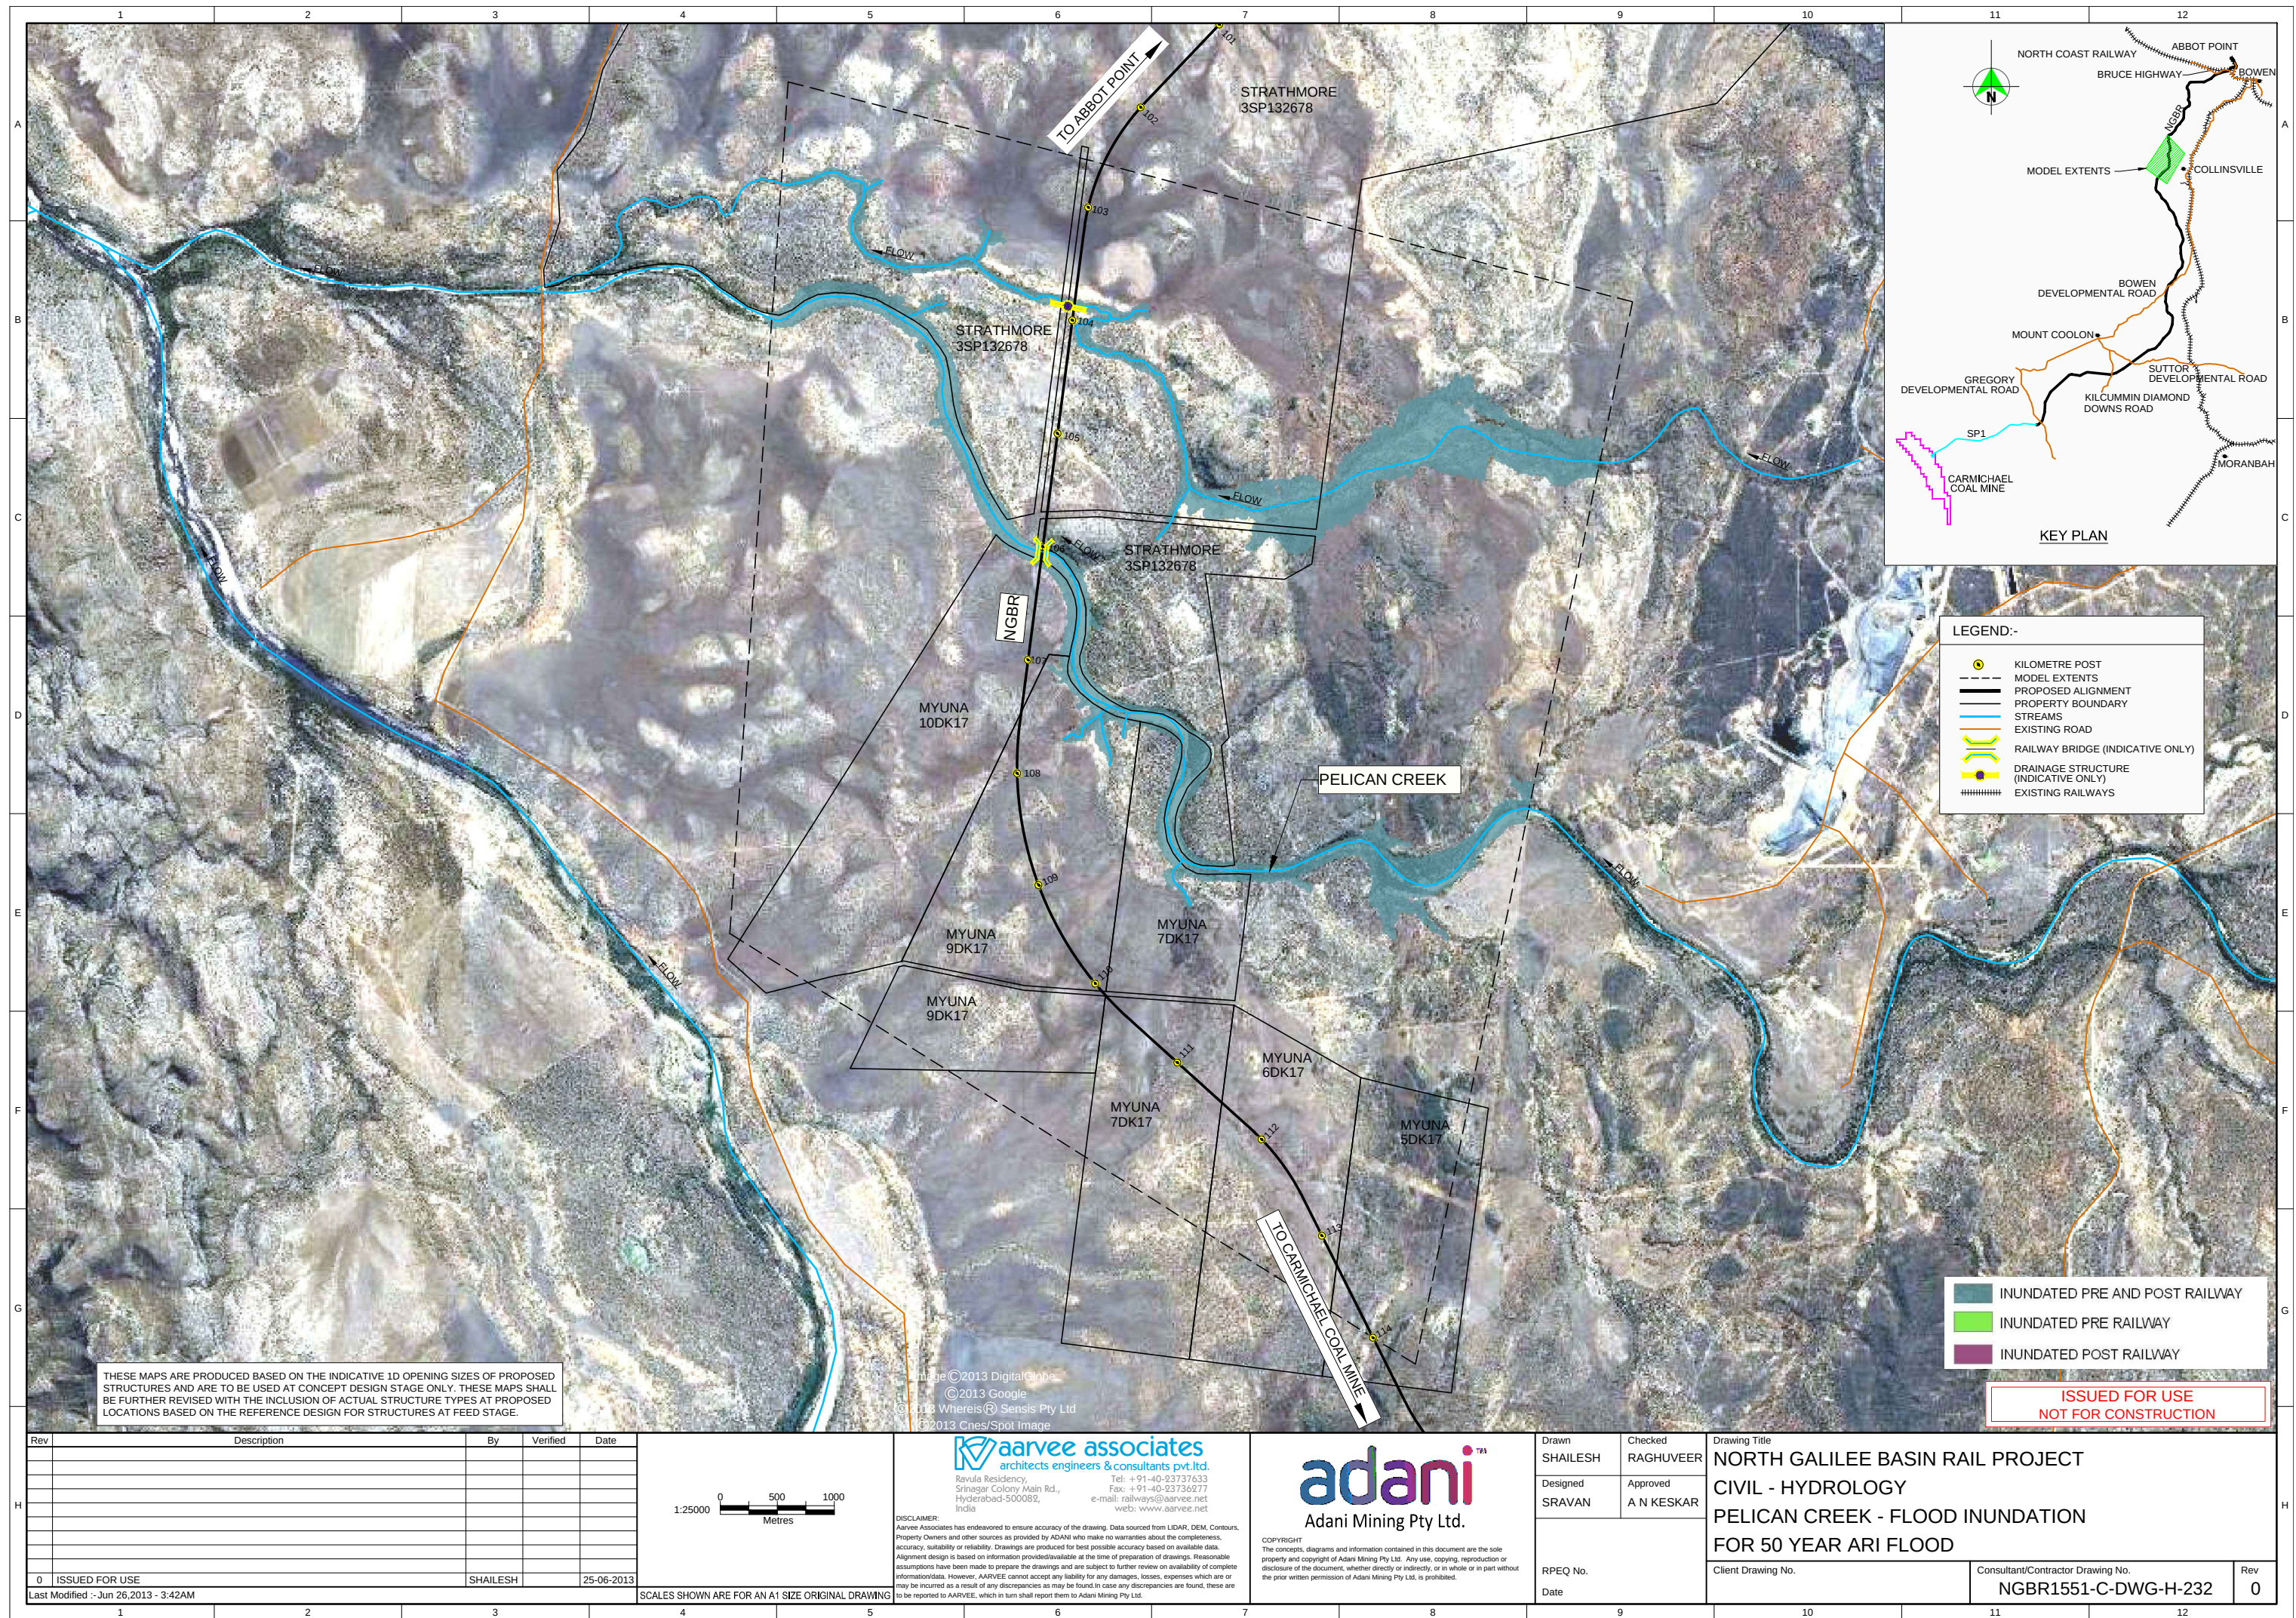

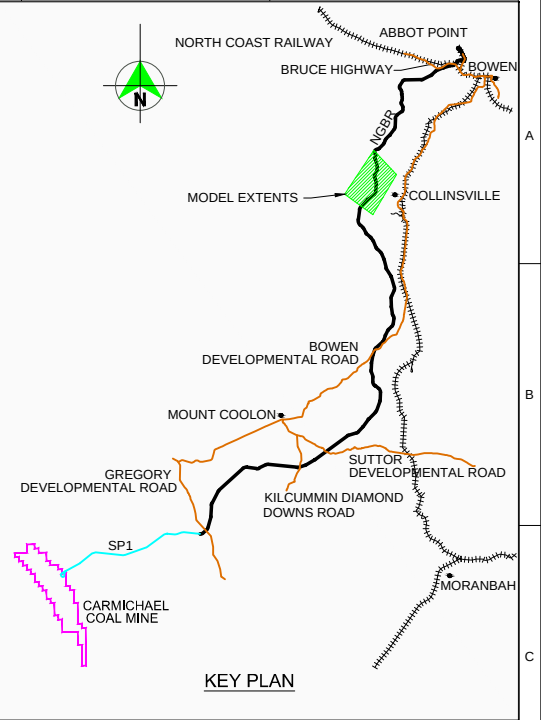


Rev	Description	By	Verified	Date	1:25000 0 500 1000 Metres		 architects engineers & consultants pvt.ltd. Ravula Residency, Srinagar Colony Main Rd., Hyderabad-500082, India Tel: +91-40-93737633 Fax: +91-40-93736277 e-mail: railways@aarvee.net web: www.aarvee.net		 Adani Mining Pty Ltd.		Drawn SHAILESH	Checked RAGHUVVEER	Drawing Title NORTH GALILEE BASIN RAIL PROJECT CIVIL - HYDROLOGY PELICAN CREEK - FLOOD INUNDATION FOR 100 YEAR ARI FLOOD		
											Designed SRAVAN	Approved A N KESKAR			
0	ISSUED FOR USE	SHAILESH		25-06-2013	SCALES SHOWN ARE FOR AN A1 SIZE ORIGINAL DRAWING		DISCLAIMER: Aarvee Associates has endeavored to ensure accuracy of the drawing. Data sourced from LIDAR, DEM, Contours, Property Owners and other sources as provided by ADANI who make no warranties about the completeness, accuracy, suitability or reliability. Drawings are produced for best possible accuracy based on available data. Alignment design is based on information provided/available at the time of preparation of drawings. Reasonable assumptions have been made to prepare the drawings and are subject to further review on availability of complete information/data. However, AARVEE cannot accept any liability for any damages, losses, expenses which are or may be incurred as a result of any discrepancies as may be found in case any discrepancies are found, these are to be reported to AARVEE, which in turn shall report them to Adani Mining Pty Ltd.		COPYRIGHT The concepts, diagrams and information contained in this document are the sole property and copyright of Adani Mining Pty Ltd. Any use, copying, reproduction or disclosure of the document, whether directly or indirectly, or in whole or in part without the prior written permission of Adani Mining Pty Ltd, is prohibited.		RPEQ No.		Client Drawing No.		Consultant/Contractor Drawing No.
Last Modified :-Jun 26,2013 - 3:50AM											Date				Rev
1	2	3	4	5	6	7	8	9	10	11	12	13	14	15	16

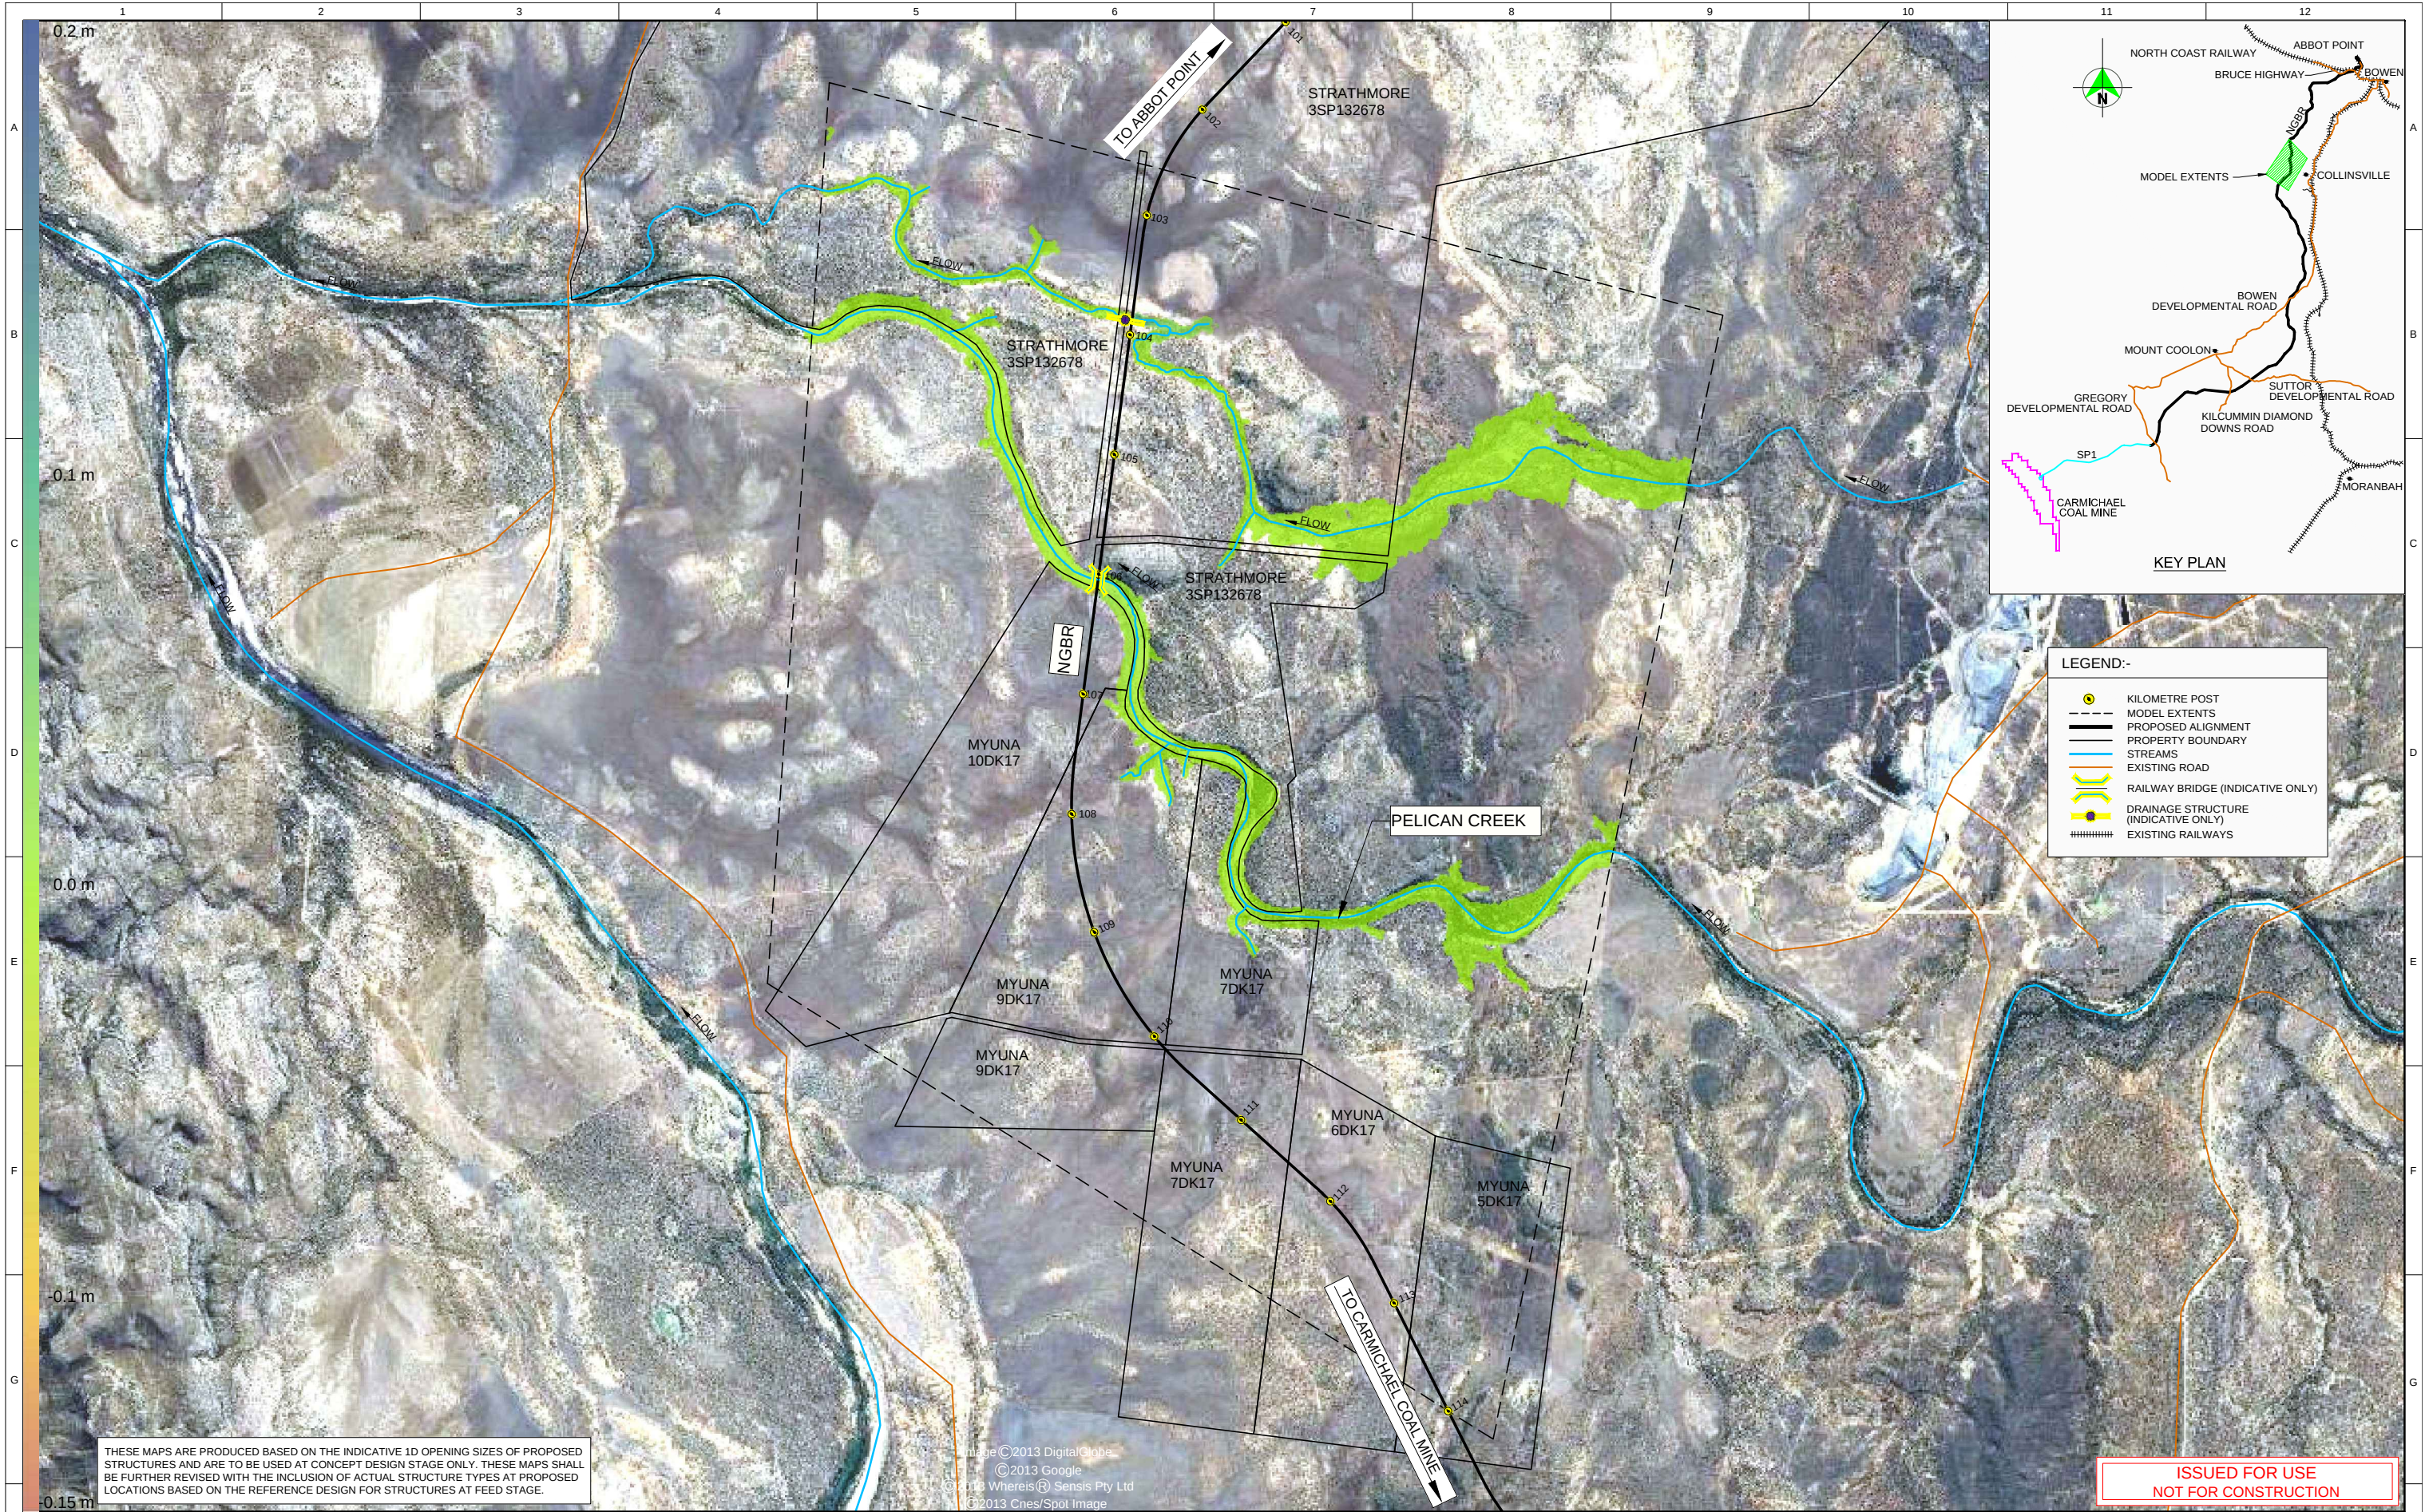

THESE MAPS ARE PRODUCED BASED ON THE INDICATIVE 1D OPENING SIZES OF PROPOSED STRUCTURES AND ARE TO BE USED AT CONCEPT DESIGN STAGE ONLY. THESE MAPS SHALL BE FURTHER REVISED WITH THE INCLUSION OF ACTUAL STRUCTURE TYPES AT PROPOSED LOCATIONS BASED ON THE REFERENCE DESIGN FOR STRUCTURES AT FEED STAGE.

Rev	Description	By	Verified	Date
0	ISSUED FOR USE	SHAILESH		25-06-2013
Last Modified :-Jun 26,2013 - 3:42AM				

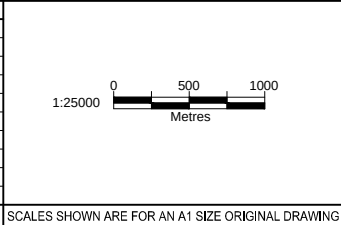

aarvee associates
architects engineers & consultants pvt.ltd.
Ravula Residency,
Srinagar Colony Main Rd.,
Hyderabad-500082,
India
Tel: +91-40-93737633
Fax: +91-40-93736277
e-mail: railways@aarvee.net
web: www.aarvee.net


DISCLAIMER:
Aarvee Associates has endeavored to ensure accuracy of the drawing. Data sourced from LIDAR, DEM, Contours, Property Owners and other sources as provided by ADANI who make no warranties about the completeness, accuracy, suitability or reliability. Drawings are produced for best possible accuracy based on available data. Alignment design is based on information provided/available at the time of preparation of drawings. Reasonable assumptions have been made to prepare the drawings and are subject to further review on availability of complete information/data. However, AARVEE cannot accept any liability for any damages, losses, expenses which are or may be incurred as a result of any discrepancies as may be found in case any discrepancies are found, these are to be reported to AARVEE, which in turn shall report them to Adani Mining Pty Ltd.


adani
Adani Mining Pty Ltd.

COPYRIGHT
The concepts, diagrams and information contained in this document are the sole property and copyright of Adani Mining Pty Ltd. Any use, copying, reproduction or disclosure of the document, whether directly or indirectly, or in whole or in part without the prior written permission of Adani Mining Pty Ltd, is prohibited.

Drawn SHAILESH	Checked RAGHUVVEER
Designed SRAVAN	Approved A N KESKAR
RPEQ No.	
Date	

Drawing Title NORTH GALILEE BASIN RAIL PROJECT CIVIL - HYDROLOGY PELICAN CREEK - AFFLUX FOR 50 YEAR ARI FLOOD		
Client Drawing No.	Consultant/Contractor Drawing No. NGBR1551-C-DWG-H-234	Rev 0

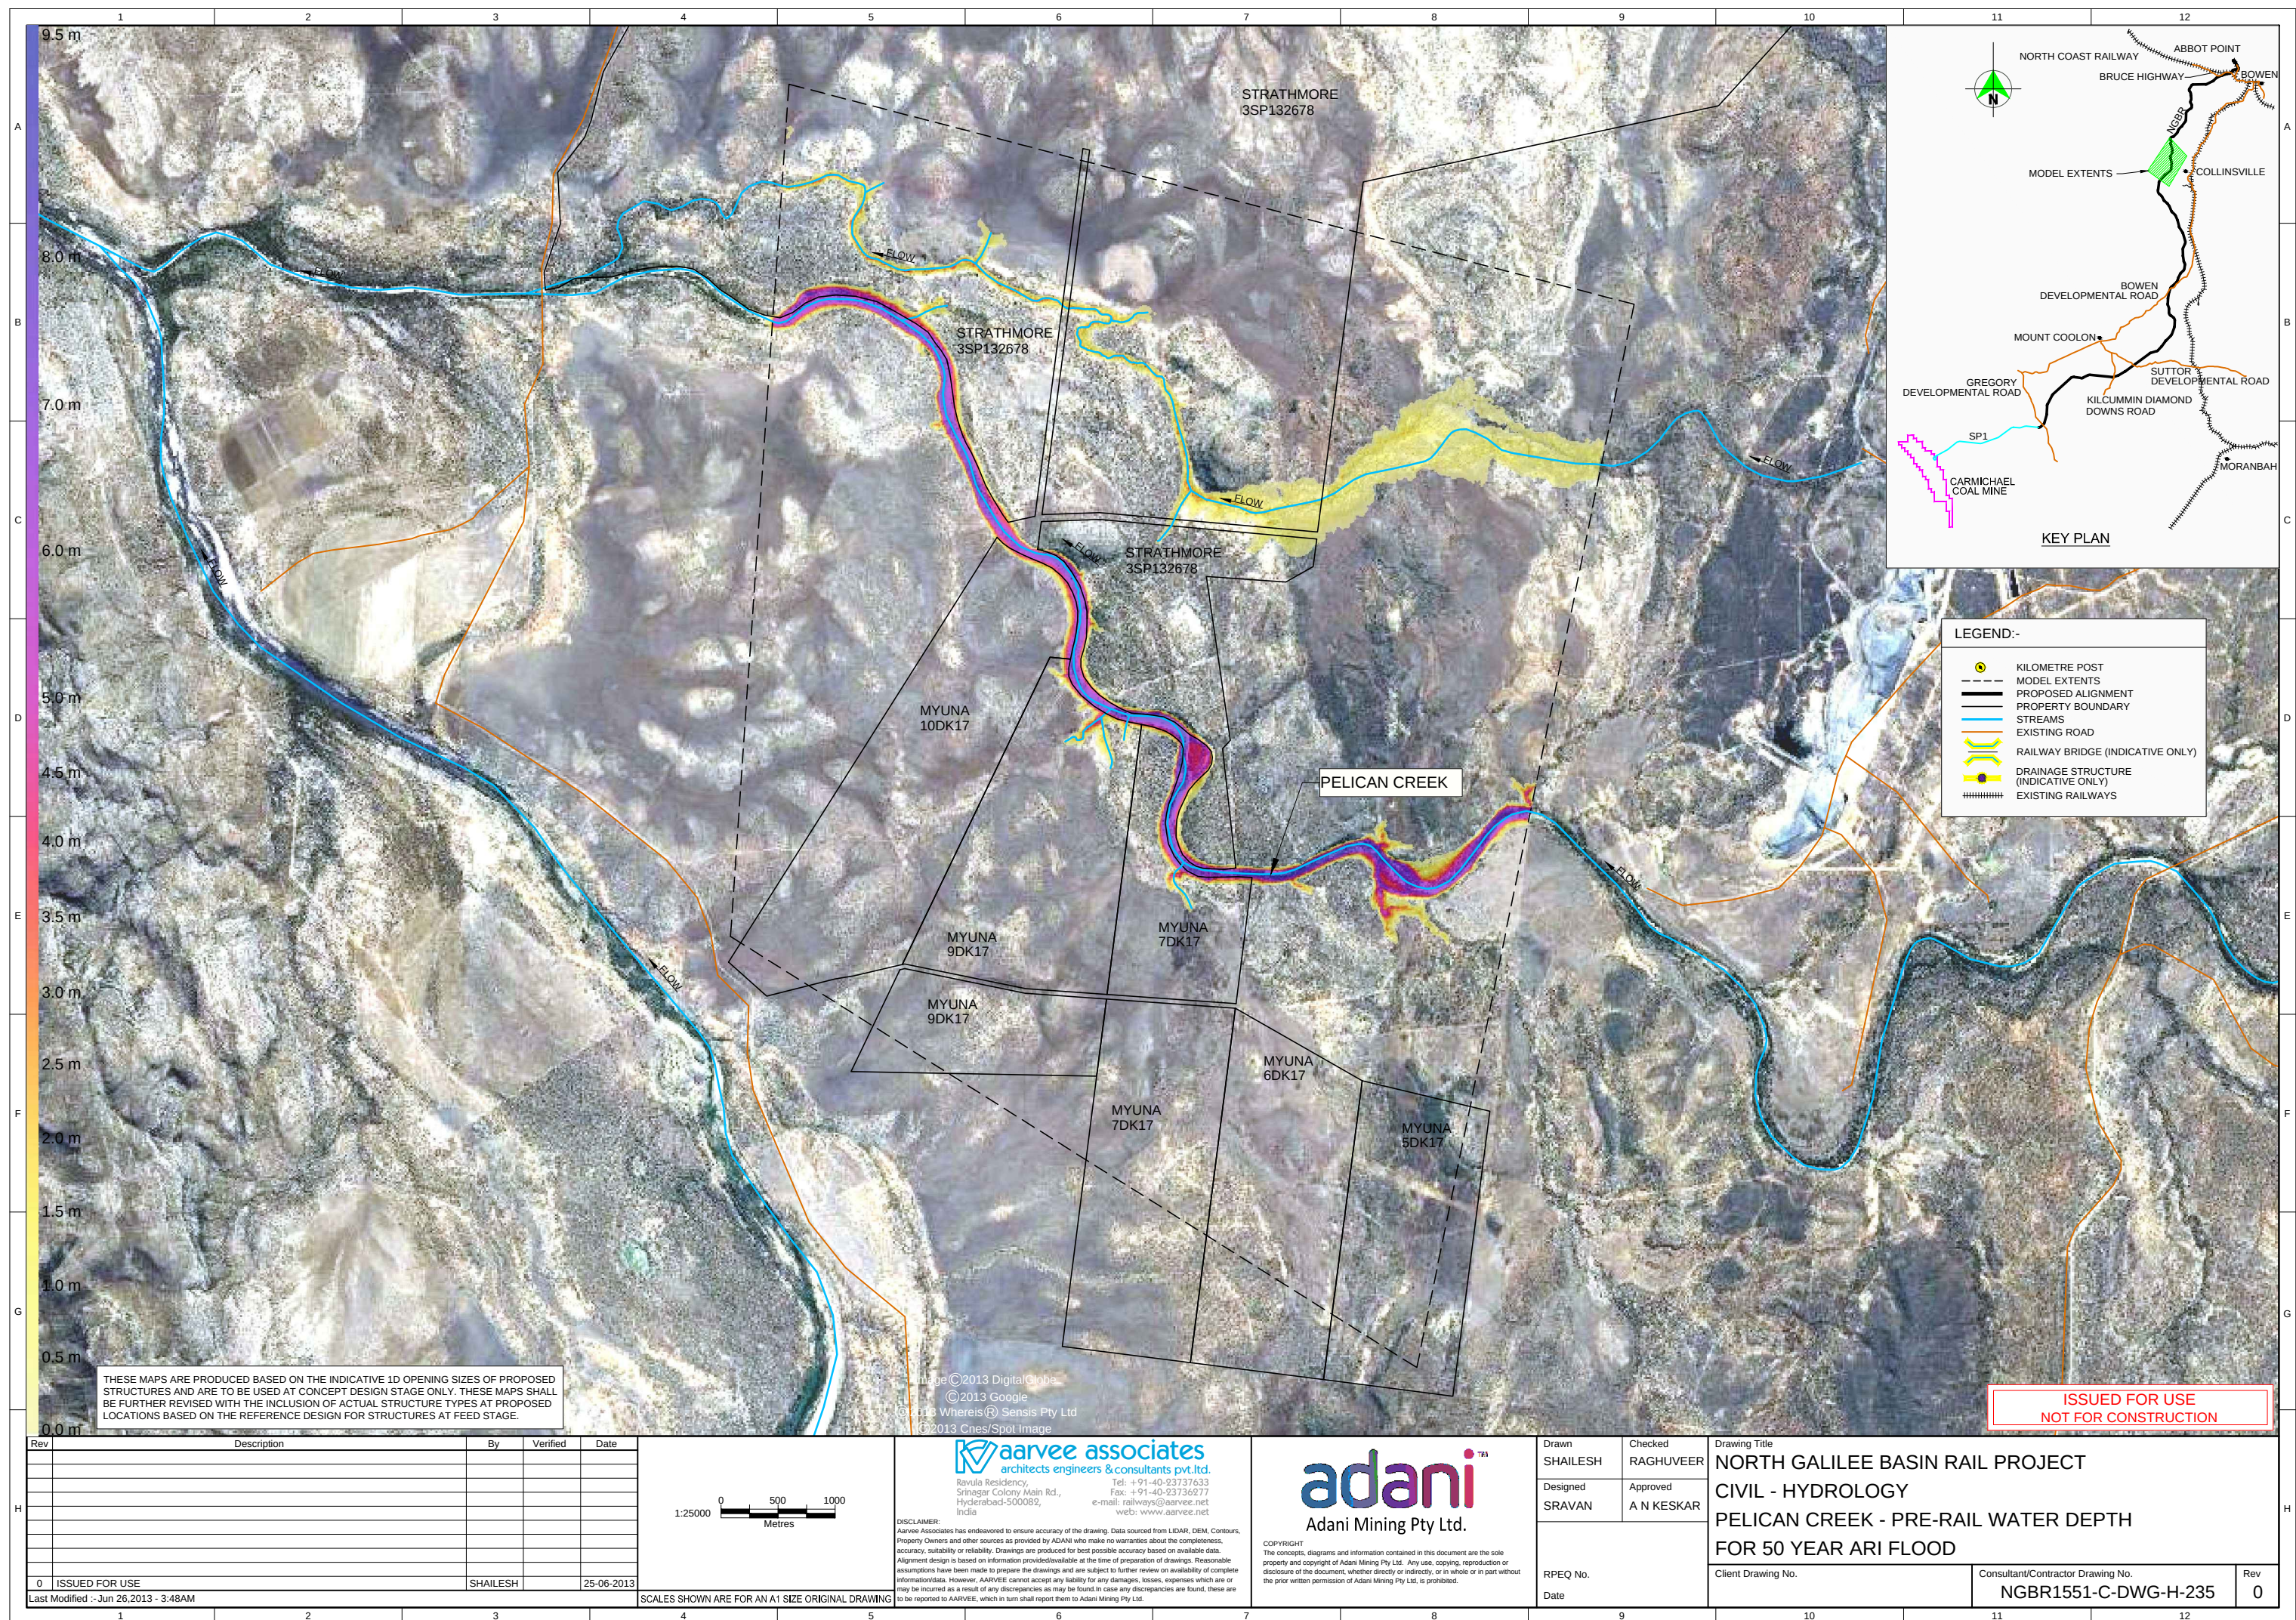

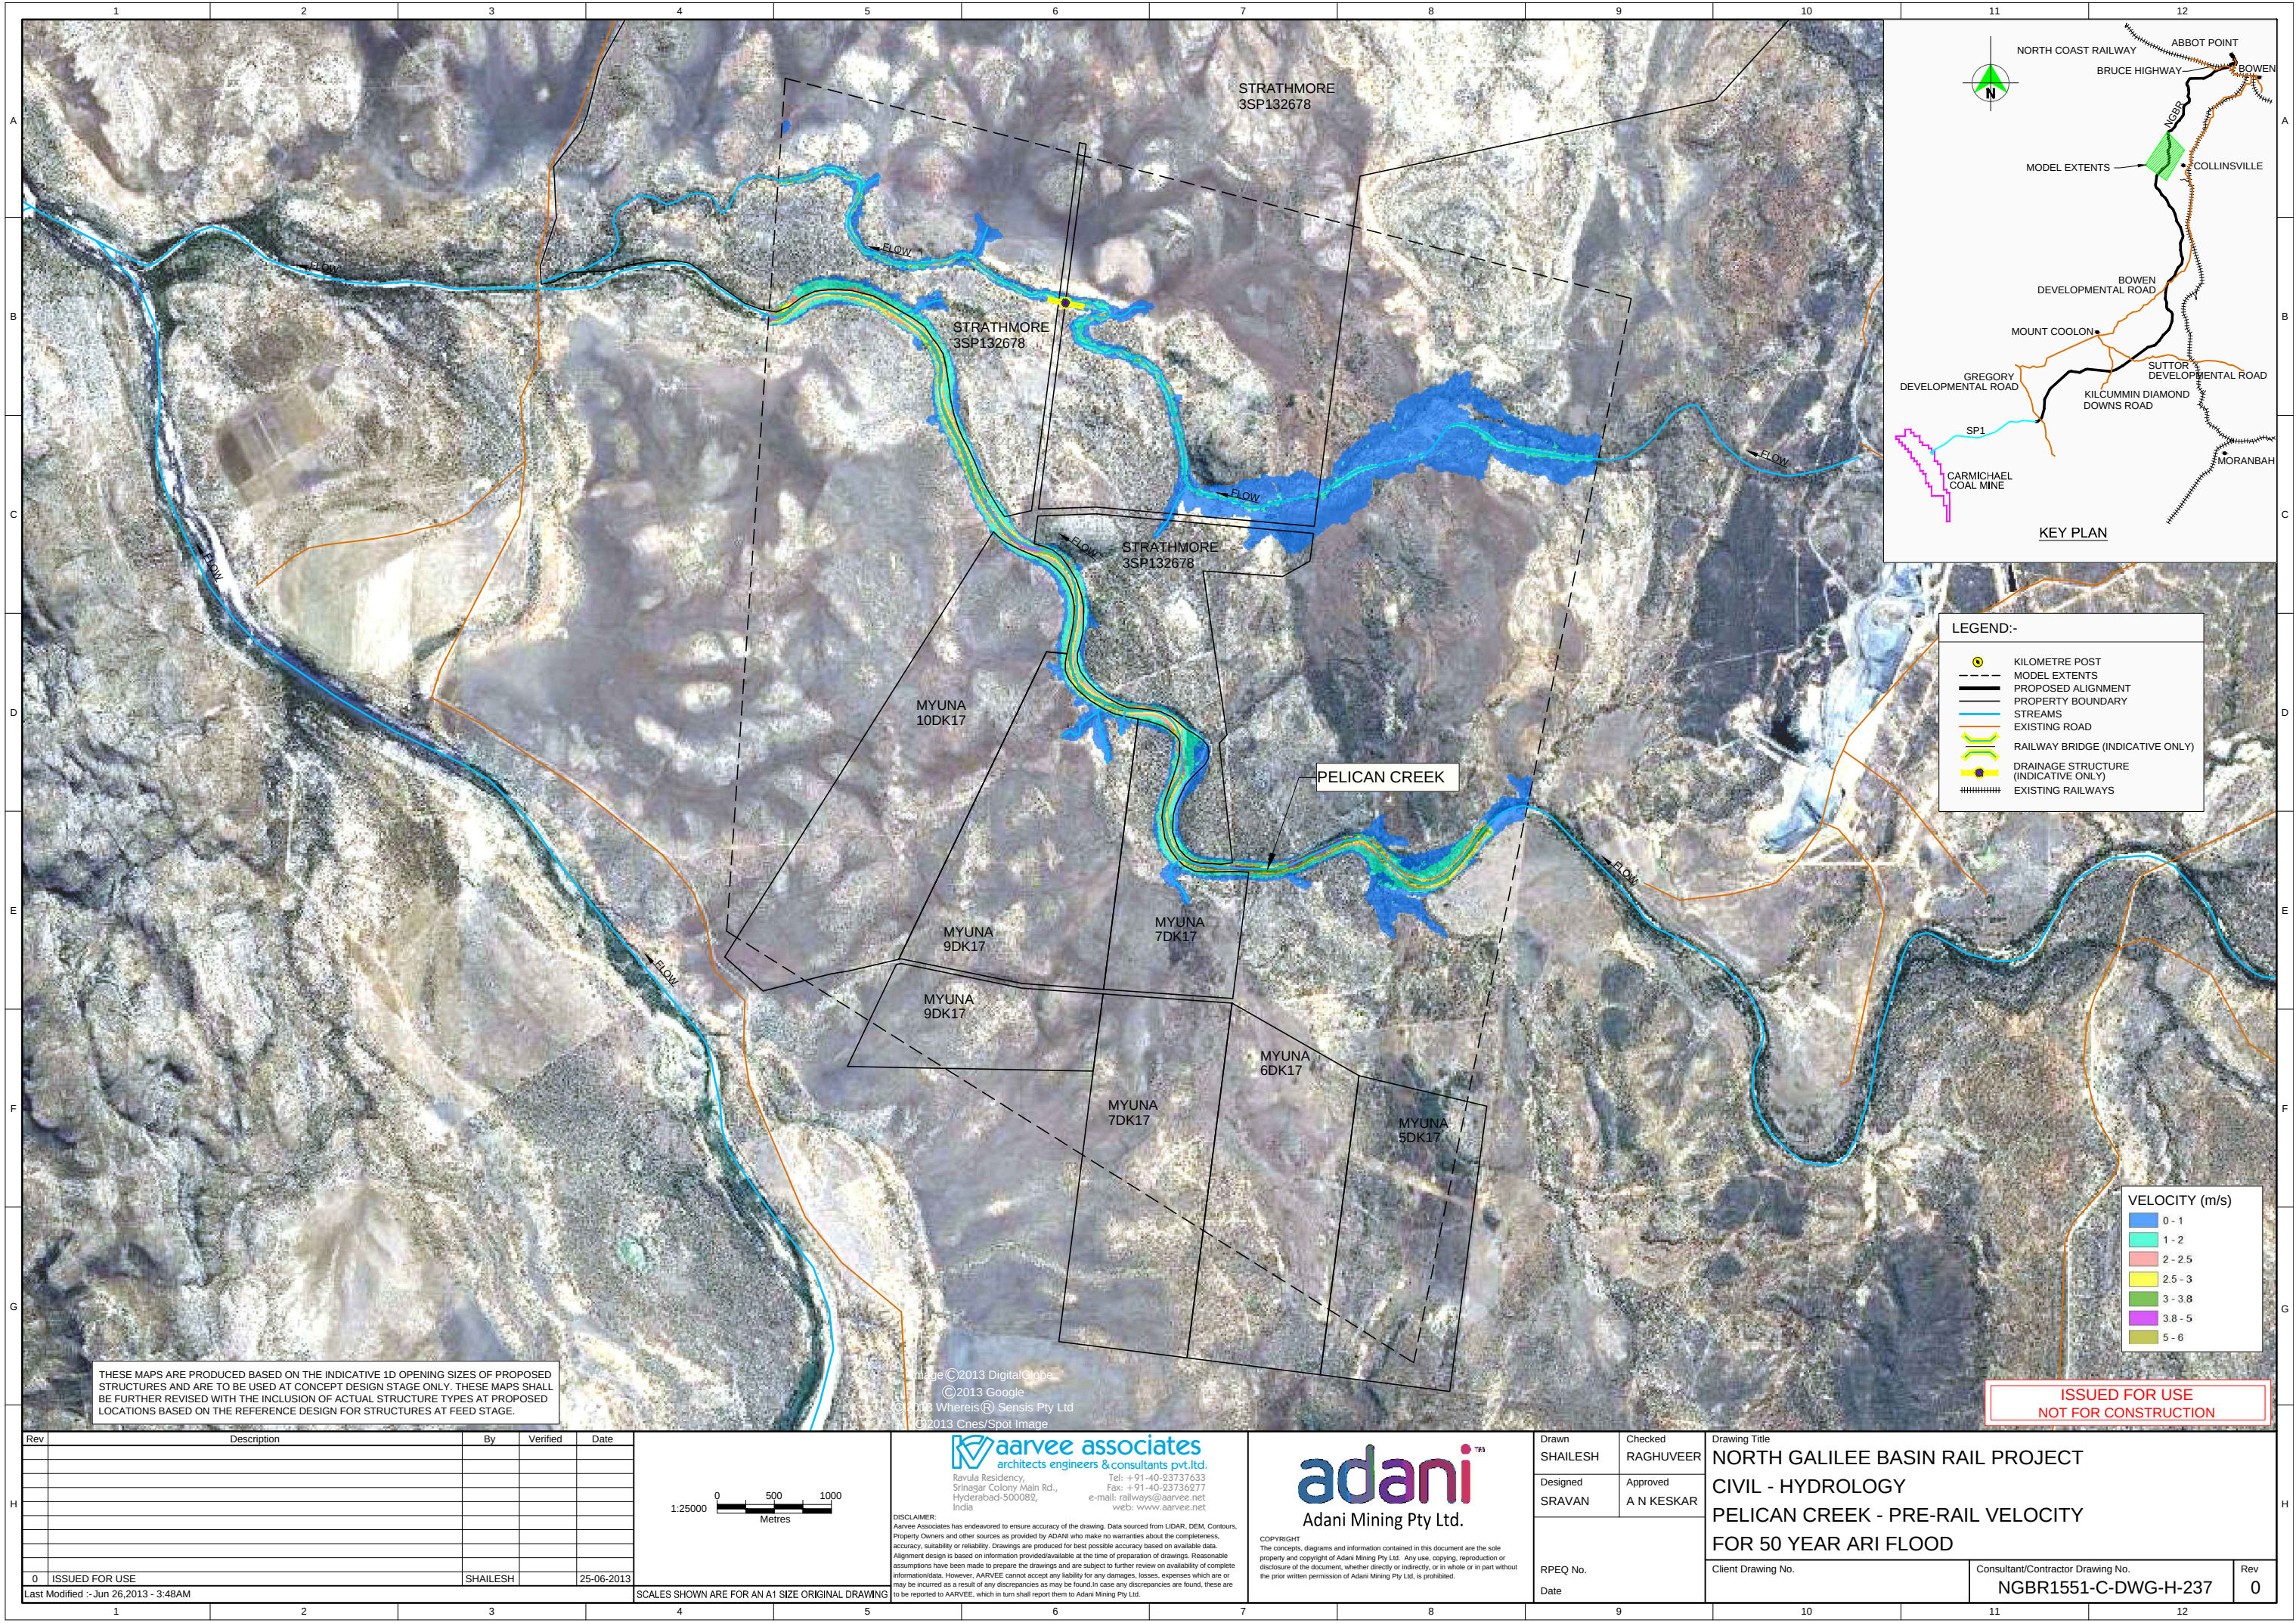

THESE MAPS ARE PRODUCED BASED ON THE INDICATIVE 1D OPENING SIZES OF PROPOSED STRUCTURES AND ARE TO BE USED AT CONCEPT DESIGN STAGE ONLY. THESE MAPS SHALL BE FURTHER REVISED WITH THE INCLUSION OF ACTUAL STRUCTURE TYPES AT PROPOSED LOCATIONS BASED ON THE REFERENCE DESIGN FOR STRUCTURES AT FEED STAGE.

Image ©2013 DigitalGlobe
©2013 Google
©2013 Whereis (R) Sensis Pty Ltd
©2013 Cnes/Spot Image

aarvee associates
architects engineers & consultants pvt.ltd.
Ravula Residency,
Srinagar Colony Main Rd.,
Hyderabad-500082,
India
Tel: +91-40-93737633
Fax: +91-40-93736277
e-mail: railways@aarvee.net
web: www.aarvee.net

DISCLAIMER:
Aarvee Associates has endeavored to ensure accuracy of the drawing. Data sourced from LIDAR, DEM, Contours, Property Owners and other sources as provided by ADANI who make no warranties about the completeness, accuracy, suitability or reliability. Drawings are produced for best possible accuracy based on available data. Alignment design is based on information provided/available at the time of preparation of drawings. Reasonable assumptions have been made to prepare the drawings and are subject to further review on availability of complete information/data. However, AARVEE cannot accept any liability for any damages, losses, expenses which are or may be incurred as a result of any discrepancies as may be found in case any discrepancies are found, these are to be reported to AARVEE, which in turn shall report them to Adani Mining Pty Ltd.

adani
Adani Mining Pty Ltd.


COPYRIGHT
The concepts, diagrams and information contained in this document are the sole property and copyright of Adani Mining Pty Ltd. Any use, copying, reproduction or disclosure of the document, whether directly or indirectly, or in whole or in part without the prior written permission of Adani Mining Pty Ltd, is prohibited.

Drawn SHAILESH	Checked RAGHUVVEER
Designed SRAVAN	Approved A N KESKAR
RPEQ No.	
Date	



Drawing Title
NORTH GALILEE BASIN RAIL PROJECT
CIVIL - HYDROLOGY
PELICAN CREEK - PRE-RAIL VELOCITY
FOR 50 YEAR ARI FLOOD

Client Drawing No.	Consultant/Contractor Drawing No.	Rev
	NGBR1551-C-DWG-H-237	0

Rev	Description	By	Verified	Date
0	ISSUED FOR USE	SHAILESH		25-06-2013
Last Modified :-Jun 26,2013 - 3:48AM				

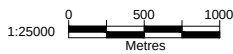

SCALES SHOWN ARE FOR AN A1 SIZE ORIGINAL DRAWING

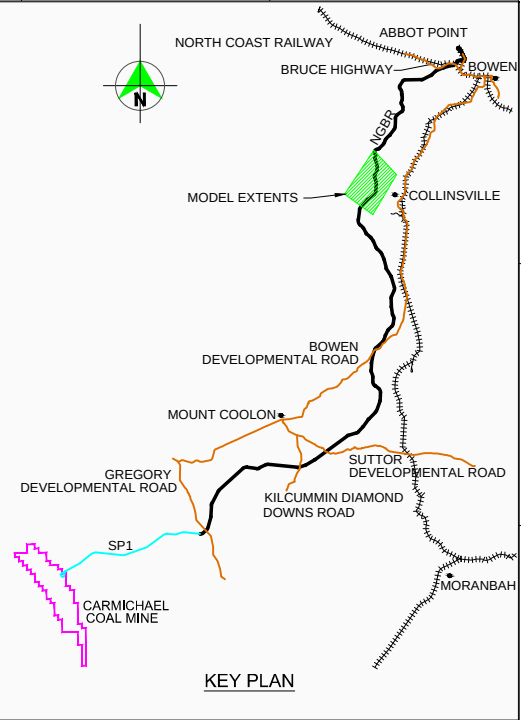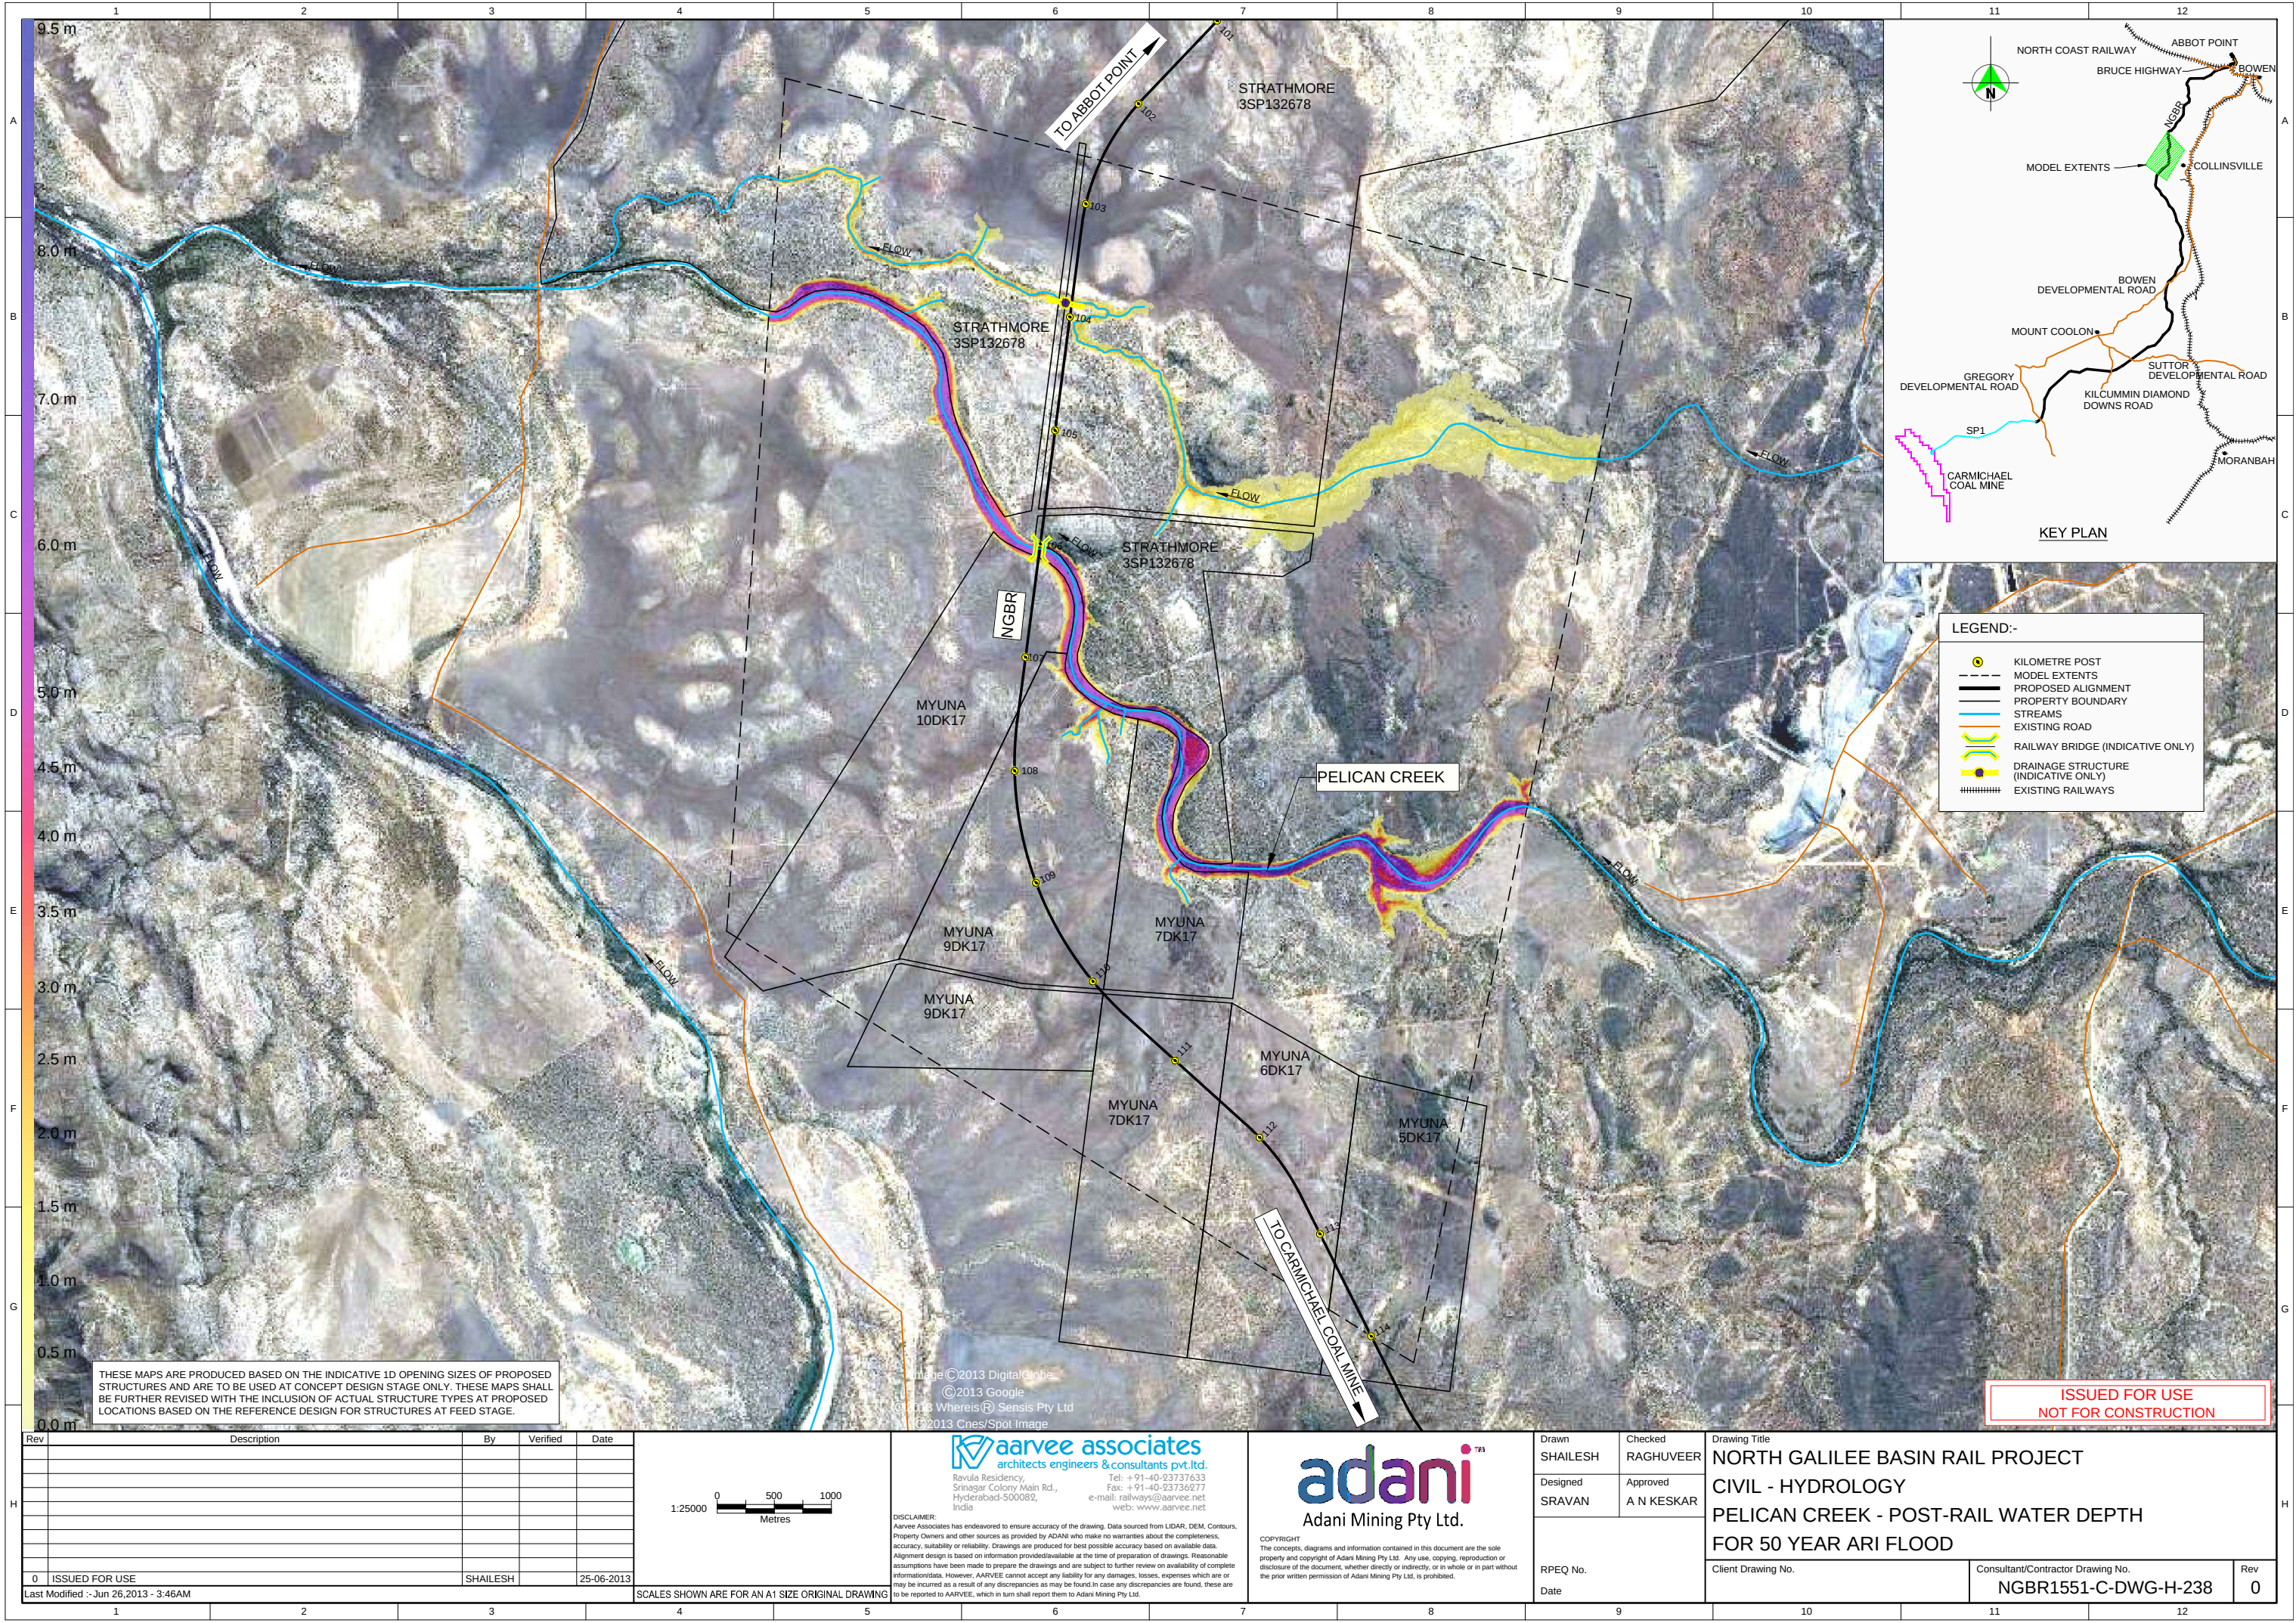


- LEGEND:-
- KILOMETRE POST
 - MODEL EXTENTS
 - PROPOSED ALIGNMENT
 - PROPERTY BOUNDARY
 - STREAMS
 - EXISTING ROAD
 - RAILWAY BRIDGE (INDICATIVE ONLY)
 - DRAINAGE STRUCTURE (INDICATIVE ONLY)
 - EXISTING RAILWAYS


THESE MAPS ARE PRODUCED BASED ON THE INDICATIVE 1D OPENING SIZES OF PROPOSED STRUCTURES AND ARE TO BE USED AT CONCEPT DESIGN STAGE ONLY. THESE MAPS SHALL BE FURTHER REVISED WITH THE INCLUSION OF ACTUAL STRUCTURE TYPES AT PROPOSED LOCATIONS BASED ON THE REFERENCE DESIGN FOR STRUCTURES AT FEED STAGE.

Image ©2013 DigitalGlobe
©2013 Google
©2013 Whereis (R) Sensis Pty Ltd
©2013 Cnes/Spot Image

ISSUED FOR USE
NOT FOR CONSTRUCTION


Rev	Description	By	Verified	Date	1:25000 0 500 1000 Metres		 architects engineers & consultants pvt.ltd. Ravula Residency, Srinagar Colony Main Rd., Hyderabad-500082, India Tel: +91-40-93737633 Fax: +91-40-93736277 e-mail: railways@aarvee.net web: www.aarvee.net		 Adani Mining Pty Ltd.		Drawn SHAILESH	Checked RAGHUVVEER	Drawing Title NORTH GALILEE BASIN RAIL PROJECT CIVIL - HYDROLOGY PELICAN CREEK - POST-RAIL WATER DEPTH FOR 50 YEAR ARI FLOOD		
											Designed SRAVAN	Approved A N KESKAR			
0	ISSUED FOR USE	SHAILESH		25-06-2013	SCALES SHOWN ARE FOR AN A1 SIZE ORIGINAL DRAWING		DISCLAIMER: Aarvee Associates has endeavored to ensure accuracy of the drawing. Data sourced from LIDAR, DEM, Contours, Property Owners and other sources as provided by ADANI who make no warranties about the completeness, accuracy, suitability or reliability. Drawings are produced for best possible accuracy based on available data. Alignment design is based on information provided/available at the time of preparation of drawings. Reasonable assumptions have been made to prepare the drawings and are subject to further review on availability of complete information/data. However, AARVEE cannot accept any liability for any damages, losses, expenses which are or may be incurred as a result of any discrepancies as may be found in case any discrepancies are found, these are to be reported to AARVEE, which in turn shall report them to Adani Mining Pty Ltd.		COPYRIGHT The concepts, diagrams and information contained in this document are the sole property and copyright of Adani Mining Pty Ltd. Any use, copying, reproduction or disclosure of the document, whether directly or indirectly, or in whole or in part without the prior written permission of Adani Mining Pty Ltd, is prohibited.		RPEQ No.		Client Drawing No.		Consultant/Contractor Drawing No.
Last Modified :-Jun 26,2013 - 3:46AM											Date				Rev
1															0
2															
3															
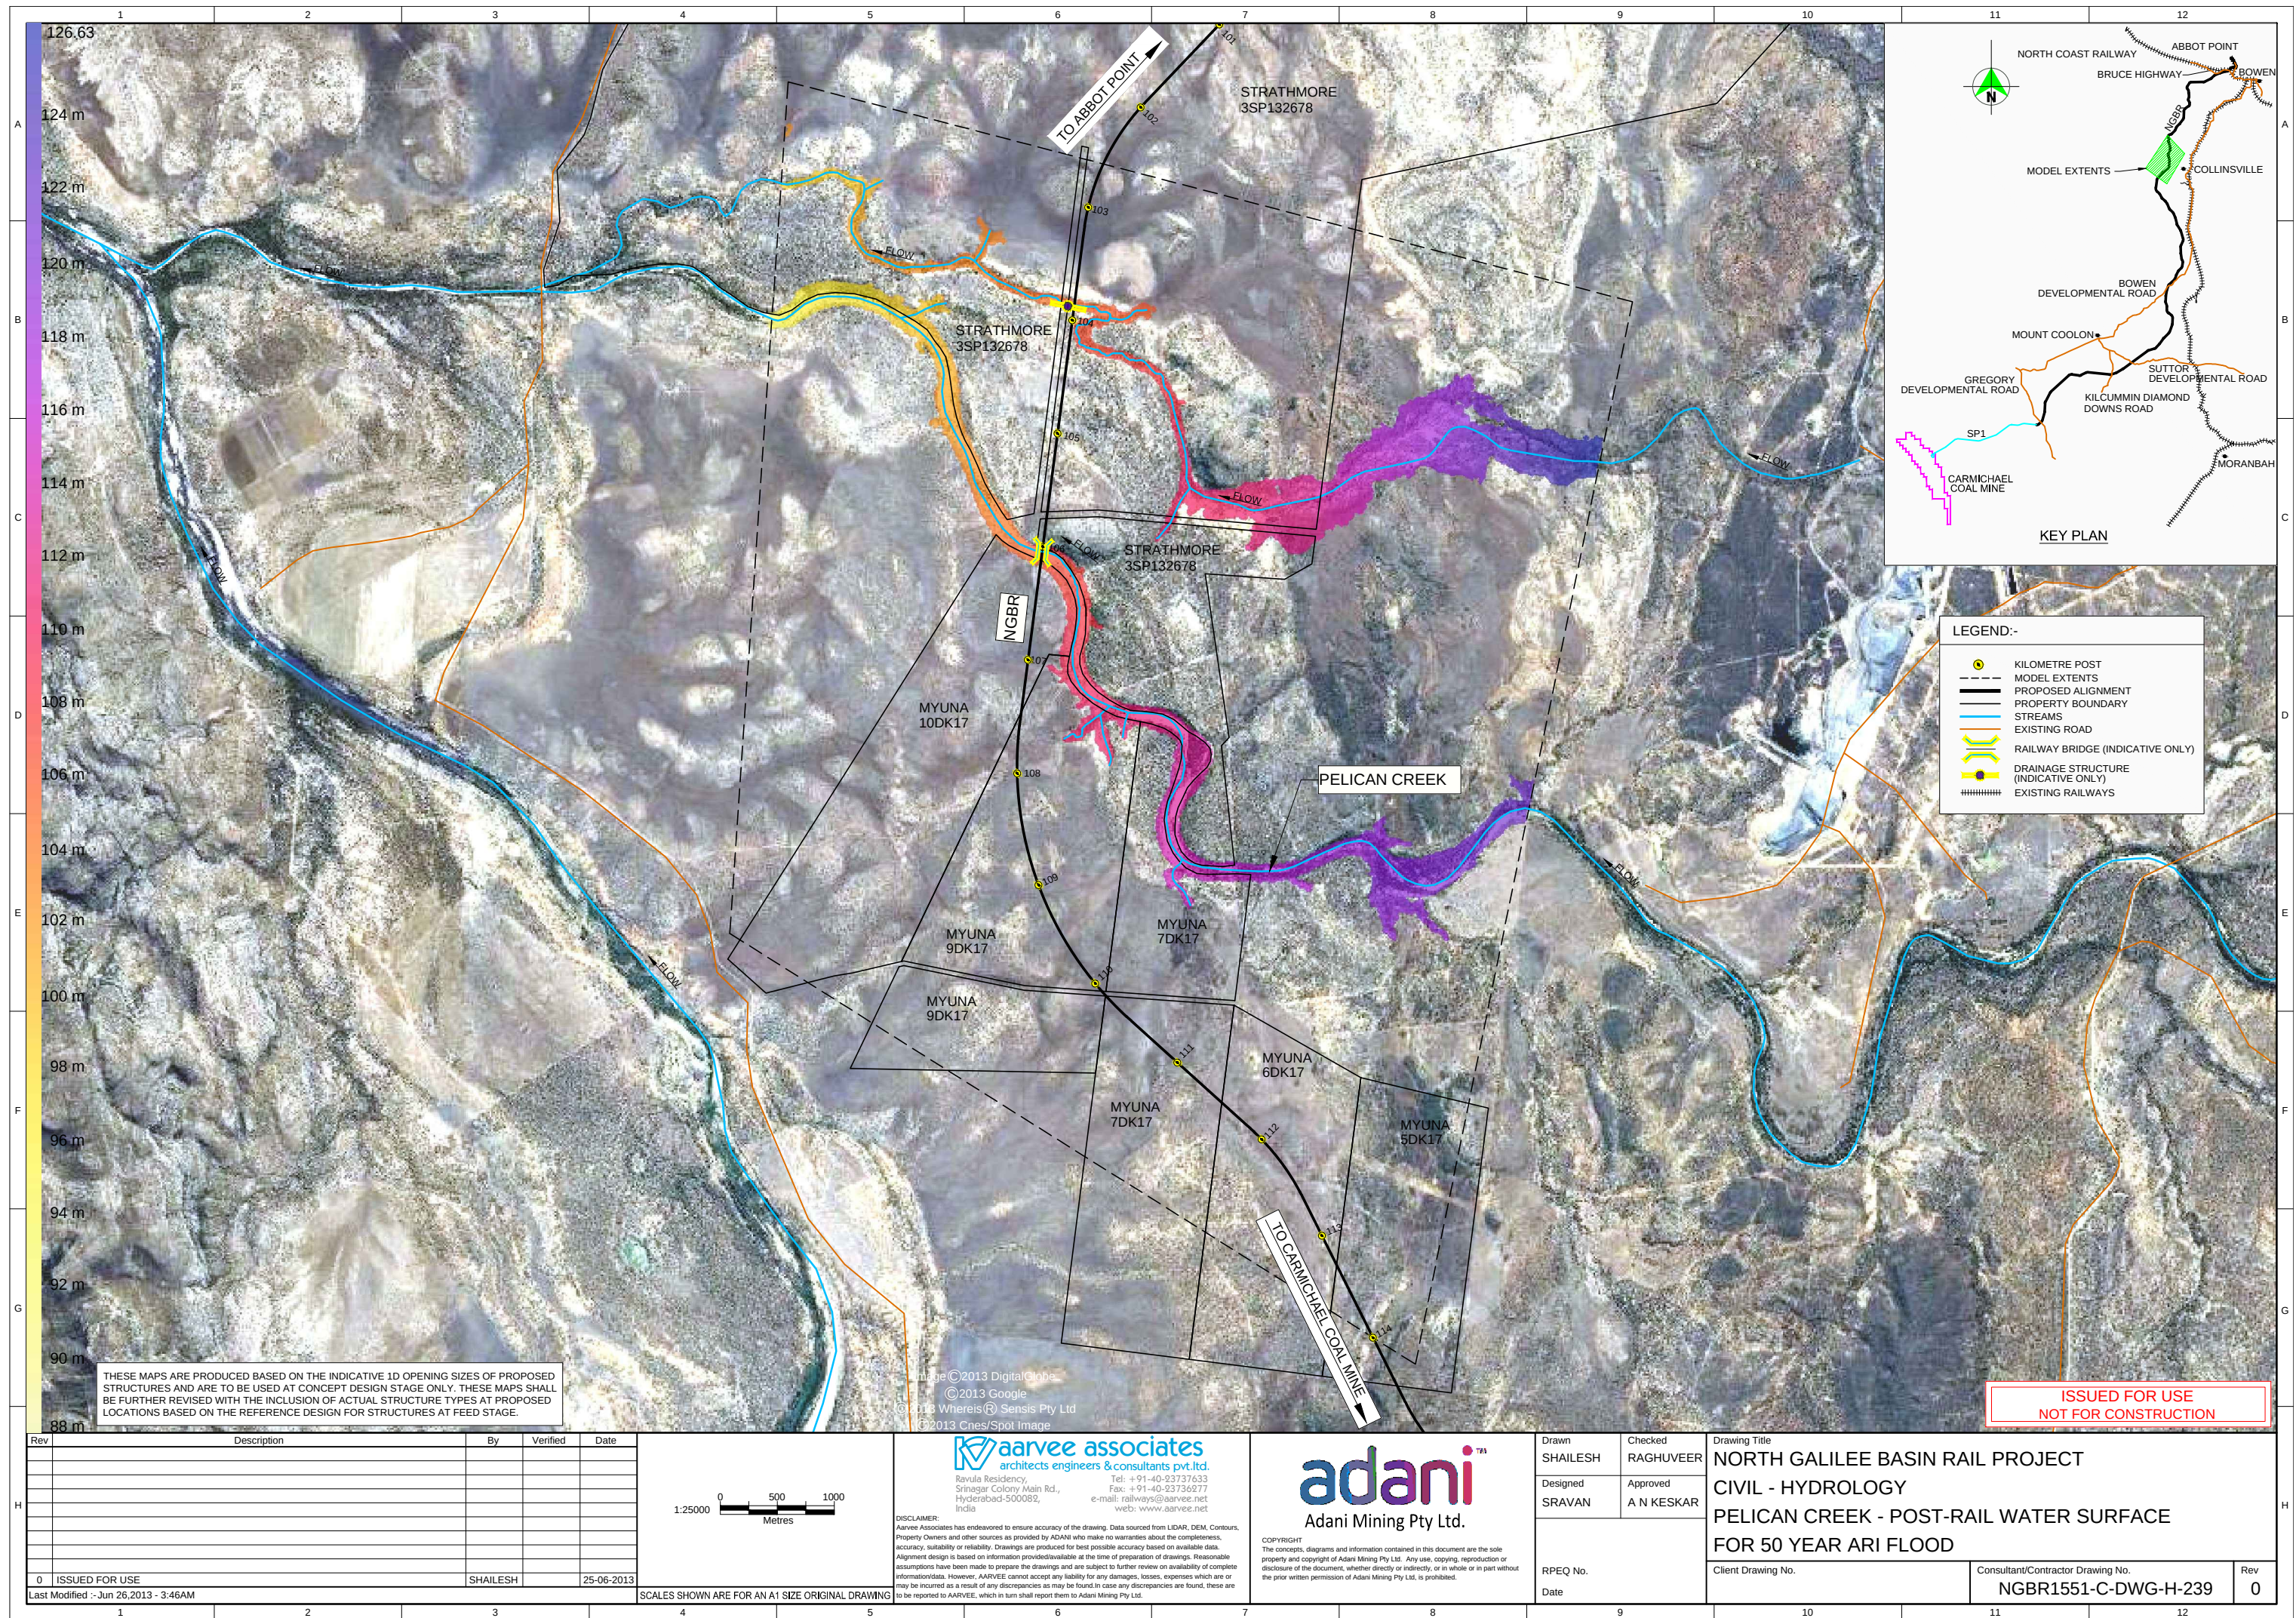

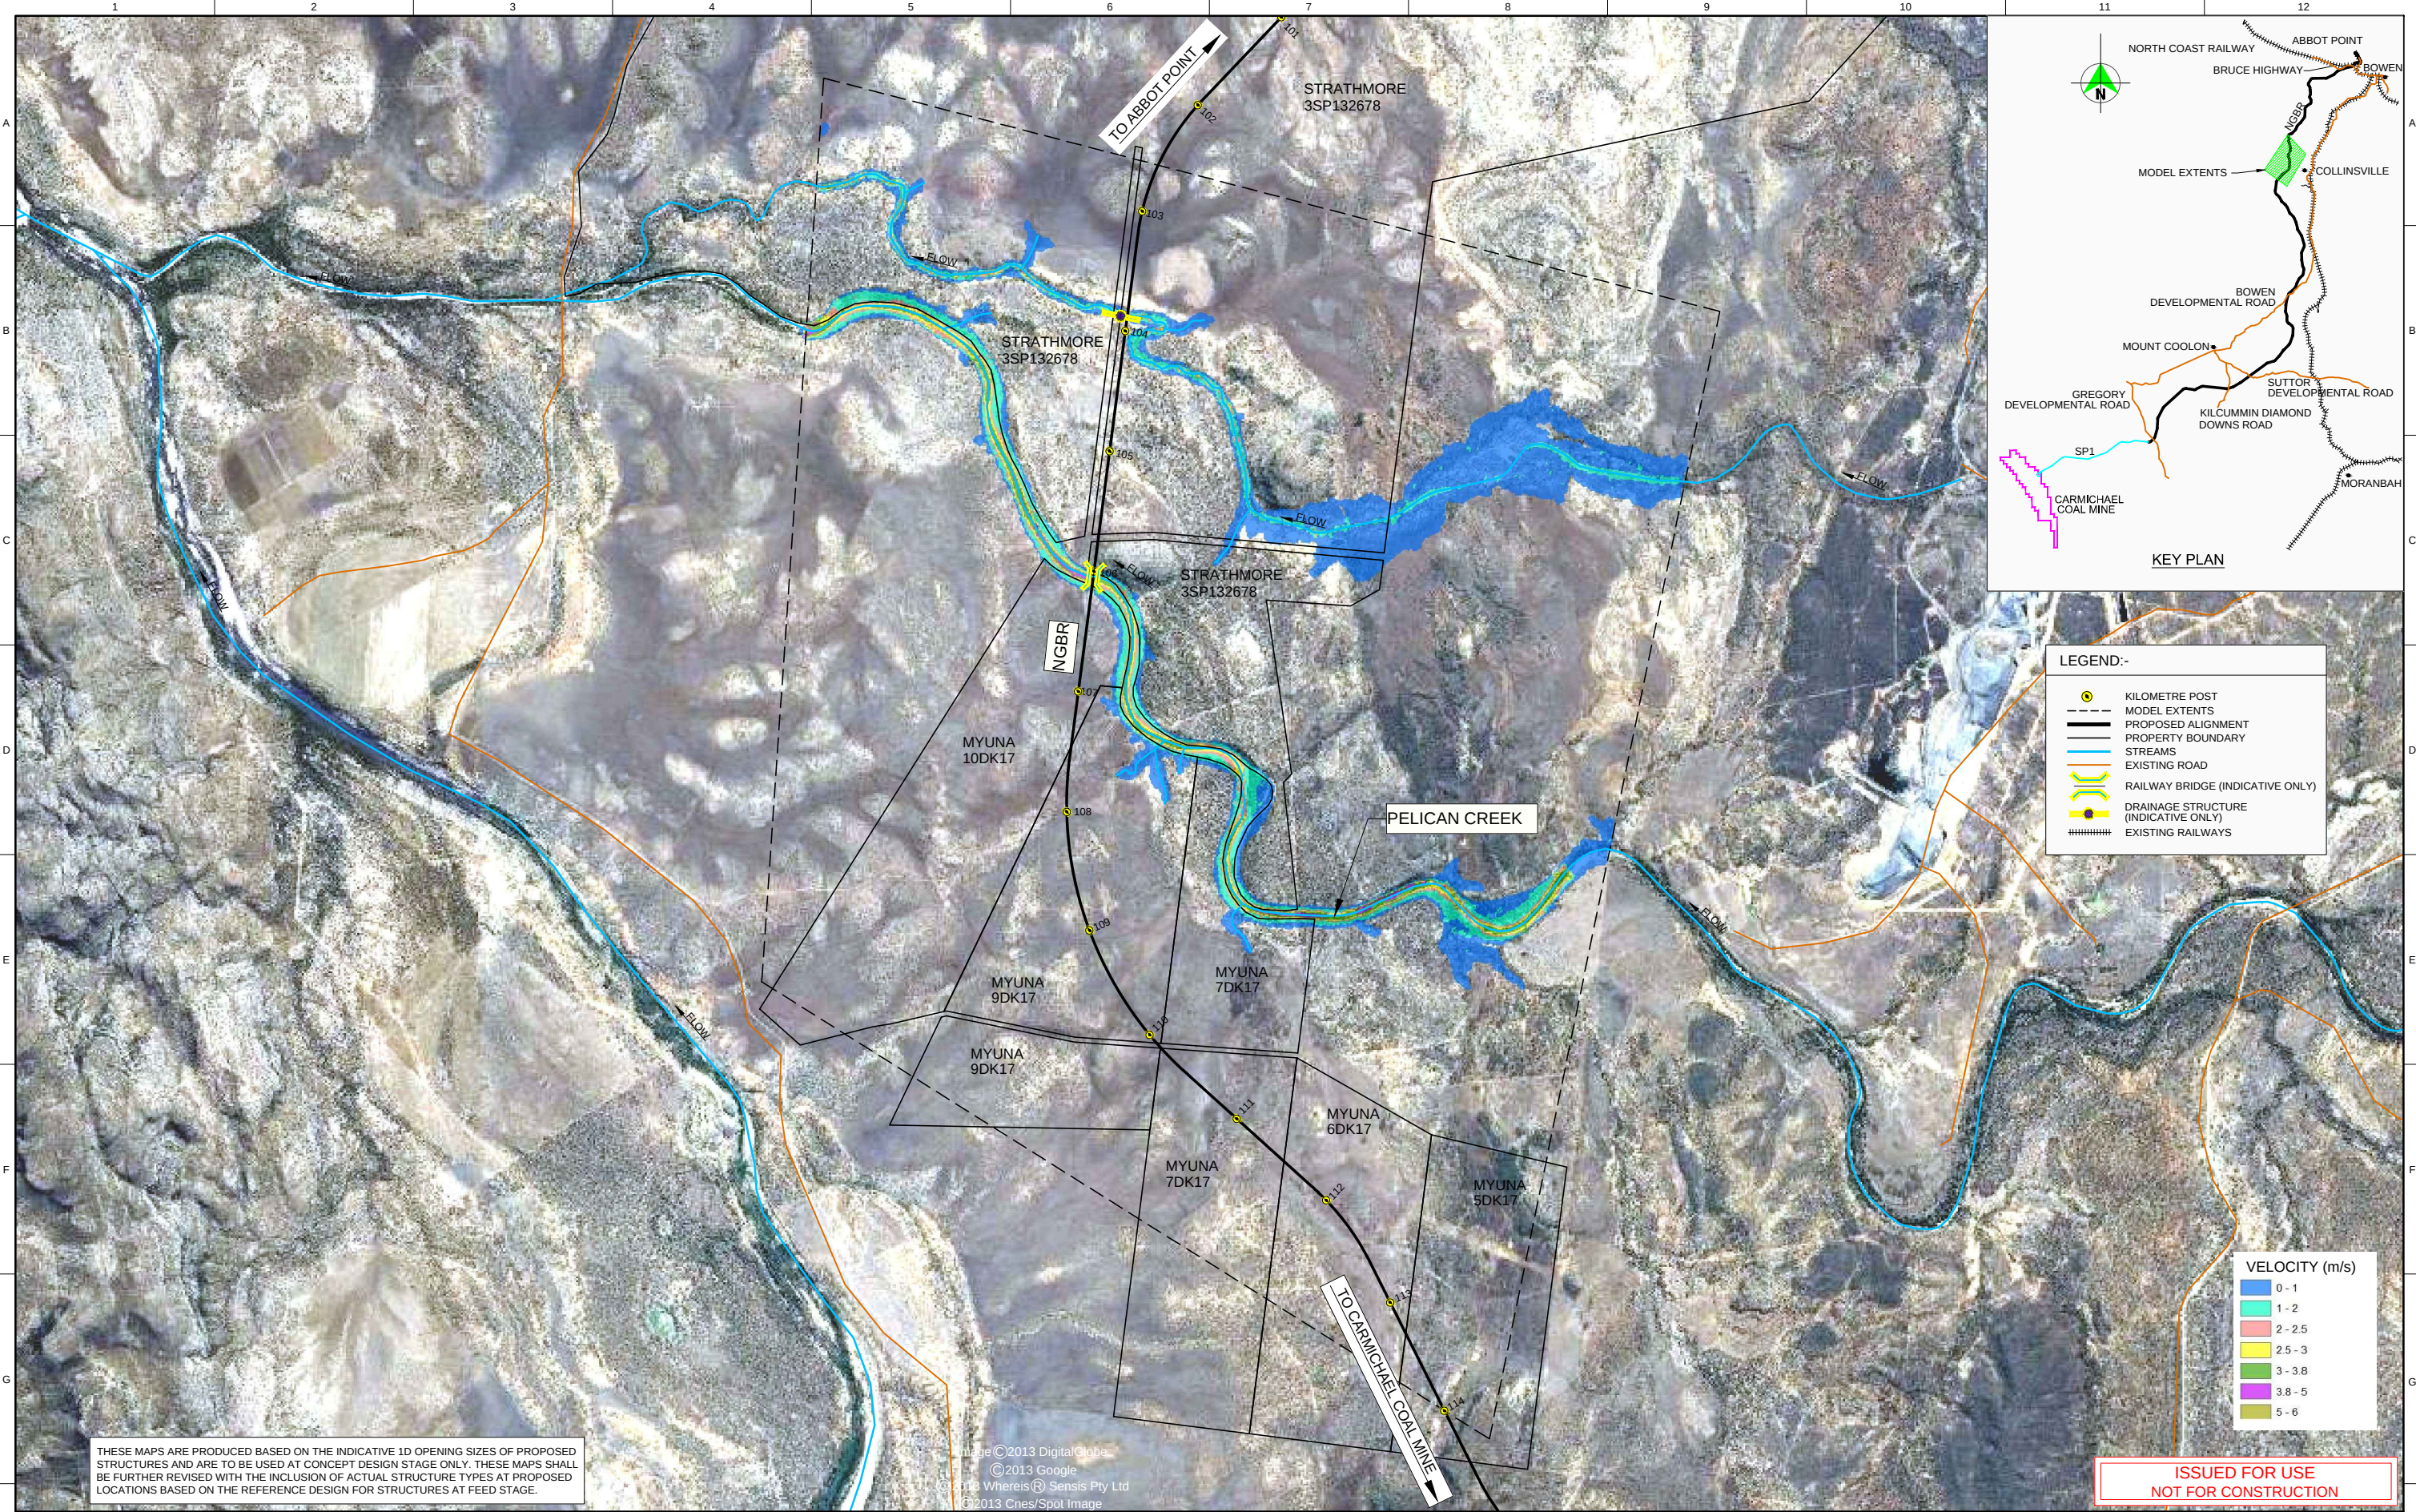

Rev			Description	By	Verified	Date
0			ISSUED FOR USE	SHAILESH		25-06-2013
Last Modified :-Jun 26,2013 - 3:44AM			SCALES SHOWN ARE FOR AN A1 SIZE ORIGINAL DRAWING			
1			2	3	4	5
6			7	8	9	10
11			12	13		

0 500 1000 Metres		1:25000	
aarvee associates architects engineers & consultants pvt.ltd. Ravula Residency, Srinagar Colony Main Rd., Hyderabad-500082, India		Tel: +91-40-93737633 Fax: +91-40-93736277 e-mail: railways@aarvee.net web: www.aarvee.net	
DISCLAIMER: Aarvee Associates has endeavored to ensure accuracy of the drawing. Data sourced from LIDAR, DEM, Contours, Property Owners and other sources as provided by ADANI who make no warranties about the completeness, accuracy, suitability or reliability. Drawings are produced for best possible accuracy based on available data. Alignment design is based on information provided/available at the time of preparation of drawings. Reasonable assumptions have been made to prepare the drawings and are subject to further review on availability of complete information/data. However, AARVEE cannot accept any liability for any damages, losses, expenses which are or may be incurred as a result of any discrepancies as may be found in case any discrepancies are found, these are to be reported to AARVEE, which in turn shall report them to Adani Mining Pty Ltd.		adani Adani Mining Pty Ltd.	
Drawn SHAILESH		Checked RAGHUVVEER	
Designed SRAVAN		Approved A N KESKAR	
RPEQ No.		Drawing Title NORTH GALILEE BASIN RAIL PROJECT CIVIL - HYDROLOGY PELICAN CREEK - POST-RAIL VELOCITY FOR 50 YEAR ARI FLOOD	
Date		Client Drawing No. NGBR1551-C-DWG-H-240	
		Consultant/Contractor Drawing No. NGBR1551-C-DWG-H-240	
		Rev 0	

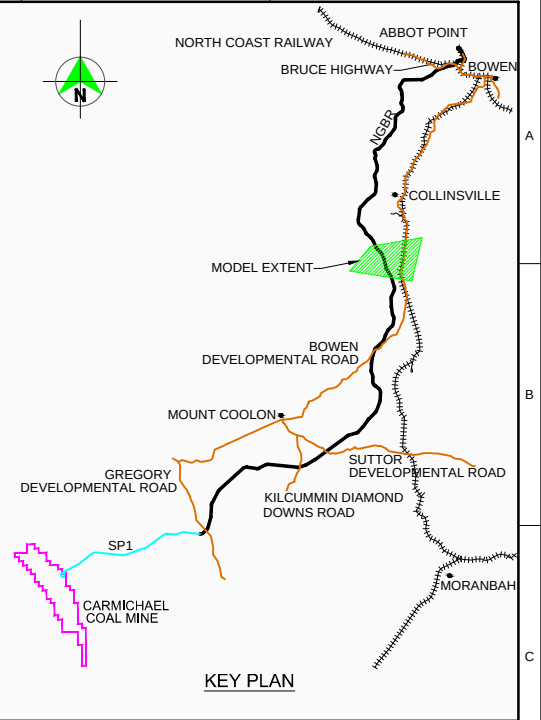

- LEGEND:-
- KILOMETRE POST
 - MODEL EXTENTS
 - PROPOSED ALIGNMENT
 - PROPERTY BOUNDARY
 - STREAMS
 - EXISTING ROAD
 - RAILWAY BRIDGE (INDICATIVE ONLY)
 - DRAINAGE STRUCTURE (INDICATIVE ONLY)
 - EXISTING RAILWAYS


- INUNDATED PRE AND POST RAILWAY
- INUNDATED PRE RAILWAY
- INUNDATED POST RAILWAY

ISSUED FOR USE
NOT FOR CONSTRUCTION

THESE MAPS ARE PRODUCED BASED ON THE INDICATIVE 1D OPENING SIZES OF PROPOSED STRUCTURES AND ARE TO BE USED AT CONCEPT DESIGN STAGE ONLY. THESE MAPS SHALL BE FURTHER REVISED WITH THE INCLUSION OF ACTUAL STRUCTURE TYPES AT PROPOSED LOCATIONS BASED ON THE REFERENCE DESIGN FOR STRUCTURES AT FEED STAGE.

Rev	Description	By	Verified	Date
0	ISSUED FOR USE	SHAILESH		25-06-2013

Last Modified :-Jun 26,2013 - 3:30AM

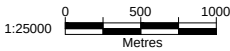

SCALES SHOWN ARE FOR AN A1 SIZE ORIGINAL DRAWING

aarvee associates
architects engineers & consultants pvt.ltd.
Ravula Residency,
Srinagar Colony Main Rd.,
Hyderabad-500082,
India
Tel: +91-40-93737633
Fax: +91-40-93736277
e-mail: railways@aarvee.net
web: www.aarvee.net

DISCLAIMER:
Aarvee Associates has endeavored to ensure accuracy of the drawing. Data sourced from LIDAR, DEM, Contours, Property Owners and other sources as provided by ADANI who make no warranties about the completeness, accuracy, suitability or reliability. Drawings are produced for best possible accuracy based on available data. Alignment design is based on information provided/available at the time of preparation of drawings. Reasonable assumptions have been made to prepare the drawings and are subject to further review on availability of complete information/data. However, AARVEE cannot accept any liability for any damages, losses, expenses which are or may be incurred as a result of any discrepancies as may be found in case any discrepancies are found, these are to be reported to AARVEE, which in turn shall report them to Adani Mining Pty Ltd.


adani
Adani Mining Pty
Ltd.

COPYRIGHT
The concepts, diagrams and information contained in this document are the sole property and copyright of Adani Mining Pty Ltd. Any use, copying, reproduction or disclosure of the document, whether directly or indirectly, or in whole or in part without the prior written permission of Adani Mining Pty Ltd, is prohibited.


Drawn SHAILESH	Checked RAGHUVVEER
Designed SRAVAN	Approved A N KESKAR
RPEQ No.	
Date	

Drawing Title
**NORTH GALILEE BASIN RAIL PROJECT
CIVIL - HYDROLOGY
BOWEN RIVER - FLOOD INUNDATION
FOR 20 YEAR ARI FLOOD**

Client Drawing No.	Consultant/Contractor Drawing No. NGBR1551-C-DWG-H-241	Rev 0
--------------------	--	-----------------

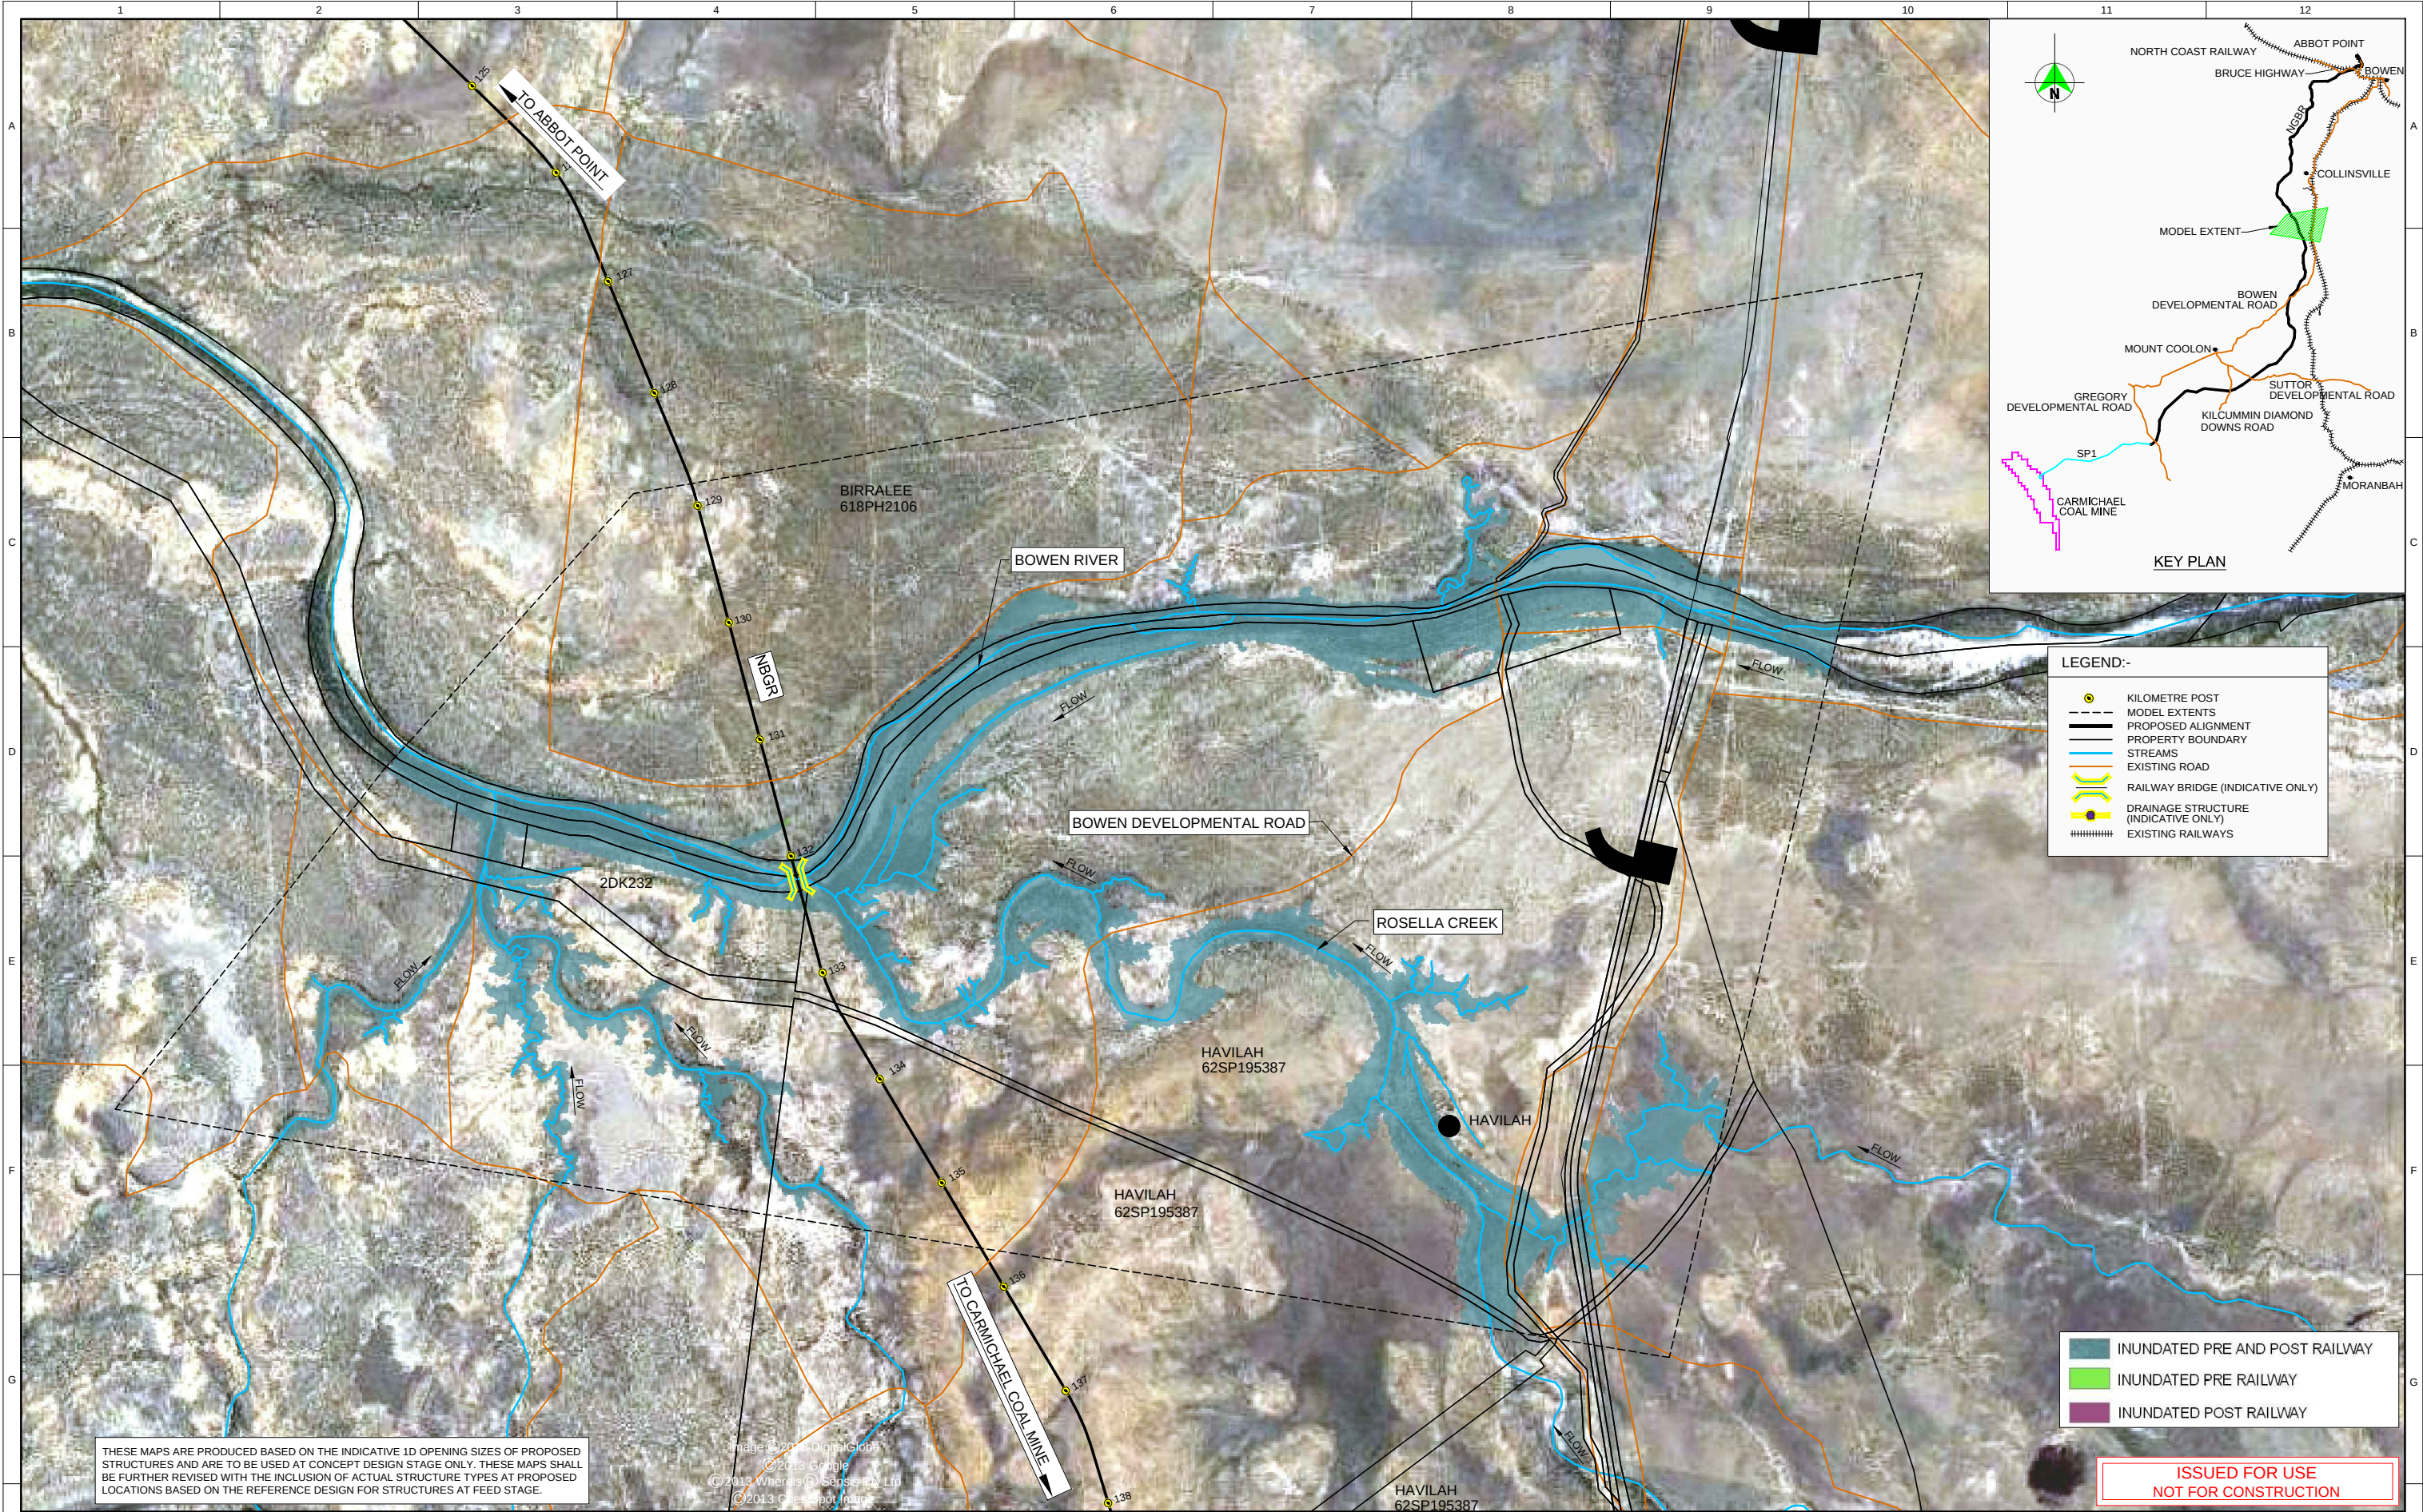

Rev	Description	By	Verified	Date
0	ISSUED FOR USE	SHAILESH		25-06-2013
Last Modified :-Jun 26,2013 - 3:30AM				

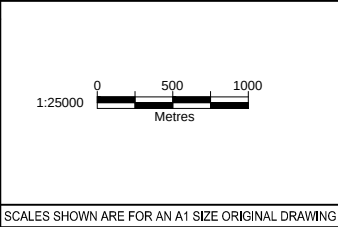

aarvee associates
architects engineers & consultants pvt.ltd.
Ravula Residency,
Srinagar Colony Main Rd.,
Hyderabad-500082,
India
Tel: +91-40-93737633
Fax: +91-40-93736277
e-mail: railways@aarvee.net
web: www.aarvee.net


DISCLAIMER:
Aarvee Associates has endeavored to ensure accuracy of the drawing. Data sourced from LIDAR, DEM, Contours, Property Owners and other sources as provided by ADANI who make no warranties about the completeness, accuracy, suitability or reliability. Drawings are produced for best possible accuracy based on available data. Alignment design is based on information provided/available at the time of preparation of drawings. Reasonable assumptions have been made to prepare the drawings and are subject to further review on availability of complete information/data. However, AARVEE cannot accept any liability for any damages, losses, expenses which are or may be incurred as a result of any discrepancies as may be found in case any discrepancies are found, these are to be reported to AARVEE, which in turn shall report them to Adani Mining Pty Ltd.


adani
Adani Mining Pty
Ltd.


COPYRIGHT
The concepts, diagrams and information contained in this document are the sole property and copyright of Adani Mining Pty Ltd. Any use, copying, reproduction or disclosure of the document, whether directly or indirectly, or in whole or in part without the prior written permission of Adani Mining Pty Ltd, is prohibited.


Drawn SHAILESH	Checked RAGHUVVEER
Designed SRAVAN	Approved A N KESKAR
RPEQ No.	
Date	


Drawing Title NORTH GALILEE BASIN RAIL PROJECT CIVIL - HYDROLOGY BOWEN RIVER - FLOOD INUNDATION FOR 50 YEAR ARI FLOOD		
Client Drawing No.	Consultant/Contractor Drawing No. NGBR1551-C-DWG-H-242	Rev 0

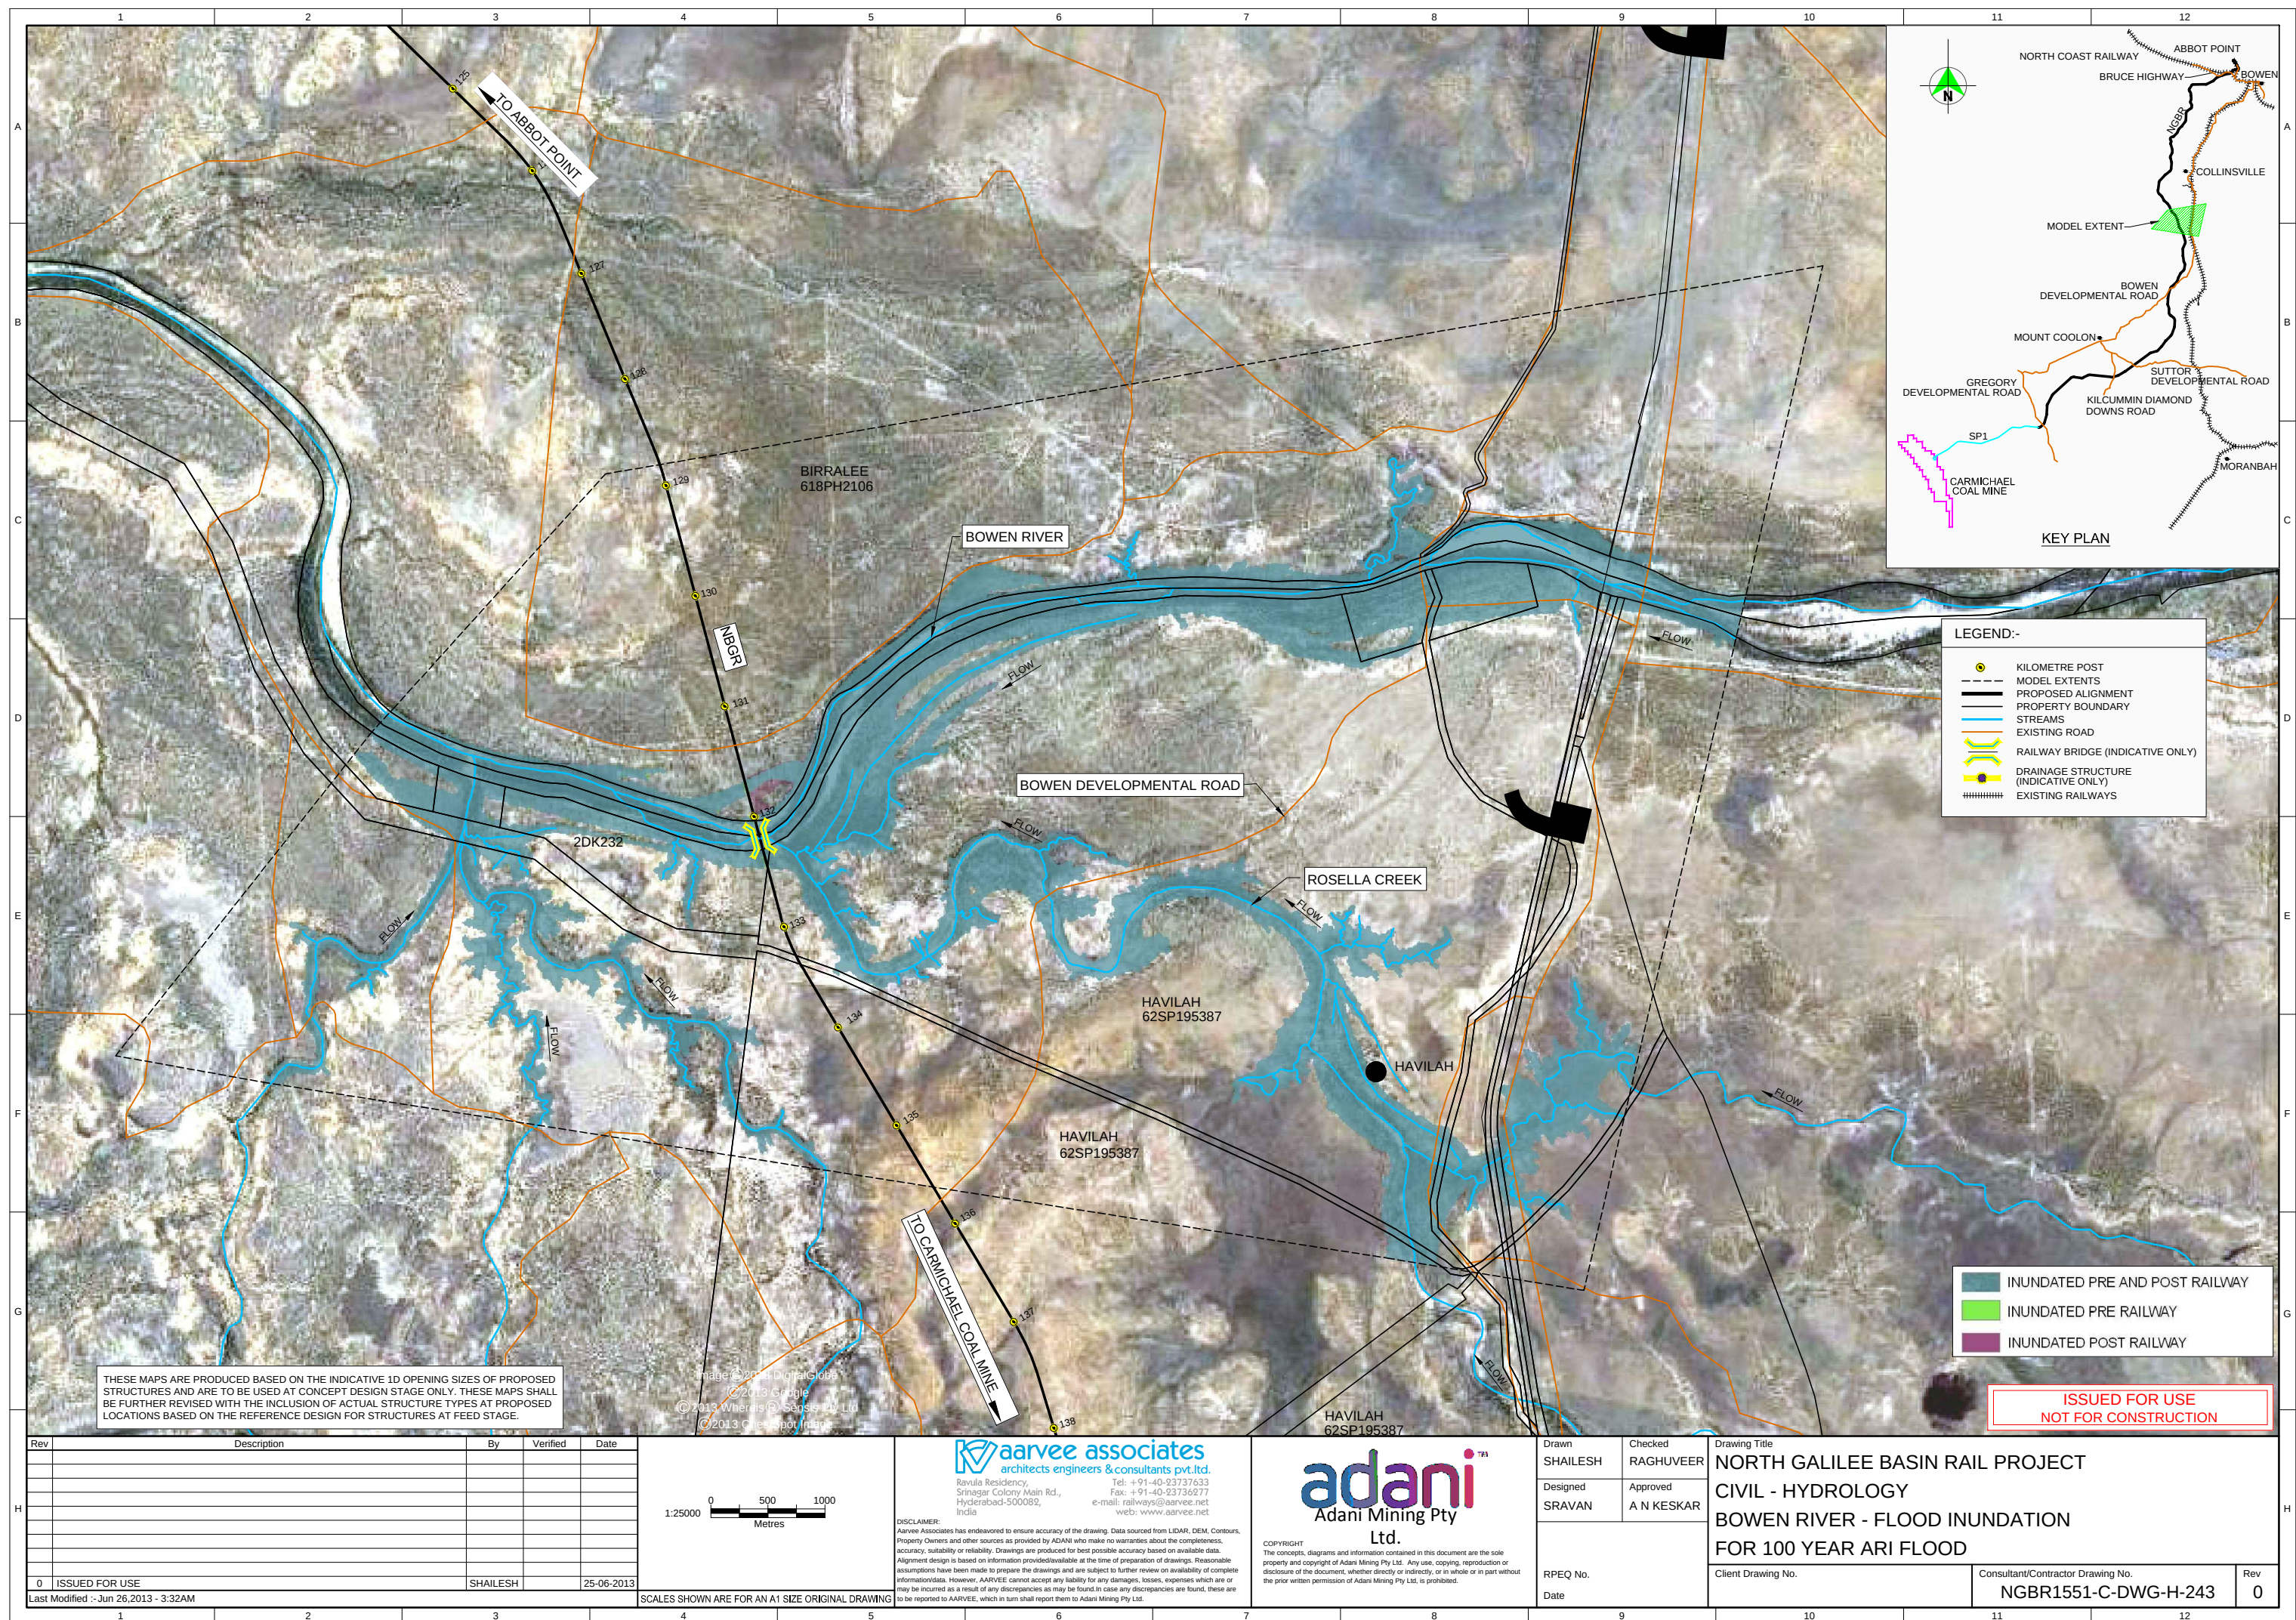


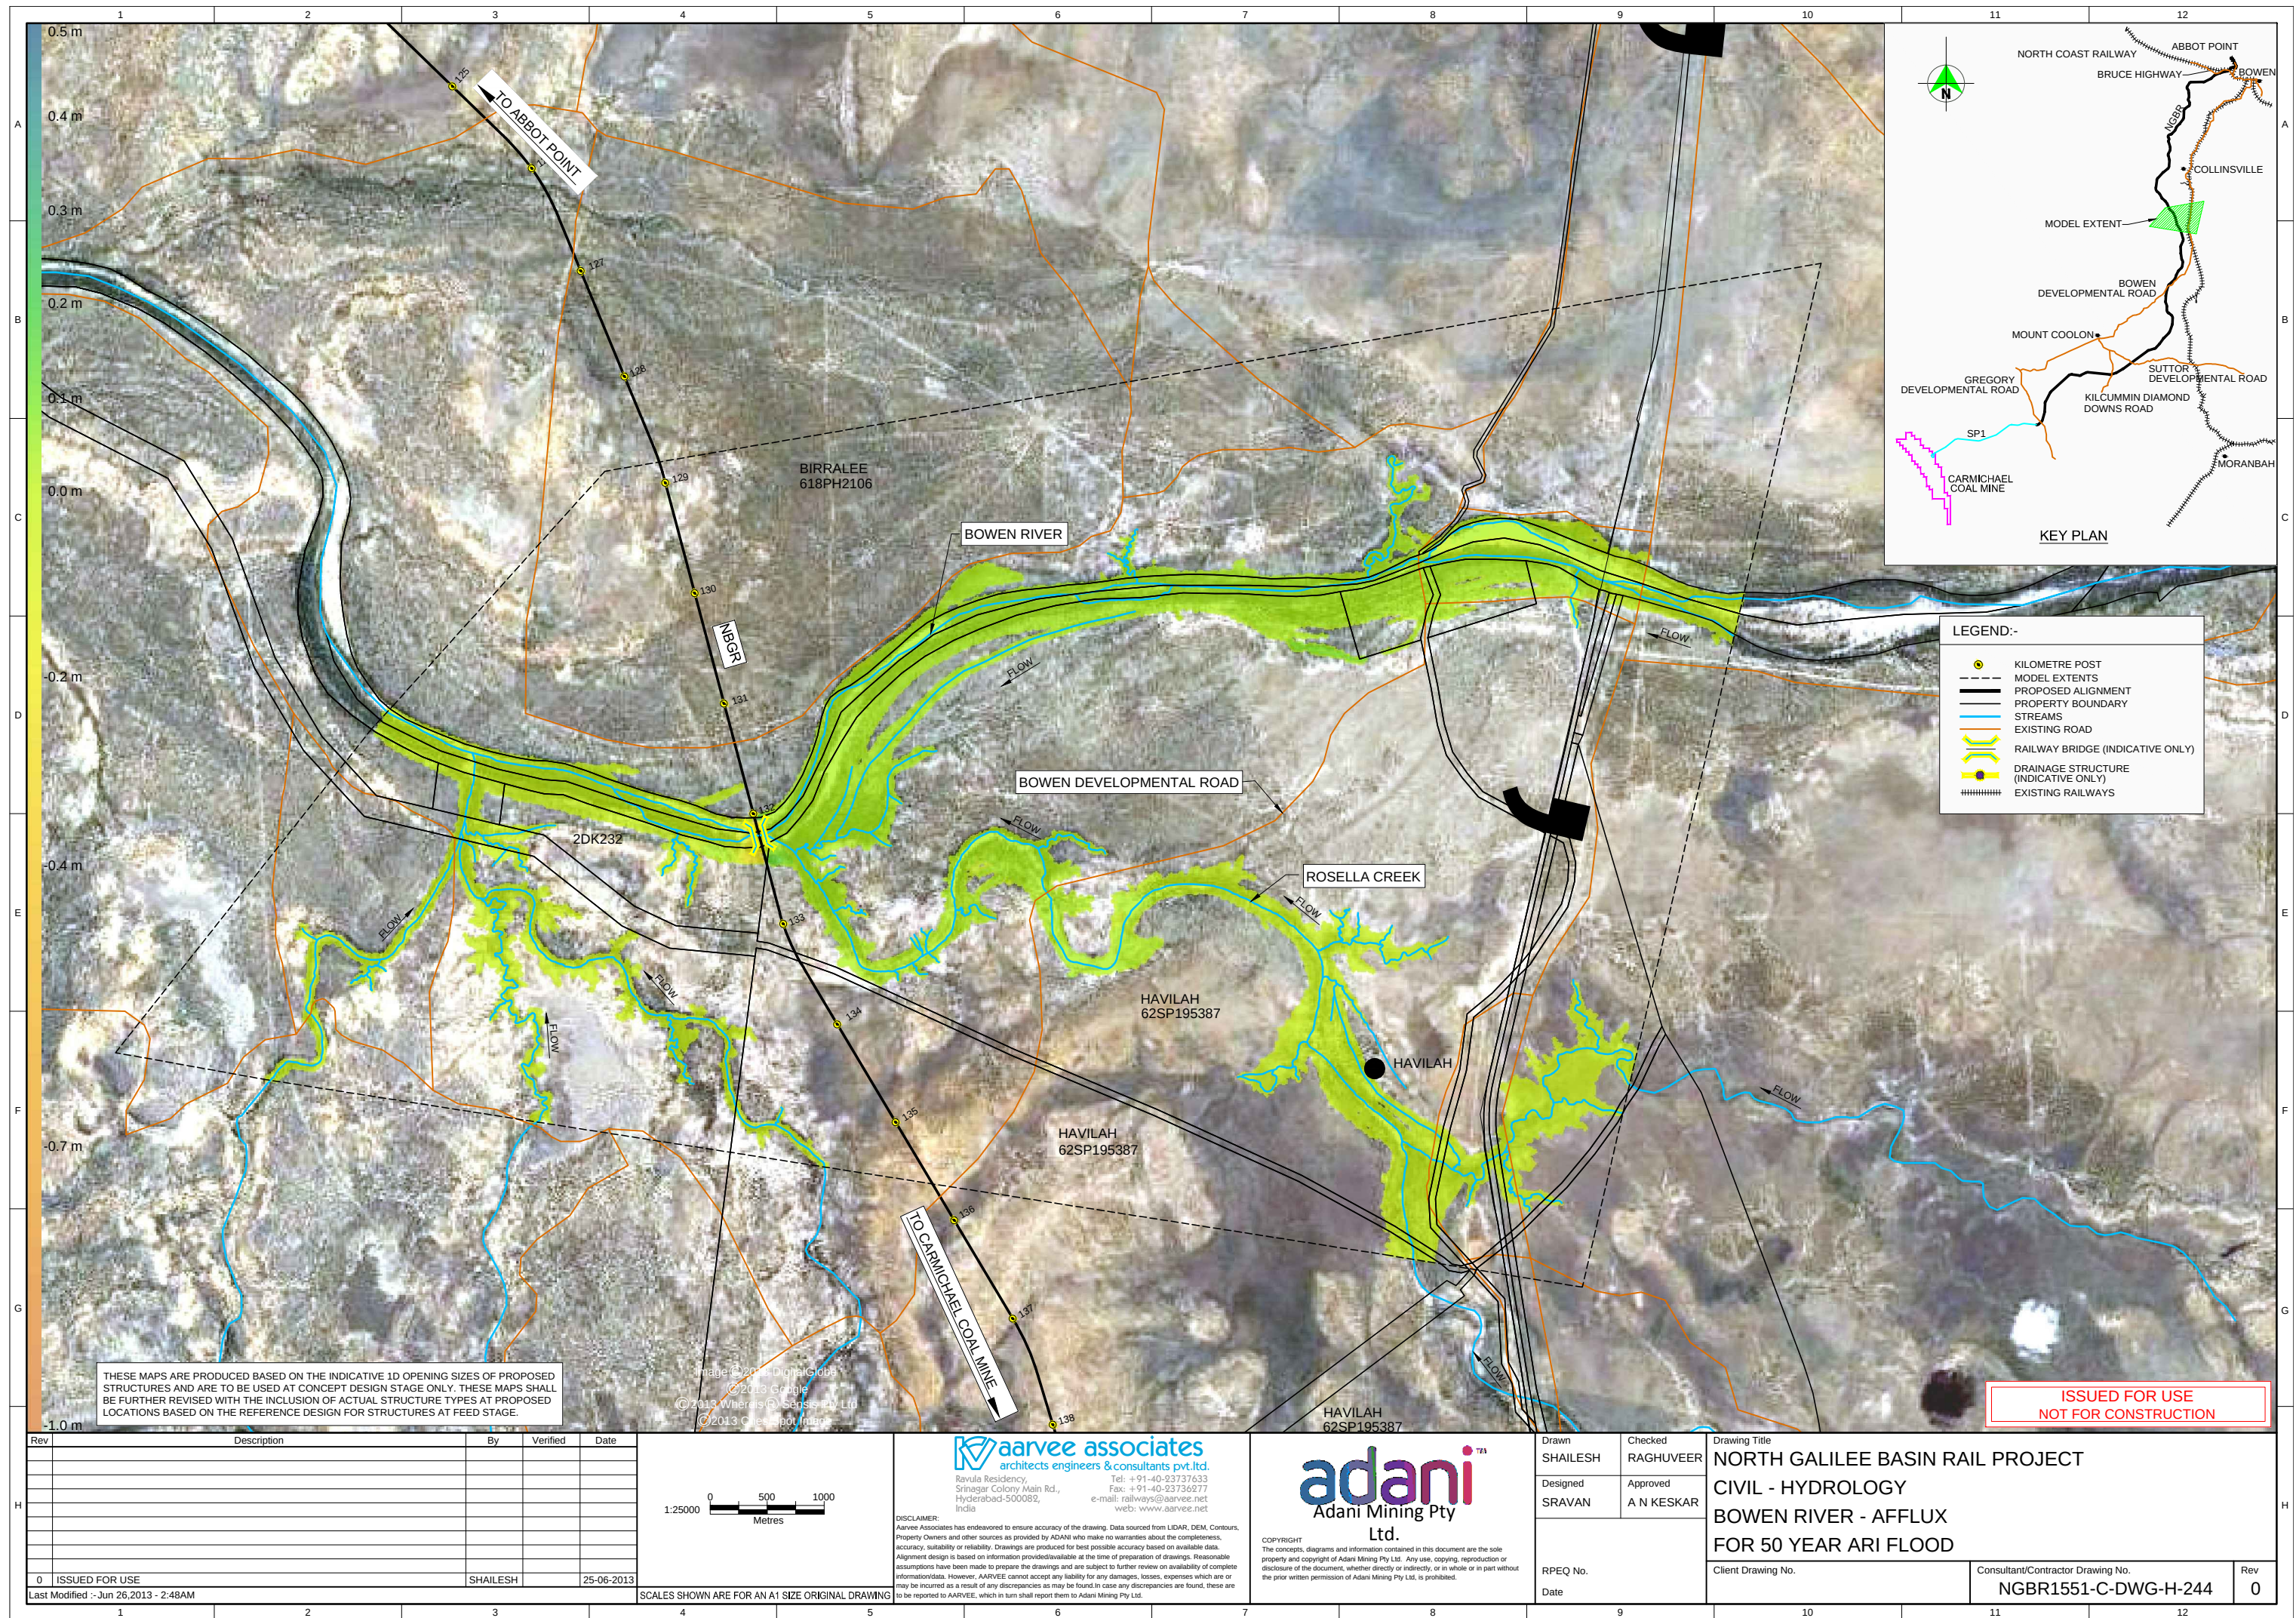


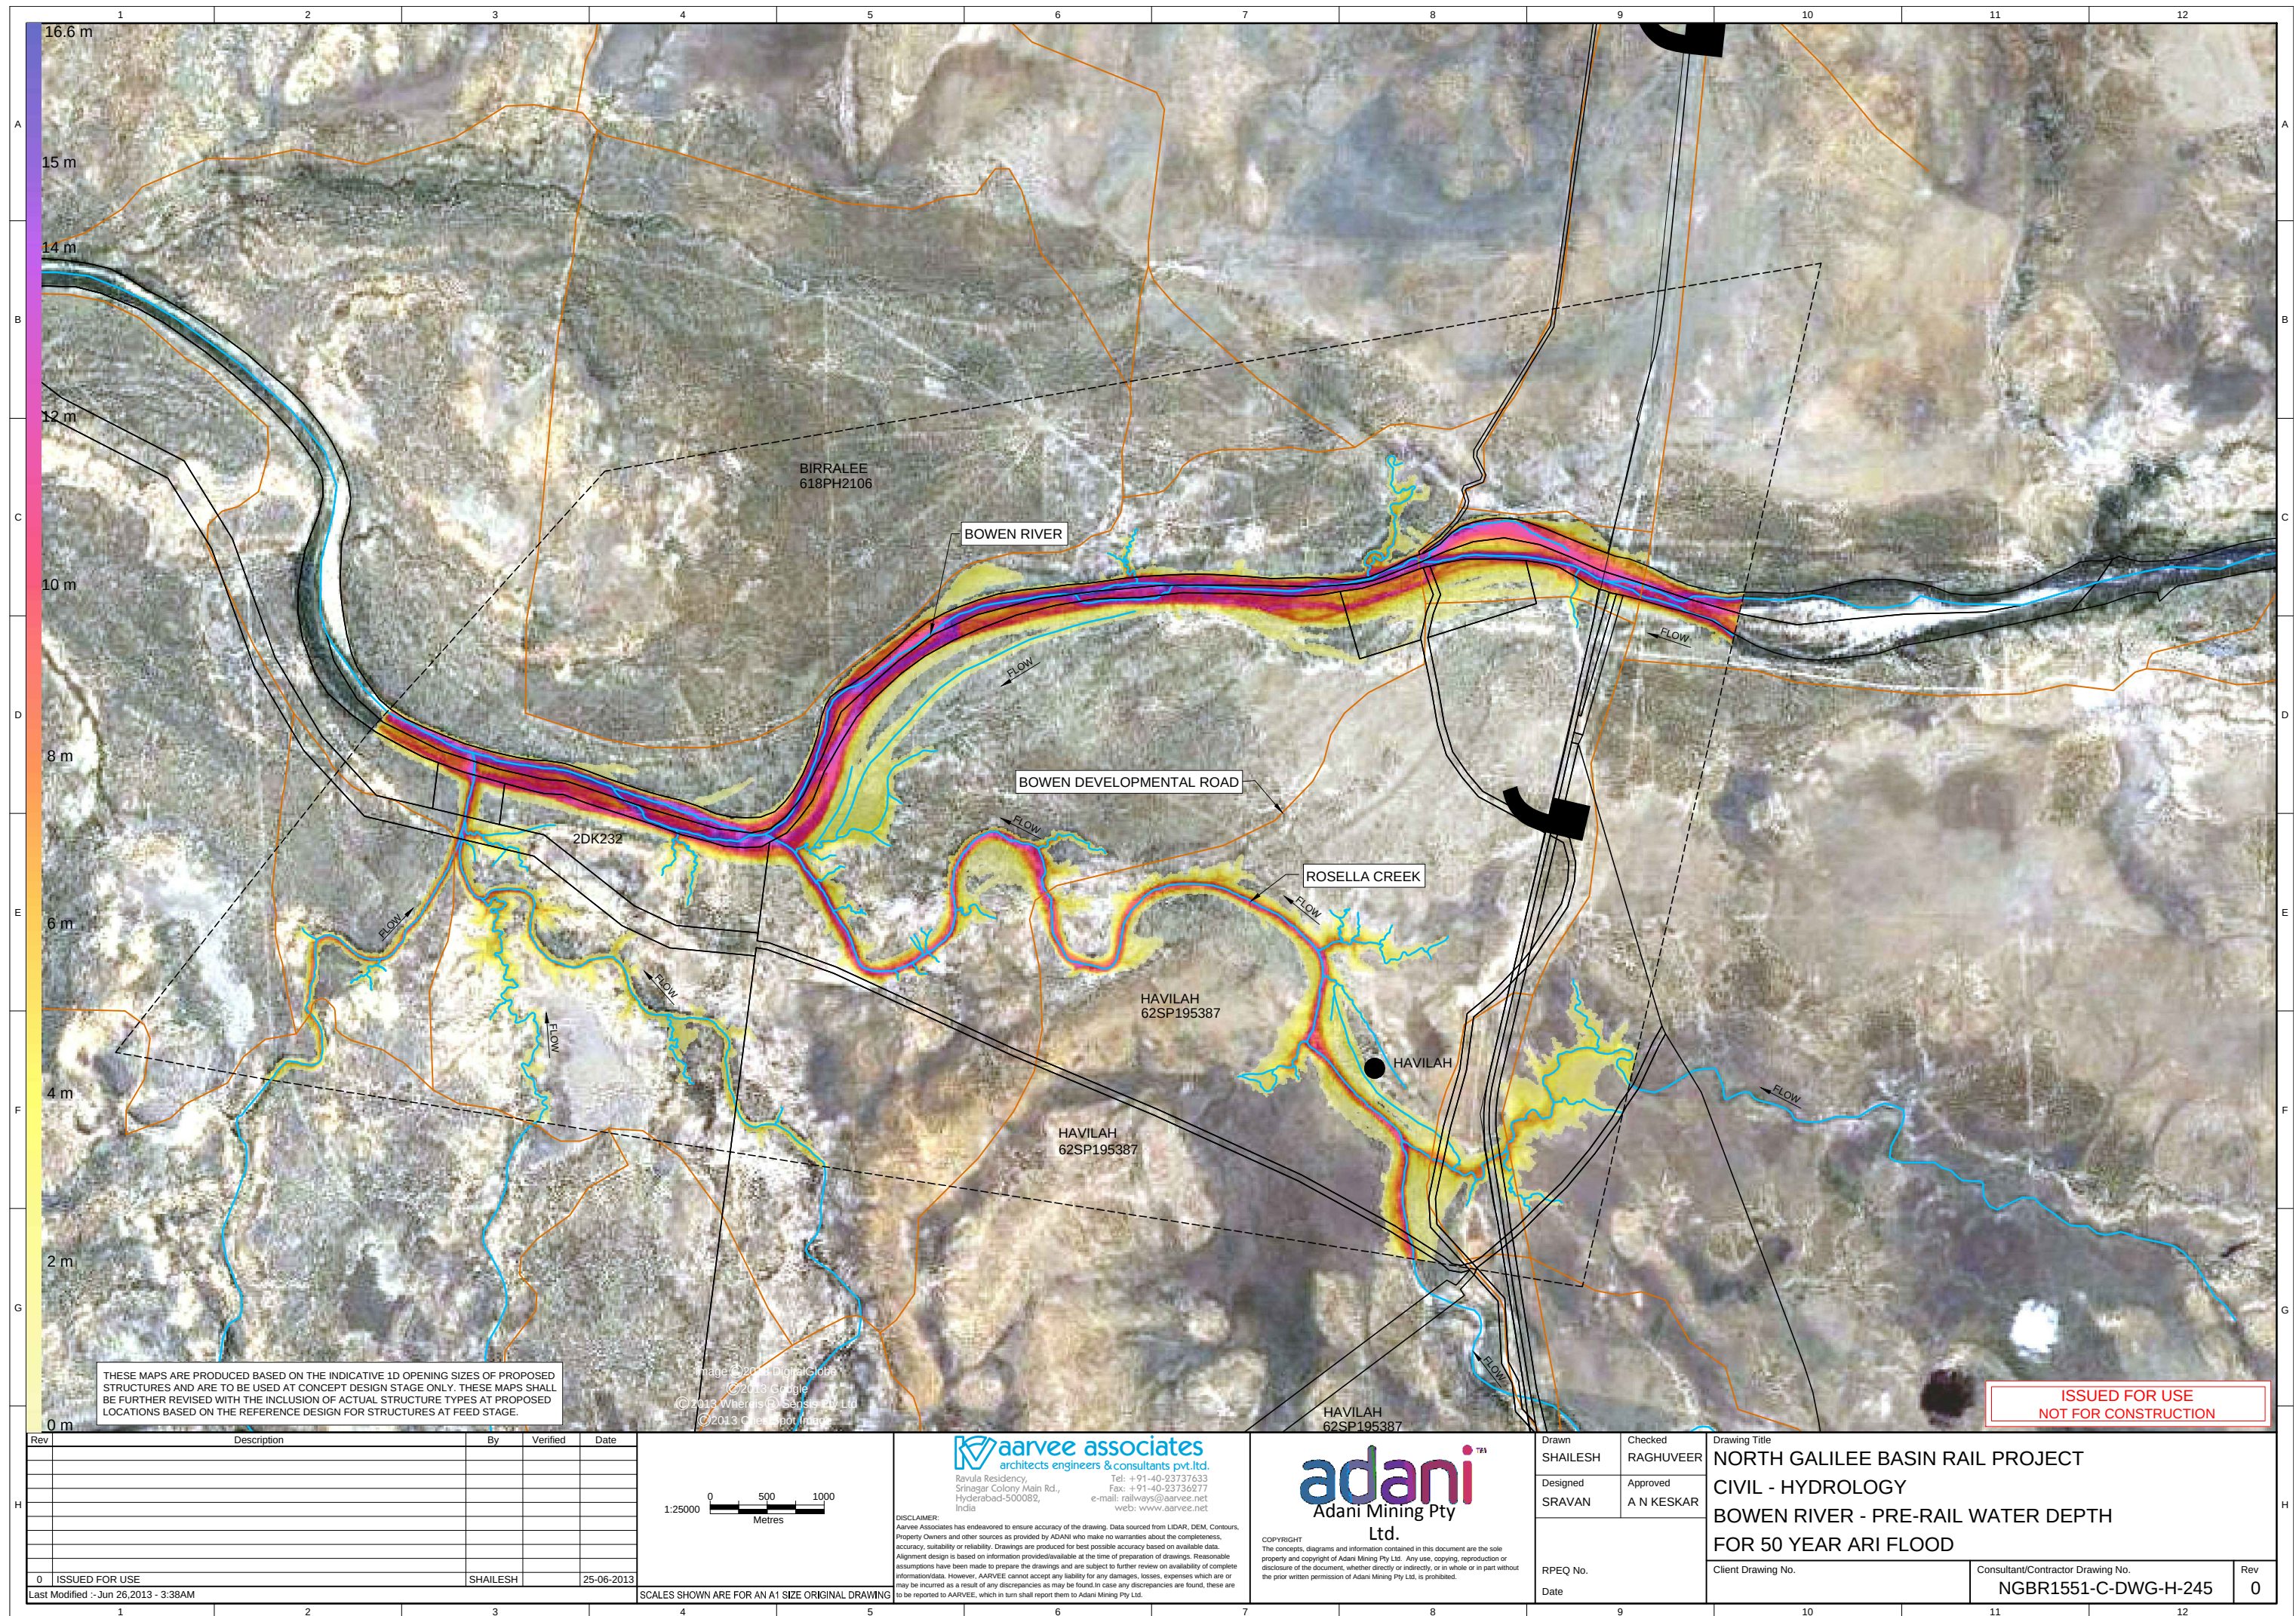

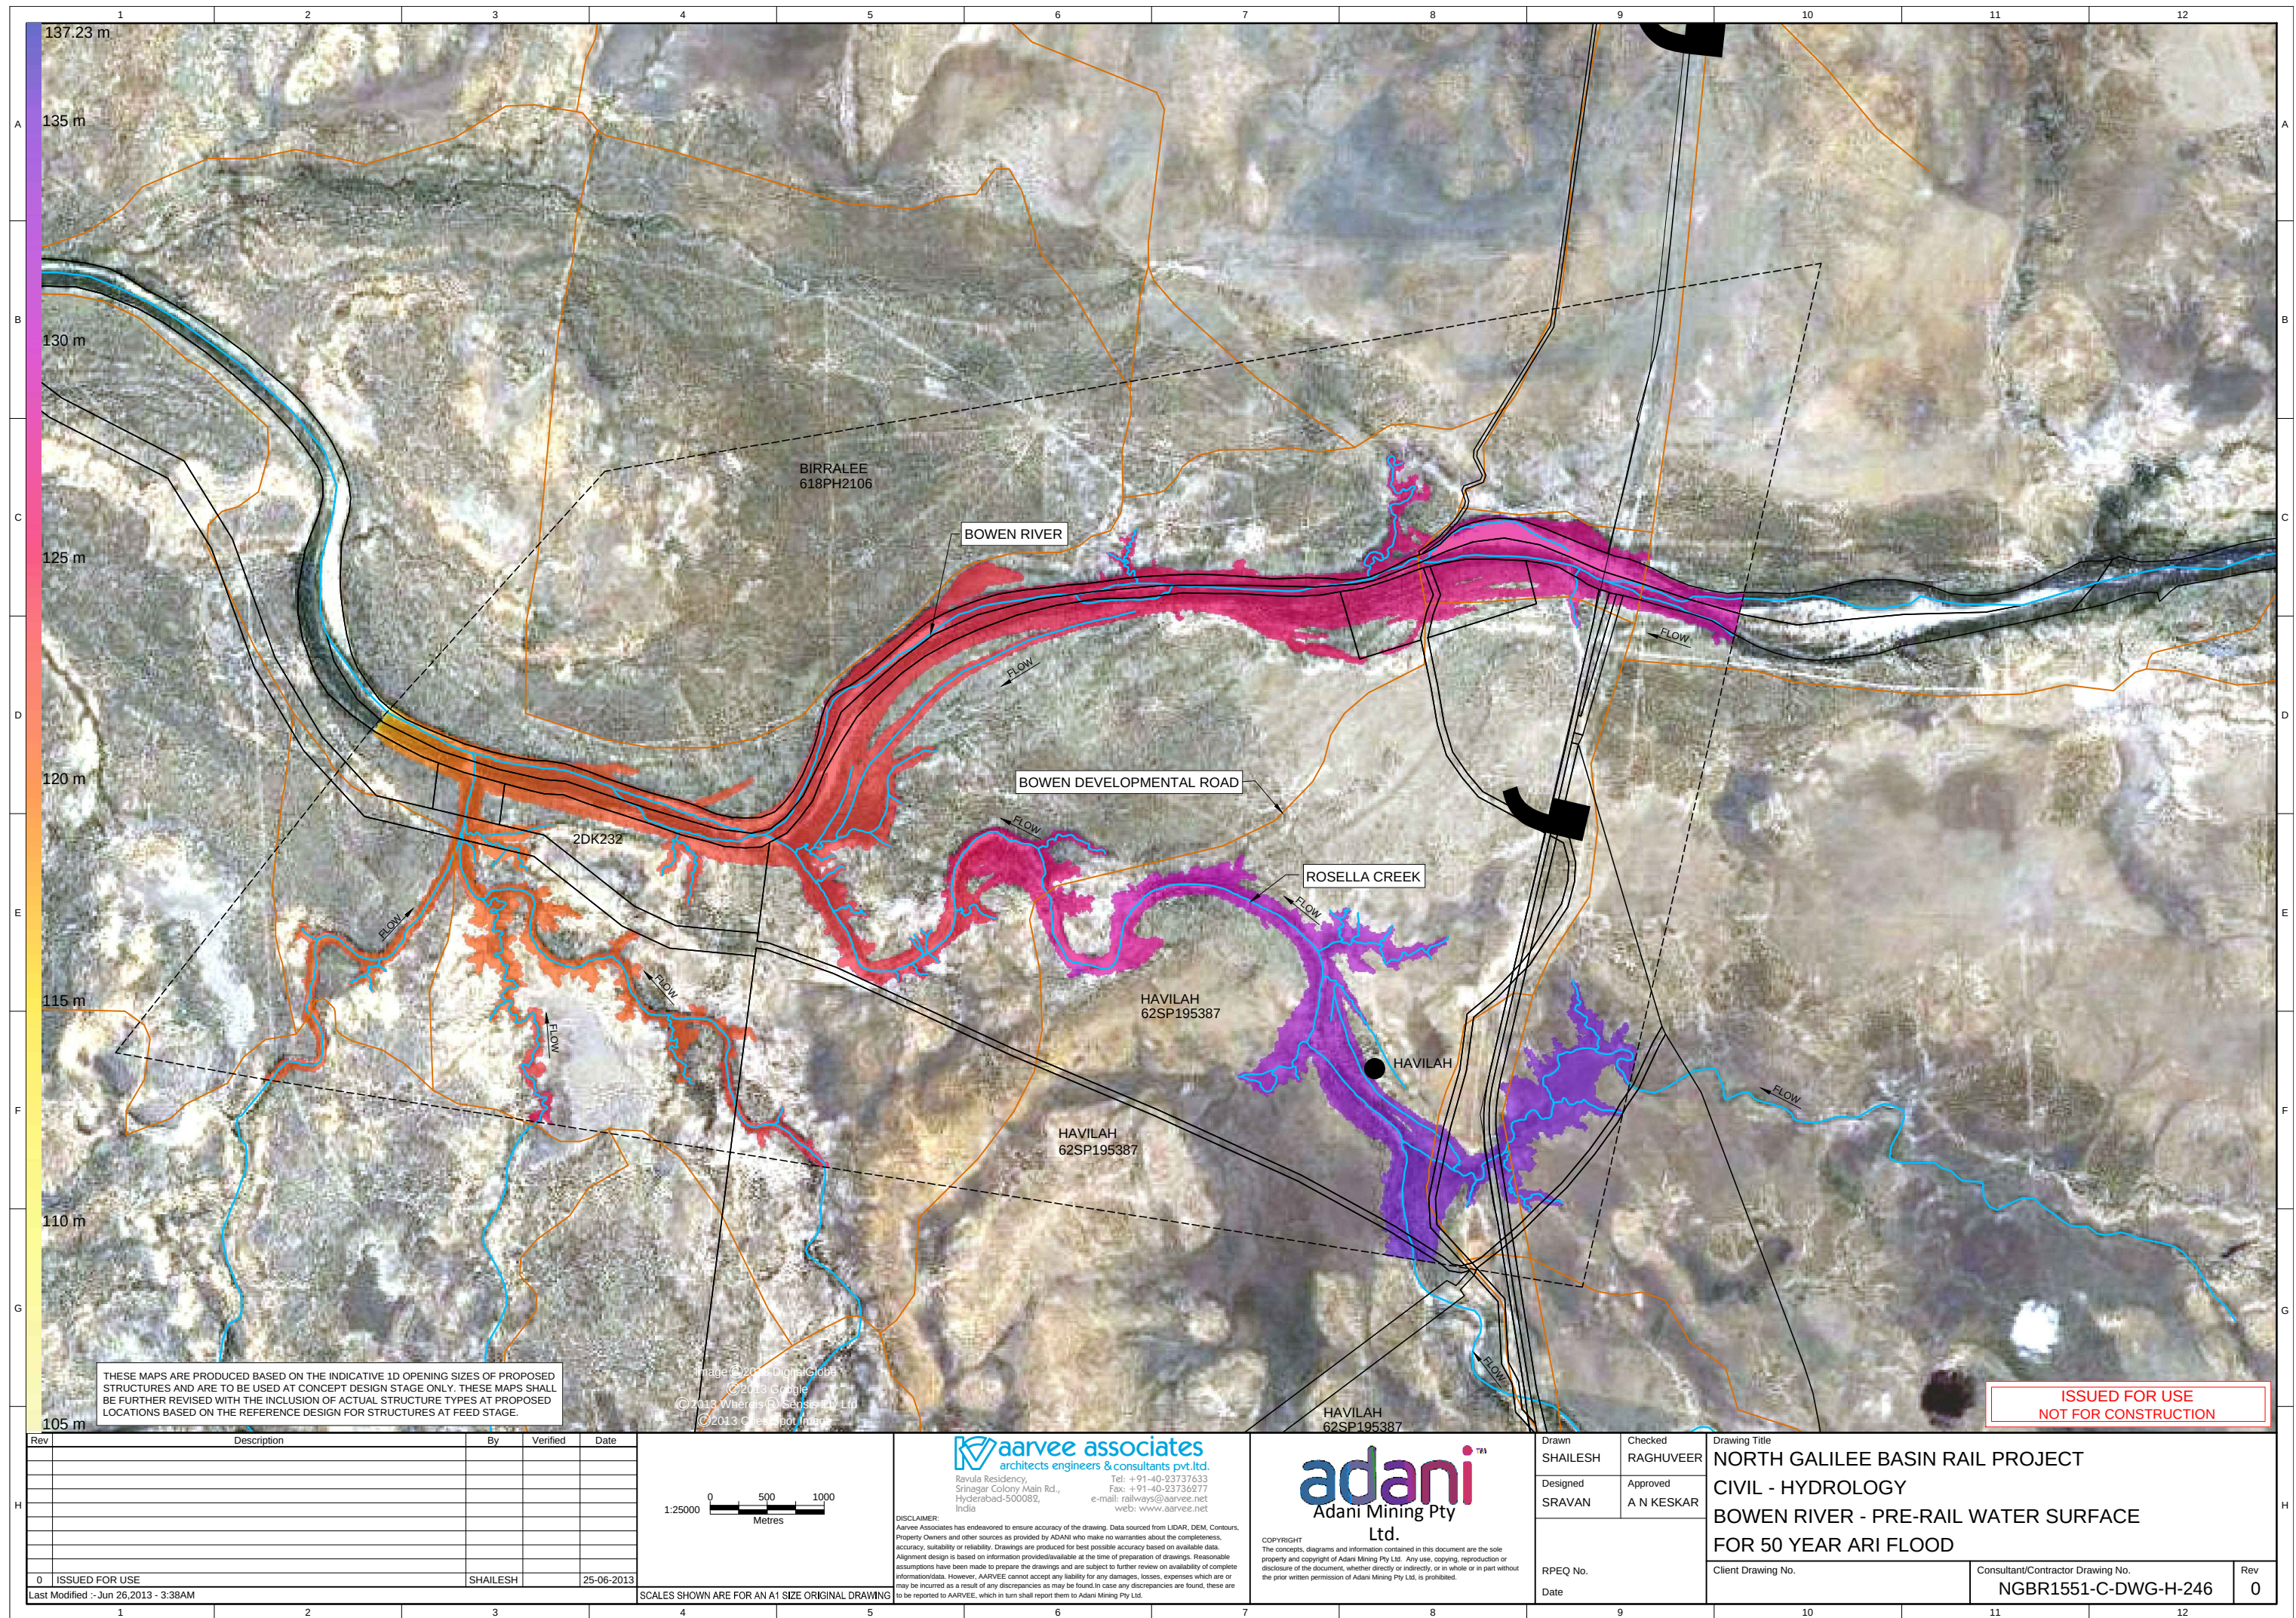

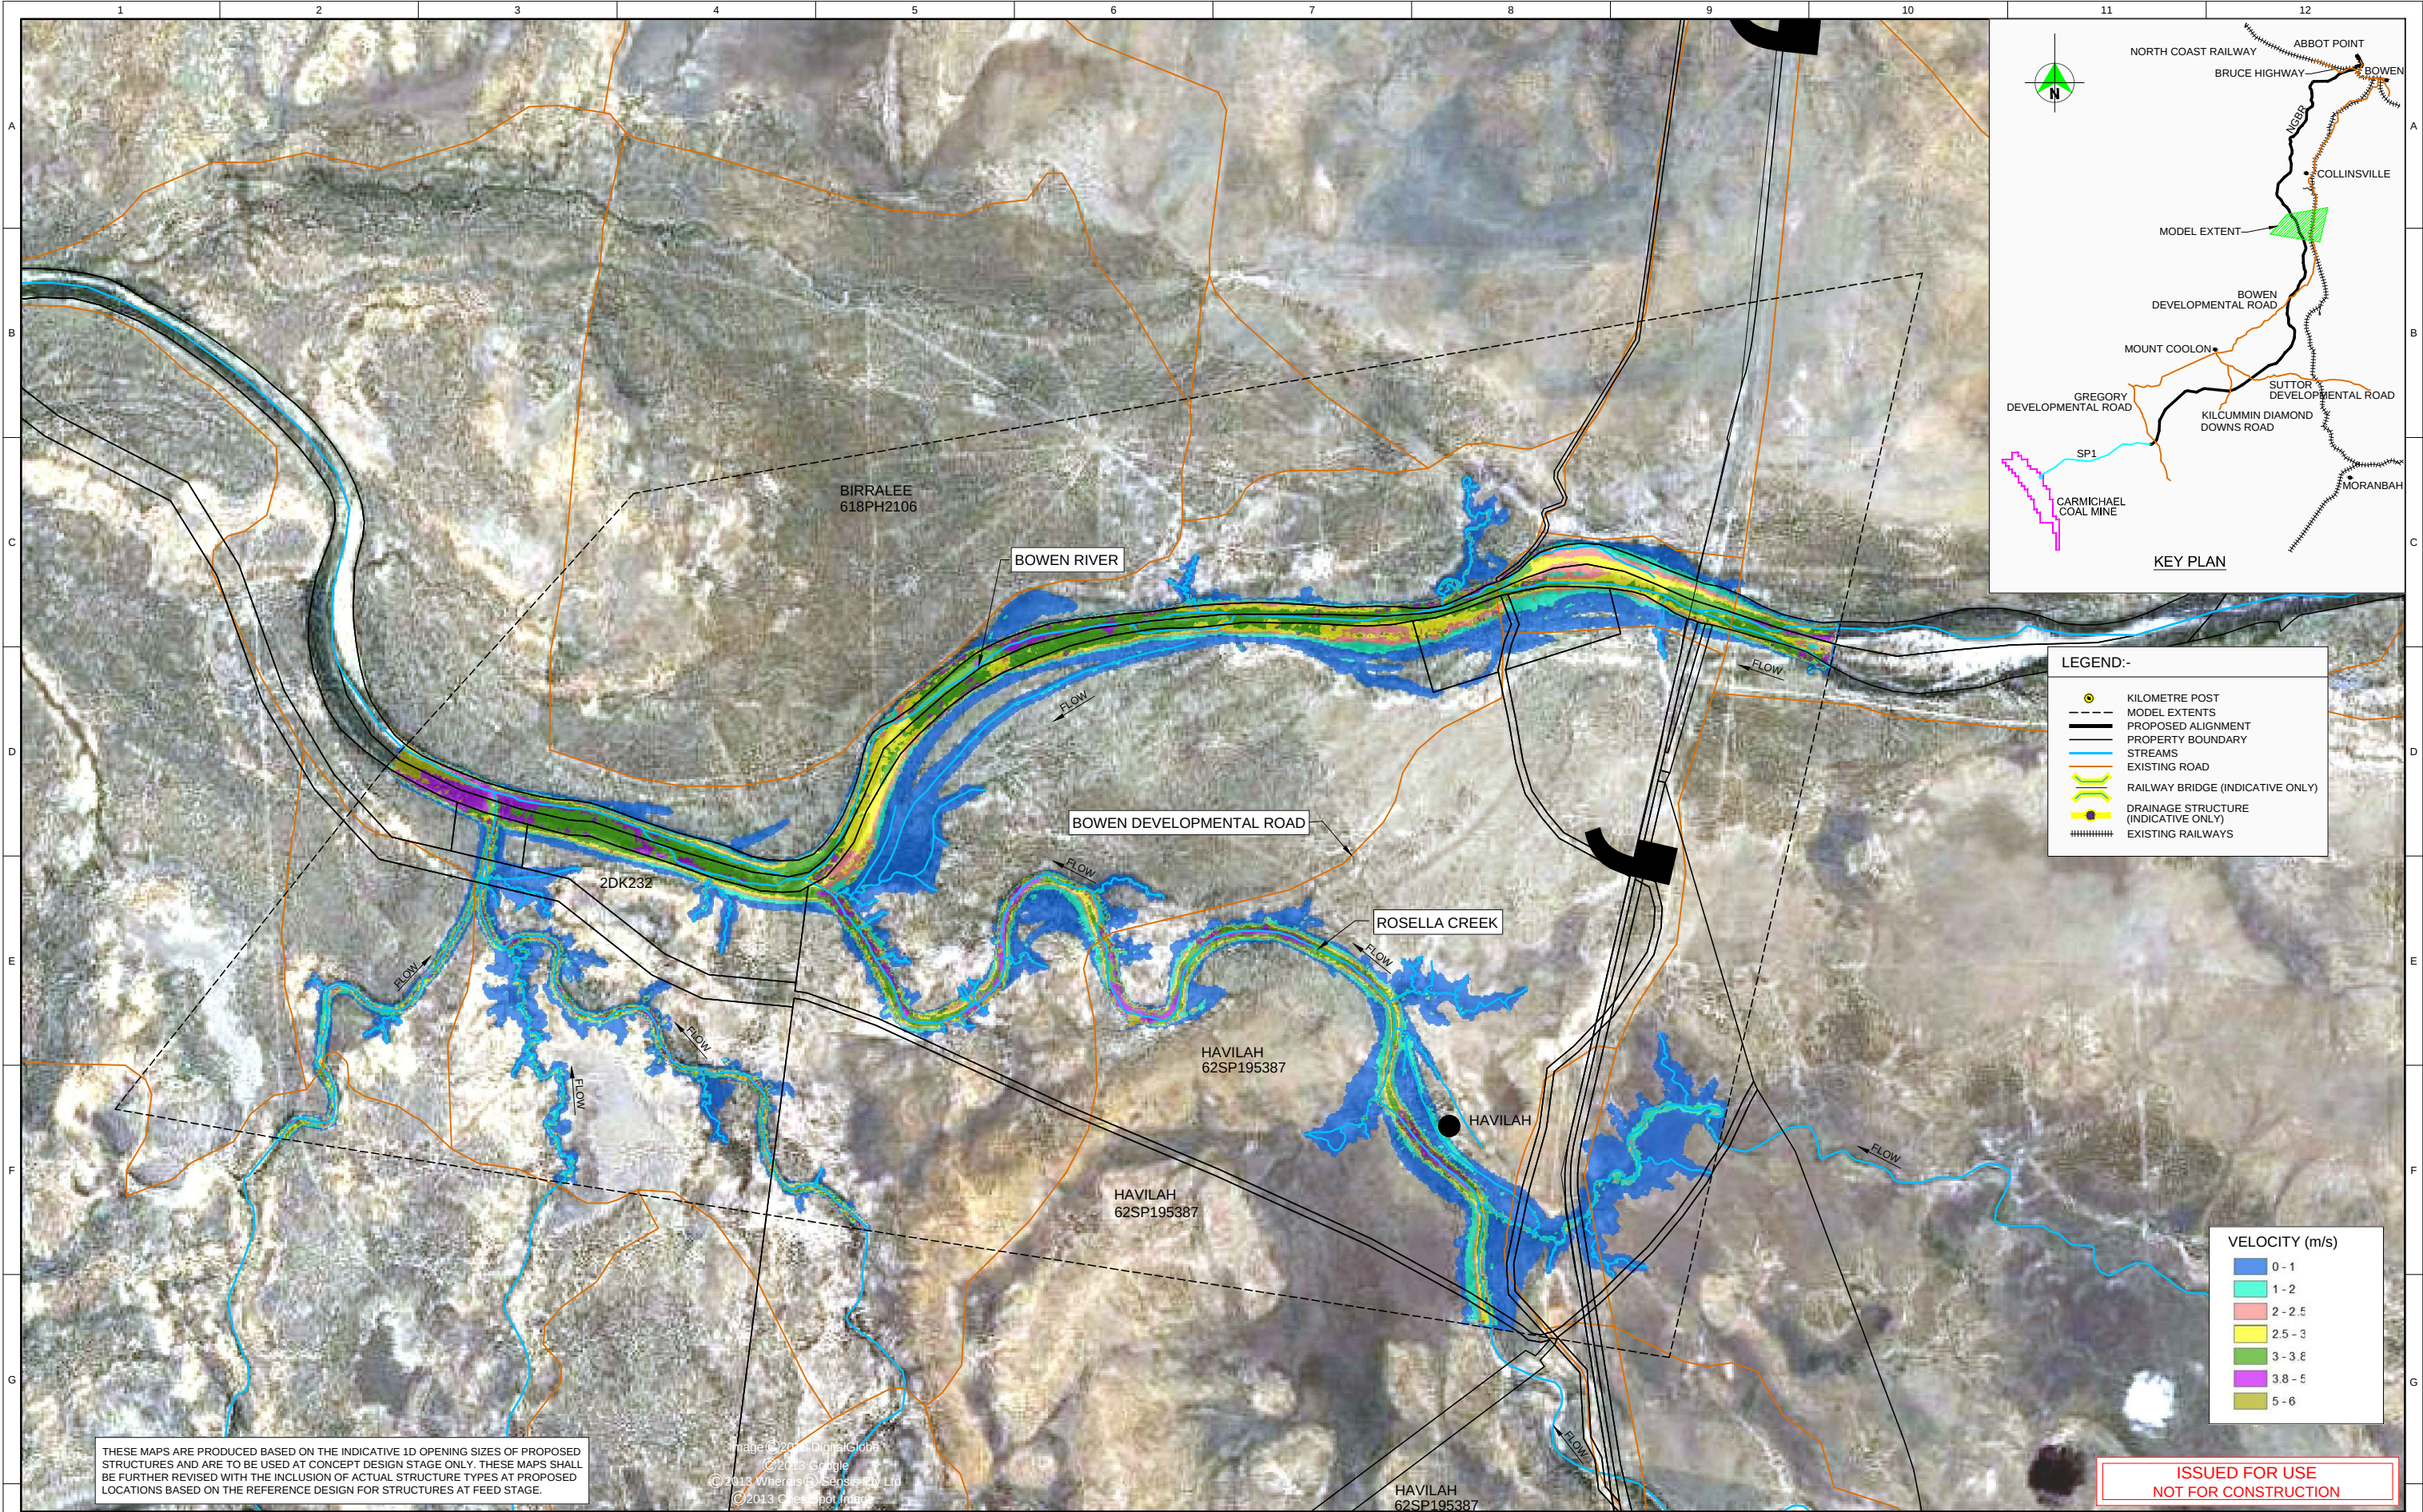

Rev	Description	By	Verified	Date			 aarvee associates architects engineers & consultants pvt.ltd. Ravula Residency, Srinagar Colony Main Rd., Hyderabad-500082, India Tel: +91-40-93737633 Fax: +91-40-93736277 e-mail: railways@aarvee.net web: www.aarvee.net	 Adani Mining Pty Ltd.	Drawn	Checked	Drawing Title NORTH GALILEE BASIN RAIL PROJECT CIVIL - HYDROLOGY BOWEN RIVER - PRE-RAIL VELOCITY FOR 50 YEAR ARI FLOOD								
				SHAILESH					RAGHUVVEER										
				Designed	Approved	Client Drawing No.			Consultant/Contractor Drawing No. NGBR1551-C-DWG-H-247		Rev 0								
				SRAVAN	A N KESKAR														
				RPEQ No.															
				Date															
0	ISSUED FOR USE	SHAILESH		25-06-2013	SCALES SHOWN ARE FOR AN A1 SIZE ORIGINAL DRAWING		DISCLAIMER: Aarvee Associates has endeavored to ensure accuracy of the drawing. Data sourced from LIDAR, DEM, Contours, Property Owners and other sources as provided by ADANI who make no warranties about the completeness, accuracy, suitability or reliability. Drawings are produced for best possible accuracy based on available data. Alignment design is based on information provided/available at the time of preparation of drawings. Reasonable assumptions have been made to prepare the drawings and are subject to further review on availability of complete information/data. However, AARVEE cannot accept any liability for any damages, losses, expenses which are or may be incurred as a result of any discrepancies as may be found in case any discrepancies are found, these are to be reported to AARVEE, which in turn shall report them to Adani Mining Pty Ltd.		COPYRIGHT The concepts, diagrams and information contained in this document are the sole property and copyright of Adani Mining Pty Ltd. Any use, copying, reproduction or disclosure of the document, whether directly or indirectly, or in whole or in part without the prior written permission of Adani Mining Pty Ltd, is prohibited.										
Last Modified :- Jun 26,2013 - 3:36AM																			
1					4		5	7			8		9		10		11		12

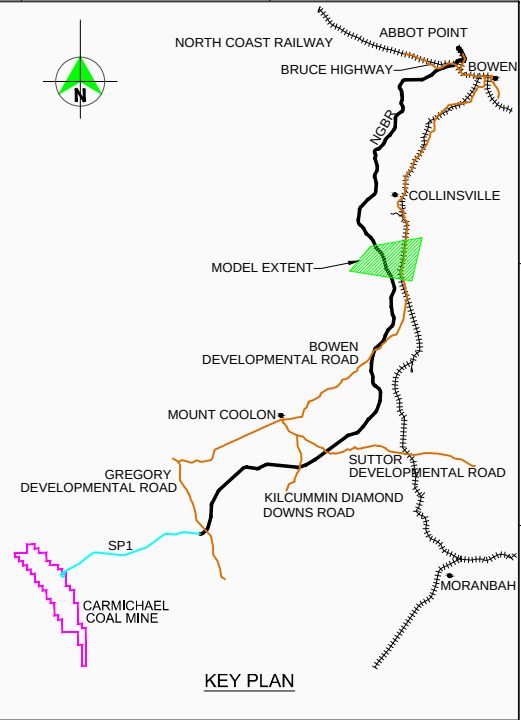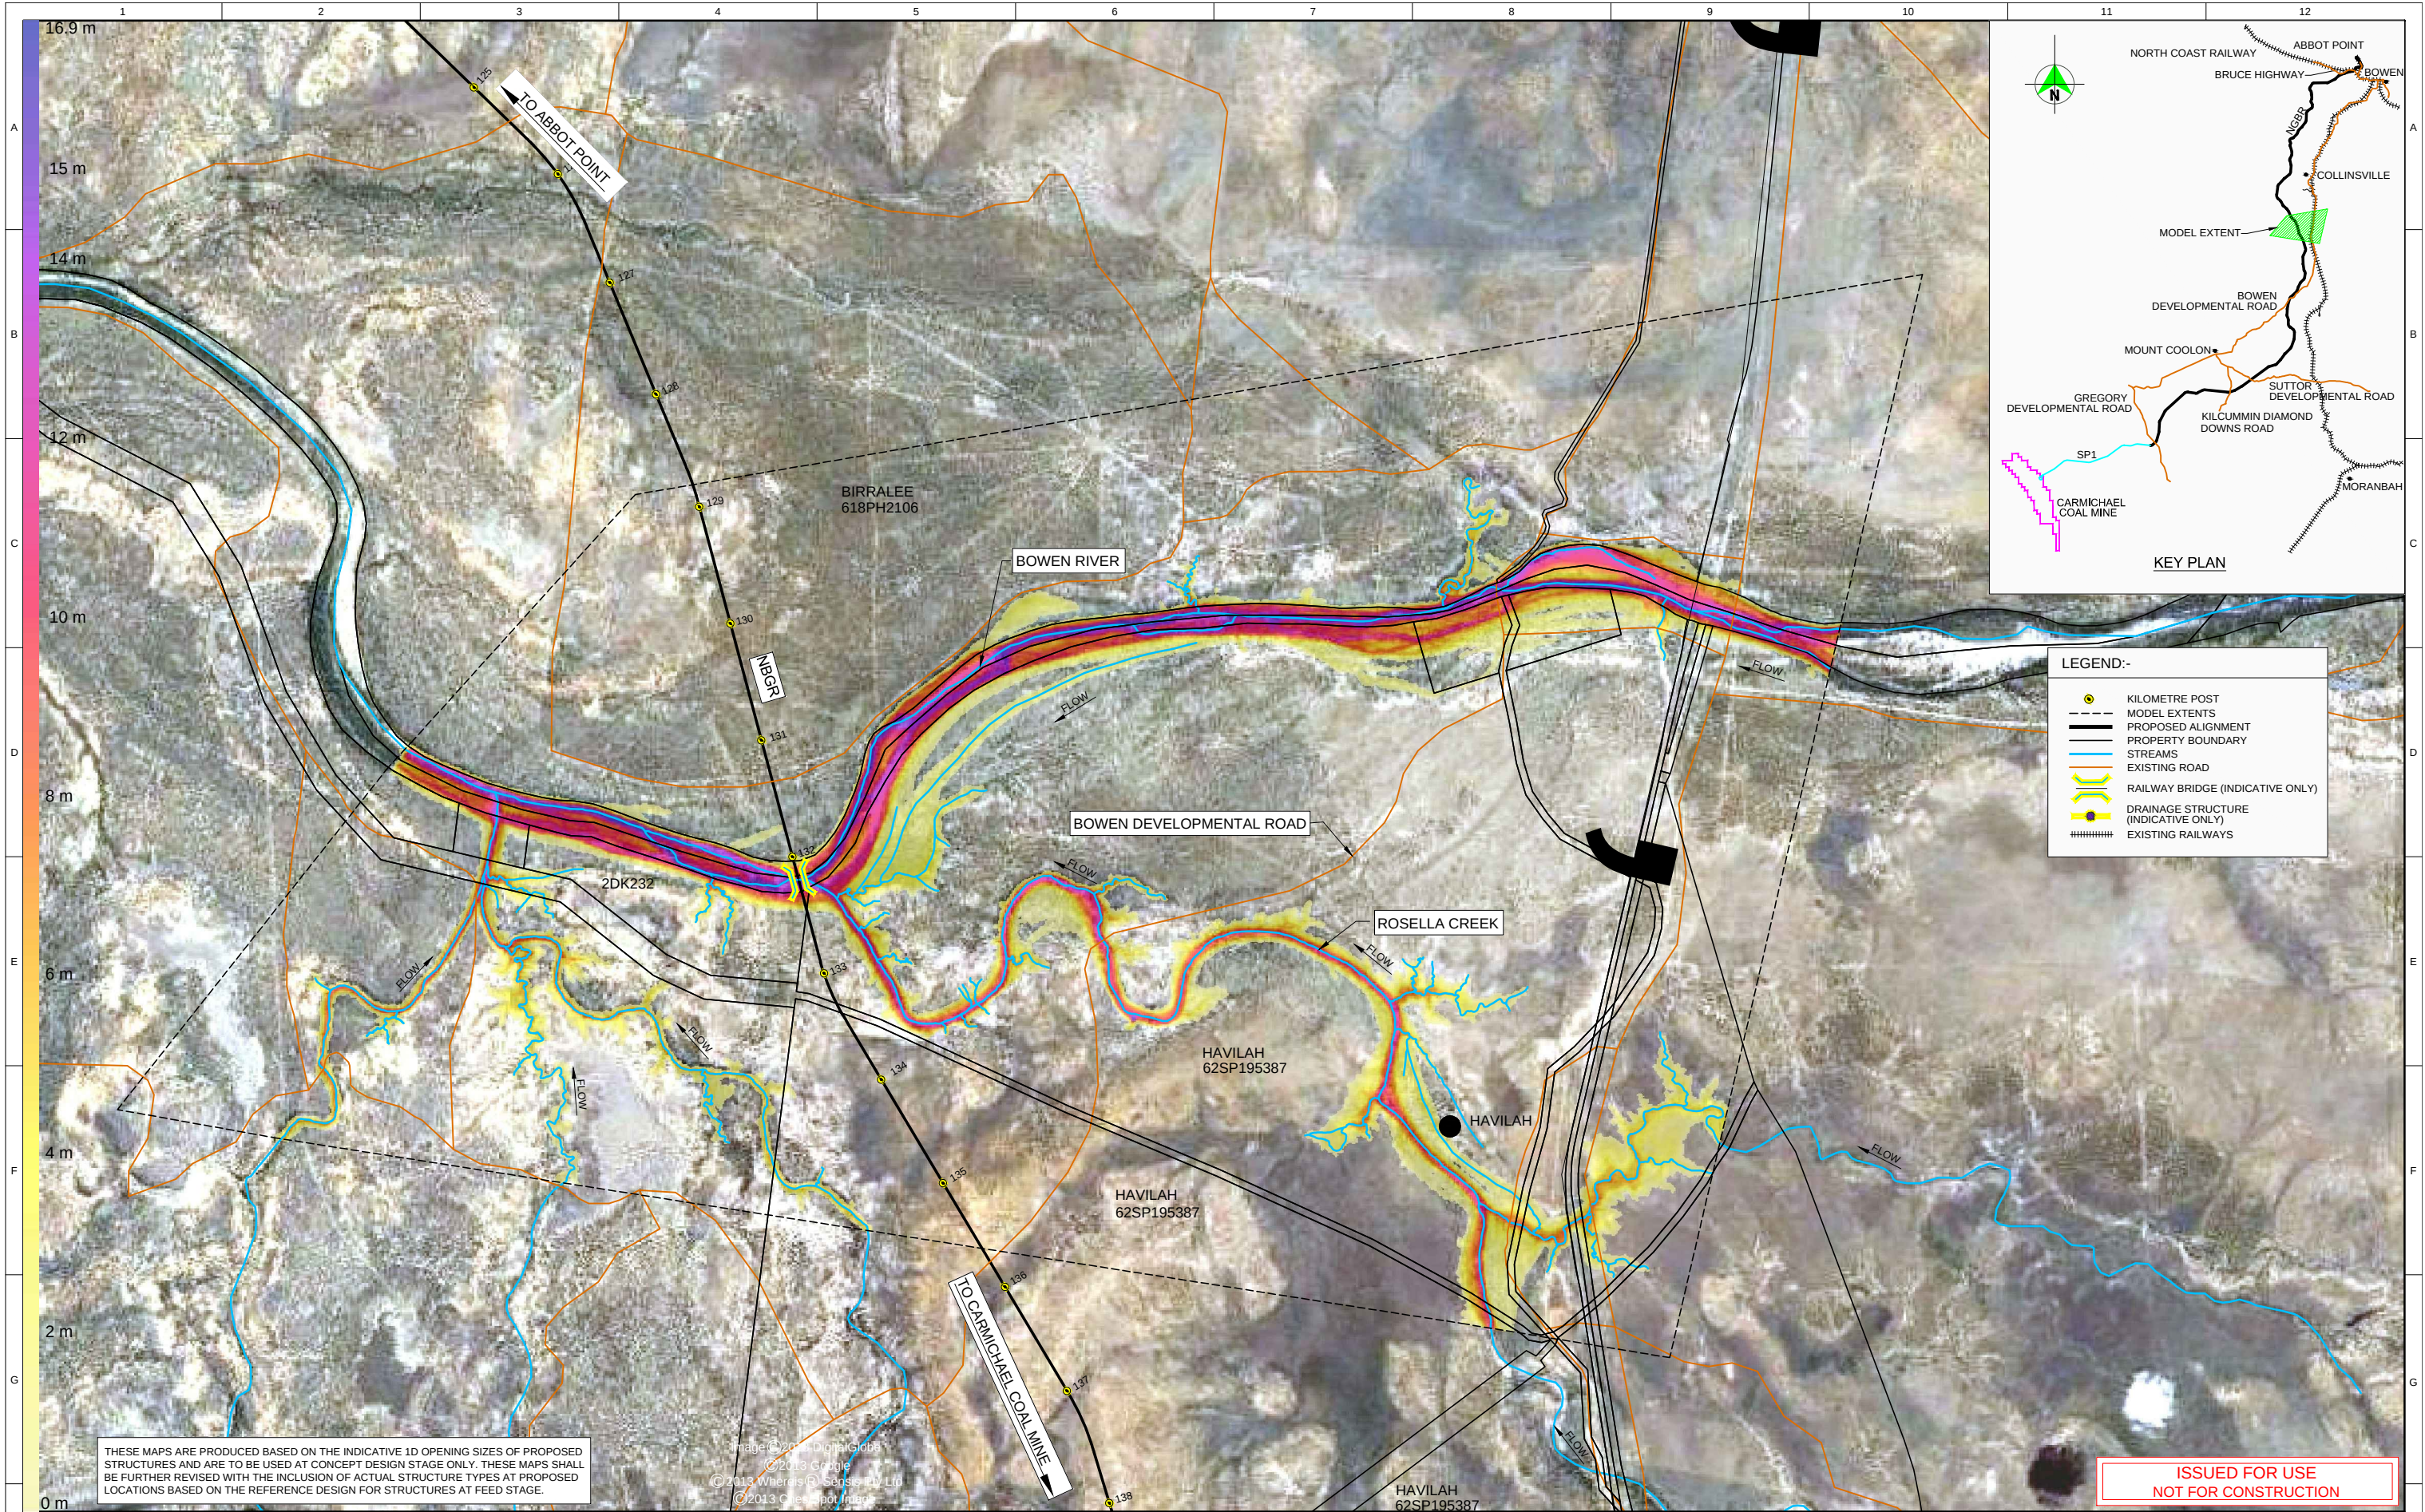


- LEGEND:-**
- KILOMETRE POST
 - MODEL EXTENTS
 - PROPOSED ALIGNMENT
 - PROPERTY BOUNDARY
 - STREAMS
 - EXISTING ROAD
 - RAILWAY BRIDGE (INDICATIVE ONLY)
 - DRAINAGE STRUCTURE (INDICATIVE ONLY)
 - EXISTING RAILWAYS

THESE MAPS ARE PRODUCED BASED ON THE INDICATIVE 1D OPENING SIZES OF PROPOSED STRUCTURES AND ARE TO BE USED AT CONCEPT DESIGN STAGE ONLY. THESE MAPS SHALL BE FURTHER REVISED WITH THE INCLUSION OF ACTUAL STRUCTURE TYPES AT PROPOSED LOCATIONS BASED ON THE REFERENCE DESIGN FOR STRUCTURES AT FEED STAGE.

ISSUED FOR USE
NOT FOR CONSTRUCTION

Rev	Description	By	Verified	Date
0	ISSUED FOR USE	SHAILESH		25-06-2013
Last Modified :-Jun 26,2013 - 3:34AM				

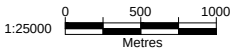

SCALES SHOWN ARE FOR AN A1 SIZE ORIGINAL DRAWING

aarvee associates
architects engineers & consultants pvt.ltd.
Ravula Residency,
Srinagar Colony Main Rd.,
Hyderabad-500082,
India
Tel: +91-40-83737633
Fax: +91-40-83736277
e-mail: railways@aarvee.net
web: www.aarvee.net


DISCLAIMER:
Aarvee Associates has endeavored to ensure accuracy of the drawing. Data sourced from LIDAR, DEM, Contours, Property Owners and other sources as provided by ADANI who make no warranties about the completeness, accuracy, suitability or reliability. Drawings are produced for best possible accuracy based on available data. Alignment design is based on information provided/available at the time of preparation of drawings. Reasonable assumptions have been made to prepare the drawings and are subject to further review on availability of complete information/data. However, AARVEE cannot accept any liability for any damages, losses, expenses which are or may be incurred as a result of any discrepancies as may be found in case any discrepancies are found, these are to be reported to AARVEE, which in turn shall report them to Adani Mining Pty Ltd.

adani
Adani Mining Pty
Ltd.

COPYRIGHT
The concepts, diagrams and information contained in this document are the sole property and copyright of Adani Mining Pty Ltd. Any use, copying, reproduction or disclosure of the document, whether directly or indirectly, or in whole or in part without the prior written permission of Adani Mining Pty Ltd, is prohibited.

Drawn SHAILESH	Checked RAGHUVVEER
Designed SRAVAN	Approved A N KESKAR
RPEQ No.	
Date	


Drawing Title NORTH GALILEE BASIN RAIL PROJECT CIVIL - HYDROLOGY BOWEN RIVER - POST-RAIL WATER DEPTH FOR 50 YEAR ARI FLOOD		
Client Drawing No.	Consultant/Contractor Drawing No. NGBR1551-C-DWG-H-248	Rev 0

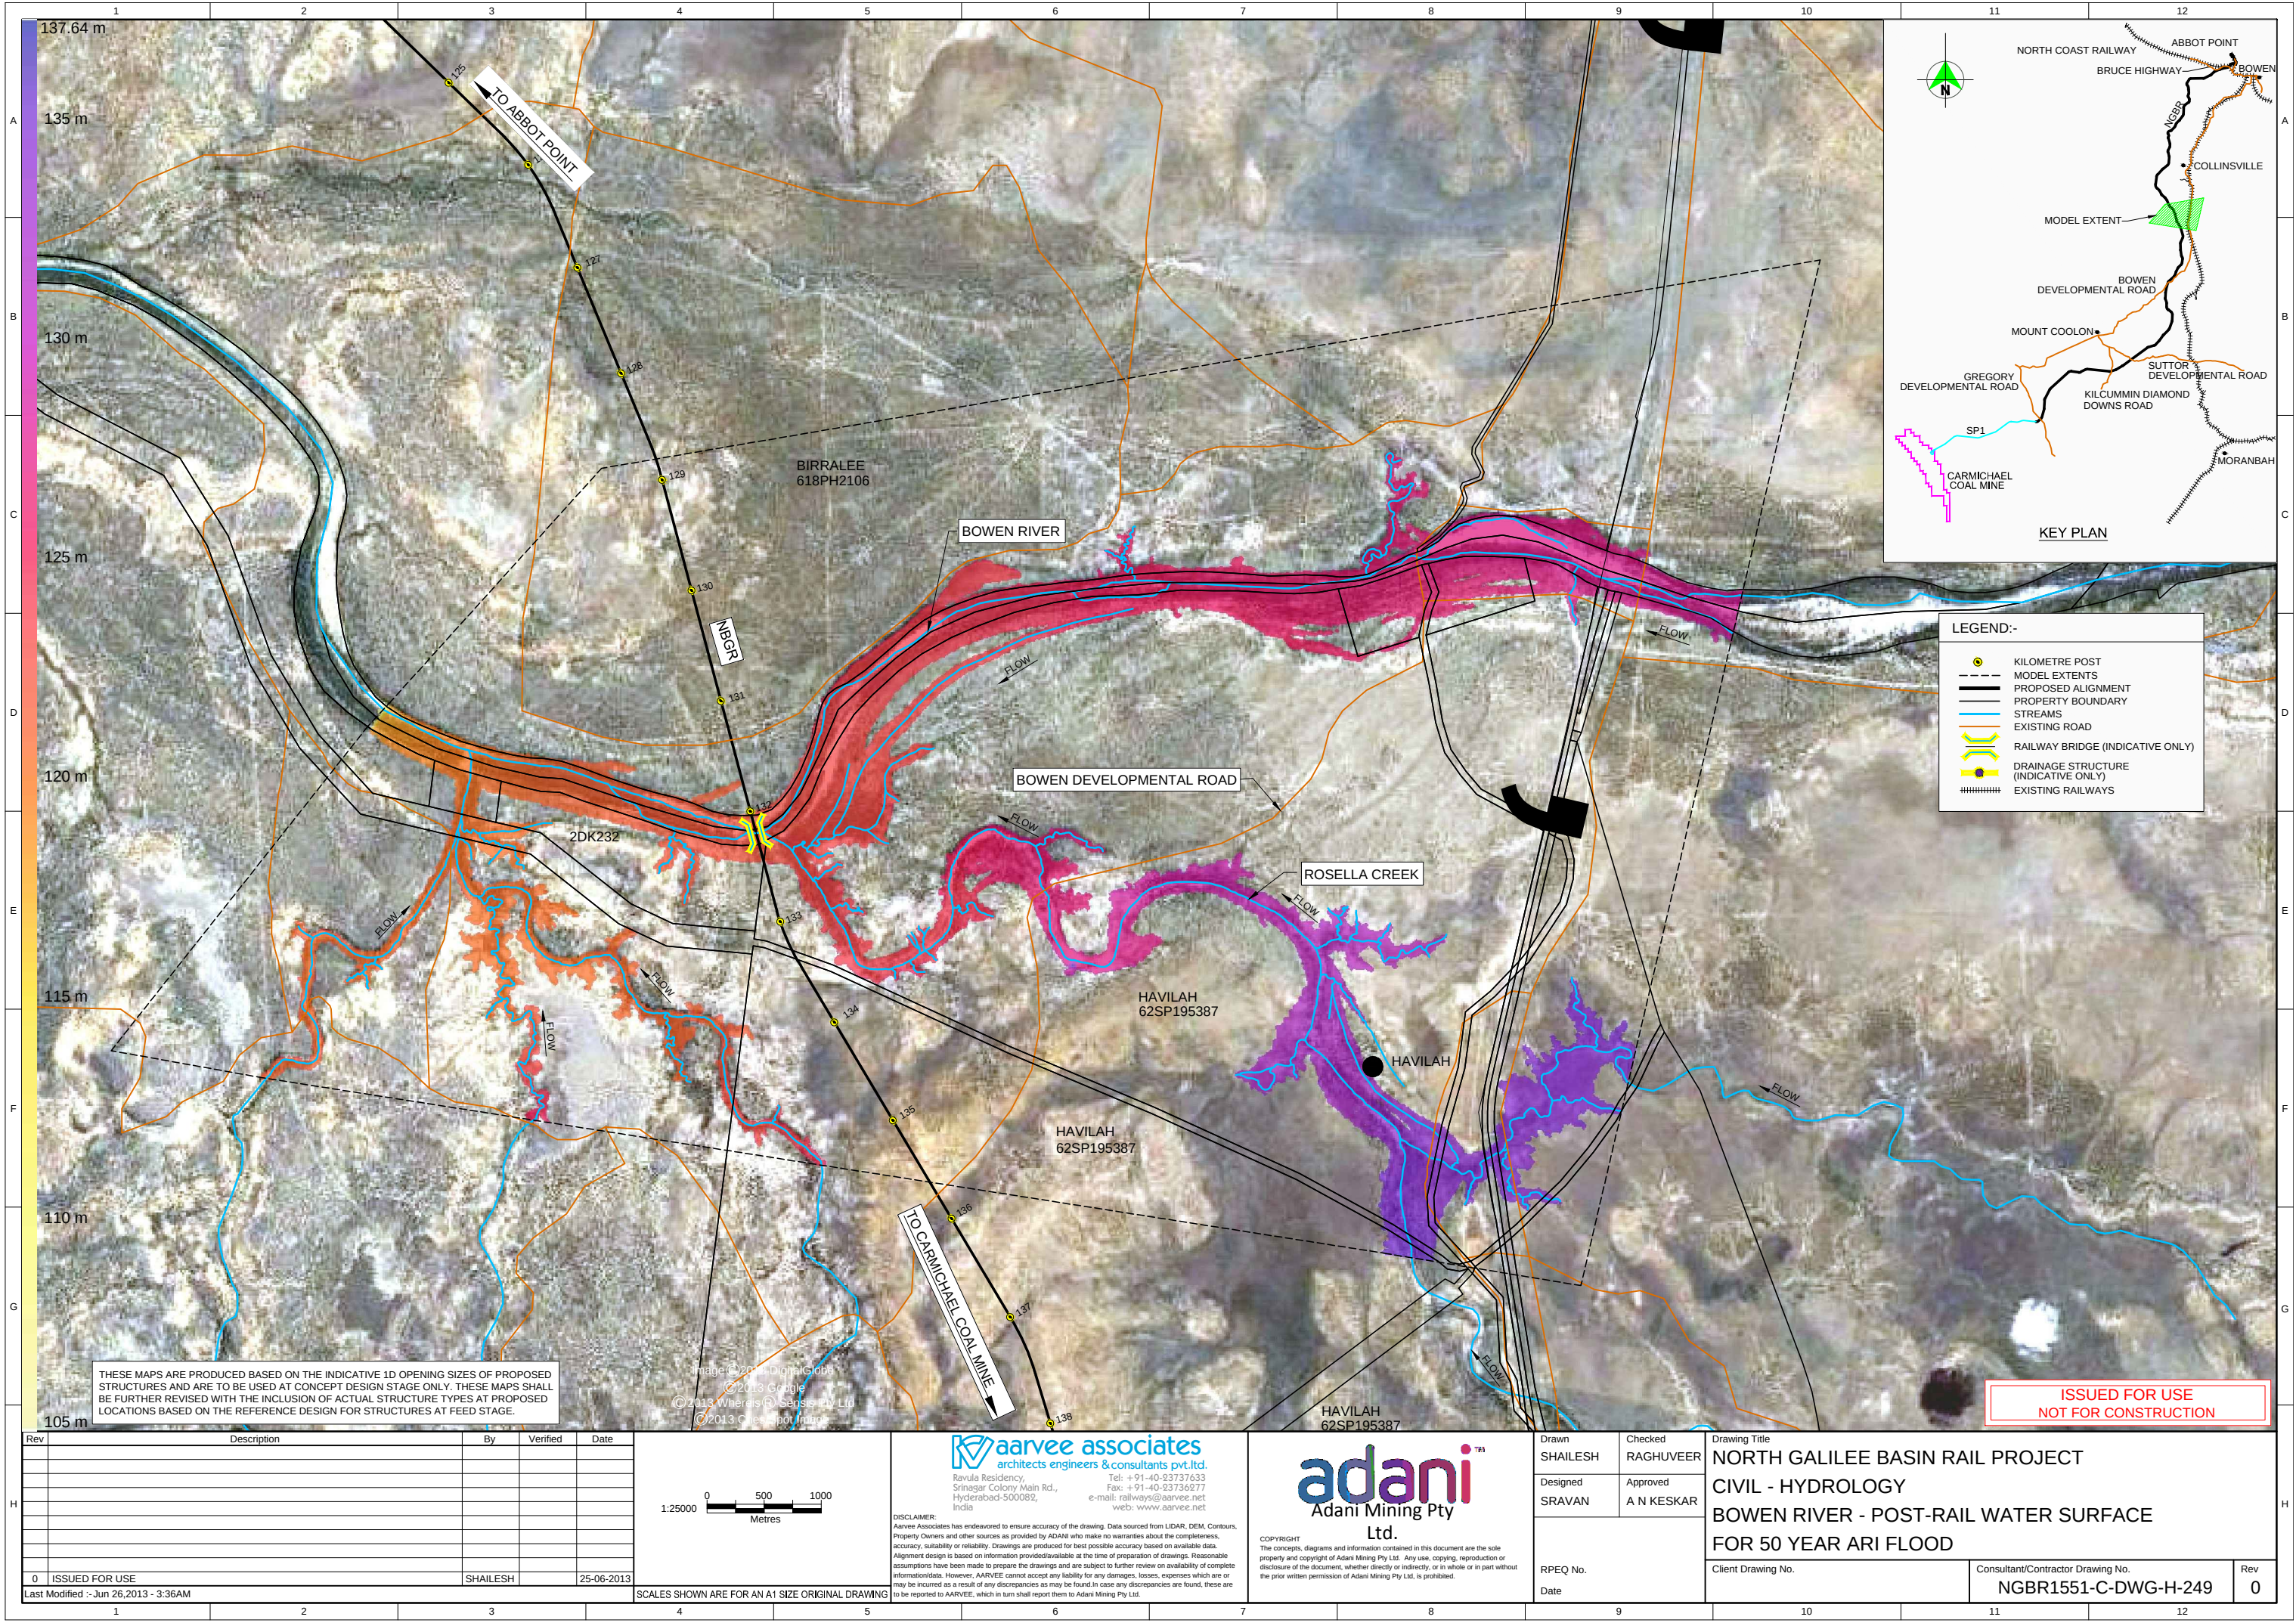

THESE MAPS ARE PRODUCED BASED ON THE INDICATIVE 1D OPENING SIZES OF PROPOSED STRUCTURES AND ARE TO BE USED AT CONCEPT DESIGN STAGE ONLY. THESE MAPS SHALL BE FURTHER REVISED WITH THE INCLUSION OF ACTUAL STRUCTURE TYPES AT PROPOSED LOCATIONS BASED ON THE REFERENCE DESIGN FOR STRUCTURES AT FEED STAGE.

Image © 2013 DigitalGlobe
© 2013 Google
© 2013 Whereis® Sensors, Inc. Ltd
© 2013 OneSpot, Inc.

Rev	Description	By	Verified	Date
0	ISSUED FOR USE	SHAILESH		25-06-2013
Last Modified :-Jun 26,2013 - 3:36AM				

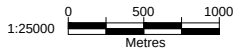

SCALES SHOWN ARE FOR AN A1 SIZE ORIGINAL DRAWING

aarvee associates
architects engineers & consultants pvt.ltd.
Ravula Residency,
Srinagar Colony Main Rd.,
Hyderabad-500082,
India
Tel: +91-40-93737633
Fax: +91-40-93736277
e-mail: railways@aarvee.net
web: www.aarvee.net



DISCLAIMER:
Aarvee Associates has endeavored to ensure accuracy of the drawing. Data sourced from LIDAR, DEM, Contours, Property Owners and other sources as provided by ADANI who make no warranties about the completeness, accuracy, suitability or reliability. Drawings are produced for best possible accuracy based on available data. Alignment design is based on information provided/available at the time of preparation of drawings. Reasonable assumptions have been made to prepare the drawings and are subject to further review on availability of complete information/data. However, AARVEE cannot accept any liability for any damages, losses, expenses which are or may be incurred as a result of any discrepancies as may be found in case any discrepancies are found, these are to be reported to AARVEE, which in turn shall report them to Adani Mining Pty Ltd.

adani
Adani Mining Pty
Ltd.


COPYRIGHT
The concepts, diagrams and information contained in this document are the sole property and copyright of Adani Mining Pty Ltd. Any use, copying, reproduction or disclosure of the document, whether directly or indirectly, or in whole or in part without the prior written permission of Adani Mining Pty Ltd, is prohibited.

Drawn SHAILESH	Checked RAGHUVVEER
Designed SRAVAN	Approved A N KESKAR
RPEQ No.	
Date	

Drawing Title NORTH GALILEE BASIN RAIL PROJECT CIVIL - HYDROLOGY BOWEN RIVER - POST-RAIL WATER SURFACE FOR 50 YEAR ARI FLOOD		
Client Drawing No.	Consultant/Contractor Drawing No. NGBR1551-C-DWG-H-249	Rev 0

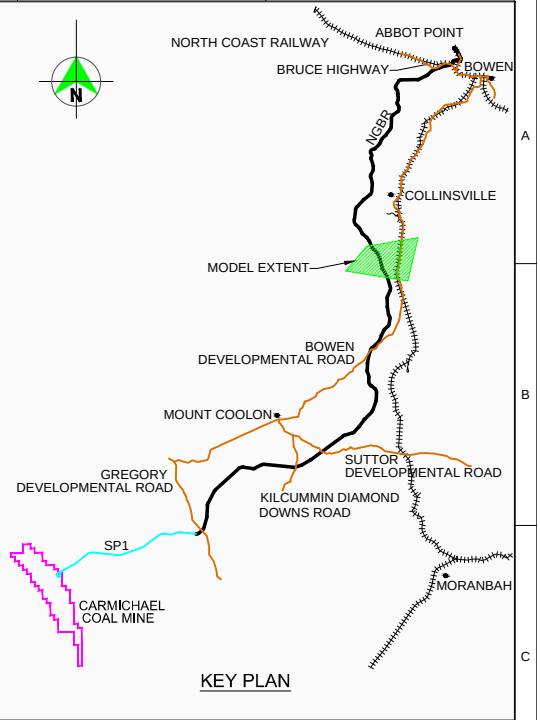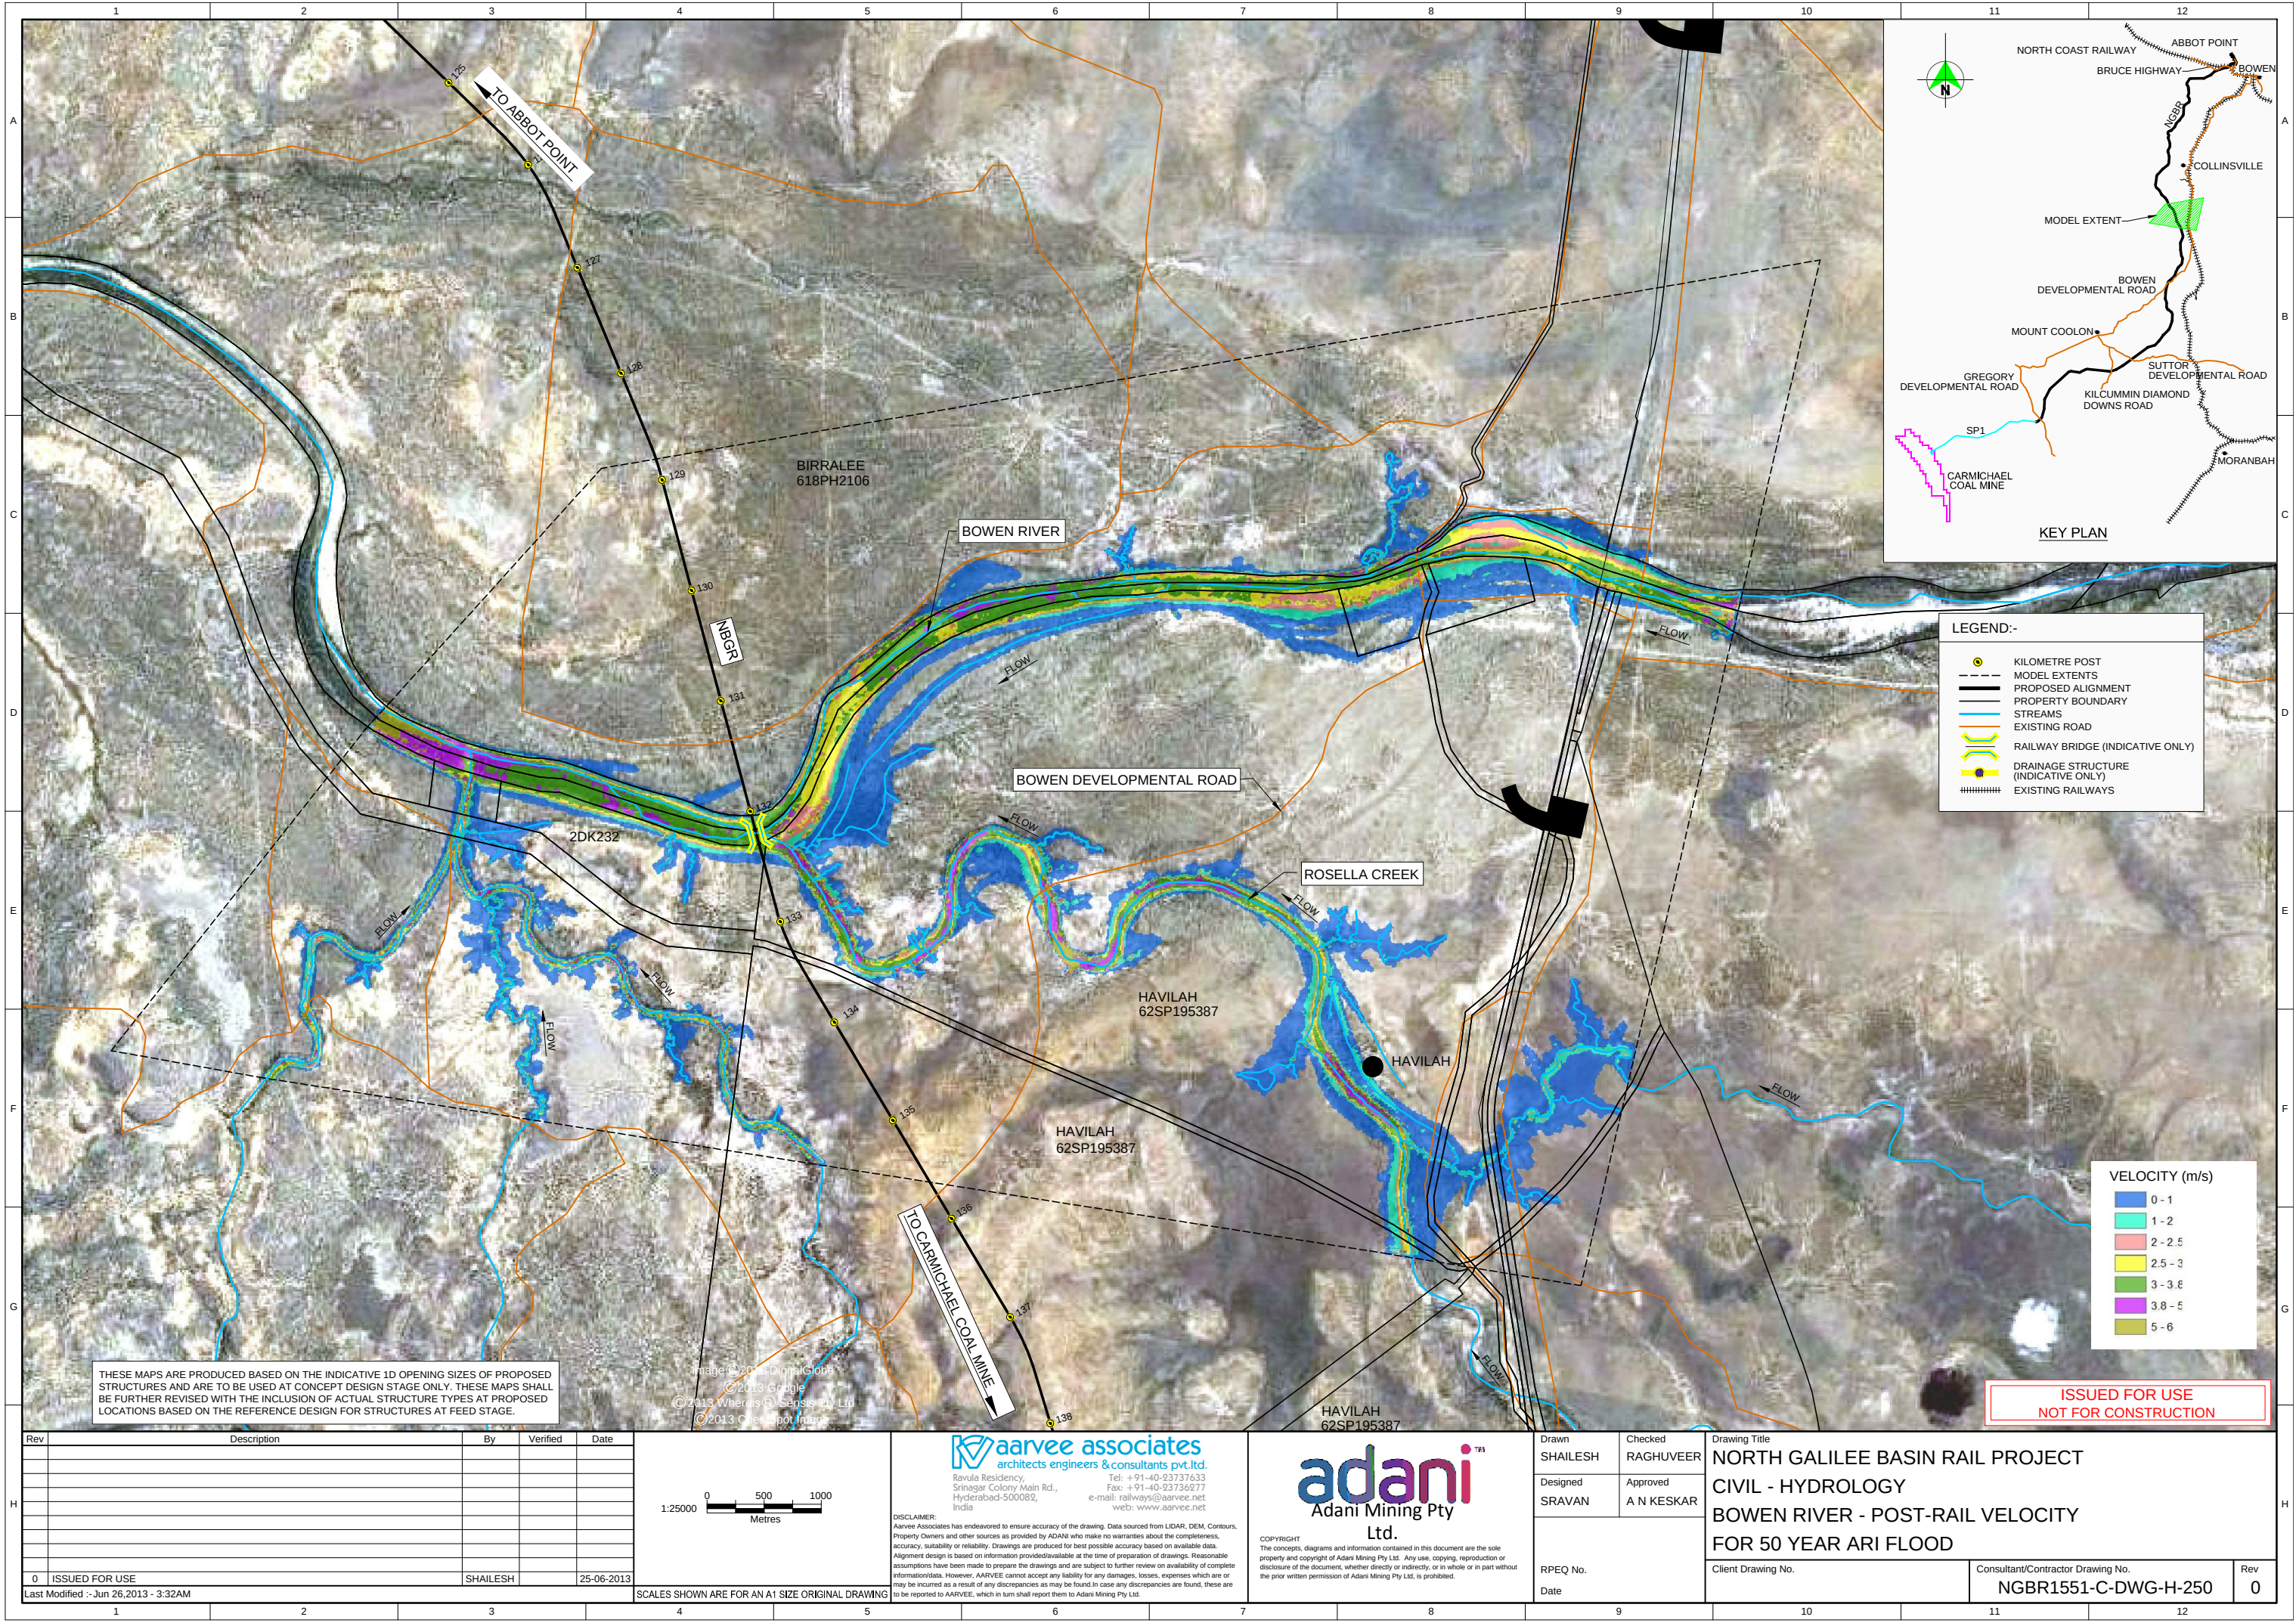

- LEGEND:-
- KILOMETRE POST
 - MODEL EXTENTS
 - PROPOSED ALIGNMENT
 - PROPERTY BOUNDARY
 - STREAMS
 - EXISTING ROAD
 - RAILWAY BRIDGE (INDICATIVE ONLY)
 - DRAINAGE STRUCTURE (INDICATIVE ONLY)
 - EXISTING RAILWAYS

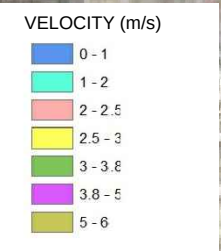


ISSUED FOR USE
NOT FOR CONSTRUCTION

THESE MAPS ARE PRODUCED BASED ON THE INDICATIVE 1D OPENING SIZES OF PROPOSED STRUCTURES AND ARE TO BE USED AT CONCEPT DESIGN STAGE ONLY. THESE MAPS SHALL BE FURTHER REVISED WITH THE INCLUSION OF ACTUAL STRUCTURE TYPES AT PROPOSED LOCATIONS BASED ON THE REFERENCE DESIGN FOR STRUCTURES AT FEED STAGE.

Rev	Description	By	Verified	Date
0	ISSUED FOR USE	SHAILESH		25-06-2013

Last Modified :-Jun 26,2013 - 3:32AM

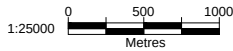

SCALES SHOWN ARE FOR AN A1 SIZE ORIGINAL DRAWING

aarvee associates
architects engineers & consultants pvt.ltd.
Ravula Residency,
Srinagar Colony Main Rd.,
Hyderabad-500082,
India
Tel: +91-40-93737633
Fax: +91-40-93736277
e-mail: railways@aarvee.net
web: www.aarvee.net

DISCLAIMER:
Aarvee Associates has endeavored to ensure accuracy of the drawing. Data sourced from LIDAR, DEM, Contours, Property Owners and other sources as provided by ADANI who make no warranties about the completeness, accuracy, suitability or reliability. Drawings are produced for best possible accuracy based on available data. Alignment design is based on information provided/available at the time of preparation of drawings. Reasonable assumptions have been made to prepare the drawings and are subject to further review on availability of complete information/data. However, AARVEE cannot accept any liability for any damages, losses, expenses which are or may be incurred as a result of any discrepancies as may be found in case any discrepancies are found, these are to be reported to AARVEE, which in turn shall report them to Adani Mining Pty Ltd.


adani
Adani Mining Pty
Ltd.


COPYRIGHT
The concepts, diagrams and information contained in this document are the sole property and copyright of Adani Mining Pty Ltd. Any use, copying, reproduction or disclosure of the document, whether directly or indirectly, or in whole or in part without the prior written permission of Adani Mining Pty Ltd, is prohibited.



Drawn SHAILESH	Checked RAGHUVVEER
Designed SRAVAN	Approved A N KESKAR
RPEQ No.	
Date	

Drawing Title NORTH GALILEE BASIN RAIL PROJECT CIVIL - HYDROLOGY BOWEN RIVER - POST-RAIL VELOCITY FOR 50 YEAR ARI FLOOD	Client Drawing No.	Consultant/Contractor Drawing No. NGBR1551-C-DWG-H-250	Rev 0
---	--------------------	---	----------

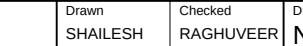

Rev	Description	By	Verified	Date										Drawn SHAILESH	Checked RAGHUVVEER	Drawing Title NORTH GALILEE BASIN RAIL PROJECT		
								DISCLAIMER: Aarvee Associates has endeavored to ensure accuracy of the drawing. Data sourced from LIDAR, DEM, Contours, Property Owners and other sources as provided by ADANI who make no warranties about the completeness, accuracy, suitability or reliability. Drawings are produced for best possible accuracy based on available data. Alignment design is based on information provided/available at the time of preparation of drawings. Reasonable assumptions have been made to prepare the drawings and are subject to further review or in whole or in part without the prior written permission of Adani Mining Pty Ltd. is prohibited.			COPYRIGHT The concepts, diagrams and information contained in this document are the sole property and copyright of Adani Mining Pty Ltd. Any use, copying, reproduction or disclosure of the document, whether directly or indirectly, or in whole or in part without the prior written permission of Adani Mining Pty Ltd. is prohibited.			Designed SRAVAN	Approved A N KESKAR	CIVIL - HYDROLOGY UPPER SUTTOR RIVER - FLOOD INUNDATION FOR 20 YEAR ARI FLOOD		
0	ISSUED FOR USE	SHAILESH		25-06-2013	SCALES SHOWN ARE FOR AN A1 SIZE ORIGINAL DRAWING									RPEQ No.		Client Drawing No.		
Last Modified :- Jun 26,2013 - 4:50AM													Date		Consultant/Contractor Drawing No. NGBR1551-C-DWG-H-251			
1	2	3	4	5	6	7	8	9	10	11	12	Rev 0						

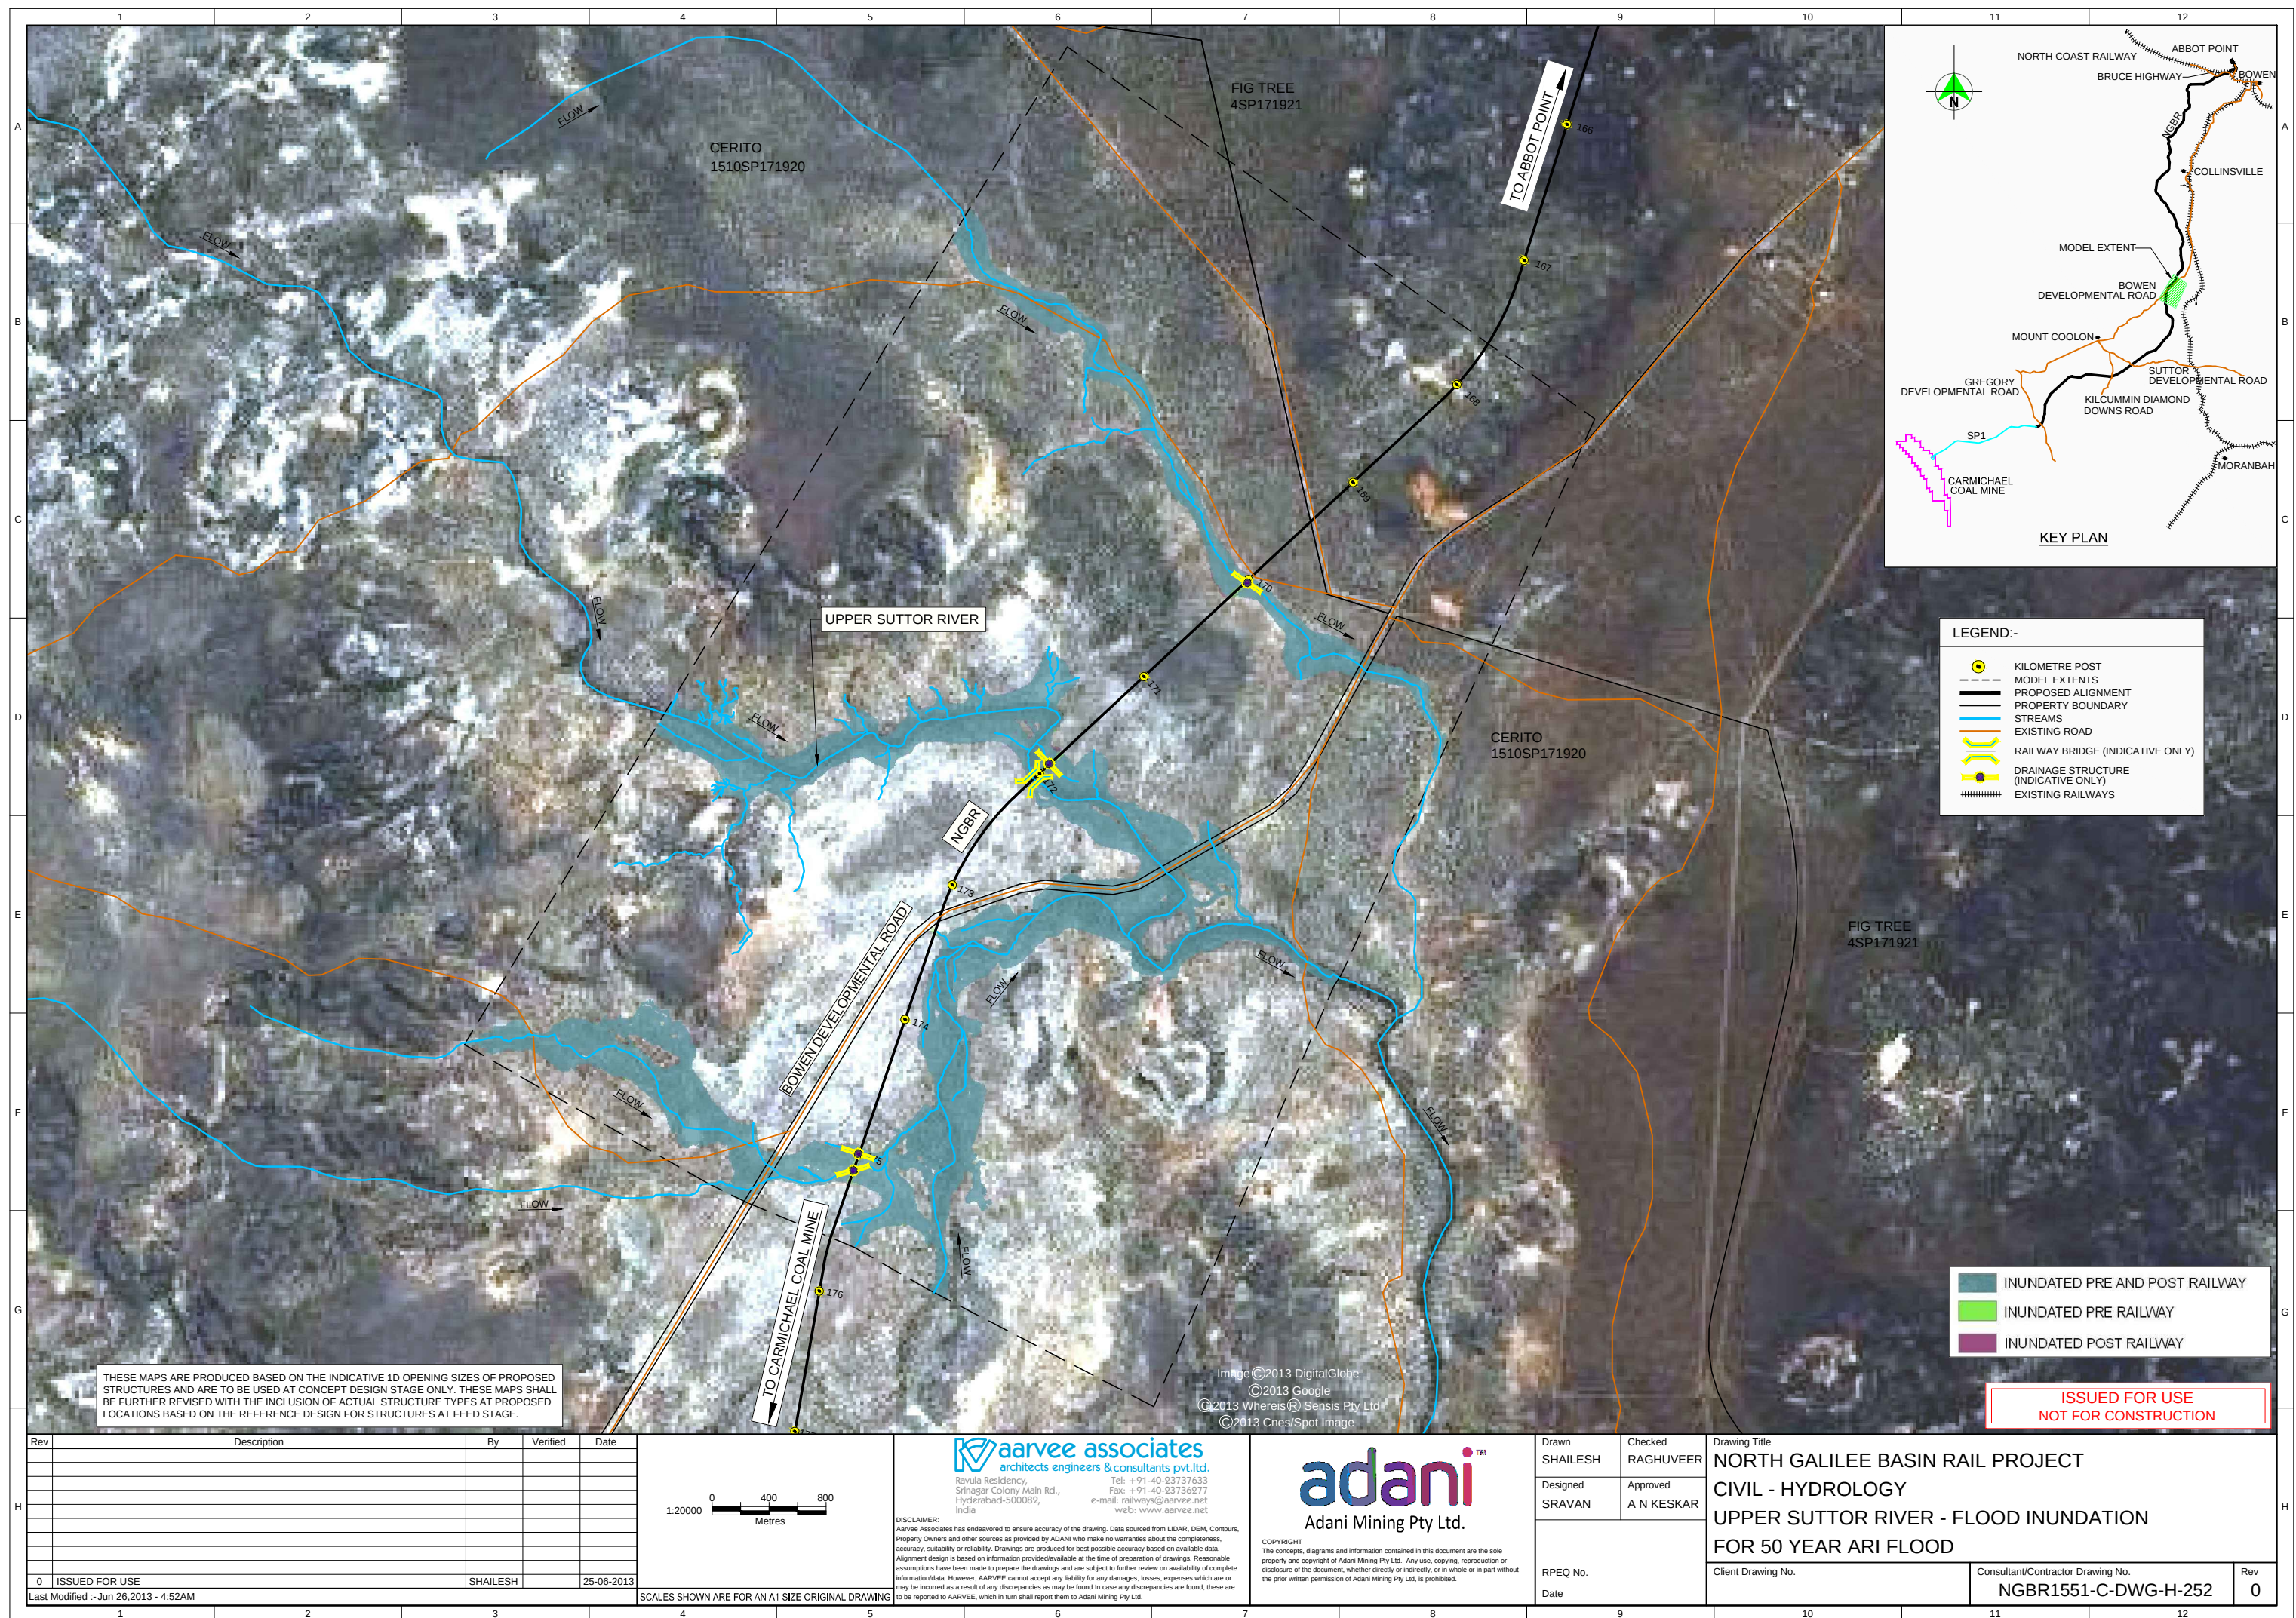

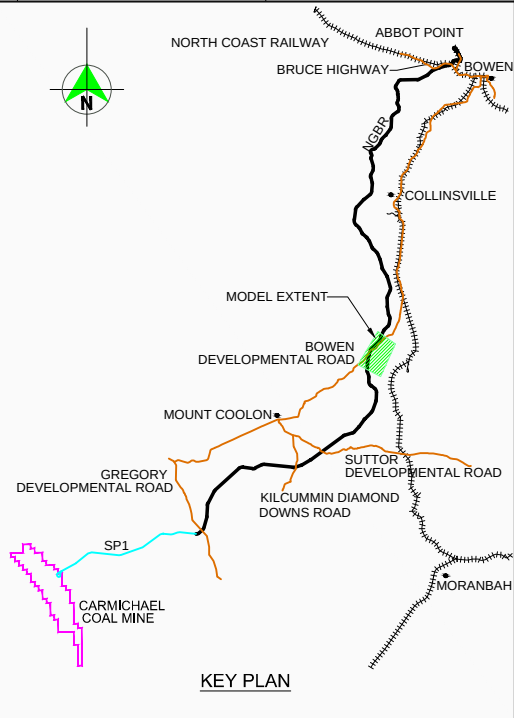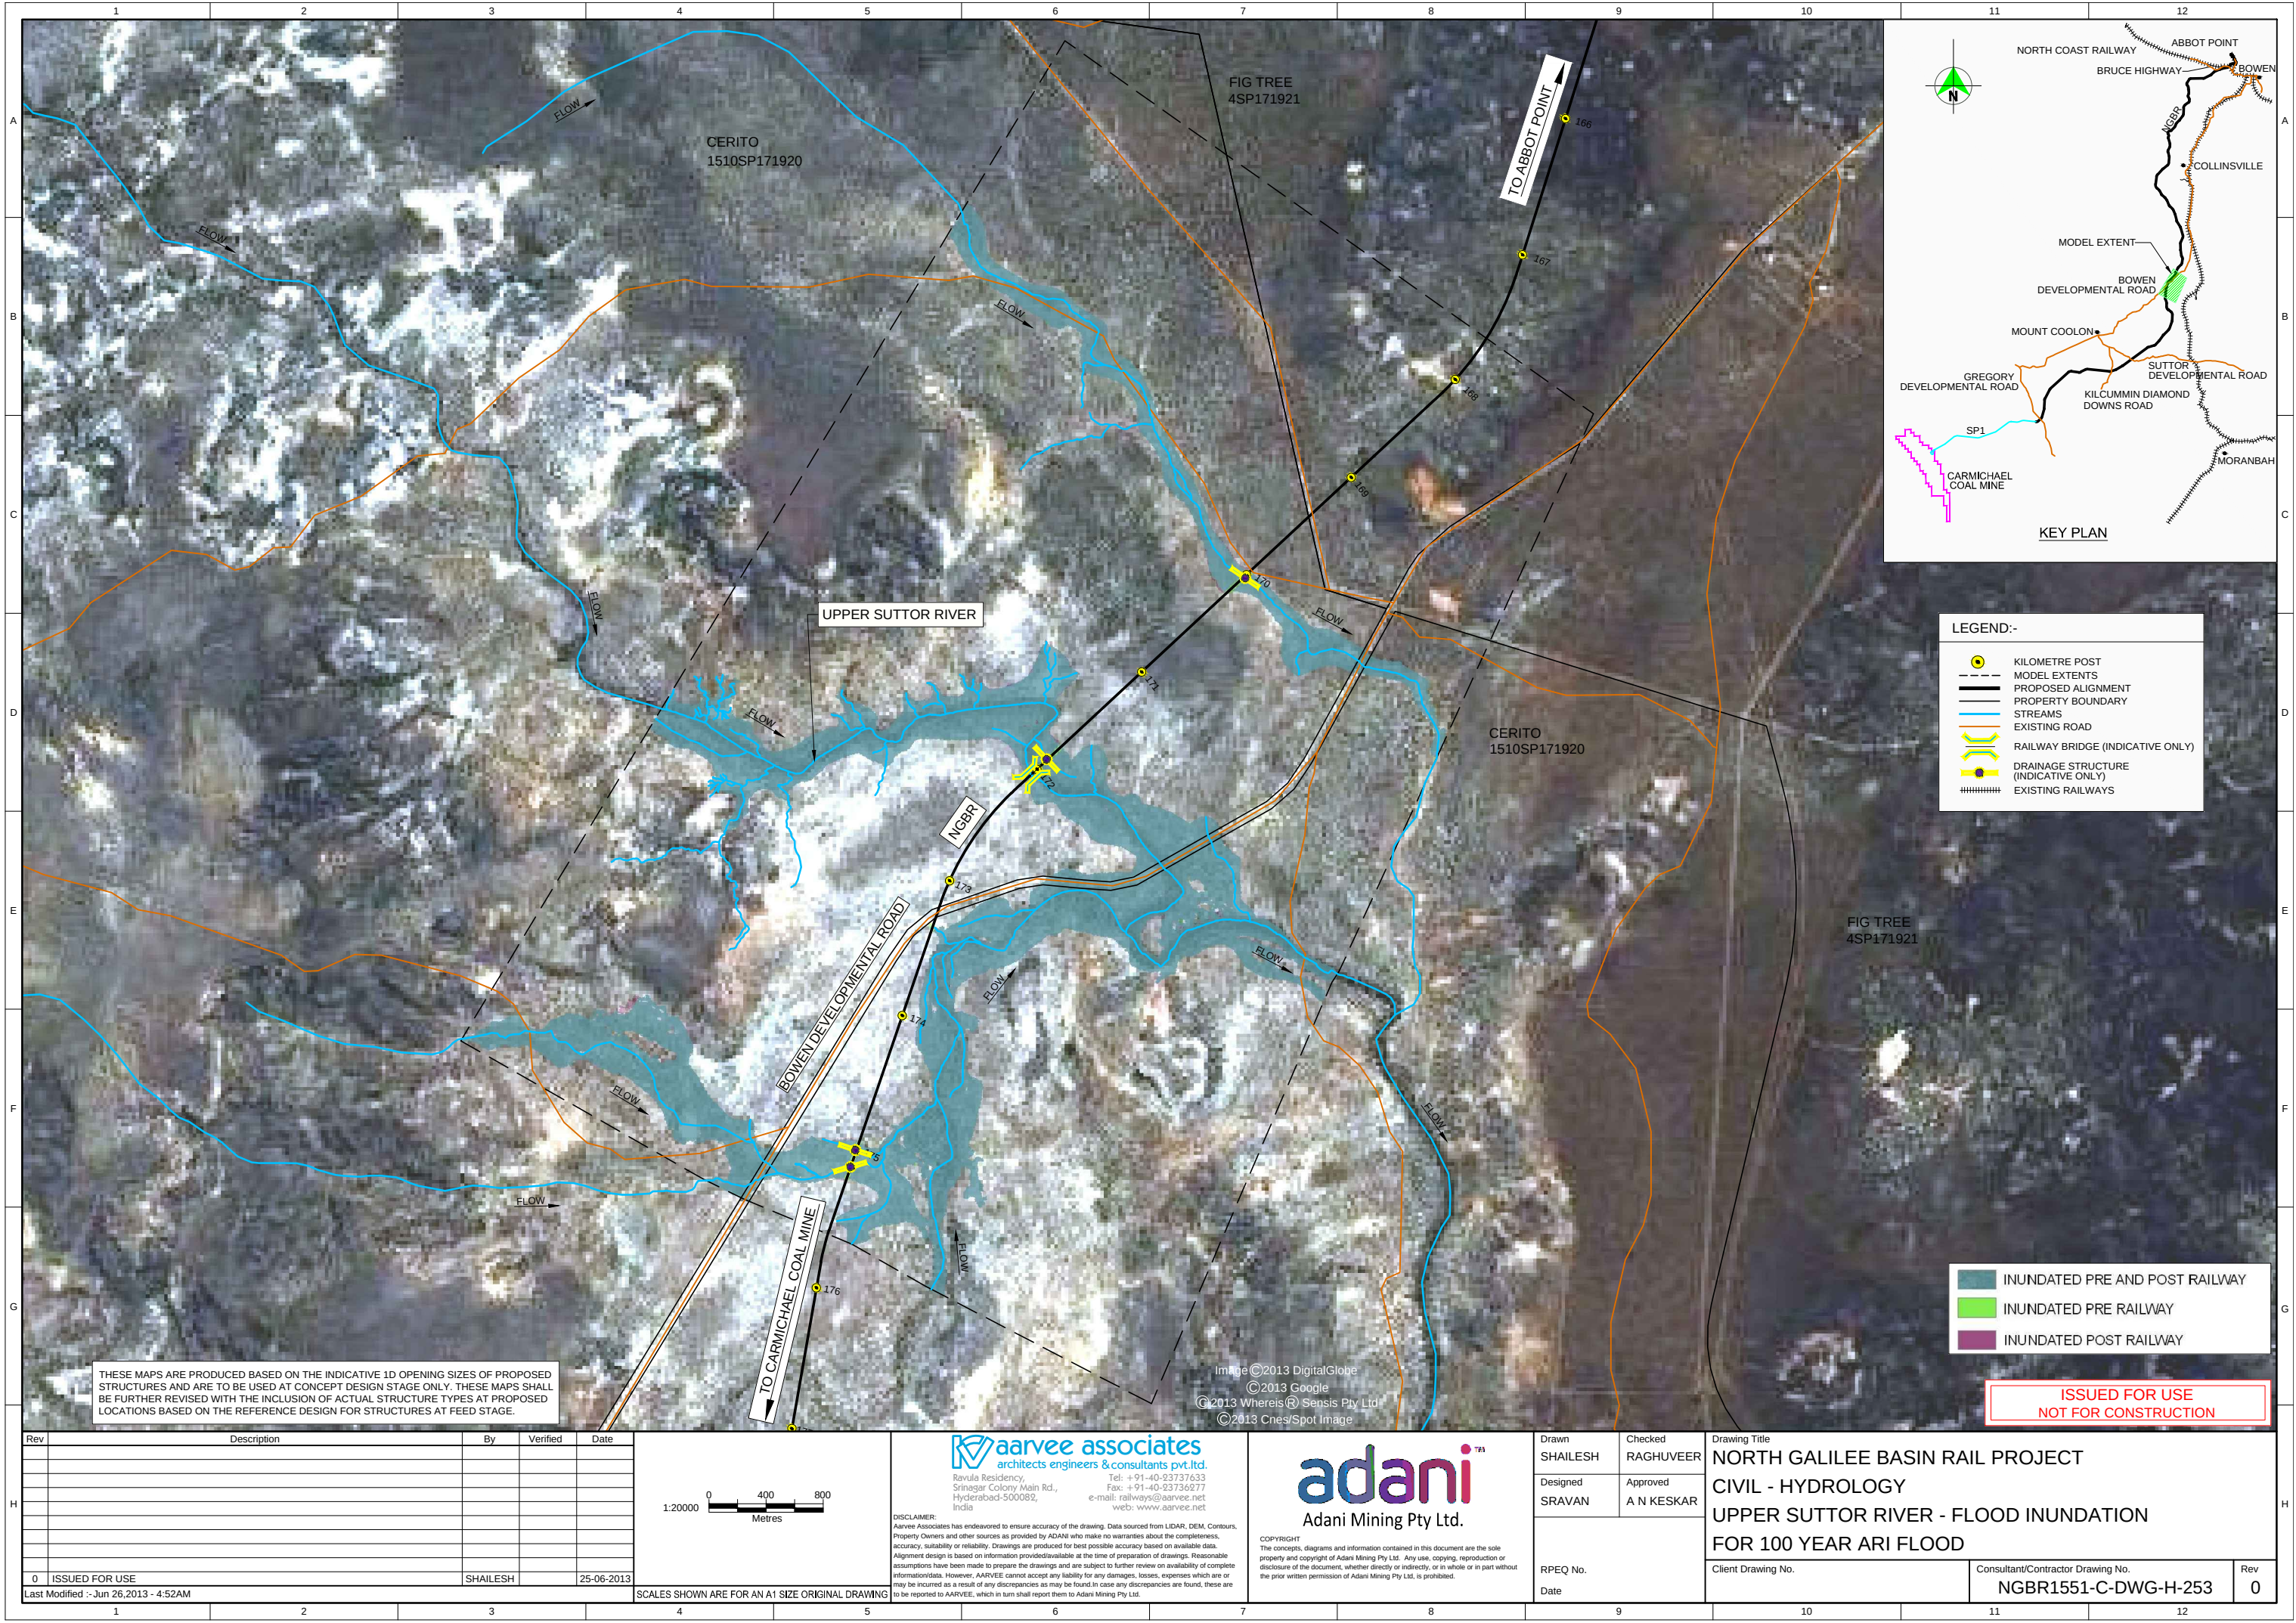


- LEGEND:-
- KILOMETRE POST
 - MODEL EXTENTS
 - PROPOSED ALIGNMENT
 - PROPERTY BOUNDARY
 - STREAMS
 - EXISTING ROAD
 - RAILWAY BRIDGE (INDICATIVE ONLY)
 - DRAINAGE STRUCTURE (INDICATIVE ONLY)
 - EXISTING RAILWAYS

- INUNDATED PRE AND POST RAILWAY
- INUNDATED PRE RAILWAY
- INUNDATED POST RAILWAY

ISSUED FOR USE
NOT FOR CONSTRUCTION

THESE MAPS ARE PRODUCED BASED ON THE INDICATIVE 1D OPENING SIZES OF PROPOSED STRUCTURES AND ARE TO BE USED AT CONCEPT DESIGN STAGE ONLY. THESE MAPS SHALL BE FURTHER REVISED WITH THE INCLUSION OF ACTUAL STRUCTURE TYPES AT PROPOSED LOCATIONS BASED ON THE REFERENCE DESIGN FOR STRUCTURES AT FEED STAGE.

Rev	Description	By	Verified	Date
0	ISSUED FOR USE	SHAILESH		25-06-2013
Last Modified :-Jun 26,2013 - 4:52AM				

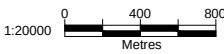

SCALES SHOWN ARE FOR AN A1 SIZE ORIGINAL DRAWING

aarvee associates
architects engineers & consultants pvt.ltd.
Ravula Residency,
Srinagar Colony Main Rd.,
Hyderabad-500082,
India
Tel: +91-40-93737633
Fax: +91-40-93736277
e-mail: railways@aarvee.net
web: www.aarvee.net


DISCLAIMER:
Aarvee Associates has endeavored to ensure accuracy of the drawing. Data sourced from LIDAR, DEM, Contours, Property Owners and other sources as provided by ADANI who make no warranties about the completeness, accuracy, suitability or reliability. Drawings are produced for best possible accuracy based on available data. Alignment design is based on information provided/available at the time of preparation of drawings. Reasonable assumptions have been made to prepare the drawings and are subject to further review on availability of complete information/data. However, AARVEE cannot accept any liability for any damages, losses, expenses which are or may be incurred as a result of any discrepancies as may be found in case any discrepancies are found, these are to be reported to AARVEE, which in turn shall report them to Adani Mining Pty Ltd.

adani
Adani Mining Pty Ltd.

COPYRIGHT
The concepts, diagrams and information contained in this document are the sole property and copyright of Adani Mining Pty Ltd. Any use, copying, reproduction or disclosure of the document, whether directly or indirectly, or in whole or in part without the prior written permission of Adani Mining Pty Ltd, is prohibited.



Drawn SHAILESH	Checked RAGHUVVEER
Designed SRAVAN	Approved A N KESKAR
RPEQ No.	
Date	


Drawing Title NORTH GALILEE BASIN RAIL PROJECT CIVIL - HYDROLOGY UPPER SUTTAR RIVER - FLOOD INUNDATION FOR 100 YEAR ARI FLOOD		
Client Drawing No.	Consultant/Contractor Drawing No. NGBR1551-C-DWG-H-253	Rev 0



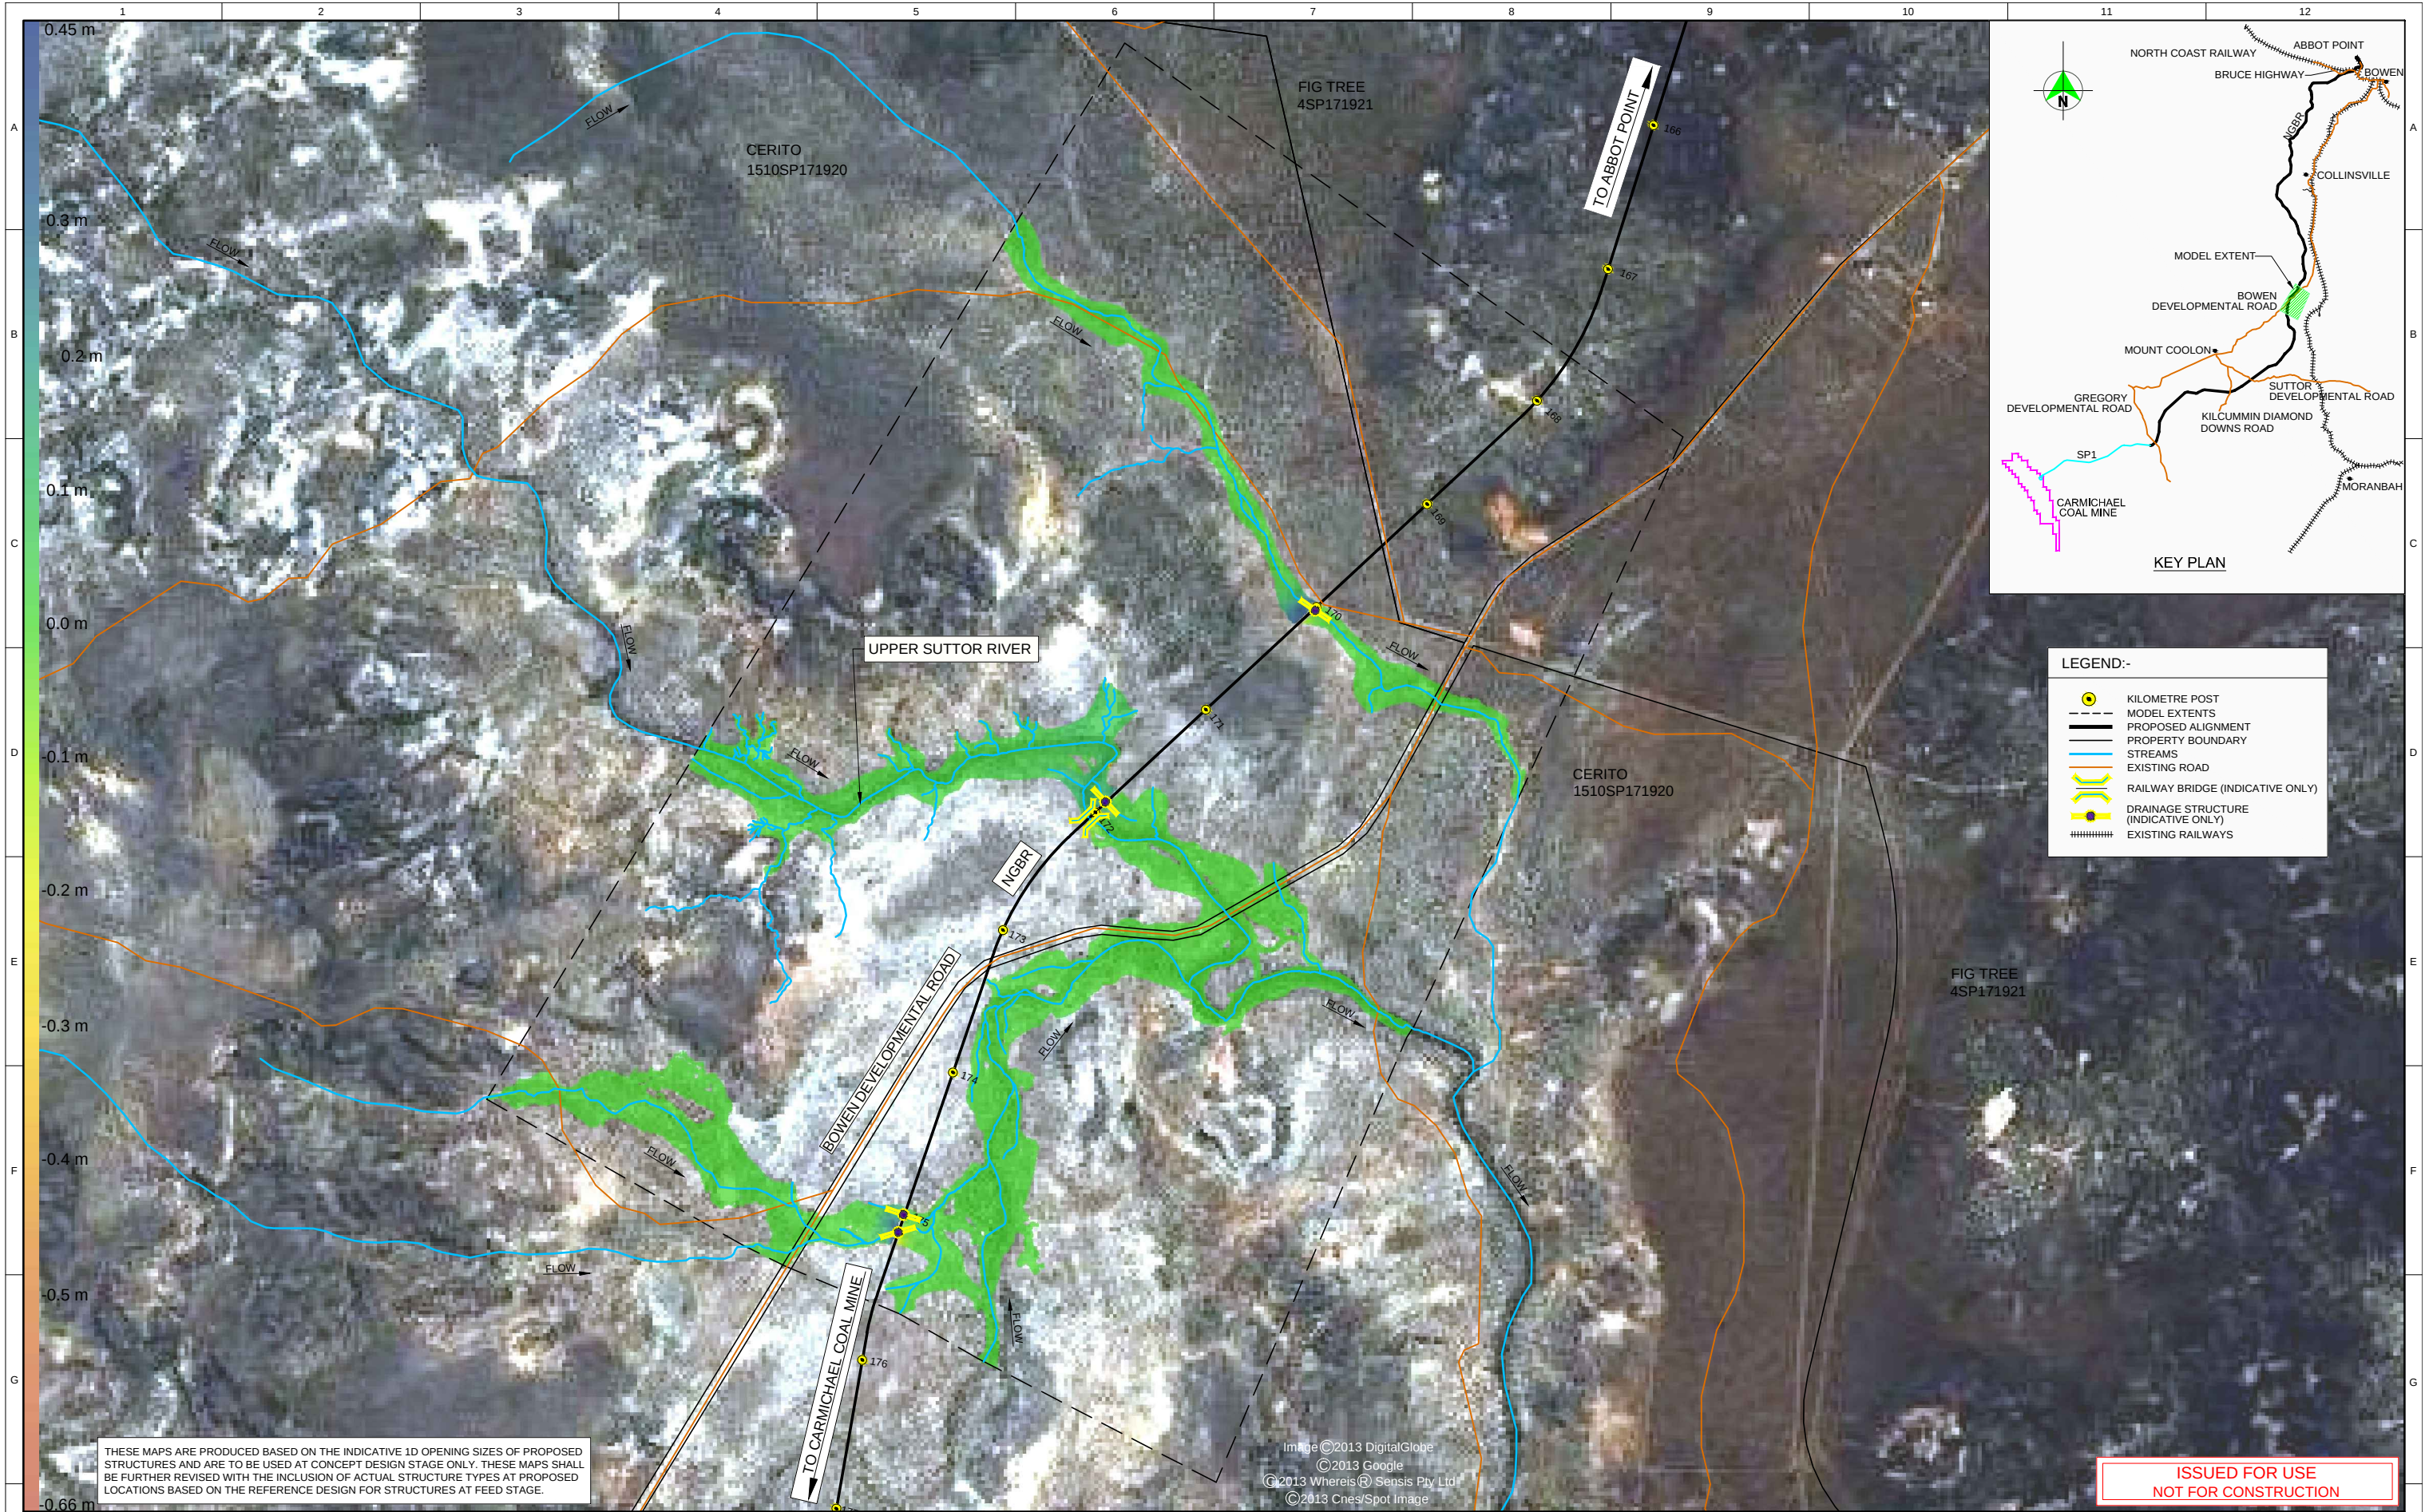




Rev	Description	By	Verified	Date	0 400 800 1:20000 Metres		 architects engineers & consultants pvt.ltd. Ravula Residency, Srinagar Colony Main Rd., Hyderabad-500082, India Tel: +91-40-93737633 Fax: +91-40-93736277 e-mail: railways@aarvee.net web: www.aarvee.net		 Adani Mining Pty Ltd.		Drawn SHAILESH	Checked RAGHUVVEER	Drawing Title NORTH GALILEE BASIN RAIL PROJECT CIVIL - HYDROLOGY UPPER SUTTOR RIVER - AFFLUX FOR 50 YEAR ARI FLOOD		Client Drawing No. NGBR1551-C-DWG-H-254		Rev 0
0	ISSUED FOR USE	SHAILESH		25-06-2013	SCALES SHOWN ARE FOR AN A1 SIZE ORIGINAL DRAWING		DISCLAIMER: Aarvee Associates has endeavored to ensure accuracy of the drawing. Data sourced from LIDAR, DEM, Contours, Property Owners and other sources as provided by ADANI who make no warranties about the completeness, accuracy, suitability or reliability. Drawings are produced for best possible accuracy based on available data. Alignment design is based on information provided/available at the time of preparation of drawings. Reasonable assumptions have been made to prepare the drawings and are subject to further review on availability of complete information/data. However, AARVEE cannot accept any liability for any damages, losses, expenses which are or may be incurred as a result of any discrepancies as may be found in case any discrepancies are found, these are to be reported to AARVEE, which in turn shall report them to Adani Mining Pty Ltd.		COPYRIGHT The concepts, diagrams and information contained in this document are the sole property and copyright of Adani Mining Pty Ltd. Any use, copying, reproduction or disclosure of the document, whether directly or indirectly, or in whole or in part without the prior written permission of Adani Mining Pty Ltd, is prohibited.		Designed SRAVAN	Approved A N KESKAR	RPEQ No. Date		Consultant/Contractor Drawing No. NGBR1551-C-DWG-H-254		0

 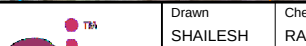

Rev	Description	By	Verified	Date										Drawn SHAILESH	Checked RAGHUVVEER	Drawing Title NORTH GALILEE BASIN RAIL PROJECT		
											Designed SRAVAN	Approved A N KESKAR	CIVIL - HYDROLOGY					
													UPPER SUTTOR RIVER - PRE-RAIL WATER DEPTH					
													FOR 50 YEAR ARI FLOOD					
0	ISSUED FOR USE	SHAILESH		25-06-2013	SCALES SHOWN ARE FOR AN A1 SIZE ORIGINAL DRAWING						RPEQ No.		Client Drawing No.		Consultant/Contractor Drawing No.	Rev		
Last Modified :- Jun 25, 2013 - 5:13PM												NGBR1551-C-DWG-H-255		0				
1	2	3	4	5	6	7	8	9	10	11	12							

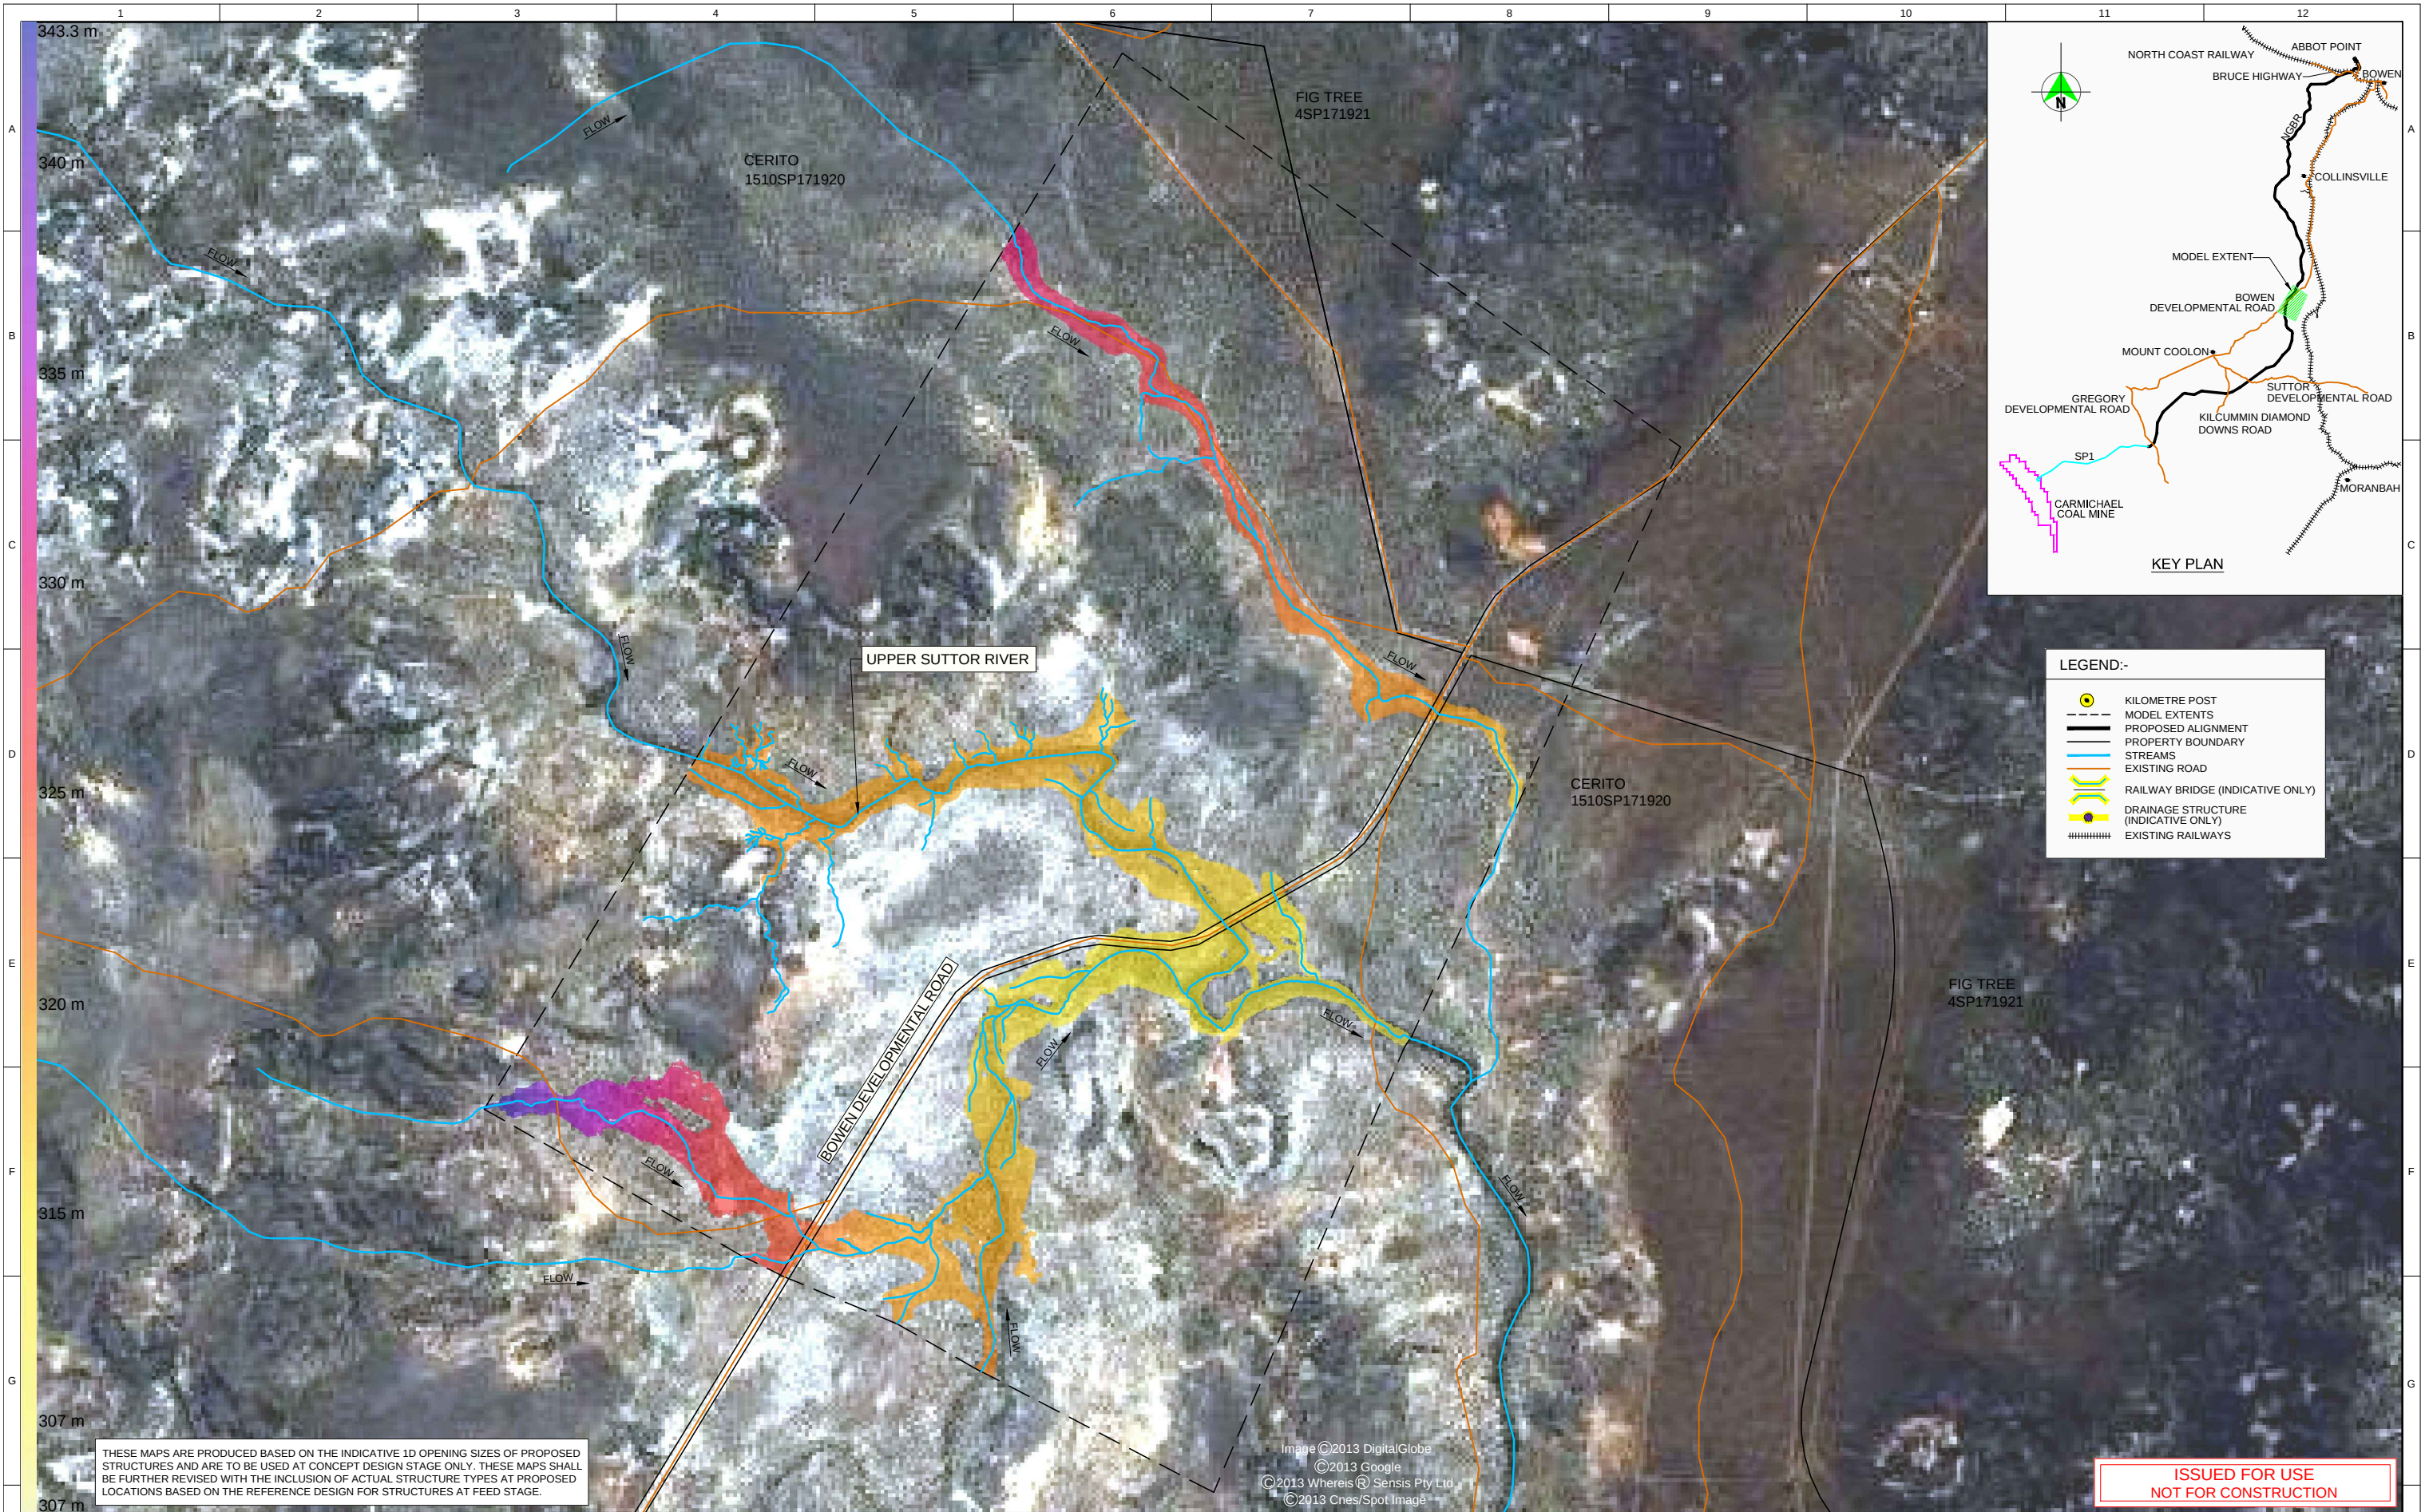

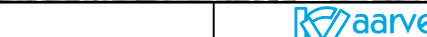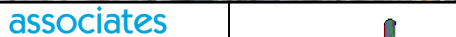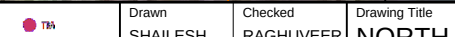Rev	Description	By	Verified	Date										Drawn SHAILESH	Checked RAGHUVVEER	Drawing Title NORTH GALILEE BASIN RAIL PROJECT		
H											Designed SRAVAN	Approved A N KESKAR	CIVIL - HYDROLOGY			H		
														UPPER SUTTAR RIVER - PRE-RAIL WATER SURFACE				
														FOR 50 YEAR ARI FLOOD				
0	ISSUED FOR USE	SHAILESH		25-06-2013							RPEQ No.		Client Drawing No.			Consultant/Contractor Drawing No.	Rev	
Last Modified :- Jun 25, 2013 - 5:1PM					SCALES SHOWN ARE FOR AN A1 SIZE ORIGINAL DRAWING						Date					NGBR1551-C-DWG-H-256		0
1	2	3	4	5	6	7	8	9	10	11	12							

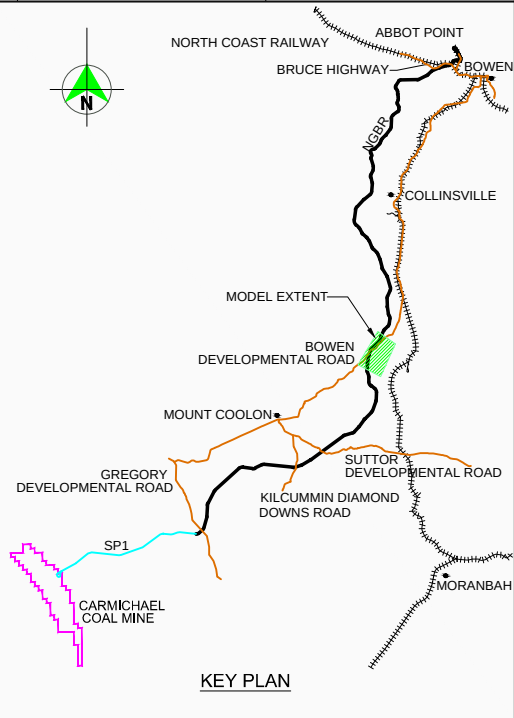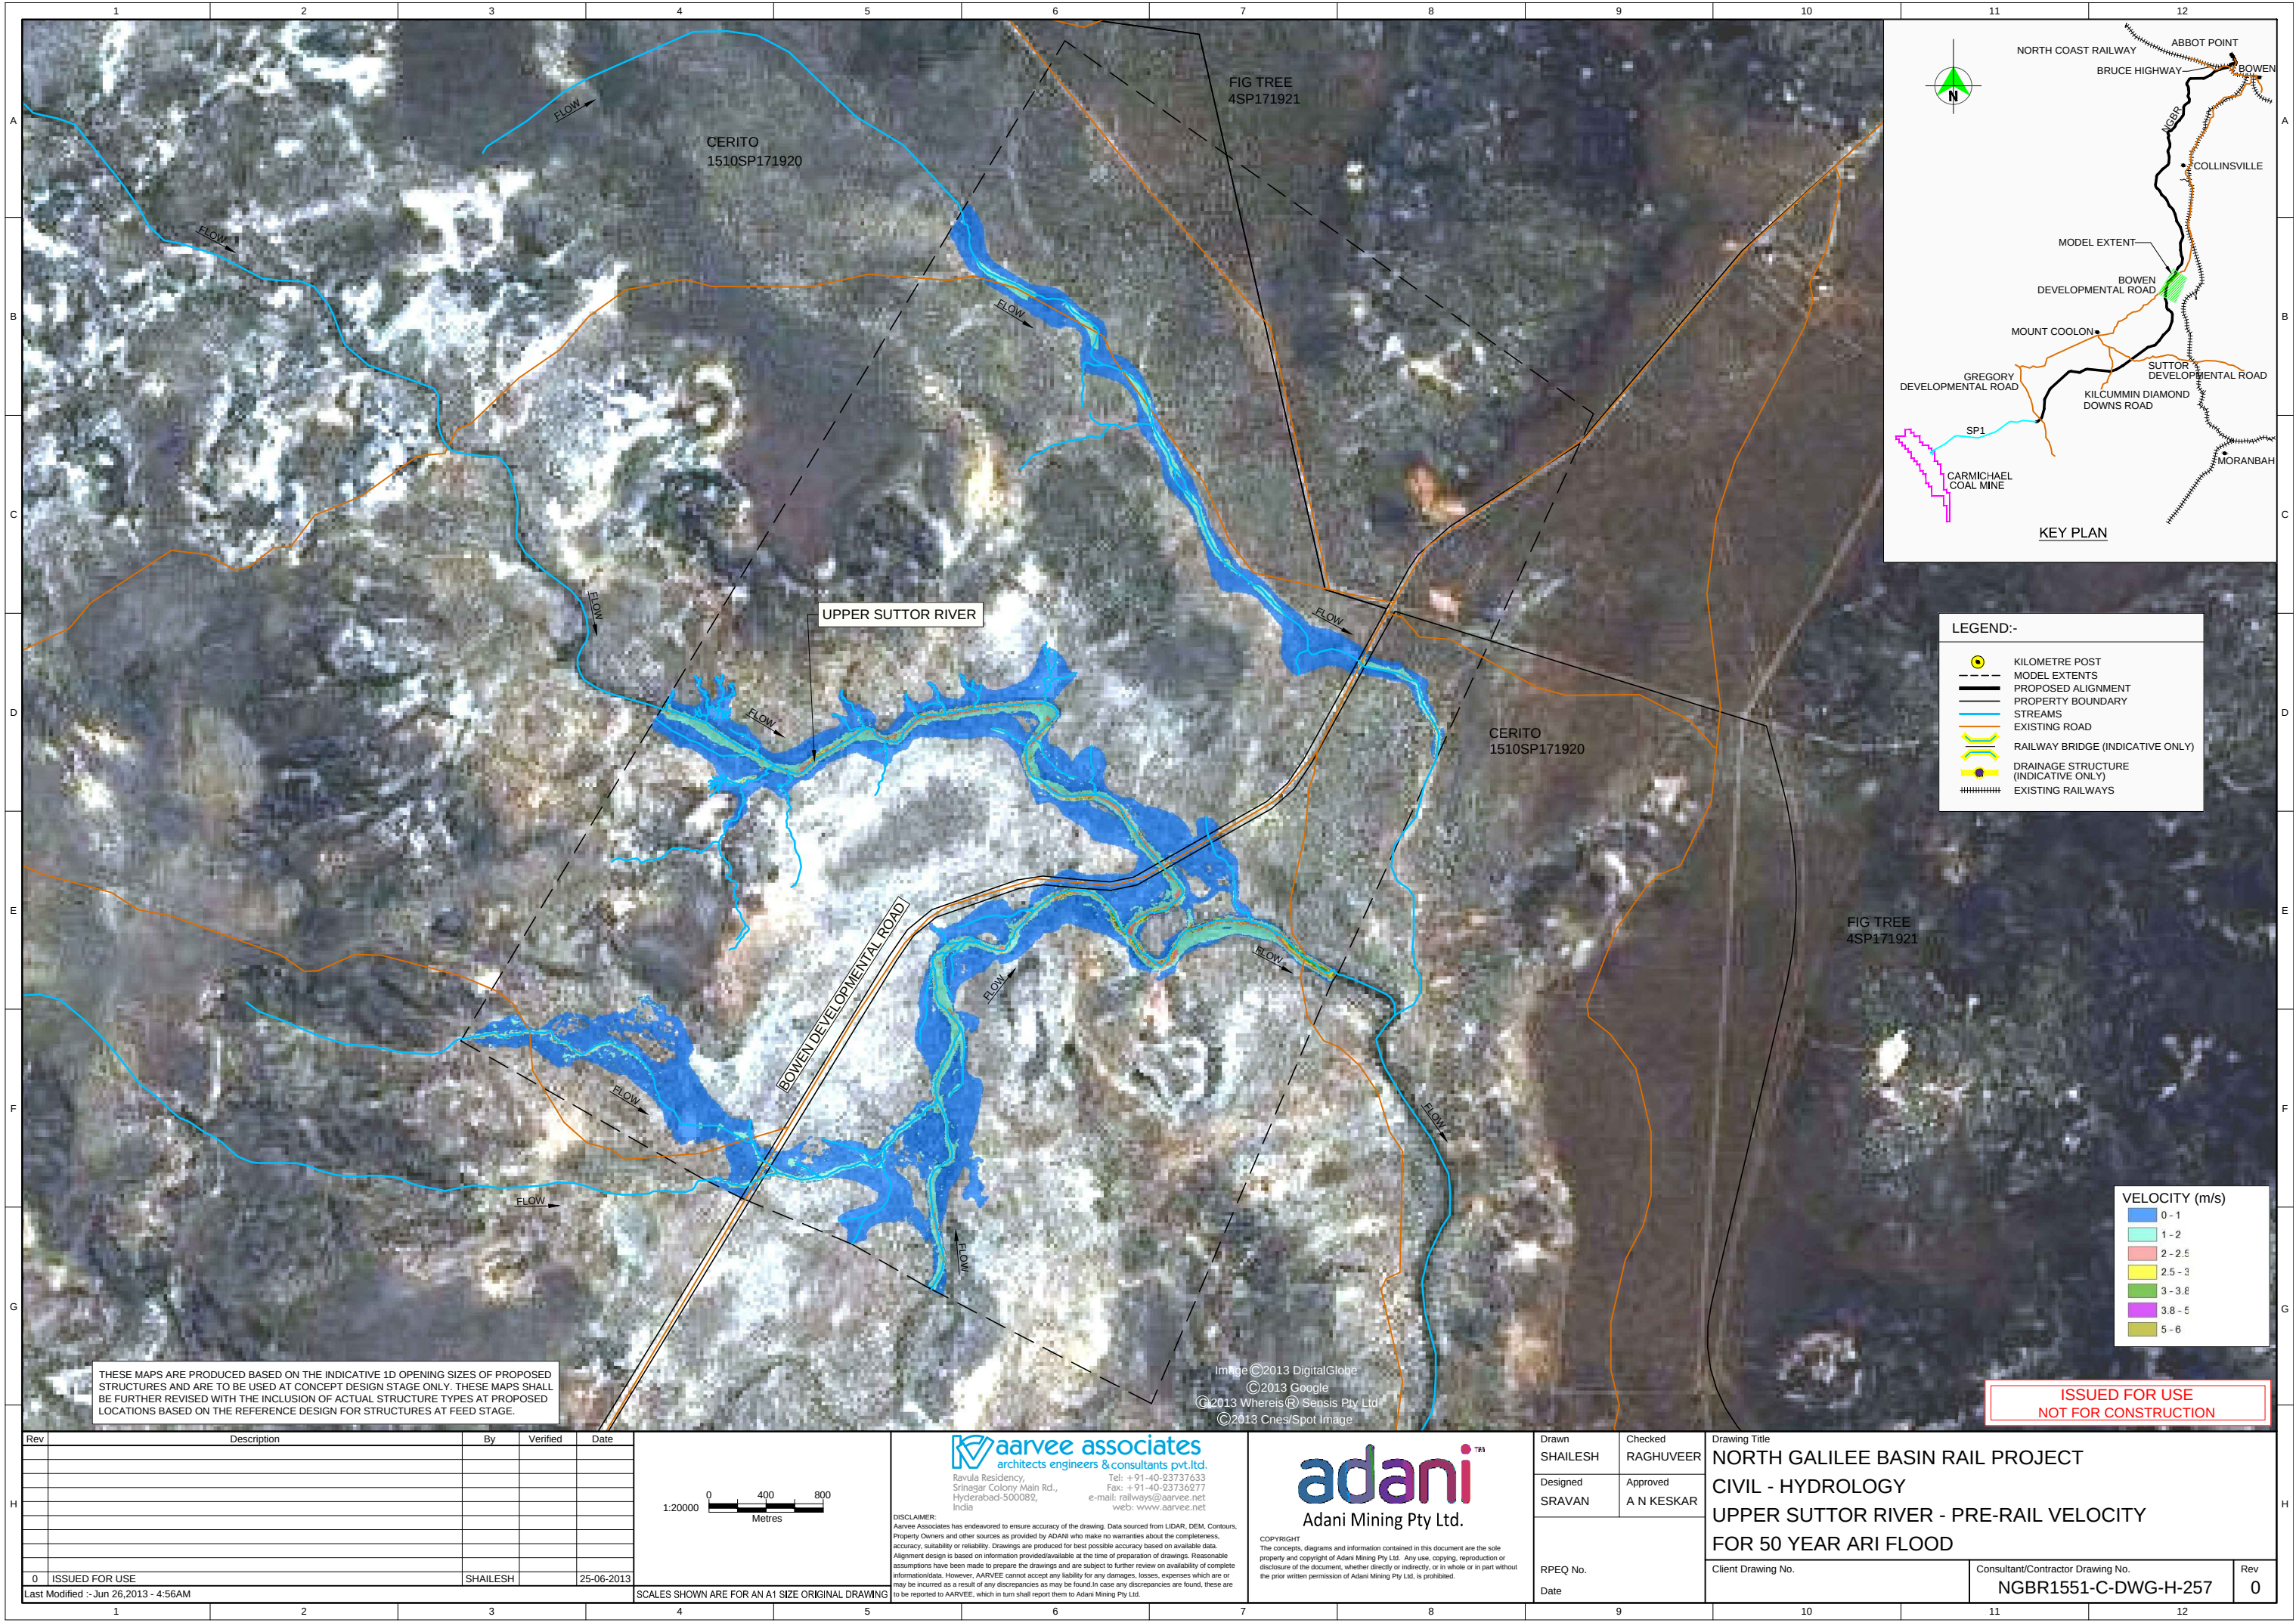


- LEGEND:-
- KILOMETRE POST
 - MODEL EXTENTS
 - PROPOSED ALIGNMENT
 - PROPERTY BOUNDARY
 - STREAMS
 - EXISTING ROAD
 - RAILWAY BRIDGE (INDICATIVE ONLY)
 - DRAINAGE STRUCTURE (INDICATIVE ONLY)
 - EXISTING RAILWAYS



ISSUED FOR USE
NOT FOR CONSTRUCTION

Rev	Description	By	Verified	Date
0	ISSUED FOR USE	SHAILESH		25-06-2013

Last Modified :-Jun 26,2013 - 4:56AM

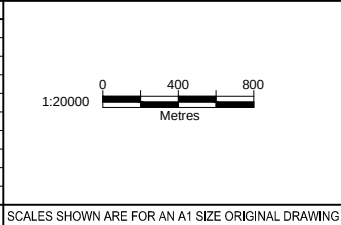

aarvee associates
architects engineers & consultants pvt.ltd.
Ravula Residency,
Srinagar Colony Main Rd.,
Hyderabad-500082,
India
Tel: +91-40-93737633
Fax: +91-40-93736277
e-mail: railways@aarvee.net
web: www.aarvee.net


DISCLAIMER:
Aarvee Associates has endeavored to ensure accuracy of the drawing. Data sourced from LIDAR, DEM, Contours, Property Owners and other sources as provided by ADANI who make no warranties about the completeness, accuracy, suitability or reliability. Drawings are produced for best possible accuracy based on available data. Alignment design is based on information provided/available at the time of preparation of drawings. Reasonable assumptions have been made to prepare the drawings and are subject to further review on availability of complete information/data. However, AARVEE cannot accept any liability for any damages, losses, expenses which are or may be incurred as a result of any discrepancies as may be found in case any discrepancies are found, these are to be reported to AARVEE, which in turn shall report them to Adani Mining Pty Ltd.


adani
Adani Mining Pty Ltd.

COPYRIGHT
The concepts, diagrams and information contained in this document are the sole property and copyright of Adani Mining Pty Ltd. Any use, copying, reproduction or disclosure of the document, whether directly or indirectly, or in whole or in part without the prior written permission of Adani Mining Pty Ltd, is prohibited.


Drawn SHAILESH	Checked RAGHUVVEER
Designed SRAVAN	Approved A N KESKAR
RPEQ No.	
Date	


Drawing Title NORTH GALILEE BASIN RAIL PROJECT CIVIL - HYDROLOGY UPPER SUTTOR RIVER - PRE-RAIL VELOCITY FOR 50 YEAR ARI FLOOD		
Client Drawing No.	Consultant/Contractor Drawing No. NGBR1551-C-DWG-H-257	Rev 0

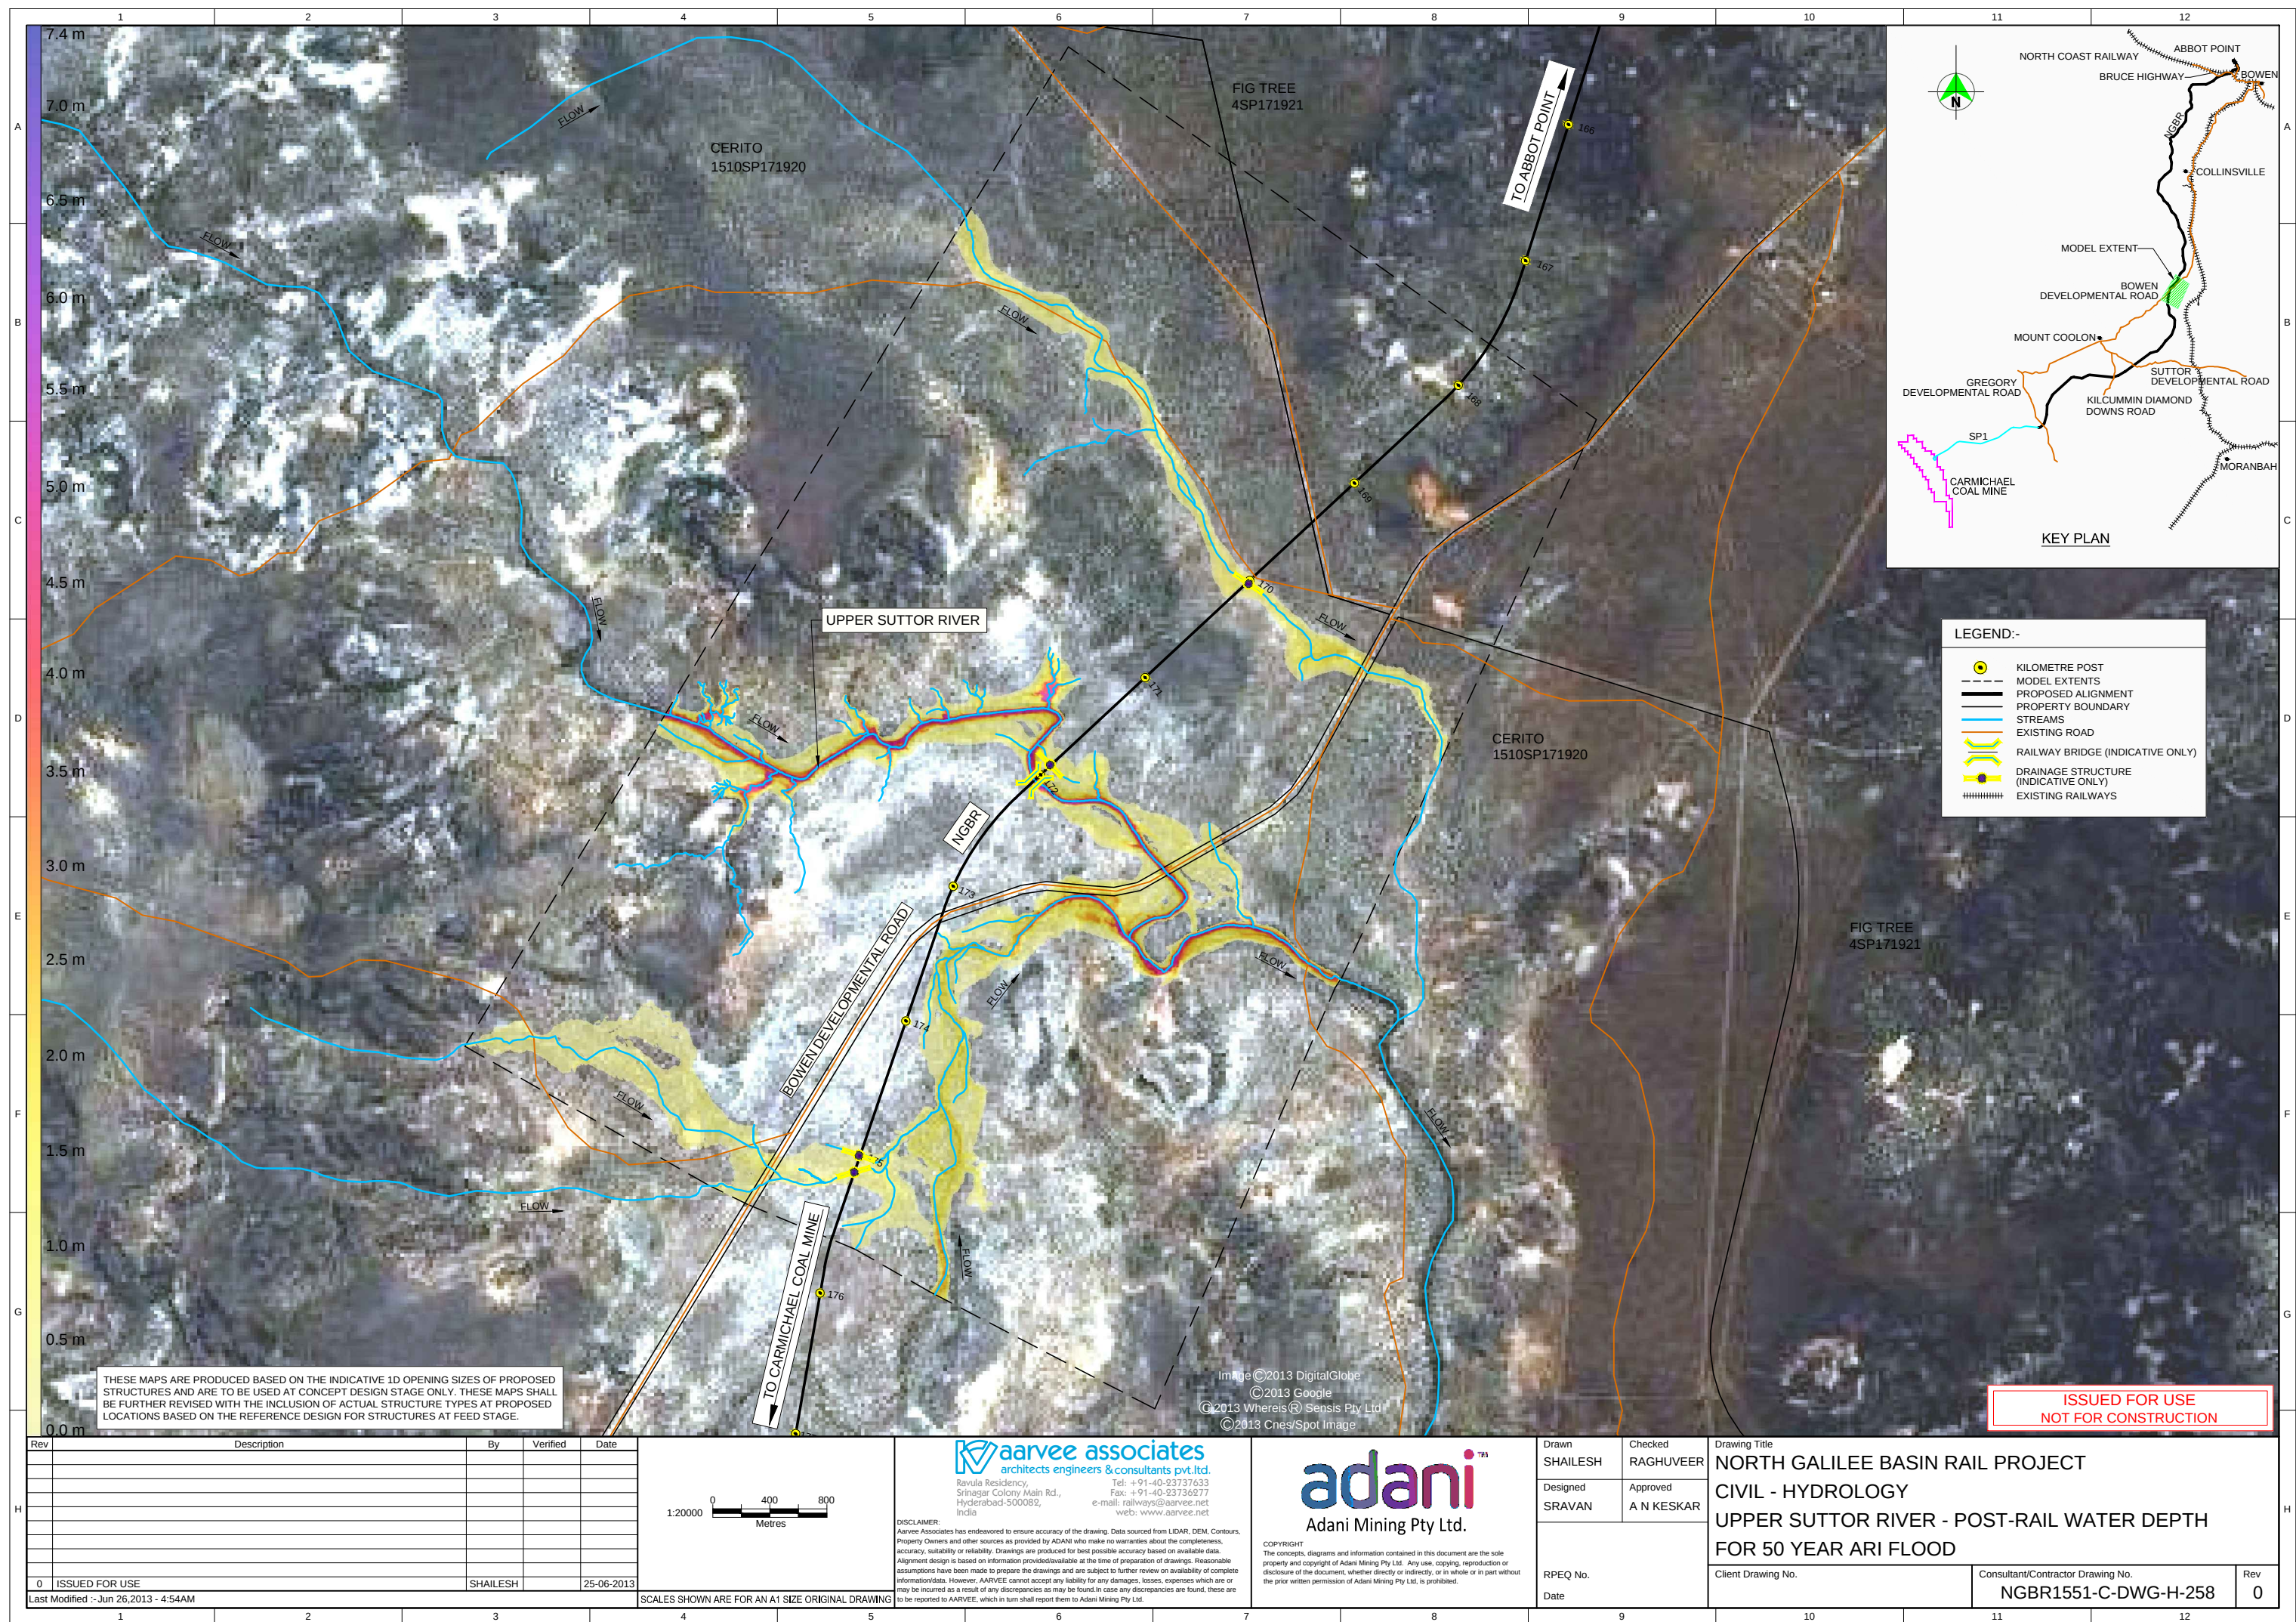


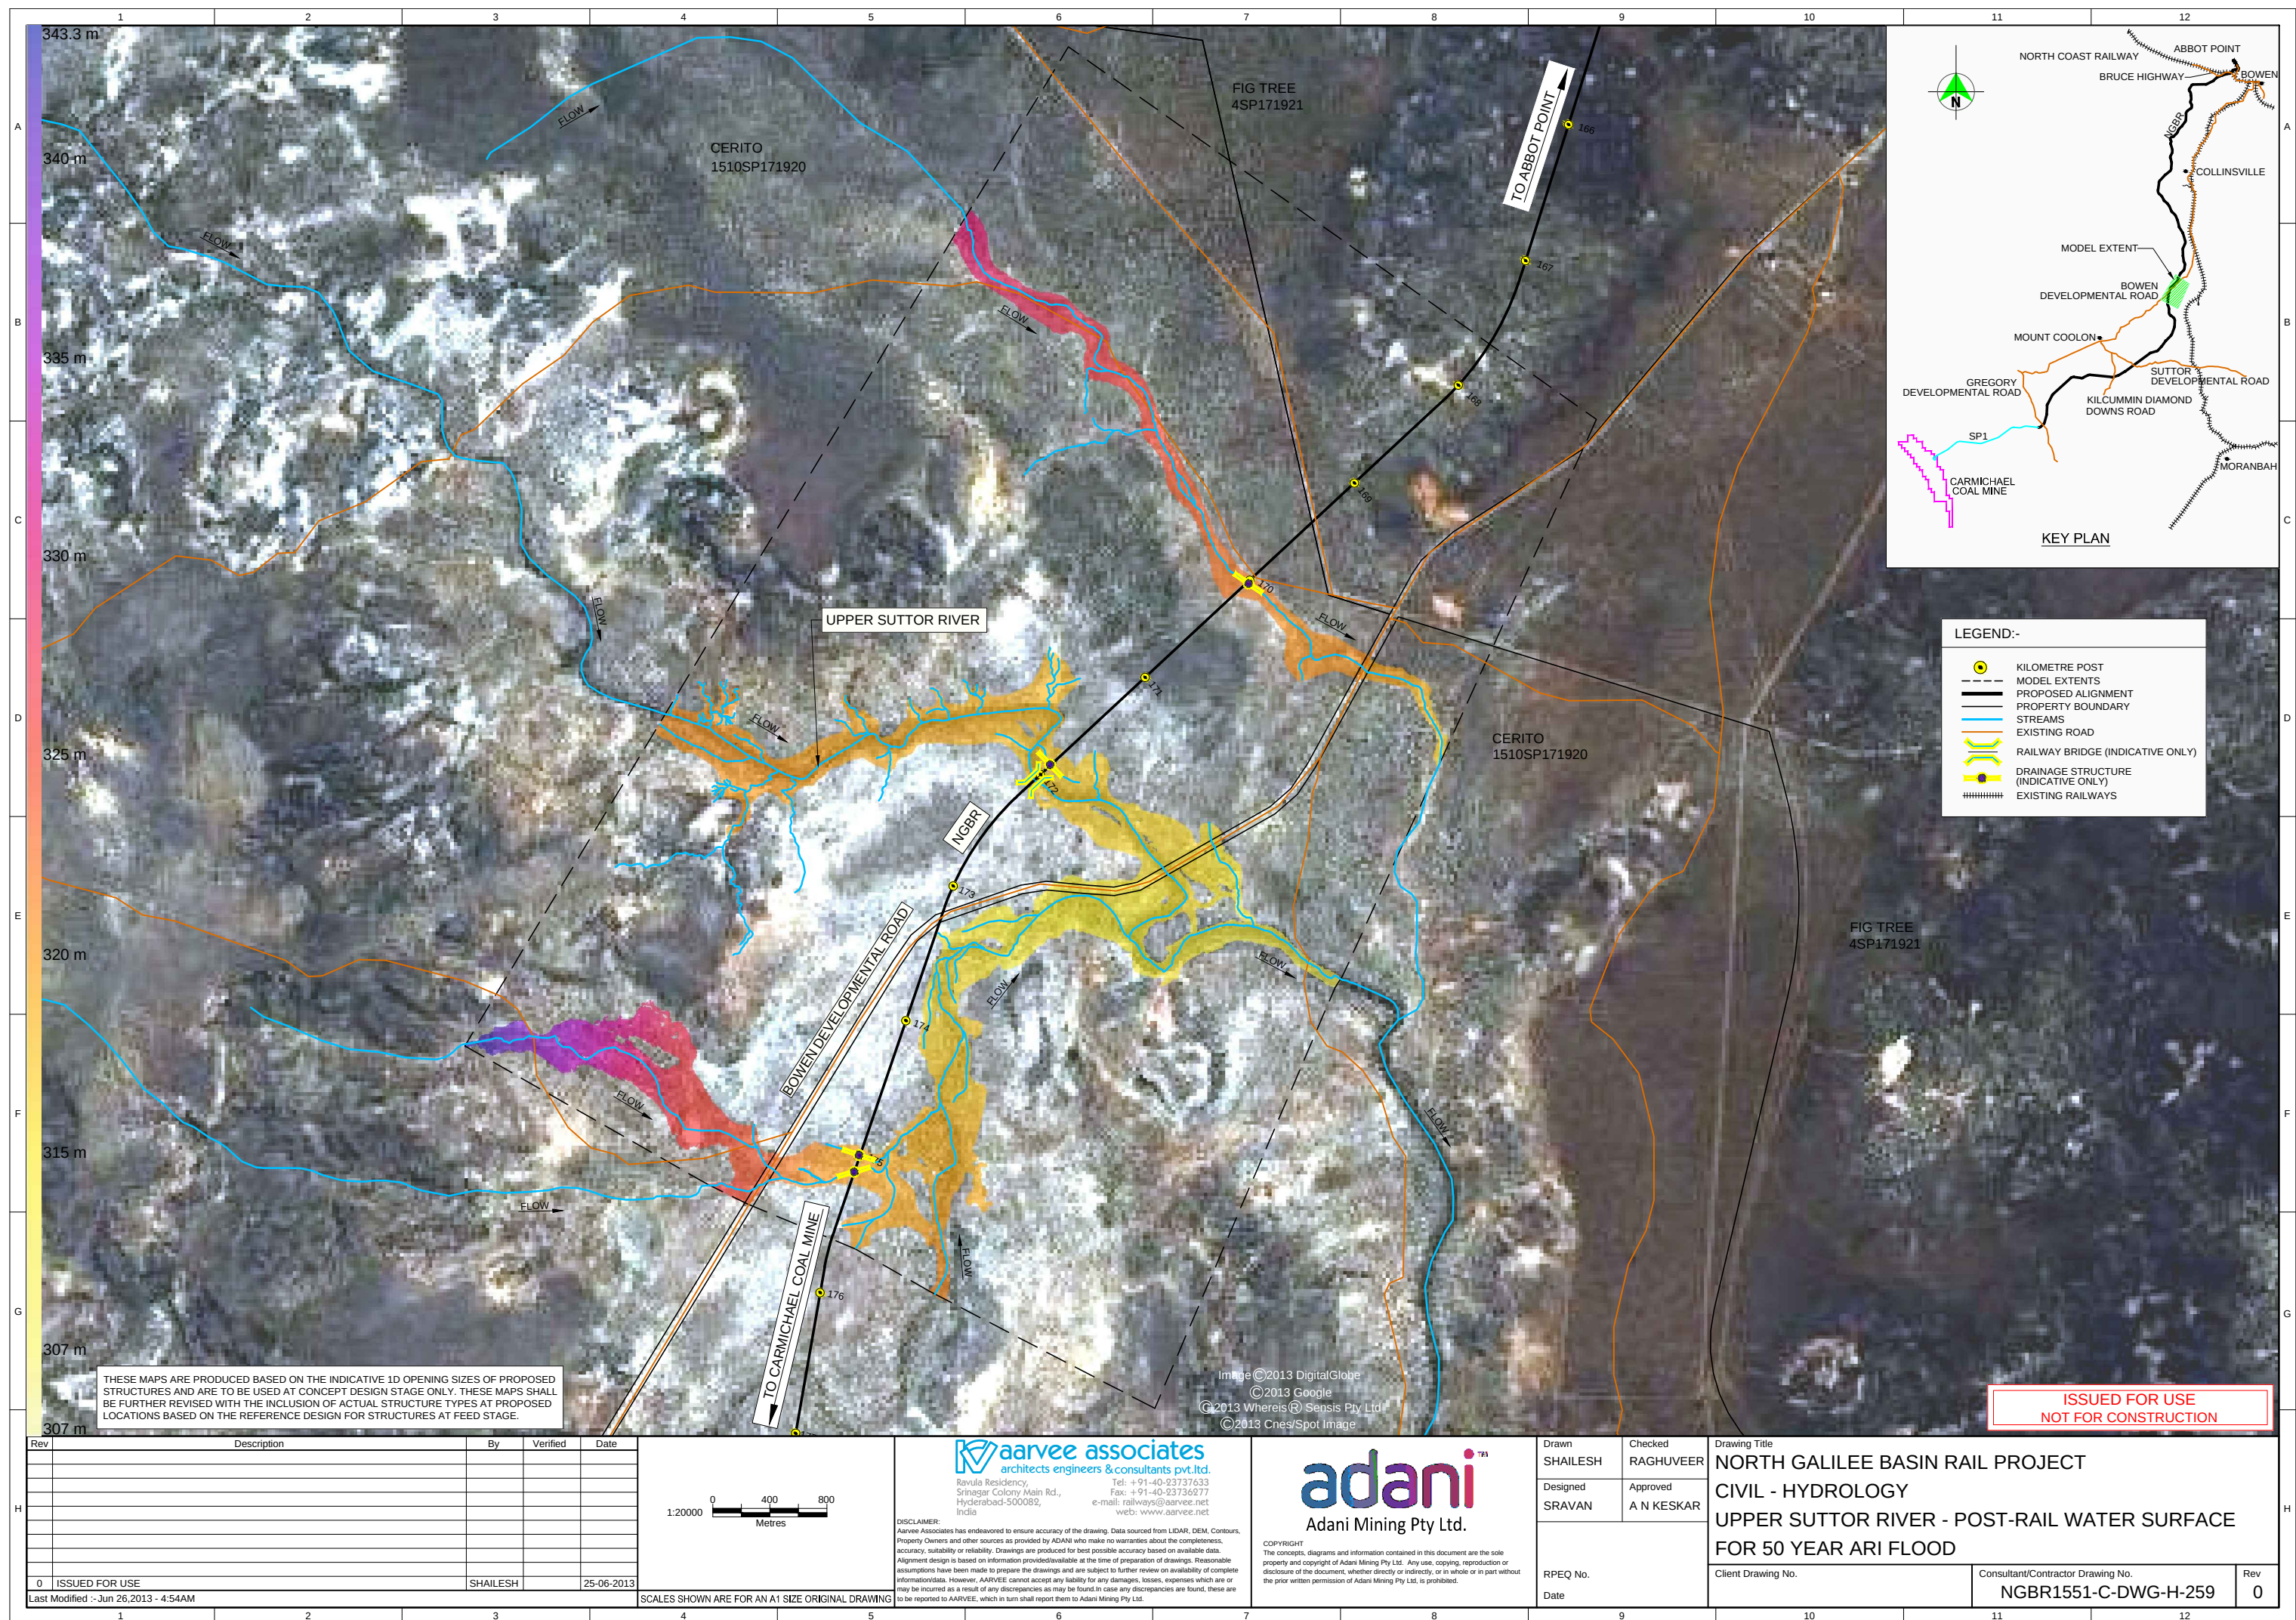


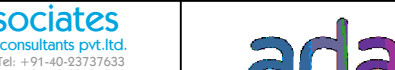

Rev	Description	By	Verified	Date							Drawn SHAILESH Designed SRAVAN	Checked RAGHUVVEER Approved A N KESKAR	Drawing Title NORTH GALILEE BASIN RAIL PROJECT CIVIL - HYDROLOGY UPPER SUTTOR RIVER - POST-RAIL VELOCITY FOR 50 YEAR ARI FLOOD Client Drawing No. NGBR1551-C-DWG-H-260		Rev 0								
0	ISSUED FOR USE	SHAILESH		25-06-2013	SCALES SHOWN ARE FOR AN A1 SIZE ORIGINAL DRAWING		DISCLAIMER: Aarvee Associates has endeavored to ensure accuracy of the drawing. Data sourced from LIDAR, DEM, Contours, Property Owners and other sources as provided by ADANI who make no warranties about the completeness, accuracy, suitability or reliability. Drawings are produced for best possible accuracy based on available data. Alignment design is based on information provided/available at the time of preparation of drawings. Reasonable assumptions have been made to prepare the drawings and are subject to further review on availability of complete information/data. However, AARVEE cannot accept any liability for any damages, losses, expenses which are or may be incurred as a result of any discrepancies as may be found in case any discrepancies are found, these are to be reported to AARVEE, which in turn shall report them to Adani Mining Pty Ltd.				RPEQ No.	Date											
Last Modified :- Jun 26, 2013 - 4:54AM																							
1		2		3		4		5		6		7		8		9		10		11		12	

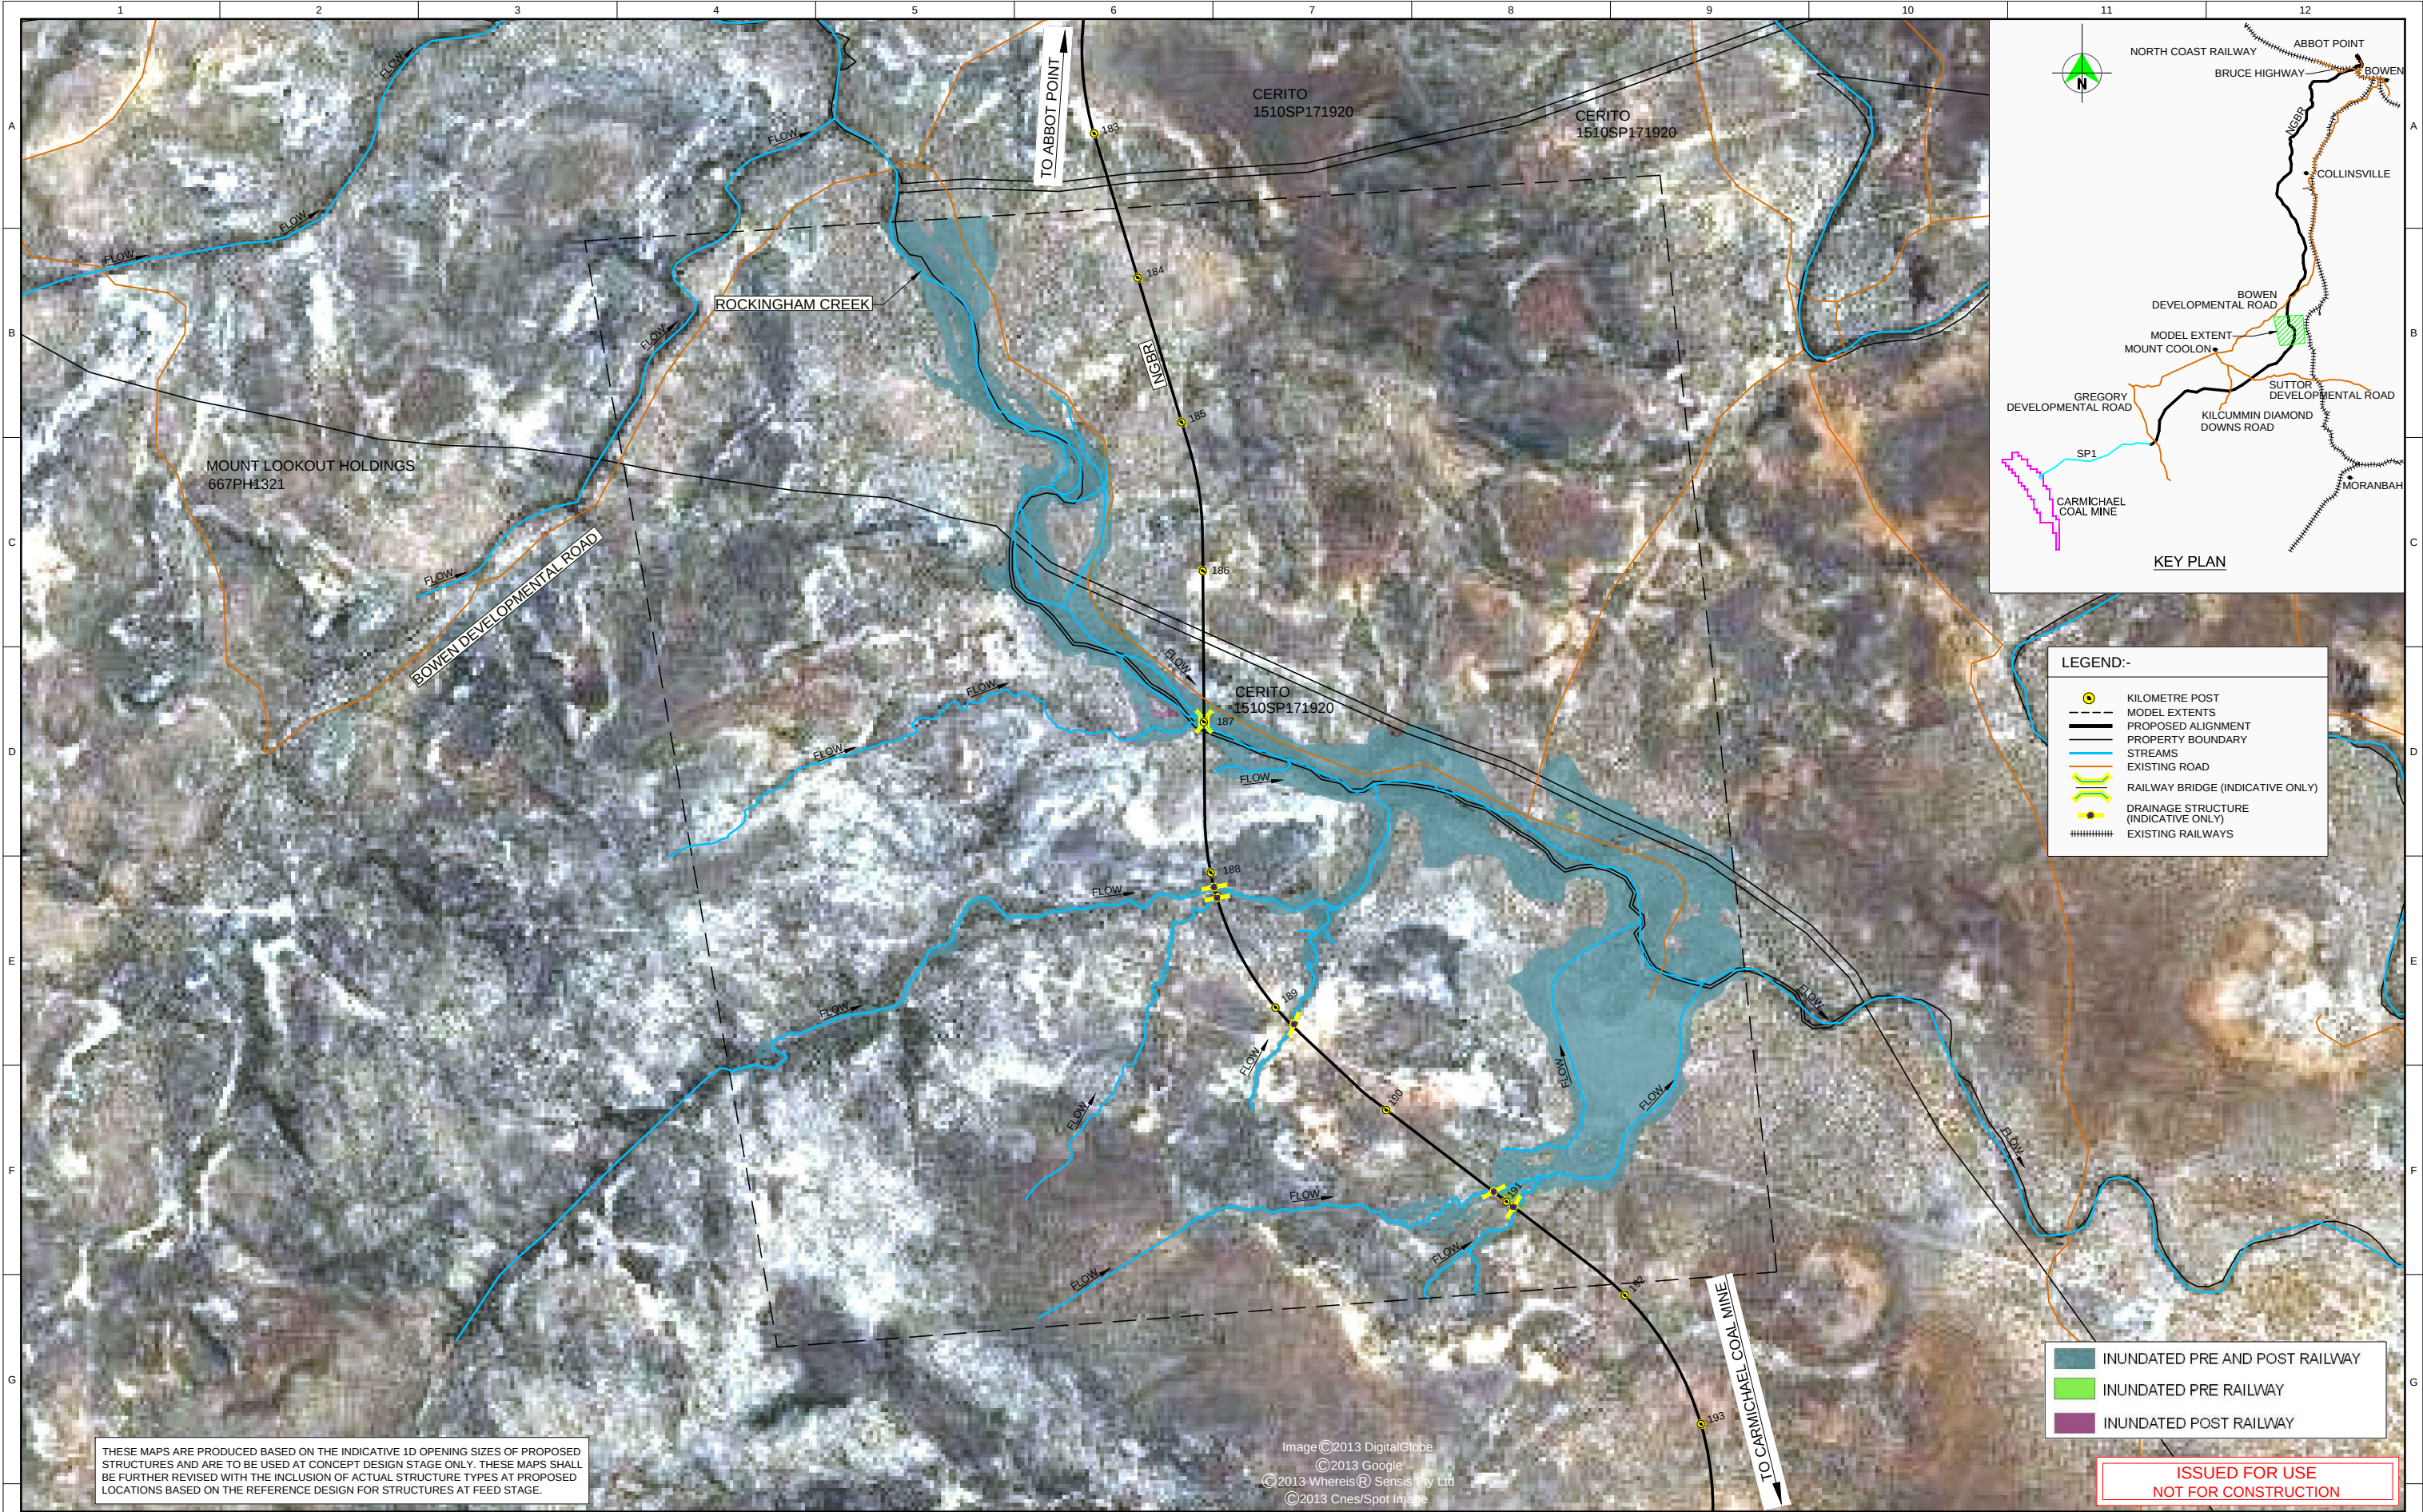


 Rev	Description	By	Verified	Date			 aarvee associates architects engineers & consultants pvt.ltd. Ravula Residency, Srinagar Colony Main Rd., Hyderabad-500082, India Tel: + 91-40-93737633 Fax: + 91-40-93736277 e-mail: railways@aarvee.net web: www.aarvee.net		 adani Adani Mining Pty Ltd.		Drawn SHAILESH	Checked RAGHUVVEER	Drawing Title NORTH GALILEE BASIN RAIL PROJECT										
											Designed SRAVAN	Approved A N KESKAR	CIVIL - HYDROLOGY										
													ROCKINGHAM CREEK - FLOOD INUNDATION										
													FOR 20 YEAR ARI FLOOD										
0	ISSUED FOR USE	SHAILESH		25-06-2013							RPEQ No.		Client Drawing No.		Consultant/Contractor Drawing No.	Rev							
Last Modified :- Jun 25,2013 - 11:57PM					SCALES SHOWN ARE FOR AN A1 SIZE ORIGINAL DRAWING						Date				NGBR1551-C-DWG-H-261	0							
1		2		3		4		5		6		7		8		9		10		11		12	

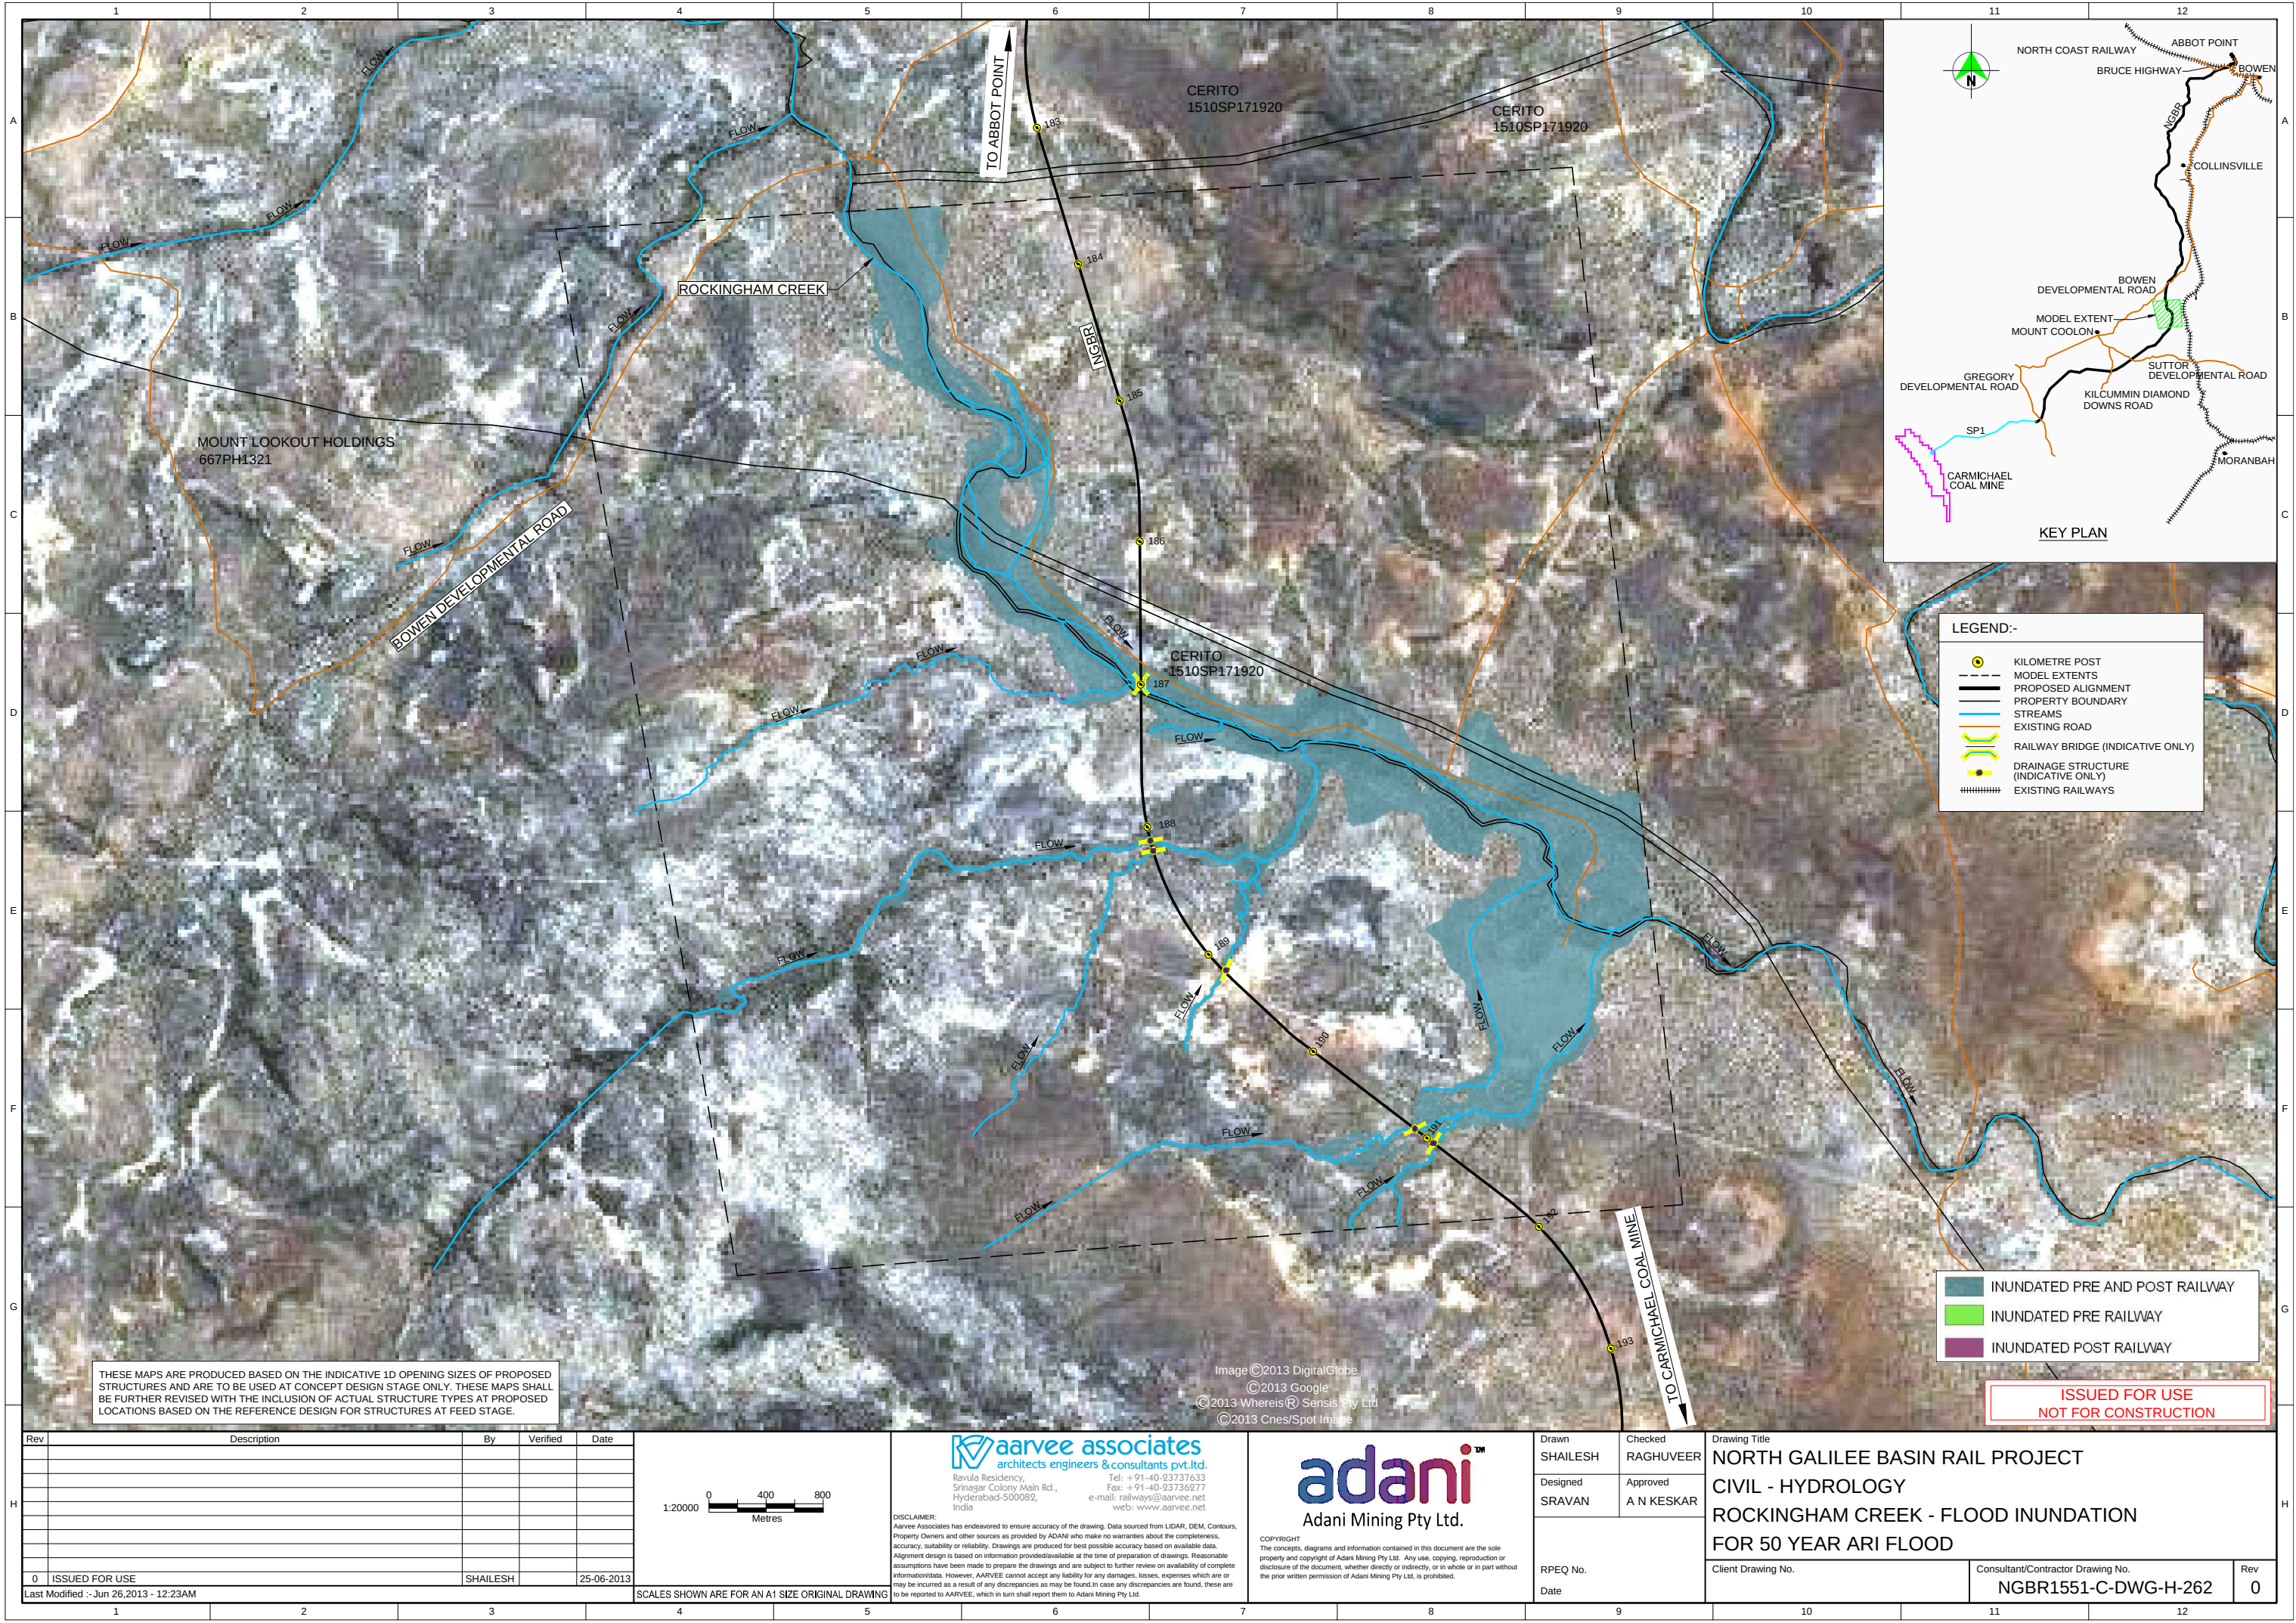

THESE MAPS ARE PRODUCED BASED ON THE INDICATIVE 1D OPENING SIZES OF PROPOSED STRUCTURES AND ARE TO BE USED AT CONCEPT DESIGN STAGE ONLY. THESE MAPS SHALL BE FURTHER REVISED WITH THE INCLUSION OF ACTUAL STRUCTURE TYPES AT PROPOSED LOCATIONS BASED ON THE REFERENCE DESIGN FOR STRUCTURES AT FEED STAGE.

Rev	Description	By	Verified	Date
0	ISSUED FOR USE	SHAILESH		25-06-2013
Last Modified :-Jun 26,2013 - 12:23AM				

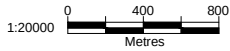

SCALES SHOWN ARE FOR AN A1 SIZE ORIGINAL DRAWING

aarvee associates
architects engineers & consultants pvt.ltd.
Ravula Residency,
Srinagar Colony Main Rd.,
Hyderabad-500082,
India
Tel: +91-40-93737633
Fax: +91-40-93736277
e-mail: railways@aarvee.net
web: www.aarvee.net


DISCLAIMER:
Aarvee Associates has endeavored to ensure accuracy of the drawing. Data sourced from LIDAR, DEM, Contours, Property Owners and other sources as provided by ADANI who make no warranties about the completeness, accuracy, suitability or reliability. Drawings are produced for best possible accuracy based on available data. Alignment design is based on information provided/available at the time of preparation of drawings. Reasonable assumptions have been made to prepare the drawings and are subject to further review on availability of complete information/data. However, AARVEE cannot accept any liability for any damages, losses, expenses which are or may be incurred as a result of any discrepancies as may be found in case any discrepancies are found, these are to be reported to AARVEE, which in turn shall report them to Adani Mining Pty Ltd.

adani
Adani Mining Pty Ltd.

COPYRIGHT
The concepts, diagrams and information contained in this document are the sole property and copyright of Adani Mining Pty Ltd. Any use, copying, reproduction or disclosure of the document, whether directly or indirectly, or in whole or in part without the prior written permission of Adani Mining Pty Ltd, is prohibited.

Drawn SHAILESH	Checked RAGHUVVEER
Designed SRAVAN	Approved A N KESKAR
RPEQ No.	
Date	

Drawing Title NORTH GALILEE BASIN RAIL PROJECT CIVIL - HYDROLOGY ROCKINGHAM CREEK - FLOOD INUNDATION FOR 50 YEAR ARI FLOOD		
Client Drawing No.	Consultant/Contractor Drawing No. NGBR1551-C-DWG-H-262	Rev 0

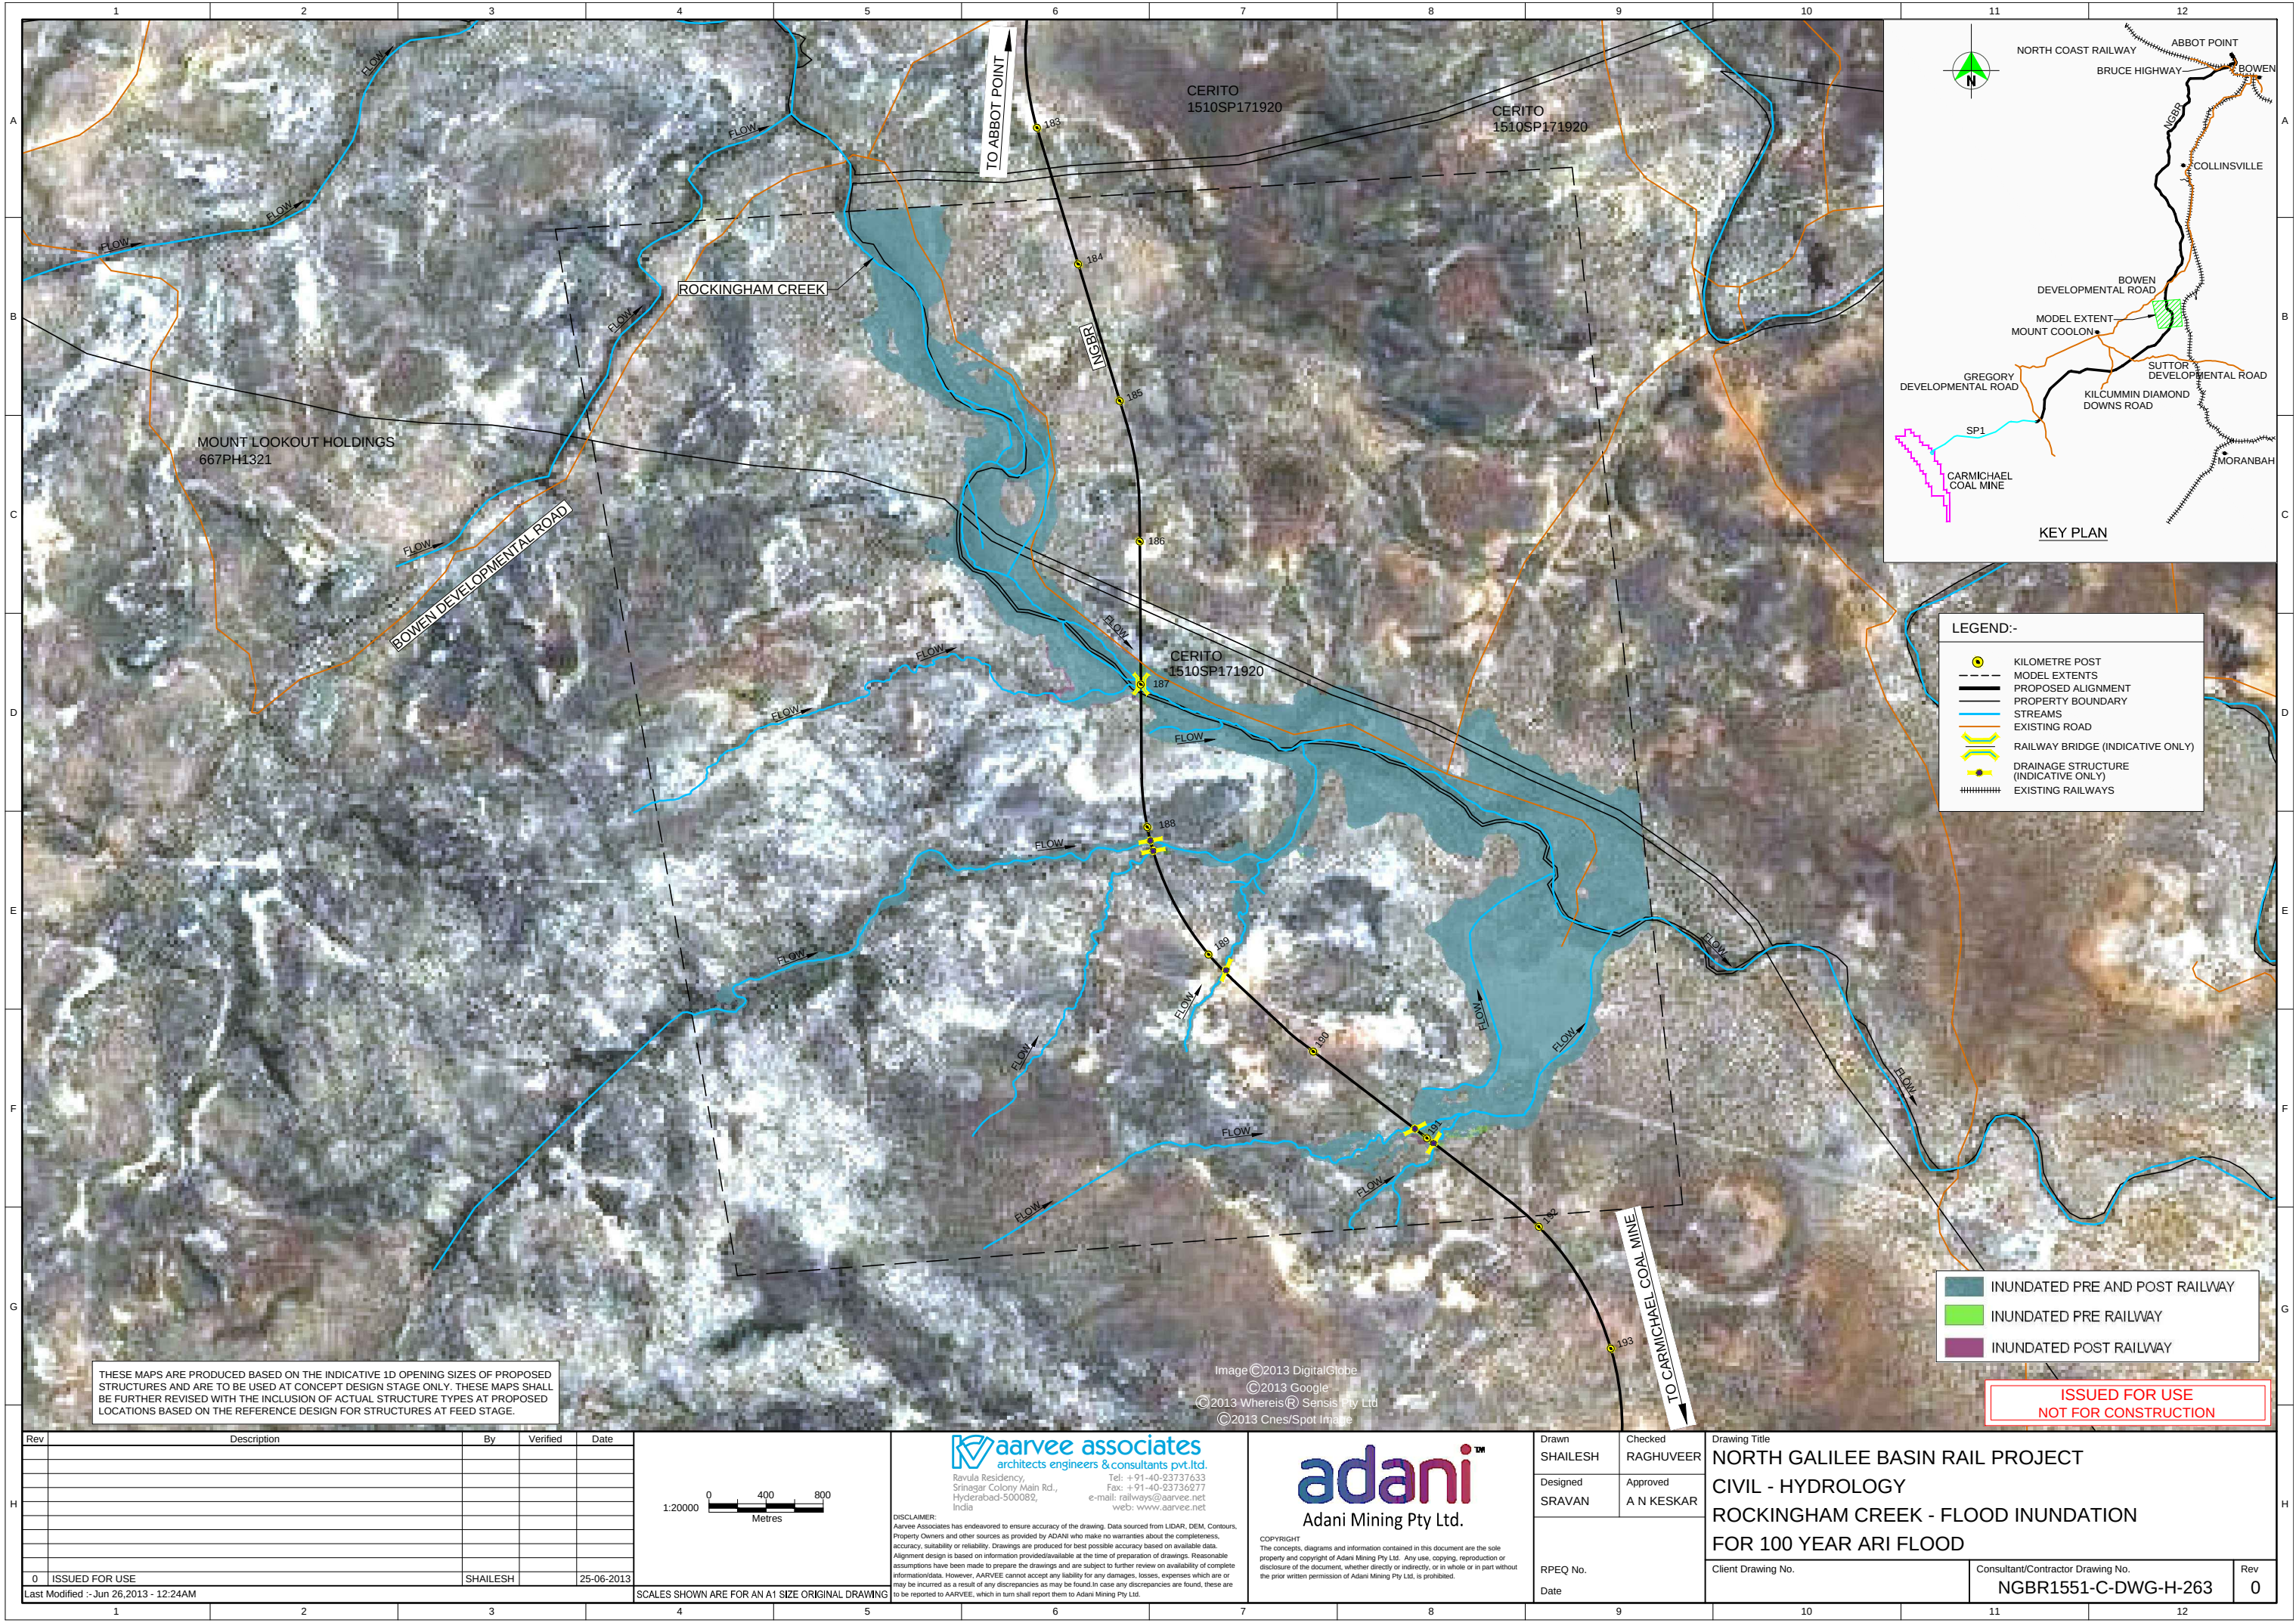

LEGEND:-

- KILOMETRE POST
- MODEL EXTENTS
- PROPOSED ALIGNMENT
- PROPERTY BOUNDARY
- STREAMS
- EXISTING ROAD
- RAILWAY BRIDGE (INDICATIVE ONLY)
- DRAINAGE STRUCTURE (INDICATIVE ONLY)
- EXISTING RAILWAYS

INUNDATED PRE AND POST RAILWAY
INUNDATED PRE RAILWAY
INUNDATED POST RAILWAY

ISSUED FOR USE
NOT FOR CONSTRUCTION

Rev	Description	By	Verified	Date
0	ISSUED FOR USE	SHAILESH		25-06-2013
Last Modified :-Jun 26,2013 - 12:24AM				

1:20000

0 400 800 Metres

SCALES SHOWN ARE FOR AN A1 SIZE ORIGINAL DRAWING

aarvee associates
architects engineers & consultants pvt.ltd.
Ravula Residency,
Srinagar Colony Main Rd.,
Hyderabad-500082,
India
Tel: +91-40-93737633
Fax: +91-40-93736277
e-mail: railways@aarvee.net
web: www.aarvee.net


DISCLAIMER:
Aarvee Associates has endeavored to ensure accuracy of the drawing. Data sourced from LIDAR, DEM, Contours, Property Owners and other sources as provided by ADANI who make no warranties about the completeness, accuracy, suitability or reliability. Drawings are produced for best possible accuracy based on available data. Alignment design is based on information provided/available at the time of preparation of drawings. Reasonable assumptions have been made to prepare the drawings and are subject to further review on availability of complete information/data. However, AARVEE cannot accept any liability for any damages, losses, expenses which are or may be incurred as a result of any discrepancies as may be found in case any discrepancies are found, these are to be reported to AARVEE, which in turn shall report them to Adani Mining Pty Ltd.

adani
Adani Mining Pty Ltd.

COPYRIGHT
The concepts, diagrams and information contained in this document are the sole property and copyright of Adani Mining Pty Ltd. Any use, copying, reproduction or disclosure of the document, whether directly or indirectly, or in whole or in part without the prior written permission of Adani Mining Pty Ltd, is prohibited.

Drawn SHAILESH	Checked RAGHUVVEER
Designed SRAVAN	Approved A N KESKAR
RPEQ No.	
Date	

Drawing Title NORTH GALILEE BASIN RAIL PROJECT CIVIL - HYDROLOGY ROCKINGHAM CREEK - FLOOD INUNDATION FOR 100 YEAR ARI FLOOD		
Client Drawing No.	Consultant/Contractor Drawing No. NGBR1551-C-DWG-H-263	Rev 0

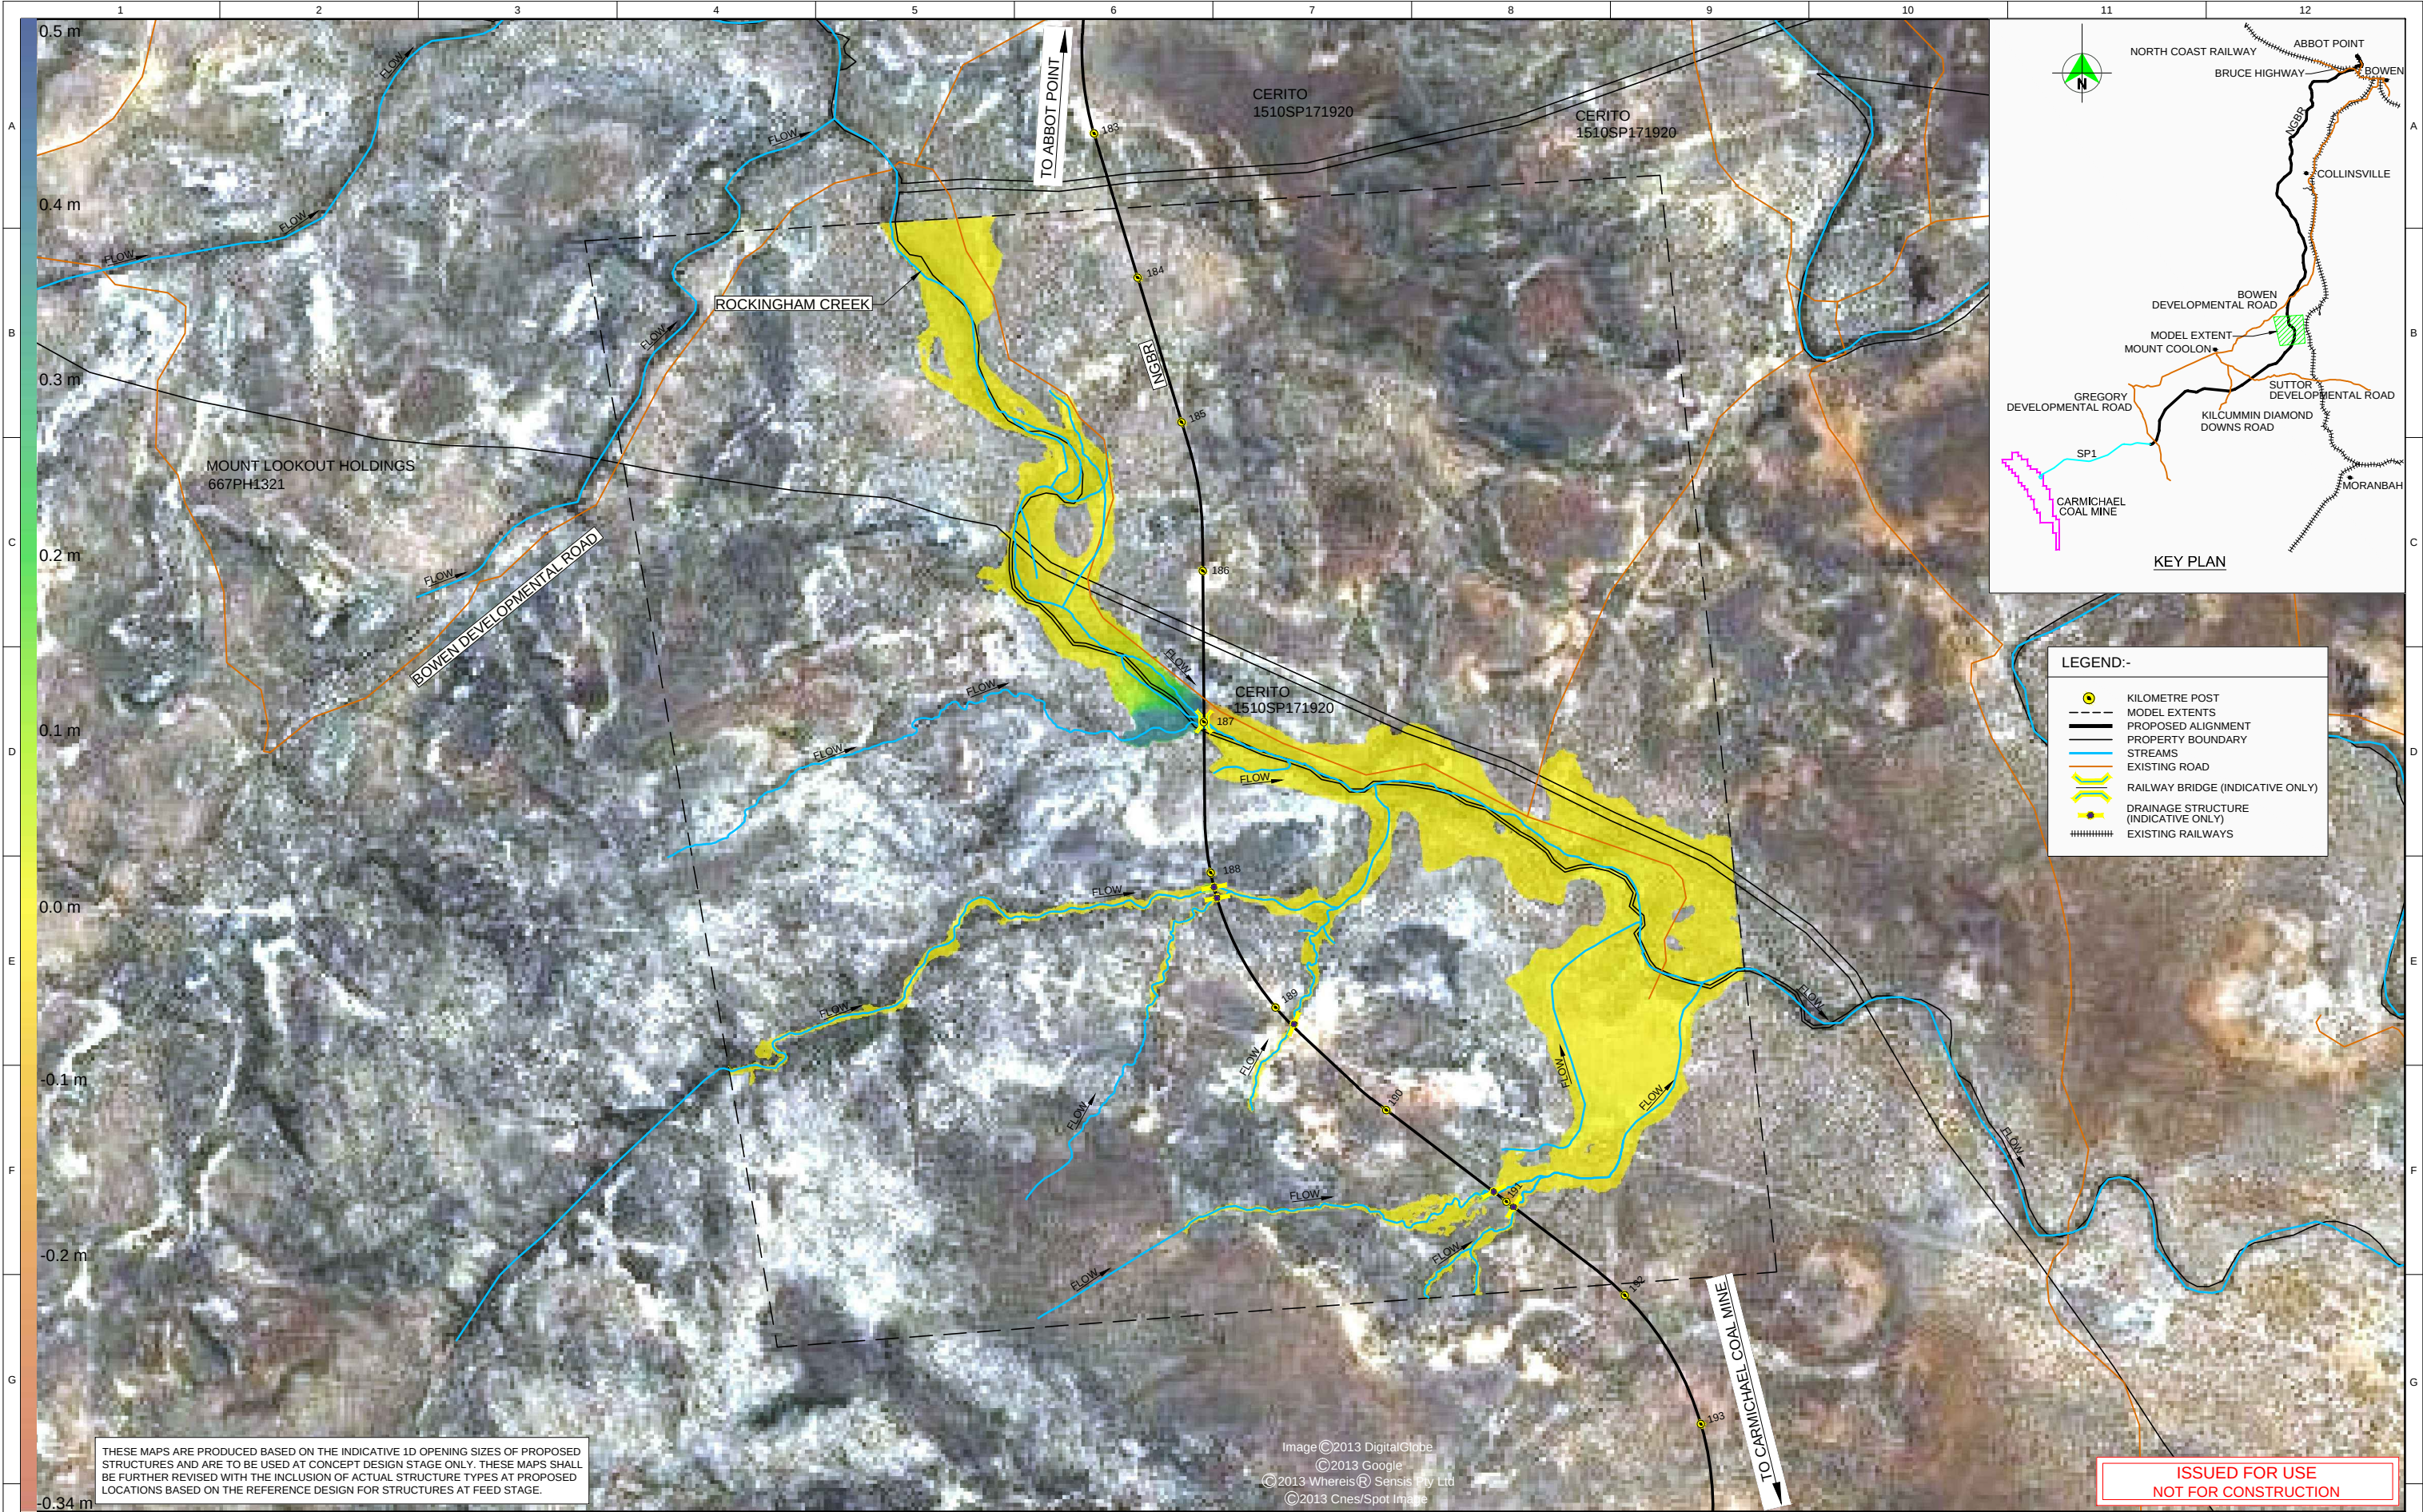

Rev	Description	By	Verified	Date													
0	ISSUED FOR USE	SHAILESH		25-06-2013													
Last Modified :- Jun 26,2013 - 12:34AM					SCALES SHOWN ARE FOR AN A1 SIZE ORIGINAL DRAWING												
1	2	3	4	5	6	7	8	9	10	11	12						

0 400 800 Metres

1:20000

aarvee associates
architects engineers & consultants pvt.ltd.
Ravula Residency,
Srinagar Colony Main Rd.,
Hyderabad-500082,
India
Tel: +91-40-93737633
Fax: +91-40-93736277
e-mail: railways@aarvee.net
web: www.aarvee.net

DISCLAIMER:
Aarvee Associates has endeavored to ensure accuracy of the drawing. Data sourced from LIDAR, DEM, Contours, Property Owners and other sources as provided by ADANI who make no warranties about the completeness, accuracy, suitability or reliability. Drawings are produced for best possible accuracy based on available data. Alignment design is based on information provided/available at the time of preparation of drawings. Reasonable assumptions have been made to prepare the drawings and are subject to further review on availability of complete information/data. However, AARVEE cannot accept any liability for any damages, losses, expenses which are or may be incurred as a result of any discrepancies as may be found in case any discrepancies are found, these are to be reported to AARVEE, which in turn shall report them to Adani Mining Pty Ltd.

adani
Adani Mining Pty Ltd.

COPYRIGHT
The concepts, diagrams and information contained in this document are the sole property and copyright of Adani Mining Pty Ltd. Any use, copying, reproduction or disclosure of the document, whether directly or indirectly, or in whole or in part without the prior written permission of Adani Mining Pty Ltd, is prohibited.

Drawn SHAILESH	Checked RAGHUVVEER	Drawing Title NORTH GALILEE BASIN RAIL PROJECT	
Designed SRAVAN	Approved A N KESKAR	CIVIL - HYDROLOGY ROCKINGHAM CREEK - AFFLUX FOR 50 YEAR ARI FLOOD	
RPEQ No.		Client Drawing No.	Consultant/Contractor Drawing No.
Date			NGBR1551-C-DWG-H-264

Rev 0

