


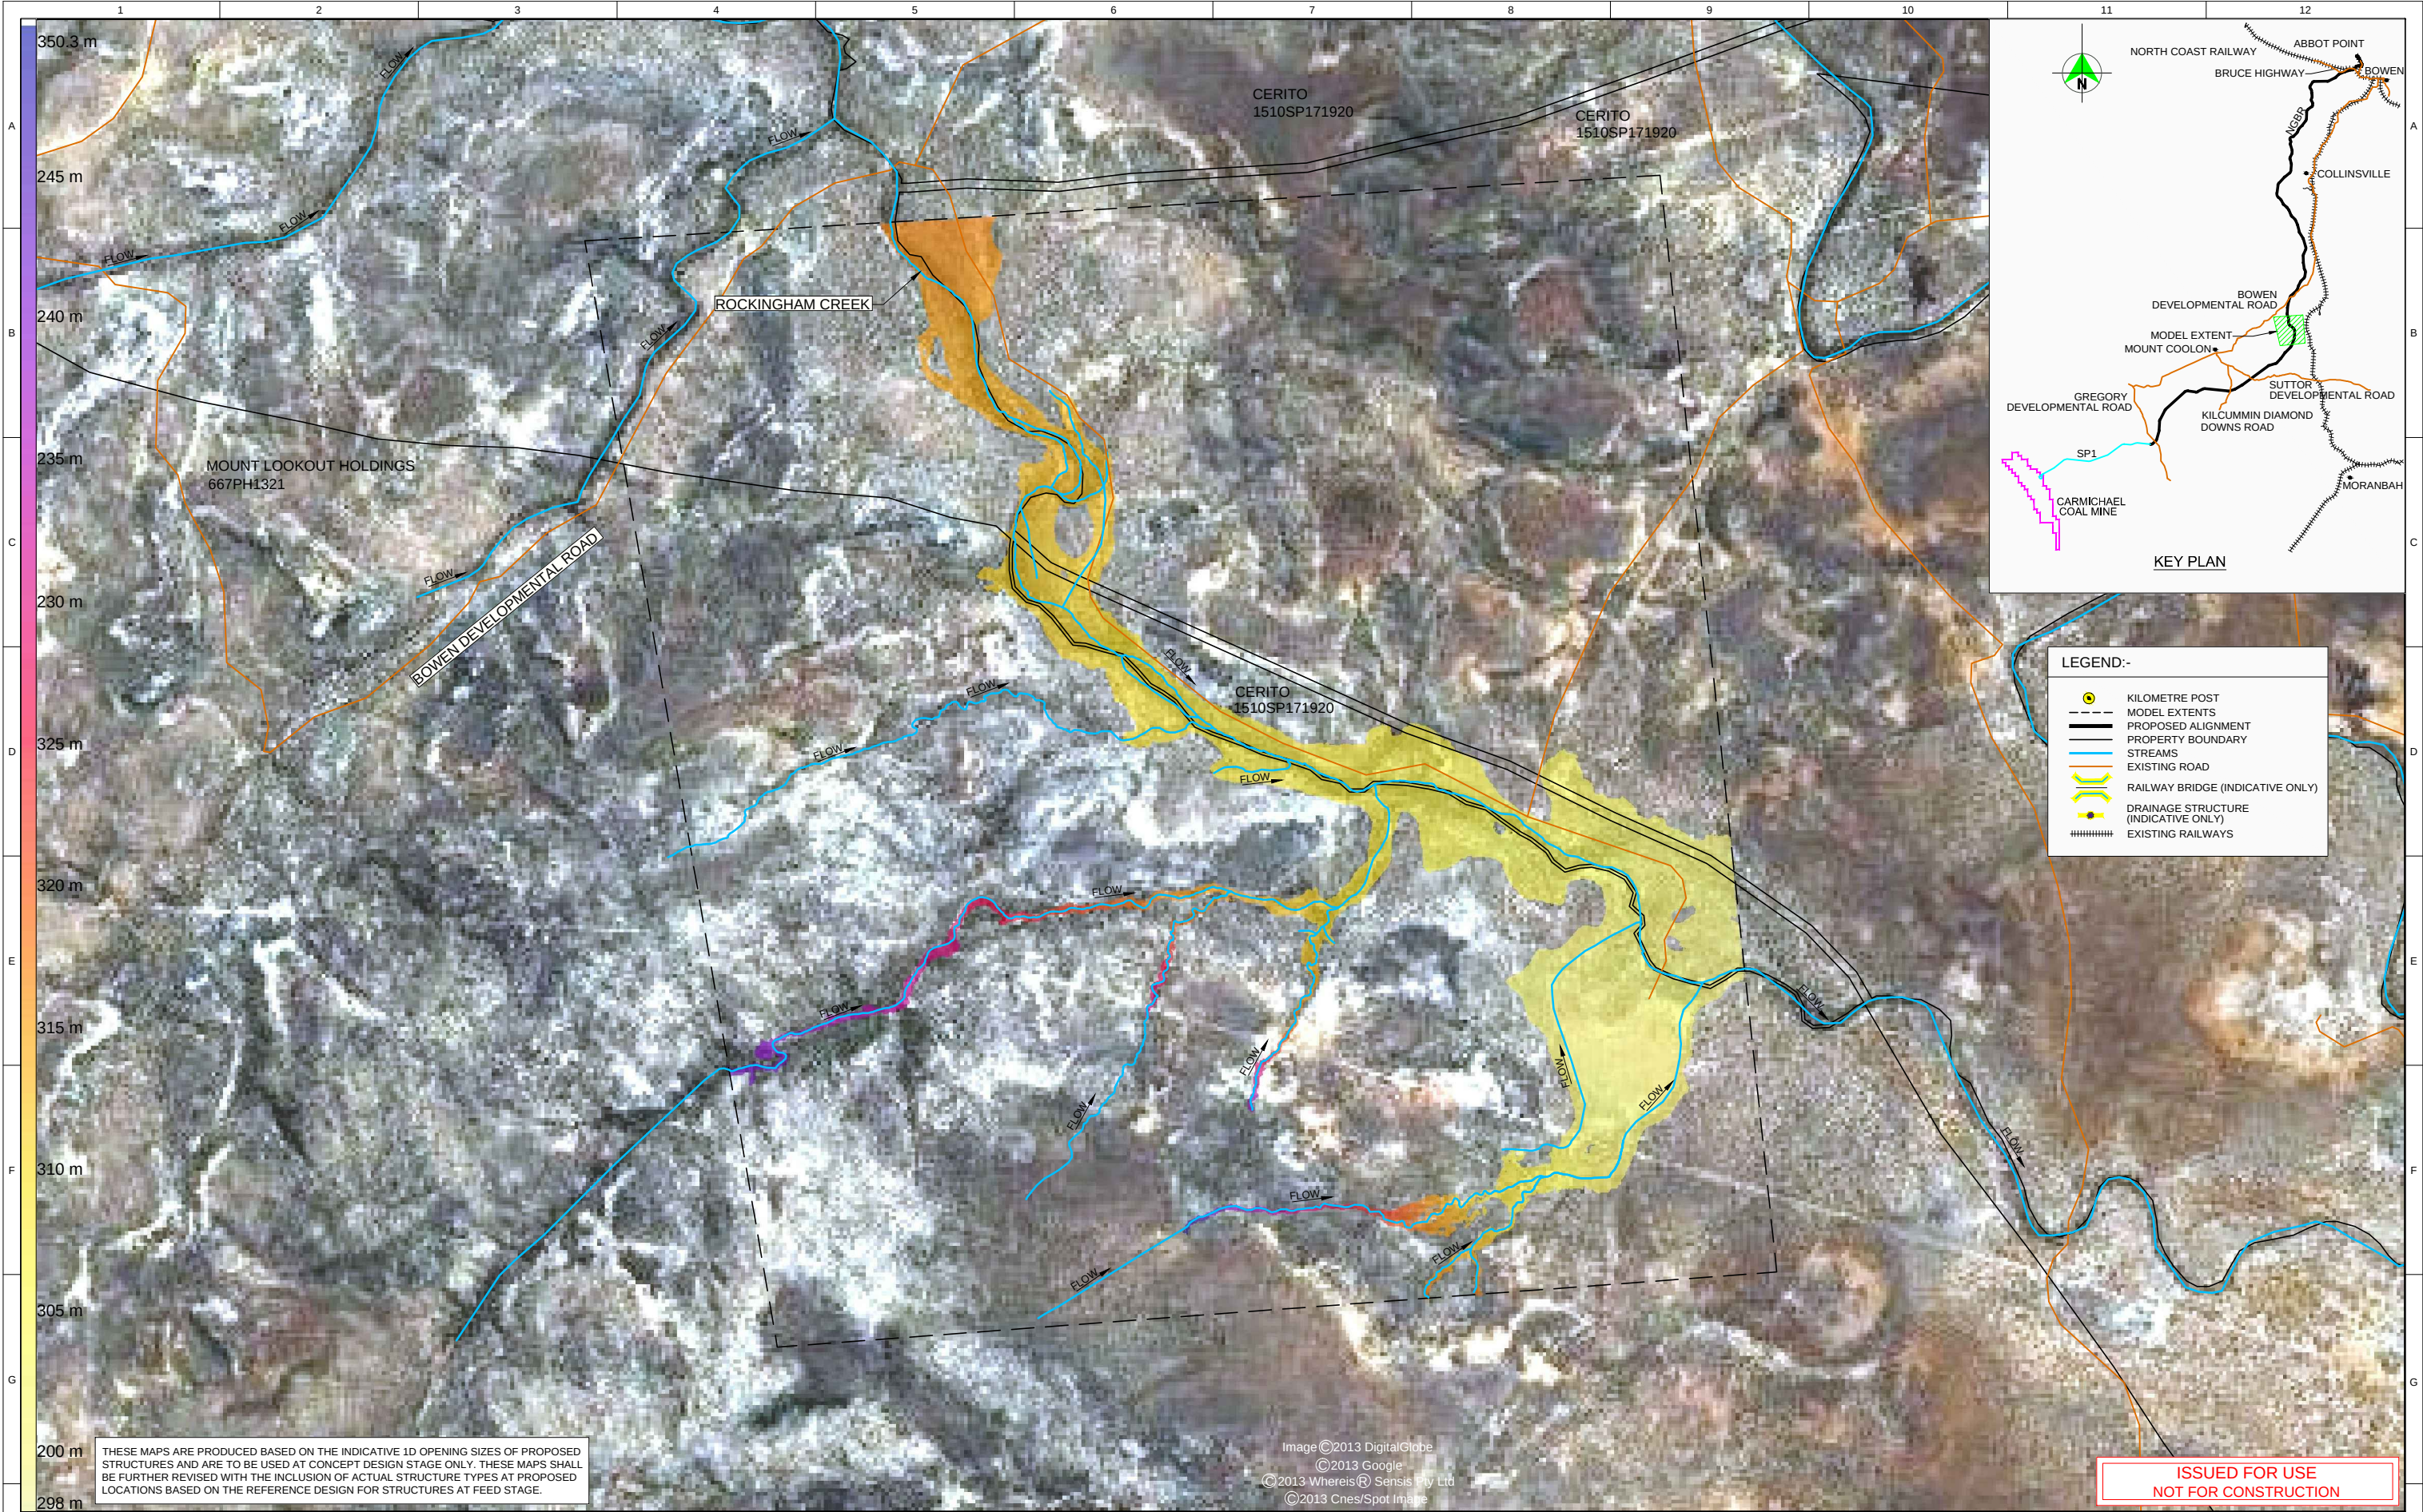



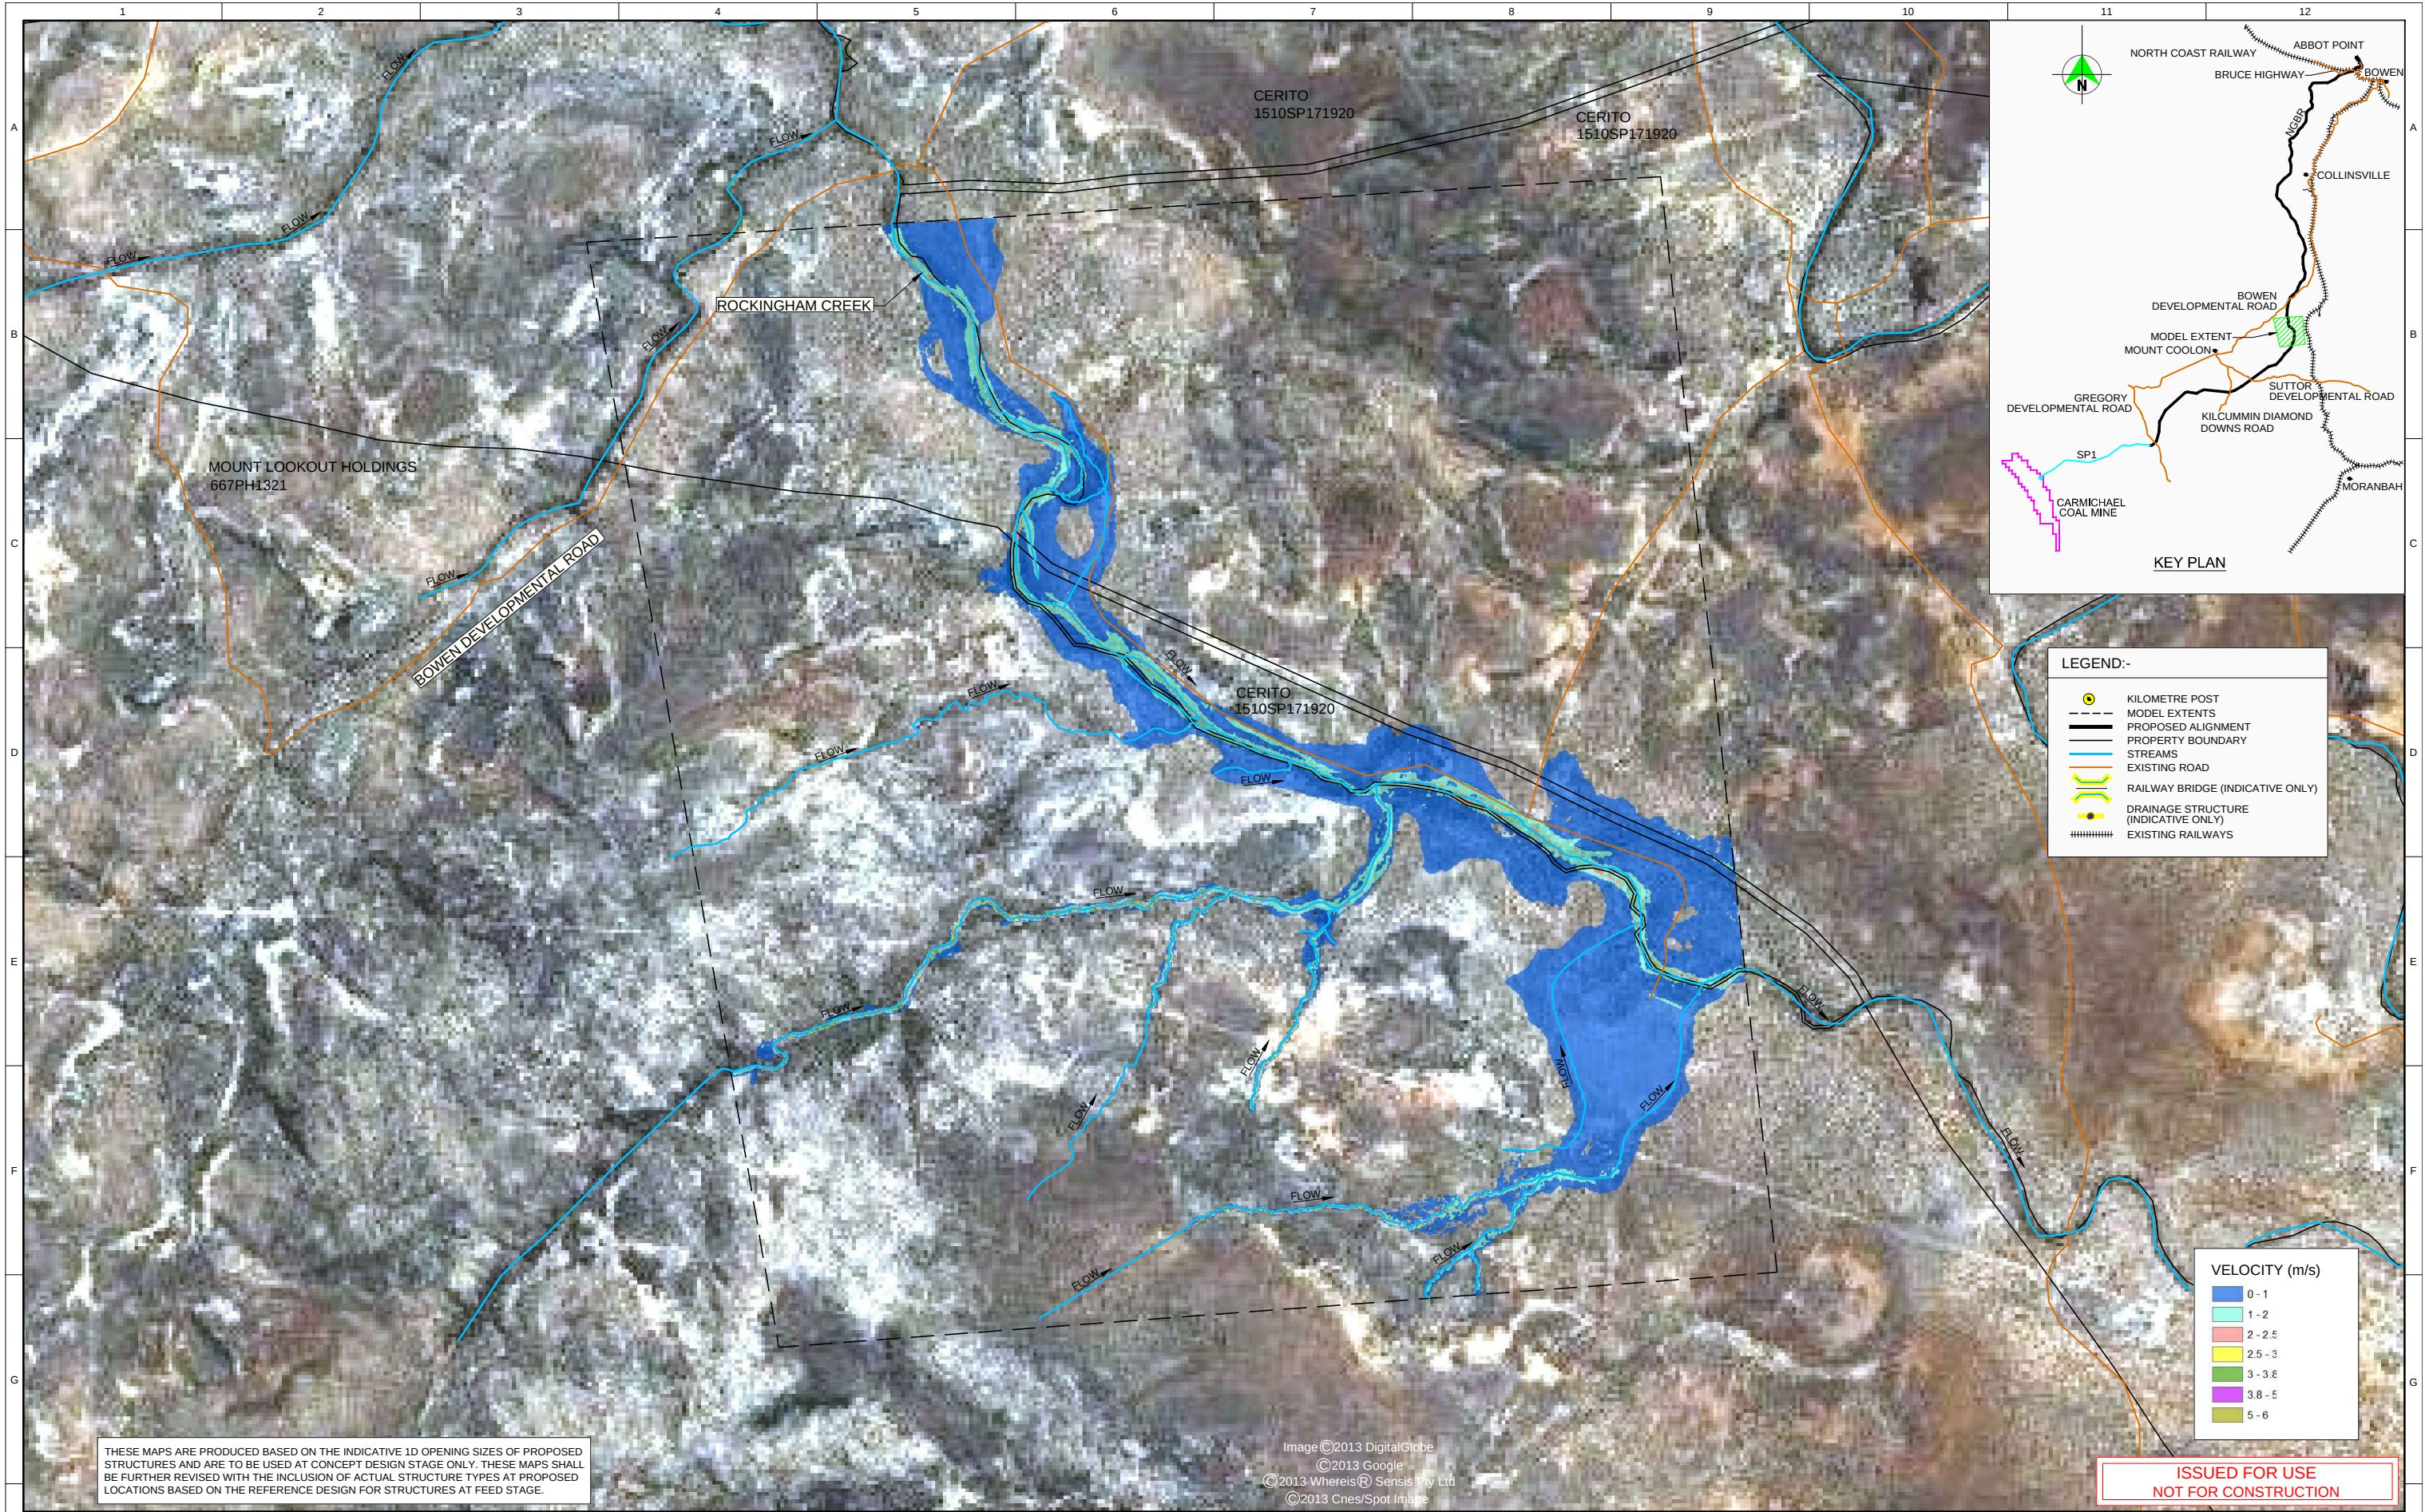


Rev	Description	By	Verified	Date	0400800Metres 1:20000		aarvee associates architects engineers & consultants pvt.ltd. Ravula Residency, Srinagar Colony Main Rd., Hyderabad-500082, India Tel: + 91-40-93737633 Fax: + 91-40-93736277 e-mail: railways@aarvee.net web: www.aarvee.net adani Adani Mining Pty Ltd.		Drawn SHAILESH	Checked RAGHUVVEER	Drawing Title NORTH GALILEE BASIN RAIL PROJECT CIVIL - HYDROLOGY ROCKINGHAM CREEK - PRE-RAIL WATER SURFACE FOR 50 YEAR ARI FLOOD												
H										Designed SRAVAN				Approved A N KESKAR									
							COPYRIGHT The concepts, diagrams and information contained in this document are the sole property and copyright of Adani Mining Pty Ltd. Any use, copying, reproduction or disclosure of the document, whether directly or indirectly, or in whole or in part without the prior written permission of Adani Mining Pty Ltd, is prohibited.		RPEQ No.		Client Drawing No.	Consultant/Contractor Drawing No.	Rev										
0	ISSUED FOR USE	SHAILESH		25-06-2013	SCALES SHOWN ARE FOR AN A1 SIZE ORIGINAL DRAWING		DISCLAIMER: Aarvee Associates has endeavored to ensure accuracy of the drawing. Data sourced from LIDAR, DEM, Contours, Property Owners and other sources as provided by ADANI who make no warranties about the completeness, accuracy, suitability or reliability. Drawings are produced for best possible accuracy based on available data. Alignment design is based on information provided/available at the time of preparation of drawings. Reasonable assumptions have been made to prepare the drawings and are subject to further review on availability of complete information/data. However, AARVEE cannot accept any liability for any damages, losses, expenses which are or may be incurred as a result of any discrepancies as may be found in case any discrepancies are found, these are to be reported to AARVEE, which in turn shall report them to Adani Mining Pty Ltd.		Date			NGBR1551-C-DWG-H-266	0										
Last Modified :- Jun 26,2013 - 12:46AM																							
1		2		3		4		5		6		7		8		9		10		11		12	

 

Rev	Description	By	Verified	Date				 aarvee associates architects engineers & consultants pvt.ltd. Ravula Residency, Srinagar Colony Main Rd., Hyderabad-500082, India Tel: +91-40-93737633 Fax: +91-40-93736277 e-mail: railways@aarvee.net web: www.aarvee.net			 adani Adani Mining Pty Ltd.			Drawn SHAILESH		Checked RAGHUVVEER		Drawing Title NORTH GALILEE BASIN RAIL PROJECT					
											Designed SRAVAN		Approved A N KESKAR		CIVIL - HYDROLOGY								
															ROCKINGHAM CREEK - PRE-RAIL VELOCITY								
															FOR 50 YEAR ARI FLOOD								
0	ISSUED FOR USE	SHAILESH		25-06-2013							RPEQ No.				Client Drawing No.								
Last Modified :- Jun 26,2013 - 12:40AM					SCALES SHOWN ARE FOR AN A1 SIZE ORIGINAL DRAWING						Date				Consultant/Contractor Drawing No. NGBR1551-C-DWG-H-267								
1		2		3		4		5		6		7		8		9		10		11		12	

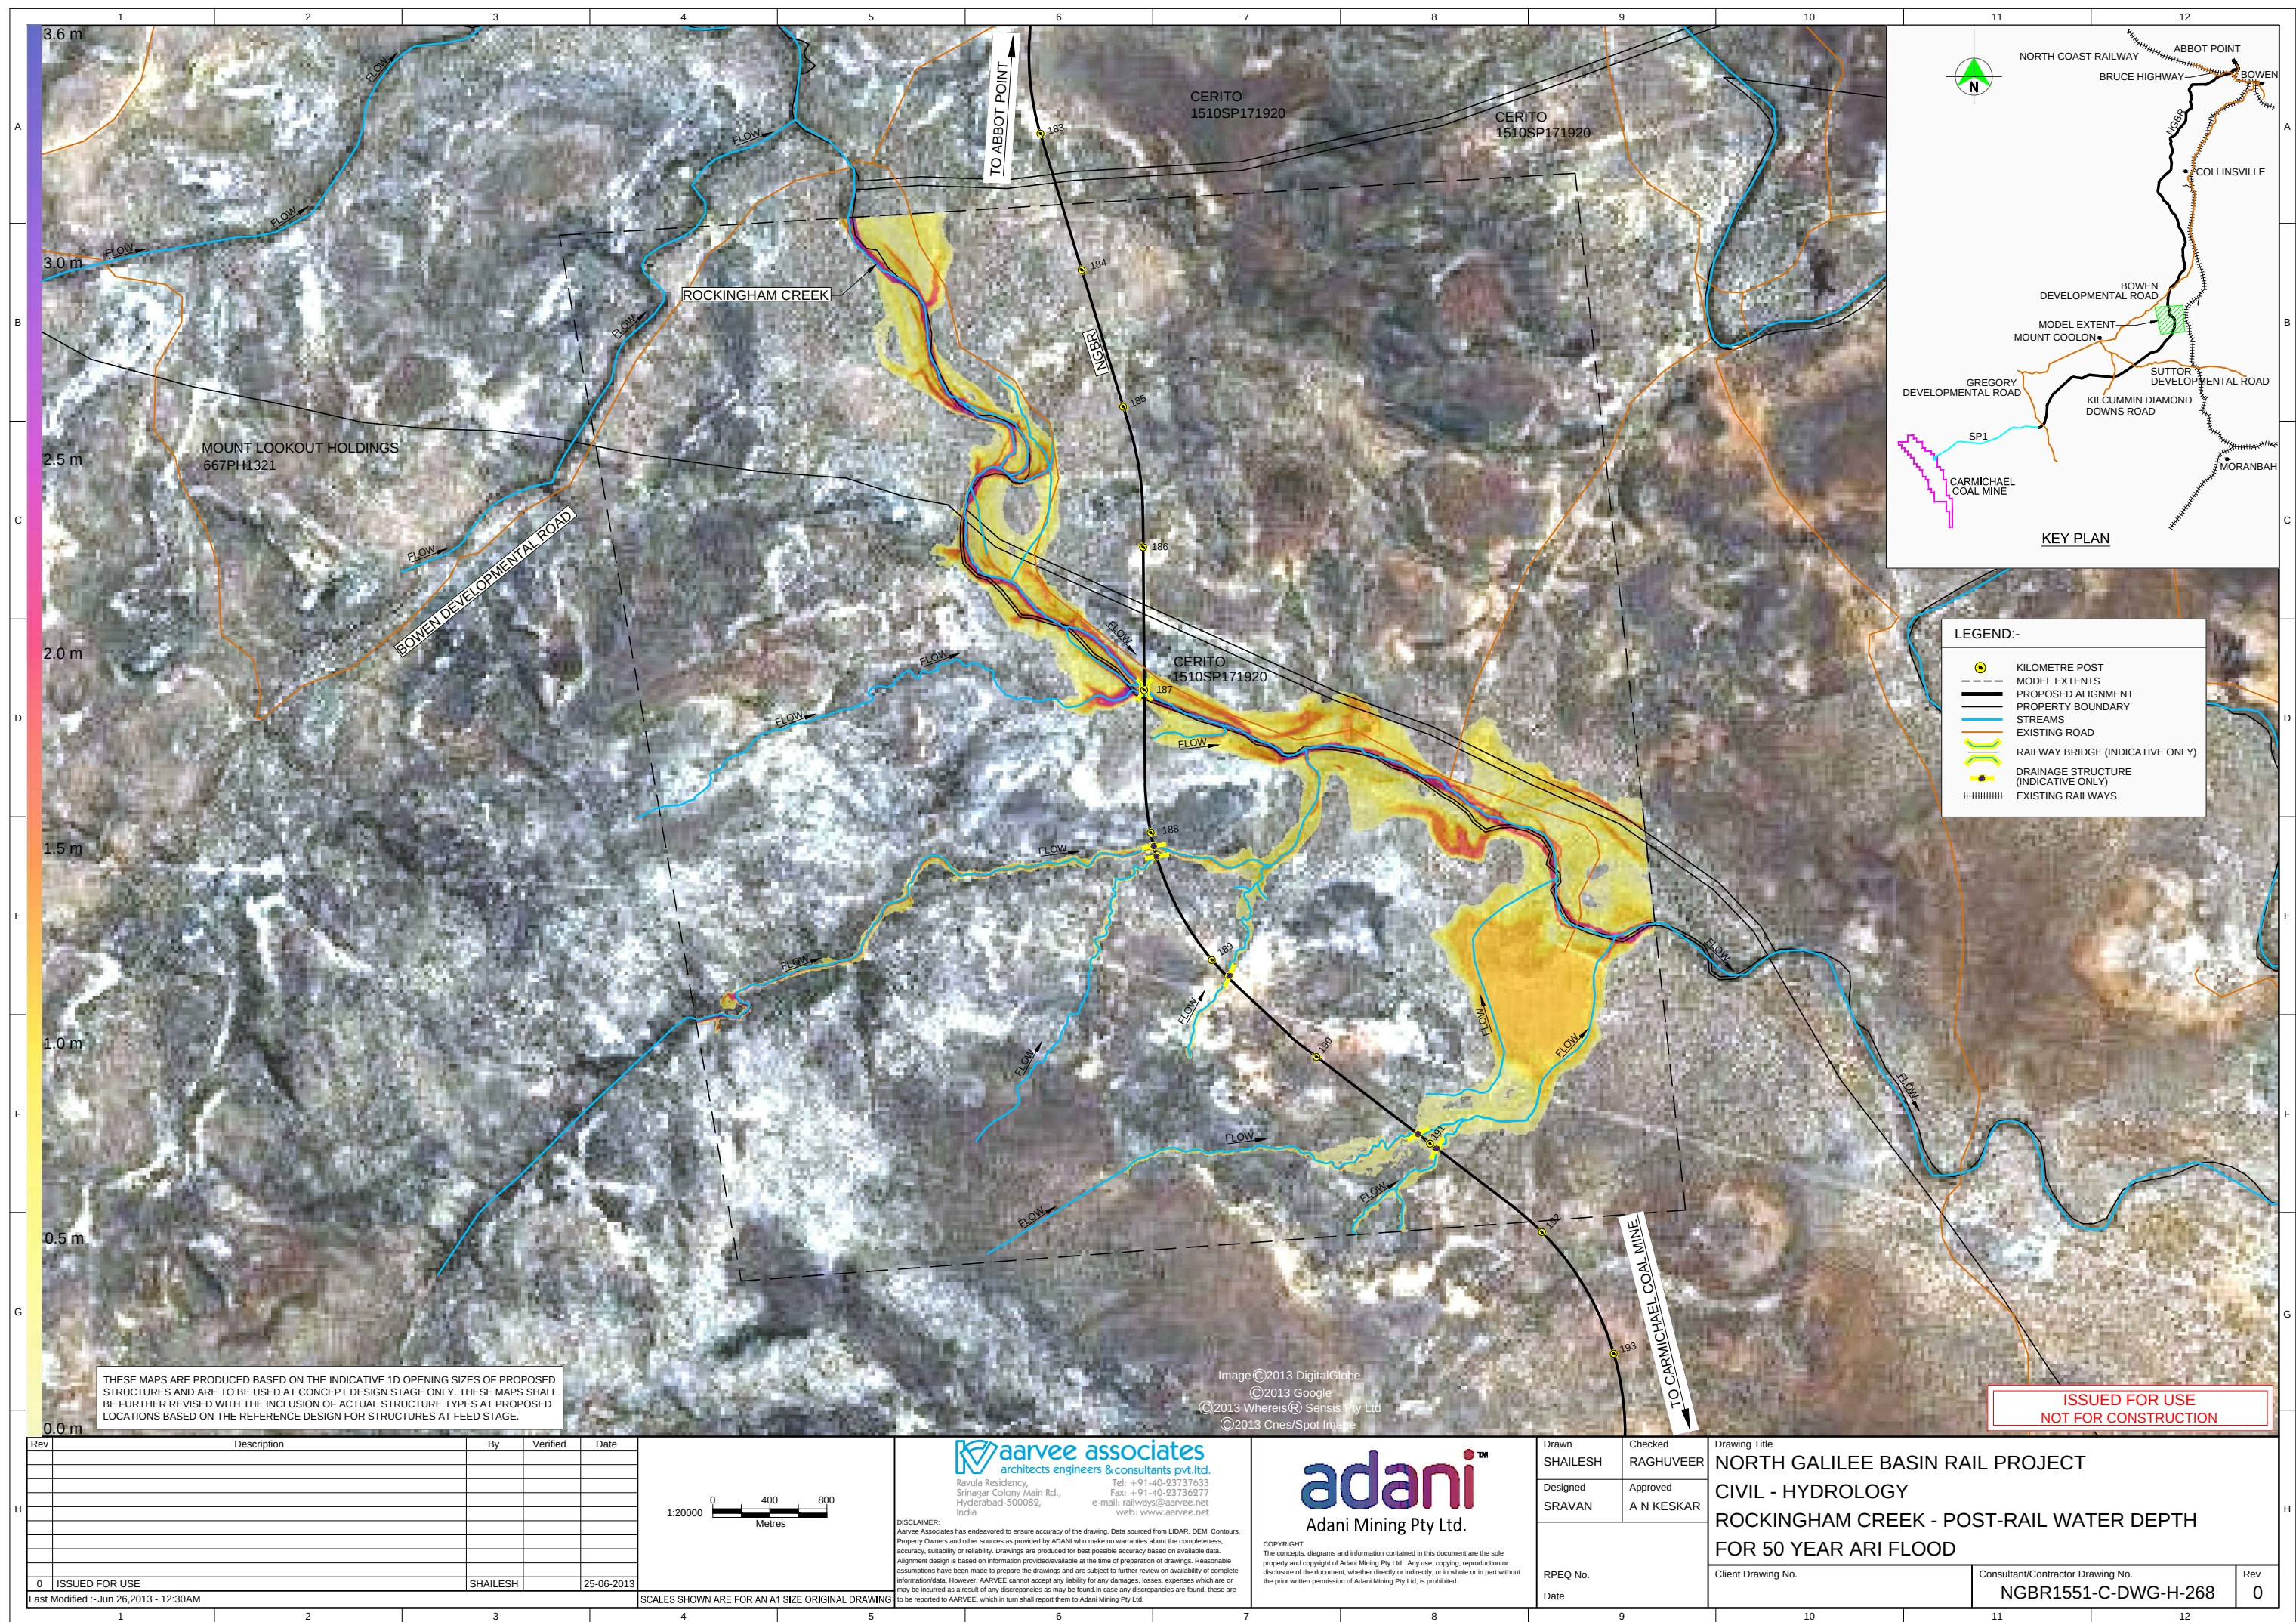

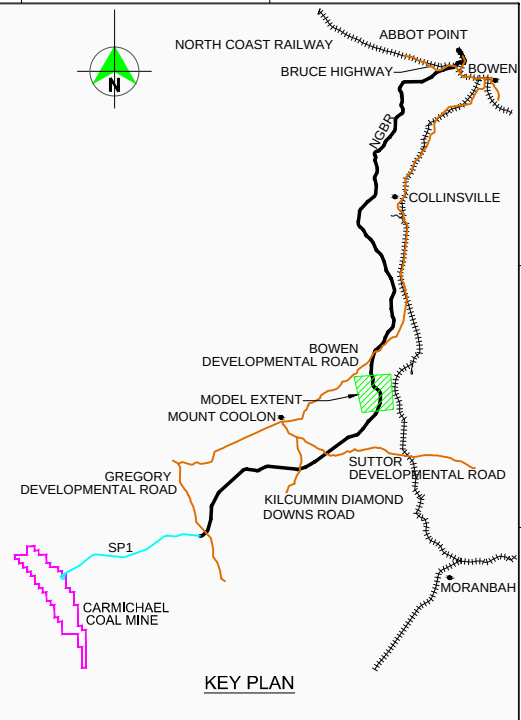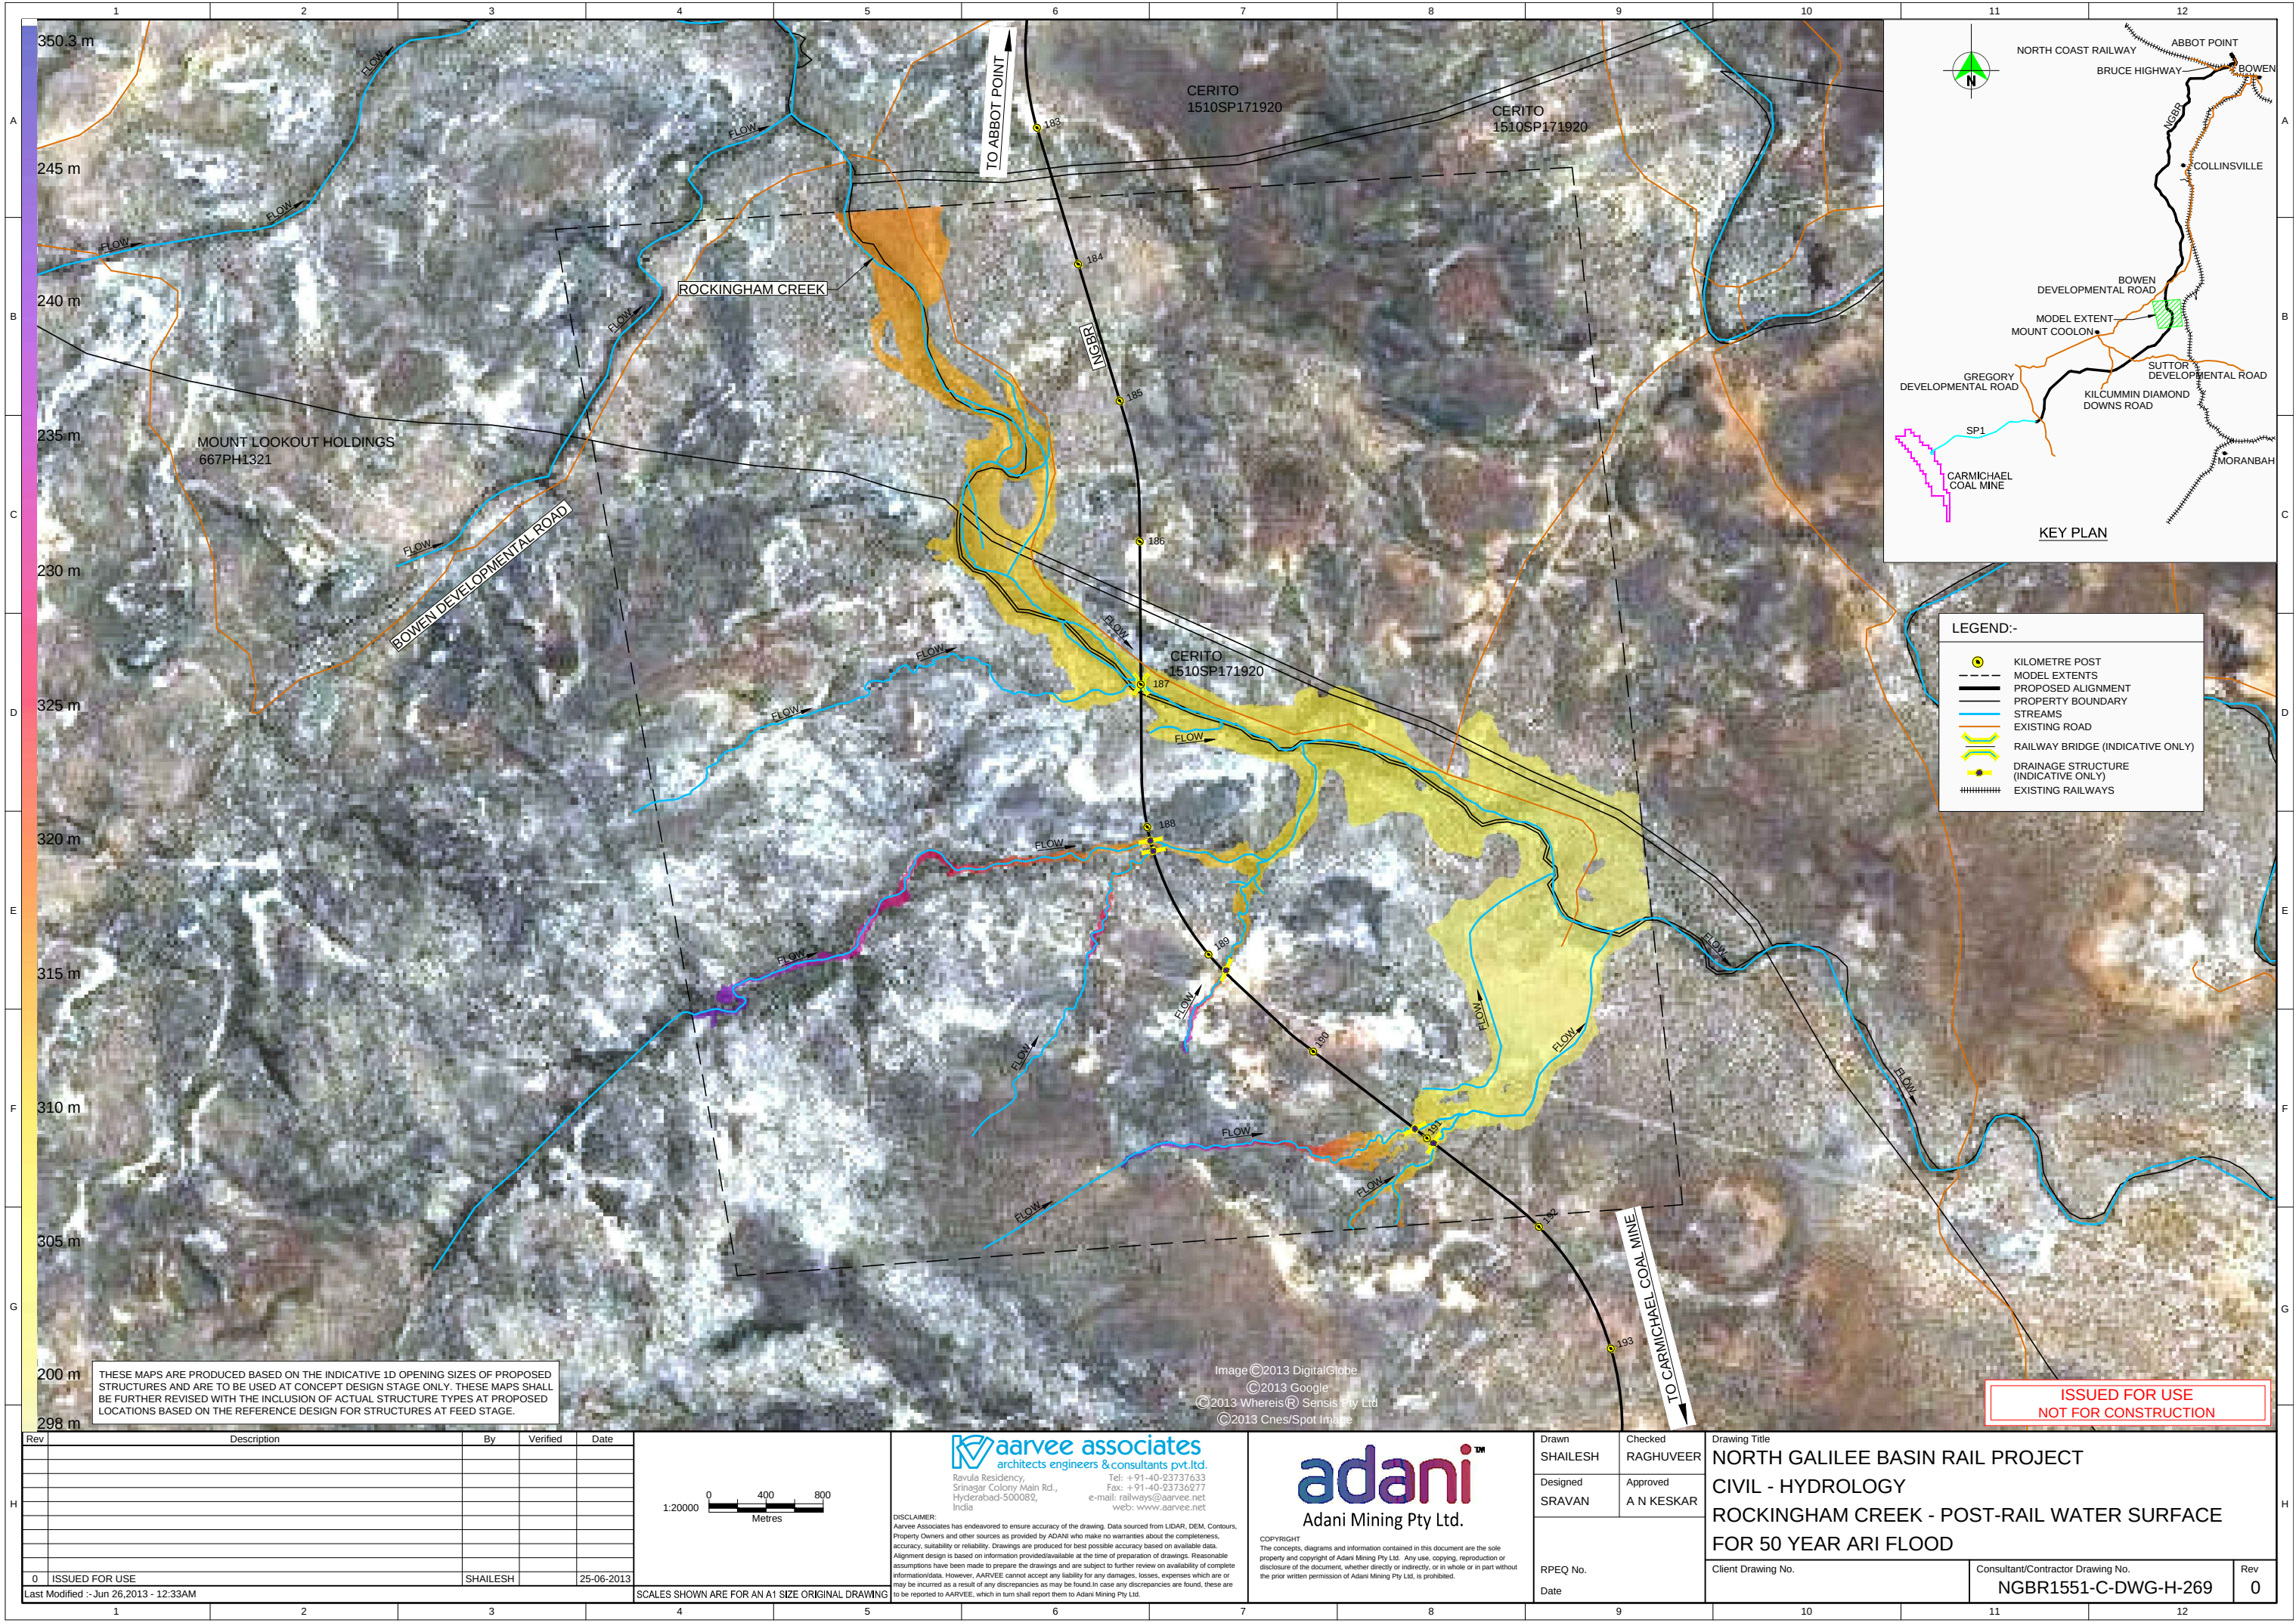


LEGEND:-

- KILOMETRE POST
- MODEL EXTENTS
- PROPOSED ALIGNMENT
- PROPERTY BOUNDARY
- STREAMS
- EXISTING ROAD
- RAILWAY BRIDGE (INDICATIVE ONLY)
- DRAINAGE STRUCTURE (INDICATIVE ONLY)
- EXISTING RAILWAYS

ISSUED FOR USE
NOT FOR CONSTRUCTION

Rev	Description	By	Verified	Date
0	ISSUED FOR USE	SHAILESH		25-06-2013
Last Modified :-Jun 26,2013 - 12:33AM				

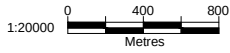

SCALES SHOWN ARE FOR AN A1 SIZE ORIGINAL DRAWING

aarvee associates
architects engineers & consultants pvt.ltd.
Ravula Residency,
Srinagar Colony Main Rd.,
Hyderabad-500082,
India
Tel: +91-40-93737633
Fax: +91-40-93736277
e-mail: railways@aarvee.net
web: www.aarvee.net


DISCLAIMER:
Aarvee Associates has endeavored to ensure accuracy of the drawing. Data sourced from LIDAR, DEM, Contours, Property Owners and other sources as provided by ADANI who make no warranties about the completeness, accuracy, suitability or reliability. Drawings are produced for best possible accuracy based on available data. Alignment design is based on information provided/available at the time of preparation of drawings. Reasonable assumptions have been made to prepare the drawings and are subject to further review on availability of complete information/data. However, AARVEE cannot accept any liability for any damages, losses, expenses which are or may be incurred as a result of any discrepancies as may be found in case any discrepancies are found, these are to be reported to AARVEE, which in turn shall report them to Adani Mining Pty Ltd.

adani
Adani Mining Pty Ltd.

COPYRIGHT
The concepts, diagrams and information contained in this document are the sole property and copyright of Adani Mining Pty Ltd. Any use, copying, reproduction or disclosure of the document, whether directly or indirectly, or in whole or in part without the prior written permission of Adani Mining Pty Ltd, is prohibited.


Drawn SHAILESH	Checked RAGHUVVEER
Designed SRAVAN	Approved A N KESKAR
RPEQ No.	
Date	

Drawing Title NORTH GALILEE BASIN RAIL PROJECT CIVIL - HYDROLOGY ROCKINGHAM CREEK - POST-RAIL WATER SURFACE FOR 50 YEAR ARI FLOOD		
Client Drawing No.	Consultant/Contractor Drawing No. NGBR1551-C-DWG-H-269	Rev 0

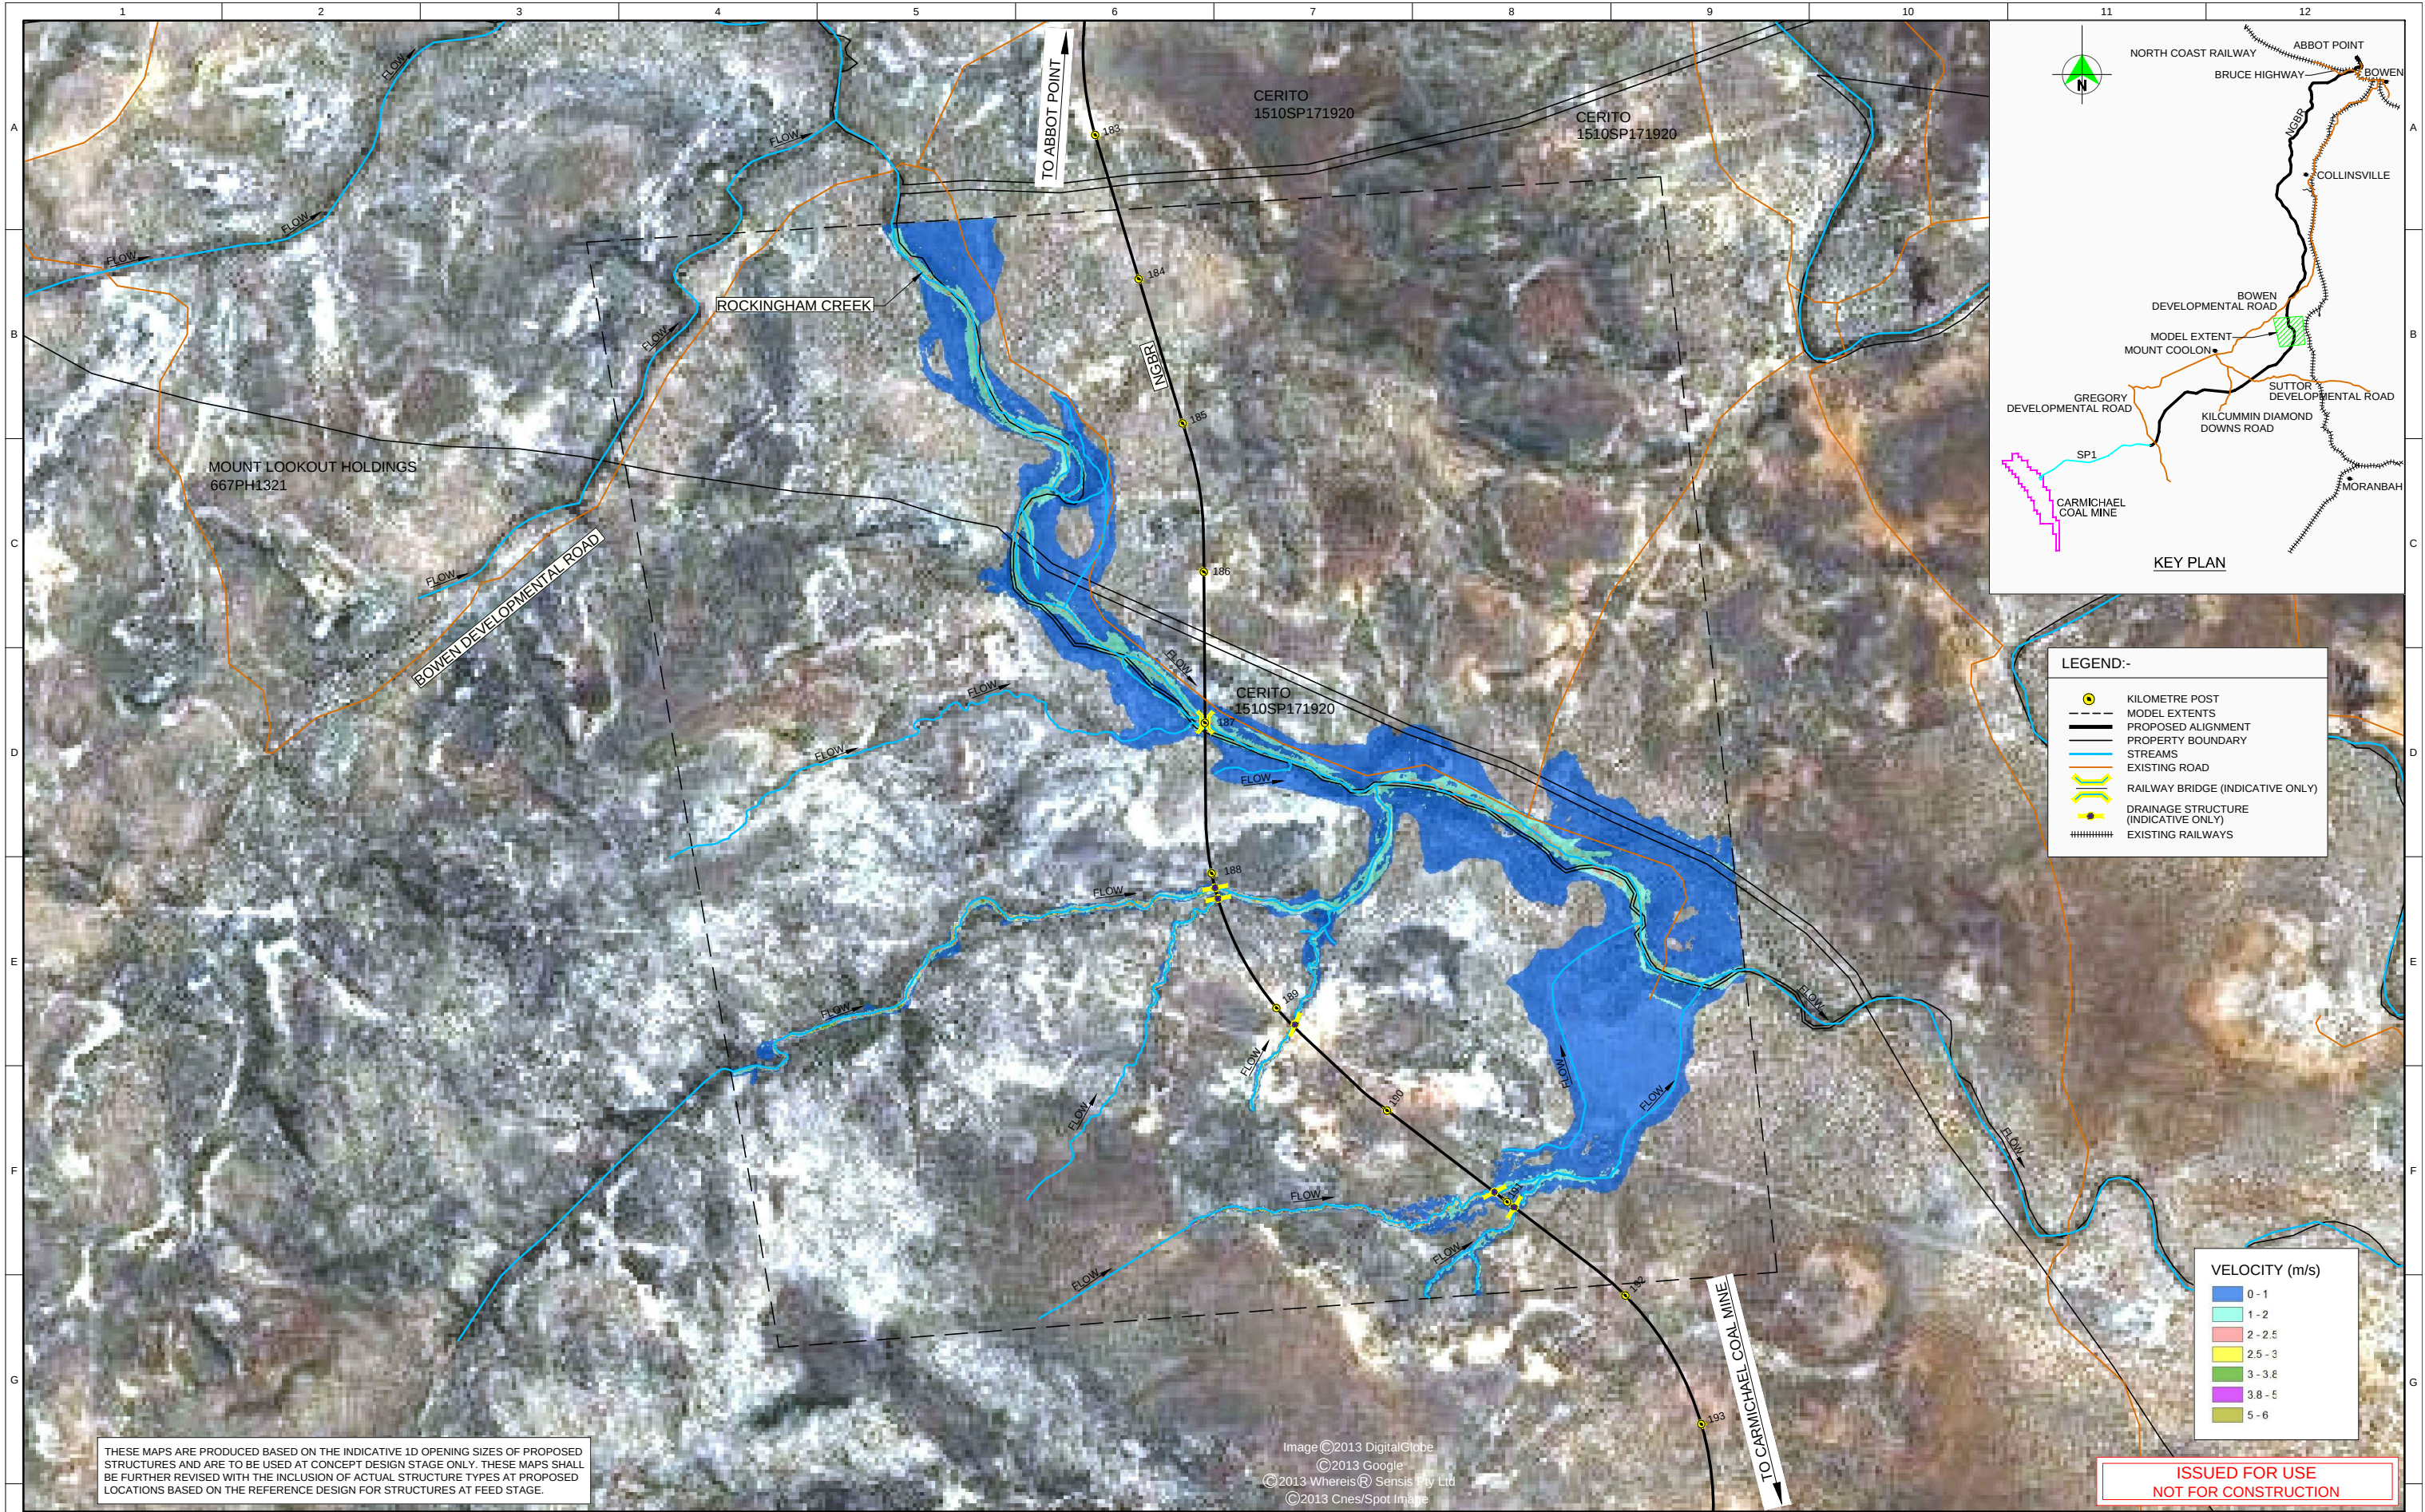

Rev	Description	By	Verified	Date
0	ISSUED FOR USE	SHAILESH		25-06-2013

Last Modified :-Jun 26,2013 - 12:25AM

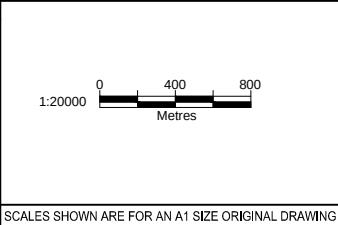

architects engineers & consultants pvt.ltd.
Ravula Residency,
Srinagar Colony Main Rd.,
Hyderabad-500082,
India

Tel: +91-40-93737633
Fax: +91-40-93736277
e-mail: railways@aarvee.net
web: www.aarvee.net


DISCLAIMER:
Aarvee Associates has endeavored to ensure accuracy of the drawing. Data sourced from LIDAR, DEM, Contours, Property Owners and other sources as provided by ADANI who make no warranties about the completeness, accuracy, suitability or reliability. Drawings are produced for best possible accuracy based on available data. Alignment design is based on information provided/available at the time of preparation of drawings. Reasonable assumptions have been made to prepare the drawings and are subject to further review on availability of complete information/data. However, AARVEE cannot accept any liability for any damages, losses, expenses which are or may be incurred as a result of any discrepancies as may be found in case any discrepancies are found, these are to be reported to AARVEE, which in turn shall report them to Adani Mining Pty Ltd.


Adani Mining Pty Ltd.

COPYRIGHT
The concepts, diagrams and information contained in this document are the sole property and copyright of Adani Mining Pty Ltd. Any use, copying, reproduction or disclosure of the document, whether directly or indirectly, or in whole or in part without the prior written permission of Adani Mining Pty Ltd, is prohibited.

Drawn SHAILESH	Checked RAGHUVVEER
Designed SRAVAN	Approved A N KESKAR
RPEQ No.	
Date	

Drawing Title NORTH GALILEE BASIN RAIL PROJECT CIVIL - HYDROLOGY ROCKINGHAM CREEK - POST-RAIL VELOCITY FOR 50 YEAR ARI FLOOD		
Client Drawing No.	Consultant/Contractor Drawing No. NGBR1551-C-DWG-H-270	Rev 0

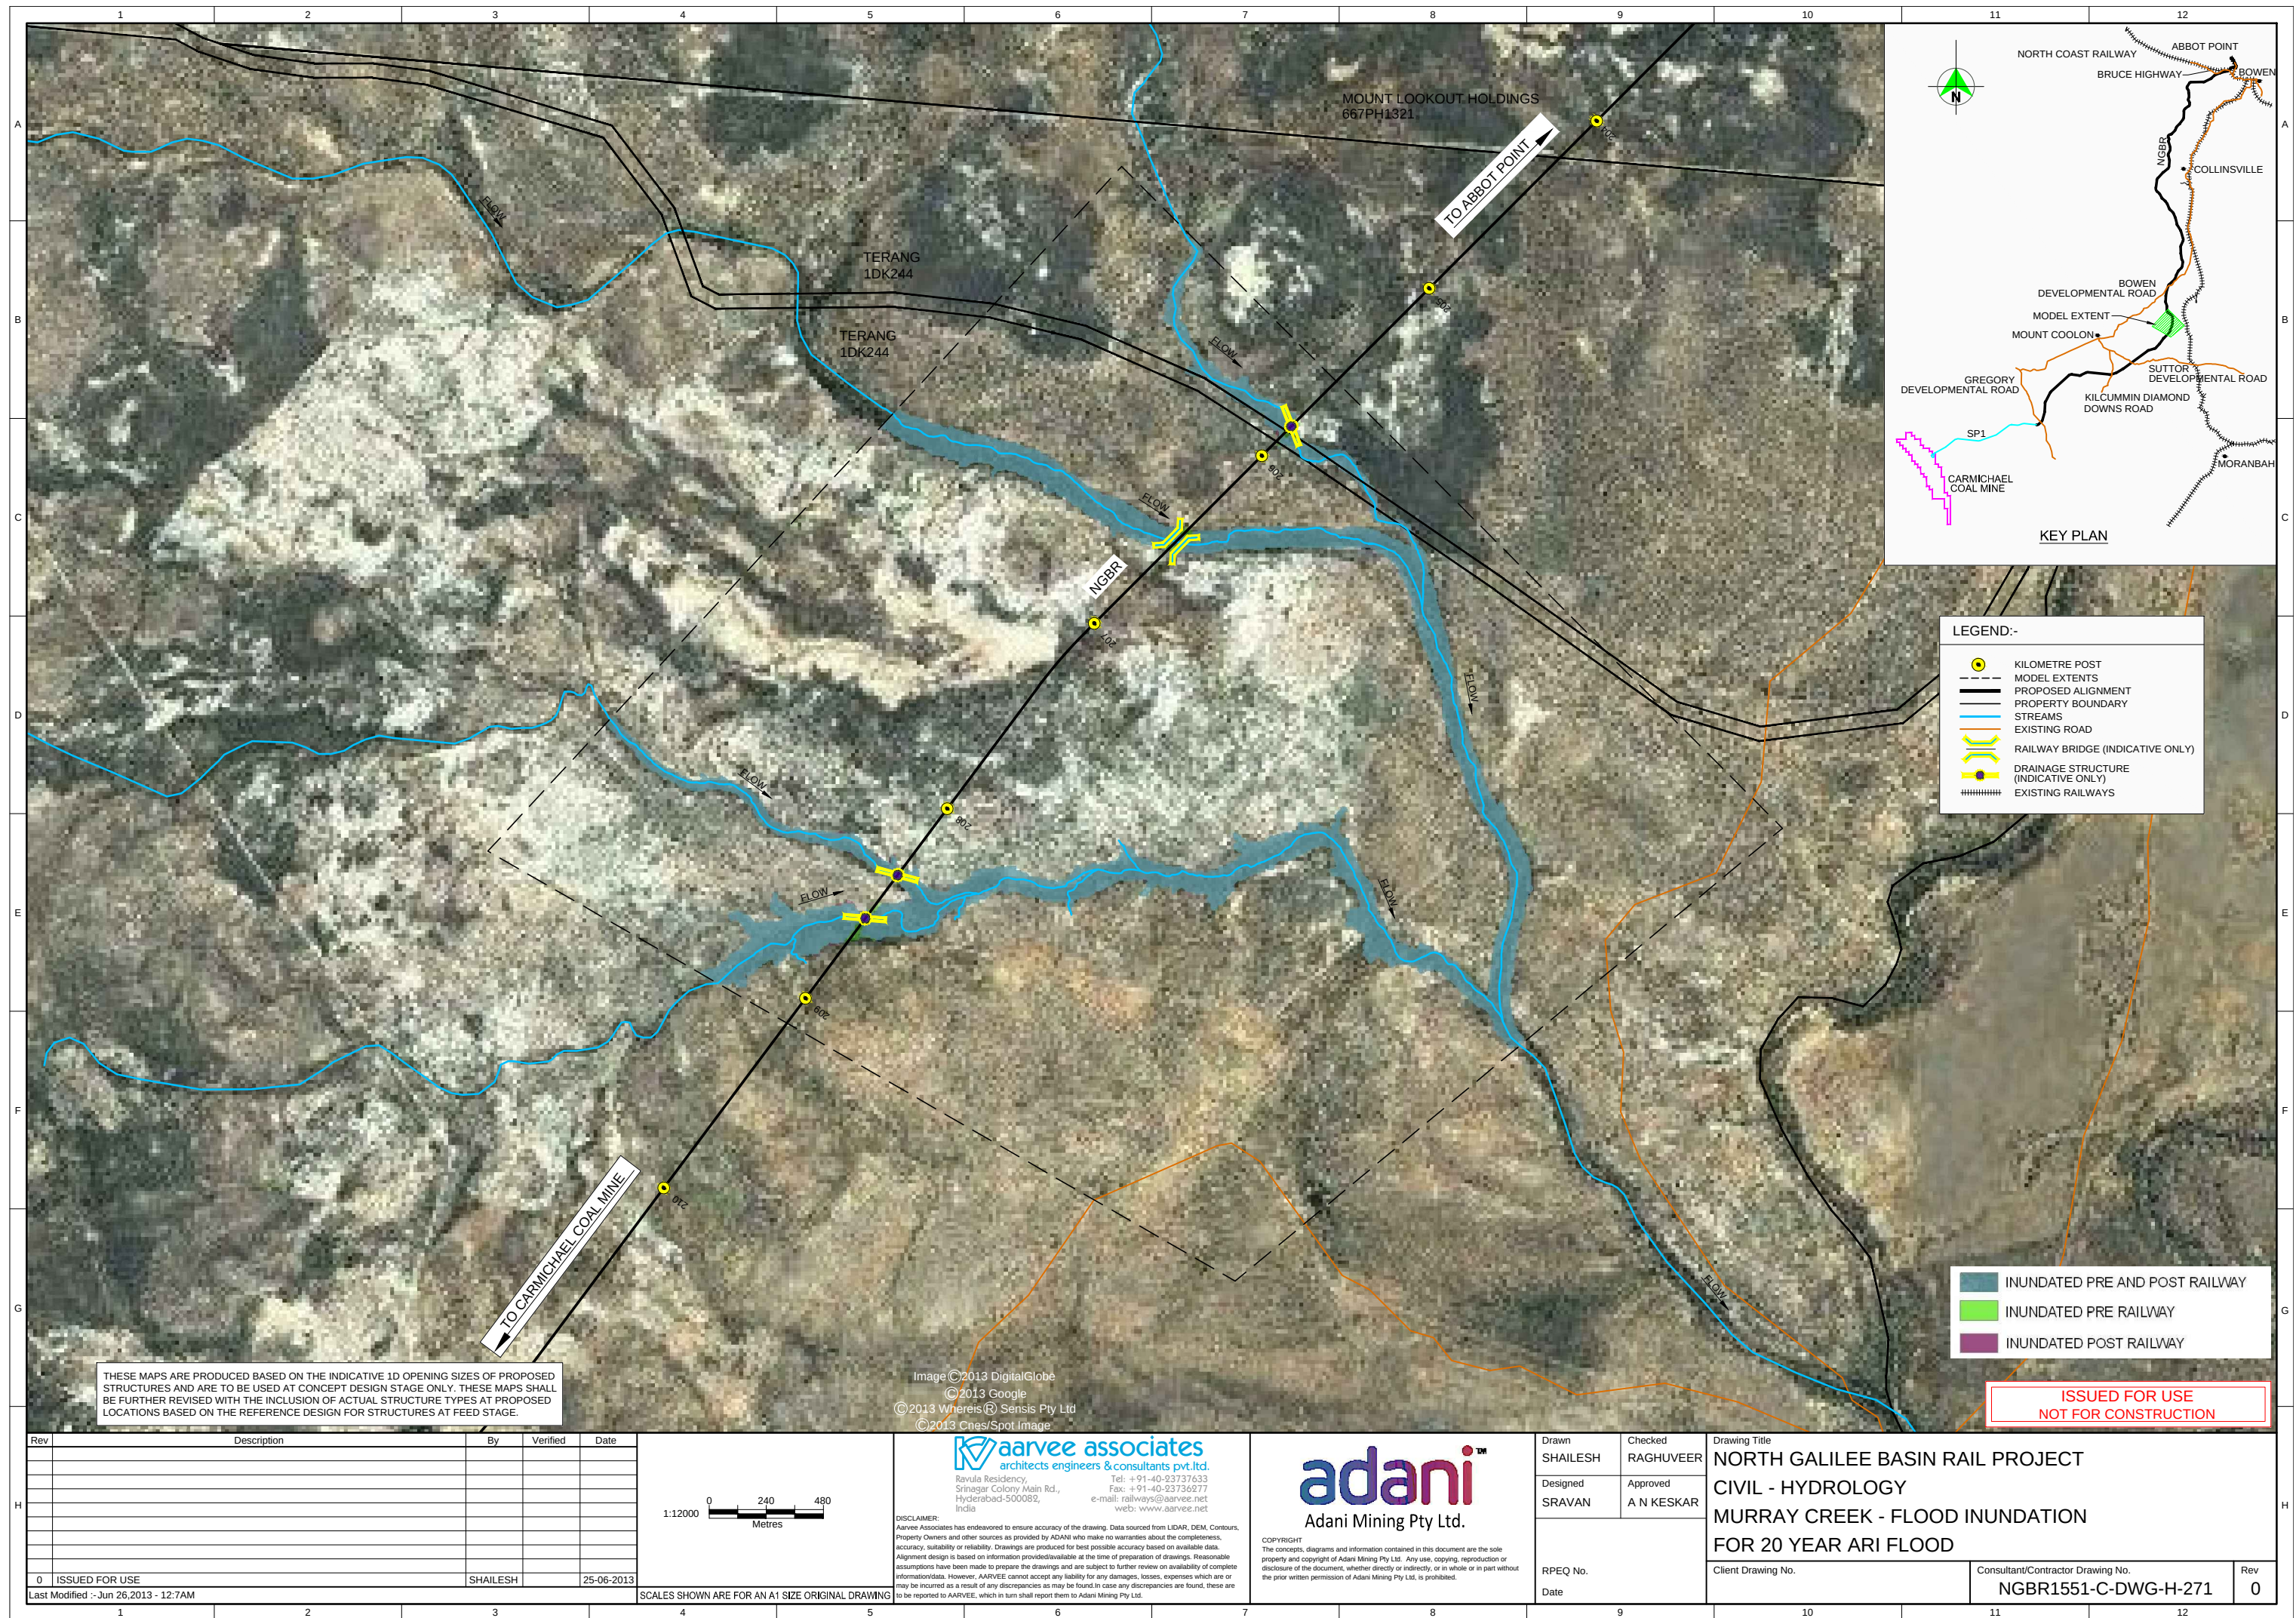

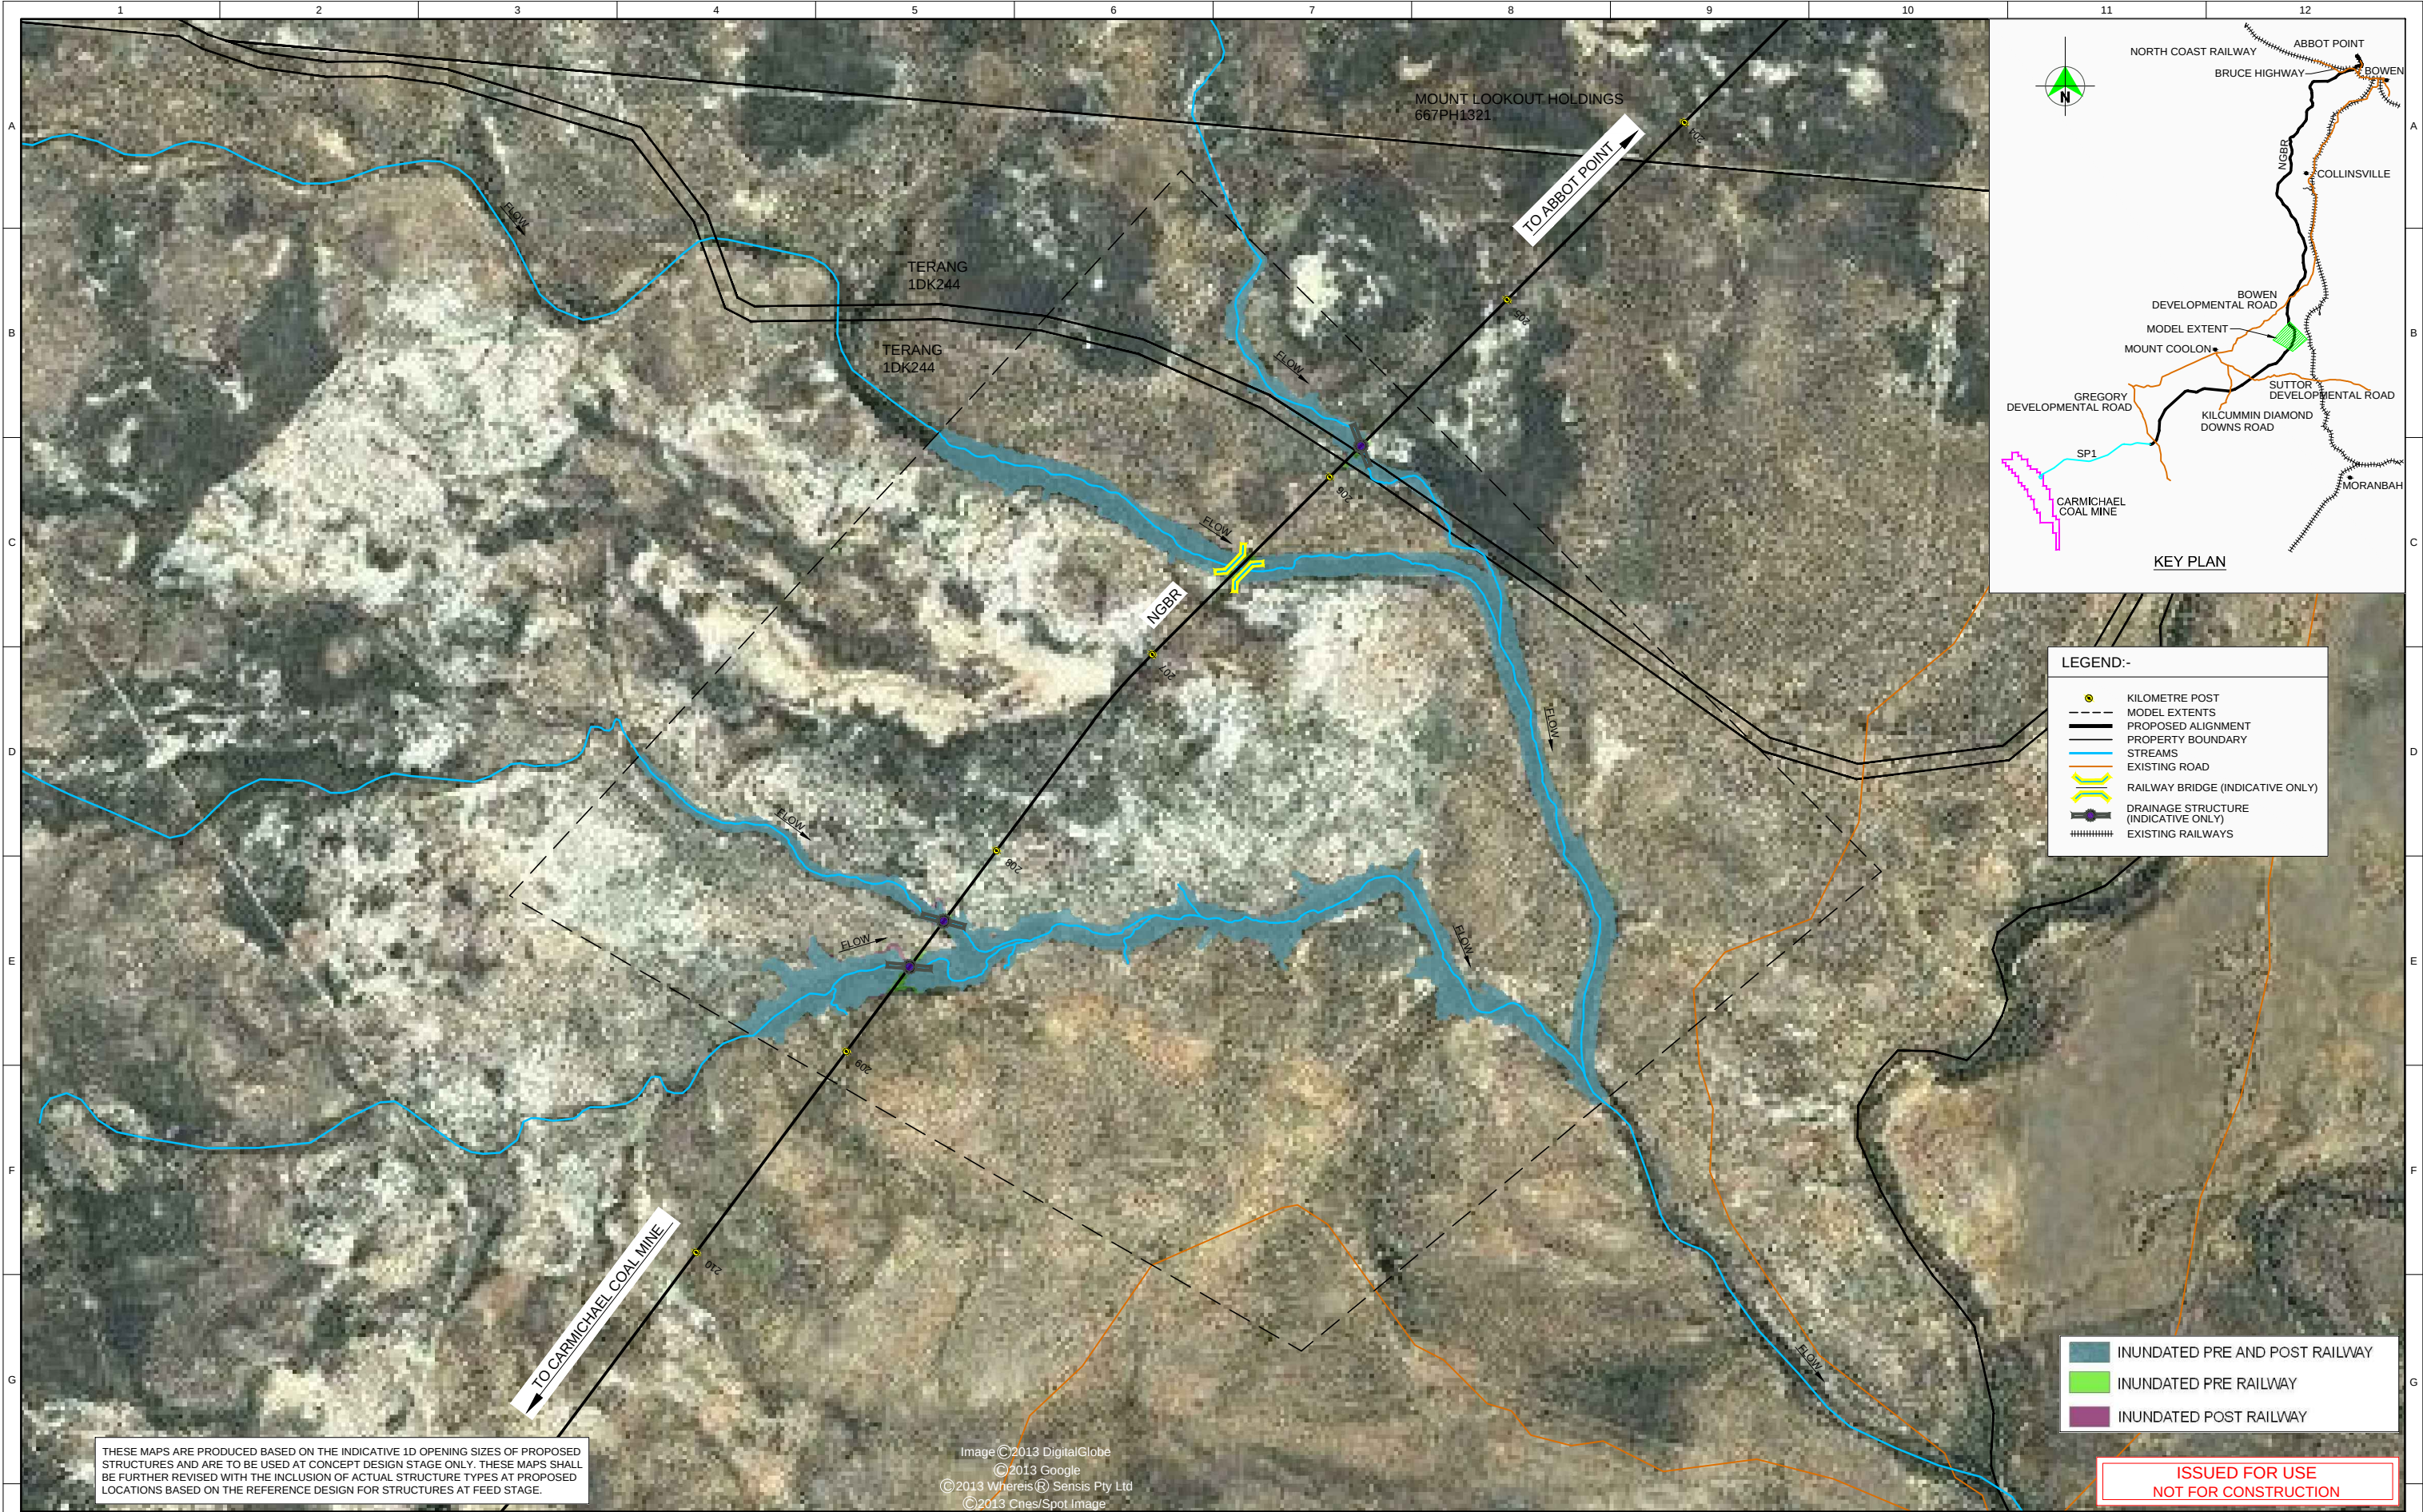

THESE MAPS ARE PRODUCED BASED ON THE INDICATIVE 1D OPENING SIZES OF PROPOSED STRUCTURES AND ARE TO BE USED AT CONCEPT DESIGN STAGE ONLY. THESE MAPS SHALL BE FURTHER REVISED WITH THE INCLUSION OF ACTUAL STRUCTURE TYPES AT PROPOSED LOCATIONS BASED ON THE REFERENCE DESIGN FOR STRUCTURES AT FEED STAGE.

Image ©2013 DigitalGlobe
©2013 Google
©2013 Whereis R Sensis Pty Ltd
©2013 Cnes/Spot Image

aarvee associates
architects engineers & consultants pvt.ltd.
Ravula Residency,
Srinagar Colony Main Rd.,
Hyderabad-500082,
India
Tel: +91-40-93737633
Fax: +91-40-93736277
e-mail: railways@aarvee.net
web: www.aarvee.net

DISCLAIMER:
Aarvee Associates has endeavored to ensure accuracy of the drawing. Data sourced from LIDAR, DEM, Contours, Property Owners and other sources as provided by ADANI who make no warranties about the completeness, accuracy, suitability or reliability. Drawings are produced for best possible accuracy based on available data. Alignment design is based on information provided/available at the time of preparation of drawings. Reasonable assumptions have been made to prepare the drawings and are subject to further review on availability of complete information/data. However, AARVEE cannot accept any liability for any damages, losses, expenses which are or may be incurred as a result of any discrepancies as may be found in case any discrepancies are found, these are to be reported to AARVEE, which in turn shall report them to Adani Mining Pty Ltd.


adani
Adani Mining Pty Ltd.

COPYRIGHT
The concepts, diagrams and information contained in this document are the sole property and copyright of Adani Mining Pty Ltd. Any use, copying, reproduction or disclosure of the document, whether directly or indirectly, or in whole or in part without the prior written permission of Adani Mining Pty Ltd, is prohibited.



Drawn SHAILESH	Checked RAGHUVVEER
Designed SRAVAN	Approved A N KESKAR
RPEQ No.	
Date	

Drawing Title NORTH GALILEE BASIN RAIL PROJECT CIVIL - HYDROLOGY MURRAY CREEK - FLOOD INUNDATION FOR 50 YEAR ARI FLOOD		
Client Drawing No.	Consultant/Contractor Drawing No. NGBR1551-C-DWG-H-272	Rev 0

Rev	Description	By	Verified	Date
0	ISSUED FOR USE	SHAILESH		25-06-2013
Last Modified :-Jun 26,2013 - 12:53AM				

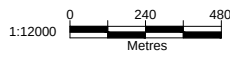

SCALES SHOWN ARE FOR AN A1 SIZE ORIGINAL DRAWING

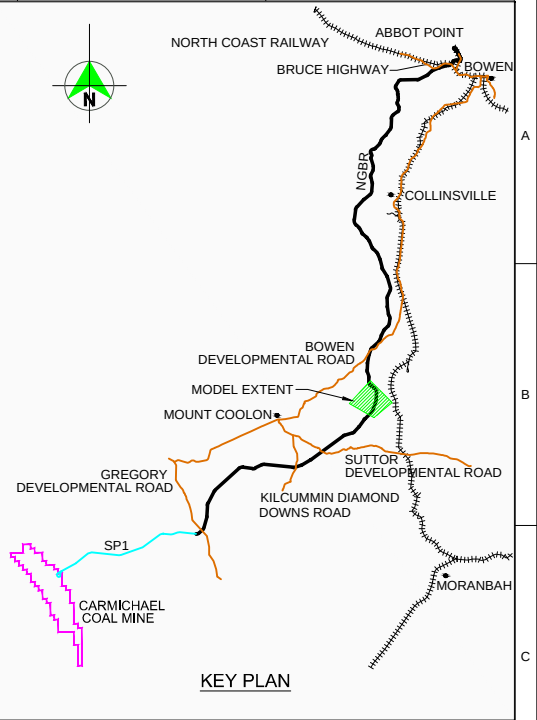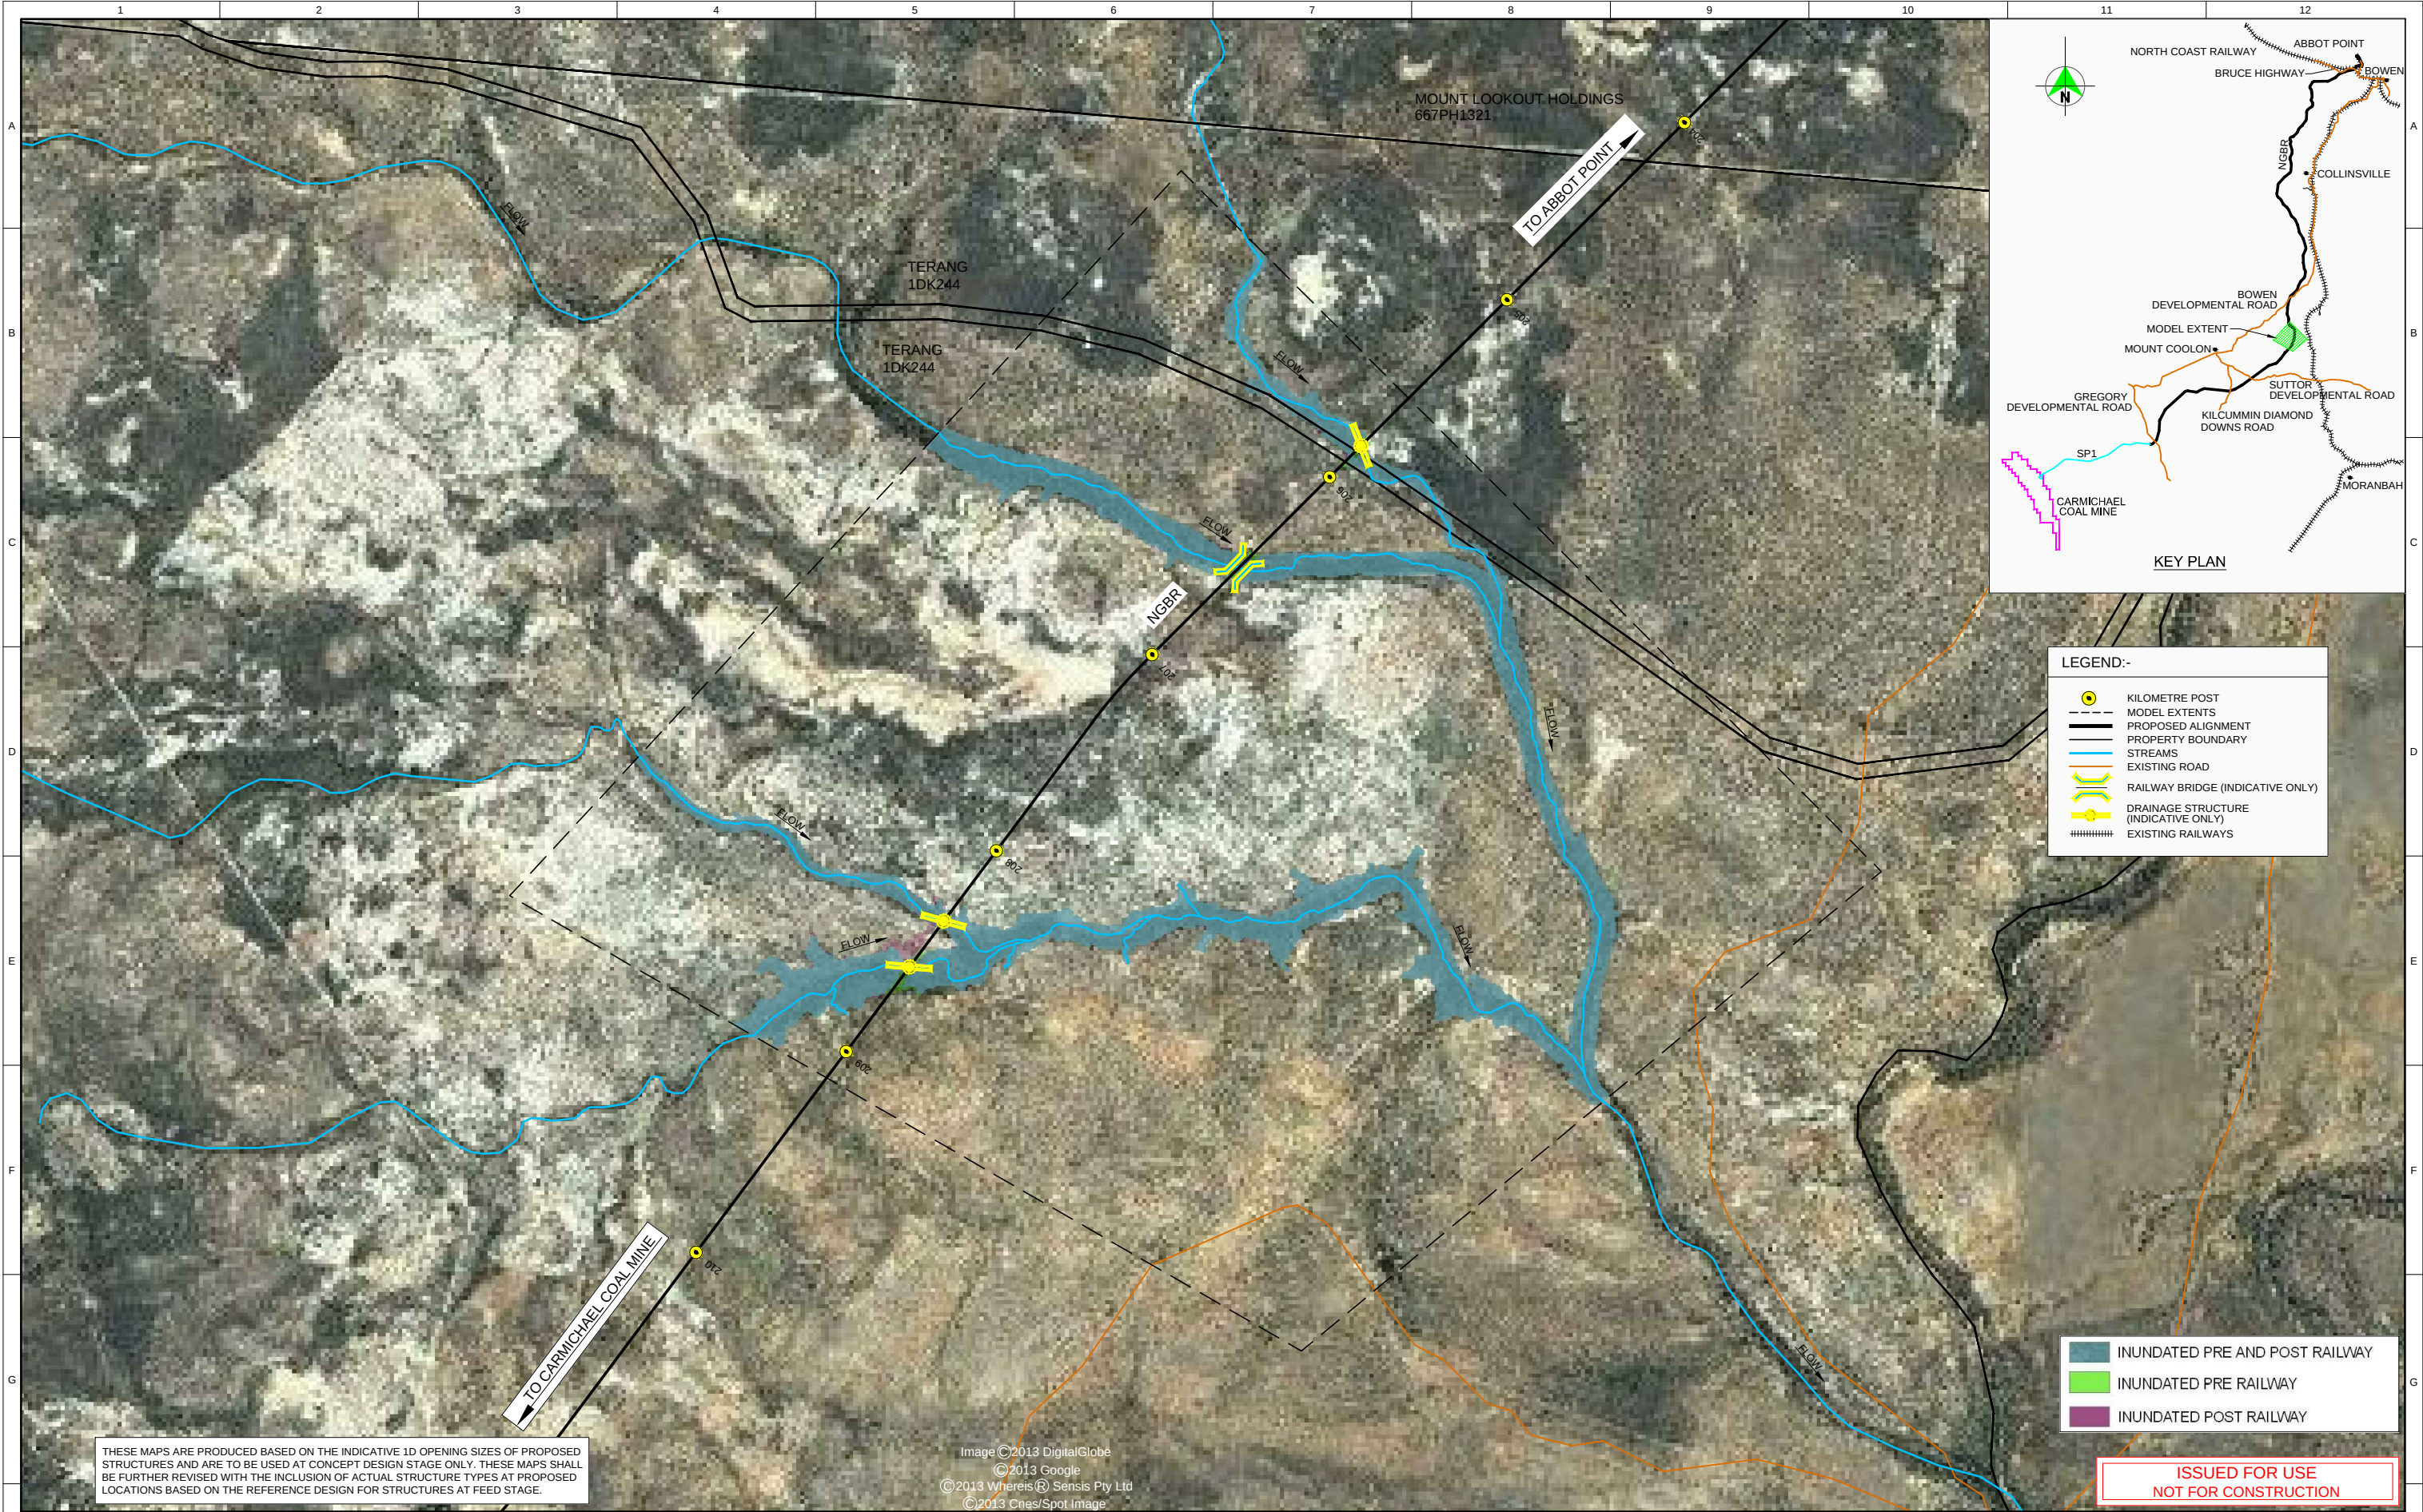

- LEGEND:-**
- KILOMETRE POST
 - MODEL EXTENTS
 - PROPOSED ALIGNMENT
 - PROPERTY BOUNDARY
 - STREAMS
 - EXISTING ROAD
 - RAILWAY BRIDGE (INDICATIVE ONLY)
 - DRAINAGE STRUCTURE (INDICATIVE ONLY)
 - EXISTING RAILWAYS

- INUNDATED PRE AND POST RAILWAY
- INUNDATED PRE RAILWAY
- INUNDATED POST RAILWAY

**ISSUED FOR USE
NOT FOR CONSTRUCTION**

THESE MAPS ARE PRODUCED BASED ON THE INDICATIVE 1D OPENING SIZES OF PROPOSED STRUCTURES AND ARE TO BE USED AT CONCEPT DESIGN STAGE ONLY. THESE MAPS SHALL BE FURTHER REVISED WITH THE INCLUSION OF ACTUAL STRUCTURE TYPES AT PROPOSED LOCATIONS BASED ON THE REFERENCE DESIGN FOR STRUCTURES AT FEED STAGE.

Image ©2013 DigitalGlobe
©2013 Google
©2013 Whereis (R) Sensis Pty Ltd
©2013 Cnes/Spot Image

aarvee associates
architects engineers & consultants pvt.ltd.
Ravula Residency,
Srinagar Colony Main Rd.,
Hyderabad-500082,
India
Tel: +91-40-93737633
Fax: +91-40-93736277
e-mail: railways@aarvee.net
web: www.aarvee.net


adani
Adani Mining Pty Ltd.

COPYRIGHT
The concepts, diagrams and information contained in this document are the sole property and copyright of Adani Mining Pty Ltd. Any use, copying, reproduction or disclosure of the document, whether directly or indirectly, or in whole or in part without the prior written permission of Adani Mining Pty Ltd, is prohibited.

Drawn SHAILESH	Checked RAGHUVVEER
Designed SRAVAN	Approved A N KESKAR
RPEQ No.	
Date	



Drawing Title NORTH GALILEE BASIN RAIL PROJECT CIVIL - HYDROLOGY MURRAY CREEK - FLOOD INUNDATION FOR 100 YEAR ARI FLOOD		
Client Drawing No.		Rev
Consultant/Contractor Drawing No. NGBR1551-C-DWG-H-273		0

Rev	Description	By	Verified	Date
0	ISSUED FOR USE	SHAILESH		25-06-2013
Last Modified :-Jun 26,2013 - 12:58AM				

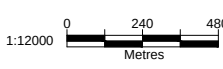

SCALES SHOWN ARE FOR AN A1 SIZE ORIGINAL DRAWING

DISCLAIMER:
Aarvee Associates has endeavored to ensure accuracy of the drawing. Data sourced from LIDAR, DEM, Contours, Property Owners and other sources as provided by ADANI who make no warranties about the completeness, accuracy, suitability or reliability. Drawings are produced for best possible accuracy based on available data. Alignment design is based on information provided/available at the time of preparation of drawings. Reasonable assumptions have been made to prepare the drawings and are subject to further review on availability of complete information/data. However, AARVEE cannot accept any liability for any damages, losses, expenses which are or may be incurred as a result of any discrepancies as may be found in case any discrepancies are found, these are to be reported to AARVEE, which in turn shall report them to Adani Mining Pty Ltd.

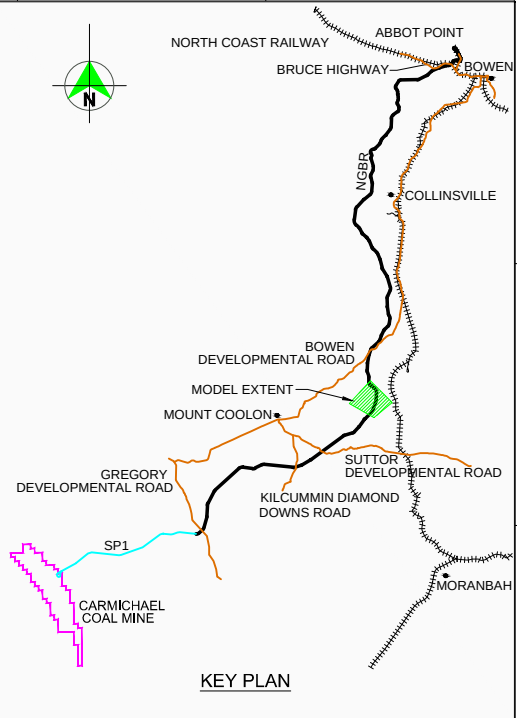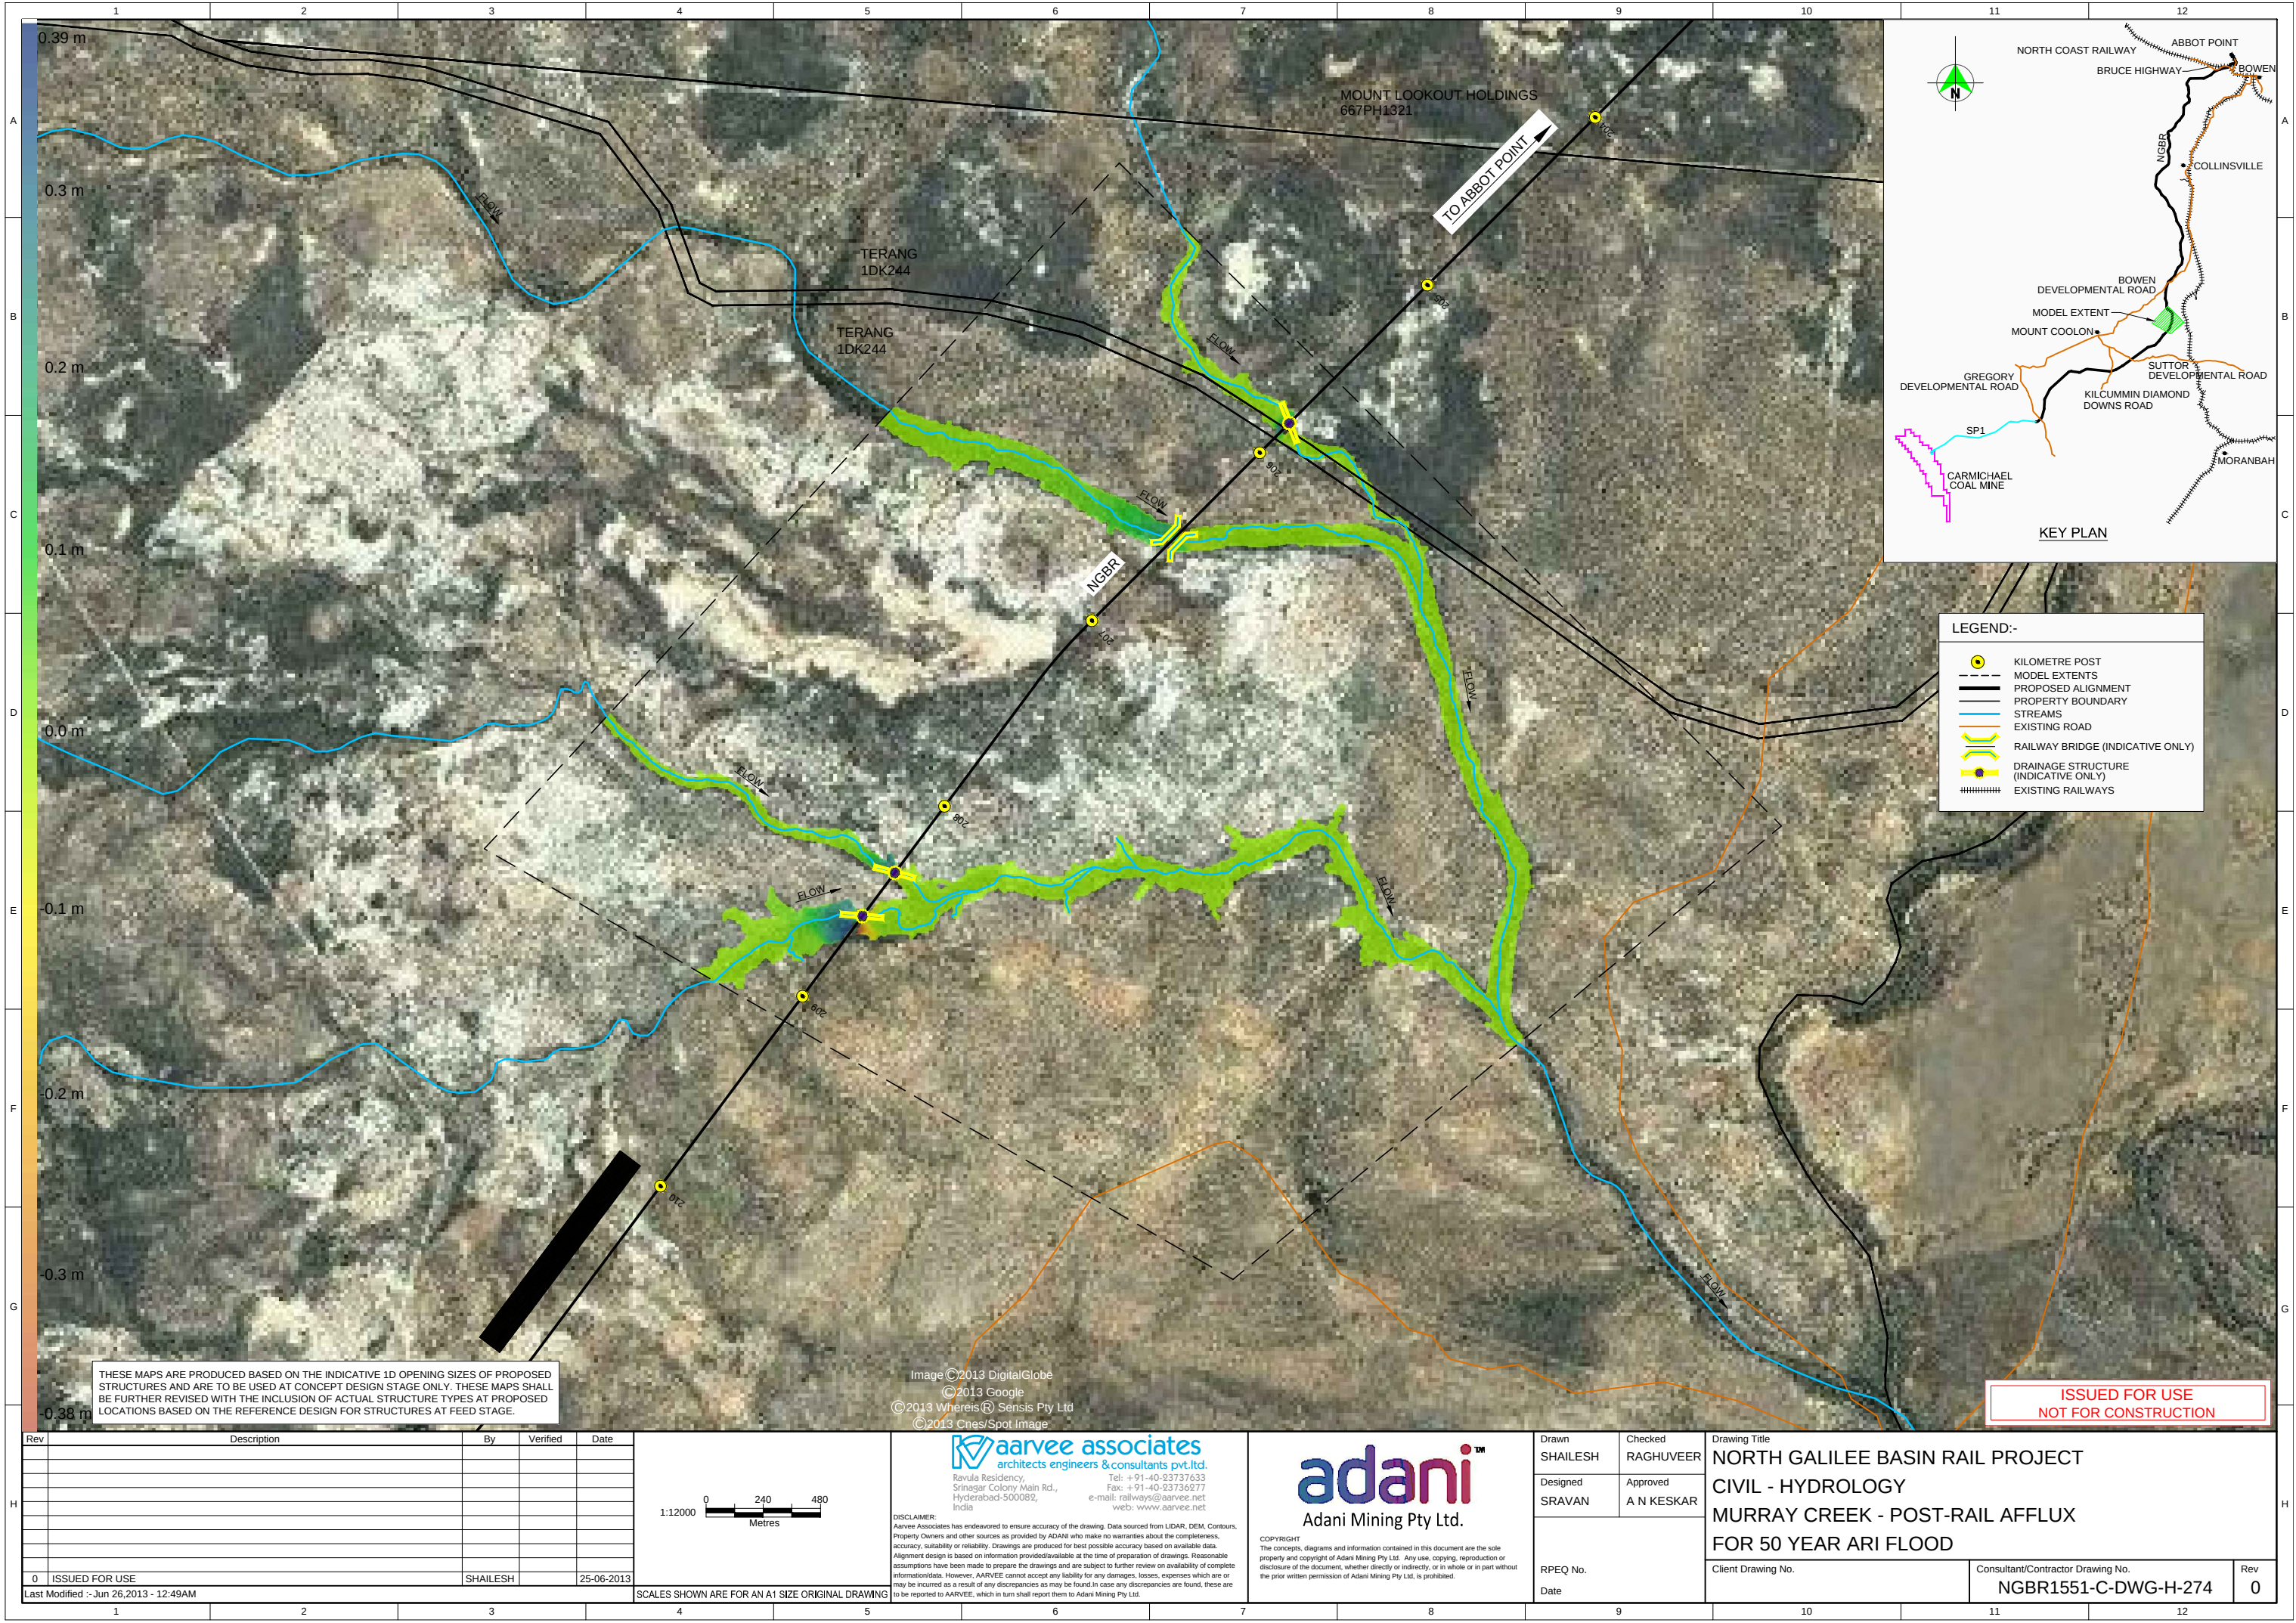

- LEGEND:-
- KILOMETRE POST
 - MODEL EXTENTS
 - PROPOSED ALIGNMENT
 - PROPERTY BOUNDARY
 - STREAMS
 - EXISTING ROAD
 - RAILWAY BRIDGE (INDICATIVE ONLY)
 - DRAINAGE STRUCTURE (INDICATIVE ONLY)
 - EXISTING RAILWAYS

THESE MAPS ARE PRODUCED BASED ON THE INDICATIVE 1D OPENING SIZES OF PROPOSED STRUCTURES AND ARE TO BE USED AT CONCEPT DESIGN STAGE ONLY. THESE MAPS SHALL BE FURTHER REVISED WITH THE INCLUSION OF ACTUAL STRUCTURE TYPES AT PROPOSED LOCATIONS BASED ON THE REFERENCE DESIGN FOR STRUCTURES AT FEED STAGE.

Image ©2013 DigitalGlobe
©2013 Google
©2013 Whereis (R) Sensis Pty Ltd
©2013 Cnes/Spot Image

aarvee associates
architects engineers & consultants pvt.ltd.
Ravula Residency,
Srinagar Colony Main Rd.,
Hyderabad-500082,
India
Tel: +91-40-93737633
Fax: +91-40-93736277
e-mail: railways@aarvee.net
web: www.aarvee.net

DISCLAIMER:
Aarvee Associates has endeavored to ensure accuracy of the drawing. Data sourced from LIDAR, DEM, Contours, Property Owners and other sources as provided by ADANI who make no warranties about the completeness, accuracy, suitability or reliability. Drawings are produced for best possible accuracy based on available data. Alignment design is based on information provided/available at the time of preparation of drawings. Reasonable assumptions have been made to prepare the drawings and are subject to further review on availability of complete information/data. However, AARVEE cannot accept any liability for any damages, losses, expenses which are or may be incurred as a result of any discrepancies as may be found in case any discrepancies are found, these are to be reported to AARVEE, which in turn shall report them to Adani Mining Pty Ltd.

adani
Adani Mining Pty Ltd.


COPYRIGHT
The concepts, diagrams and information contained in this document are the sole property and copyright of Adani Mining Pty Ltd. Any use, copying, reproduction or disclosure of the document, whether directly or indirectly, or in whole or in part without the prior written permission of Adani Mining Pty Ltd, is prohibited.

Drawn SHAILESH	Checked RAGHUVVEER
Designed SRAVAN	Approved A N KESKAR
RPEQ No.	
Date	

Drawing Title
**NORTH GALILEE BASIN RAIL PROJECT
CIVIL - HYDROLOGY
MURRAY CREEK - POST-RAIL AFFLUX
FOR 50 YEAR ARI FLOOD**

Client Drawing No.	Consultant/Contractor Drawing No. NGBR1551-C-DWG-H-274	Rev 0
--------------------	--	-----------------

Rev	Description	By	Verified	Date
0	ISSUED FOR USE	SHAILESH		25-06-2013
Last Modified :-Jun 26,2013 - 12:49AM				

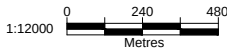

SCALES SHOWN ARE FOR AN A1 SIZE ORIGINAL DRAWING



Rev	Description	By	Verified	Date																	
0	ISSUED FOR USE	SHAILESH		25-06-2013																	
Last Modified :-Jun 26,2013 - 3:58AM					SCALES SHOWN ARE FOR AN A1 SIZE ORIGINAL DRAWING																
1	2	3	4	5	6	7	8	9	10	11	12										

THESE MAPS ARE PRODUCED BASED ON THE INDICATIVE 1D OPENING SIZES OF PROPOSED STRUCTURES AND ARE TO BE USED AT CONCEPT DESIGN STAGE ONLY. THESE MAPS SHALL BE FURTHER REVISED WITH THE INCLUSION OF ACTUAL STRUCTURE TYPES AT PROPOSED LOCATIONS BASED ON THE REFERENCE DESIGN FOR STRUCTURES AT FEED STAGE.

Image ©2013 DigitalGlobe
©2013 Google
©2013 Whereis R Sensis Pty Ltd
©2013 Cnes/Spot Image



aarvee associates
architects engineers & consultants pvt.ltd.
Ravula Residency,
Srinagar Colony Main Rd.,
Hyderabad-500082,
India
Tel: +91-40-93737633
Fax: +91-40-93736277
e-mail: railways@aarvee.net
web: www.aarvee.net

DISCLAIMER:
Aarvee Associates has endeavored to ensure accuracy of the drawing. Data sourced from LIDAR, DEM, Contours, Property Owners and other sources as provided by ADANI who make no warranties about the completeness, accuracy, suitability or reliability. Drawings are produced for best possible accuracy based on available data. Alignment design is based on information provided/available at the time of preparation of drawings. Reasonable assumptions have been made to prepare the drawings and are subject to further review on availability of complete information/data. However, AARVEE cannot accept any liability for any damages, losses, expenses which are or may be incurred as a result of any discrepancies as may be found in case any discrepancies are found, these are to be reported to AARVEE, which in turn shall report them to Adani Mining Pty Ltd.

adani
Adani Mining Pty Ltd.

COPYRIGHT
The concepts, diagrams and information contained in this document are the sole property and copyright of Adani Mining Pty Ltd. Any use, copying, reproduction or disclosure of the document, whether directly or indirectly, or in whole or in part without the prior written permission of Adani Mining Pty Ltd, is prohibited.

Drawn SHAILESH	Checked RAGHUVVEER	Drawing Title NORTH GALILEE BASIN RAIL PROJECT CIVIL - HYDROLOGY MURRAY CREEK - PRE-RAIL WATER DEPTH FOR 50 YEAR ARI FLOOD
Designed SRAVAN	Approved A N KESKAR	
RPEQ No.		Client Drawing No.
Date		Consultant/Contractor Drawing No. NGBR1551-C-DWG-H-275
		Rev 0

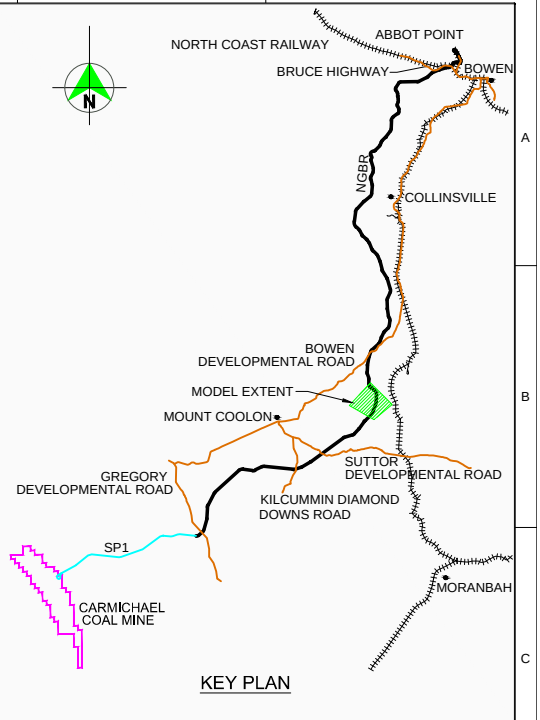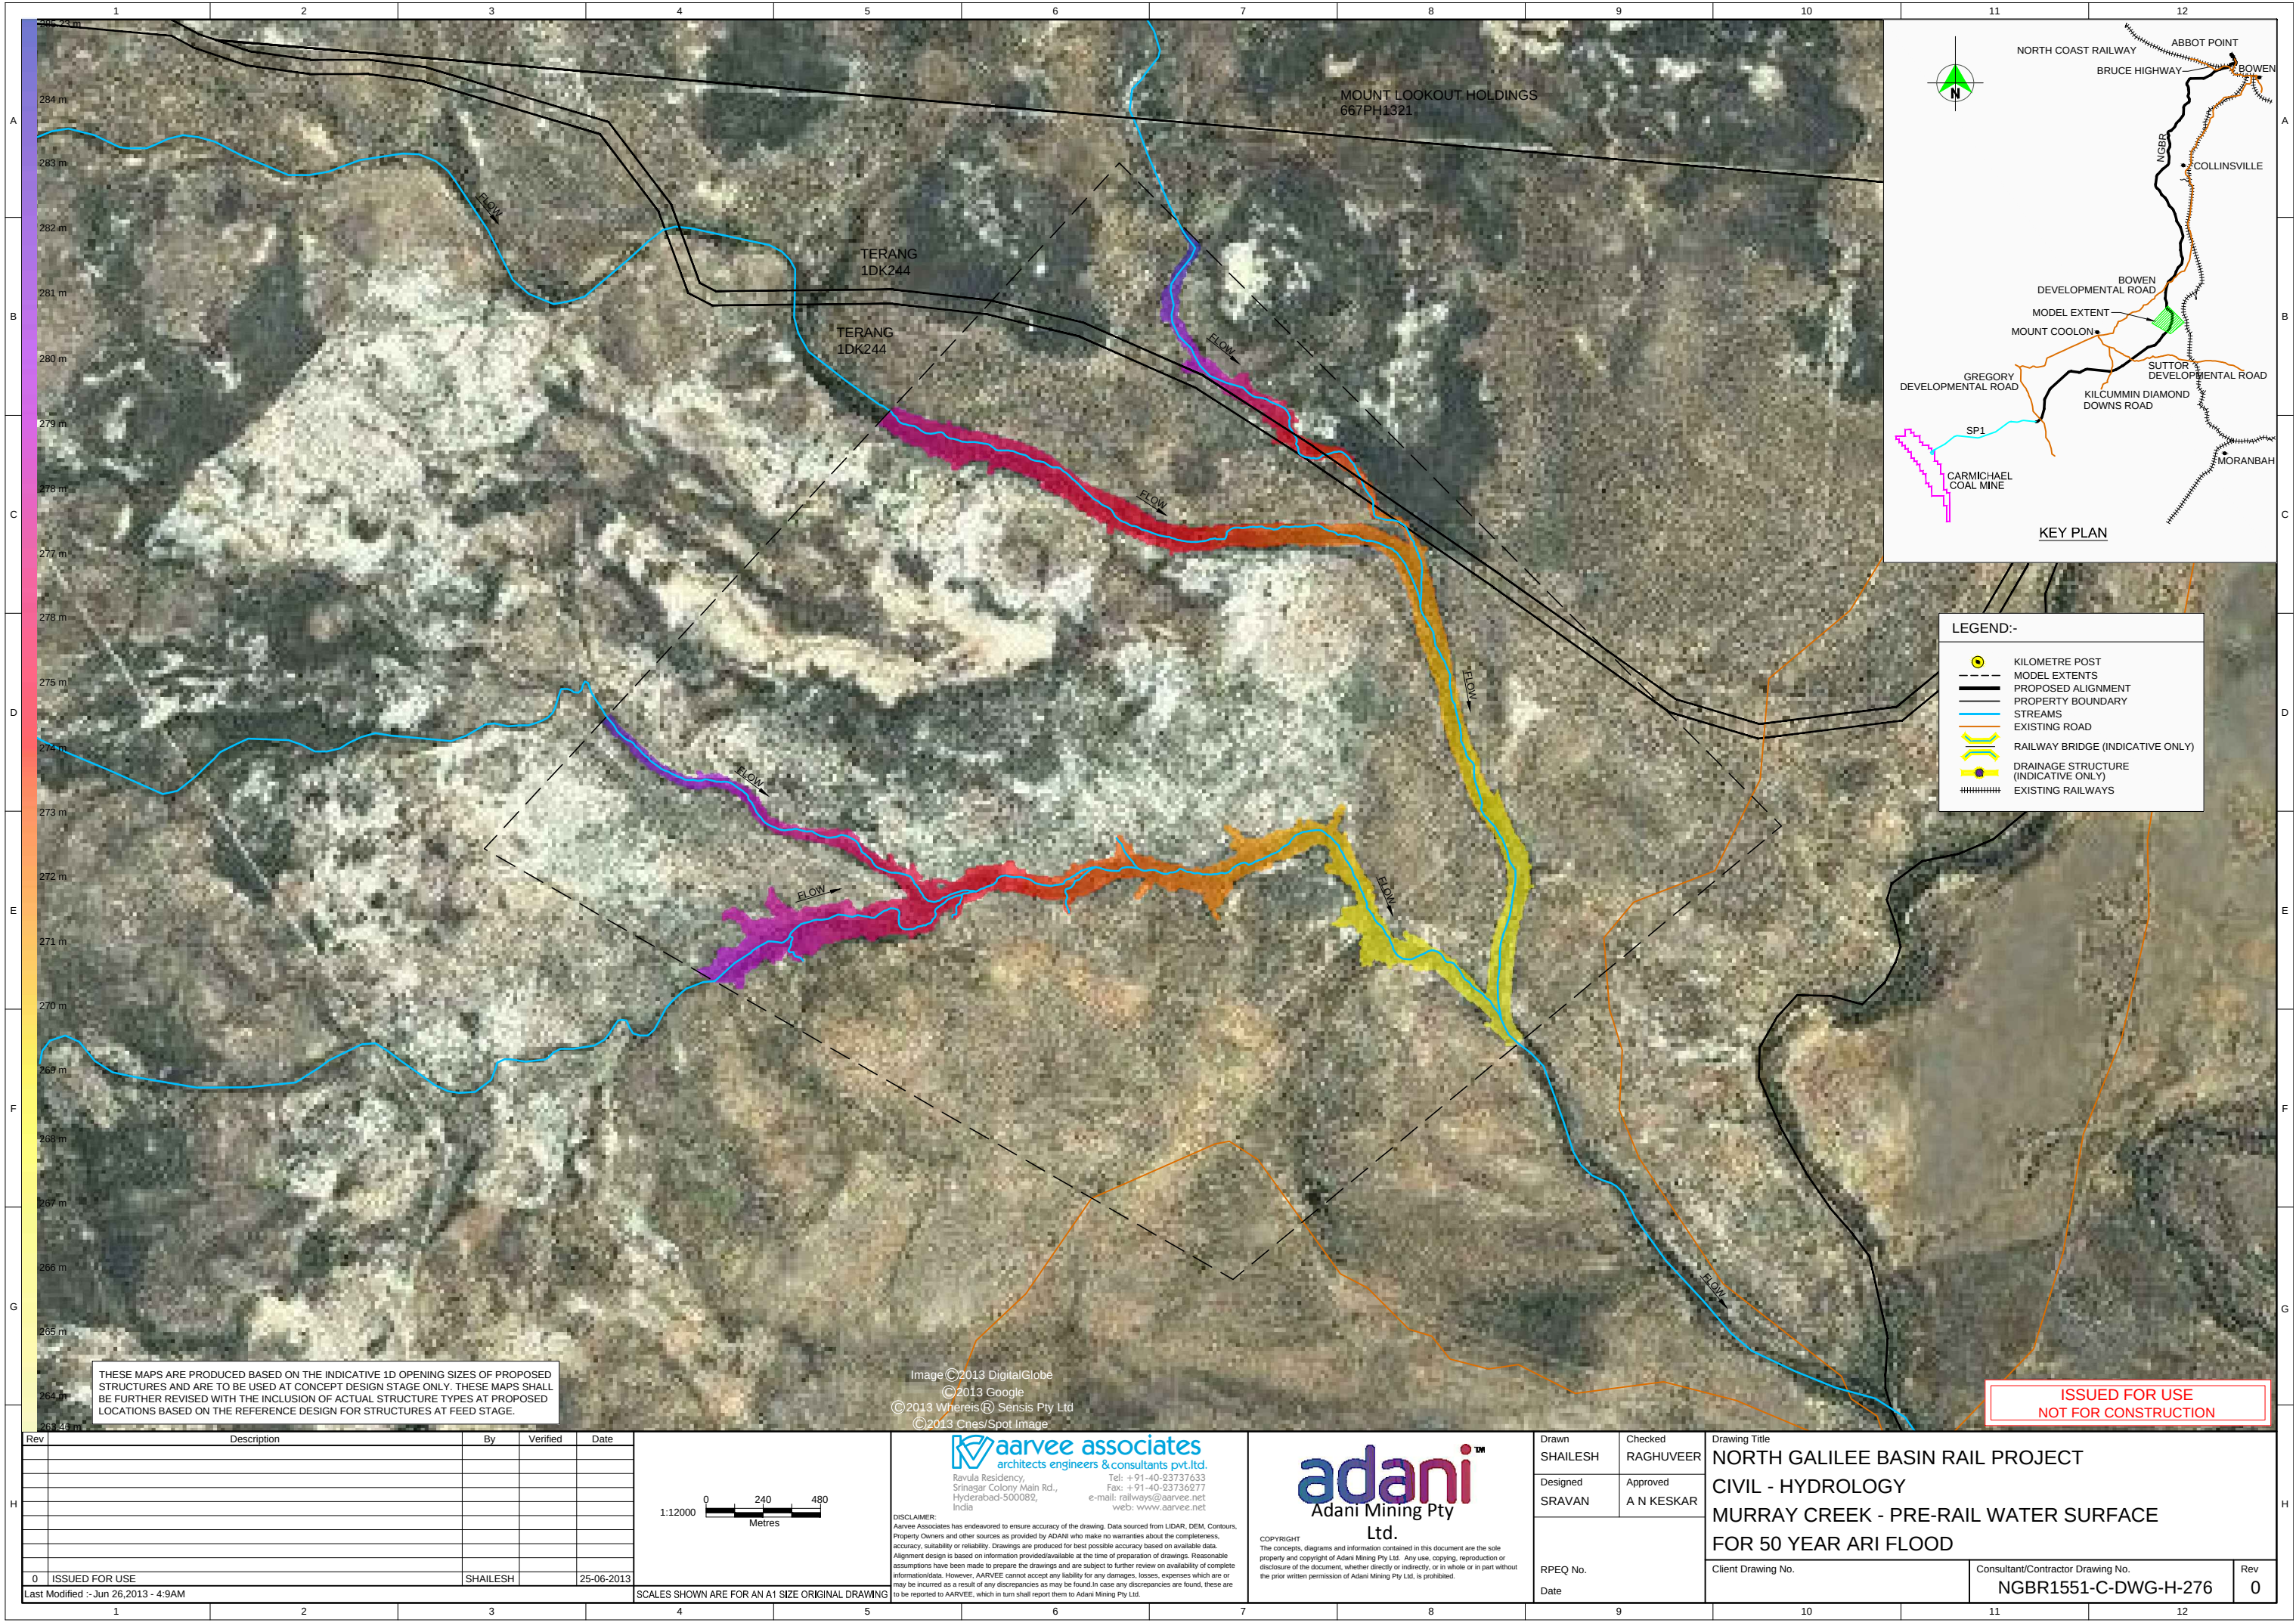


LEGEND:-	
	KILOMETRE POST
	MODEL EXTENTS
	PROPOSED ALIGNMENT
	PROPERTY BOUNDARY
	STREAMS
	EXISTING ROAD
	RAILWAY BRIDGE (INDICATIVE ONLY)
	DRAINAGE STRUCTURE (INDICATIVE ONLY)
	EXISTING RAILWAYS

THESE MAPS ARE PRODUCED BASED ON THE INDICATIVE 1D OPENING SIZES OF PROPOSED STRUCTURES AND ARE TO BE USED AT CONCEPT DESIGN STAGE ONLY. THESE MAPS SHALL BE FURTHER REVISED WITH THE INCLUSION OF ACTUAL STRUCTURE TYPES AT PROPOSED LOCATIONS BASED ON THE REFERENCE DESIGN FOR STRUCTURES AT FEED STAGE.

Image ©2013 DigitalGlobe
©2013 Google
©2013 Whereis R Sensis Pty Ltd
©2013 Cnes/Spot Image

ISSUED FOR USE
NOT FOR CONSTRUCTION

Rev	Description	By	Verified	Date	 1:12000						Drawn SHAILESH	Checked RAGHUVVEER	Drawing Title NORTH GALILEE BASIN RAIL PROJECT CIVIL - HYDROLOGY MURRAY CREEK - PRE-RAIL WATER SURFACE FOR 50 YEAR ARI FLOOD			
H											Designed SRAVAN	Approved A N KESKAR				
													Client Drawing No.		Consultant/Contractor Drawing No.	
													NGBR1551-C-DWG-H-276		Rev	
															0	

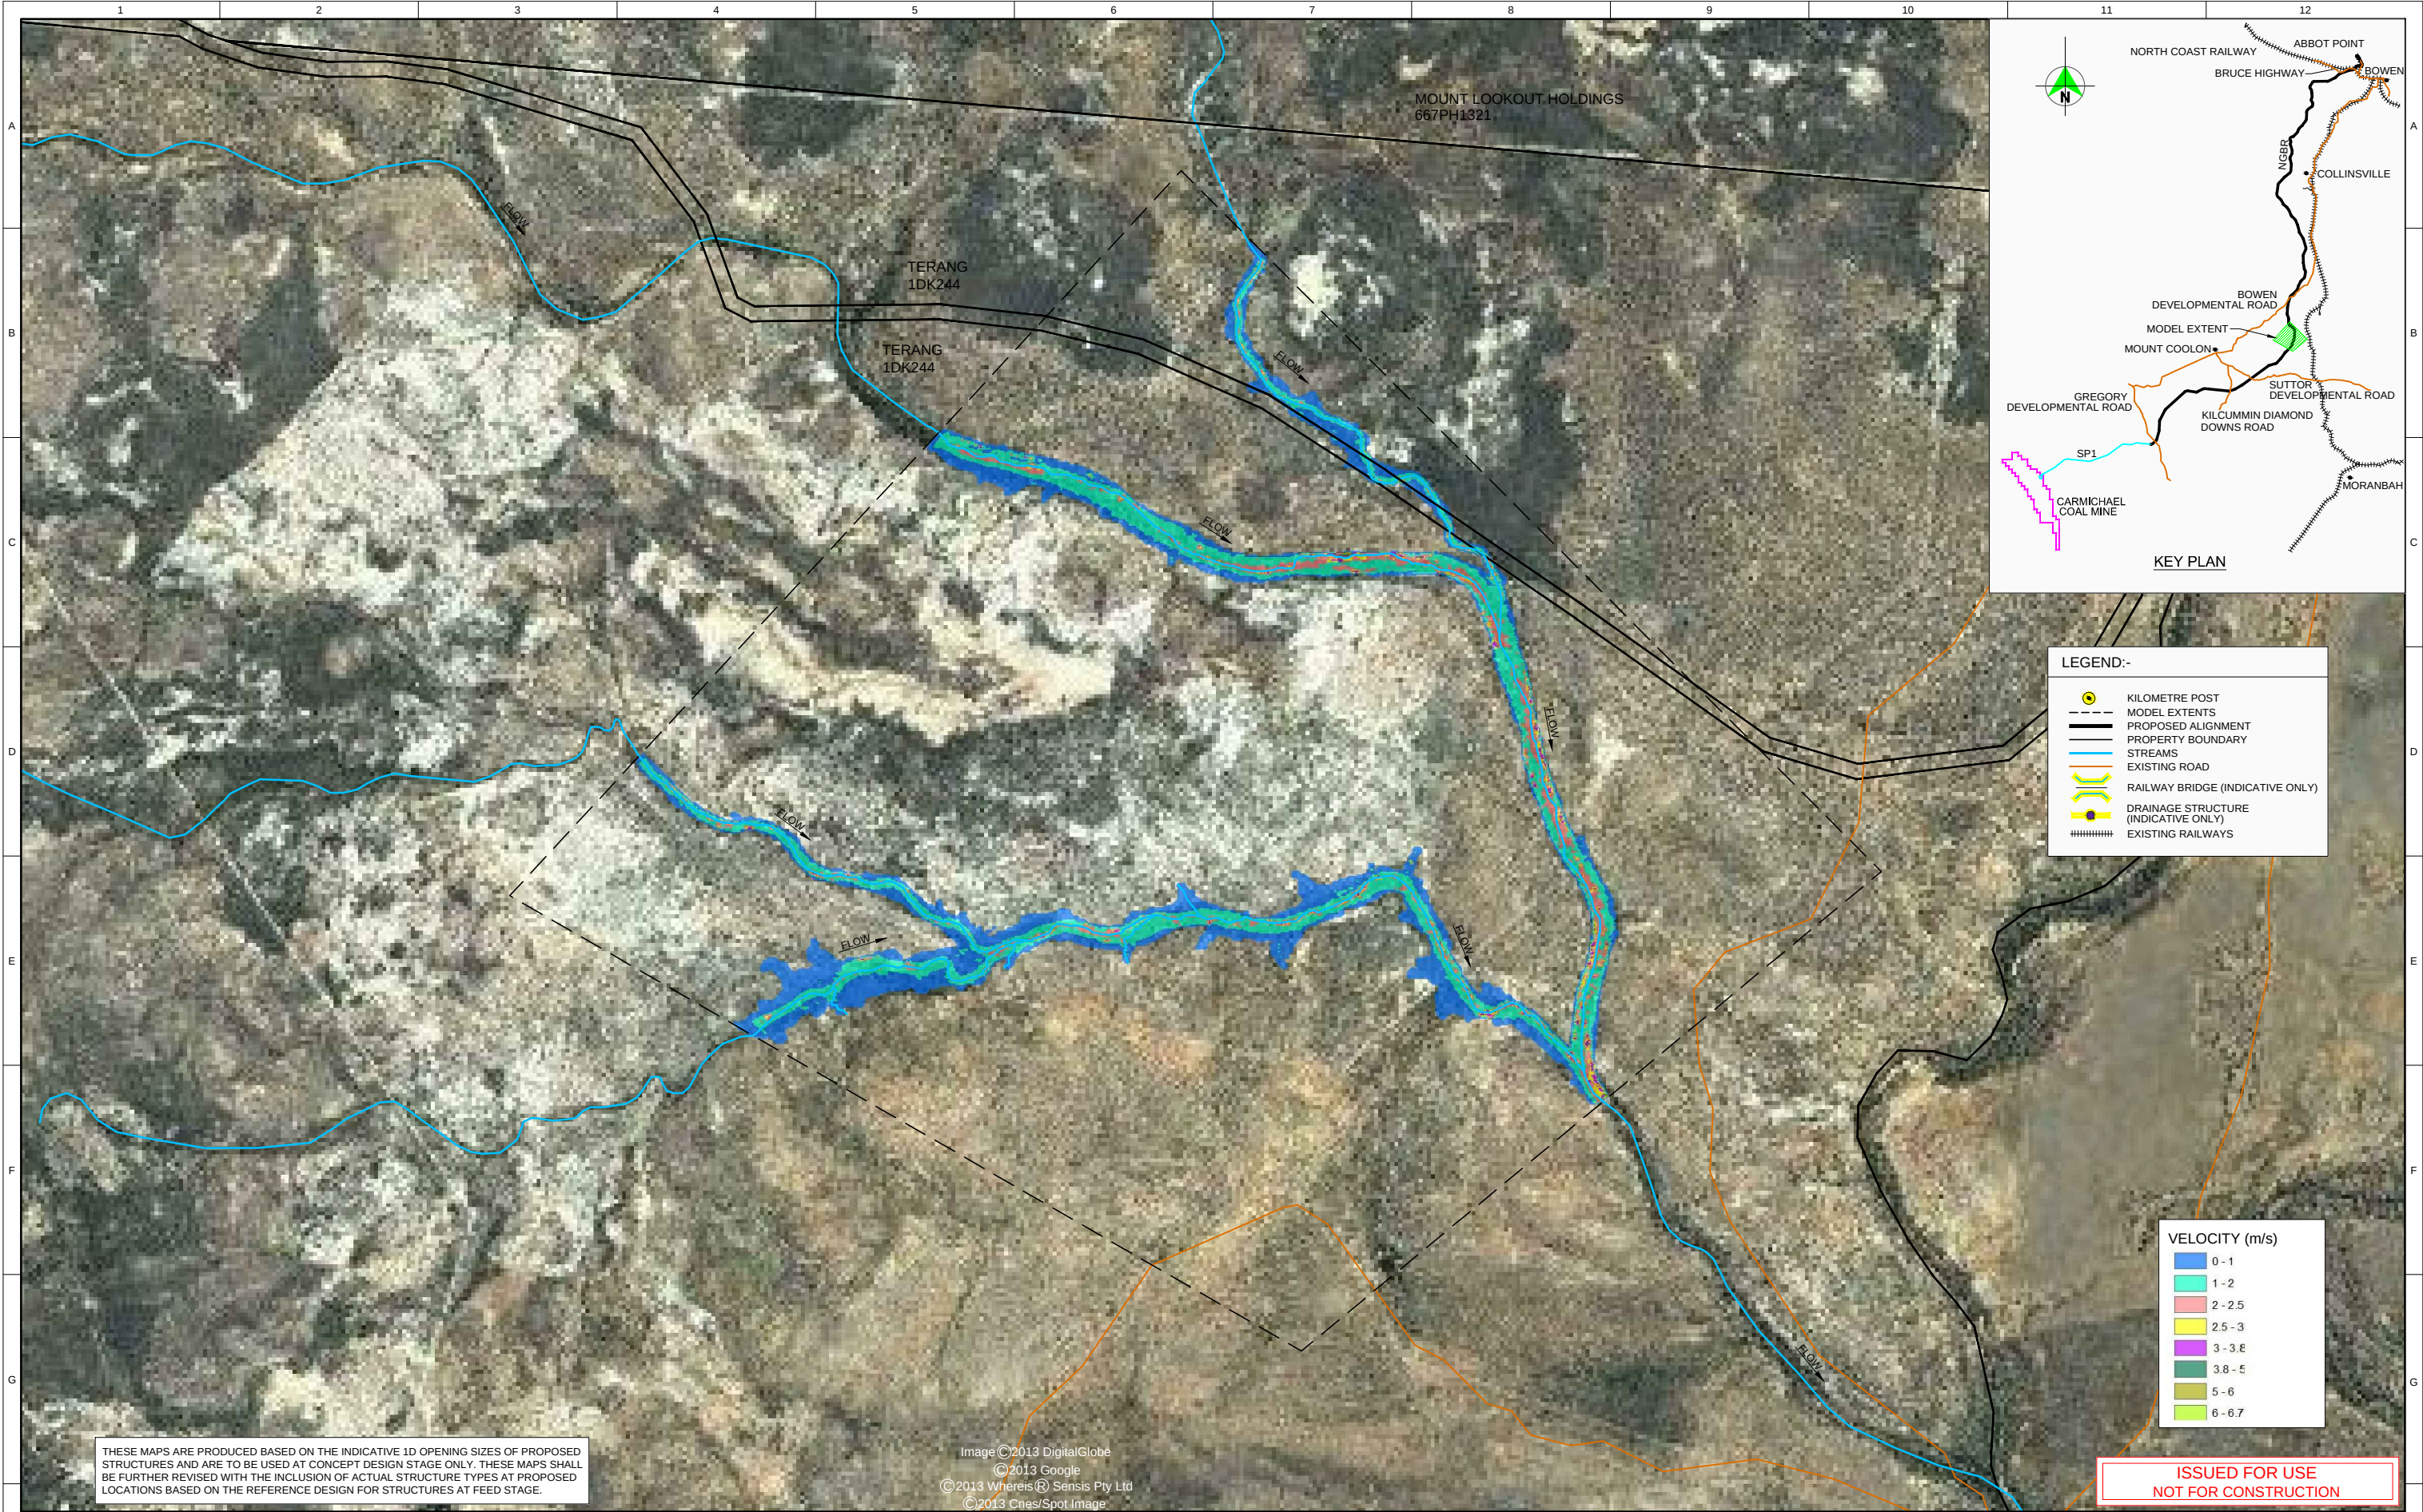

Rev		Description	By	Verified	Date
0		ISSUED FOR USE	SHAILESH		25-06-2013
Last Modified :-Jun 26,2013 - 3:59AM		SCALES SHOWN ARE FOR AN A1 SIZE ORIGINAL DRAWING			
1		2	3	4	5
6		7	8	9	10
11		12			

Image ©2013 DigitalGlobe
©2013 Google
©2013 Whereis (R) Sensis Pty Ltd
©2013 Cnes/Spot Image

1:12000
0 240 480
Metres

aarvee associates
architects engineers & consultants pvt.ltd.
Ravula Residency,
Srinagar Colony Main Rd.,
Hyderabad-500082,
India
Tel: +91-40-93737633
Fax: +91-40-93736277
e-mail: railways@aarvee.net
web: www.aarvee.net


DISCLAIMER:
Aarvee Associates has endeavored to ensure accuracy of the drawing. Data sourced from LIDAR, DEM, Contours, Property Owners and other sources as provided by ADANI who make no warranties about the completeness, accuracy, suitability or reliability. Drawings are produced for best possible accuracy based on available data. Alignment design is based on information provided/available at the time of preparation of drawings. Reasonable assumptions have been made to prepare the drawings and are subject to further review on availability of complete information/data. However, AARVEE cannot accept any liability for any damages, losses, expenses which are or may be incurred as a result of any discrepancies as may be found in case any discrepancies are found, these are to be reported to AARVEE, which in turn shall report them to Adani Mining Pty Ltd.


adani
Adani Mining Pty Ltd.


COPYRIGHT
The concepts, diagrams and information contained in this document are the sole property and copyright of Adani Mining Pty Ltd. Any use, copying, reproduction or disclosure of the document, whether directly or indirectly, or in whole or in part without the prior written permission of Adani Mining Pty Ltd, is prohibited.

Drawn SHAILESH	Checked RAGHUVVEER	Drawing Title NORTH GALILEE BASIN RAIL PROJECT CIVIL - HYDROLOGY MURRAY CREEK - PRE-RAIL VELOCITY FOR 50 YEAR ARI FLOOD	
Designed SRAVAN	Approved A N KESKAR	Client Drawing No. NGBR1551-C-DWG-H-277	
RPEQ No.	Date	Consultant/Contractor Drawing No.	Rev 0


| 1 | | 2 | 3 | 4 | 5 | 6 | 7 | 8 | 9 | 10 | 11 | 12 |

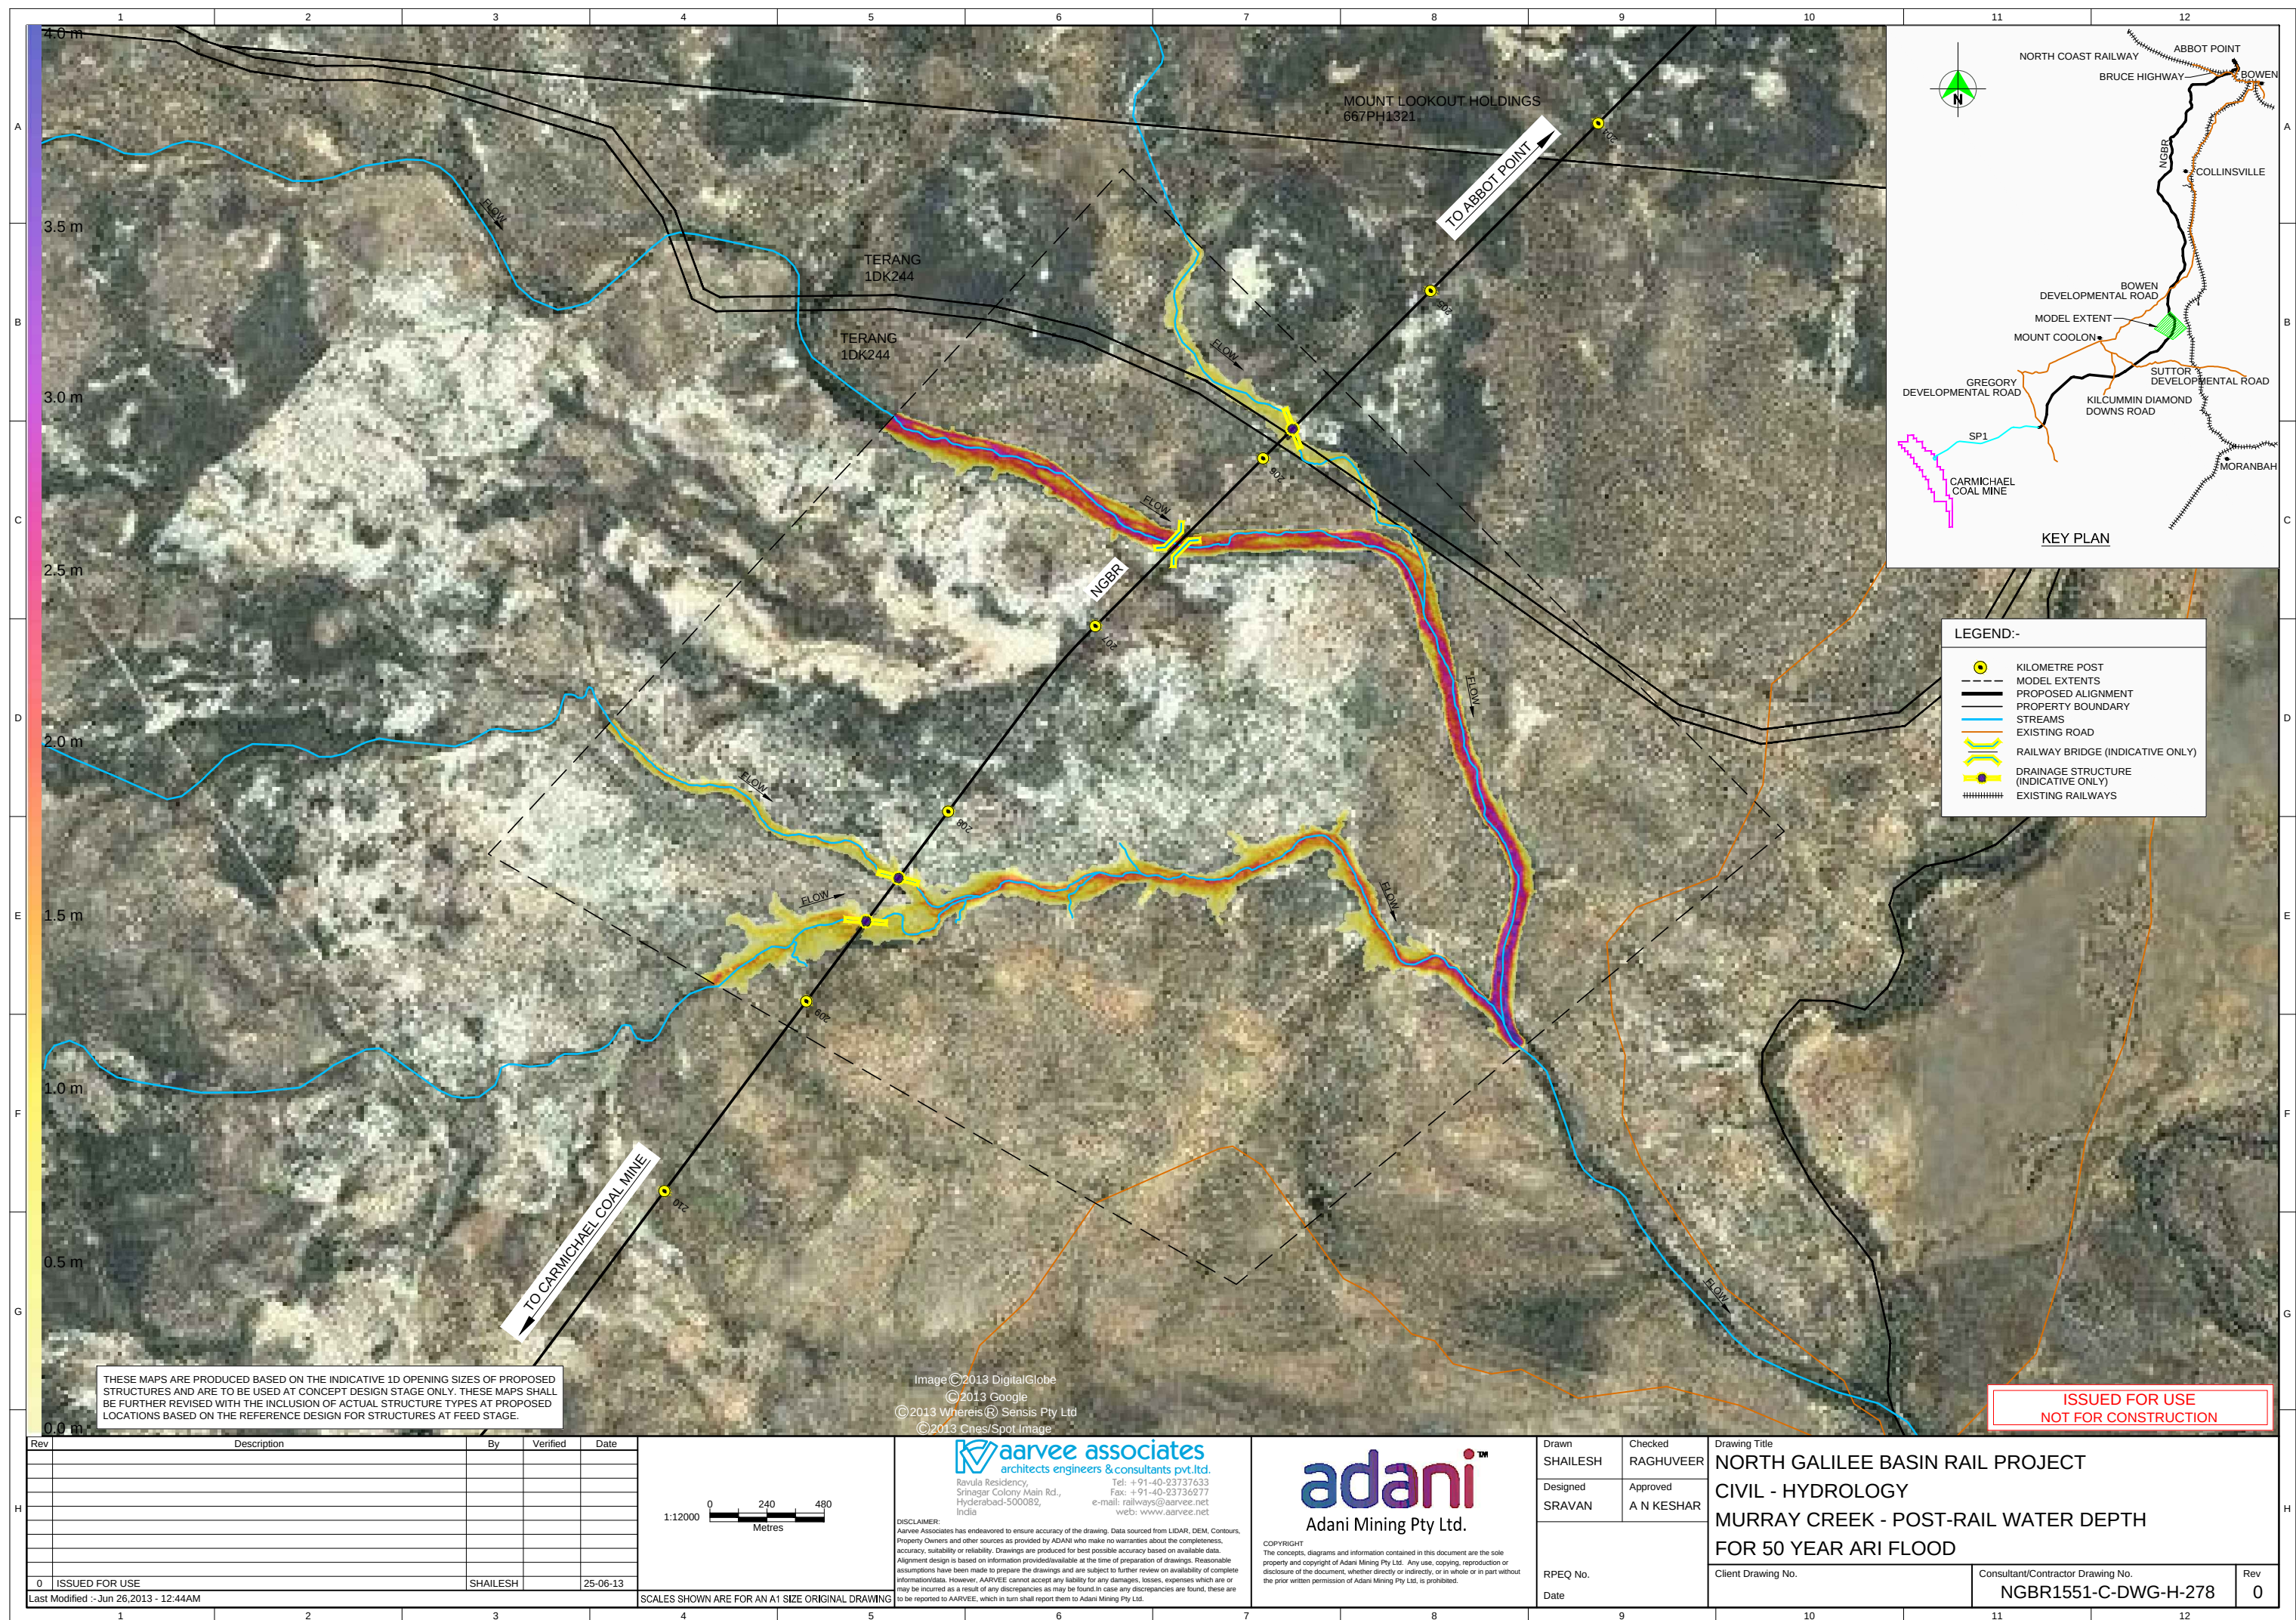

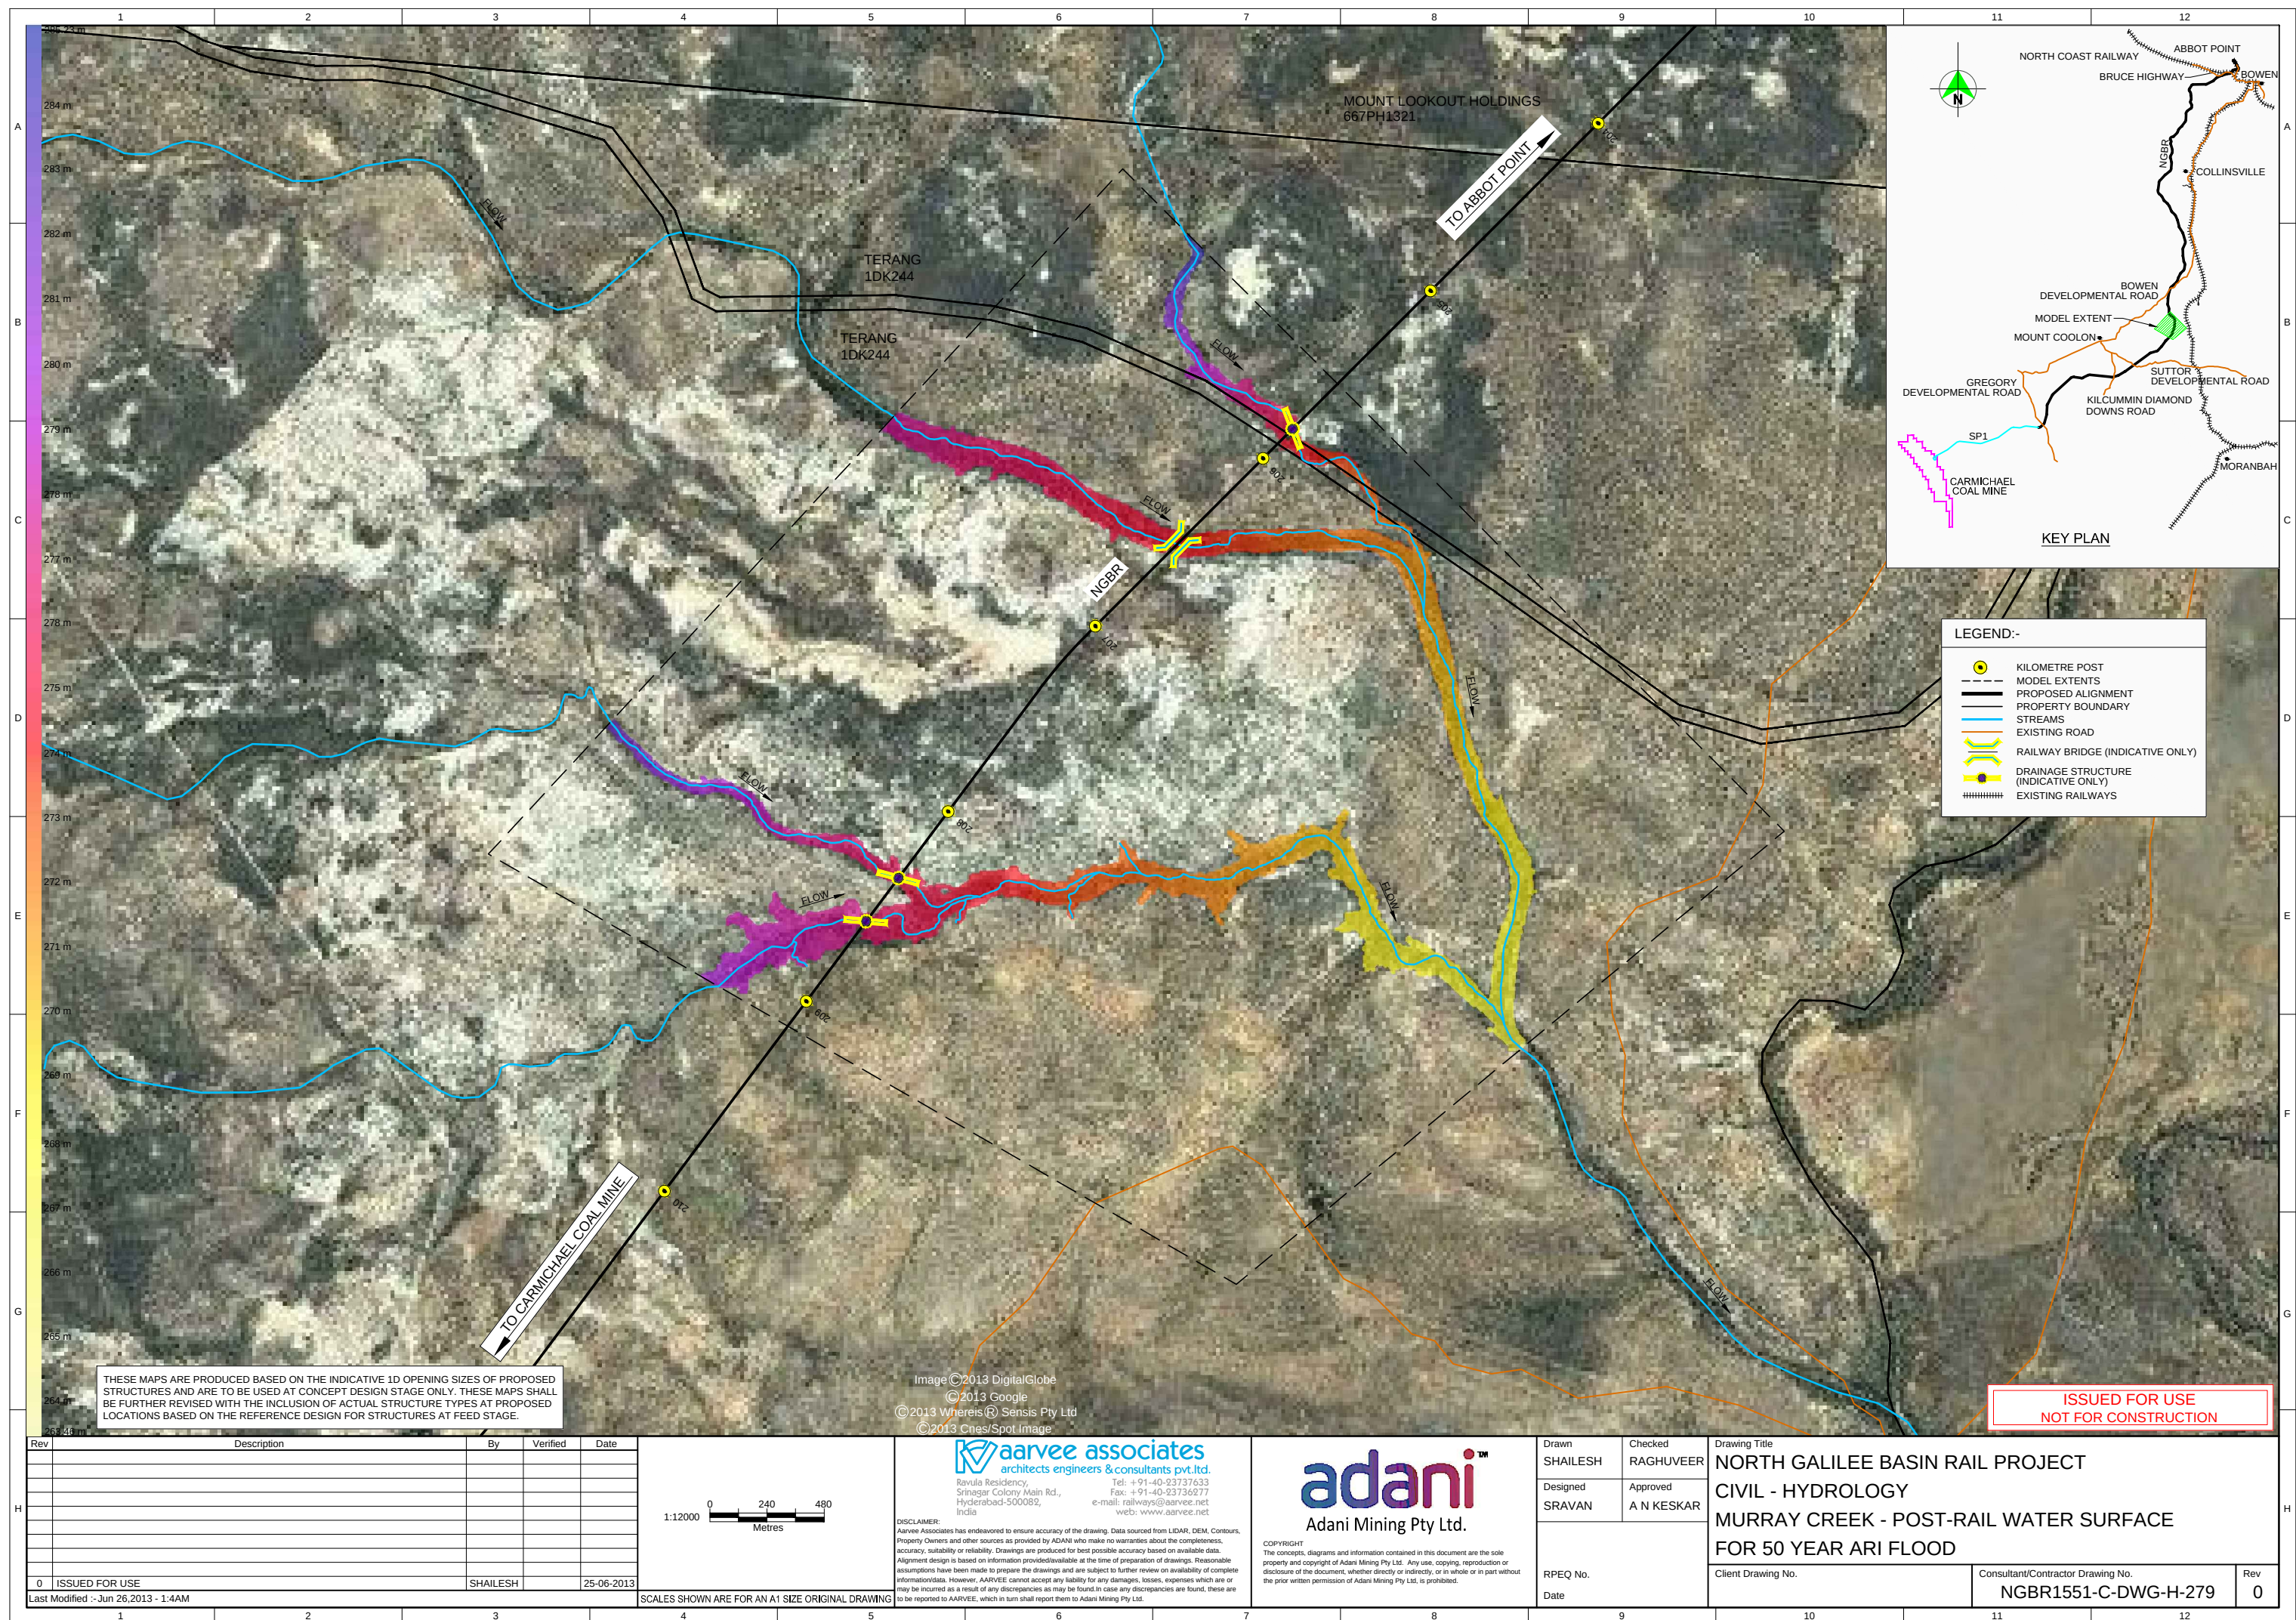

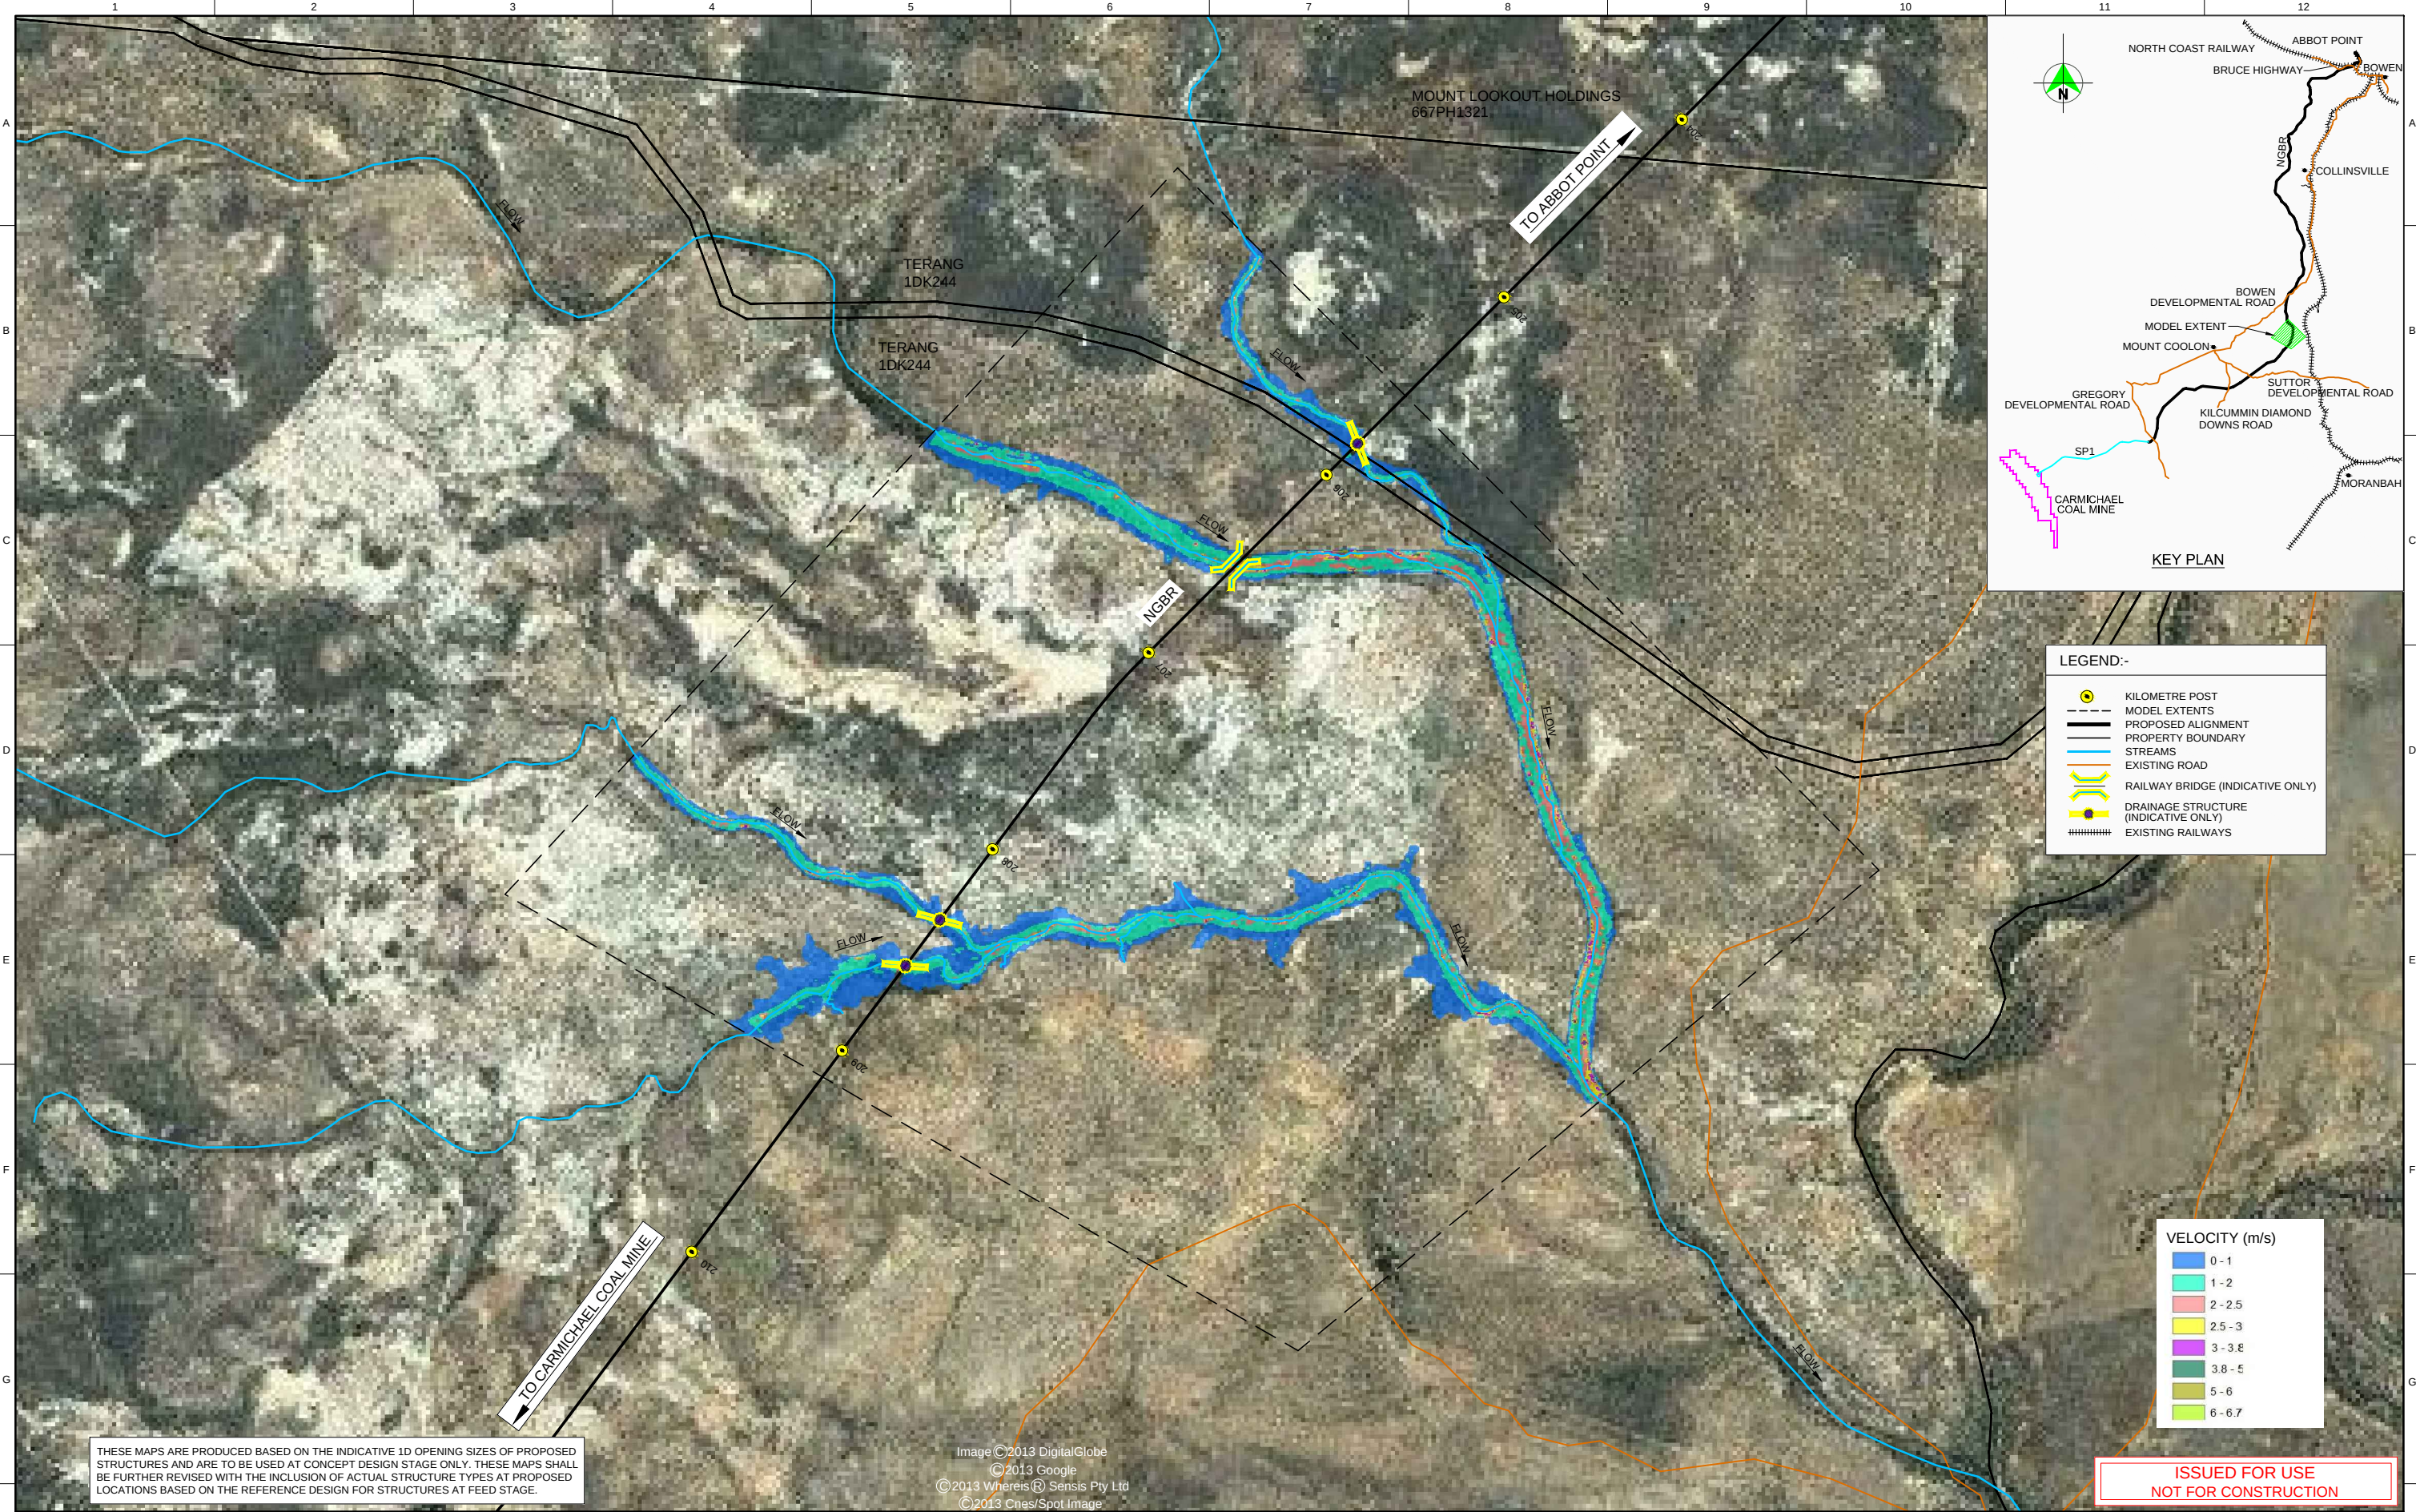

Rev	Description	By	Verified	Date	0240480 Metres 1:12000	aarvee associates architects engineers & consultants pvt.ltd. Ravula Residency, Srinagar Colony Main Rd., Hyderabad-500082, India Tel: +91-40-93737633 Fax: +91-40-93736277 e-mail: railways@aarvee.net web: www.aarvee.net DISCLAIMER: Aarvee Associates has endeavored to ensure accuracy of the drawing. Data sourced from LIDAR, DEM, Contours, Property Owners and other sources as provided by ADANI who make no warranties about the completeness, accuracy, suitability or reliability. Drawings are produced for best possible accuracy based on available data. Alignment design is based on information provided/available at the time of preparation of drawings. Reasonable assumptions have been made to prepare the drawings and are subject to further review on availability of complete information/data. However, AARVEE cannot accept any liability for any damages, losses, expenses which are or may be incurred as a result of any discrepancies as may be found in case any discrepancies are found, these are to be reported to AARVEE, which in turn shall report them to Adani Mining Pty Ltd.	adani Adani Mining Pty Ltd. COPYRIGHT The concepts, diagrams and information contained in this document are the sole property and copyright of Adani Mining Pty Ltd. Any use, copying, reproduction or disclosure of the document, whether directly or indirectly, or in whole or in part without the prior written permission of Adani Mining Pty Ltd, is prohibited.	Drawn SHAILESH	Checked RAGHUVVEER	Drawing Title NORTH GALILEE BASIN RAIL PROJECT CIVIL - HYDROLOGY MURRAY CREEK - POST-RAIL VELOCITY FOR 50 YEAR ARI FLOOD	Client Drawing No. NGBR1551-C-DWG-H-280	Rev 0	

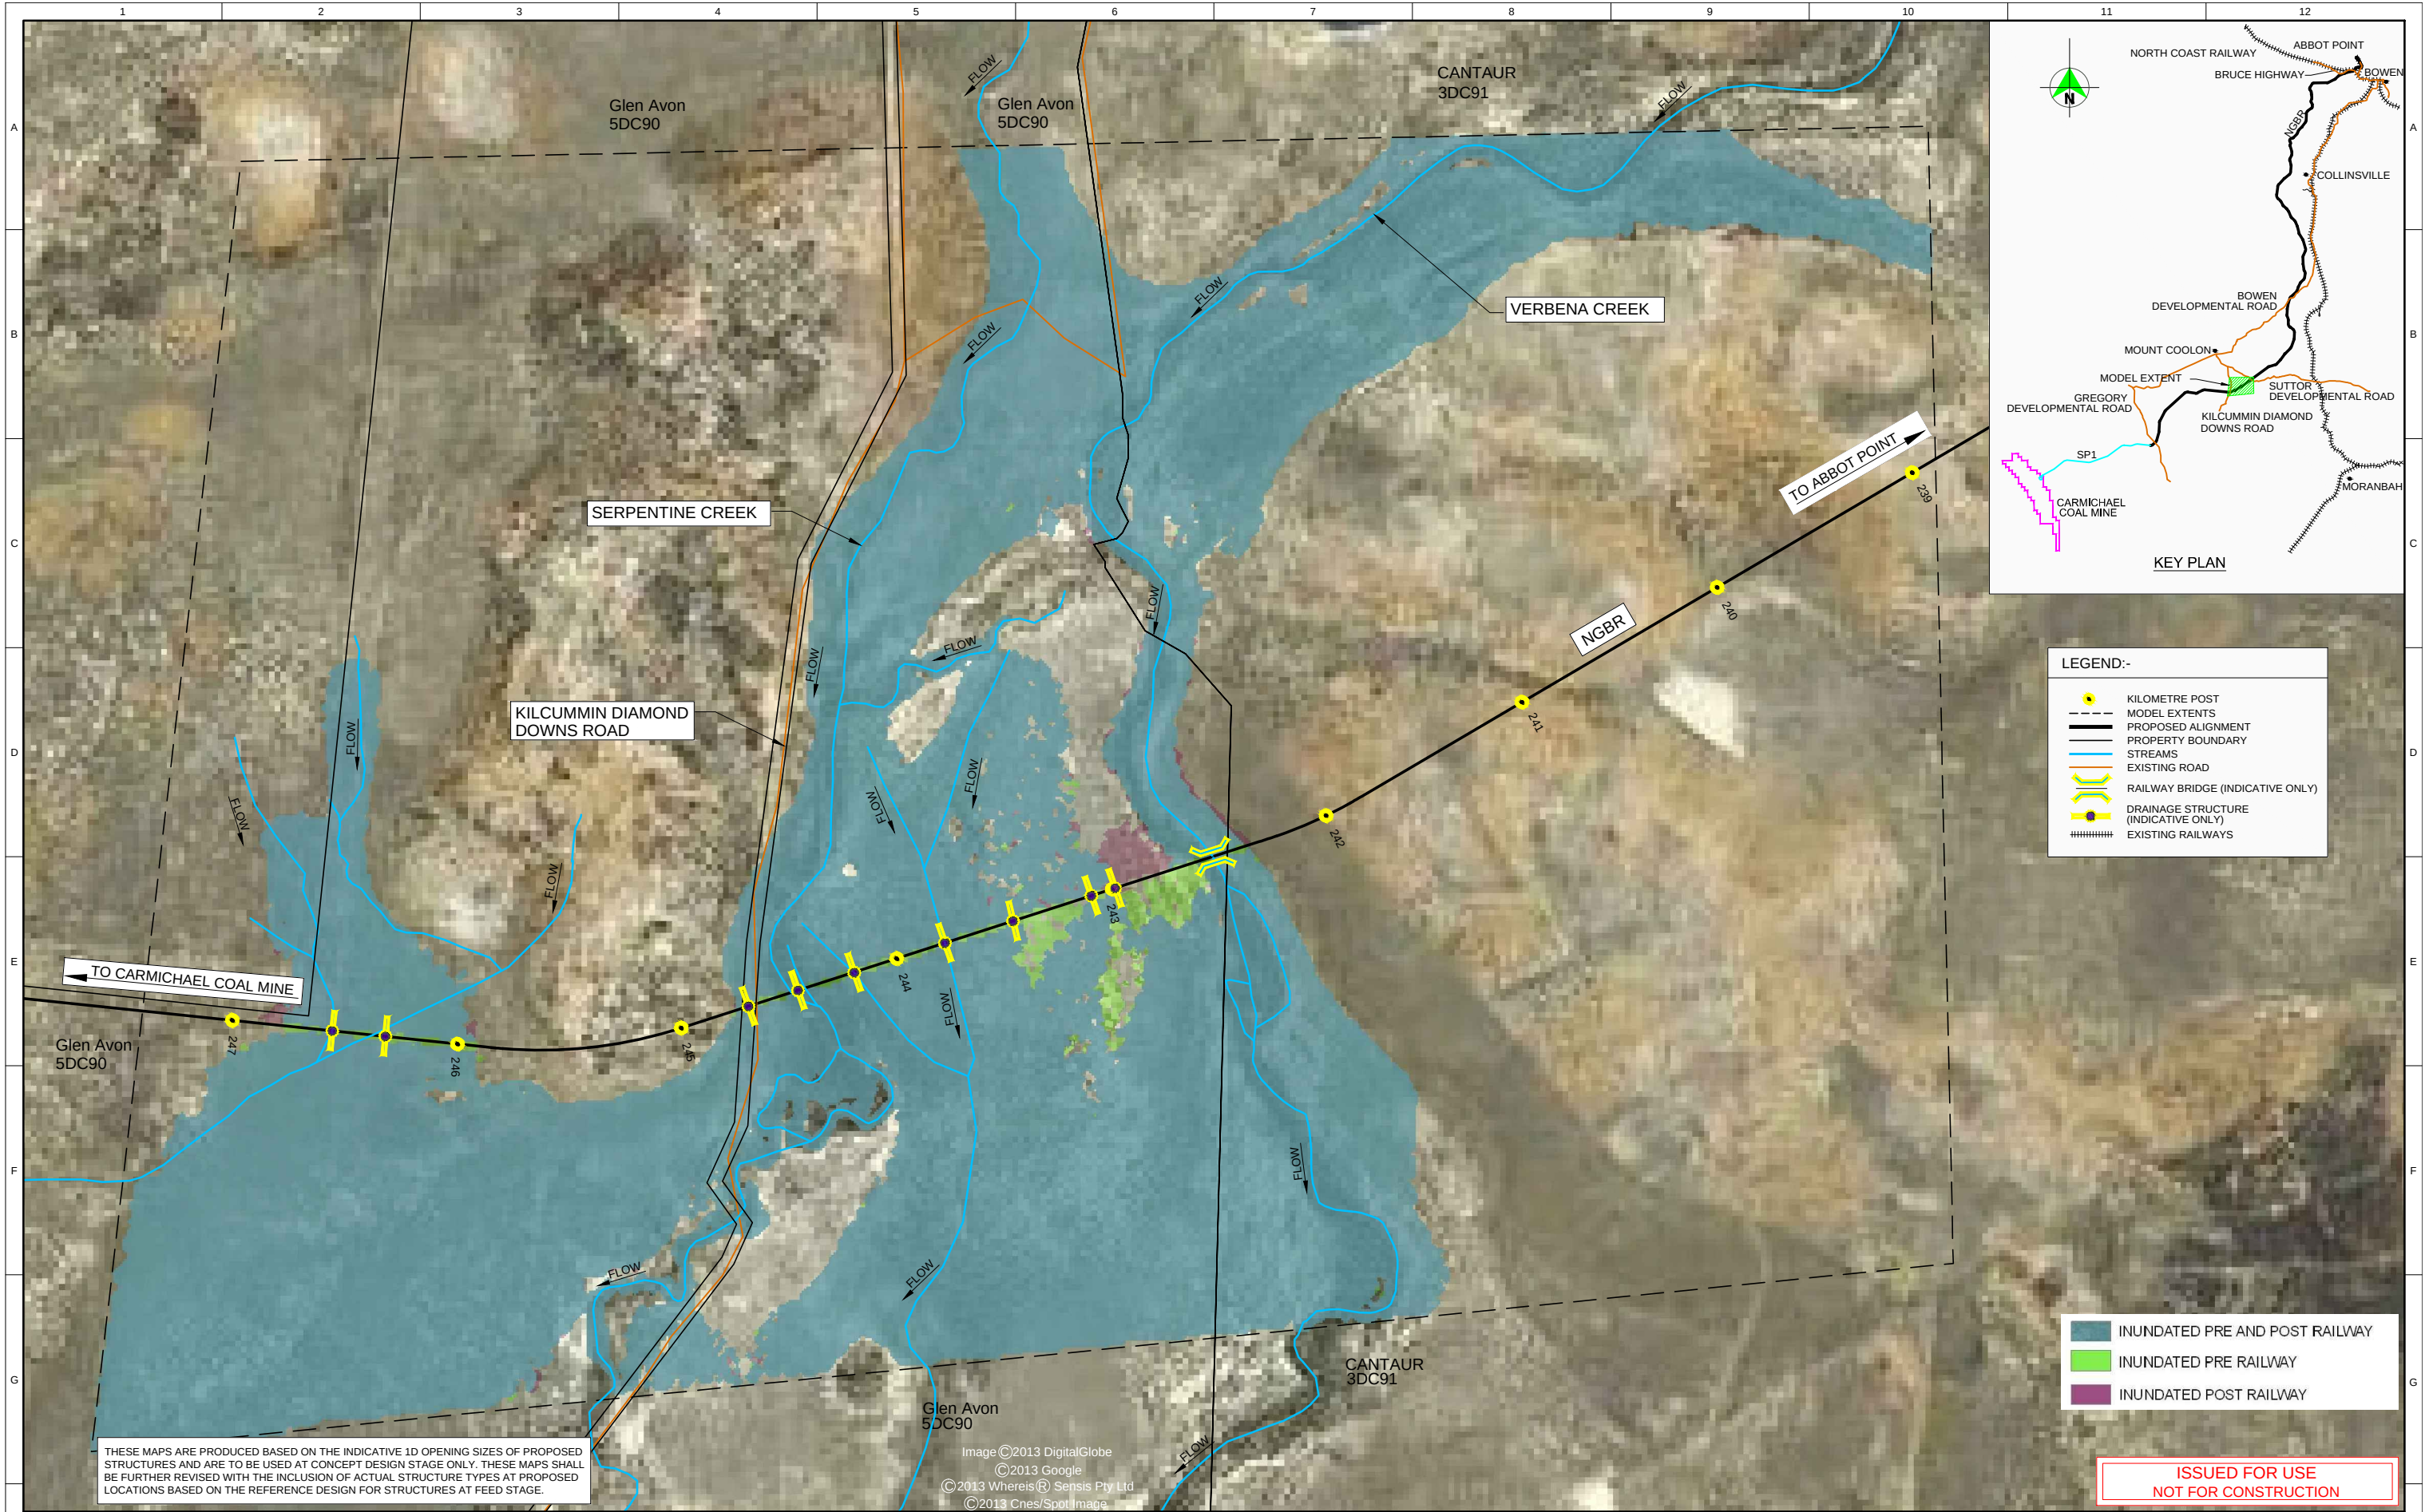



Rev		Description		By	Verified	Date	</	
-----	--	-------------	--	----	----------	------	--	--	----	--



Rev	Description	By	Verified	Date	0300600 1:15000Metres		aarvee associates architects engineers & consultants pvt.ltd. Ravula Residency, Srinagar Colony Main Rd., Hyderabad-500082, India Tel: +91-40-93737633 Fax: +91-40-93736977 e-mail: railways@aarvee.net web: www.aarvee.net DISCLAIMER: Aarvee Associates has endeavored to ensure accuracy of the drawing. Data sourced from LIDAR, DEM, Contours, Property Owners and other sources as provided by ADANI who make no warranties about the completeness, accuracy, suitability or reliability. Drawings are produced for best possible accuracy based on available data. Alignment design is based on information provided/available at the time of preparation of drawings. Reasonable assumptions have been made to prepare the drawings and are subject to further review on availability of complete information/data. However, AARVEE cannot accept any liability for any damages, losses, expenses which are or may be incurred as a result of any discrepancies as may be found in case any discrepancies are found, these are to be reported to AARVEE, which in turn shall report them to Adani Mining Pty Ltd.		adani Adani Mining Pty Ltd. COPYRIGHT The concepts, diagrams and information contained in this document are the sole property and copyright of Adani Mining Pty Ltd. Any use, copying, reproduction or disclosure of the document, whether directly or indirectly, or in whole or in part without the prior written permission of Adani Mining Pty Ltd, is prohibited.		Drawn SHAILESH	Checked RAGHUVVEER	Drawing Title NORTH GALILEE BASIN RAIL PROJECT CIVIL - HYDROLOGY VERBENA CREEK - FLOOD INUNDATION FOR 50 YEAR ARI FLOOD										
									Designed SRAVAN	Approved A N KESKAR													
									RPEQ No.	Client Drawing No.				Consultant/Contractor Drawing No.		Rev							
0 ISSUED FOR USE					SHAILESH		25-06-2013						NGBR1551-C-DWG-H-282		0								
Last Modified :- Jun 26,2013 - 1:13AM					SCALES SHOWN ARE FOR AN A1 SIZE ORIGINAL DRAWING																		
1		2		3		4		5		6		7		8		9		10		11		12	



Rev	Description	By	Verified	Date							Drawn SHAILESH	Checked RAGHUVVEER	Drawing Title NORTH GALILEE BASIN RAIL PROJECT				
											Designed SRAVAN	Approved A N KESKAR	CIVIL - HYDROLOGY				
													VERBENA CREEK - FLOOD INUNDATION				
													FOR 100 YEAR ARI FLOOD				
0	ISSUED FOR USE	SHAILESH		25-06-2013							RPEQ No.		Client Drawing No.		Consultant/Contractor Drawing No.		Rev
Last Modified :- Jun 26, 2013 - 1:16AM					SCALES SHOWN ARE FOR AN A1 SIZE ORIGINAL DRAWING						Date				NGBR1551-C-DWG-H-283		0
1	2	3	4	5	6	7	8	9	10	11	12						

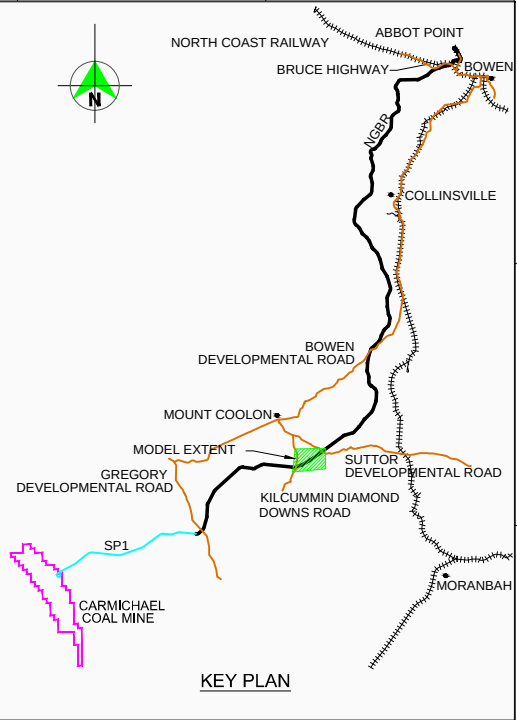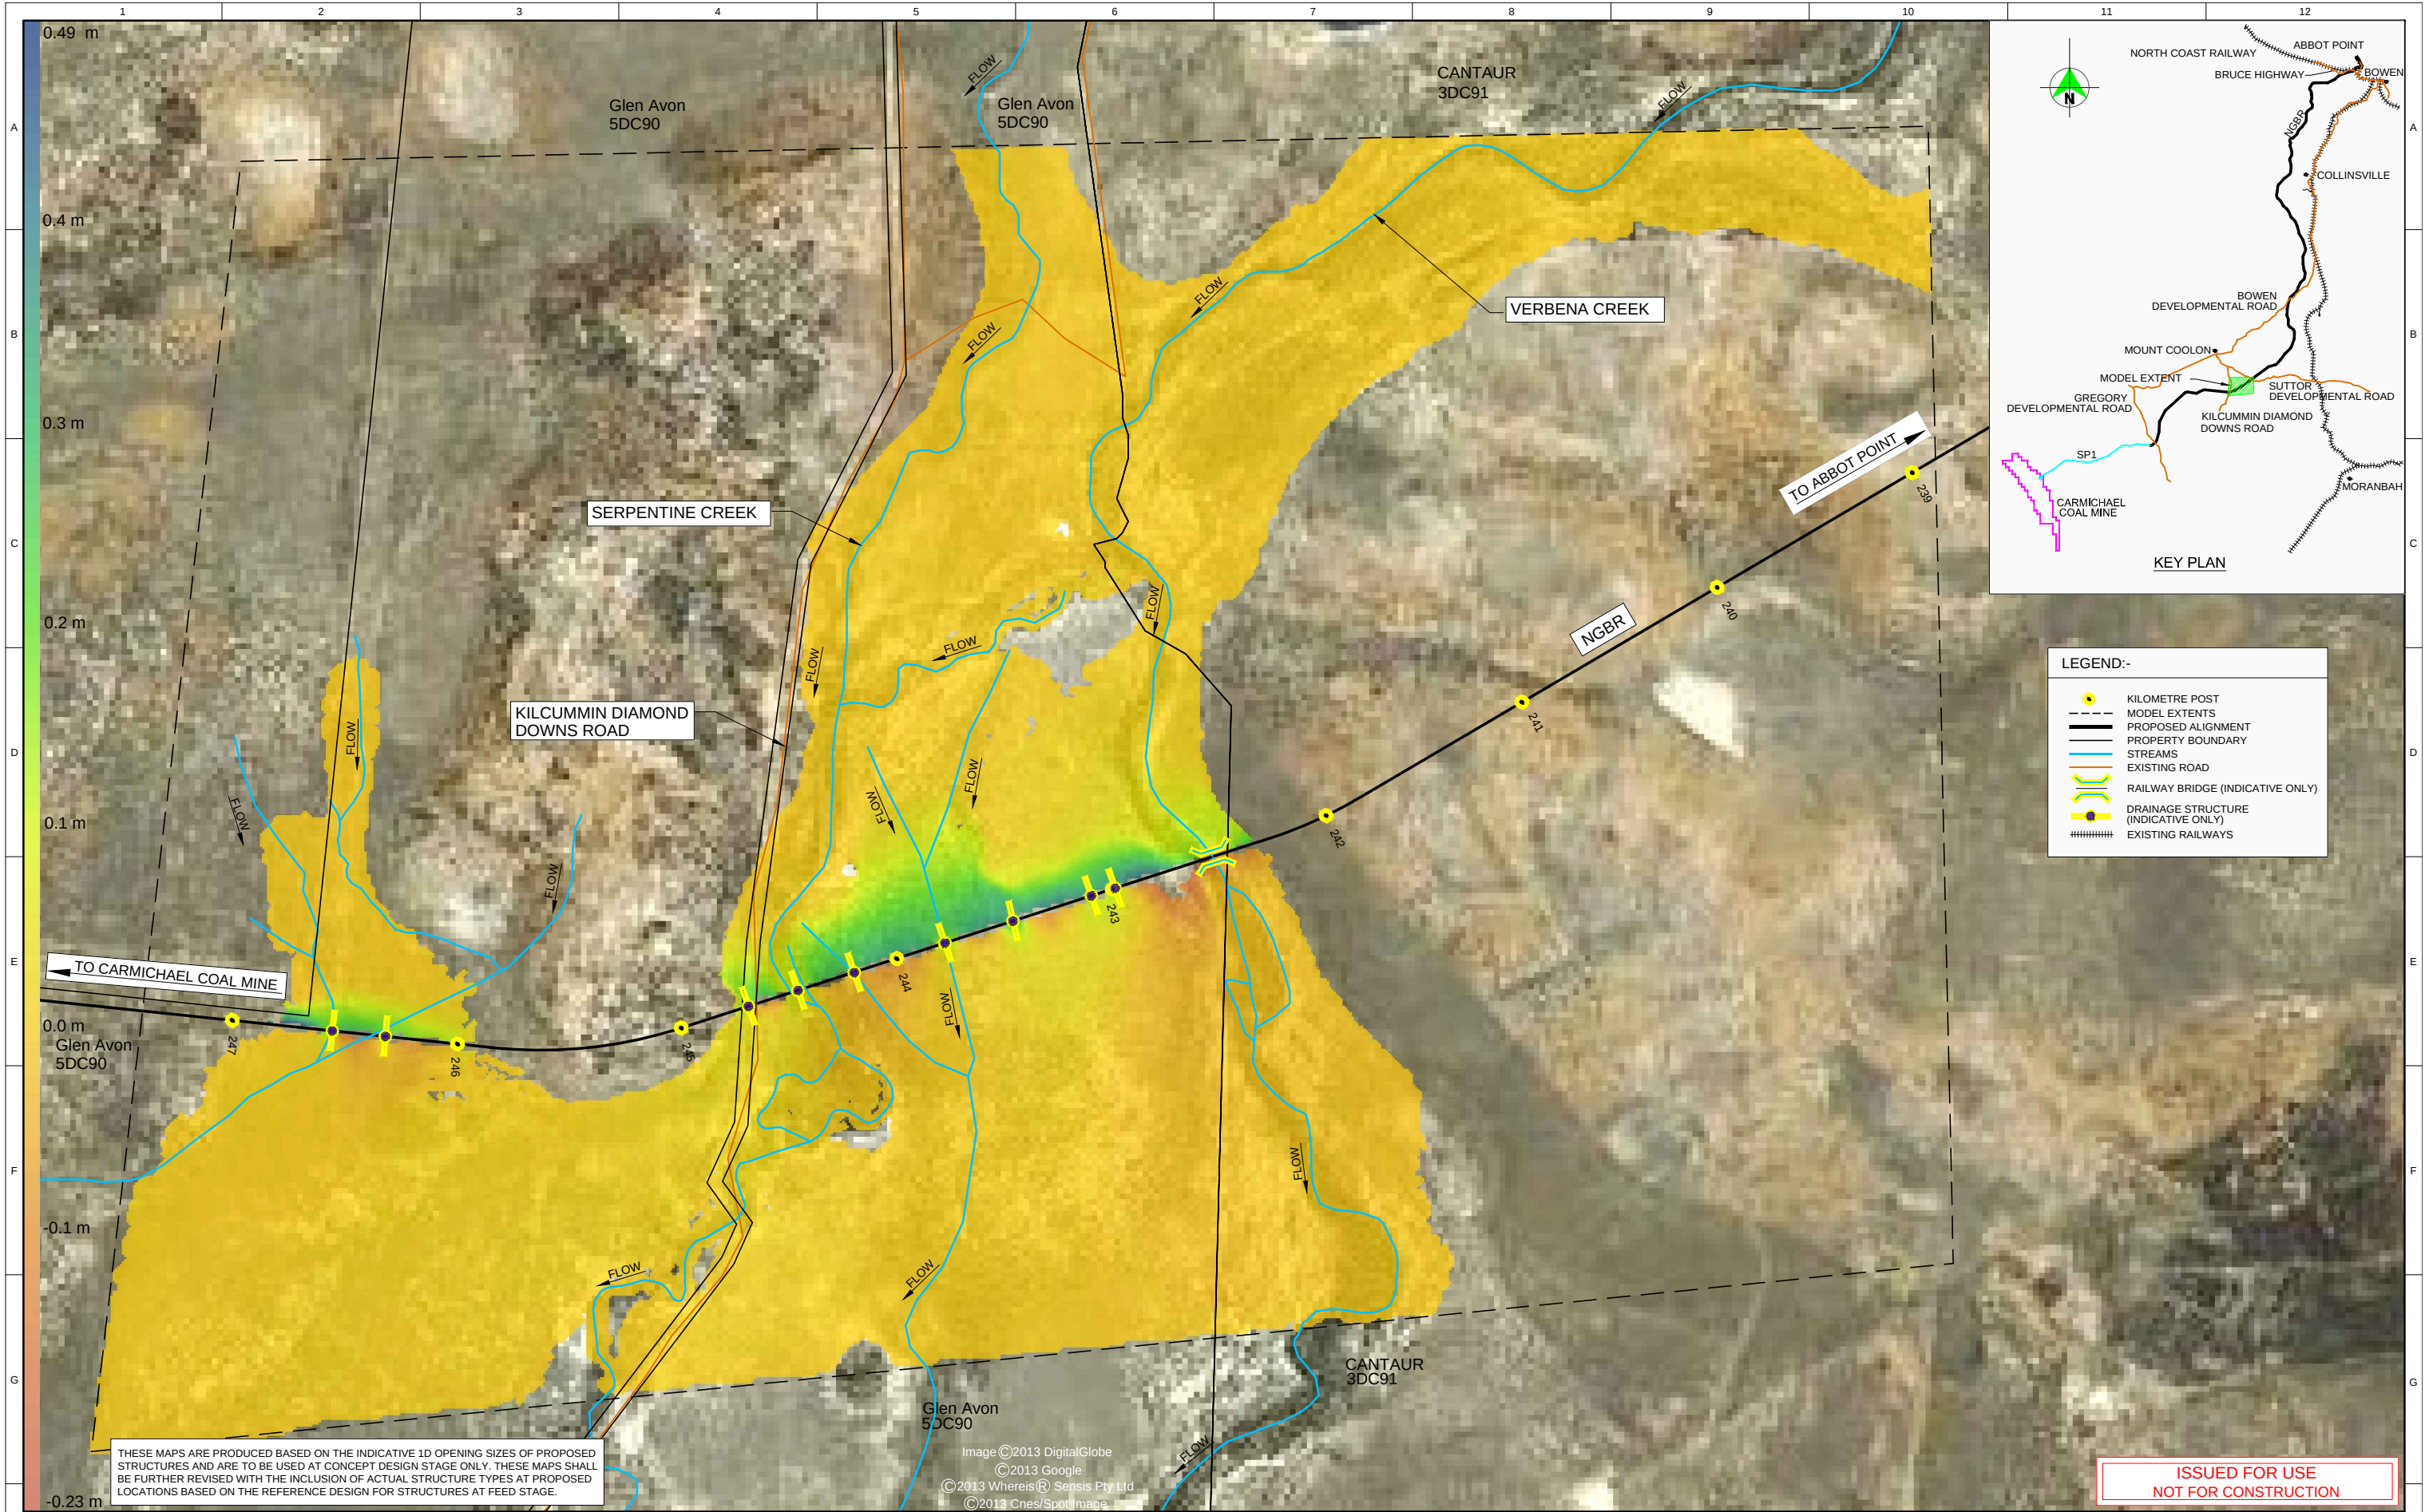



- LEGEND:-
- KILOMETRE POST
 - MODEL EXTENTS
 - PROPOSED ALIGNMENT
 - PROPERTY BOUNDARY
 - STREAMS
 - EXISTING ROAD
 - RAILWAY BRIDGE (INDICATIVE ONLY)
 - DRAINAGE STRUCTURE (INDICATIVE ONLY)
 - EXISTING RAILWAYS



THESE MAPS ARE PRODUCED BASED ON THE INDICATIVE 1D OPENING SIZES OF PROPOSED STRUCTURES AND ARE TO BE USED AT CONCEPT DESIGN STAGE ONLY. THESE MAPS SHALL BE FURTHER REVISED WITH THE INCLUSION OF ACTUAL STRUCTURE TYPES AT PROPOSED LOCATIONS BASED ON THE REFERENCE DESIGN FOR STRUCTURES AT FEED STAGE.

Image ©2013 DigitalGlobe
©2013 Google
©2013 Whereis (R) Sensis Pty Ltd
©2013 Cnes/Spot Image

ISSUED FOR USE
NOT FOR CONSTRUCTION

 H	Rev	Description	By	Verified	Date		 architects engineers & consultants pvt.ltd. Ravula Residency, Srinagar Colony Main Rd., Hyderabad-500082, India Tel: +91-40-93737633 Fax: +91-40-93736277 e-mail: railways@aarvee.net web: www.aarvee.net	 Adani Mining Pty Ltd.	DRAWN SHAILESH	CHECKED RAGHUVVEER	DESIGNED SRAVAN	APPROVED A N KESKAR	Drawing Title NORTH GALILEE BASIN RAIL PROJECT CIVIL - HYDROLOGY VERBENA CREEK - AFFLUX FOR 50 YEAR ARI FLOOD					RPEQ No.	Date	Client Drawing No. NGBR1551-C-DWG-H-284	Consultant/Contractor Drawing No. NGBR1551-C-DWG-H-284	Rev 0																																					
	0	ISSUED FOR USE	SHAILESH		25-06-2013	
	Last Modified :- Jun 26,2013 - 1:10AM	
	SCALES SHOWN ARE FOR AN A1 SIZE ORIGINAL DRAWING	
	DISCLAIMER: Aarvee Associates has endeavored to ensure accuracy of the drawing. Data sourced from LIDAR, DEM, Contours, Property Owners and other sources as provided by ADANI who make no warranties about the completeness, accuracy, suitability or reliability. Drawings are produced for best possible accuracy based on available data. Alignment design is based on information provided/available at the time of preparation of drawings. Reasonable assumptions have been made to prepare the drawings and are subject to further review on availability of complete information/data. However, AARVEE cannot accept any liability for any damages, losses, expenses which are or may be incurred as a result of any discrepancies as may be found in case any discrepancies are found, these are to be reported to AARVEE, which in turn shall report them to Adani Mining Pty Ltd.	
COPYRIGHT The concepts, diagrams and information contained in this document are the sole property and copyright of Adani Mining Pty Ltd. Any use, copying, reproduction or disclosure of the document, whether directly or indirectly, or in whole or in part without the prior written permission of Adani Mining Pty Ltd, is prohibited.	
1					2					3					4					5					6					7					8					9					10					11					12				

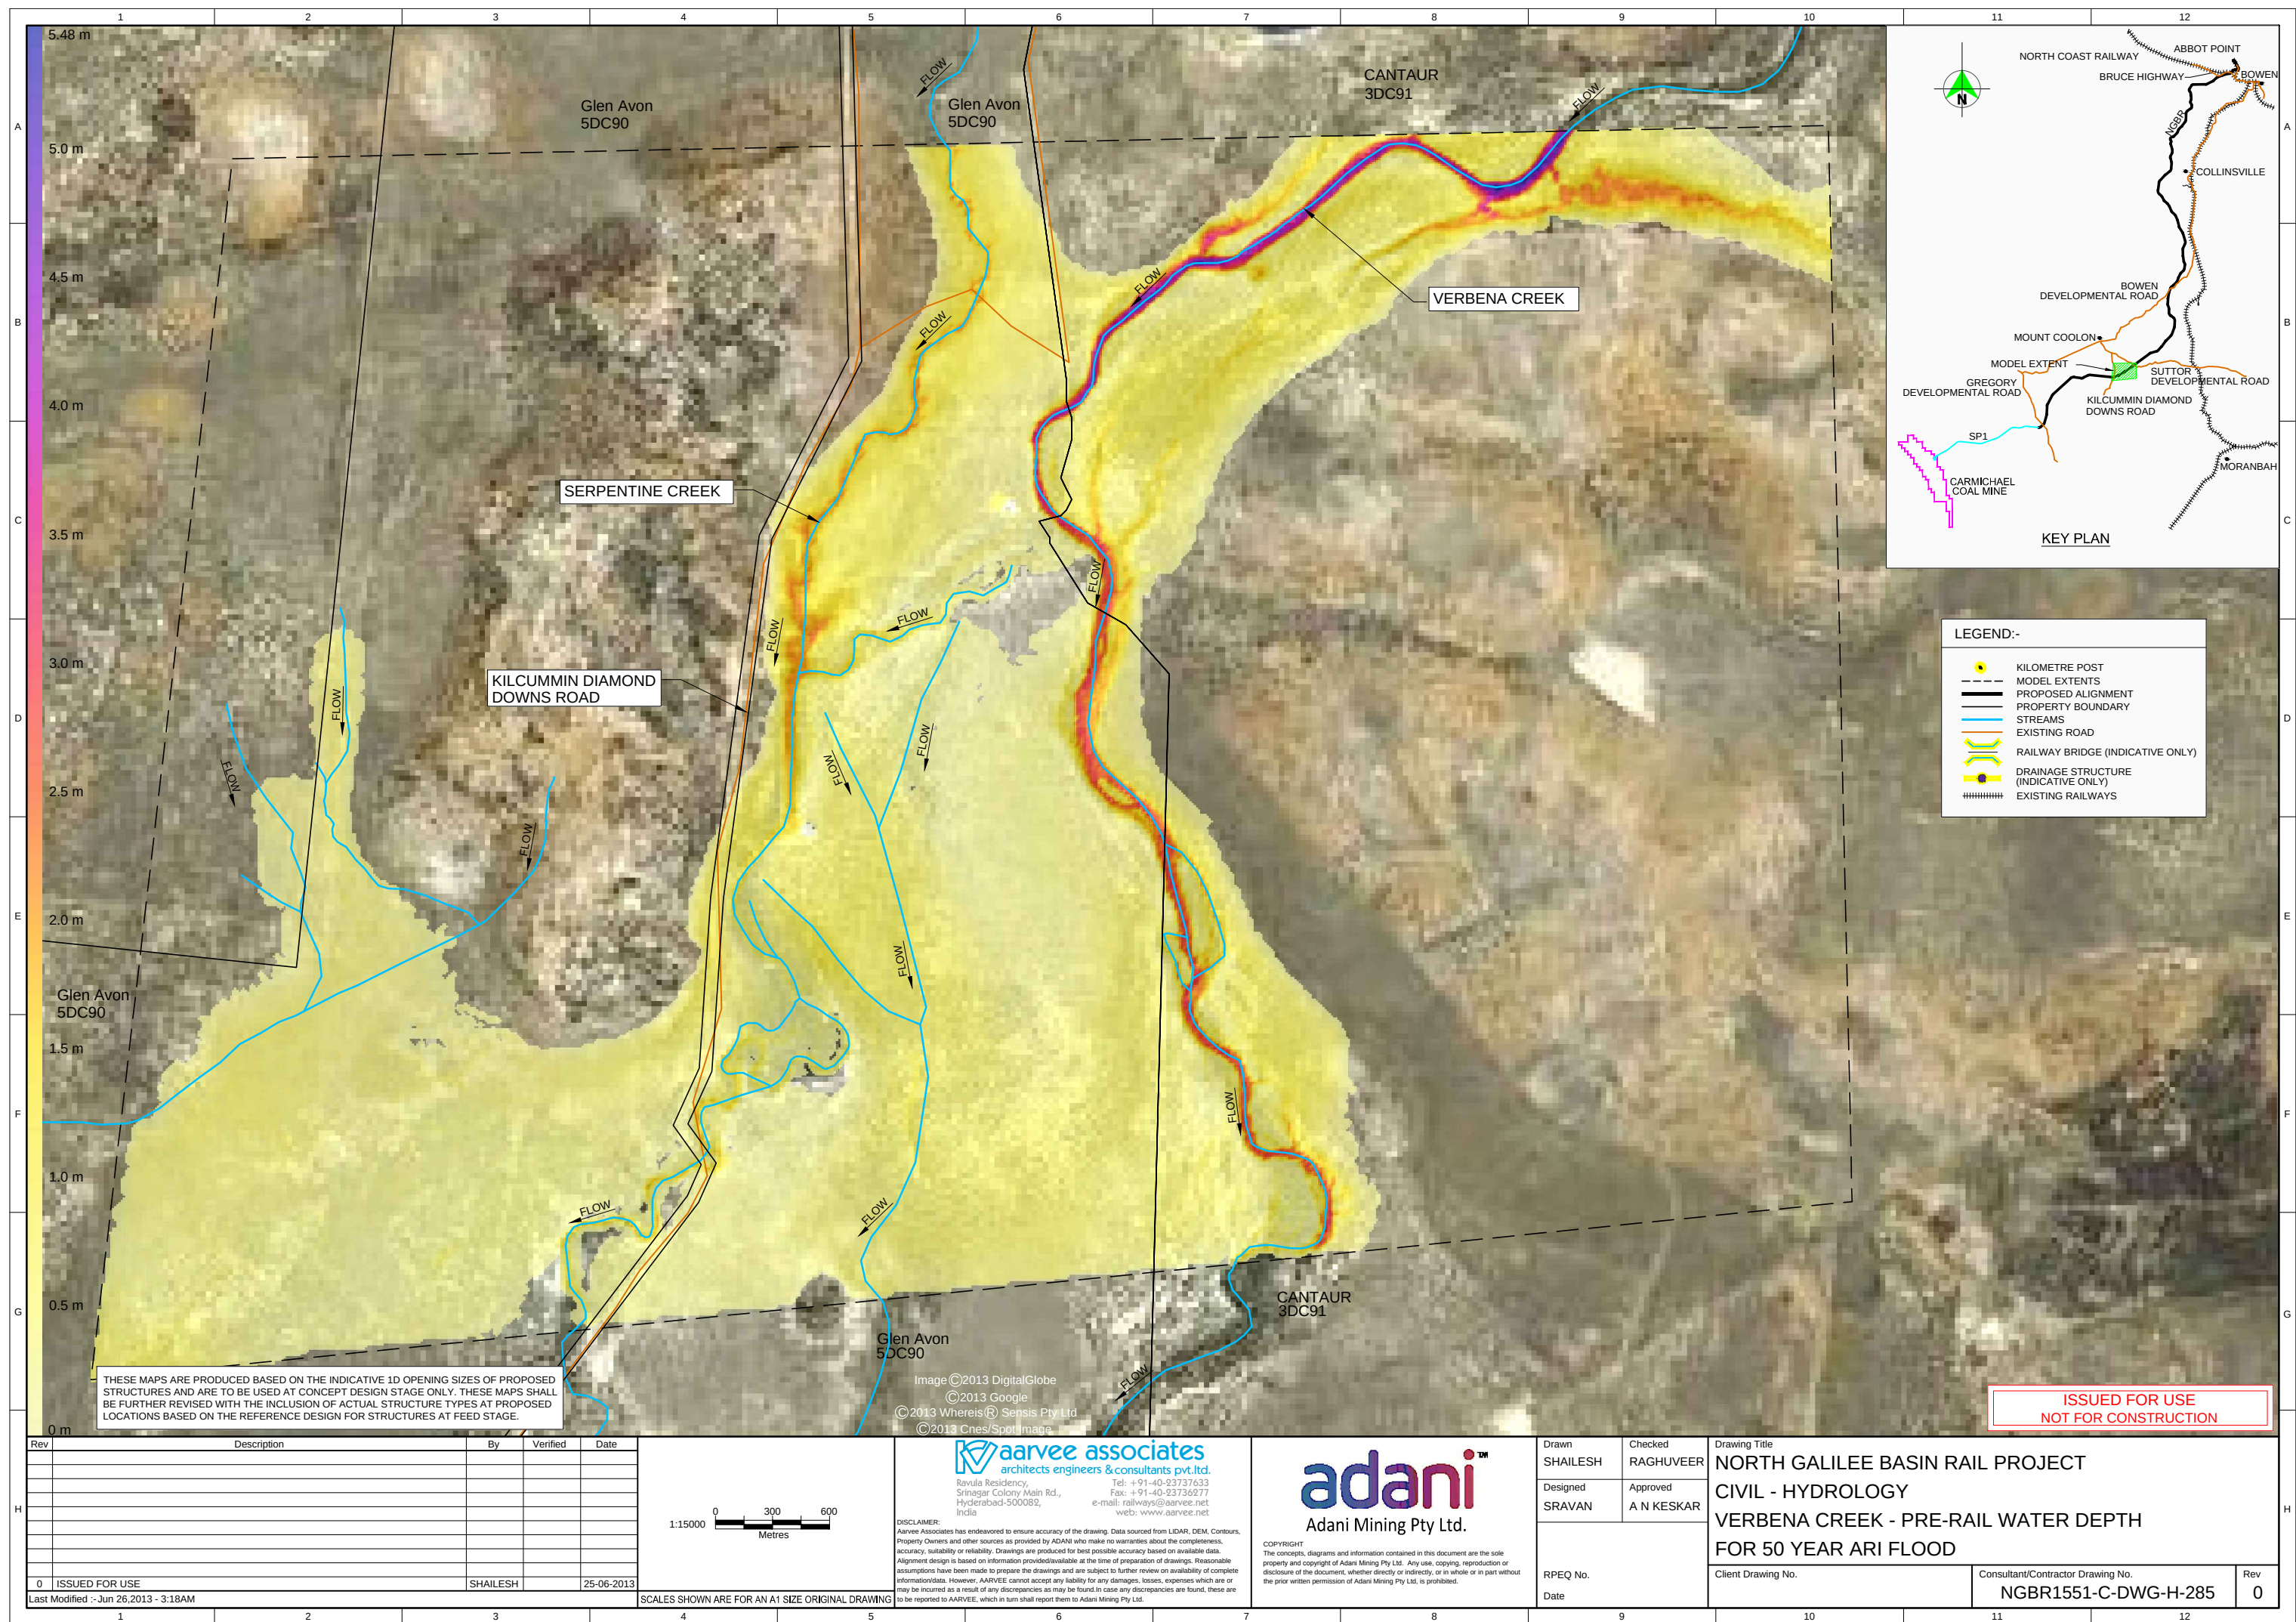

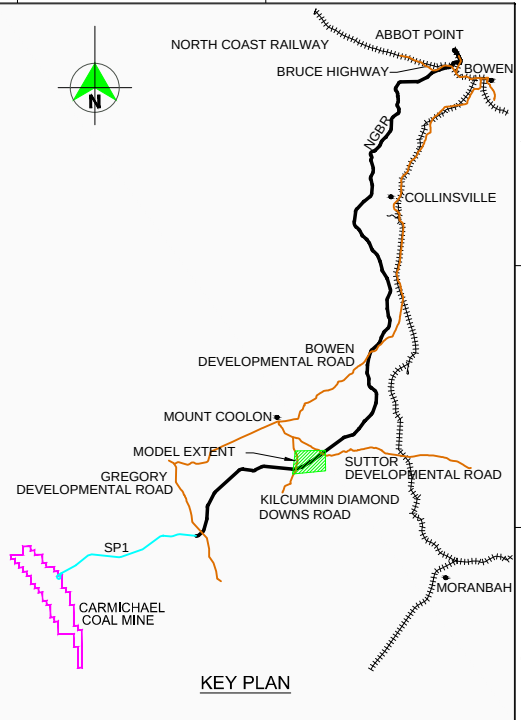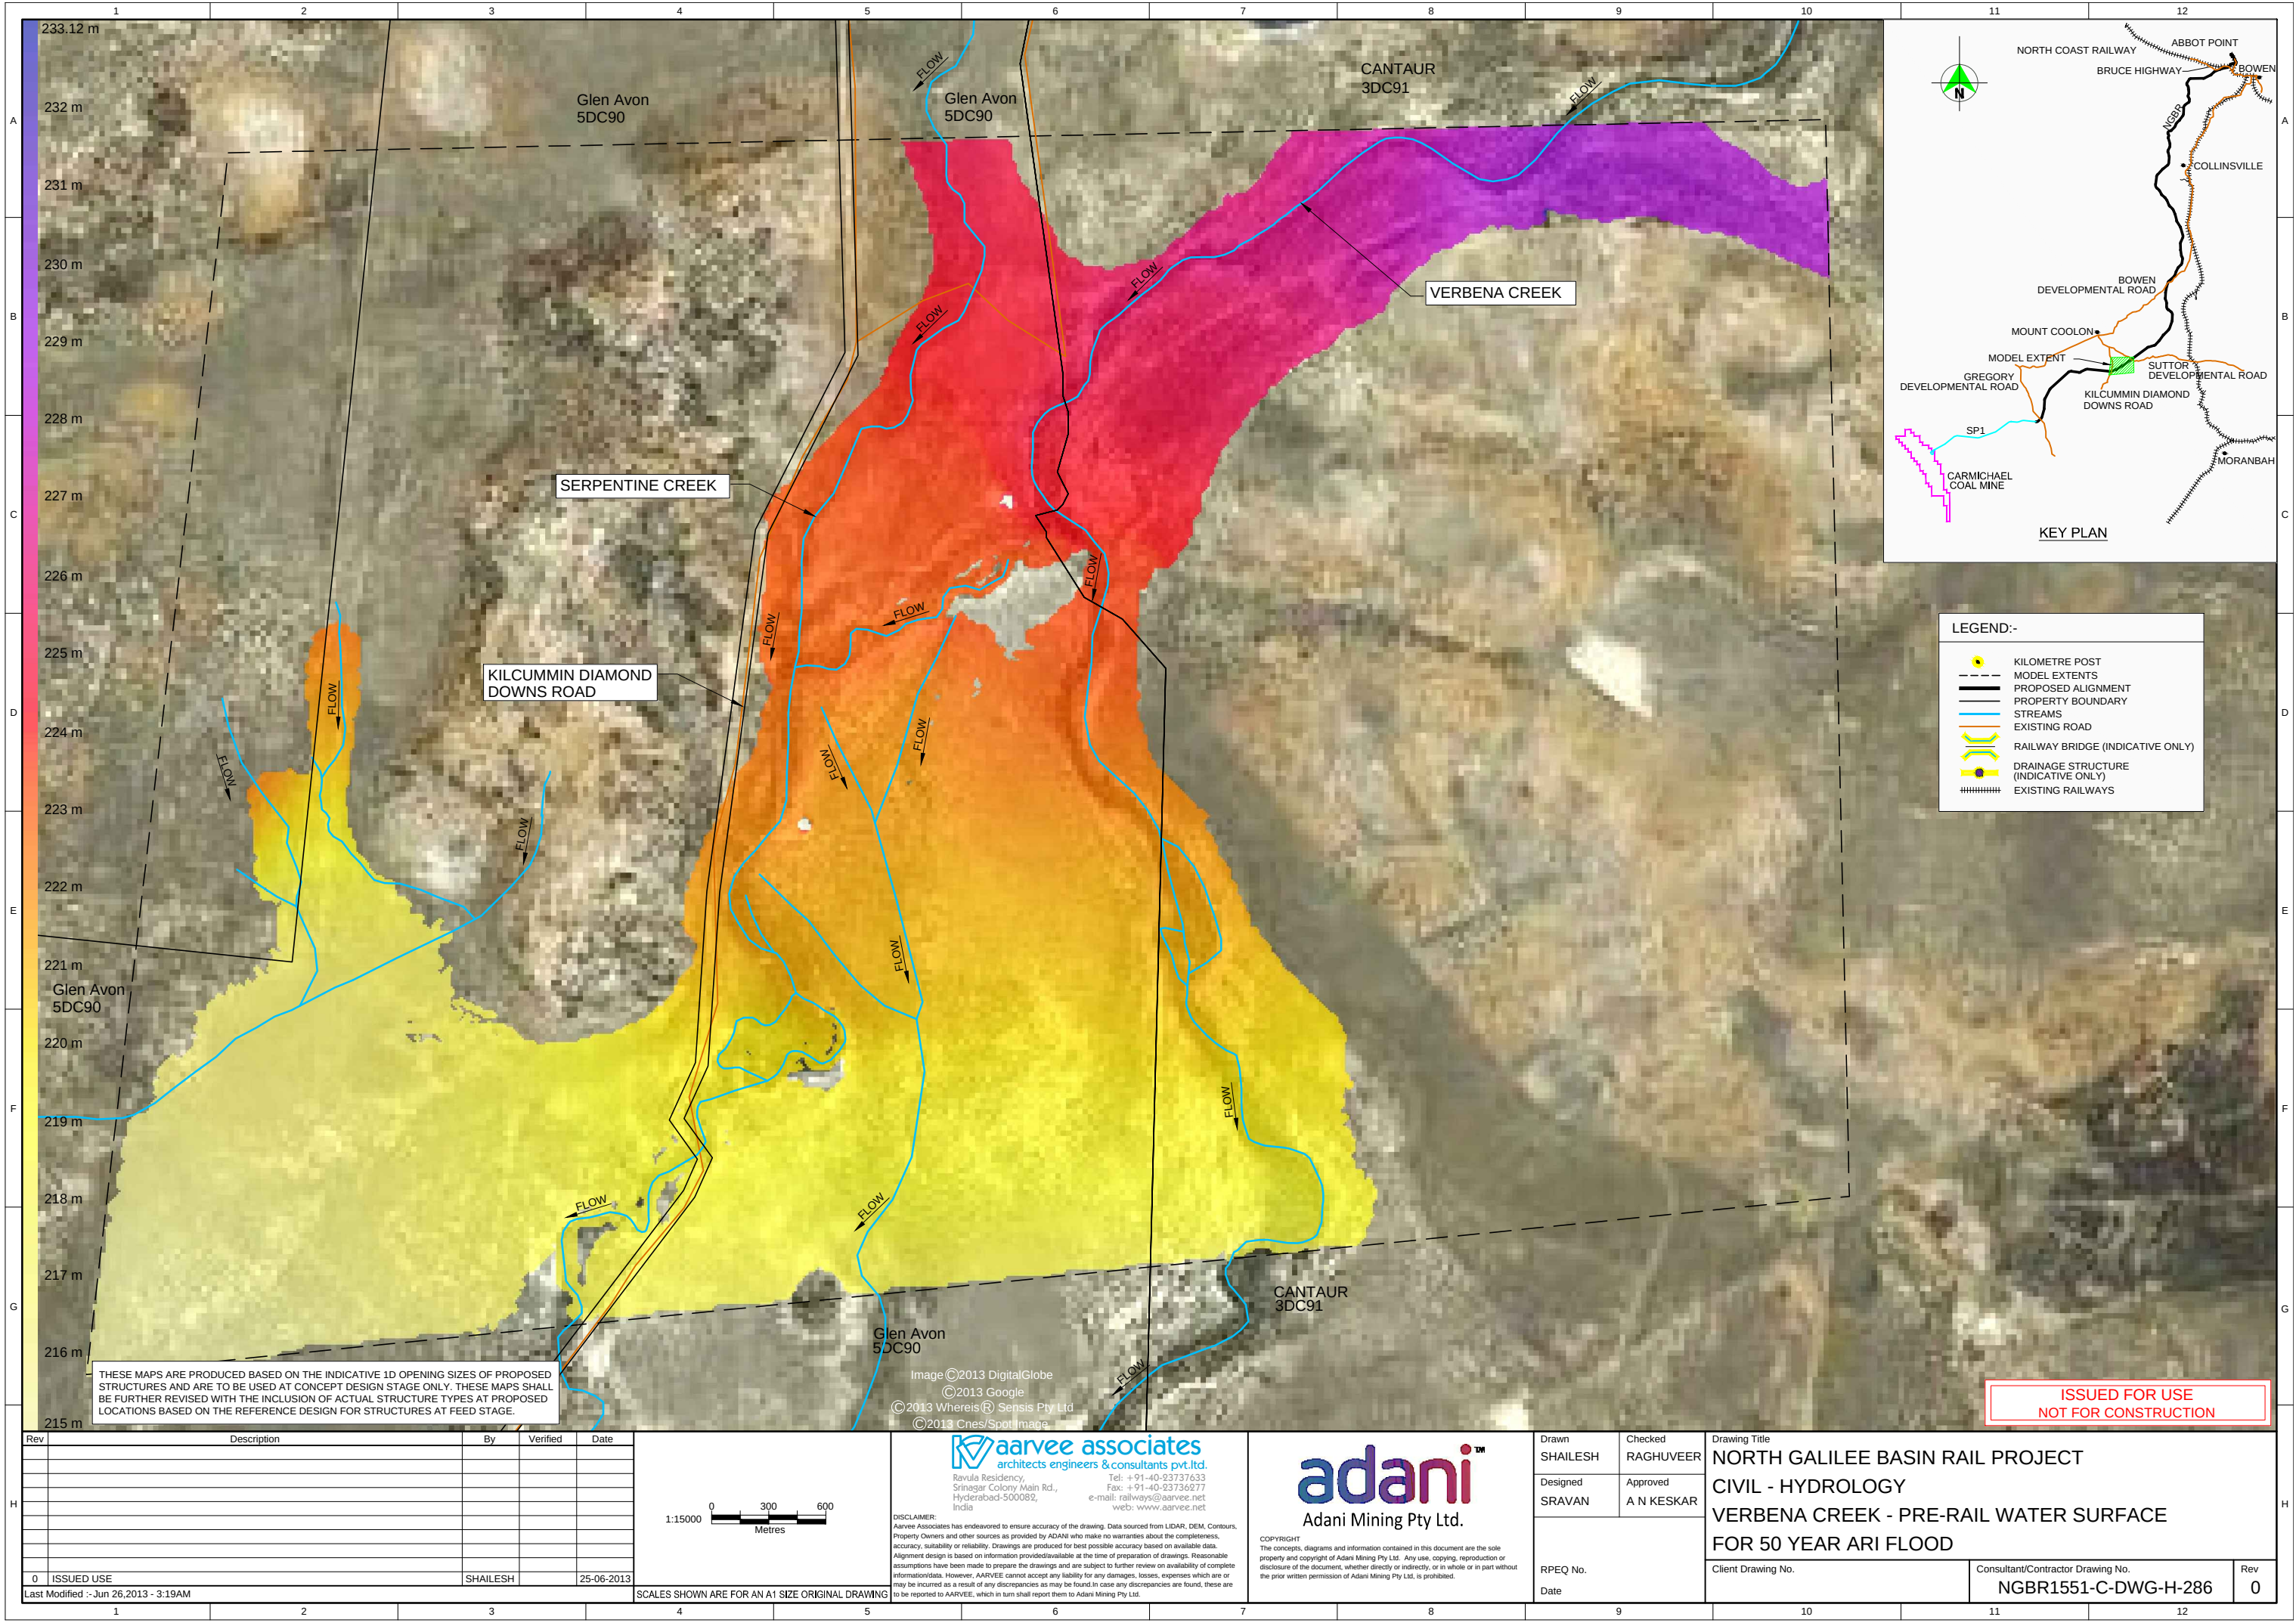

LEGEND:-	
	KILOMETRE POST
	MODEL EXTENTS
	PROPOSED ALIGNMENT
	PROPERTY BOUNDARY
	STREAMS
	EXISTING ROAD
	RAILWAY BRIDGE (INDICATIVE ONLY)
	DRAINAGE STRUCTURE (INDICATIVE ONLY)
	EXISTING RAILWAYS

THESE MAPS ARE PRODUCED BASED ON THE INDICATIVE 1D OPENING SIZES OF PROPOSED STRUCTURES AND ARE TO BE USED AT CONCEPT DESIGN STAGE ONLY. THESE MAPS SHALL BE FURTHER REVISED WITH THE INCLUSION OF ACTUAL STRUCTURE TYPES AT PROPOSED LOCATIONS BASED ON THE REFERENCE DESIGN FOR STRUCTURES AT FEED STAGE.

Rev	Description	By	Verified	Date
0	ISSUED USE	SHAILESH		25-06-2013
Last Modified :-Jun 26,2013 - 3:19AM				

1:15000

0 300 600 Metres

SCALES SHOWN ARE FOR AN A1 SIZE ORIGINAL DRAWING

aarvee associates
architects engineers & consultants pvt.ltd.
Ravula Residency,
Srinagar Colony Main Rd.,
Hyderabad-500082,
India

Tel: +91-40-93737633
Fax: +91-40-93736277
e-mail: railways@aarvee.net
web: www.aarvee.net


DISCLAIMER:
Aarvee Associates has endeavored to ensure accuracy of the drawing. Data sourced from LIDAR, DEM, Contours, Property Owners and other sources as provided by ADANI who make no warranties about the completeness, accuracy, suitability or reliability. Drawings are produced for best possible accuracy based on available data. Alignment design is based on information provided/available at the time of preparation of drawings. Reasonable assumptions have been made to prepare the drawings and are subject to further review on availability of complete information/data. However, AARVEE cannot accept any liability for any damages, losses, expenses which are or may be incurred as a result of any discrepancies as may be found in case any discrepancies are found, these are to be reported to AARVEE, which in turn shall report them to Adani Mining Pty Ltd.



adani
Adani Mining Pty Ltd.

COPYRIGHT
The concepts, diagrams and information contained in this document are the sole property and copyright of Adani Mining Pty Ltd. Any use, copying, reproduction or disclosure of the document, whether directly or indirectly, or in whole or in part without the prior written permission of Adani Mining Pty Ltd, is prohibited.

Drawn SHAILESH	Checked RAGHUVVEER
Designed SRAVAN	Approved A N KESKAR
RPEQ No.	
Date	

Drawing Title NORTH GALILEE BASIN RAIL PROJECT CIVIL - HYDROLOGY VERBENA CREEK - PRE-RAIL WATER SURFACE FOR 50 YEAR ARI FLOOD		
Client Drawing No.	Consultant/Contractor Drawing No. NGBR1551-C-DWG-H-286	Rev 0


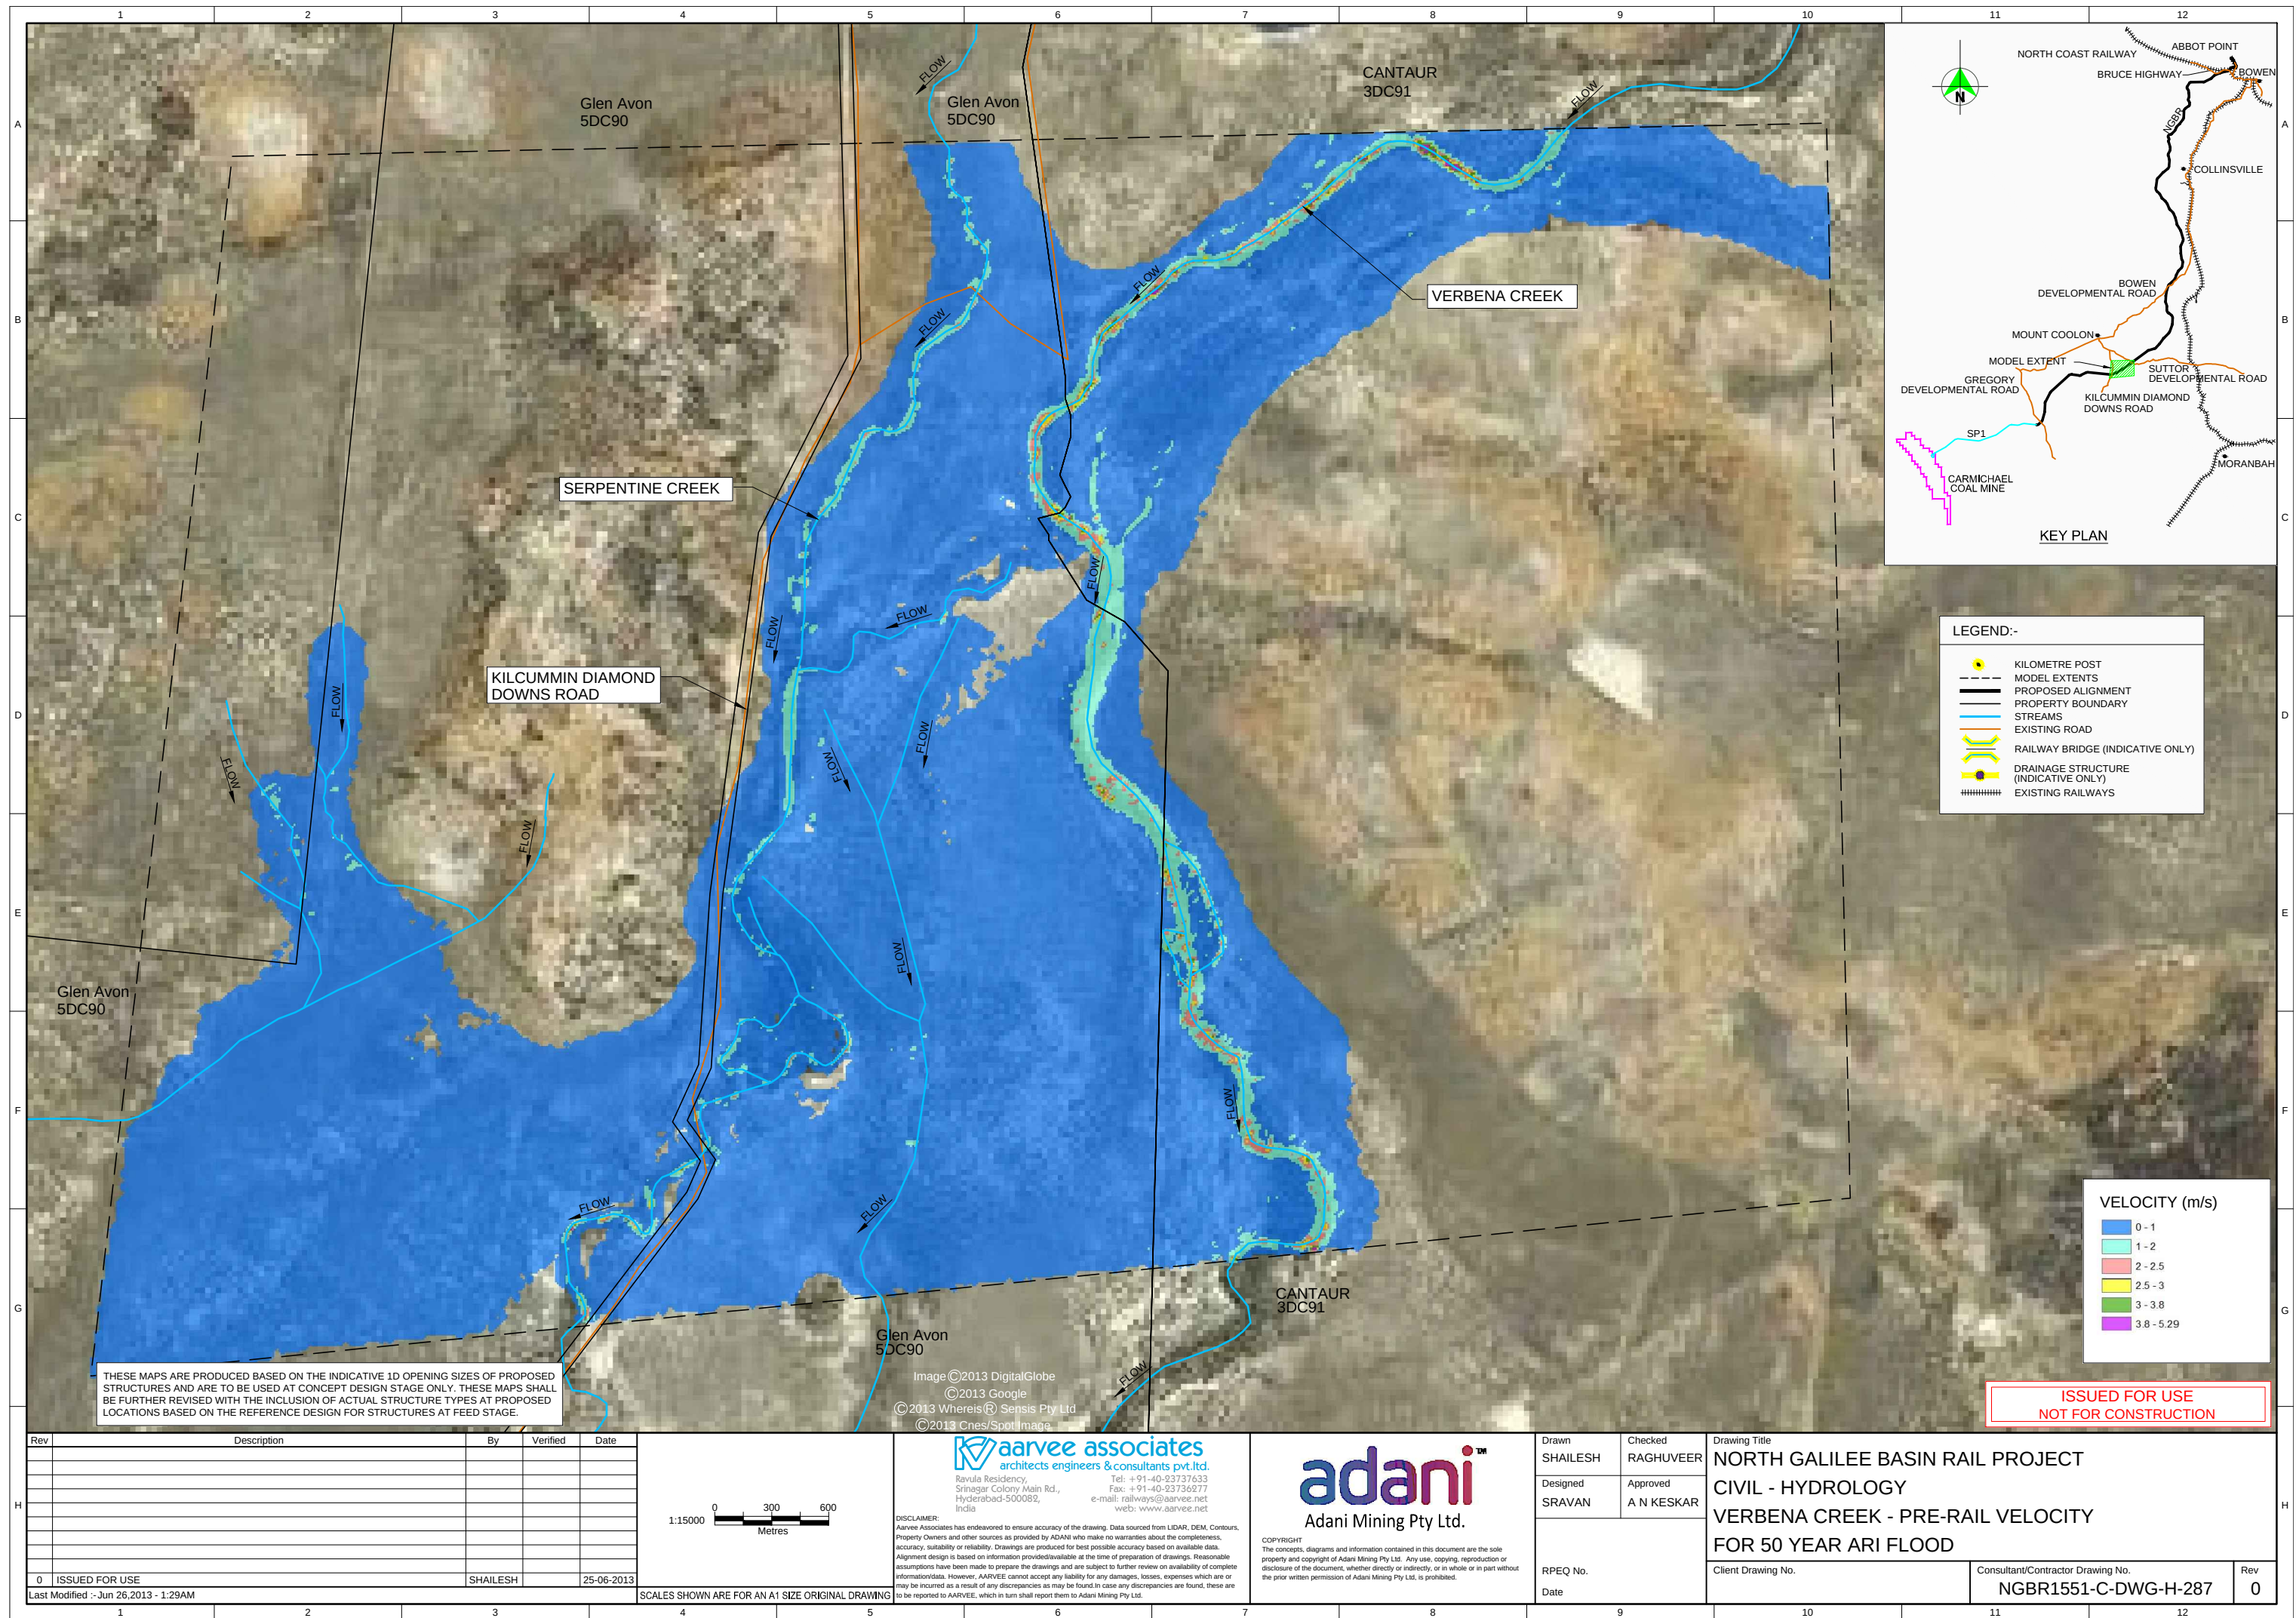


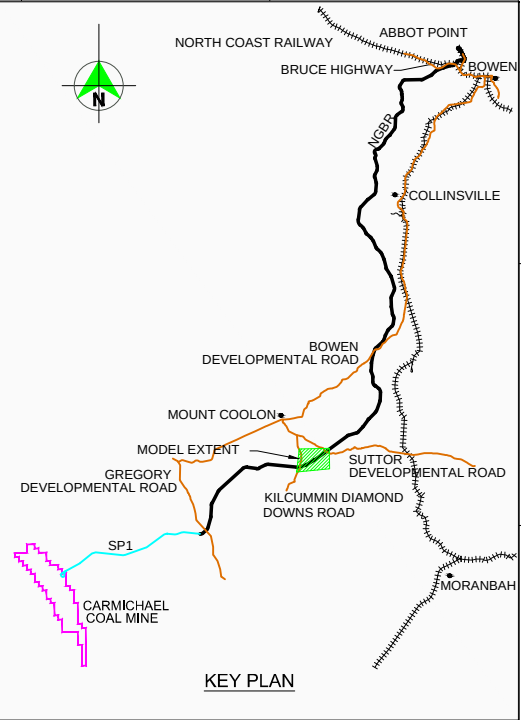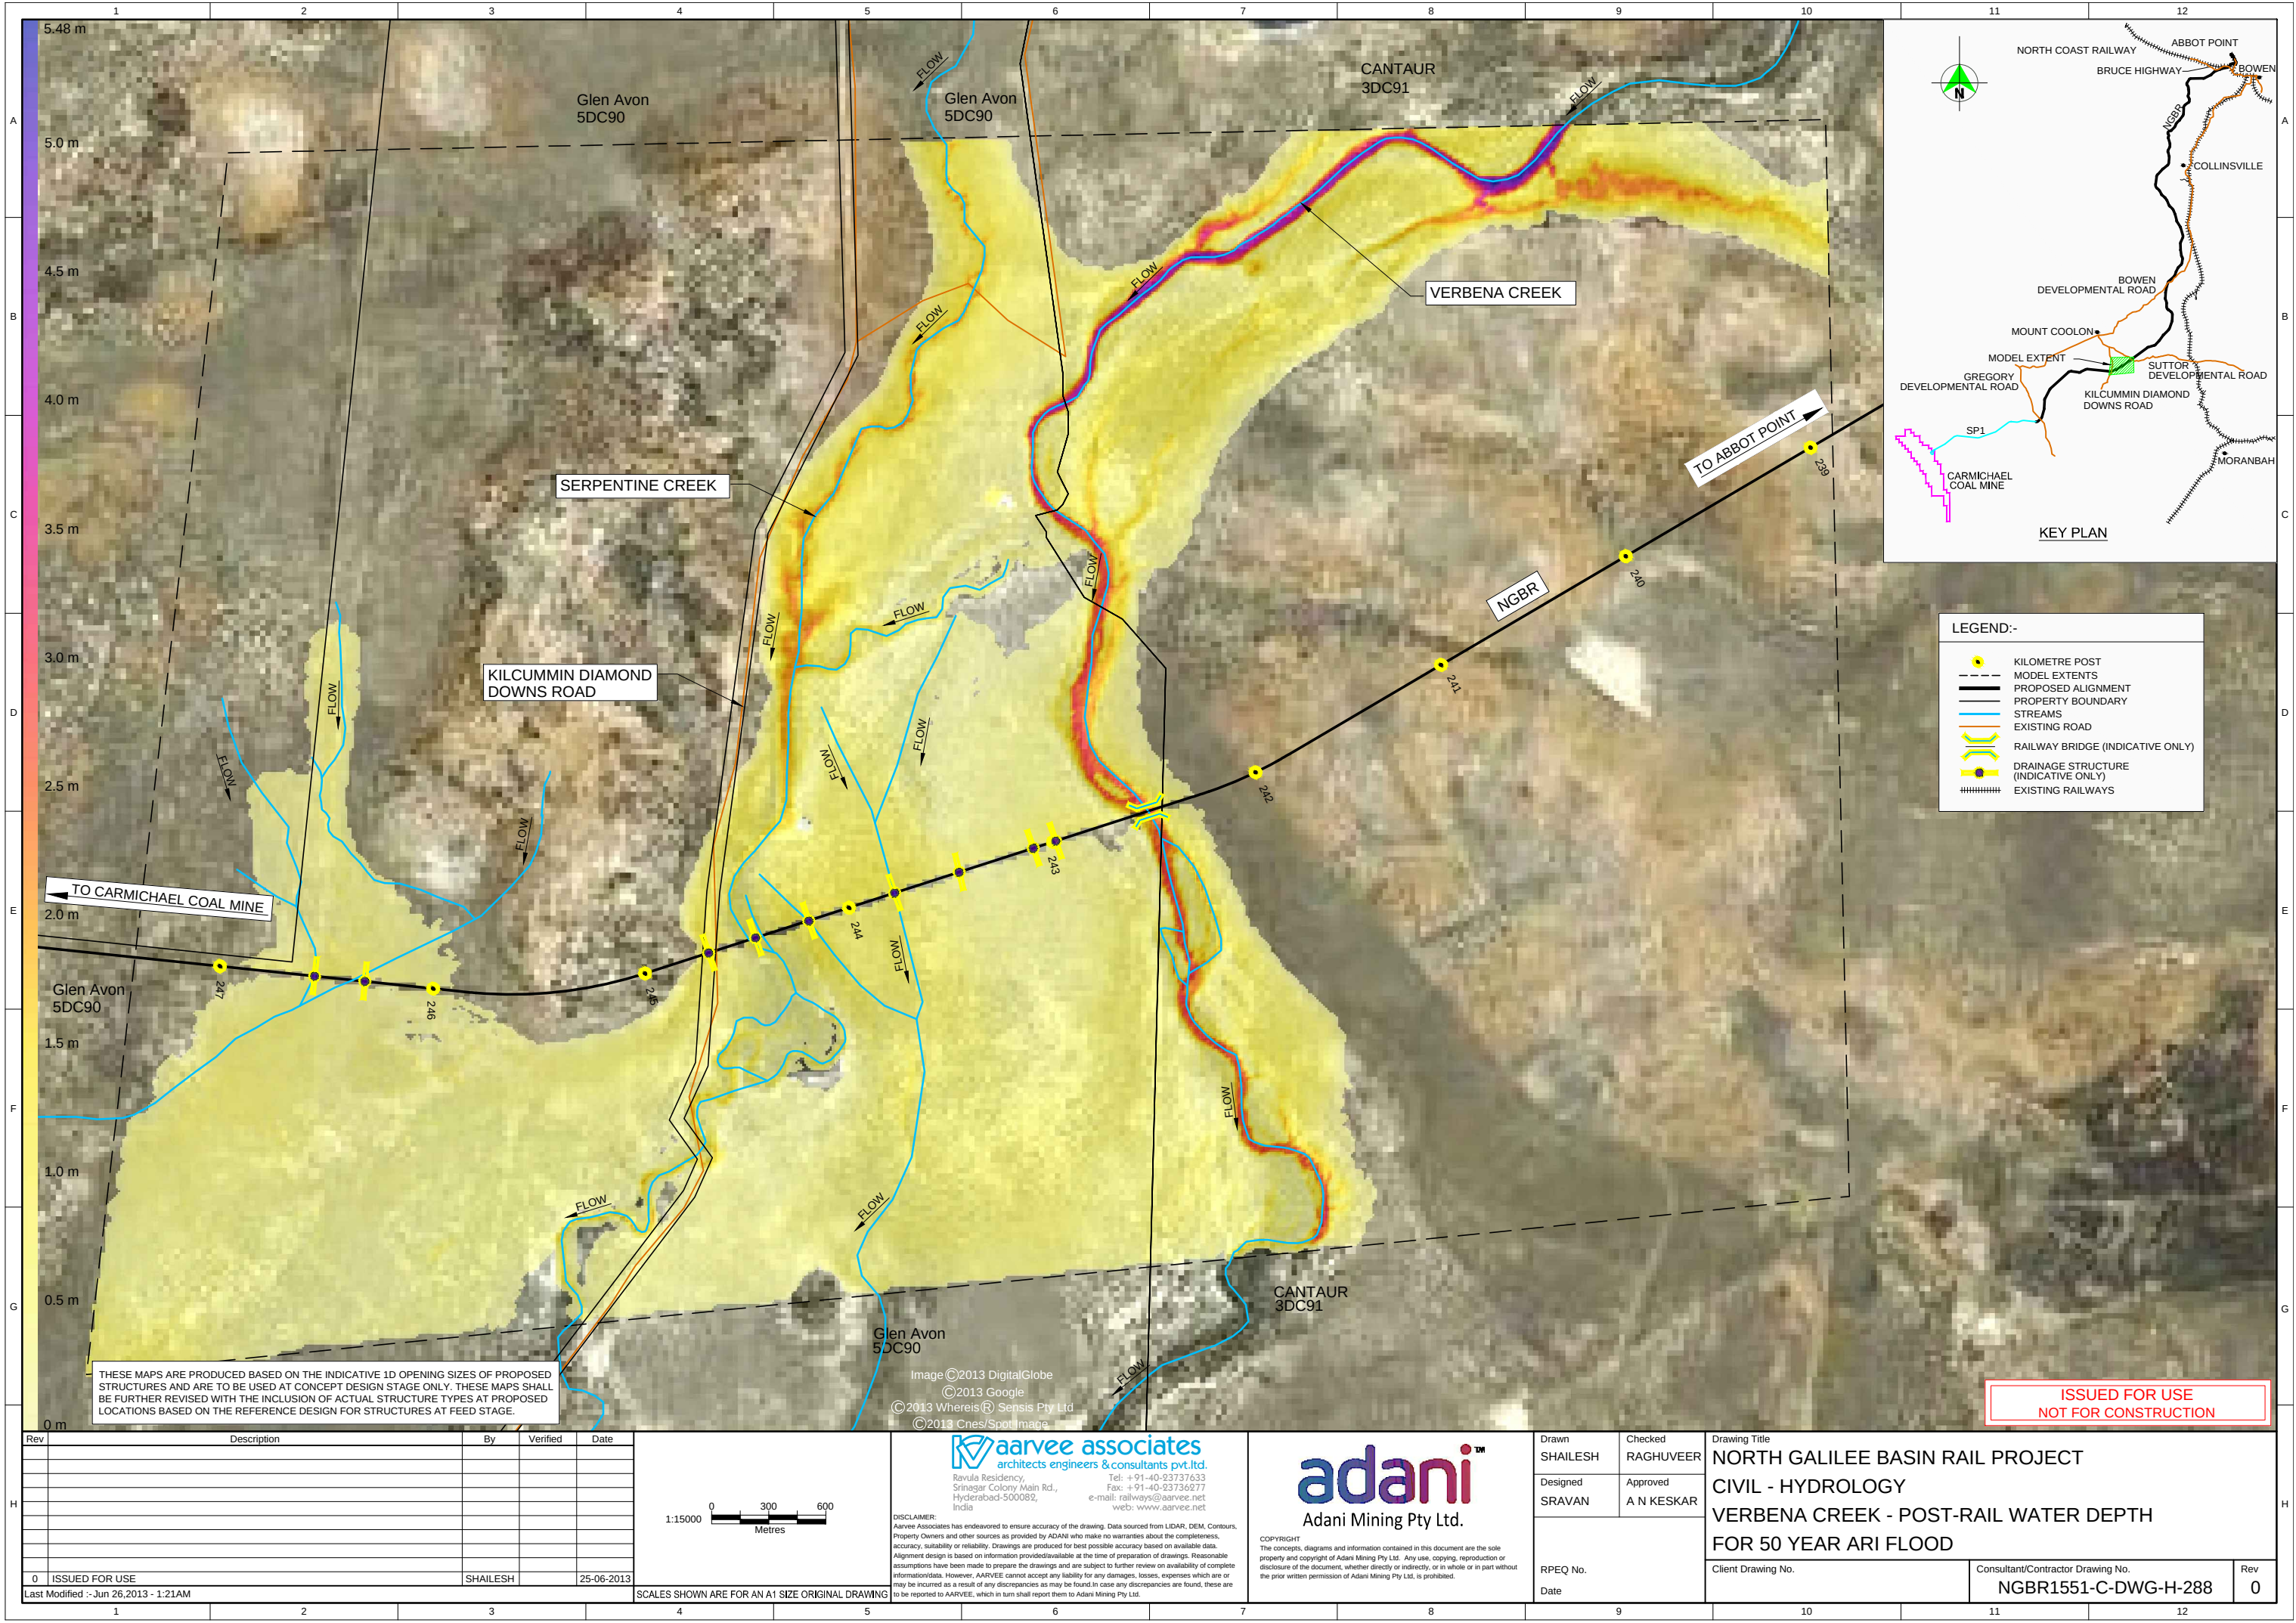

- LEGEND:-
- KILOMETRE POST
 - MODEL EXTENTS
 - PROPOSED ALIGNMENT
 - PROPERTY BOUNDARY
 - STREAMS
 - EXISTING ROAD
 - RAILWAY BRIDGE (INDICATIVE ONLY)
 - DRAINAGE STRUCTURE (INDICATIVE ONLY)
 - EXISTING RAILWAYS

ISSUED FOR USE
NOT FOR CONSTRUCTION

Rev	Description	By	Verified	Date	1:15000 0 300 600 Metres		 architects engineers & consultants pvt.ltd. Ravula Residency, Srinagar Colony Main Rd., Hyderabad-500082, India Tel: +91-40-93737633 Fax: +91-40-93736277 e-mail: railways@aarvee.net web: www.aarvee.net		 Adani Mining Pty Ltd.		Drawn SHAILESH	Checked RAGHUVVEER	Drawing Title NORTH GALILEE BASIN RAIL PROJECT CIVIL - HYDROLOGY VERBENA CREEK - POST-RAIL WATER DEPTH FOR 50 YEAR ARI FLOOD		Client Drawing No. NGBR1551-C-DWG-H-288		Consultant/Contractor Drawing No. NGBR1551-C-DWG-H-288		Rev 0	
H											Designed SRAVAN	Approved A N KESKAR								
0	ISSUED FOR USE	SHAILESH		25-06-2013	SCALES SHOWN ARE FOR AN A1 SIZE ORIGINAL DRAWING		DISCLAIMER: Aarvee Associates has endeavored to ensure accuracy of the drawing. Data sourced from LIDAR, DEM, Contours, Property Owners and other sources as provided by ADANI who make no warranties about the completeness, accuracy, suitability or reliability. Drawings are produced for best possible accuracy based on available data. Alignment design is based on information provided/available at the time of preparation of drawings. Reasonable assumptions have been made to prepare the drawings and are subject to further review on availability of complete information/data. However, AARVEE cannot accept any liability for any damages, losses, expenses which are or may be incurred as a result of any discrepancies as may be found in case any discrepancies are found, these are to be reported to AARVEE, which in turn shall report them to Adani Mining Pty Ltd.		COPYRIGHT The concepts, diagrams and information contained in this document are the sole property and copyright of Adani Mining Pty Ltd. Any use, copying, reproduction or disclosure of the document, whether directly or indirectly, or in whole or in part without the prior written permission of Adani Mining Pty Ltd, is prohibited.		RPEQ No.		Date							
1													9		10		11		12	

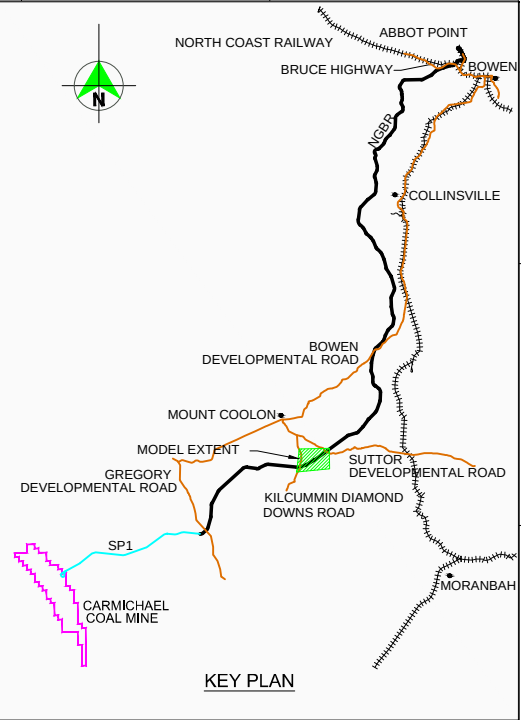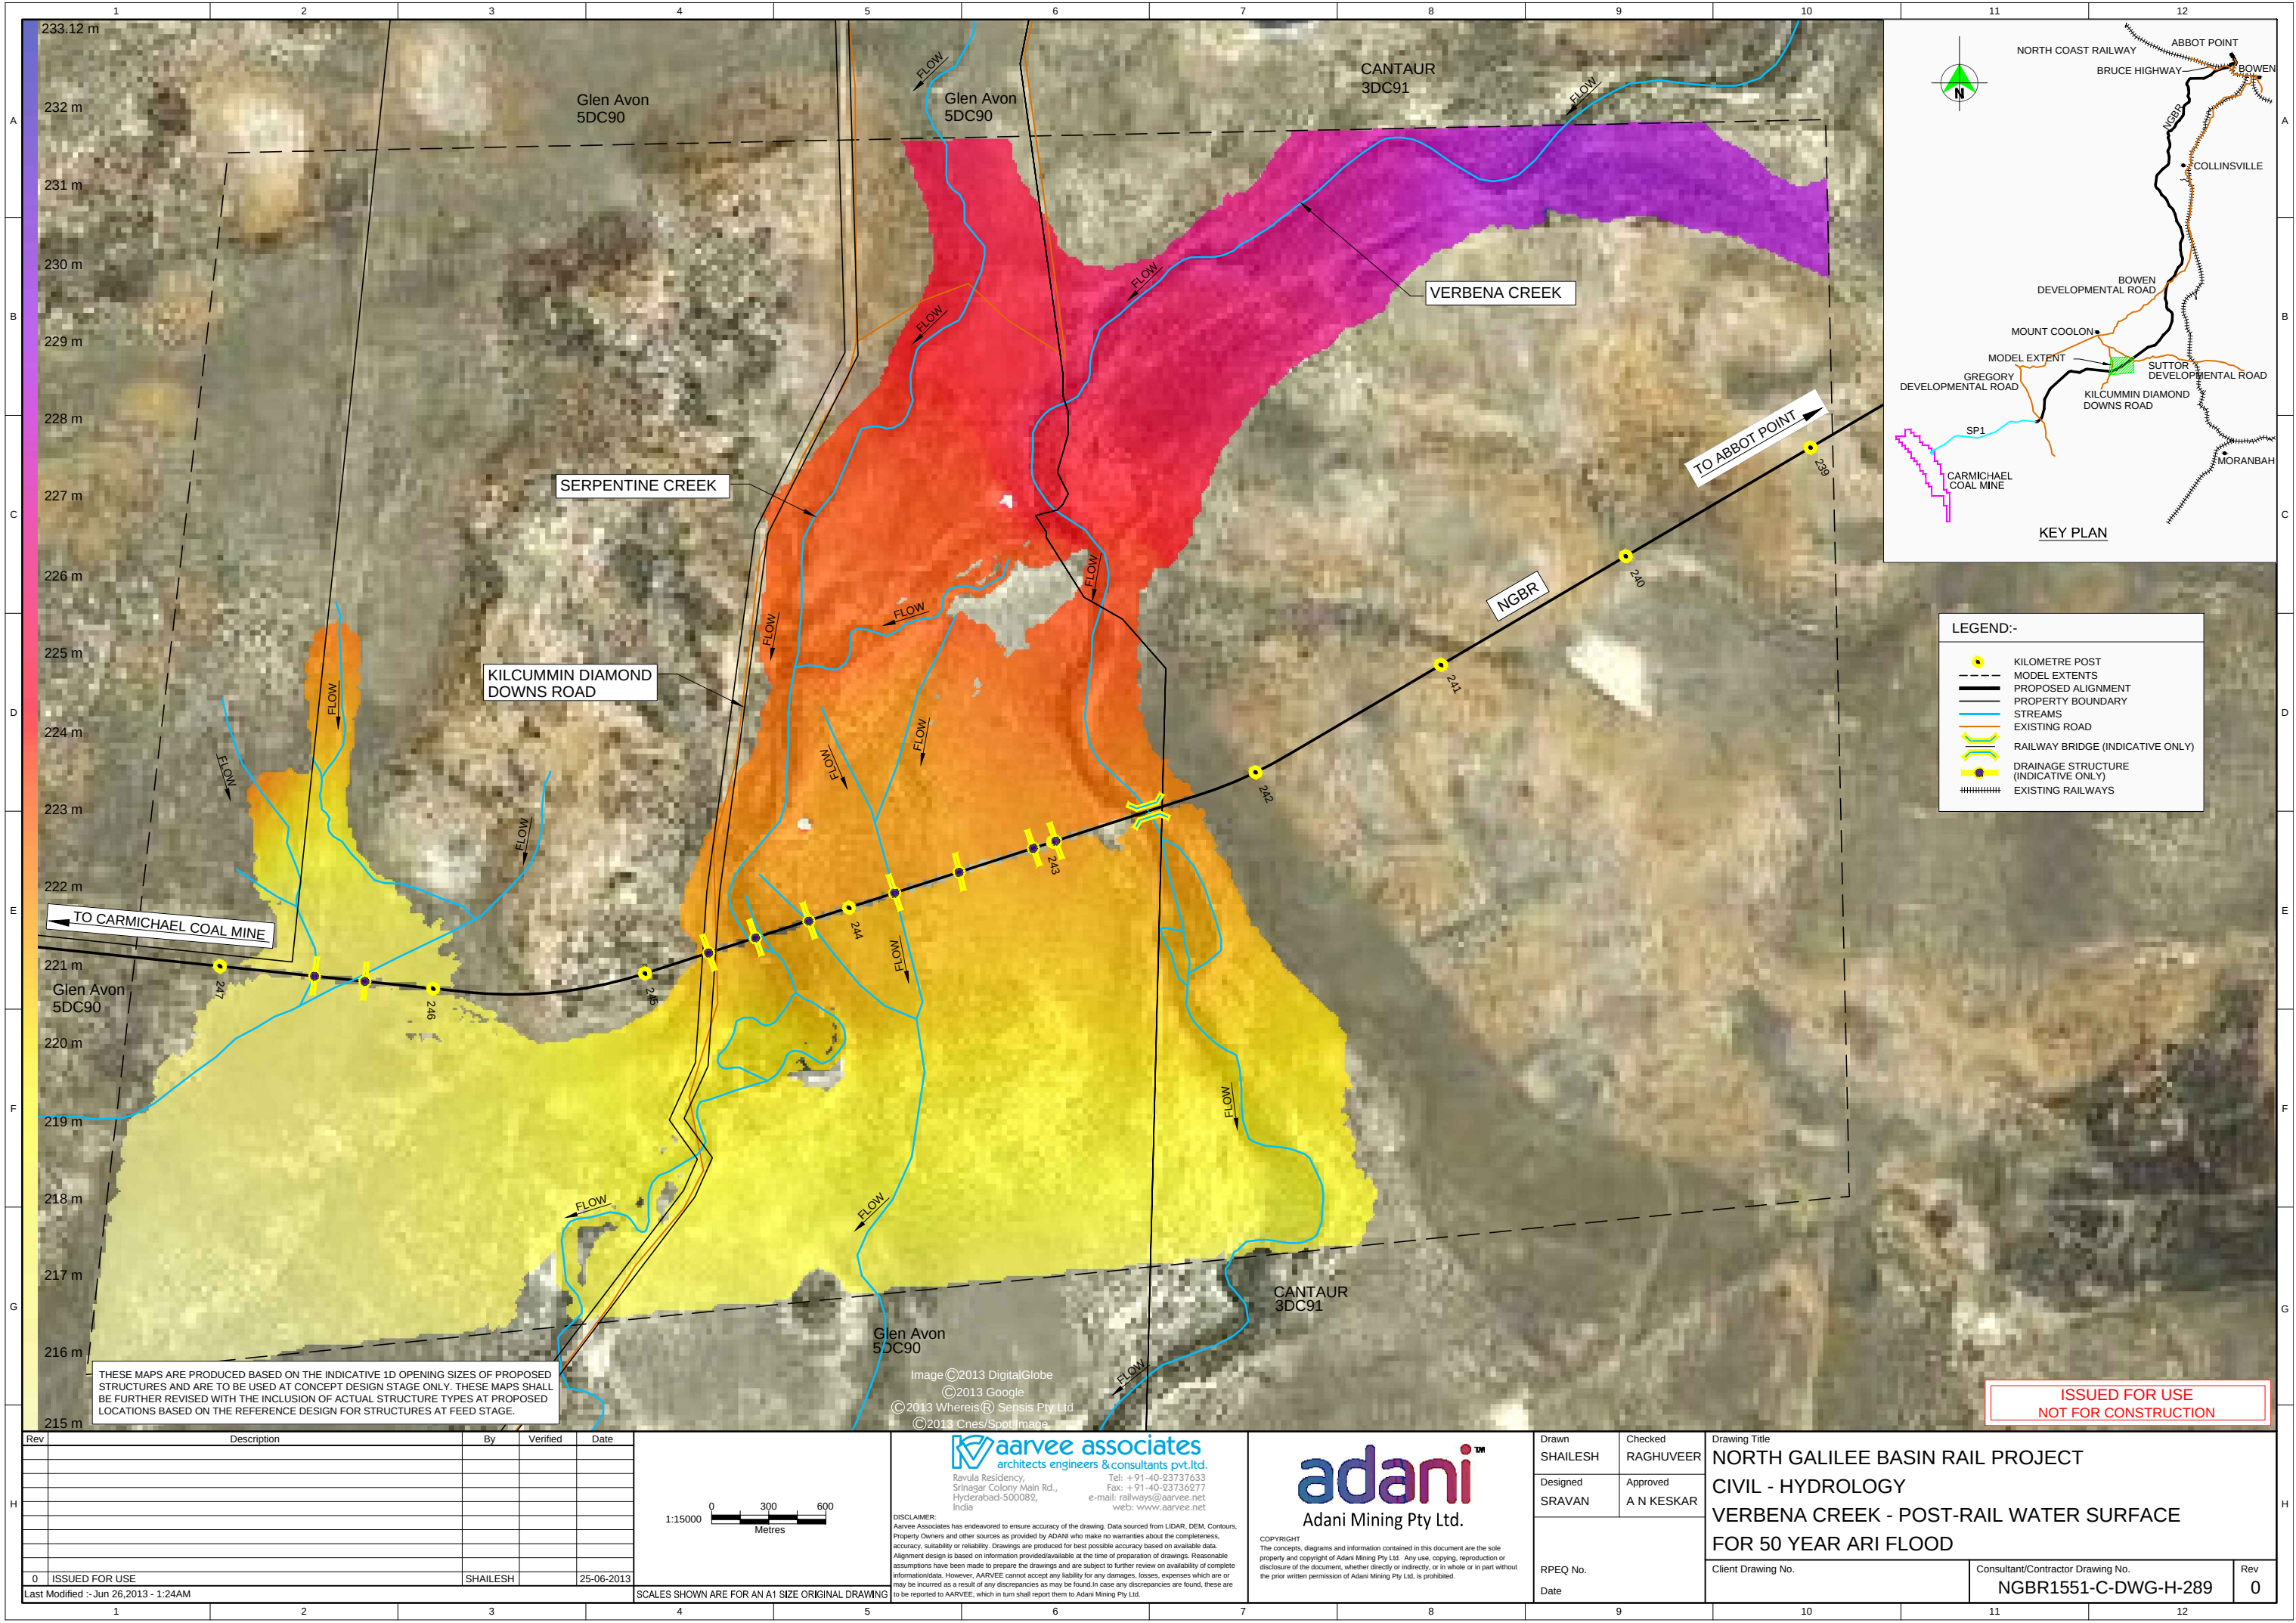


LEGEND:-	
	KILOMETRE POST
	MODEL EXTENTS
	PROPOSED ALIGNMENT
	PROPERTY BOUNDARY
	STREAMS
	EXISTING ROAD
	RAILWAY BRIDGE (INDICATIVE ONLY)
	DRAINAGE STRUCTURE (INDICATIVE ONLY)
	EXISTING RAILWAYS

THESE MAPS ARE PRODUCED BASED ON THE INDICATIVE 1D OPENING SIZES OF PROPOSED STRUCTURES AND ARE TO BE USED AT CONCEPT DESIGN STAGE ONLY. THESE MAPS SHALL BE FURTHER REVISED WITH THE INCLUSION OF ACTUAL STRUCTURE TYPES AT PROPOSED LOCATIONS BASED ON THE REFERENCE DESIGN FOR STRUCTURES AT FEED STAGE.

Image ©2013 DigitalGlobe
©2013 Google
©2013 Whereis (R) Sensis Pty Ltd
©2013 Cnes/Spot Image

ISSUED FOR USE
NOT FOR CONSTRUCTION

Rev	Description	By	Verified	Date
0	ISSUED FOR USE	SHAILESH		25-06-2013
Last Modified :-Jun 26,2013 - 1:24AM				

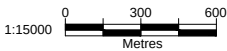

SCALES SHOWN ARE FOR AN A1 SIZE ORIGINAL DRAWING

aarvee associates
architects engineers & consultants pvt.ltd.
Ravula Residency,
Srinagar Colony Main Rd.,
Hyderabad-500082,
India
Tel: +91-40-93737633
Fax: +91-40-93736277
e-mail: railways@aarvee.net
web: www.aarvee.net


DISCLAIMER:
Aarvee Associates has endeavored to ensure accuracy of the drawing. Data sourced from LIDAR, DEM, Contours, Property Owners and other sources as provided by ADANI who make no warranties about the completeness, accuracy, suitability or reliability. Drawings are produced for best possible accuracy based on available data. Alignment design is based on information provided/available at the time of preparation of drawings. Reasonable assumptions have been made to prepare the drawings and are subject to further review on availability of complete information/data. However, AARVEE cannot accept any liability for any damages, losses, expenses which are or may be incurred as a result of any discrepancies as may be found in case any discrepancies are found, these are to be reported to AARVEE, which in turn shall report them to Adani Mining Pty Ltd.


adani
Adani Mining Pty Ltd.

COPYRIGHT
The concepts, diagrams and information contained in this document are the sole property and copyright of Adani Mining Pty Ltd. Any use, copying, reproduction or disclosure of the document, whether directly or indirectly, or in whole or in part without the prior written permission of Adani Mining Pty Ltd, is prohibited.

Drawn SHAILESH	Checked RAGHUVVEER
Designed SRAVAN	Approved A N KESKAR
RPEQ No.	
Date	


Drawing Title NORTH GALILEE BASIN RAIL PROJECT CIVIL - HYDROLOGY VERBENA CREEK - POST-RAIL WATER SURFACE FOR 50 YEAR ARI FLOOD		
Client Drawing No.	Consultant/Contractor Drawing No. NGBR1551-C-DWG-H-289	Rev 0

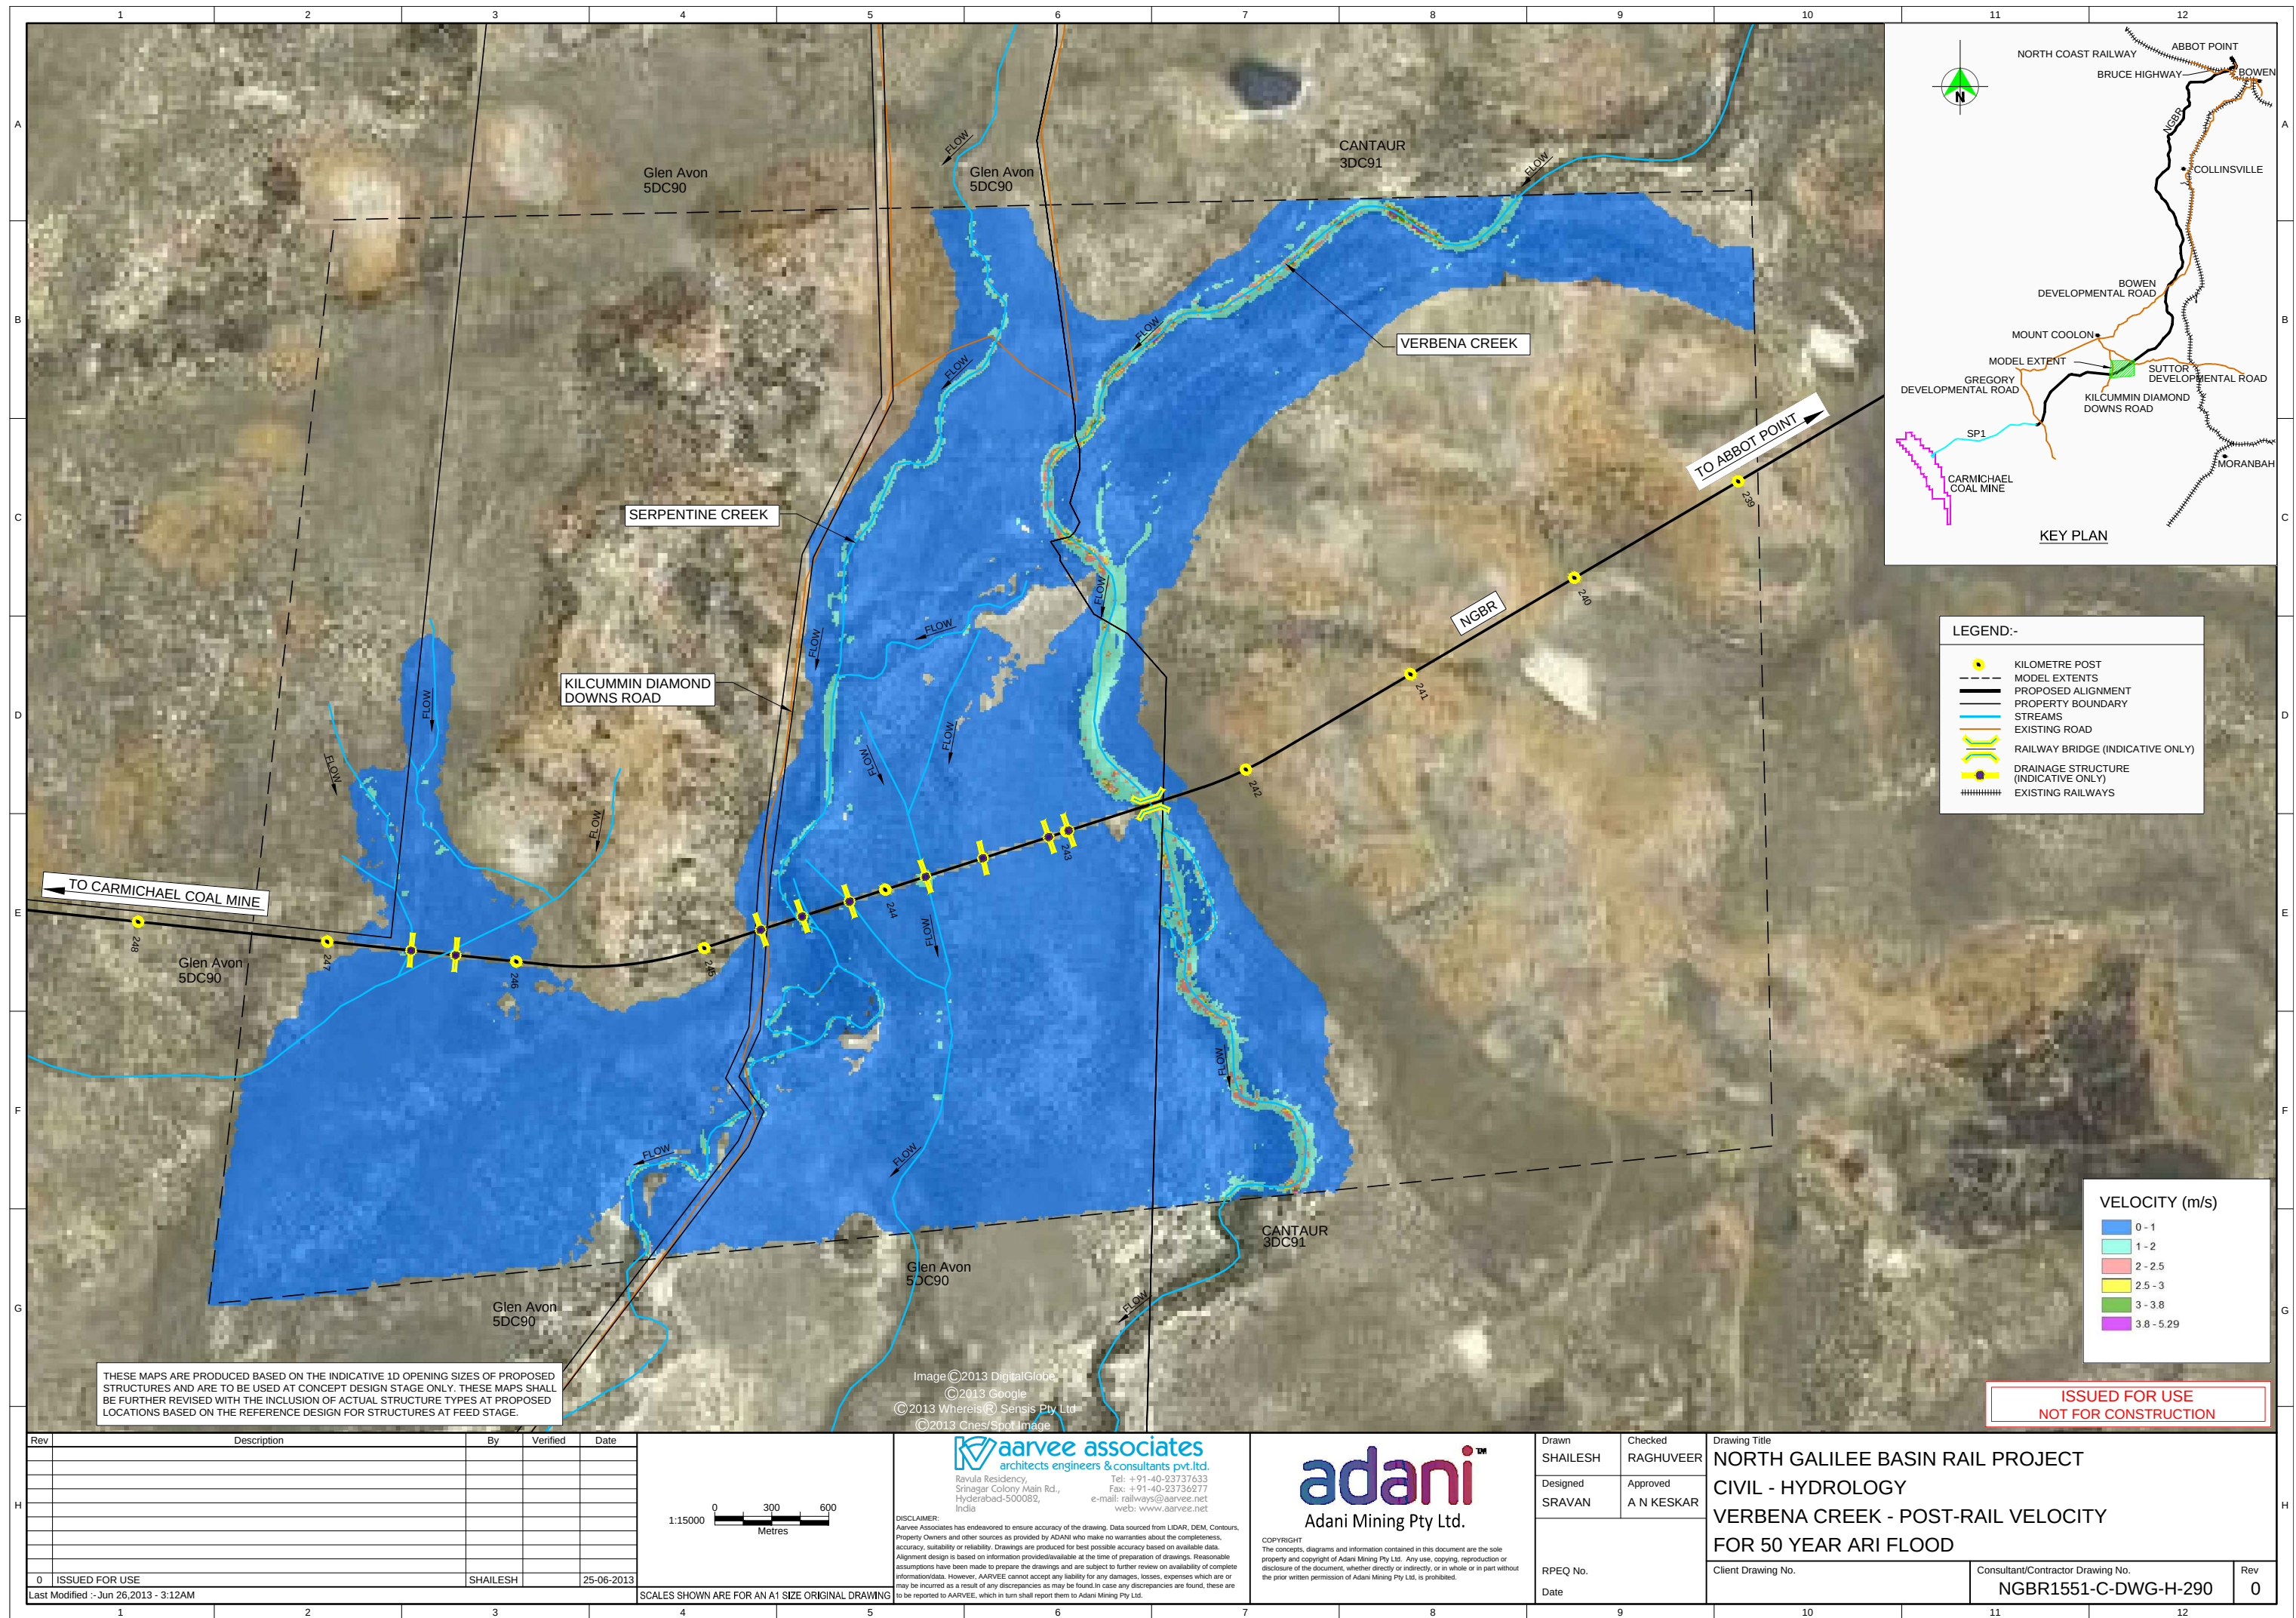

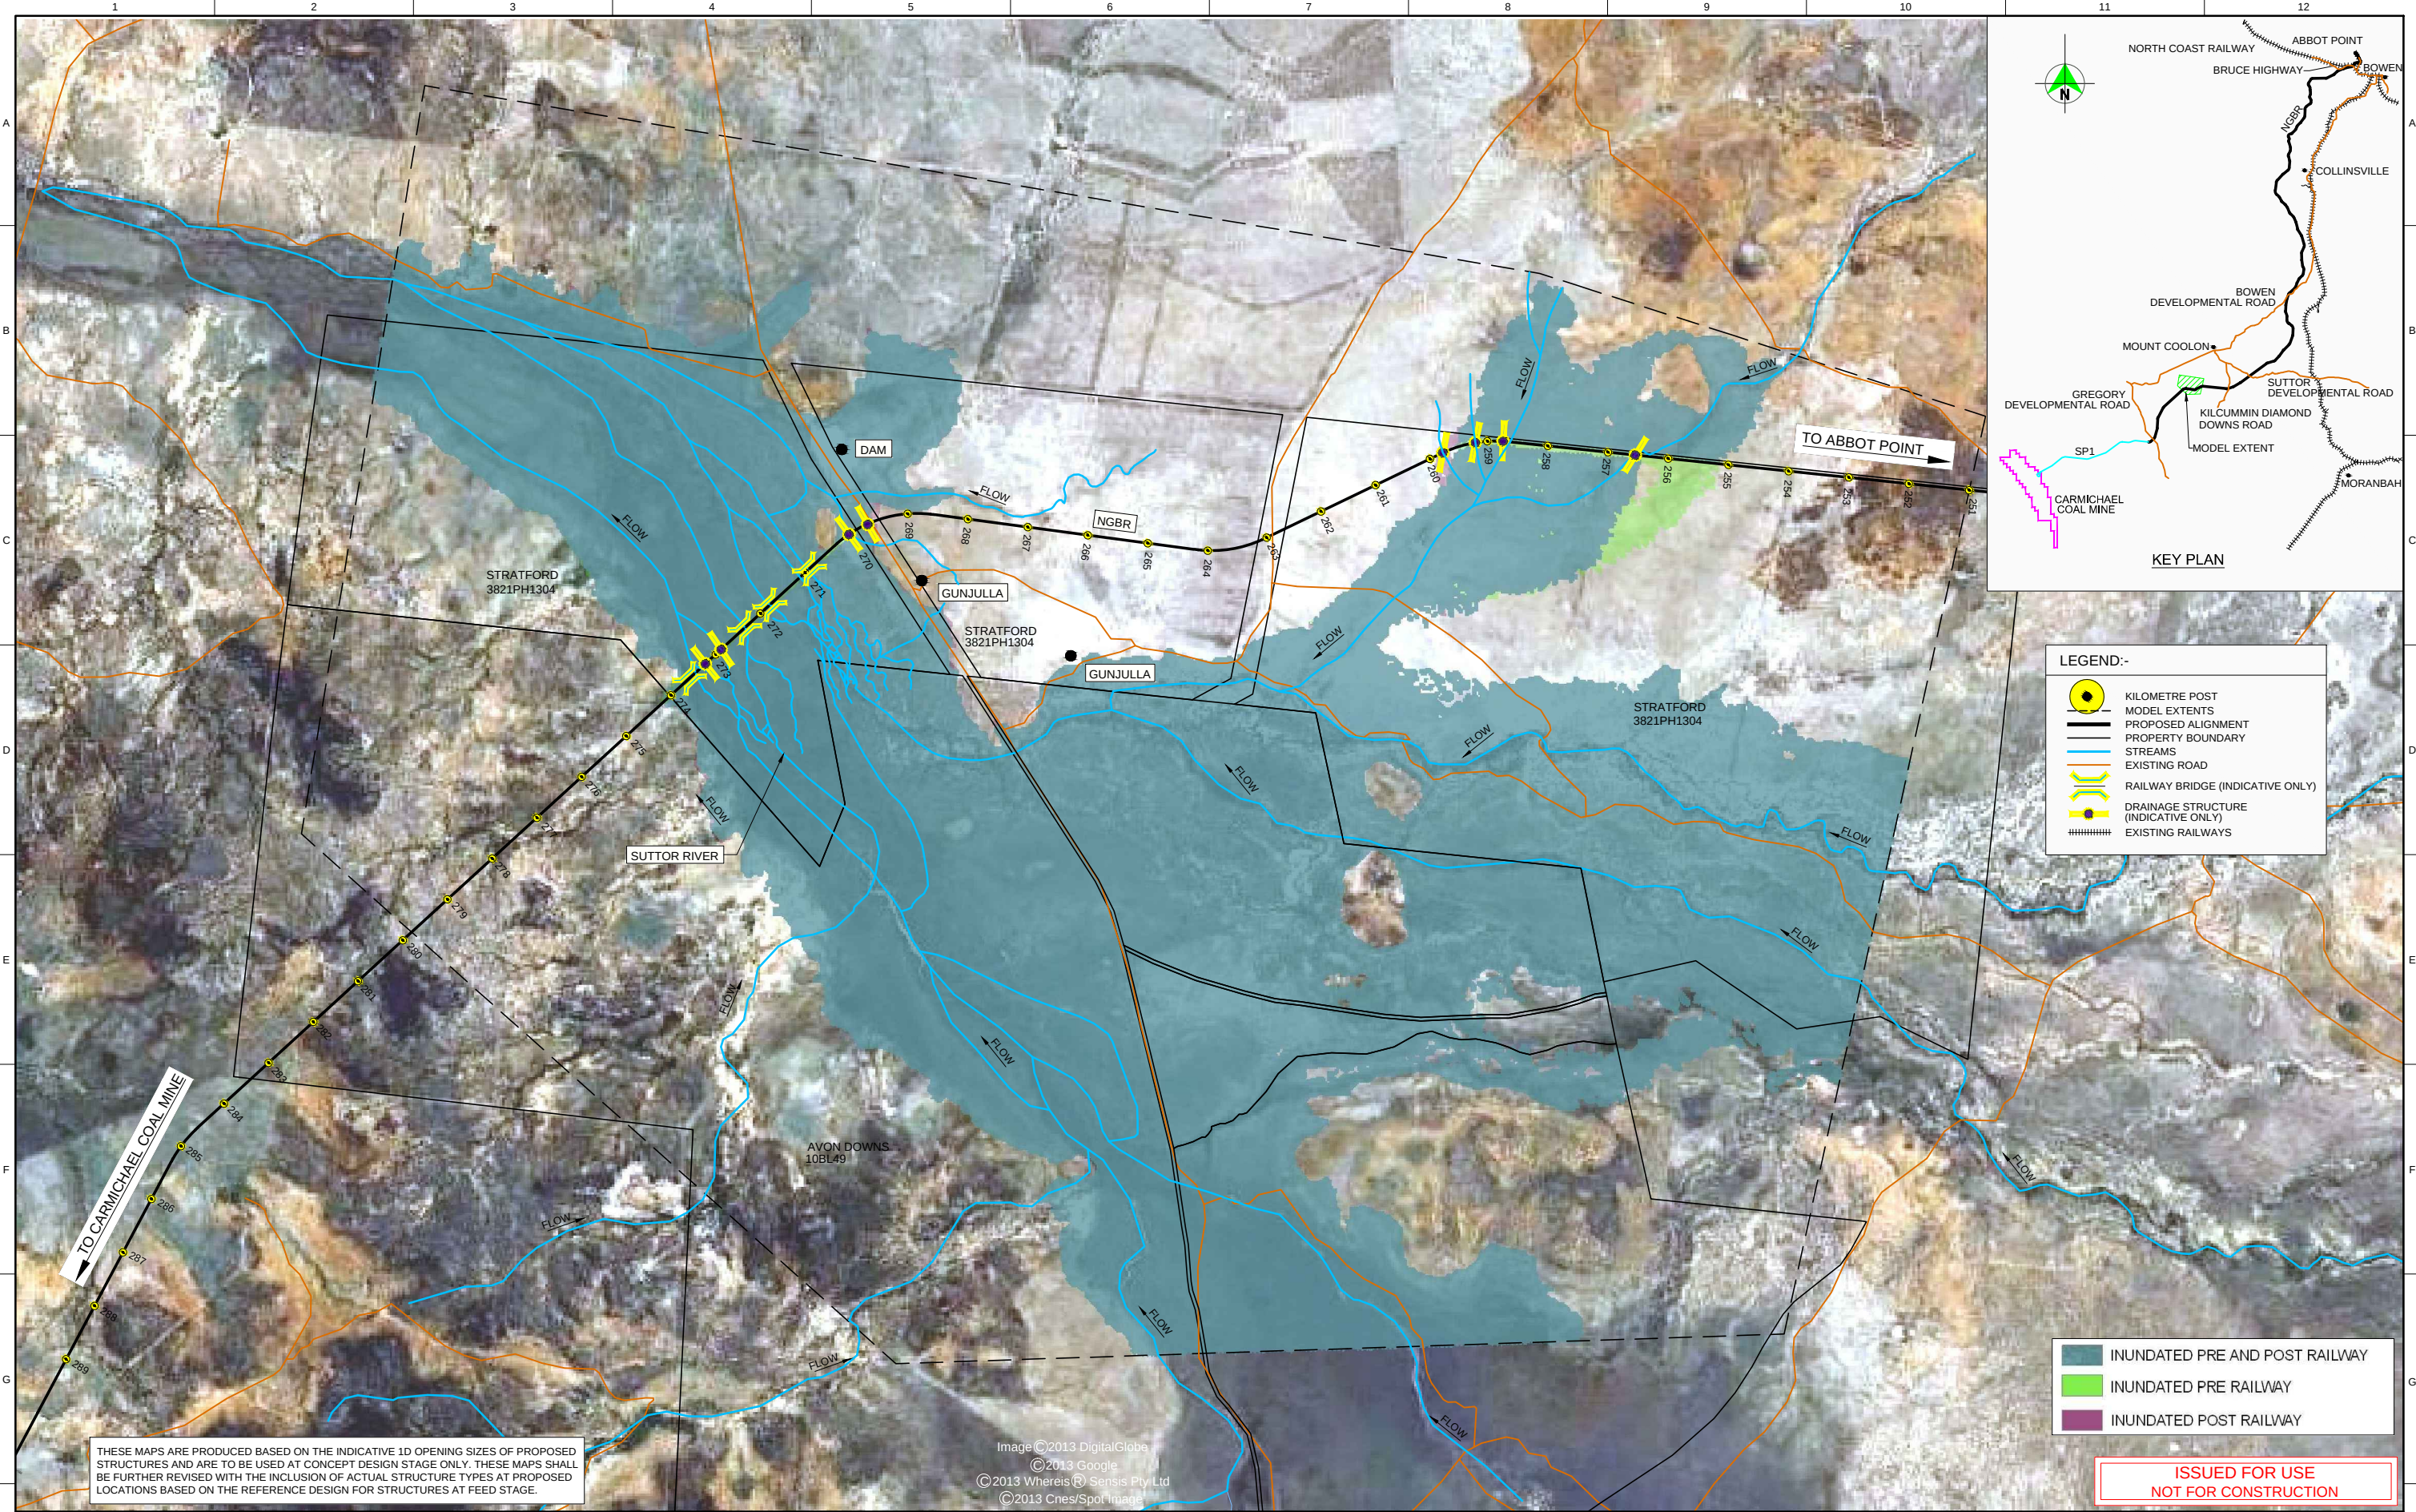

Rev	Description	By	Verified	Date
0	ISSUED FOR USE	SHAILESH		25-06-2013

Last Modified :-Jun 26,2013 - 4:23AM

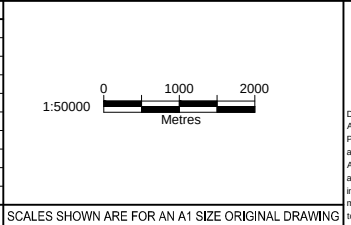

aarvee associates
architects engineers & consultants pvt.ltd.
Ravula Residency,
Srinagar Colony Main Rd.,
Hyderabad-500082,
India
Tel: +91-40-93737633
Fax: +91-40-93736277
e-mail: railways@aarvee.net
web: www.aarvee.net


DISCLAIMER:
Aarvee Associates has endeavored to ensure accuracy of the drawing. Data sourced from LIDAR, DEM, Contours, Property Owners and other sources as provided by ADANI who make no warranties about the completeness, accuracy, suitability or reliability. Drawings are produced for best possible accuracy based on available data. Alignment design is based on information provided/available at the time of preparation of drawings. Reasonable assumptions have been made to prepare the drawings and are subject to further review on availability of complete information/data. However, AARVEE cannot accept any liability for any damages, losses, expenses which are or may be incurred as a result of any discrepancies as may be found in case any discrepancies are found, these are to be reported to AARVEE, which in turn shall report them to Adani Mining Pty Ltd.

adani
Adani Mining Pty Ltd.

COPYRIGHT
The concepts, diagrams and information contained in this document are the sole property and copyright of Adani Mining Pty Ltd. Any use, copying, reproduction or disclosure of the document, whether directly or indirectly, or in whole or in part without the prior written permission of Adani Mining Pty Ltd, is prohibited.


Drawn SHAILESH	Checked RAGHUVVEER
Designed SRAVAN	Approved A N KESKAR
RPEQ No.	
Date	

Drawing Title NORTH GALILEE BASIN RAIL PROJECT CIVIL - HYDROLOGY SUTTAR RIVER - FLOOD INUNDATION FOR 20 YEAR ARI FLOOD		
Client Drawing No.		Consultant/Contractor Drawing No. NGBR1551-C-DWG-H-291
		Rev 0

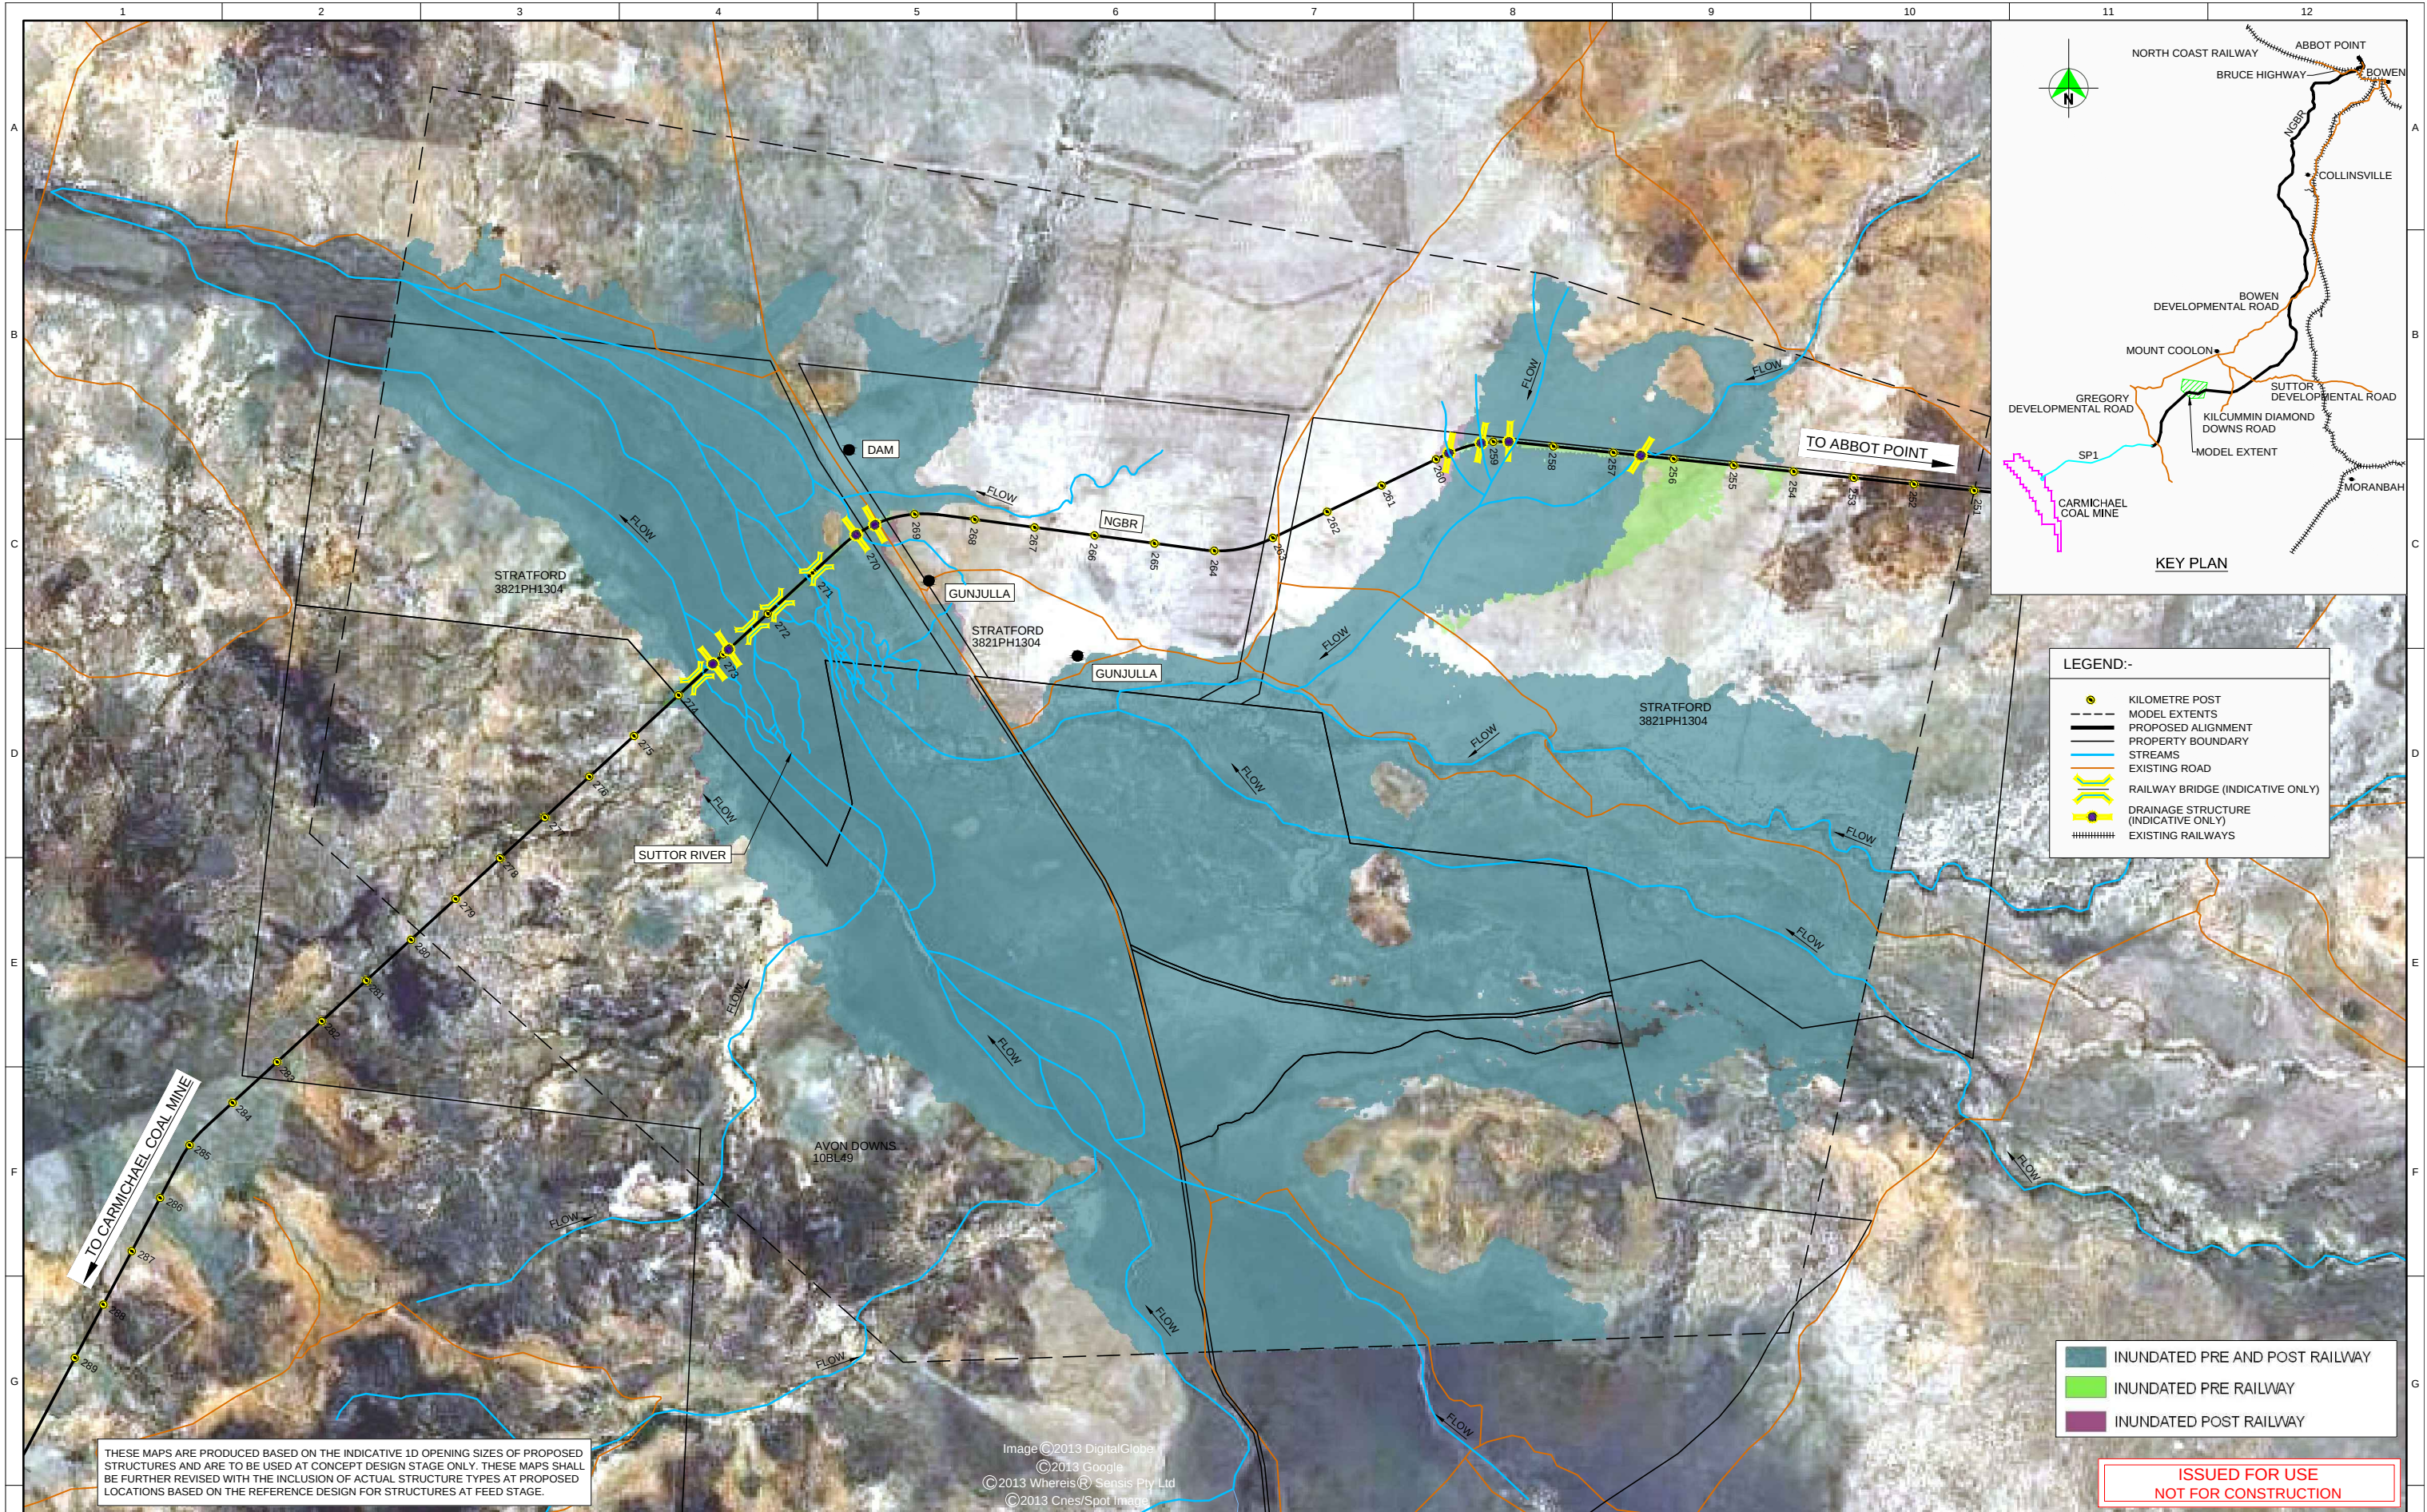

Rev	Description	By	Verified	Date
0	ISSUED FOR USE	SHAILESH		25-06-2013

Last Modified :-Jun 26,2013 - 4:25AM

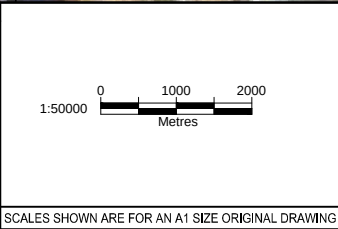

aarvee associates
architects engineers & consultants pvt.ltd.
Ravula Residency,
Srinagar Colony Main Rd.,
Hyderabad-500082,
India
Tel: +91-40-93737633
Fax: +91-40-93736277
e-mail: railways@aarvee.net
web: www.aarvee.net


DISCLAIMER:
Aarvee Associates has endeavored to ensure accuracy of the drawing. Data sourced from LIDAR, DEM, Contours, Property Owners and other sources as provided by ADANI who make no warranties about the completeness, accuracy, suitability or reliability. Drawings are produced for best possible accuracy based on available data. Alignment design is based on information provided/available at the time of preparation of drawings. Reasonable assumptions have been made to prepare the drawings and are subject to further review on availability of complete information/data. However, AARVEE cannot accept any liability for any damages, losses, expenses which are or may be incurred as a result of any discrepancies as may be found in case any discrepancies are found, these are to be reported to AARVEE, which in turn shall report them to Adani Mining Pty Ltd.


adani
Adani Mining Pty Ltd.

COPYRIGHT
The concepts, diagrams and information contained in this document are the sole property and copyright of Adani Mining Pty Ltd. Any use, copying, reproduction or disclosure of the document, whether directly or indirectly, or in whole or in part without the prior written permission of Adani Mining Pty Ltd, is prohibited.

Drawn SHAILESH	Checked RAGHUVJEER
Designed SRAVAN	Approved A N KESKAR
RPEQ No.	
Date	


Drawing Title NORTH GALILEE BASIN RAIL PROJECT CIVIL - HYDROLOGY SUTOR RIVER - FLOOD INUNDATION FOR 50 YEAR ARI FLOOD		
Client Drawing No.	Consultant/Contractor Drawing No. NGBR1551-C-DWG-H-292	Rev 0

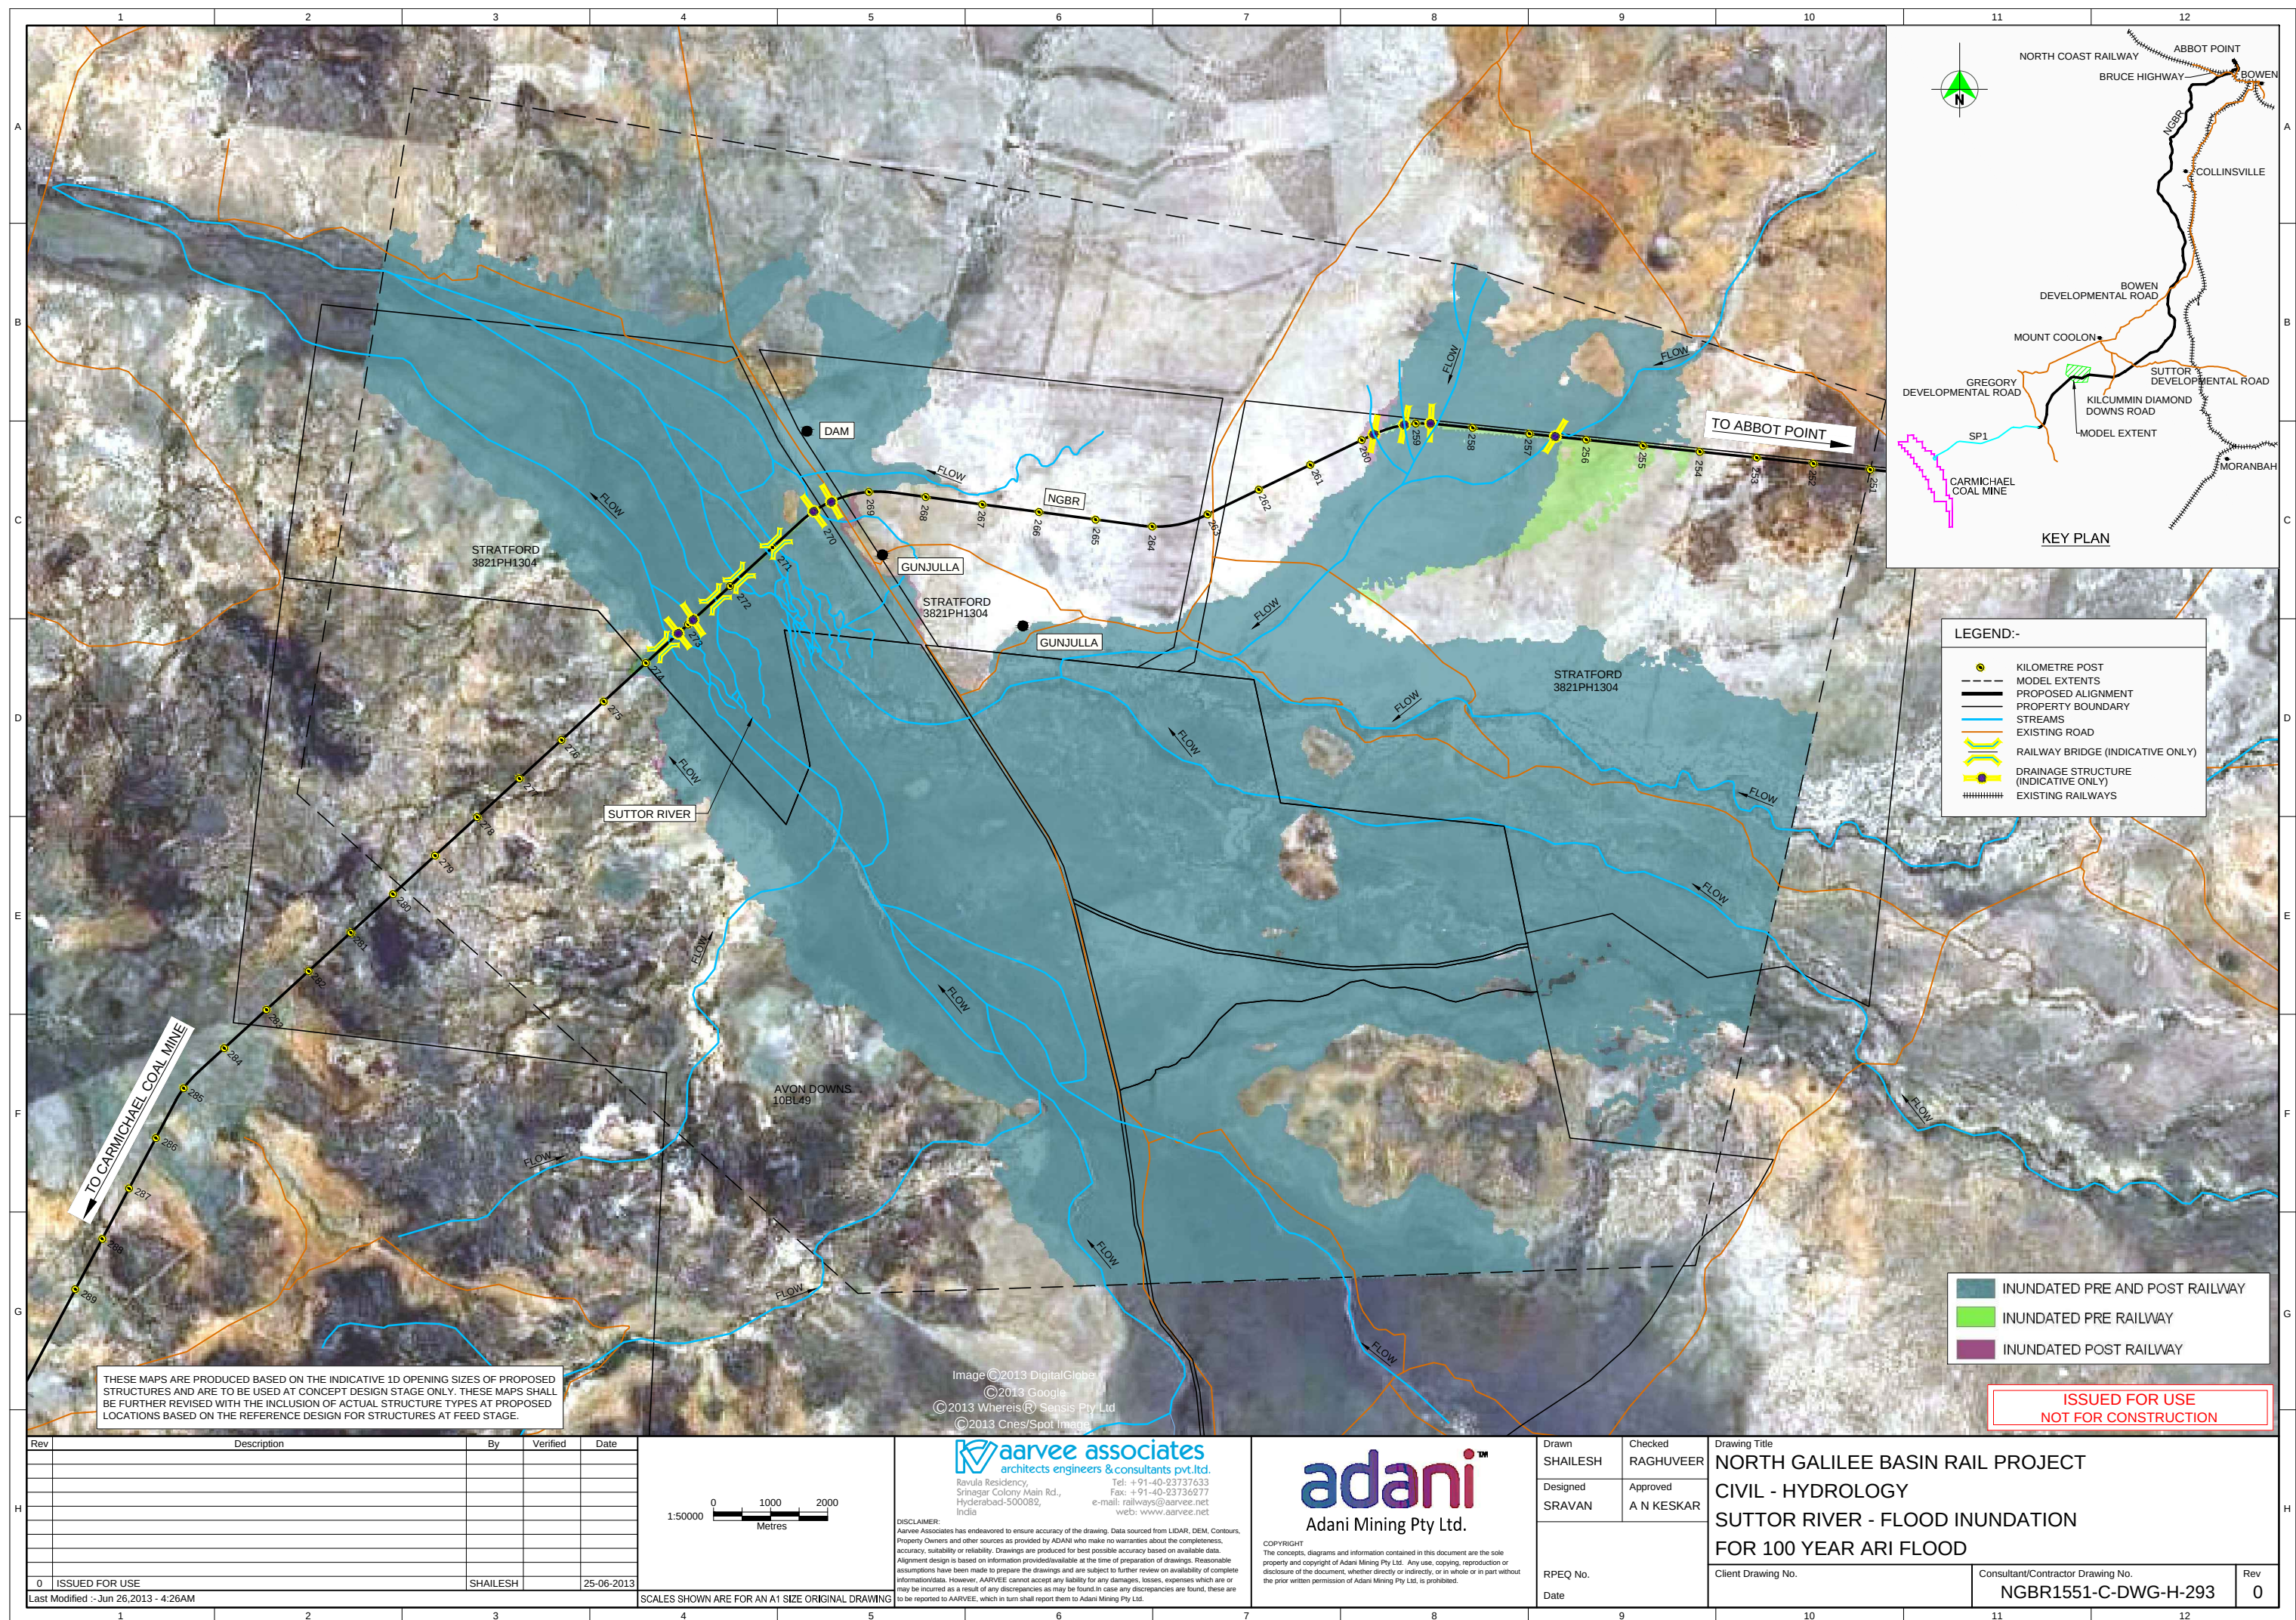

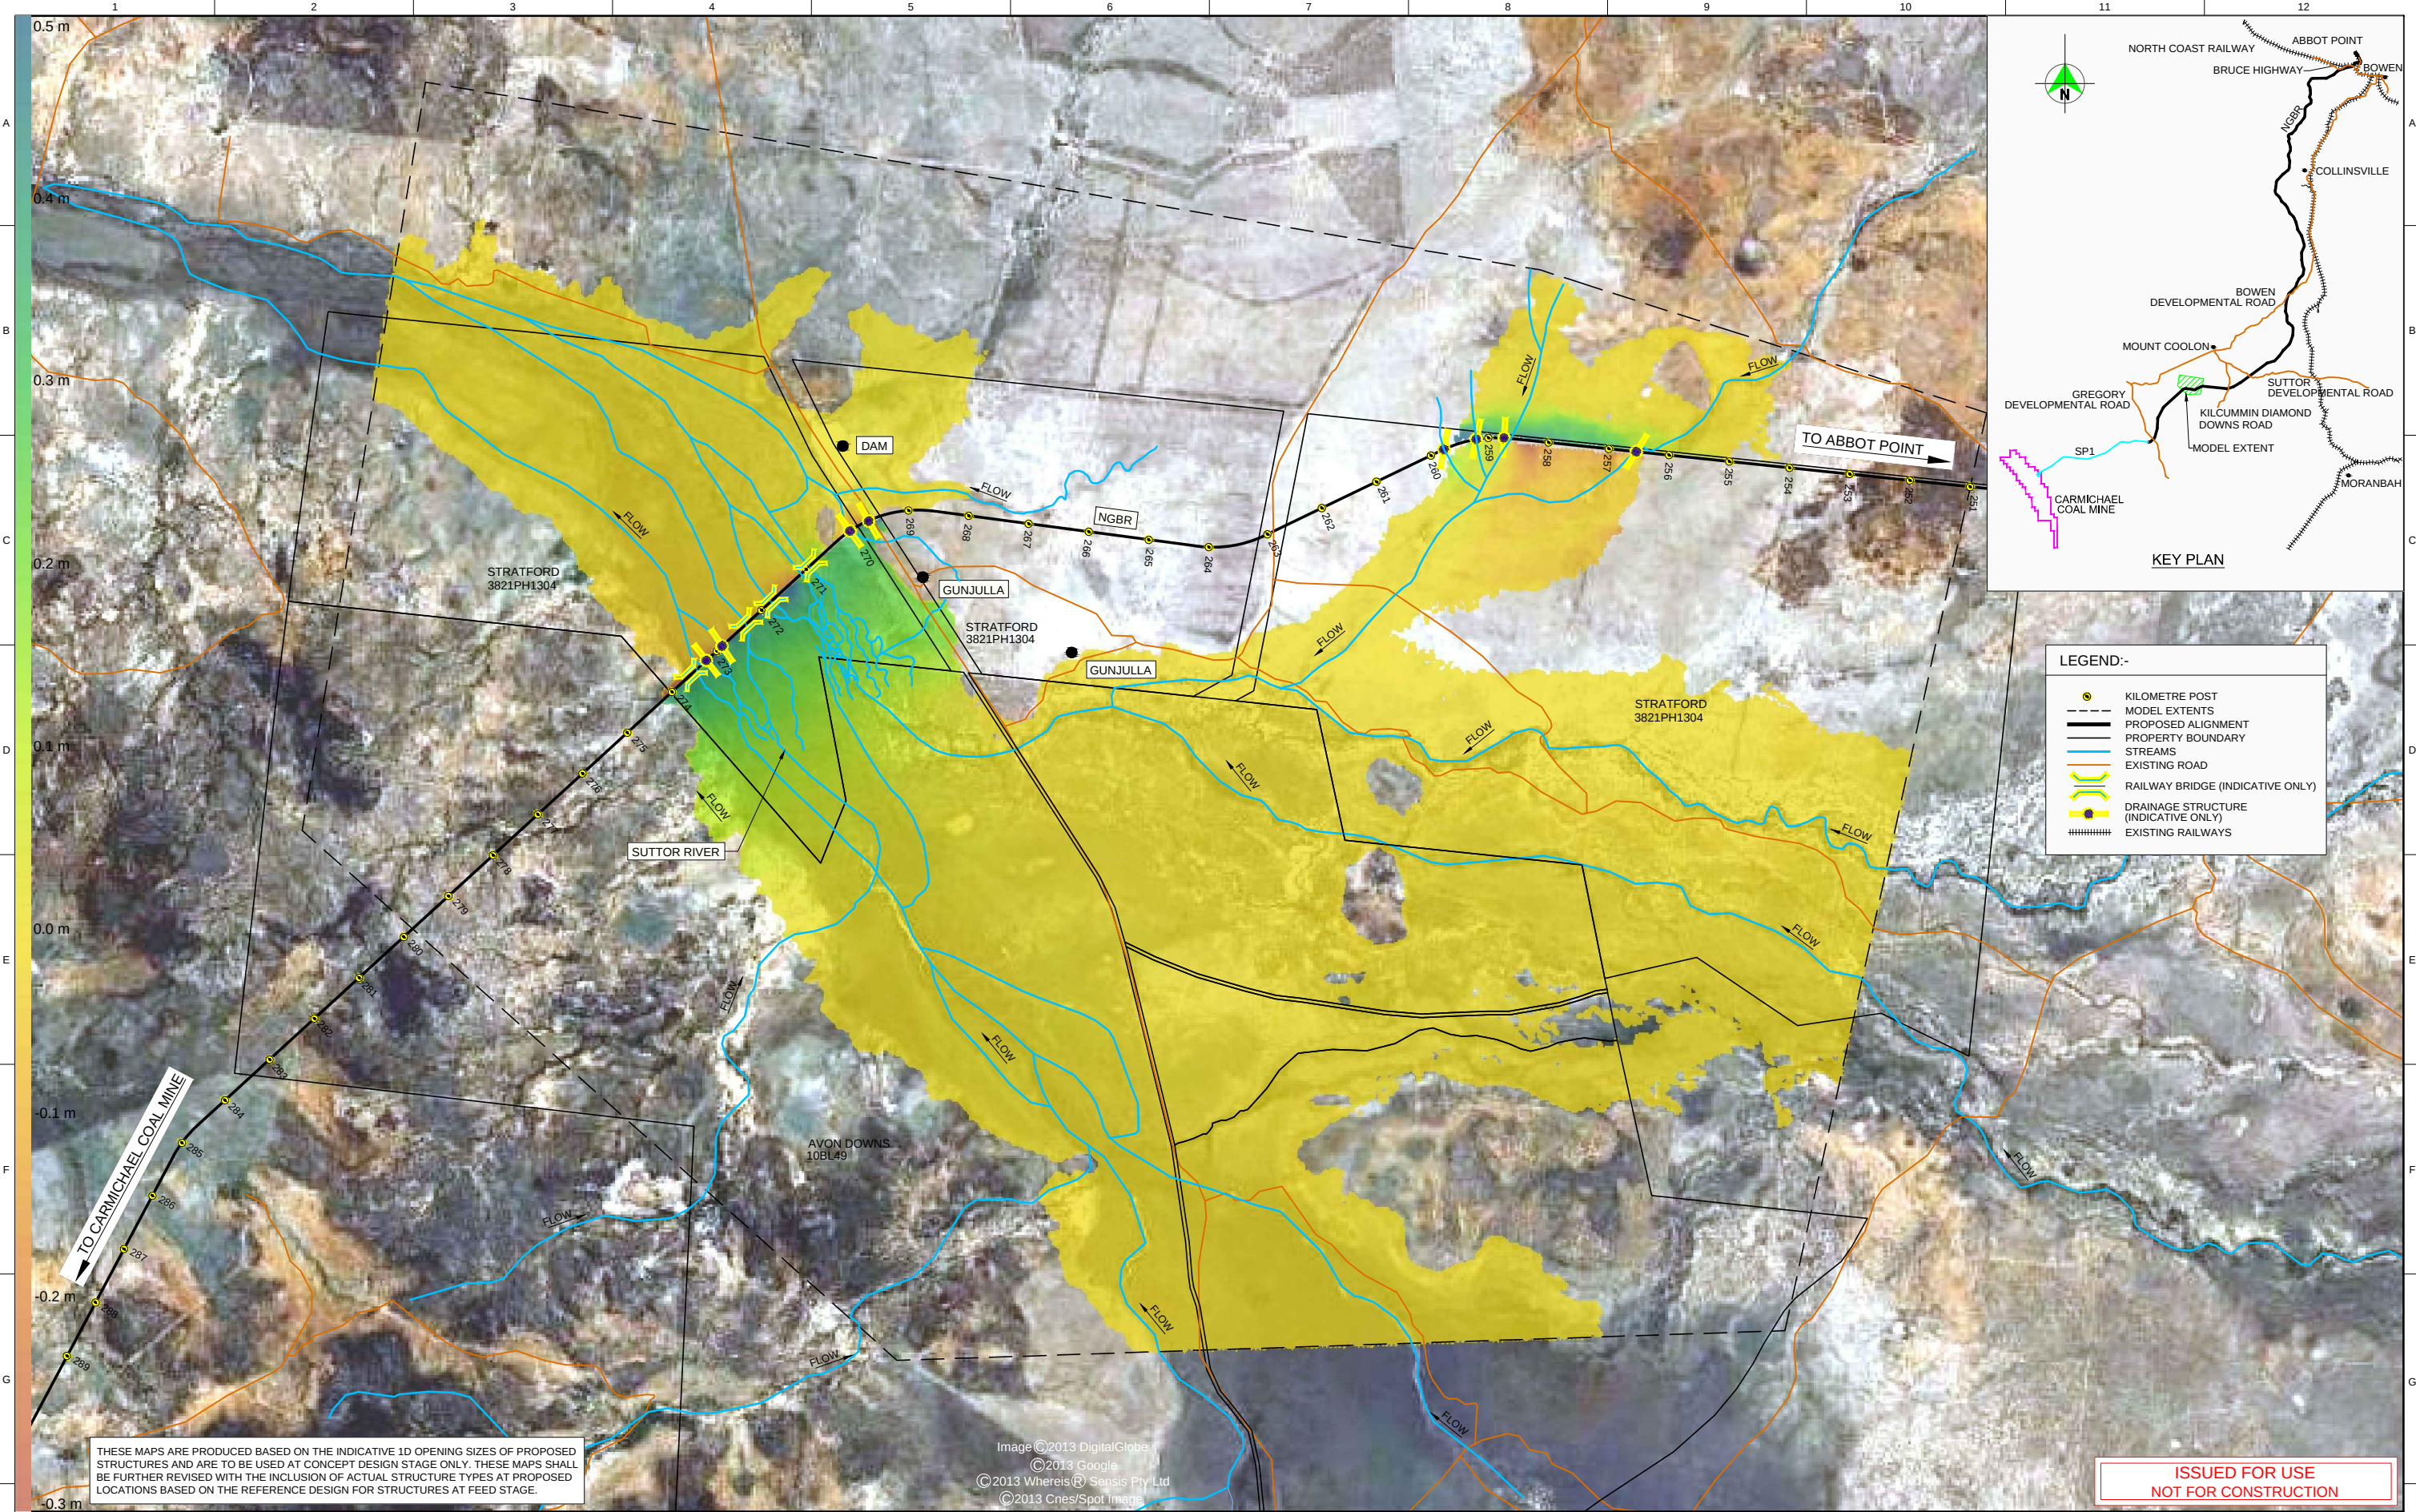

Rev	Description	By	Verified	Date
0	ISSUED FOR USE	SHAILESH		25-06-2013

Last Modified :-Jun 26,2013 - 4:29AM

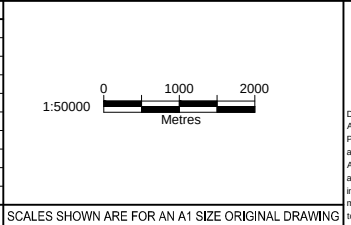

aarvee associates
architects engineers & consultants pvt.ltd.
Ravula Residency,
Srinagar Colony Main Rd.,
Hyderabad-500082,
India
Tel: +91-40-93737633
Fax: +91-40-93736277
e-mail: railways@aarvee.net
web: www.aarvee.net


DISCLAIMER:
Aarvee Associates has endeavored to ensure accuracy of the drawing. Data sourced from LIDAR, DEM, Contours, Property Owners and other sources as provided by ADANI who make no warranties about the completeness, accuracy, suitability or reliability. Drawings are produced for best possible accuracy based on available data. Alignment design is based on information provided/available at the time of preparation of drawings. Reasonable assumptions have been made to prepare the drawings and are subject to further review on availability of complete information/data. However, AARVEE cannot accept any liability for any damages, losses, expenses which are or may be incurred as a result of any discrepancies as may be found in case any discrepancies are found, these are to be reported to AARVEE, which in turn shall report them to Adani Mining Pty Ltd.

adani
Adani Mining Pty Ltd.

COPYRIGHT
The concepts, diagrams and information contained in this document are the sole property and copyright of Adani Mining Pty Ltd. Any use, copying, reproduction or disclosure of the document, whether directly or indirectly, or in whole or in part without the prior written permission of Adani Mining Pty Ltd, is prohibited.

Drawn SHAILESH	Checked RAGHUVVEER
Designed SRAVAN	Approved A N KESKAR
RPEQ No.	
Date	

Drawing Title NORTH GALILEE BASIN RAIL PROJECT CIVIL - HYDROLOGY SUTOR RIVER - AFFLUX FOR 50 YEAR ARI FLOOD		
Client Drawing No.		Rev
Consultant/Contractor Drawing No. NGBR1551-C-DWG-H-294		0

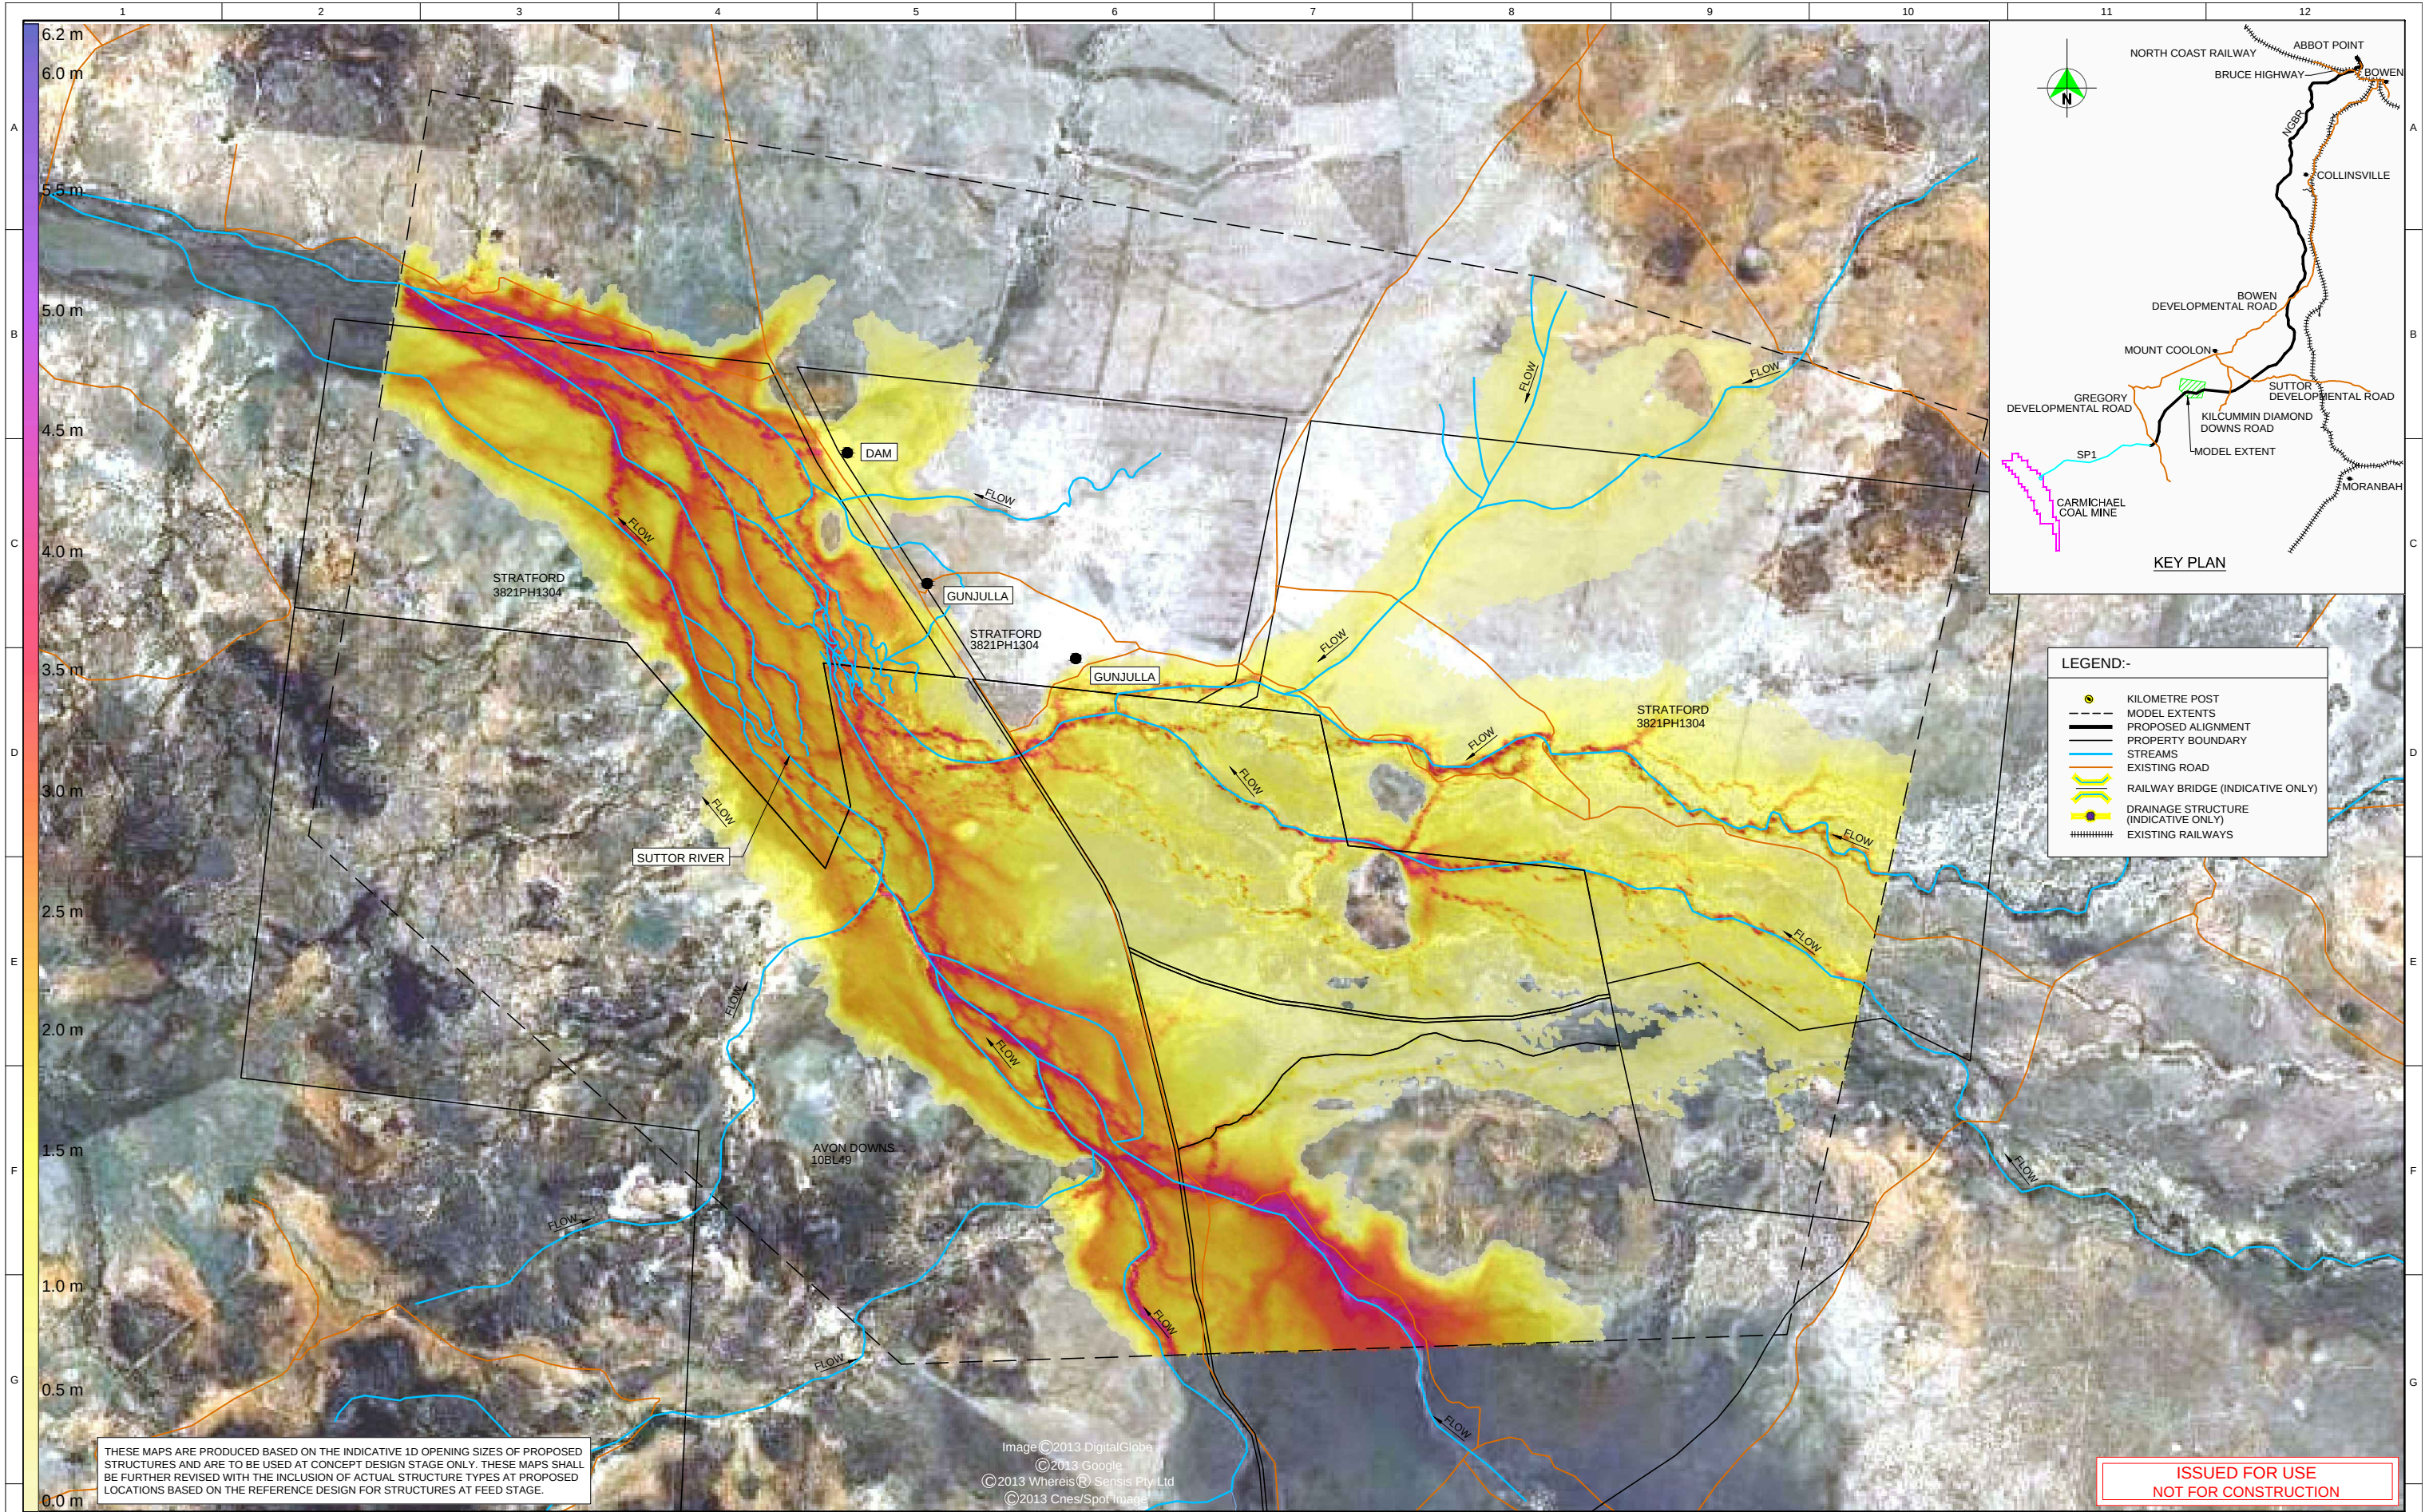



Rev		Description	By	Verified	Date
0		ISSUED FOR USE	SHAILESH		25-06-2013
Last Modified :-Jun 26,2013 - 4:30AM		SCALES SHOWN ARE FOR AN A1 SIZE ORIGINAL DRAWING			
1		2	3	4	5
6		7	8	9	10
11		12			


0		1000	2000
1:50000		Metres	

aarvee associates architects engineers & consultants pvt.ltd. Ravula Residency, Srinagar Colony Main Rd., Hyderabad-500082, India		Tel: +91-40-93737633 Fax: +91-40-93736277 e-mail: railways@aarvee.net web: www.aarvee.net
DISCLAIMER: Aarvee Associates has endeavored to ensure accuracy of the drawing. Data sourced from LIDAR, DEM, Contours, Property Owners and other sources as provided by ADANI who make no warranties about the completeness, accuracy, suitability or reliability. Drawings are produced for best possible accuracy based on available data. Alignment design is based on information provided/available at the time of preparation of drawings. Reasonable assumptions have been made to prepare the drawings and are subject to further review on availability of complete information/data. However, AARVEE cannot accept any liability for any damages, losses, expenses which are or may be incurred as a result of any discrepancies as may be found in case any discrepancies are found, these are to be reported to AARVEE, which in turn shall report them to Adani Mining Pty Ltd.		

adani Adani Mining Pty Ltd.		COPYRIGHT The concepts, diagrams and information contained in this document are the sole property and copyright of Adani Mining Pty Ltd. Any use, copying, reproduction or disclosure of the document, whether directly or indirectly, or in whole or in part without the prior written permission of Adani Mining Pty Ltd, is prohibited.
Drawn SHAILESH	Checked RAGHUVVEER	Drawing Title NORTH GALILEE BASIN RAIL PROJECT CIVIL - HYDROLOGY SUTOR RIVER - PRE-RAIL WATER DEPTH FOR 50 YEAR ARI FLOOD
Designed SRAVAN	Approved A N KESKAR	Client Drawing No.
RPEQ No.	Date	Consultant/Contractor Drawing No. NGBR1551-C-DWG-H-295
		Rev 0

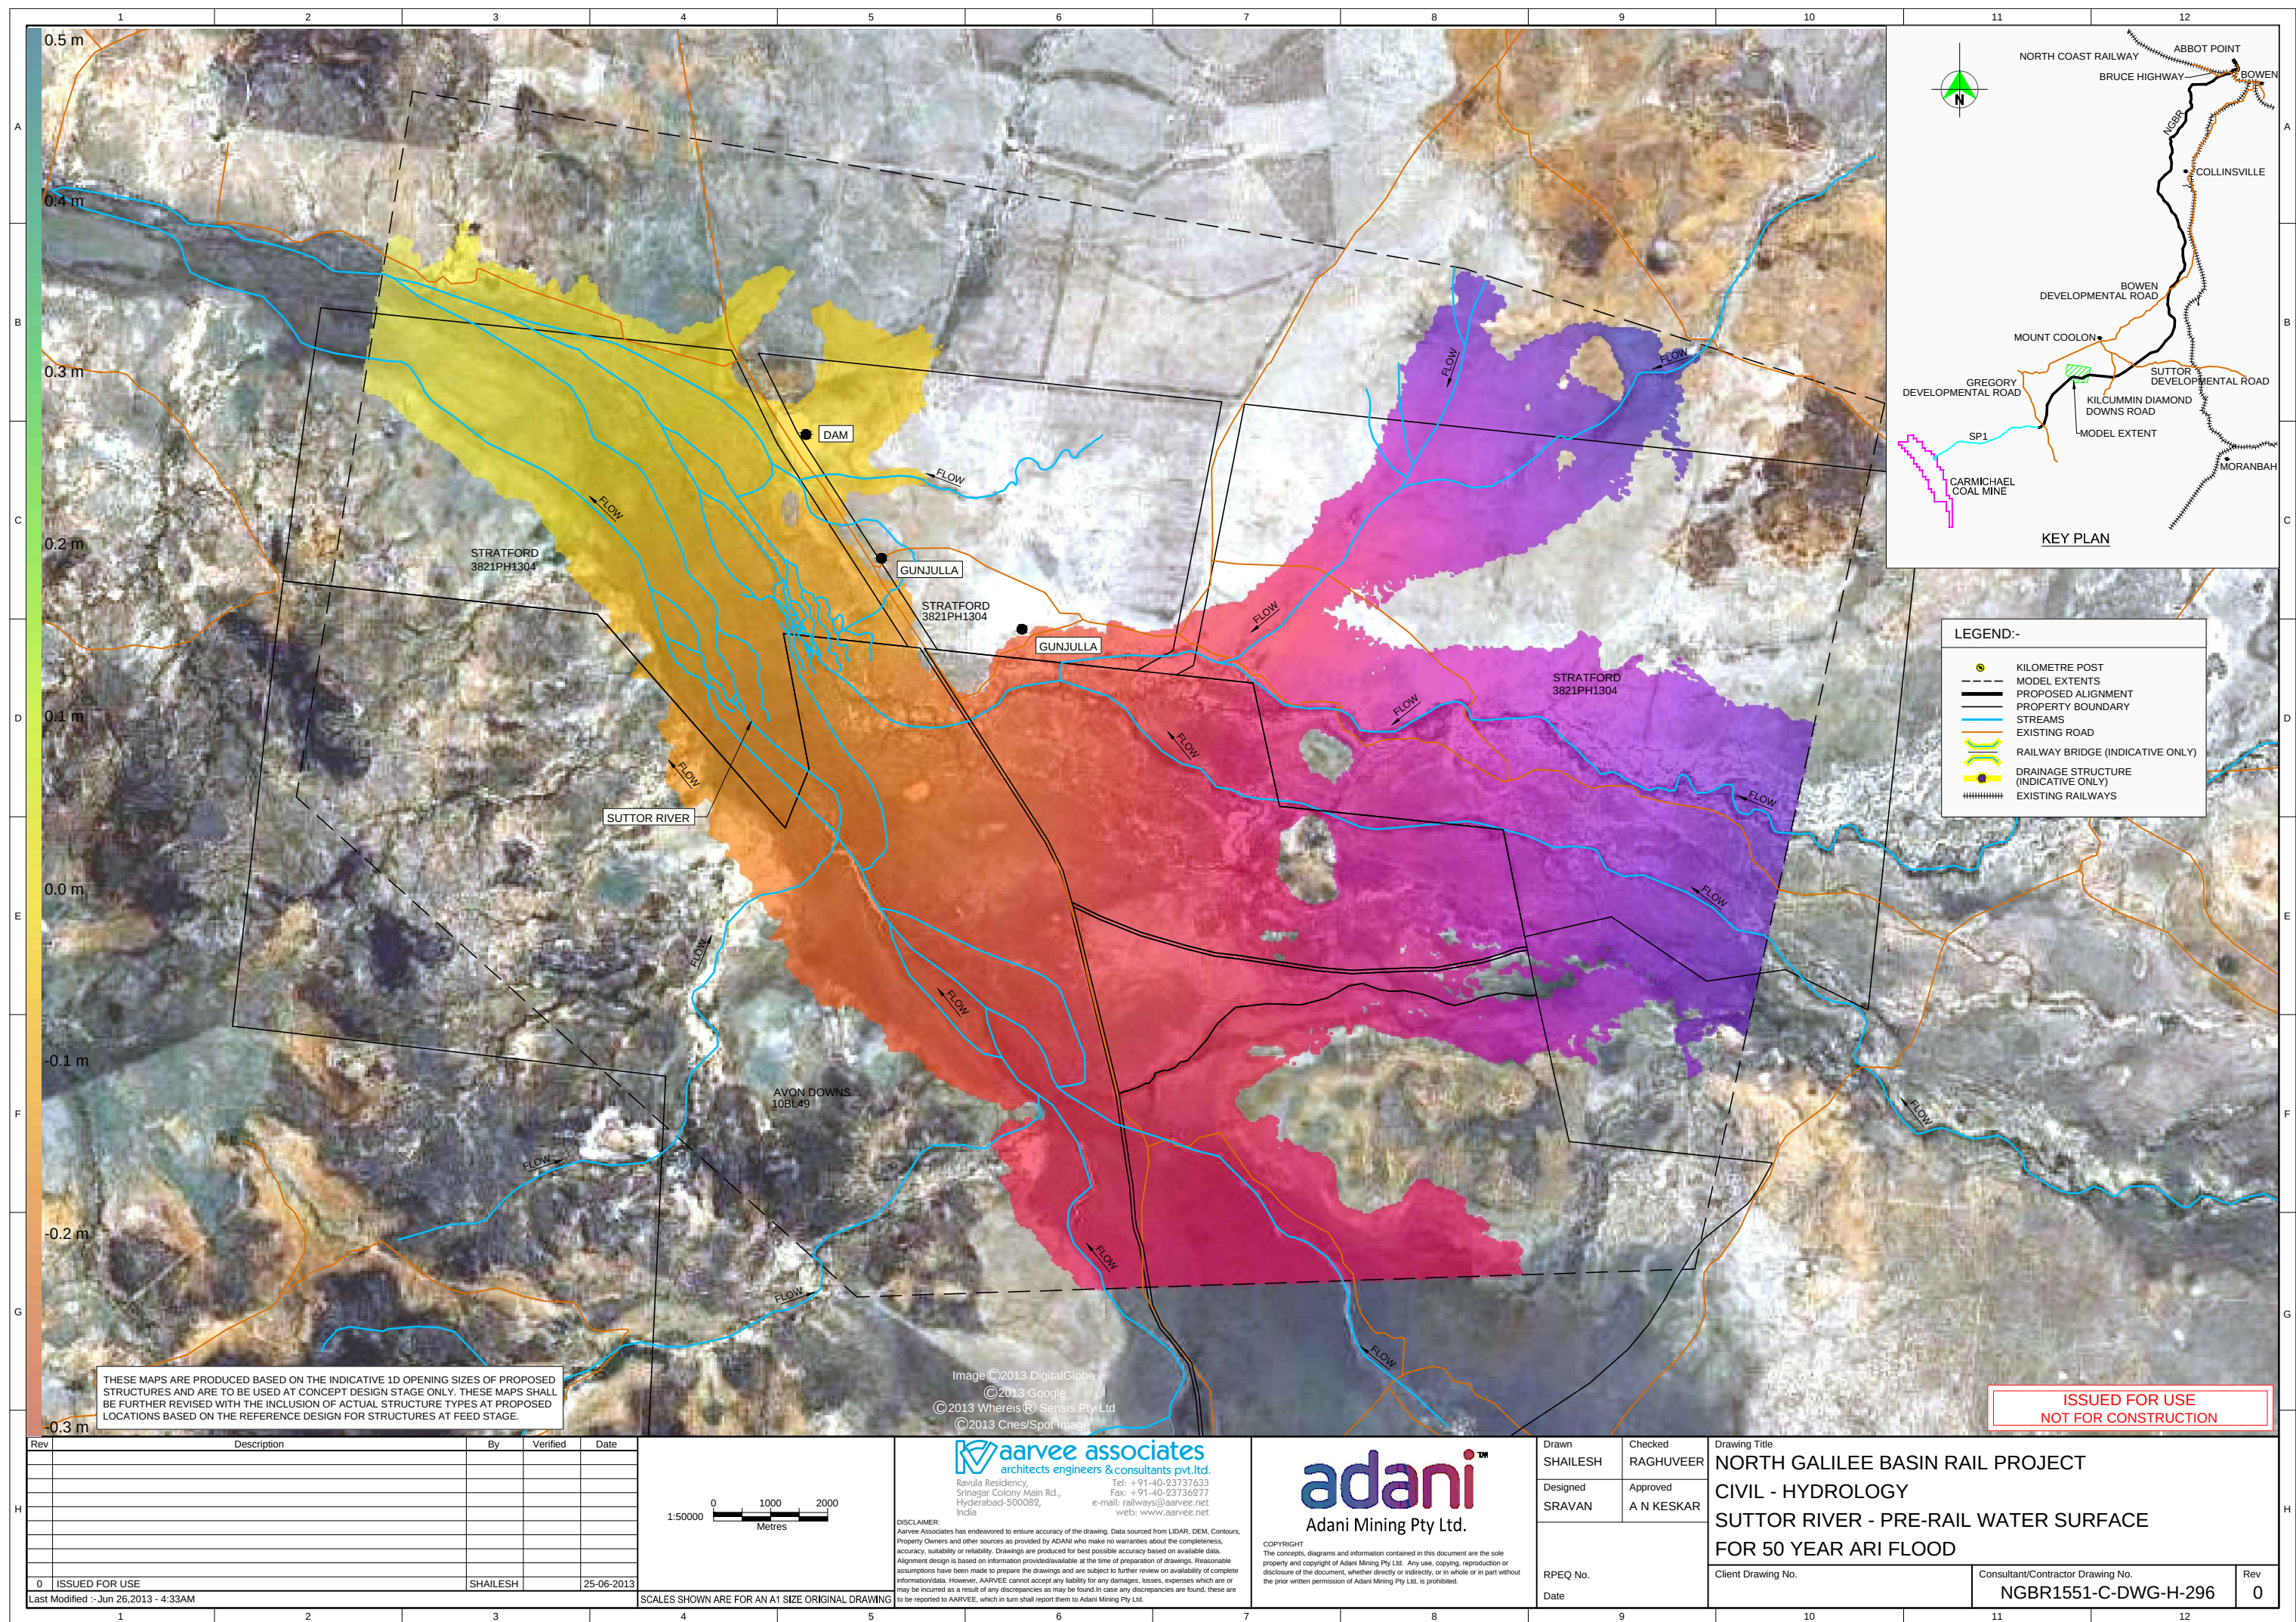


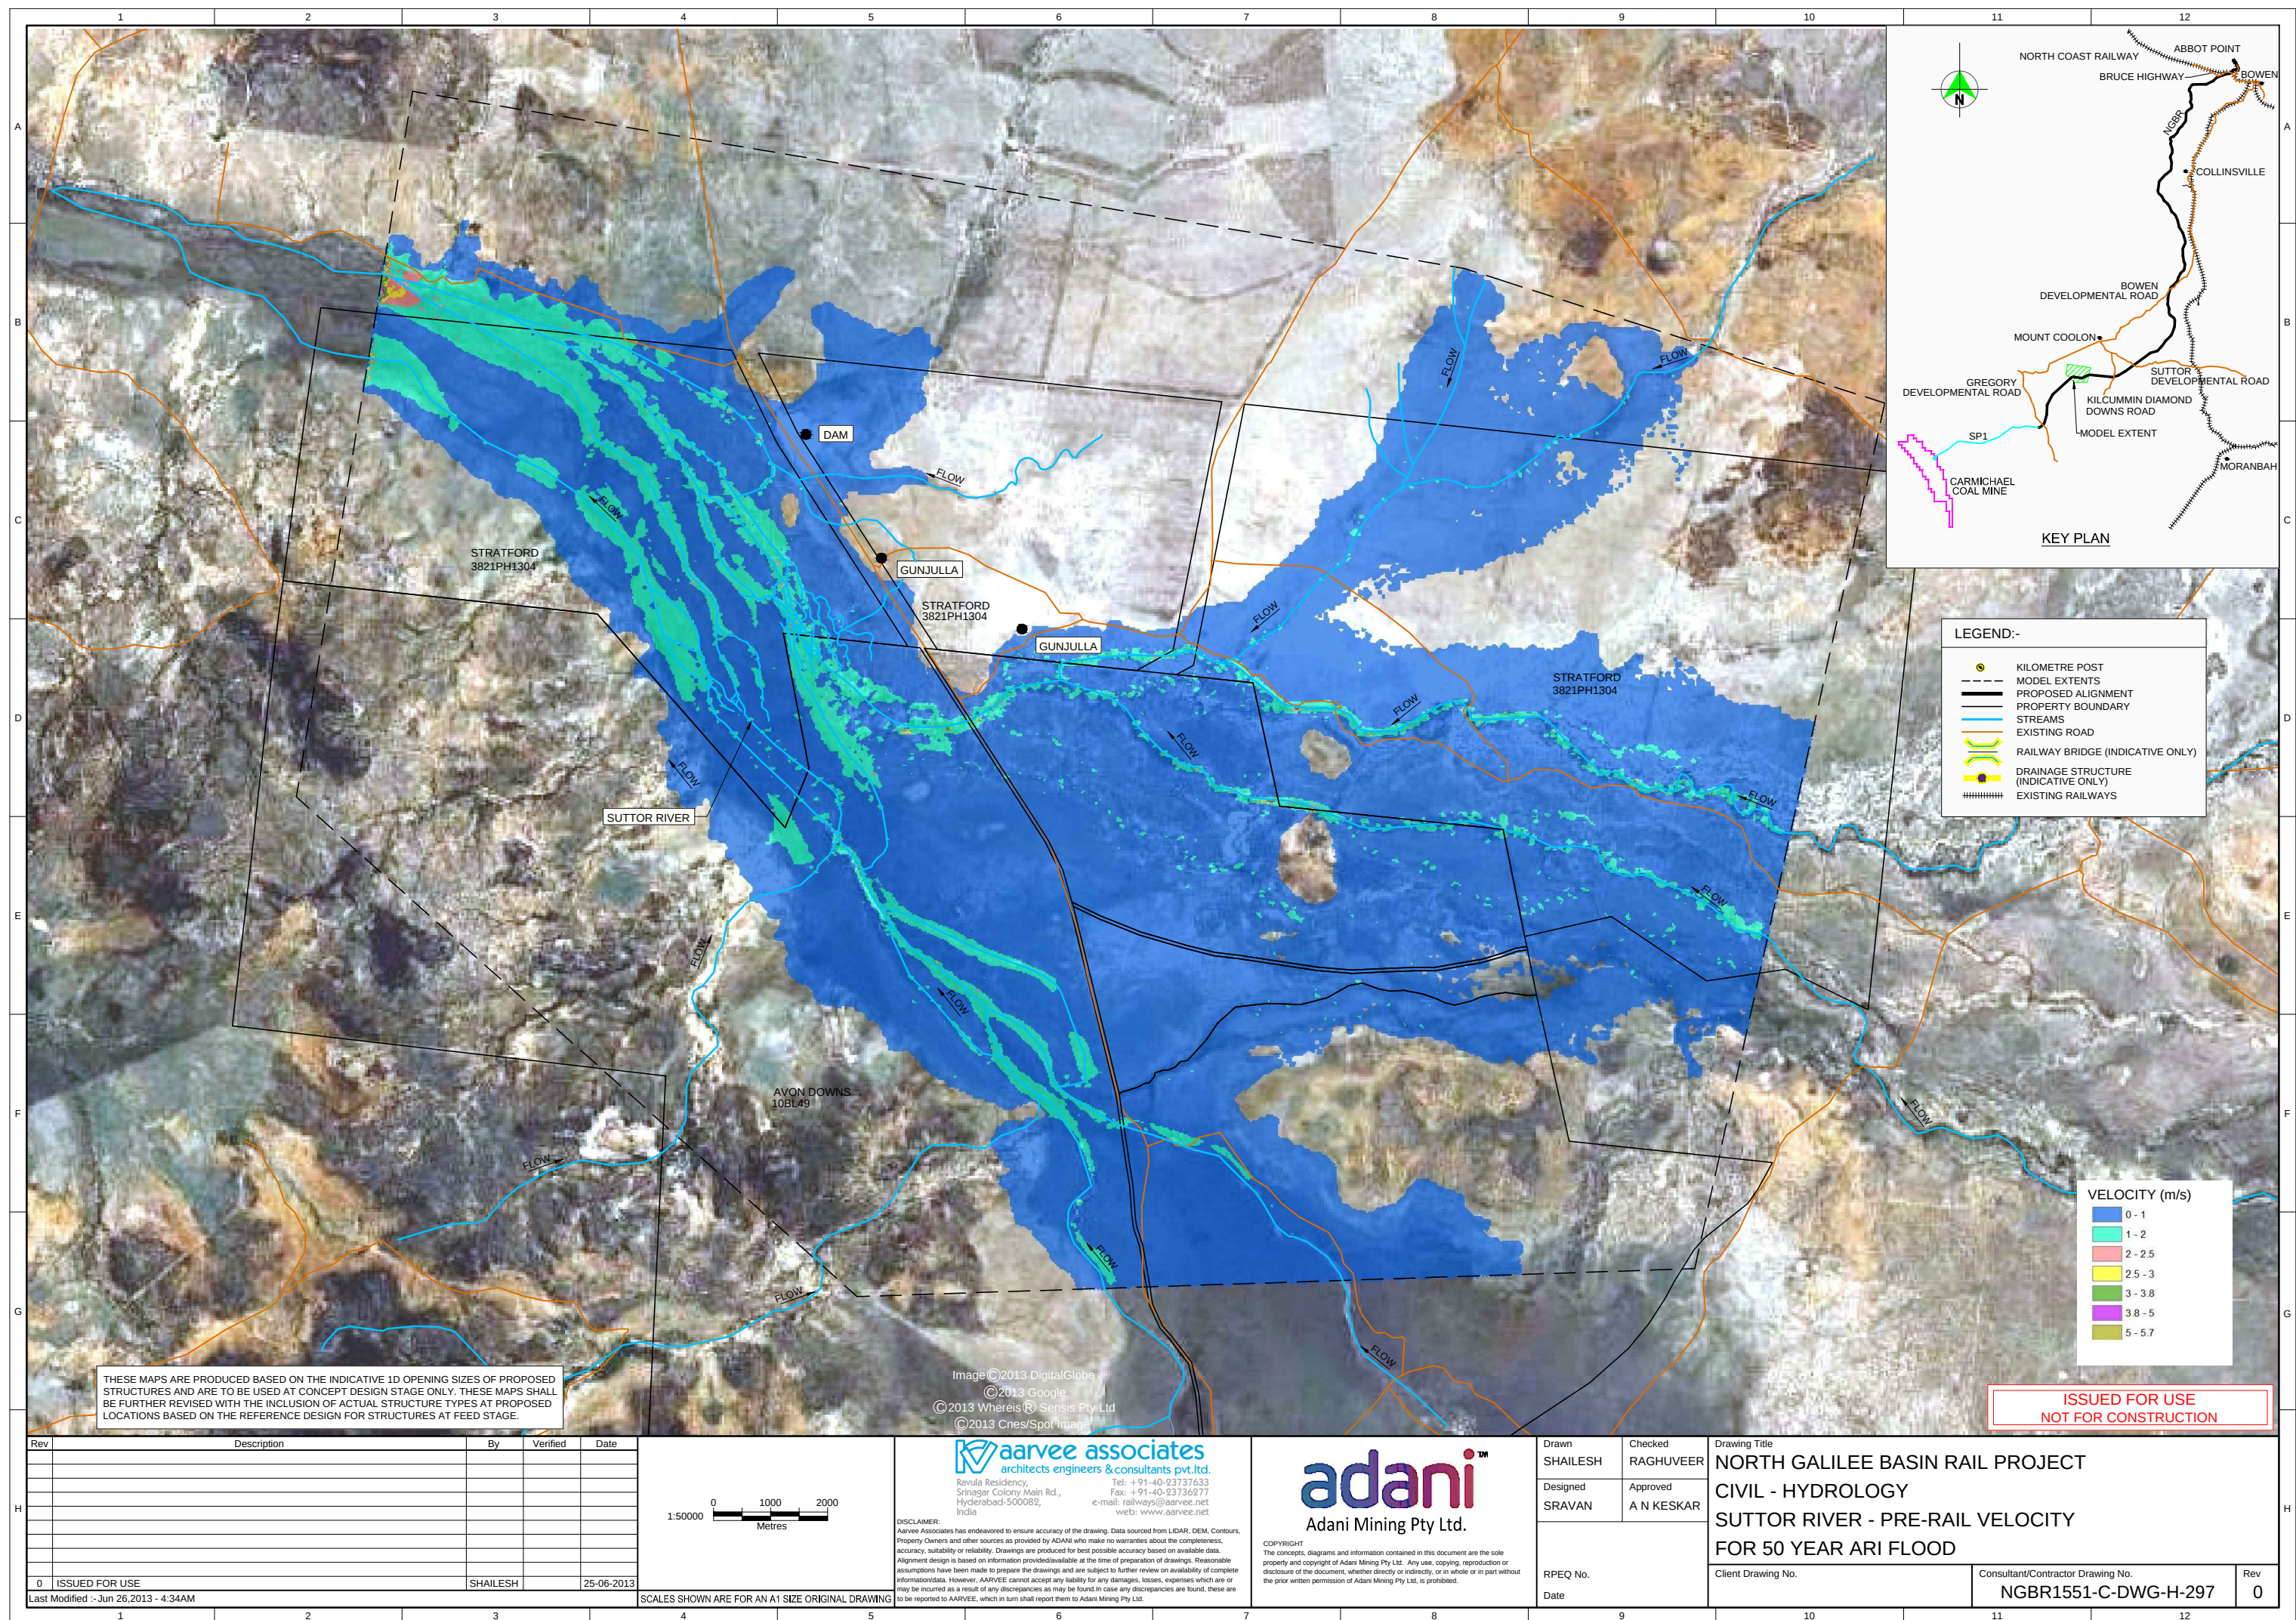

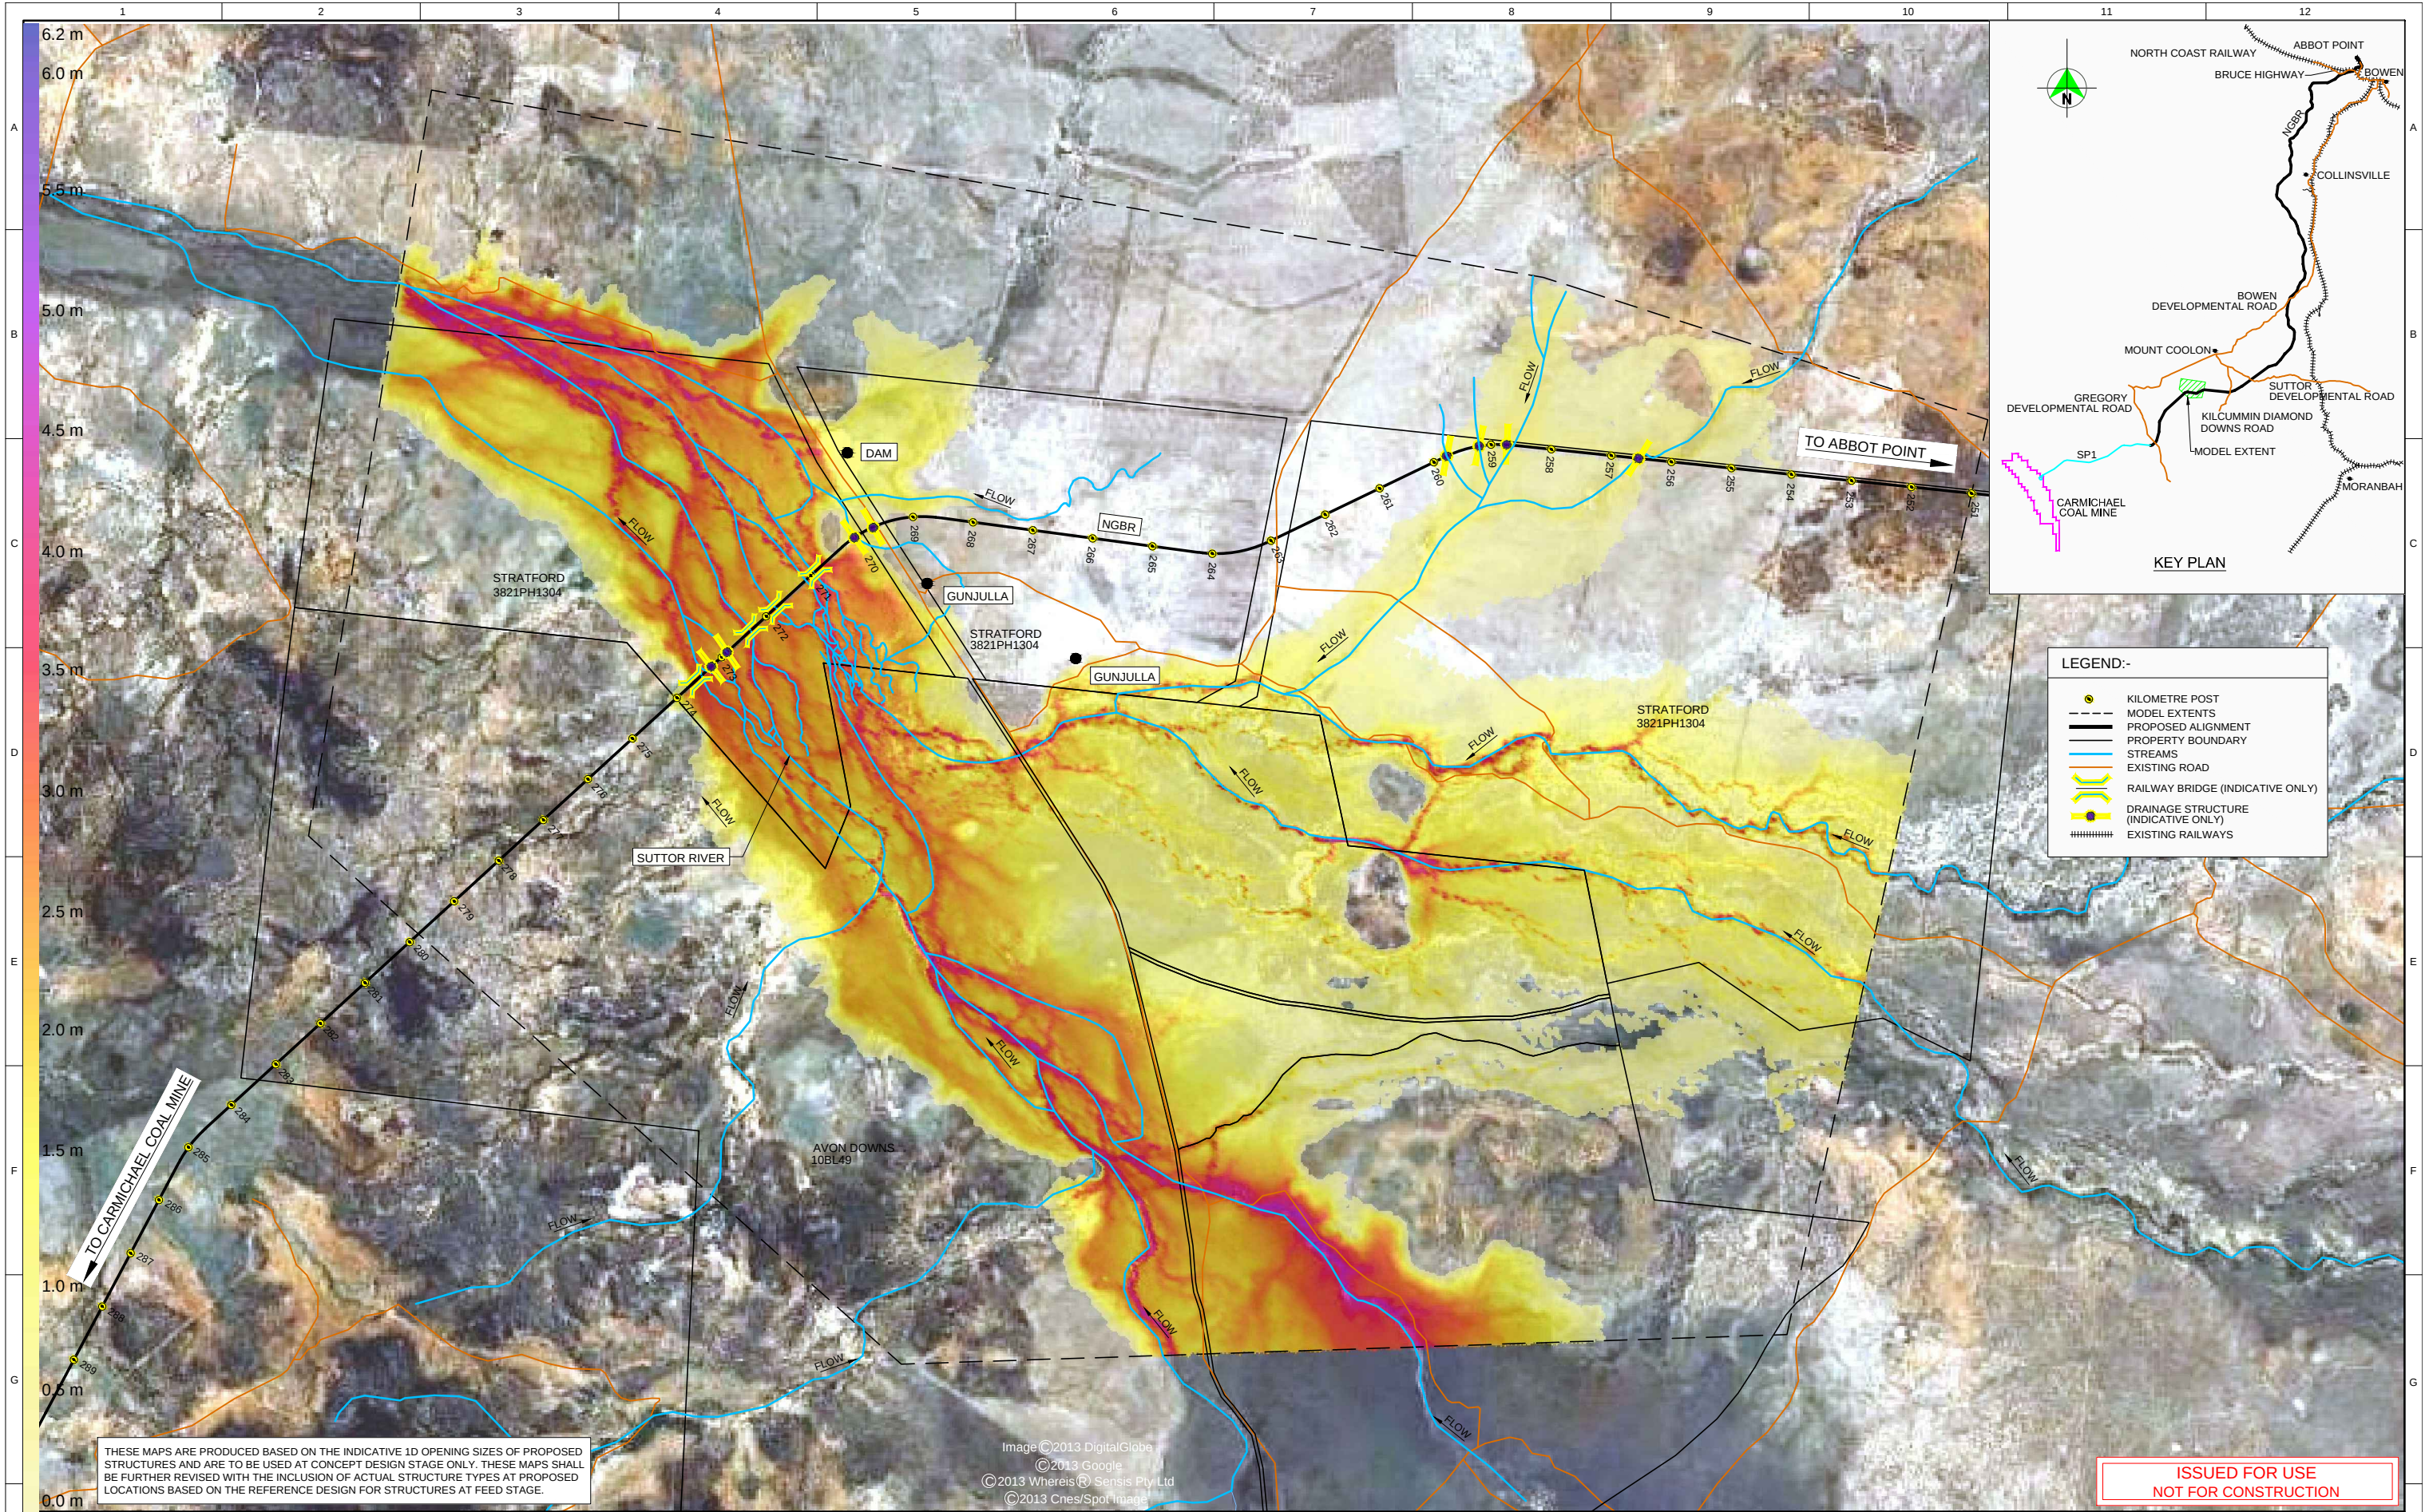

Rev	Description	By	Verified	Date
0	ISSUED FOR USE	SHAILESH		25-06-2013

Last Modified :-Jun 26,2013 - 4:32AM

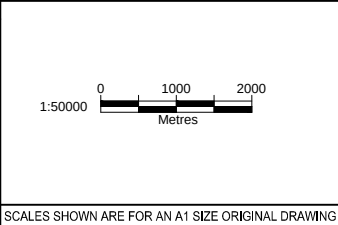

architects engineers & consultants pvt.ltd.
Ravula Residency,
Srinagar Colony Main Rd.,
Hyderabad-500082,
India

Image ©2013 DigitalGlobe
©2013 Google
©2013 Whereis® Sensis Pty Ltd
©2013 Cnes/Spot Image



DISCLAIMER:
Aarvee Associates has endeavored to ensure accuracy of the drawing. Data sourced from LIDAR, DEM, Contours, Property Owners and other sources as provided by ADANI who make no warranties about the completeness, accuracy, suitability or reliability. Drawings are produced for best possible accuracy based on available data. Alignment design is based on information provided/available at the time of preparation of drawings. Reasonable assumptions have been made to prepare the drawings and are subject to further review on availability of complete information/data. However, AARVEE cannot accept any liability for any damages, losses, expenses which are or may be incurred as a result of any discrepancies as may be found in case any discrepancies are found, these are to be reported to AARVEE, which in turn shall report them to Adani Mining Pty Ltd.

Adani Mining Pty Ltd.

COPYRIGHT
The concepts, diagrams and information contained in this document are the sole property and copyright of Adani Mining Pty Ltd. Any use, copying, reproduction or disclosure of the document, whether directly or indirectly, or in whole or in part without the prior written permission of Adani Mining Pty Ltd, is prohibited.

Drawn SHAILESH	Checked RAGHUVJEER
Designed SRAVAN	Approved A N KESKAR
RPEQ No.	
Date	

Drawing Title NORTH GALILEE BASIN RAIL PROJECT CIVIL - HYDROLOGY SUTOR RIVER - POST-RAIL WATER DEPTH FOR 50 YEAR ARI FLOOD		
Client Drawing No.	Consultant/Contractor Drawing No. NGBR1551-C-DWG-H-298	Rev 0

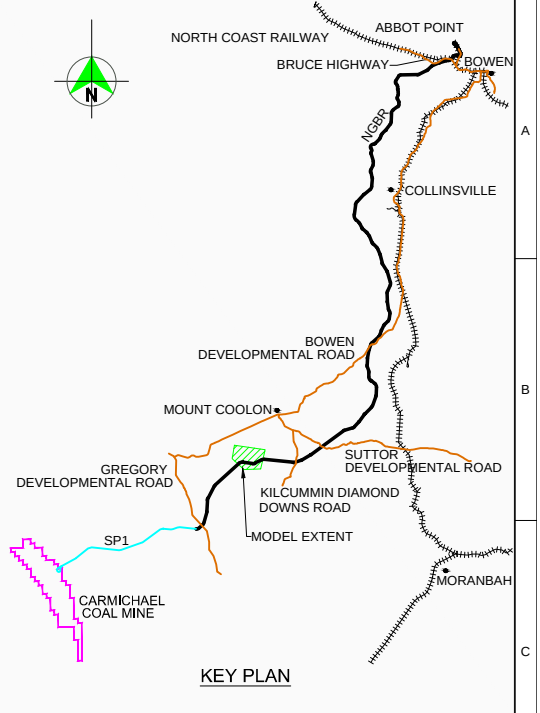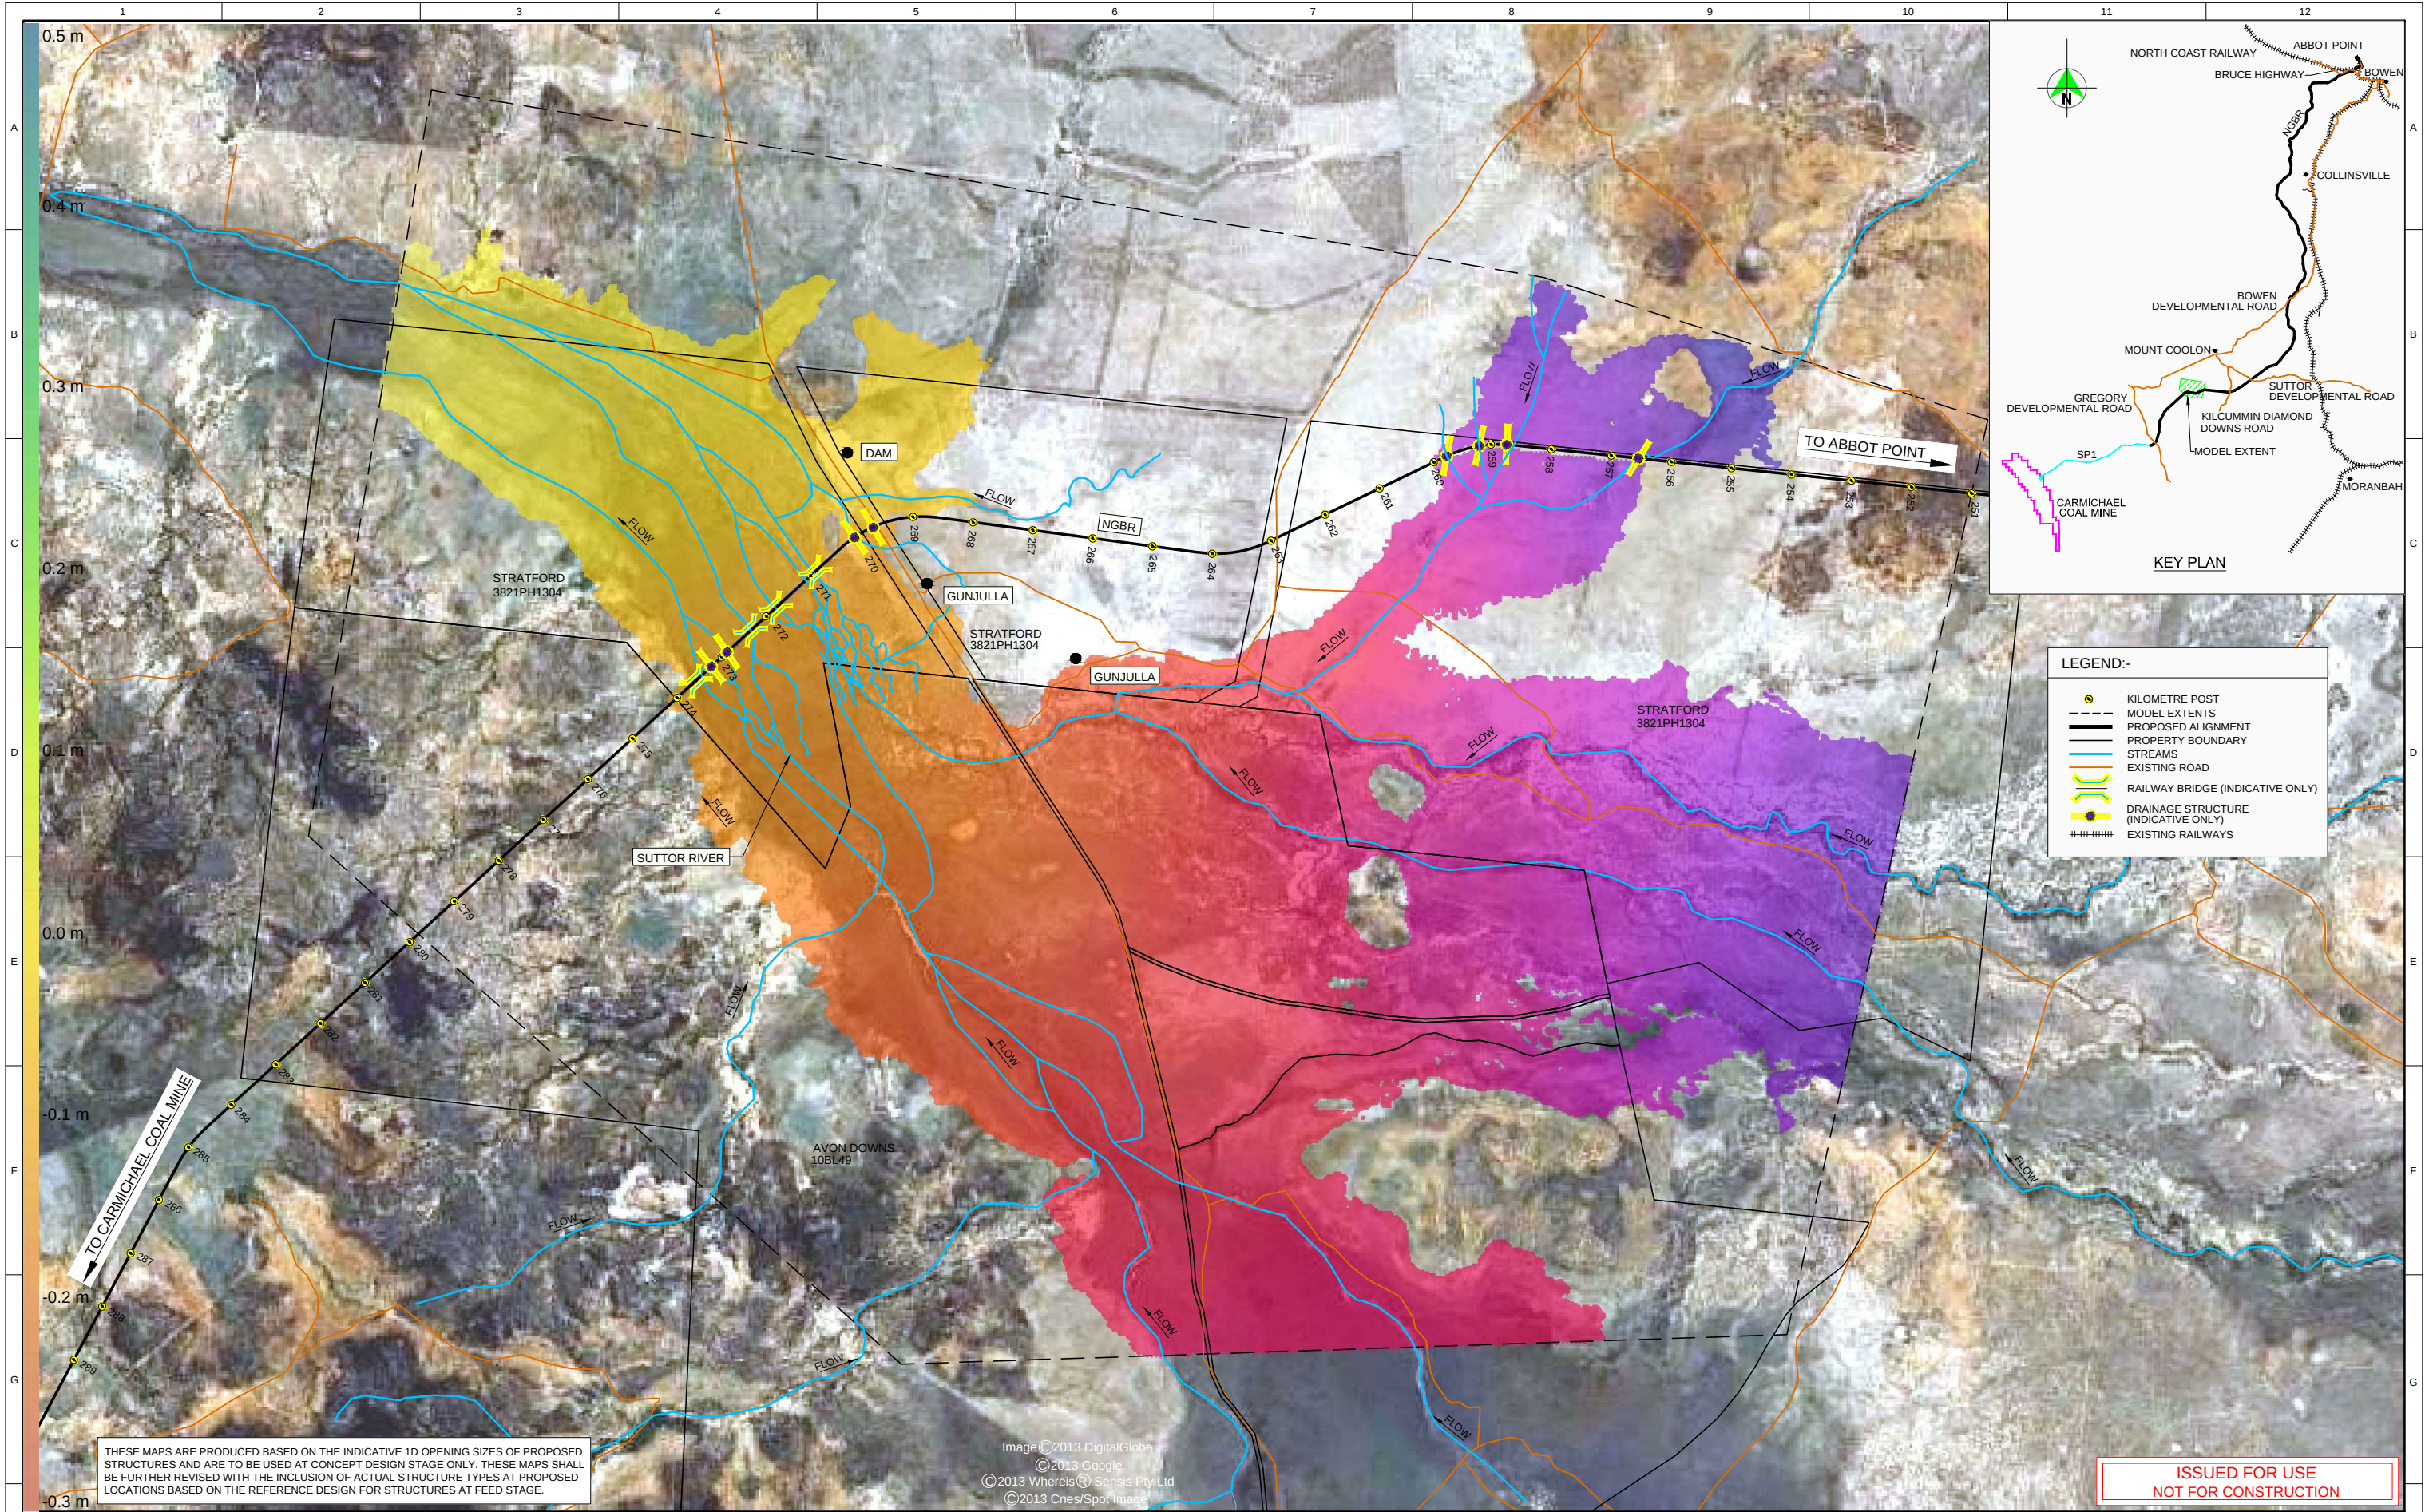


- LEGEND:-
- KILOMETRE POST
 - MODEL EXTENTS
 - PROPOSED ALIGNMENT
 - PROPERTY BOUNDARY
 - STREAMS
 - EXISTING ROAD
 - RAILWAY BRIDGE (INDICATIVE ONLY)
 - DRAINAGE STRUCTURE (INDICATIVE ONLY)
 - EXISTING RAILWAYS

ISSUED FOR USE
NOT FOR CONSTRUCTION

Rev	Description	By	Verified	Date
0	ISSUED FOR USE	SHAILESH		25-06-2013

Last Modified :-Jun 26,2013 - 4:38AM

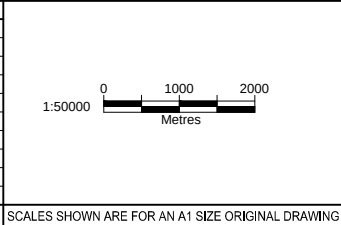

aarvee associates
architects engineers & consultants pvt.ltd.
Ravula Residency,
Srinagar Colony Main Rd.,
Hyderabad-500082,
India
Tel: +91-40-93737633
Fax: +91-40-93736277
e-mail: railways@aarvee.net
web: www.aarvee.net


DISCLAIMER:
Aarvee Associates has endeavored to ensure accuracy of the drawing. Data sourced from LIDAR, DEM, Contours, Property Owners and other sources as provided by ADANI who make no warranties about the completeness, accuracy, suitability or reliability. Drawings are produced for best possible accuracy based on available data. Alignment design is based on information provided/available at the time of preparation of drawings. Reasonable assumptions have been made to prepare the drawings and are subject to further review on availability of complete information/data. However, AARVEE cannot accept any liability for any damages, losses, expenses which are or may be incurred as a result of any discrepancies as may be found in case any discrepancies are found, these are to be reported to AARVEE, which in turn shall report them to Adani Mining Pty Ltd.

adani
Adani Mining Pty Ltd.

COPYRIGHT
The concepts, diagrams and information contained in this document are the sole property and copyright of Adani Mining Pty Ltd. Any use, copying, reproduction or disclosure of the document, whether directly or indirectly, or in whole or in part without the prior written permission of Adani Mining Pty Ltd, is prohibited.


Drawn SHAILESH	Checked RAGHUVVEER
Designed SRAVAN	Approved A N KESKAR
RPEQ No.	
Date	

Drawing Title NORTH GALILEE BASIN RAIL PROJECT CIVIL - HYDROLOGY SUTOR RIVER - POST-RAIL WATER SURFACE FOR 50 YEAR ARI FLOOD	Client Drawing No. NGBR1551-C-DWG-H-299	Rev 0
--	--	----------

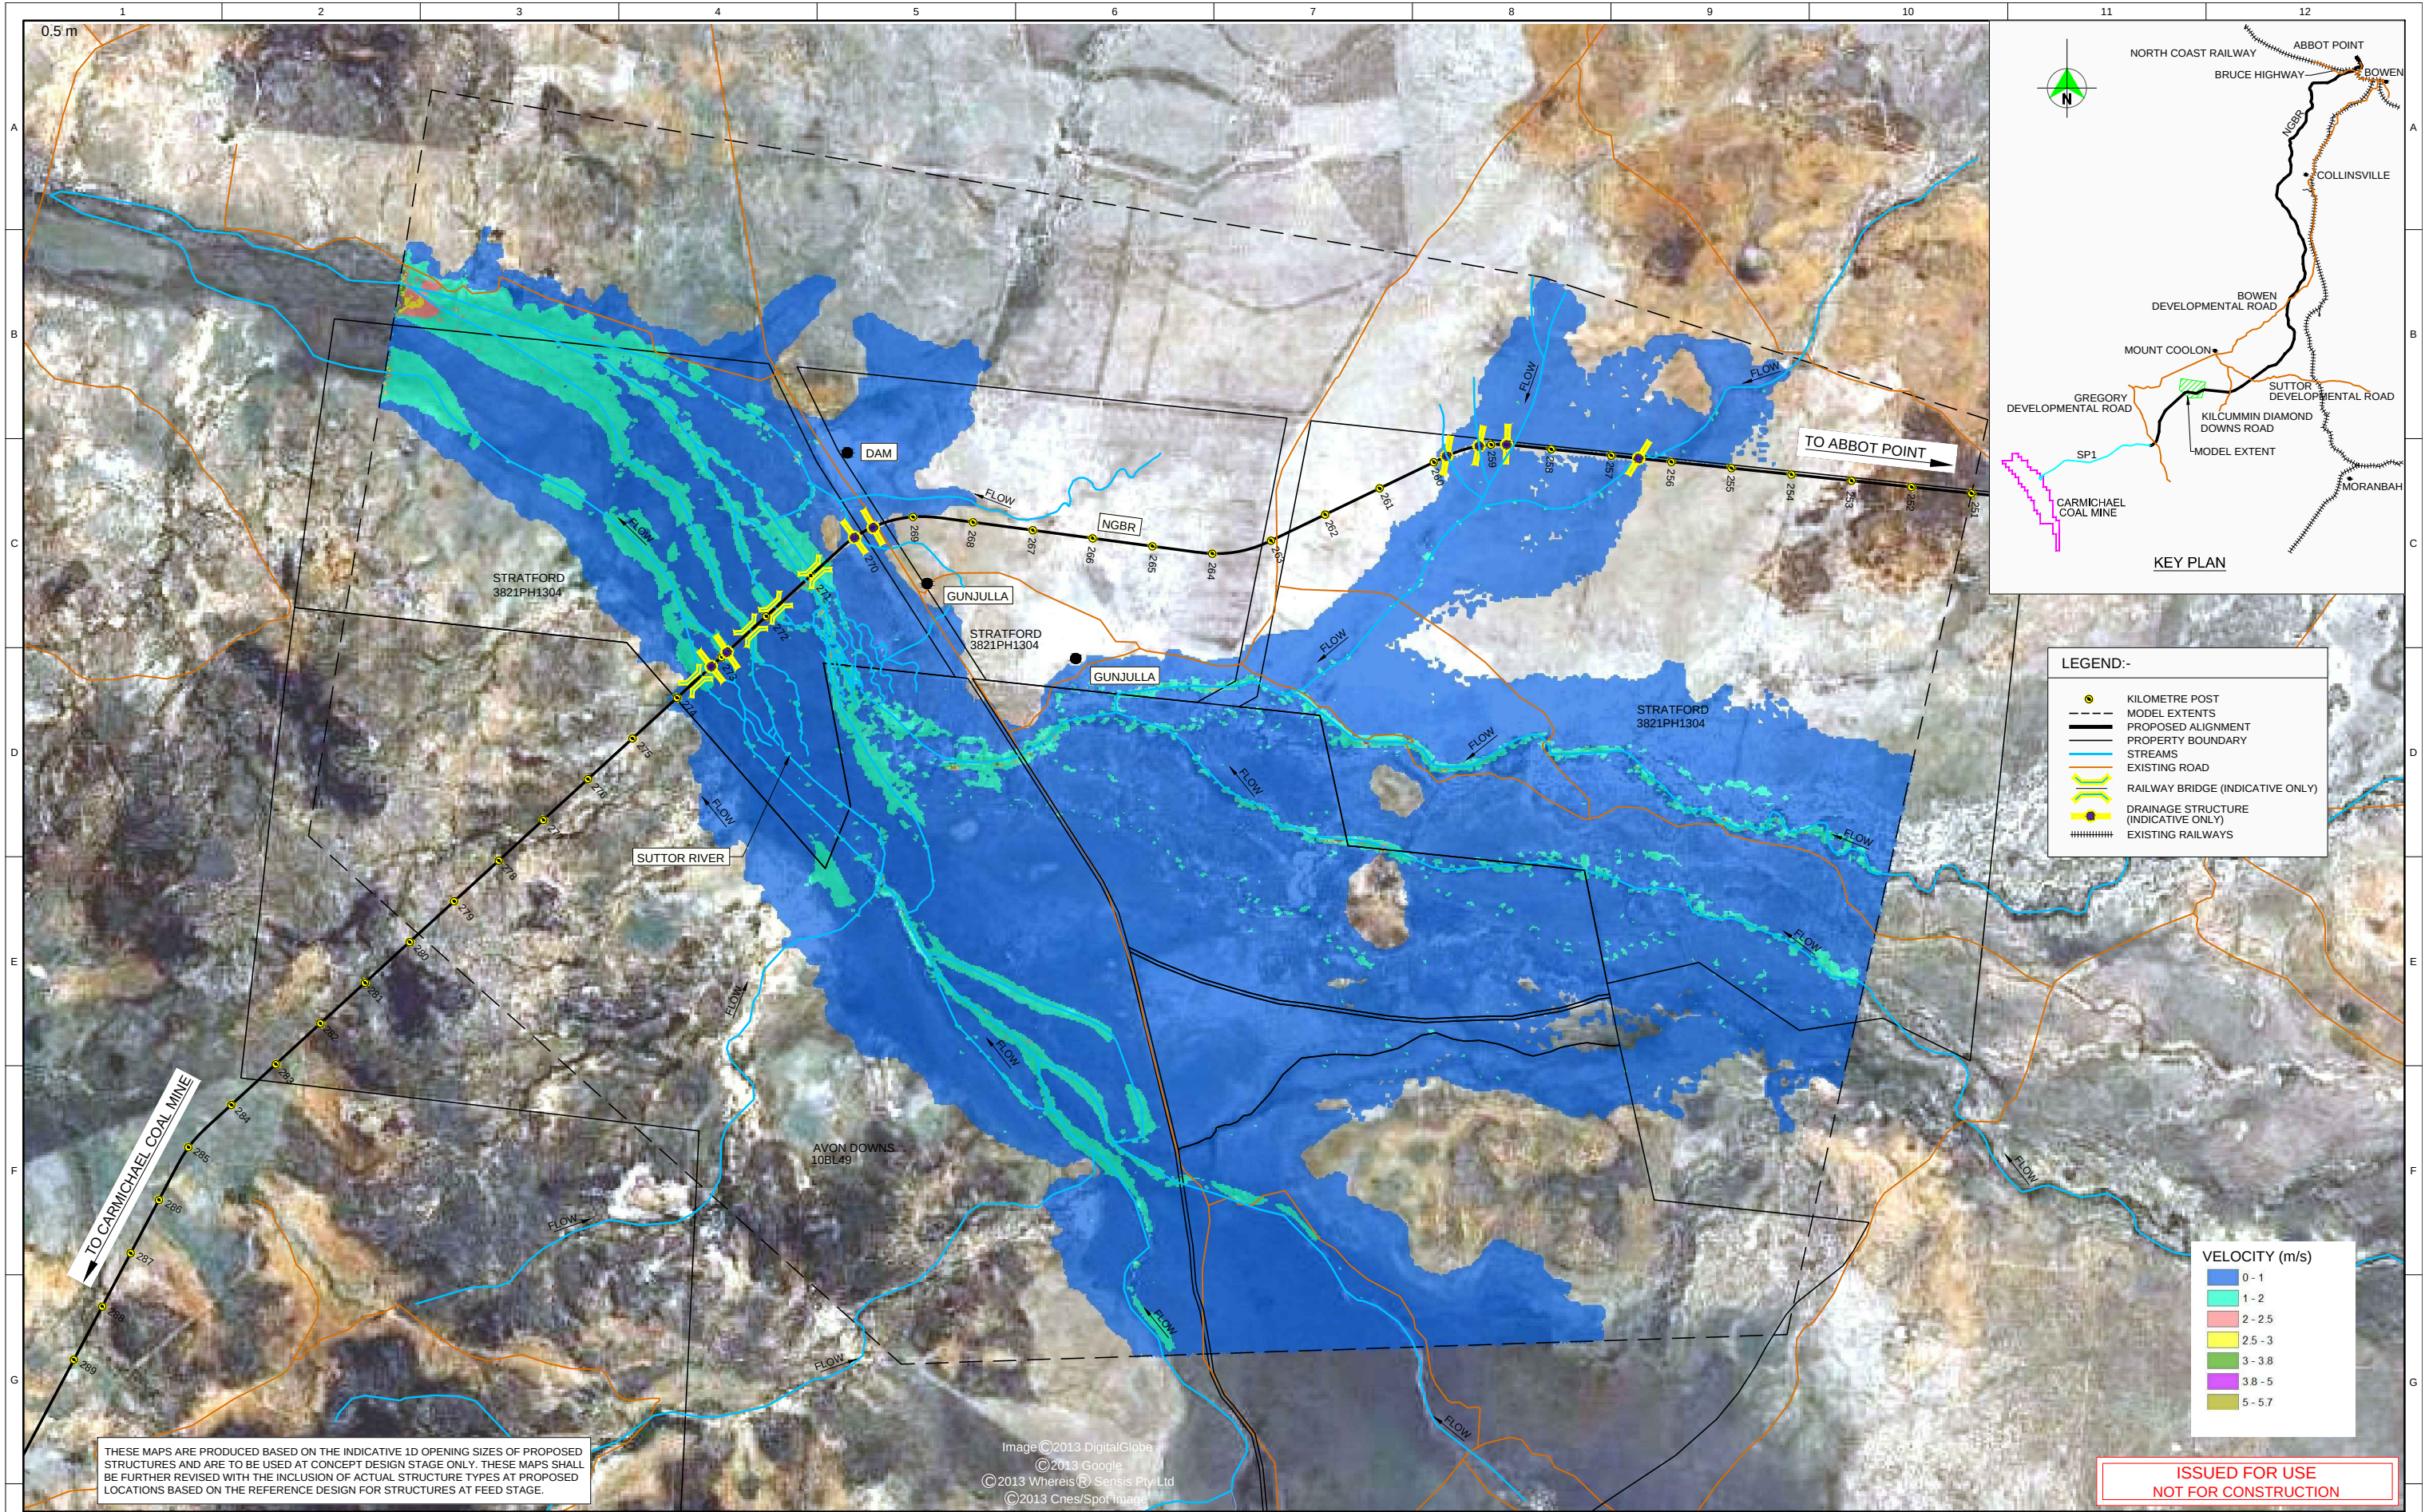

Rev	Description	By	Verified	Date
0	ISSUED FOR USE	SHAILESH		25-06-2013

Last Modified :-Jun 26,2013 - 4:36AM

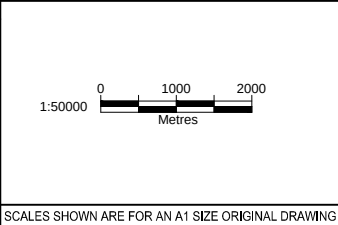

architects engineers & consultants pvt.ltd.
Ravula Residency,
Srinagar Colony Main Rd.,
Hyderabad-500082,
India

Tel: +91-40-93737633
Fax: +91-40-93736277
e-mail: railways@aarvee.net
web: www.aarvee.net

DISCLAIMER:
Aarvee Associates has endeavored to ensure accuracy of the drawing. Data sourced from LIDAR, DEM, Contours, Property Owners and other sources as provided by ADANI who make no warranties about the completeness, accuracy, suitability or reliability. Drawings are produced for best possible accuracy based on available data. Alignment design is based on information provided/available at the time of preparation of drawings. Reasonable assumptions have been made to prepare the drawings and are subject to further review on availability of complete information/data. However, AARVEE cannot accept any liability for any damages, losses, expenses which are or may be incurred as a result of any discrepancies as may be found in case any discrepancies are found, these are to be reported to AARVEE, which in turn shall report them to Adani Mining Pty Ltd.

Adani Mining Pty Ltd.

COPYRIGHT
The concepts, diagrams and information contained in this document are the sole property and copyright of Adani Mining Pty Ltd. Any use, copying, reproduction or disclosure of the document, whether directly or indirectly, or in whole or in part without the prior written permission of Adani Mining Pty Ltd, is prohibited.

Drawn SHAILESH	Checked RAGHUVVEER
Designed SRAVAN	Approved A N KESKAR
RPEQ No.	
Date	

Drawing Title NORTH GALILEE BASIN RAIL PROJECT CIVIL - HYDROLOGY SUTOR RIVER - POST-RAIL VELOCITY FOR 50 YEAR ARI FLOOD		
Client Drawing No.	Consultant/Contractor Drawing No. NGBR1551-C-DWG-H-300	Rev 0