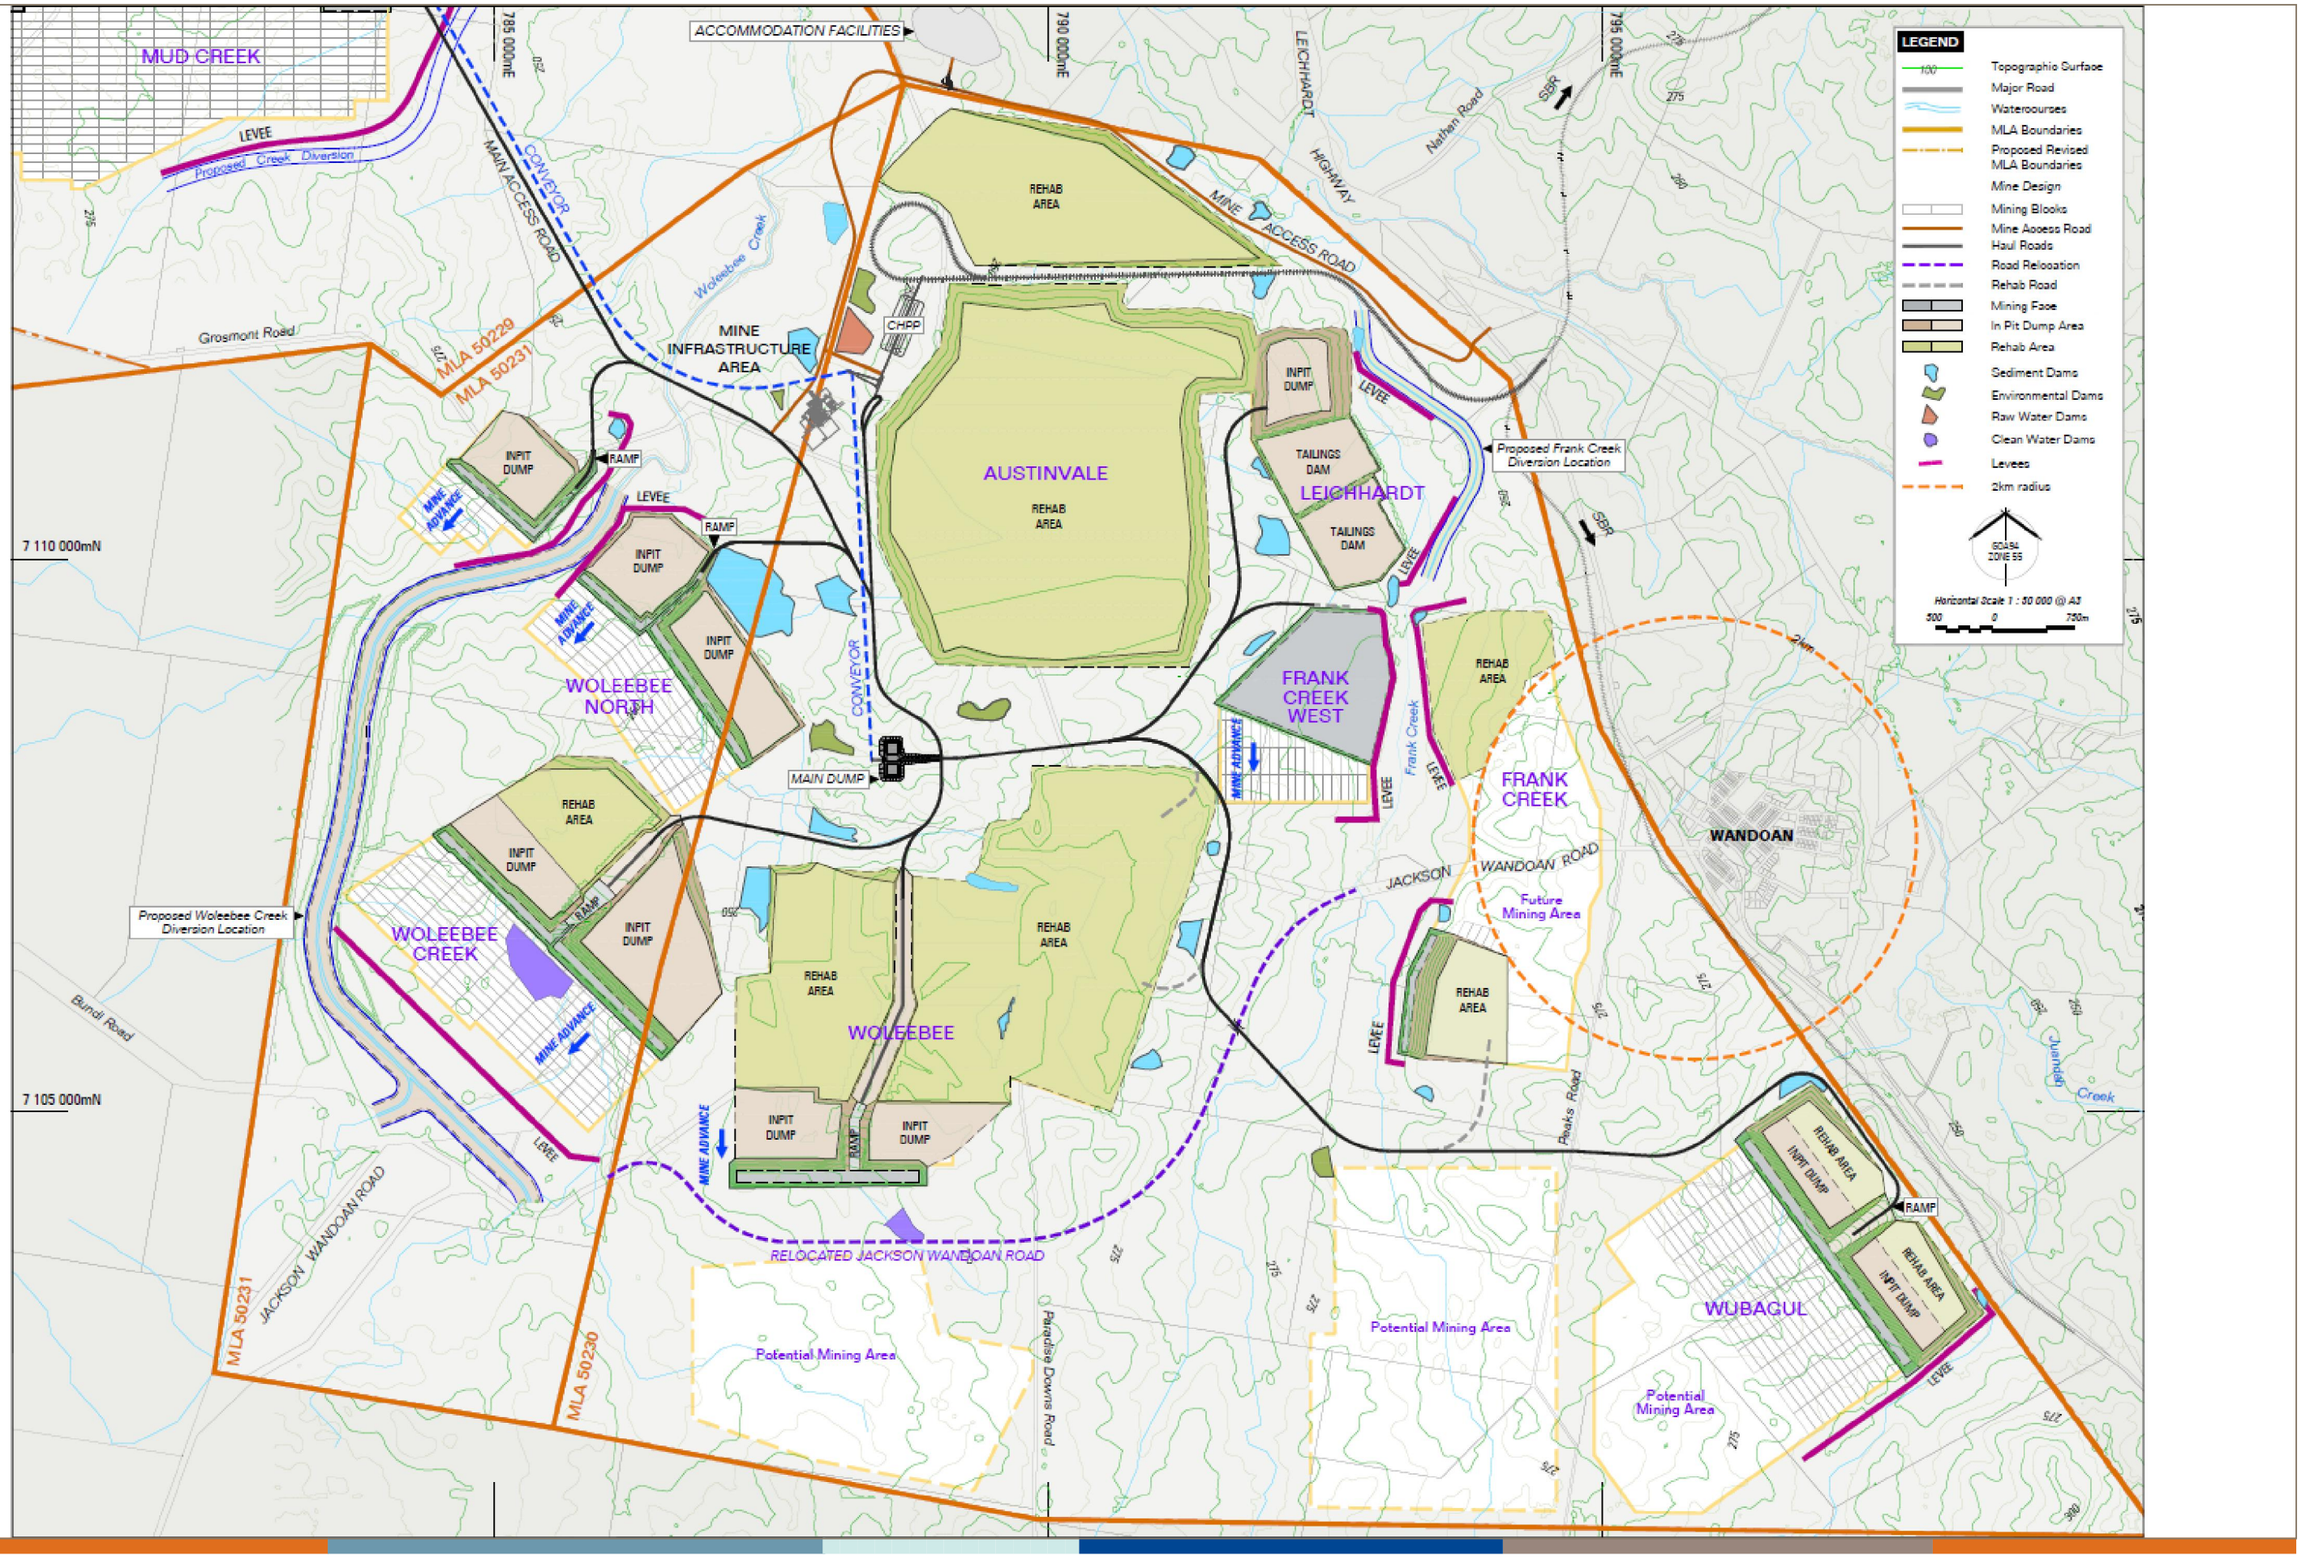

xstrata coal

Figure 6-10-SV1.3

Year 20 Excavation & Refill Plan for MLAs 50230 & 50231